TENNESSEE AMERICAN WATER COMPANY
DOCKET NO. 12-00049
FIRST DISCOVERY REQUEST OF THE
CONSUMER ADVOCATE AND PROTECTION DIVISION

Responsible Witness: Gary VerDouw

Question:

1. Provide the actual capital structure including dollar amounts and percentages of short term debt, long term debt, preferred stock, and common equity for each of for the twelve months ending December 31, 2009, 2010, 2011, and forecasted for December 31, 2012, for:
   a. Tennessee American Water Company, subsidiary only;
   b. American Water Works Company, Inc., parent only;
   c. American Water Works Company, Inc., consolidated.

   Also provide the accompanying cost rates for short term debt, long term debt, and preferred stock.

Response:

As in the previous case, TAW is unable to provide projected capital structure information for its parent only or consolidated given that American Water Work Company, Inc. is a publicly traded company subject to the fair disclosure requirements of the U.S. Securities and Exchange Commission regarding forecasted data not available to the general investing public. For the historical data, and the projected information for TAW, please refer to the attachment.

Tennessee American Water Company
Docket No. 12 -00049
TAW_R_CADDR1#001_073012
(dollars in thousands)

	2009			2010			2011			Forecasted 12/31/2012		
	Amount	% of Total	Cost Rate*	Amount	% of Total	Cost Rate*	Amount	% of Total	Cost Rate*	Amount	% of Total	Cost Rate*
Tennessee American Water Company (TAWC)												
Short-term Debt	$2,347	2.14%	0.68%	$0	0.00%	0.40%	$379	0.33%	0.41%	$4,651	3.72%	0.75%
Long-term Debt, includes current portion	55,563	50.57%	6.23%	64,342	55.15%	6.22%	63,078	54.09%	6.08%	64,866	51.95%	6.03%
Preferred Stock, without mandatory redemption	1,382	1.26%	5.00%	1,382	1.18%	5.00%	1,382	1.18%	5.00%	0	0.00%	5.00%
Common Equity	50,586	46.04%		50,939	43.66%		51,778	44.40%		55,336	44.32%	
	$109,877	100.00%		$116,662	100.00%		$116,617	100.00%		$124,852	100.00%	
American Water Works Company, Inc. (AWK_PARENT)												
Short-term Debt	$19,488	0.38%	0.68%	$50,923	0.95%	0.40%	$241,803	4.40%	0.41%			
Long-term Debt, includes current portion	1,170,260	22.53%	6.21%	1,170,260	21.86%	6.20%	1,014,550	18.46%	6.15%			
Preferred Stock, without mandatory redemption	4,557	0.09%	4.93%	4,547	0.08%	4.93%	4,547	0.08%	4.93%			
Common Equity	4,000,859	77.01%		4,127,725	77.10%		4,235,837	77.06%				
	$5,195,164	100.00%		$5,353,456	100.00%		$5,496,737	100.00%				
American Water Works Company, Inc. (AWK_CONSOLIDATED)												
Short-term Debt	$119,497	1.26%	0.68%	$228,905	2.33%	0.40%	$515,050	5.08%	0.41%			
Long-term Debt, includes current portion	5,342,248	56.29%	6.20%	5,430,227	55.33%	6.12%	5,368,805	52.92%	6.06%			
Preferred Stock, with mandatory redemption	23,946	0.25%	8.36%	22,135	0.23%	8.39%	21,137	0.21%	8.42%			
Preferred Stock, without mandatory redemption	4,557	0.05%	4.93%	4,547	0.05%	4.93%	4,547	0.04%	4.93%			
Common Stockholders' Equity	4,000,859	42.15%		4,127,725	42.06%		4,235,837	41.75%				
	$9,491,107	100.00%		$9,813,539	100.00%		$10,145,376	100.00%				

* Cost rate for short-term debt is the average monthly interest rate

TENNESSEE AMERICAN WATER COMPANY
DOCKET NO. 12-00049
FIRST DISCOVERY REQUEST OF THE
CONSUMER ADVOCATE AND PROTECTION DIVISION

Responsible Witness: Gary VerDouw

Question:

2. Provide the forecasted capital structure including dollar amounts and percentages of short term debt, long term debt, preferred stock, and common equity for the attrition year ending November 30, 2013, for:
   a. Tennessee American Water Company, subsidiary only;
   b. American Water Works Company, Inc., parent only;
   c. American Water Works Company, Inc., consolidated.
   Also provide the accompanying cost rates for short term debt, long term debt, and preferred stock.

Response:

The information requested in section (a) was included in TAW's initial rate filing. Please see Petitioner's Exhibit CS-1-Capital Structure-GMV, Schedule CS-1.1.

As in the prior case, TAW is unable to provide forecasted data for the attrition year ending November 30, 2013 for parts b) and c) given that American Water Works Company, Inc. is a publicly traded company subject to the fair disclosure requirements of the U.S. Securities and Exchange Commission regarding forecasted data not available to the general investing public.

TENNESSEE AMERICAN WATER COMPANY
DOCKET NO. 12-00049
FIRST DISCOVERY REQUEST OF THE
CONSUMER ADVOCATE AND PROTECTION DIVISION

Responsible Witness: Gary VerDouw

Question:

3. For each of Tennessee American Water Company's subsidiary-only capital structures for the twelve months ending December 31, 2009, 2010, 2011, forecasted for December 31, 2012, and forecasted for the attrition year ending November 30, 2013, identify the amounts of any short-term debt, long-term debt, preferred stock, and common stock, including paid in capital or other direct equity infusions, that were NOT issued or obtained through American Water Capital Corp., American Water Works Company, Inc., or any other American Water Works subsidiary. For each amounts of short term debt, long term debt, or preferred stock so identified, also provide the associated cost rate.

Response:

	Amount	Cost Rate
	12/31/2009	
Third Party Long-Term Debt: TN General Mortgage Bonds 7.84% due 2026	5,700,000	7.932%
Third Party Long-Term Debt: TN General Mortgage Bonds 9.25% due 2019	2,500,000	9.367%
Third-Party Long-term Debt	8,200,000	8.370%
Capital Lease	672,527	9.489%
Preferred Stock, Without Mandatory Redemption	1,381,600	5.000%
	12/31/2010	
Third Party Long-Term Debt: TN General Mortgage Bonds 7.84% due 2026	5,700,000	7.929%
Third Party Long-Term Debt: TN General Mortgage Bonds 9.25% due 2019	2,500,000	9.361%
Total Third-Party Long-term Debt	8,200,000	8.366%
Capital Lease	499,962	9.489%
Preferred Stock, Without Mandatory Redemption	1,381,600	5.000%
	12/31/2011	
Third Party Long-Term Debt: TN General Mortgage Bonds 7.84% due 2026	5,700,000	7.926%
Capital Lease	306,827	9.489%
Preferred Stock, Without Mandatory Redemption	1,381,600	5.000%
	Forecasted 12/31/2012	
Long-term Debt: TN GMB 7.84% due 2026	5,700,000	7.923%
Capital Lease	94,547	9.489%
	Forecasted 11/30/2013	
Third Party Long-Term Debt: TN General Mortgage Bonds 7.84% due 2026	5,700,000	7.920%

TENNESSEE AMERICAN WATER COMPANY
DOCKET NO. 12-00049
FIRST DISCOVERY REQUEST OF THE
CONSUMER ADVOCATE AND PROTECTION DIVISION

Responsible Witness: Gary M. VerDouw

Question:

4. For each dividend on common stock paid by Tennessee American Water Company from January 1, 2007, through June 30, 2012, please provide:
   a. the date on which each dividend was paid;
   b. the dollar amount per share of each dividend payment;
   c. the share price on the date of the dividend payment.

Response:

(4a)	(4b)	(4c)
Dividend Payment Date	**Dollar Amount per Share**	**Share Price**
Thursday, March 27, 2007	$0.00	n/a
Thursday, June 28, 2007	$0.00	n/a
Thursday, September 27, 2007	$0.03	n/a
Thursday, December 27, 2007	$0.07	n/a
Friday, March 28, 2008	$0.03	n/a
Friday, June 27, 2008	$0.00	n/a
Friday, September 26, 2008	$0.02	n/a
Monday, December 29, 2008	$0.02	n/a
Tuesday, March 31, 2009	$0.02	n/a
Monday, June 29, 2009	$0.00	n/a
Monday, September 28, 2009	$0.01	n/a
Tuesday, December 29, 2009	$0.06	n/a
Wednesday, March 31, 2010	$0.00	n/a
Tuesday, June 29, 2010	$0.00	n/a
Tuesday, September 28, 2010	$0.03	n/a
Wednesday, December 29, 2010	$0.04	n/a
Thursday, March 31, 2011	$0.10	n/a
Wednesday, June 29, 2011	$0.00	n/a
Wednesday, September 28, 2011	$0.00	n/a
Thursday, December 29, 2011	$0.10	n/a
Friday, March 30, 2012	$0.03	n/a
Friday, June 29, 2012	$0.00	n/a

TENNESSEE AMERICAN WATER COMPANY
DOCKET NO. 12-00049
FIRST DISCOVERY REQUEST OF THE
CONSUMER ADVOCATE AND PROTECTION DIVISION

Responsible Witness: Gary M. VerDouw

Question:

5. For each dividend on common stock paid by American Water Works Company from January 1, 2007, through June 30, 2012, please provide:
   a. the date on which each dividend was paid;
   b. the dollar amount per share of each dividend payment;
   c. the share price on the date of the dividend payment.

Response:

American Water Works Company was a private company from January 2007 through April 2008 and no common stock dividends were paid during that time period. After its IPO in April 2008, the first common dividends were paid on September 2, 2008.

(5a)	(5b)	(5c)
Dividend Payment Date	**Dollar Amount per Share**	**Share Price**
Tuesday, September 2, 2008	$0.20	$22.80
Monday, December 1, 2008	$0.20	$19.07
Monday, March 2, 2009	$0.20	$17.83
Monday, June 1, 2009	$0.20	$16.80
Tuesday, September 1, 2009	$0.21	$19.96
Tuesday, December 1, 2009	$0.21	$22.28
Monday, March 1, 2010	$0.21	$21.08
Tuesday, June 1, 2010	$0.21	$20.02
Wednesday, September 1, 2010	$0.22	$23.04
Wednesday, December 1, 2010	$0.22	$24.78
Tuesday, March 1, 2011	$0.22	$27.46
Wednesday, June 1, 2011	$0.22	$29.61
Thursday, September 1, 2011	$0.23	$29.65
Thursday, December 1, 2011	$0.23	$31.40
Thursday, March 1, 2012	$0.23	$34.19
Friday, June 1, 2012	$0.23	$34.16

TENNESSEE AMERICAN WATER COMPANY
DOCKET NO. 12-00049
FIRST DISCOVERY REQUEST OF THE
CONSUMER ADVOCATE AND PROTECTION DIVISION

Responsible Witness: Gary VerDouw

Question:

6. For all new issues of common stock since January 1, 2001, by Tennessee American Water Company, or American Water Works Company, Inc., please provide the date of the issue, the price per share, the number of shares issued, the gross and net amounts realized from the issue, and whether the shares were sold to the public or distributed or sold to American Water Works Company, Inc., or any of its subsidiaries.

Response:

Please refer to the attachment for the information concerning AWWC common stock. TAWC is a wholly owned subsidiary of AWWC whose common stock is not publicly traded. The Company has not issued additional common shares since 2004 (the period which the Company could readily locate) and all additional equity of TAWC has been generated by retained earnings and paid-in-capital since 2004.

American Water Works Company, Inc.
Summary of Common Stock Issuance
For the period January 1, 2001 through December 31, 2011
(shares & proceeds in thousands, except average proceeds per share)

		Stock Purchase Offering	Dividend Reinvestment & Stock Purchase Plan (DRIP)	ESOP/ ESPP Plan	Incentive Plan	Total
2001						
	Shares	-	1,154	-	42	1,196
	Proceeds	-	34,842	-	1,240	36,082
	Average proceeds per share		$ 30.19		$ 29.52	$ 30.17
2002						
	Shares	-	-	-	75	75
	Proceeds	-	-	-	1,586	1,586
	Average proceeds per share				$ 21.15	$ 21.15
2003						
	All outstanding common shares repurchased in Company acquisition by RWE					
2008						
	RWE recapitalizes 160 million common shares for public issuance (IPO), existing shares sold to public, no proceeds to Company.					
2009						
	Shares	14,500		130		14,630
	Proceeds	242,301		2,089		244,390
	Average proceeds per share	$ 16.71 (a)		$ 16.07		$ 16.70
2010						
	Shares		63	303		366
	Proceeds		1,425	5,286		6,711
	Average proceeds per share		$ 22.62	$ 17.45		$ 18.34
2011						
	Shares		64	604		668
	Proceeds		1,827	12,039		13,866
	Average proceeds per share		$ 28.55	$ 19.93		$ 20.76

a) Gross proceeds were $21.50 per share, actual proceeds are net of underwriter discounts and issuance costs

TENNESSEE AMERICAN WATER COMPANY
DOCKET NO. 12-00049
FIRST DISCOVERY REQUEST OF THE
CONSUMER ADVOCATE AND PROTECTION DIVISION

Responsible Witness: J. Vander Weide

Question:

7. Provide the historical Total Returns and Income Returns of Common Stocks, Long Term Government Bonds, Intermediate-Term Government Bonds, and Treasury Bills as reported in Morningstar's Ibbotson SBBI 2012 Valuation Yearbook referenced by Dr. Vander Weide in his Direct Testimony on page 43.

Response:

Dr. Vander Weide does not reference the historical total returns and income returns of common stocks, intermediate-term government bonds, or Treasury bills in his testimony. At pp. 42 – 43 of his direct testimony, Dr. Vander Weide estimates the expected risk premium on the market portfolio by calculating the difference between the arithmetic mean return on the S&P 500 over the period 1926 through 2011 (11.77 percent) and the average income return on 20-year U.S. Treasury bonds over the same period (5.15 percent), resulting in an expected risk premium of 6.6 percent.

Nonetheless, the requested information as reported in *2012 Ibbotson® SBBI® Stocks, Bonds, Bills, and Inflation® Valuation Yearbook*, page 23, is provided in the attachment.

Table 2-1: Total Returns, Income Returns, and Capital Appreciation of the Basic Asset Classes: Summary Statistics of Annual Returns

Series	Geometric Mean (%)	Arithmetic Mean (%)	Standard Deviation (%)	Serial Correlation
Large Company Stocks				
Total Returns	9.8	11.8	20.3	0.02
Income	4.1	4.1	1.6	0.90
Capital Appreciation	5.5	7.4	19.6	0.01
Ibbotson Small Company Stocks				
Total Returns	11.9	16.5	32.5	0.06
Mid-Cap Stocks*				
Total Returns	10.9	13.7	24.8	-0.04
Income	3.9	3.9	1.8	0.90
Capital Appreciation	6.8	9.6	24.1	-0.04
Low-Cap Stocks*				
Total Returns	11.3	15.2	29.2	0.02
Income	3.5	3.6	2.0	0.90
Capital Appreciation	7.6	11.4	28.5	0.01
Micro-Cap Stocks*				
Total Returns	12.0	18.0	38.9	0.07
Income	2.5	2.5	1.7	0.91
Capital Appreciation	9.5	15.4	38.3	0.06
Long-Term Corporate Bonds				
Total Returns	6.1	6.4	8.4	0.08
Long-Term Government Bonds				
Total Returns	5.7	6.1	9.8	-0.11
Income	5.1	5.2	2.6	0.96
Capital Appreciation	0.4	0.8	8.7	-0.23
Intermediate-Term Government Bonds				
Total Returns	5.4	5.5	5.7	0.13
Income	4.6	4.6	2.9	0.96
Capital Appreciation	0.6	0.7	4.6	-0.17
Treasury Bills				
Total Returns	3.6	3.6	3.1	0.91
Inflation	3.0	3.1	4.2	0.64

Data from 1926–2011. Total return is equal to the sum of three component returns: income return, capital appreciation return, and reinvestment return.

*Source: Morningstar and CRSP. Calculated (or Derived) based on data from CRSP US Stock Database and CRSP US Indices Database ©2012 Center for Research in Security Prices (CRSP®), The University of Chicago Booth School of Business. Used with permission.

Annual Total Returns

Annual and monthly total returns for large company stocks, small company stocks, long-term corporate bonds, long-term government bonds, intermediate-term government bonds, Treasury bills, and inflation rates are for the full 86-year time period presented in Appendix B. Those tables can be used to compare the performance of each asset class on both a monthly and an annual basis.

Real Rates versus Nominal Rates

The cost of capital embodies a number of different concepts or elements of risk. Two of the most basic concepts in finance are real and nominal returns. The nominal return includes both the real return and the impact of inflation.

The real rate of interest represents the exchange rate between current and future purchasing power. An increase in the real rate indicates that the cost of current consumption has risen in terms of future goods. It is the real rate of interest that measures the opportunity cost of foregoing consumption.

The relationship between real rates and nominal rates can be expressed in the following equation:

$$\text{Real} = \left[\frac{1+\text{Nominal}}{1+\text{Inflation}}\right] - 1$$

$$\text{Nominal} = \left[(1+\text{Real}) \times (1+\text{Inflation})\right] - 1$$

It is important to note that the conversion of nominal and real rates is not an additive process; rather, it is a geometric calculation. The arithmetic sum or difference is calculated by adding or subtracting one number from the other. As illustrated in the above equation, the real rate of return involves taking the geometric difference of the nominal rate of return and the rate of inflation. Conversely, the nominal rate of return can be determined by taking the geometric sum of the real rate of return and the rate of inflation. For example, if the real rate is 2.5 percent and the inflation rate is 5.0 percent, the nominal rate of interest is not 7.5 percent (2.5+5.0) but 7.625 percent, or $[(1.025) \times (1.05) - 1]$. Similarly, if the nominal rate is 7.625 percent and the inflation rate is 2.5 percent, the real rate is not 5.125 percent (7.625−2.5) but 5.0 percent, $[(1.07625/1.025) - 1]$.

Discount rates are most often expressed in nominal terms. That is, they usually have an inflation estimate included in them. Unless stated otherwise, the cost of capital data presented in this book are expressed in nominal terms.

TENNESSEE AMERICAN WATER COMPANY
DOCKET NO. 12-00049
FIRST DISCOVERY REQUEST OF THE
CONSUMER ADVOCATE AND PROTECTION DIVISION

Responsible Witness: J. Vander Weide

Question:

8. Provide a copy of and a citation for the source document for Dr. Vander Weide's I/B/E/S growth rates.

Response:

The I/B/E/S growth rates used in Dr. Vander Weide's studies and shown in his schedules are downloaded electronically directly from Thomson Reuters; there is no paper source document. The information from Thomson Reuters upon which Dr. Vander Weide relied is also provided on the attached Excel file.

										Mar-12	Mar-12	Feb-12	Feb-12	Jan-12	Jan-12
	COMPANY NAME(DS)	IBES TICKER(WS)	OFFICIAL TICKER(WS)	INDUSTRY NAME(IBES)	EPS LTG MEAN(IBES)	EPS LTG #ESTS(IBES)	EPS LTG STD DEV(IBES)	MCAP(DS)	DIVIDEND (current)(DS)	High Stock Price during previous month(DS)	Low Stock Price during previous month(DS)	High Stock Price 2 months ago(DS)	Low Stock Price 2 months ago(DS)	High Stock Price 3 months ago(DS)	Low Stock Price 3 months ago(DS)
Type	NAME	XWC06038	XWC05601	IBIND	LTMN	LTNE	LTSD	MV	DPSC	MAX#XPH01/	MIN#XPL01/0	MAX#XPH01/	MIN#XPL01/0	MAX#XPH02/	MIN#XPL02/0
@:AGLT	AGL RESOURCES	AGLT	GAS	GASUTIL	3.27	3	0.70	4,624	1.84	40.14	38.42	42.00	39.44	42.88	40.64
@:EGAS	ATMOS ENERGY	EGAS	ATO	GASUTIL	3.53	3	2.16	2,869	1.38	31.60	30.39	33.05	30.68	33.83	31.94
@:NI	NISOURCE	NI	NI	ELECUTIL	8.37	3	4.45	6,919	0.92	24.55	23.30	24.53	22.65	24.06	22.32
@:NWNG	NORTHWEST NTRL.GAS	NWNG	NWN	GASUTIL	3.25	2	1.77	1,230	1.78	46.52	44.40	49.49	45.74	48.83	46.60
@:OKE	ONEOK	OKE	OKE	GASUTIL	9.99	5	4.78	8,509	2.44	85.28	80.68	84.42	80.11	89.63	82.81
@:PNY	PIEDMONT NATGS.	PNY	PNY	GASUTIL	4.55	2	0.78	2,250	1.20	32.96	30.70	34.00	32.25	34.63	32.38
@:STR	QUESTAR	STR	STR	GASUTIL	4.95	2	1.49	3,533	0.65	20.18	19.10	19.97	19.07	20.17	19.07
@:SJI	STH.JERSEY IND.	SJI	SJI	GASUTIL	8.50	2	0.71	1,525	1.61	52.06	49.55	56.15	51.91	57.99	54.09
@:WGL	WGL HDG.	WGL	WGL	GASUTIL	4.50	3	0.89	2,117	1.55	41.80	39.85	43.80	40.52	44.97	42.51
@:LG	LACLEDE GROUP	LG	LG	GASUTIL	5.30	1	NA	895	1.66	41.46	38.58	43.00	40.67	41.93	39.91
@:NJR	NEW JERSEY RES.	NJR	NJR	GASUTIL	2.33	2	1.53	1,878	1.52	47.03	43.86	49.66	46.63	50.28	46.82
@:SWX	SOUTHWEST GAS	SWX	SWX	GASUTIL	2.15	2	5.45	1,996	1.18	43.64	41.89	42.98	41.50	43.22	40.51
@:UGI	UGI	UGI	UGI	GASUTIL	0.20	1	NA	3,125	1.04	28.79	26.78	30.25	26.98	29.84	26.01
@:SWTR	AMERICAN STS.WATER	SWTR	AWR	WUTILITY	5.70	2	2.40	696	1.12	38.00	35.85	37.91	35.96	36.40	34.07
@:AWKC	AMERICAN WATER WORKS	AWK	AWK	WUTILITY	9.22	5	1.81	6,052	0.92	34.45	33.11	34.67	33.37	33.94	31.25
@:PSC	AQUA AMERICA	PSC	WTR	WUTILITY	7.52	4	1.94	3,129	0.66	22.49	21.58	22.75	21.77	22.42	21.06
@:ATRN	ARTESIAN RES.'A'	ATRN	ARTNA	WUTILITY	4.40	2	0.57	149	0.77	19.60	18.50	19.72	18.73	19.25	18.20
@:CLCI	CADIZ	CLCI	CDZI	WUTILITY	NA	NA	NA	148	0.00	10.74	9.03	10.97	9.19	10.94	8.90
@:CWTR	CAL.WATER SER.	CWTR	CWT	WUTILITY	9.93	3	5.00	767	0.63	19.22	17.89	19.25	18.28	18.58	17.67
@:SBS2	CIA.SANMT.BASICO SPN.ADR 1:2	SBS2	SBS	WUTILITY	5.20	1	NA	8,938	5.46	77.00	72.83	75.75	66.35	66.35	55.76
@:CTWS	CONNECTICUT WATER	CTWS	CTWS	WUTILITY	4.55	2	2.19	249	0.95	30.54	27.51	32.49	28.76	32.84	26.15
@:CWCO	CONSOLIDATED WT.	CWCO	CWCO	WUTILITY	NA	NA	NA	112	0.30	8.82	7.55	8.58	7.55	9.19	7.30
@:ERII	ENERGY RECOVERY	ERII	ERII	WUTILITY	20.00	1	NA	114	0.00	2.45	2.02	2.59	2.10	2.70	2.45
@:MSEX	MIDDLESEX WATER	MSEX	MSEX	WUTILITY	2.70	1	NA	293	0.74	18.99	18.04	19.60	18.40	19.08	18.27
@:MWAI	MUELLER WATER PRODUCTS	MWAI	MWA	WUTILITY	10.00	1	NA	557	0.07	3.57	2.75	3.22	2.69	2.94	2.47
@:SJW	SJW	SJW	SJW	WUTILITY	NA	NA	NA	450	0.71	25.00	23.32	24.91	23.42	24.50	22.75
@:TRIT	TRI-TECH HOLDING	NA	TRIT	WUTILITY	NA	NA	NA	59	0.00	9.95	6.93	8.40	6.63	7.78	4.56
@:VE3	VEOLIA ENVIRONNEMENT ADR 1:1	VE3	VE	WUTILITY	15.70	1	NA	8,205	1.74	17.17	13.47	13.00	11.80	11.60	10.12
@:YORW	YORK WATER	YORW	YORW	WUTILITY	4.90	1	NA	220	0.53	17.91	17.00	18.43	17.32	18.00	17.16

										Mar-12	Mar-12	Feb-12	Feb-12	Jan-12	Jan-12
	COMPANY NAME(DS)	IBES TICKER(WS)	OFFICIAL TICKER(WS)	INDUSTRY NAME(IBES)	EPS LTG MEAN(IBES)	EPS LTG #ESTS(IBES)	MCAP(DS)	DIVIDEND (current)(DS)	High Stock Price during previous month(DS)	Low Stock Price during previous month(DS)	High Stock Price 2 months ago(DS)	Low Stock Price 2 months ago(DS)	High Stock Price 3 months ago(DS)	Low Stock Price 3 months ago(DS)
Type	NAME	XWC06038	XWC05601	IBIND	LTMN	LTNE	MV	DPSC	MAX#XPH01/	MIN#XPL01/0	MAX#XPH01/	MIN#XPL01/0	MAX#XPH02/	MIN#XPL02/0
	902172 3M	MMM	MMM	XCONSSVC	10.07	4	61,686	2.36	90.00	84.83	88.46	86.69	87.99	82.70
	328314 ACE	ACL1	ACE	INSURE	10.00	2	24,788	1.88	74.27	71.05	74.50	71.14	73.06	68.53
	545101 AES	AESC	AES	ELECUTIL	10.50	2	10,166	0.00	13.72	12.75	14.01	12.68	13.15	11.85
	933185 AFLAC	AFL	AFL	INSURE	10.16	5	21,415	1.32	48.22	44.37	50.33	46.15	49.59	42.30
	906820 AGL RESOURCES	AGLT	GAS	GASUTIL	3.27	3	4,624	1.84	40.14	38.42	42.00	39.44	42.88	40.64
	945388 AT&T	SBC	T	TELUTIL	7.78	9	186,341	1.76	31.97	30.15	30.64	29.58	30.68	29.02
	916328 ABBOTT LABORATORIES	ABT	ABT	DRUGS	8.27	12	96,134	2.04	61.49	55.91	57.20	53.96	56.84	53.96
	883969 ABERCROMBIE & FITCH 'A'	ANF	ANF	RETGOODS	21.09	13	4,334	0.70	54.10	46.00	50.44	40.25	50.26	43.56
14352P	ACCENTURE	ACNT	ACN	SOFTWARE	10.60	5	41,857	1.35	65.89	59.07	60.00	56.45	57.80	51.47
	749382 ADOBE SYSTEMS	ADBE	ADBE	OTHERCOM	9.28	12	17,023	0.00	34.75	31.90	33.50	31.09	31.77	28.04
	936365 ADVANCED MICRO DEVC.	AMD	AMD	SEMICOND	11.68	6	5,581	0.00	8.35	6.76	7.68	6.80	6.95	5.35
	255956 AETNA	AET	AET	SRVCSMED	10.88	7	17,495	0.70	51.14	45.33	47.71	42.27	45.00	41.05
	277642 AGILENT TECHS.	AT1	A	ELECSYST	14.07	6	15,584	0.40	46.28	41.89	45.35	41.76	44.85	35.59
	905271 AIR PRDS.& CHEMS.	APD	APD	CHEMICAL	10.46	5	19,325	2.56	92.48	88.15	92.44	88.52	92.23	85.60
	756210 AIRGAS	AGA	ARG	CHEMICAL	15.70	3	6,916	1.28	89.90	80.24	82.73	75.78	81.62	76.96
	277355 AKAMAI TECHS.	AKAM	AKAM	SOFTWARE	13.53	10	6,468	0.00	37.97	34.70	39.14	31.45	34.24	31.01
	905113 ALCOA	AA	AA	METALS	19.72	5	10,725	0.12	10.75	9.45	10.92	10.03	10.74	8.89
	745176 ALLEGHENY TECHS.	ALS1	ATI	STEEL	36.72	3	4,362	0.72	44.96	39.78	49.00	43.14	53.00	44.45
	541863 ALLERGAN	AGN	AGN	MEDSUP	13.46	14	29,030	0.20	96.39	88.19	89.83	84.30	90.00	86.51
	322677 ALLSTATE	ALL1	ALL	INSURE	9.13	6	16,394	0.88	33.33	30.76	31.87	29.06	29.91	26.98
29920H	ALPHA NATURAL RESOURCES	ANRI	ANR	COAL	-16.65	2	3,232	0.00	18.99	14.54	23.68	18.47	22.80	18.74
	777343 ALTERA	ALTR	ALTR	SEMICOND	10.48	9	12,449	0.32	40.14	36.16	41.63	37.98	41.62	36.66
	904853 ALTRIA GROUP	MO	MO	TOBACCO	8.00	2	63,600	1.64	31.00	29.77	30.28	28.33	29.19	28.00
	891399 AMAZON.COM	AMZN	AMZN	RETGOODS	29.47	14	90,859	0.00	209.85	176.58	193.57	172.00	196.50	173.50
	670942 AMEREN	UEP	AEE	ELECUTIL	-3.90	4	7,864	1.60	32.58	31.16	32.38	30.89	33.68	30.90
	905425 AMER.ELEC.PWR.	AEP	AEP	ELECUTIL	3.75	6	18,765	1.88	39.22	37.46	40.20	37.48	41.98	39.24
	906156 AMERICAN EXPRESS	AXP	AXP	FINSVC	10.62	5	68,111	0.80	59.26	51.54	54.45	50.27	51.00	47.40
	916305 AMERICAN INTL.GP.	AIG	AIG	INSURE	10.00	1	58,556	0.00	31.30	27.60	30.09	25.36	25.90	23.40
	680902 AMERICAN TOWER	AMT2	AMT	COMMUN	20.80	8	24,899	0.84	64.00	61.27	64.55	61.75	63.63	57.98
31604H	AMERIPRISE FINL.	AMPW	AMP	FINSVC	14.50	1	12,630	1.12	58.68	54.07	56.96	49.14	55.61	49.66
	154680 AMERISOURCEBERGEN	ASHC	ABC	MEDSUP	13.10	3	9,973	0.52	39.76	36.20	39.90	36.11	40.22	37.53
	938692 AMGEN	AMGN	AMGN	BIOTECH	9.36	16	53,762	1.44	68.93	65.80	70.00	66.35	69.63	63.30
	546075 AMPHENOL 'A'	APH1	APH	SEMICOND	11.75	3	9,914	0.42	60.12	54.67	56.96	54.24	55.50	45.00
	741076 ANADARKO PETROLEUM	APC	APC	OIL	26.99	4	40,048	0.36	87.37	75.90	88.70	80.42	82.47	77.60
	905276 ANALOG DEVICES	ADI	ADI	ELECSYST	8.88	4	11,639	1.20	40.60	37.51	40.83	38.41	40.38	35.65
	922817 AON CLASS A	PMA	AON	INSURE	9.42	6	16,009	0.60	49.30	46.74	49.51	46.26	48.64	45.58
	921983 APACHE	APA	APA	OIL	9.35	6	38,136	0.68	109.50	97.14	112.09	98.45	101.24	91.48
	132808 APARTMENT INV.& MAN.'A'	AIV	AIV	INVEST	5.00	1	3,231	0.72	26.44	24.26	25.60	24.43	24.93	22.19
	149387 APOLLO GP.'A'	APOL	APOL	XCONSSVC	5.50	5	4,542	0.00	43.80	38.14	54.38	42.29	58.29	52.06
	992816 APPLE	AAPL	AAPL	COMPUTER	19.59	14	586,759	0.00	621.45	516.22	547.61	453.98	458.24	409.00
	905296 APPLIED MATS.	AMAT	AMAT	SEMICOND	1.45	2	15,803	0.36	13.00	11.92	13.94	12.21	12.64	10.61
	921093 ARCHER-DANLS.-MIDL.	ADM	ADM	FOOD	5.65	2	21,159	0.70	32.36	30.38	32.05	28.80	30.34	28.11
28341F	ASSURANT	AIZI	AIZ	INSURE	10.33	3	3,496	0.72	43.63	39.66	44.54	39.61	42.06	37.58
	543420 AUTONATION	RWIN	AN	MACHINE	19.80	2	4,342	0.00	36.04	32.98	37.34	33.79	38.27	31.91
	544616 AUTOZONE	AZO	AZO	AUTOPART	14.46	5	14,883	0.00	386.00	371.80	377.78	347.20	351.22	313.11
	702259 AUTODESK	ACAD	ADSK	OTHERCOM	16.60	7	9,635	0.00	42.60	35.55	39.65	36.05	37.97	29.82
	912669 AUTOMATIC DATA PROC.	AUD	ADP	SOFTWARE	10.03	6	27,448	1.58	55.84	53.64	55.68	53.31	57.10	54.13
	130502 AVALONBAY COMMNS.	AVN	AVB	INVEST	17.85	4	13,498	3.88	141.69	129.27	139.98	129.51	136.12	123.71
	921161 AVERY DENNISON	AVY	AVY	CHEMICAL	7.00	1	3,149	1.08	30.87	28.04	31.29	28.02	30.31	25.52
	905793 AVON PRODUCTS	AVP	AVP	COSMETIC	2.05	2	9,563	0.92	19.42	18.09	19.83	16.87	18.67	17.20
	992305 BB&T	SNAT	BBT	BANKING	9.59	9	22,126	0.64	31.94	28.24	30.40	27.42	27.90	25.26
	777267 BMC SOFTWARE	BMCS	BMC	SOFTWARE	9.22	5	6,697	0.00	40.38	36.43	39.96	35.60	36.30	31.62
	921431 BAKER HUGHES	BHI1	BHI	OIL	27.94	8	18,265	0.60	50.88	40.20	52.93	46.90	52.96	45.51
	932060 BALL	BLL	BLL	CONTAIN	7.75	4	6,809	0.40	42.99	39.08	40.65	39.30	40.05	35.66
	923937 BANK OF AMERICA	NCB	BAC	BANKING	15.00	1	101,850	0.04	10.10	7.66	8.35	7.21	7.50	5.62
	905592 C R BARD	BCR	BCR	MEDSUP	8.49	9	8,360	0.76	99.64	91.91	97.27	91.41	94.12	84.42
	916365 BAXTER INTL.	BAX	BAX	MEDSUP	8.71	9	33,530	1.34	60.54	57.11	58.39	55.60	56.68	49.50
	904259 BEAM	AMB	BEAM	HOMEPROD	12.02	4	9,205	0.82	59.11	53.55	56.62	52.53	52.99	49.74
	905876 BECTON DICKINSON	BDX	BDX	MEDSUP	8.03	11	16,415	1.80	78.24	74.95	80.56	76.04	80.25	72.30
	325972 BED BATH & BEYOND	BBBY	BBBY	RETGOODS	15.33	9	16,161	0.00	68.20	59.79	63.23	57.58	63.60	57.90
	912125 BEMIS	BMS	BMS	CONTAIN	7.56	5	3,360	1.00	32.79	31.14	32.38	30.76	32.44	29.63
	874227 BERKSHIRE HATHAWAY 'B'	BKHT	BRK.A	INVEST	NA	NA	87,680	0.00	82.47	78.18	80.49	77.89	80.08	75.86
	929302 BEST BUY	BBUY	BBY	RETGOODS	5.40	2	8,250	0.64	27.95	23.39	26.29	23.76	25.99	22.85
	702108 BIG LOTS	CNS	BIG	RETGOODS	13.35	2	2,884	0.00	47.22	41.99	44.82	39.48	41.54	37.12
	545725 BIOGEN IDEC	IDPH	BIIB	BIOTECH	11.43	14	30,748	0.00	127.85	116.01	123.23	114.53	119.56	111.44
	274794 BLACKROCK	BLKI	BLK	FINSVC	12.23	3	37,024	6.00	208.69	191.88	202.09	181.11	191.68	175.18
	905596 H&R BLOCK	HRB	HRB	FINSVC	12.00	1	5,026	0.80	17.17	14.91	17.46	15.98	17.09	15.99
	904818 BOEING	BA	BA	DEFENSE	13.20	6	55,668	1.76	75.81	72.30	76.74	74.30	76.70	72.74
	329709 BORGWARNER	BWA	BWA	AUTOPART	24.90	6	9,310	0.00	87.45	79.06	84.09	74.92	77.49	64.29
	894371 BOSTON PROPERTIES	BXP	BXP	INVEST	11.51	3	15,547	2.20	106.36	101.26	107.87	100.98	104.69	96.73
	325824 BOSTON SCIENTIFIC	BSX	BSX	MEDSUP	5.23	12	8,563	0.00	6.28	5.70	6.41	5.62	6.19	5.23
	905080 BRISTOL MYERS SQUIBB	BMY	BMY	DRUGS	0.13	7	57,156	1.36	33.92	32.05	33.26	31.31	35.44	31.89
	680006 BROADCOM 'A'	BRCM	BRCM	SEMICOND	15.00	1	18,570	0.40	39.66	33.82	38.65	35.41	36.12	29.00
	912216 BROWN-FORMAN 'B'	BFD1	BF.B	BEVERAGE	5.30	1	7,195	1.40	84.00	78.53	84.26	80.50	83.53	76.95
	998326 CA	CASI	CA	SOFTWARE	10.67	3	12,962	1.00	28.00	26.37	27.42	25.90	26.21	20.00
28513N	CBRE GROUP CLASS A	CBCG	CBG	INVEST	17.06	5	6,395	0.00	21.16	17.69	19.66	17.76	19.70	15.56
32480Q	CBS 'B'	VIA	CBS	COMMUN	16.25	8	20,519	0.40	33.94	28.85	30.38	28.22	29.36	27.18
31109K	CF INDUSTRIES HDG.	CFF	CF	CHEMICAL	11.68	6	12,328	1.60	192.00	168.35	195.48	172.60	183.67	149.58
	879628 CH ROBINSON WWD.	CHRW	CHRW	MULTTRAN	14.20	7	10,733	1.32	67.41	63.62	67.98	62.84	71.76	65.28
	901686 CMS ENERGY	CMS	CMS	ELECUTIL	6.12	7	5,787	0.96	22.35	21.12	22.20	21.21	22.40	21.25
	696703 CONSOL EN.	CNX	CNX	COAL	13.40	3	7,748	0.50	36.11	29.85	38.42	34.99	39.51	32.51
	993189 CSX	CSX	CSX	RAILROAD	14.29	8	23,016	0.48	22.54	19.99	23.31	21.00	23.71	21.55
	912635 CVS CAREMARK	MES	CVS	RETGOODS	11.29	7	58,679	0.65	45.88	43.93	45.36	41.93	43.17	41.01
	700237 CABLEVISION SYS.	CVC	CVC	COMMUN	16.52	4	3,220	0.60	15.18	13.69	16.63	13.88	15.32	13.65
	542823 CABOT OIL & GAS 'A'	COG1	COG	OIL	10.00	1	6,599	0.08	36.00	29.44	38.26	31.42	41.57	30.13
	152553 CAMERON INTERNATIONAL	CRON	CAM	OIL	20.08	6	13,193	0.00	56.70	50.02	57.65	52.60	54.90	49.02
	905075 CAMPBELL SOUP	CPB	CPB	FOOD	3.47	3	10,751	1.16	34.04	32.60	34.00	31.34	33.69	31.22
	134843 CAPITAL ONE FINL.	COF	COF	FINSVC	8.67	3	32,683	0.20	57.49	48.09	51.32	46.01	49.63	43.12
	944704 CARDINAL HEALTH	CDIC	CAH	MEDSUP	11.86	5	14,595	0.86	43.39	40.55	44.02	40.93	44.49	40.62
67751X	CAREFUSION	CRFS	CFN	MEDSUP	8.60	6	5,943	0.00	26.18	24.72	26.49	23.60	25.95	22.55
	877723 CARMAX	KMX	KMX	RETGOODS	13.34	5	7,847	0.00	35.17	30.71	31.22	29.03	33.48	29.85
	755695 CARNIVAL	CCL	CCL	LEISURE	10.36	5	18,874	1.00	32.93	29.22	32.27	29.15	35.23	29.22
	902224 CATERPILLAR	CAT	CAT	MACHINE	24.33	3	68,775	1.84	115.38	103.48	116.95	109.87	114.00	92.77
	755790 CELGENE	CELG	CELG	BIOTECH	24.61	15	35,232	0.00	78.83	71.30	76.09	71.51	75.11	66.28

										Mar-12	Mar-12	Feb-12	Feb-12	Jan-12	Jan-12
		IBES	OFFICIAL	INDUSTRY	EPS LTG	EPS LTG		DIVIDEND	High Stock Price during previous	Low Stock Price during previous	High Stock Price 2 months	Low Stock Price 2 months	High Stock Price 3 months	Low Stock Price 3 months
	COMPANY NAME(DS)	TICKER(WS)	TICKER(WS)	NAME(IBES)	MEAN(IBES)	#ESTS(IBES)	MCAP(DS)	(current)(DS)	month(DS)	month(DS)	ago(DS)	ago(DS)	ago(DS)	ago(DS)
Type	NAME	XWC06038	XWC05601	IBIND	LTMN	LTNE	MV	DPSC	MAX#XPH01/	MIN#XPL01/0	MAX#XPH01/	MIN#XPL01/0	MAX#XPH02/	MIN#XPL02/0
904842	CENTERPOINT EN.	HOU	CNP	ELECUTIL	4.90	4	8,449	0.81	19.74	18.88	19.68	18.47	20.35	18.07
906838	CENTURYLINK	CTL	CTL	TELUTIL	12.73	4	23,973	2.90	40.42	38.04	40.54	36.57	38.04	36.25
741643	CERNER	CERN	CERN	HOMECARE	18.97	6	12,996	0.00	78.53	74.00	75.50	60.80	64.17	59.36
327747	CHESAPEAKE ENERGY	CSPK	CHK	OIL	13.60	4	15,052	0.35	26.09	22.52	25.86	20.63	24.31	20.41
905024	CHEVRON	CHV	CVX	OIL	5.95	4	211,812	3.24	112.28	104.85	110.92	102.68	110.99	102.08
26393N	CME GROUP	CME	CME	FINSVC	10.88	5	19,161	8.92	304.61	267.48	296.99	240.81	249.52	224.69
32199R	CHIPOTLE MEXN.GRILL	CMG	CMG	RETFOODS	21.57	11	13,201	0.00	426.57	386.44	392.35	358.60	370.35	336.29
916790	CHUBB	CB	CB	INSURE	7.92	5	18,950	1.64	69.55	66.65	69.65	67.45	71.76	66.68
912278	CIGNA	CI	CI	SRVCSMED	10.25	6	14,062	0.04	49.89	43.06	46.03	41.14	47.50	42.72
951545	CINCINNATI FINL.	CINF	CINF	INSURE	5.00	1	5,670	1.61	36.02	34.30	36.05	32.93	33.10	30.06
944777	CINTAS	CTAS	CTAS	CLOTH	12.64	7	5,095	0.54	40.61	37.33	39.34	37.16	38.22	35.19
542868	CISCO SYSTEMS	CSCO	CSCO	O/C EQPT	8.69	11	112,135	0.32	21.24	19.32	20.49	19.70	20.07	18.35
741344	CITIGROUP	CCC2	C	FINANCE	9.58	4	106,590	0.04	38.40	31.77	34.74	31.07	32.09	27.13
867705	CITRIX SYS.	CTXS	CTXS	SOFTWARE	16.40	9	14,750	0.00	80.70	71.24	76.50	65.22	70.78	60.15
912420	CLIFFS NATURAL RESOURCES	CLF	CLF	STEEL	0.56	5	9,957	2.50	73.63	59.40	77.67	62.91	78.85	64.39
916125	CLOROX	CLX	CLX	HOMEPROD	7.73	4	9,047	2.40	68.98	67.30	70.89	67.20	70.30	66.37
266220	COACH	COH2	COH	CLOTH	16.12	11	21,721	0.90	79.70	72.85	76.70	70.07	70.16	59.74
904282	COCA COLA	KO	KO	BEVERAGE	6.17	3	167,035	2.04	74.39	68.50	69.98	67.42	70.71	66.57
741521	COCA COLA ENTS.	CCE	CCE	BEVERAGE	8.07	3	8,742	0.64	28.99	27.05	29.04	26.88	27.42	25.45
683199	COGNIZANT TECH.SLTN.'A'	CTSH	CTSH	OTHERCOM	18.88	10	23,151	0.00	78.00	70.16	74.19	69.60	72.48	64.92
906148	COLGATE-PALM.	CL	CL	HOMEPROD	8.40	6	46,930	2.48	97.93	92.50	93.90	90.77	92.14	87.22
981550	COMCAST 'A'	CMCS	CMCSA	COMMUN	14.14	5	62,152	0.65	30.41	28.72	29.92	26.57	26.81	24.28
922964	COMERICA	CMCA	CMA	BANKING	14.52	6	6,427	0.40	34.00	28.36	31.43	27.81	30.18	26.25
916091	COMPUTER SCIS.	CSC	CSC	SOFTWARE	0.67	3	4,601	0.80	32.84	29.68	33.80	25.77	26.66	23.27
929814	CONAGRA FOODS	CAG	CAG	FOOD	6.45	4	11,037	0.96	26.75	25.95	27.08	26.10	27.34	26.22
901666	CONOCOPHILLIPS	P	COP	OIL	4.65	4	97,151	2.64	78.29	74.44	77.72	68.54	74.83	68.00
902288	CONSOLIDATED EDISON	ED	ED	ELECUTIL	3.47	7	17,207	2.42	59.50	56.99	59.51	57.46	62.26	57.59
937083	CONSTELLATION BRANDS 'A'	CDG2	STZ	BEVERAGE	8.33	3	4,314	0.00	23.92	21.68	22.34	21.05	21.24	19.14
912568	COOPER INDUSTRIES	CBE	CBE	MACHINE	13.90	3	10,177	1.24	64.37	58.74	61.88	59.11	60.54	53.30
912273	CORNING	GLW	GLW	MULTCAP	0.44	5	21,108	0.30	14.54	12.70	14.00	12.87	14.62	12.52
312385	COSTCO WHOLESALE	CCS1	COST	RETGOODS	12.68	9	39,227	0.96	91.78	85.69	87.20	82.78	85.08	78.81
544665	COVENTRY HEALTH CARE	CVTY	CVH	SRVCSMED	7.05	3	4,940	0.50	36.04	31.67	33.46	30.04	31.08	29.02
50661P	COVIDIEN	COV	COV	MEDSUP	9.83	11	26,149	0.90	55.00	50.75	53.45	51.22	52.60	44.52
687197	CROWN CASTLE INTL.	TWRS	CCI	O/C EQPT	18.63	3	15,094	0.00	55.99	51.74	52.81	48.57	49.46	44.62
905966	CUMMINS	CUM	CMI	MACHINE	14.26	5	23,031	1.60	129.51	114.88	124.69	104.25	110.95	90.37
28226P	DIRECTV 'A'	GM12	DTV	COMMUN	18.88	5	33,526	0.00	49.99	45.69	47.69	44.35	45.37	41.92
905214	DTE ENERGY	DTE	DTE	ELECUTIL	4.05	4	9,390	2.35	56.52	53.59	55.06	52.76	55.04	52.46
912941	DANAHER	DMG	DHR	MACHINE	16.17	3	38,632	0.10	56.05	52.04	53.71	51.06	53.20	47.50
152719	DARDEN RESTAURANTS	DRI	DRI	RETFOODS	12.16	12	6,543	1.72	53.20	49.38	51.90	45.95	47.26	43.80
867138	DAVITA	TRL	DVA	HOSPCARE	13.23	6	8,379	0.00	90.42	85.31	88.90	82.35	83.13	76.60
545004	DEVRY	DVR1	DV	XCONSSVC	4.44	8	2,251	0.30	36.47	33.85	40.00	35.08	42.37	35.46
873943	DEAN FOODS NEW	SWZA	DF	FOOD	13.17	3	2,240	0.00	12.47	11.85	12.58	10.52	11.46	10.49
906189	DEERE	DE	DE	MACHINE	10.82	4	32,849	1.84	83.84	78.69	89.70	82.19	88.89	78.84
772203	DELL	DELL	DELL	COMPUTER	5.33	7	29,268	0.00	17.49	16.32	18.36	16.86	17.23	14.78
311239	DENBURY RES.	NSC1	DNR	OIL	21.77	3	7,341	0.00	20.50	17.65	21.37	18.33	19.27	15.64
510209	DENTSPLY INTL.	XRAY	XRAY	MEDSUP	10.04	5	5,716	0.22	40.32	37.99	39.59	36.75	39.06	34.77
271980	DEVON ENERGY	DVN	DVN	OIL	6.40	2	28,752	0.80	76.34	69.35	76.26	62.81	66.91	62.13
311903	DIAMOND OFFS.DRL.	DO	DO	OIL	5.97	4	9,297	0.50	72.80	65.61	69.97	61.63	64.07	54.86
50642F	DISCOVER FINANCIAL SVS.	DFSV	DFS	FINSVC	10.50	4	17,760	0.40	34.43	29.62	30.69	27.41	28.09	23.75
31196R	DISCOVERY COMMS.'A'	DCHA	DISCA	COMMUN	19.12	9	7,280	0.00	50.88	46.03	46.89	42.79	44.82	40.24
154259	DOLLAR TREE	DLTR	DLTR	RETGOODS	17.87	8	11,074	0.00	96.20	88.30	89.98	84.75	86.64	81.58
944314	DOMINION RES.	D	D	ELECUTIL	4.60	4	29,410	2.11	51.47	50.13	51.65	49.56	53.68	48.87
905047	R R DONNELLEY & SONS	DNY	RRD	COMMUN	-1.20	1	2,221	1.04	14.04	12.31	14.33	11.37	15.22	11.25
904830	DOVER	DOV	DOV	BLDMAT	12.15	2	11,652	1.26	64.90	60.65	67.20	63.55	63.98	56.81
905114	DOW CHEMICAL	DOW	DOW	CHEMICAL	9.97	3	40,362	1.00	36.00	32.24	35.10	33.01	33.92	29.27
51937Q	DR PEPPER SNAPPLE GROUP	DPSG	DPS	BEVERAGE	6.43	3	8,655	1.36	40.26	37.36	41.77	37.73	39.98	36.51
902199	E I DU PONT DE NEMOURS	DD	DD	CHEMICAL	9.45	8	49,838	1.64	53.95	49.90	52.31	49.29	51.76	45.84
904383	DUKE ENERGY	DUK	DUK	ELECUTIL	3.67	3	28,284	1.00	21.48	20.67	21.61	20.80	22.11	20.87
264786	DUN & BRADSTREET DEL.	DNB	DNB	COMMUN	9.60	2	4,091	1.52	86.52	81.52	85.43	77.35	83.14	74.37
883488	E*TRADE FINANCIAL	EGRP	ETFC	INVEST	16.10	5	3,157	0.00	11.50	9.23	9.90	8.22	9.80	7.77
719630	EMC	EMCS	EMC	OTHERCOM	15.05	8	61,840	0.00	30.00	27.07	28.31	25.59	25.96	21.59
500373	EOG RES.	EOG	EOG	OIL	58.01	4	30,588	0.68	117.97	107.15	119.97	104.68	107.50	99.82
904390	EQT	EQT	EQT	GASUTIL	27.31	3	7,413	0.88	54.12	47.01	55.89	48.50	56.56	46.04
357922	EASTMAN CHEMICAL	EMN	EMN	CHEMICAL	7.67	3	7,358	1.04	54.62	49.72	55.14	50.86	52.37	39.16
903749	EATON	ETN	ETN	AUTOPART	12.08	6	16,587	1.52	52.70	47.96	53.06	49.20	50.20	44.73
921268	ECOLAB	ECON	ECL	XCONSSVC	14.84	7	18,145	0.80	62.07	58.75	62.86	59.88	61.42	57.44
902324	EDISON INTL.	SCE	EIX	ELECUTIL	-1.80	3	13,896	1.30	44.50	41.83	42.44	40.31	41.90	39.60
286558	EDWARDS LIFESCIENCES	EW	EW	MEDSUP	26.74	12	8,412	0.00	75.71	67.95	83.37	70.18	83.96	70.04
325308	EL PASO	EPG	EP	GASUTIL	32.00	1	23,541	0.04	30.30	27.73	27.92	26.69	27.12	25.80
500320	ELECTRONIC ARTS	ERTS	EA	SOFTWARE	17.66	7	5,518	0.00	17.70	16.05	20.64	16.28	21.45	16.85
905115	EMERSON ELECTRIC	EMR	EMR	ELECT	11.90	5	38,029	1.60	52.69	48.63	53.78	50.11	52.76	47.00
902306	ENTERGY	MSU	ETR	ELECUTIL	-4.37	4	11,869	3.32	68.84	66.23	69.98	66.38	73.66	68.22
906194	EQUIFAX	EFX	EFX	OTHERCOM	10.37	3	5,357	0.72	44.60	41.33	43.52	39.07	40.10	37.89
329534	EQUITY RESD.TST.PROPS. SHBI	EQR	EQR	INVEST	26.32	2	18,714	1.35	62.79	56.79	60.57	56.72	59.85	53.56
867375	ESTEE LAUDER COS.'A'	EL	EL	COSMETIC	12.40	3	14,780	0.52	63.92	57.62	59.50	54.00	59.55	55.19
902317	EXELON	PE	EXC	ELECUTIL	9.60	1	33,145	2.10	39.95	38.31	40.31	38.82	43.70	38.57
31412T	EXPEDIA	EXPE	EXPE	RETGOODS	9.81	9	4,018	0.36	35.57	31.43	34.75	31.86	32.44	28.02
910722	EXPEDITOR INTL.OF WASH.	EXPD	EXPD	MULTTRAN	13.00	6	9,806	0.50	47.20	43.29	45.00	42.29	45.00	40.80
326038	EXPRESS SCRIPTS HOLDING	ESRX	ESRX	SRVCSMED	18.05	4	27,984	0.00	55.34	51.62	55.06	45.93	52.80	45.66
905039	EXXON MOBIL	XON	XOM	OIL	7.14	5	404,535	1.88	87.25	84.05	87.83	83.19	87.94	83.46
699628	F5 NETWORKS	FFIV	FFIV	SOFTWARE	20.50	13	10,933	0.00	136.46	119.50	130.27	119.50	124.29	99.60
329097	FLIR SYS.	FLIR	FLIR	DEFENSE	14.90	4	3,848	0.28	26.60	25.03	26.65	24.26	27.06	25.04
905082	FMC	FMC2	FMC	CHEMICAL	11.16	5	7,443	0.72	106.27	96.40	100.41	90.46	93.83	85.86
13967C	FMC TECHNOLOGIES	FTI1	FTI	MACHINE	16.83	3	12,083	0.00	52.84	47.73	55.19	49.88	55.00	50.67
923755	FAMILY DOLLAR STORES	FDO	FDO	RETGOODS	14.70	6	7,415	0.84	64.08	54.03	58.46	53.26	58.49	53.03
755980	FASTENAL	FAST	FAST	RETGOODS	17.58	6	15,759	0.68	55.05	51.38	52.82	46.85	47.59	43.25
951849	FEDEX	FDX	FDX	MULTTRAN	13.41	10	28,853	0.52	96.89	88.03	97.19	89.42	93.52	82.79
680531	FEDERATED INVRS.'B'	FII	FII	FINSVC	11.30	1	2,370	0.96	23.89	19.33	21.50	17.18	19.28	15.45
14015T	FIDELITY NAT.INFO.SVS.	CEY	FIS	MULTFINL	13.15	6	9,621	0.80	33.44	30.97	31.97	28.47	28.67	26.31
997198	FIFTH THIRD BANCORP	FITB	FITB	BANKING	4.72	6	13,415	0.32	14.73	12.88	14.10	13.05	14.16	12.78
905780	FIRST HORIZON NATIONAL	FTEN	FHN	BANKING	10.16	8	2,695	0.04	10.99	9.11	9.74	8.81	9.36	8.04
36218Q	FIRST SOLAR	FSLR	FSLR	XCAPITAL	4.53	6	1,955	0.00	32.55	24.50	50.20	31.86	47.10	33.50
905159	FIRSTENERGY	OEC	FE	ELECUTIL	3.77	3	19,150	2.20	46.59	43.79	45.13	42.13	44.74	40.37
741123	FISERV	FISV	FISV	OTHERCOM	11.59	9	9,732	0.00	70.00	65.81	67.00	63.04	63.78	57.52

					Mar-12	Mar-12	Feb-12	Feb-12	Jan-12	Jan-12
		IBES	OFFICIAL	INDUSTRY	EPS LTG	EPS LTG		DIVIDEND	High Stock Price during previous	Low Stock Price during previous	High Stock Price 2 months	Low Stock Price 2 months	High Stock Price 3 months	Low Stock Price 3 months
	COMPANY NAME(DS)	TICKER(WS)	TICKER(WS)	NAME(IBES)	MEAN(IBES)	#ESTS(IBES)	MCAP(DS)	(current)(DS)	month(DS)	month(DS)	ago(DS)	ago(DS)	ago(DS)	ago(DS)
Type	NAME	XWC06038	XWC05601	IBIND	LTMN	LTNE	MV	DPSC	MAX#XPH01/	MIN#XPL01/0	MAX#XPH01/	MIN#XPL01/0	MAX#XPH02/	MIN#XPL02/0
905755	FLOWSERVE	DURI	FLS	MACHINE	20.00	1	6,387	1.44	120.02	110.52	122.45	111.09	110.99	100.88
255272	FLUOR	FLR1	FLR	BLDMAT	14.72	6	10,339	0.64	63.33	57.89	64.67	56.96	58.53	51.02
902230	FORD MOTOR	F	F	AUTO	4.75	2	47,337	0.20	13.04	12.00	13.00	11.99	13.05	10.99
921276	FOREST LABS.	FRX	FRX	DRUGS	-12.32	6	9,227	0.00	35.07	32.03	32.82	31.16	32.37	30.09
938076	FRANKLIN RESOURCES	FRRI	BEN	INVEST	9.32	5	27,224	1.08	126.48	115.05	119.78	107.72	108.22	94.38
152594	FREEPORT-MCMOR.CPR.& GD.	FCX	FCX	METALS	4.79	3	36,588	1.25	43.47	36.76	47.28	41.90	48.96	38.12
922301	FRONTIER COMMUNICATIONS	CIT1	FTR	TELUTIL	20.25	2	4,284	0.40	4.59	3.97	4.80	3.98	5.37	3.81
15168M	GAMESTOP 'A'	GME	GME	RETGOODS	8.10	5	2,953	0.60	25.77	21.82	25.86	22.54	25.28	22.65
923449	GANNETT	GCI	GCI	COMMUN	6.02	4	3,611	0.80	15.90	14.30	16.26	14.15	15.82	13.49
951018	GAP	GPS	GPS	RETGOODS	8.84	12	12,705	0.50	27.00	24.17	23.77	19.09	19.67	17.75
907652	GENERAL DYNAMICS	GD	GD	DEFENSE	7.92	5	26,286	2.04	74.15	70.69	73.67	69.10	72.89	66.76
906150	GENERAL ELECTRIC	GE	GE	MULTCAP	12.43	3	211,154	0.68	21.00	18.32	19.50	18.70	19.27	18.23
905801	GENERAL MILLS	GIS	GIS	FOOD	7.44	5	25,659	1.22	39.59	37.91	40.41	37.76	41.06	39.63
906511	GENUINE PARTS	GPC	GPC	AUTOPART	8.05	2	9,879	1.98	63.88	61.25	66.43	61.67	65.38	60.84
28367U	GENWORTH FINANCIAL	GNWD	GNW	FINSVC	5.00	1	4,015	0.00	9.49	8.11	9.68	7.77	8.45	6.57
546697	GILEAD SCIENCES	GIL1	GILD	BIOTECH	15.16	14	36,463	0.00	48.98	44.80	56.50	43.81	48.99	41.35
696738	GOLDMAN SACHS GP.	GSG	GS	INVEST	14.95	8	60,730	1.40	128.72	113.11	118.66	111.40	112.50	92.42
906179	GOODRICH	GR	GR	DEFENSE	15.32	4	15,770	1.16	126.44	124.80	126.18	124.75	124.81	123.31
904837	GOODYEAR TIRE & RUB.	GT	GT	RUBBER	40.90	1	2,741	0.00	13.34	11.07	14.34	12.66	15.80	12.94
29026M	GOOGLE 'A'	GOOG	GOOG	SOFTWARE	17.91	13	165,771	0.00	658.59	593.84	625.60	579.14	670.25	564.55
905898	WW GRAINGER	GWW	GWW	XCAPITAL	13.32	6	15,422	2.64	221.84	204.67	212.00	191.83	204.62	184.37
945589	HCP	HCP	HCP	INVEST	6.00	1	16,479	2.00	41.08	38.84	42.75	38.72	42.42	40.12
904678	HALLIBURTON	HAL	HAL	OIL	26.24	8	31,012	0.36	37.01	32.02	39.19	34.83	37.95	33.64
729665	HARLEY-DAVIDSON	HDI	HOG	AUTO	14.40	2	11,295	0.62	50.96	44.90	47.86	44.13	45.63	38.93
741497	HARMAN INTL.INDS.	HIII	HAR	RETGOODS	NA	NA	3,372	0.30	50.23	45.48	51.76	42.57	44.66	37.89
905409	HARRIS	HRS	HRS	O/C EQPT	2.20	1	5,131	1.32	45.42	42.52	44.01	40.62	41.33	35.98
867871	HARTFORD FINL.SVS.GP.	HIGW	HIG	INSURE	7.73	3	9,536	0.40	23.29	19.27	21.82	17.69	19.37	16.16
912030	HASBRO	HAS	HAS	LEISTIME	8.50	1	4,803	1.44	37.70	34.41	37.63	34.45	35.40	31.65
982579	HEALTH CARE REIT	HCN	HCN	INVEST	14.93	2	11,621	2.96	55.33	53.51	57.66	53.26	57.48	53.60
902262	HJ HEINZ	HNZ	HNZ	FOOD	8.32	4	17,117	1.92	53.75	52.25	54.83	51.51	54.82	51.36
921049	HELMERICH & PAYNE	HP	HP	OIL	14.90	1	5,890	0.28	62.96	51.69	64.20	58.22	68.60	56.17
905077	THE HERSHEY COMPANY	HSY	HSY	FOOD	8.35	4	10,042	1.52	61.60	59.43	61.92	59.32	62.38	60.52
905802	HESS	AHC	HES	OIL	7.56	3	20,132	0.40	66.83	57.35	67.86	56.23	62.06	54.10
905277	HEWLETT-PACKARD	HWP	HPQ	COMPUTER	4.25	6	46,369	0.48	25.65	22.91	30.00	25.28	28.88	26.25
998171	HOME DEPOT	HD	HD	RETGOODS	14.57	8	76,244	1.16	50.42	46.12	48.07	44.30	45.50	41.92
906191	HONEYWELL INTL.	ALD	HON	MULTCAP	14.17	7	47,066	1.49	62.00	57.31	60.79	58.33	58.91	54.73
921051	HORMEL FOODS	HRL	HRL	FOOD	9.00	1	7,781	0.60	29.65	28.17	29.43	28.27	29.81	28.67
325922	D R HORTON	DRHI	DHI	HOMEBLD	10.56	2	4,699	0.15	16.45	13.45	14.79	13.77	14.72	12.74
28824E	HOSPIRA	HSPI	HSP	MEDSUP	4.72	6	6,074	0.00	38.49	33.78	37.99	33.65	35.85	29.51
912588	HOST HOTELS & RESORTS	HMT1	HST	INVEST	NA	NA	11,809	0.24	16.81	15.00	17.26	15.69	16.82	14.53
271662	HUDSON CITY BANC.	HCBC	HCBK	SAVLOAN	NA	NA	3,850	0.32	7.62	6.49	7.20	6.74	7.46	6.34
916860	HUMANA	HUM	HUM	SRVCSMED	8.33	6	14,916	1.00	93.36	84.68	93.00	84.04	96.46	84.55
951068	HUNTINGTON BCSH.	HBAN	HBAN	BANKING	5.18	5	5,628	0.16	6.58	5.49	6.15	5.71	6.11	5.56
905052	ILLINOIS TOOL WORKS	ITW	ITW	MACHINE	11.62	5	27,418	1.44	58.24	53.62	56.94	53.54	53.94	47.42
905446	INGERSOLL-RAND	IR	IR	MACHINE	11.15	4	12,294	0.64	41.98	37.34	41.45	34.96	36.27	31.24
902336	INTEGRYS ENERGY GROUP	WPS	TEG	ELECUTIL	5.00	1	4,175	2.72	54.30	51.61	54.88	51.95	54.73	50.80
922726	INTEL	INTC	INTC	SEMICOND	11.61	6	140,437	0.84	28.45	26.20	27.50	26.35	27.00	24.39
30730Q	INTERCONTINENTAL EX.	ICEI	ICE	FINSVC	13.85	4	9,991	0.00	142.75	134.64	140.50	114.58	123.12	110.67
923465	INTERPUBLIC GP.	IPG	IPG	COMMUN	16.34	5	4,947	0.24	12.00	11.00	11.89	10.40	10.80	9.94
906187	INTERNATIONAL BUS.MCHS.	IBM	IBM	COMPUTER	10.82	8	242,739	3.00	209.12	196.81	199.23	190.83	193.10	177.35
905050	INTL.FLAVORS & FRAG.	IFF	IFF	COSMETIC	3.20	1	4,798	1.24	58.89	55.31	58.81	55.50	57.14	52.05
998173	INTL.GAME TECH.	IGAM	IGT	LEISURD	13.38	5	5,037	0.24	17.37	14.67	16.45	14.15	18.10	15.45
904069	INTL.PAPER	IP	IP	FOREST	6.19	3	15,289	1.05	36.50	34.16	36.00	30.86	32.58	29.45
328184	INTUIT	INTU	INTU	SOFTWARE	15.02	10	17,792	0.60	60.76	55.94	62.33	56.33	58.06	51.88
292538	INTUITIVE SURGICAL	ISRG	ISRG	MEDSUP	20.66	9	21,730	0.00	550.47	503.27	518.47	458.90	476.49	429.26
51245V	INVESCO	IVZ	IVZ	INVEST	13.01	6	11,863	0.49	26.94	23.76	25.20	22.71	23.31	19.92
894720	IRON MNT.	IMTN	IRM	SOFTWARE	12.28	5	4,931	1.00	31.44	28.35	32.20	28.99	32.24	30.67
357344	JDS UNIPHASE	UNPH	JDSU	ELECSYST	12.50	2	3,310	0.00	15.00	12.39	15.17	12.08	13.95	10.44
902242	JP MORGAN CHASE & CO.	CHL	JPM	BANKING	7.63	7	173,384	1.20	46.49	39.12	39.94	37.05	38.10	34.01
328576	JABIL CIRCUIT	JBIL	JBL	ELECTRON	12.81	2	5,238	0.32	27.40	24.32	26.50	22.83	23.74	19.91
912142	JACOBS ENGR.	JEC	JEC	BLDMAT	14.18	5	5,748	0.00	47.55	44.03	48.17	44.44	46.44	40.53
912212	JOHNSON & JOHNSON	JNJ	JNJ	DRUGS	5.80	10	181,170	2.28	66.18	64.12	66.32	64.02	66.00	64.34
907677	JOHNSON CONTROLS	JCI	JCI	AUTOPART	18.93	6	22,183	0.72	33.78	30.90	35.50	31.95	35.95	30.81
13950L	JOY GLOBAL	JOYG	JOY	MACHINE	19.80	2	7,853	0.70	89.00	70.14	95.98	83.00	96.00	75.25
699943	JUNIPER NETWORKS	JNPR	JNPR	OTHERCOM	13.36	11	11,538	0.00	23.06	20.39	25.04	20.99	24.21	19.67
993062	KLA TENCOR	KLAC	KLAC	PHOTOOPT	9.67	3	8,995	1.40	55.15	46.58	52.29	47.29	53.05	46.75
905922	KELLOGG	K	K	FOOD	7.95	2	19,052	1.72	53.86	51.64	53.45	49.27	51.85	49.07
916130	KEYCORP	SOCI	KEY	BANKING	8.99	7	7,988	0.12	8.82	7.60	8.30	7.78	8.44	7.67
902354	KIMBERLY-CLARK	KMB	KMB	HOMEPROD	6.13	4	29,280	2.96	74.39	71.26	73.11	70.94	74.25	70.50
546169	KIMCO REALTY	KIM	KIM	INVEST	8.22	1	7,769	0.76	19.90	17.97	18.95	18.13	19.00	16.21
325849	KOHL'S	KSS	KSS	RETGOODS	13.21	7	12,603	1.28	51.50	47.40	52.68	45.47	49.96	45.20
13967E	KRAFT FOODS	KFT	KFT	FOOD	9.33	3	67,852	1.16	38.67	37.58	39.06	37.52	39.00	37.17
912134	KROGER	KR	KR	RETFOODS	10.61	6	13,295	0.46	24.78	23.67	24.19	22.92	24.83	23.70
680604	L3 COMMUNICATIONS	LLL	LLL	DEFENSE	2.80	7	7,017	2.00	72.16	67.31	71.24	69.41	70.97	66.55
944276	LSI	LLSI	LSI	SEMICOND	16.63	3	4,971	0.00	9.20	7.92	8.75	7.68	7.99	5.99
152533	LABORATORY CORP.OF AM. HDG.	NHLI	LH	SRVCSMED	12.17	10	9,159	0.00	92.14	87.91	93.30	86.90	92.37	85.58
702181	LEGG MASON	LM	LM	INVEST	13.03	3	3,858	0.32	29.49	26.49	27.89	25.58	28.27	23.75
906487	LEGGETT&PLATT	LEG	LEG	HOMEFURN	15.00	2	3,247	1.12	23.37	21.90	23.47	21.26	23.73	21.29
912219	LENNAR 'A'	LEN	LEN	HOMEBLD	37.75	3	4,226	0.16	28.28	22.20	24.35	21.49	23.11	19.56
921925	LEUCADIA NATIONAL	LUK	LUK	INSURE	NA	NA	6,269	0.25	28.75	25.89	29.79	28.05	28.63	23.29
867344	LEXMARK INTL.	LXK	LXK	OTHERCOM	-3.30	4	2,351	1.00	37.26	33.12	38.34	34.60	37.64	32.97
694924	LIFE TECHNOLOGIES	IVGN	LIFE	BIOTECH	9.42	9	8,678	0.00	49.20	45.35	50.84	45.61	50.83	39.80
921290	ELI LILLY	LLY	LLY	DRUGS	-8.93	9	46,788	1.96	40.45	38.56	40.11	38.30	42.03	38.93
937343	LIMITED BRANDS	LTD	LTD	RETGOODS	12.91	9	14,114	1.00	49.96	45.06	47.15	41.85	42.25	38.45
912402	LINCOLN NAT.	LNC	LNC	INSURE	9.63	4	7,642	0.32	27.54	23.70	26.05	21.66	23.08	19.38
944169	LINEAR TECH.	LLTC	LLTC	SEMICOND	9.67	3	7,433	1.00	34.14	31.90	34.50	32.86	34.12	29.67
154423	LOCKHEED MARTIN	LK	LMT	DEFENSE	7.30	2	29,566	4.00	91.09	87.41	90.15	82.26	83.71	79.05
922418	LOEWS	LTR	L	INSURE	NA	NA	15,897	0.25	40.16	37.99	39.47	37.40	39.03	37.02
15162T	LORILLARD	CGLC	LO	TOBACCO	11.43	3	17,459	6.20	132.69	126.76	132.61	106.99	115.67	106.83
905620	LOWE'S COMPANIES	LOW	LOW	RETGOODS	14.46	9	37,250	0.56	31.57	27.78	28.52	26.50	27.57	25.44
951503	M&T BK.	FEMP	MTB	BANKING	9.28	6	11,003	2.80	87.37	78.61	83.29	79.39	82.97	76.82
546814	MACY'S	FD	M	RETGOODS	12.40	4	17,111	0.80	40.74	37.11	38.34	33.38	35.92	32.29
544682	MARATHON OIL	MRO1	MRO	OIL	8.22	5	22,289	0.68	34.70	31.02	35.49	31.13	32.88	29.92
77229W	MARATHON PETROLEUM	NA	MPC	OIL	10.12	4	14,744	1.00	45.39	41.57	45.42	40.67	39.04	30.24

					Mar-12	Mar-12	Feb-12	Feb-12	Jan-12	Jan-12
		IBES	OFFICIAL	INDUSTRY	EPS LTG	EPS LTG		DIVIDEND	High Stock Price during previous	Low Stock Price during previous	High Stock Price 2 months	Low Stock Price 2 months	High Stock Price 3 months	Low Stock Price 3 months
	COMPANY NAME(DS)	TICKER(WS)	TICKER(WS)	NAME(IBES)	MEAN(IBES)	#ESTS(IBES)	MCAP(DS)	(current)(DS)	month(DS)	month(DS)	ago(DS)	ago(DS)	ago(DS)	ago(DS)
Type	NAME	XWC06038	XWC05601	IBIND	LTMN	LTNE	MV	DPSC	MAX#XPH01/	MIN#XPL01/0	MAX#XPH01/	MIN#XPL01/0	MAX#XPH02/	MIN#XPL02/0
677631	MARRIOTT INTL.'A'	MHS	MAR	LEISURE	22.63	6	12,794	0.40	38.83	35.40	36.39	34.03	35.50	29.73
904780	MARSH & MCLENNAN	MMC	MMC	INSURE	11.98	5	17,820	0.88	33.40	31.24	32.72	31.16	32.26	30.69
905624	MASCO	MAS	MAS	BLDMAT	12.50	2	4,673	0.30	14.41	11.01	13.29	11.18	13.04	10.75
32451J	MASTERCARD	MAAA	MA	FINSVC	19.63	9	53,147	1.20	437.56	406.28	428.57	356.00	378.64	336.26
912811	MATTEL	MAT	MAT	LEISTIME	9.05	2	11,642	1.24	34.62	32.19	32.79	30.32	31.49	27.73
510493	MCCORMICK & CO NV.	MCCR	MKC	FOOD	8.80	3	6,592	1.24	54.63	50.17	51.71	49.87	52.21	49.97
921910	MCDONALDS	MCD	MCD	RETFOODS	9.97	13	101,244	2.80	100.44	95.13	101.29	98.26	102.22	97.70
905414	MCGRAW-HILL	MHP	MHP	COMMUN	10.97	3	13,587	1.02	48.60	45.58	46.98	44.99	47.85	44.67
134784	MCKESSON	MCK	MCK	MEDSUP	15.00	1	21,790	0.80	88.91	81.53	83.90	80.42	83.29	74.89
54121H	MEAD JOHNSON NUTRITION	MJN	MJN	FOOD	11.30	4	17,006	1.20	83.95	77.45	78.75	73.29	77.40	70.38
905806	MEADWESTVACO	W	MWV	FOREST	10.06	2	5,408	1.00	31.69	30.10	30.98	29.52	32.13	29.13
26012E	MEDCO HEALTH SLTN. DEAD - T/OVER 02/04/	MHSI	MHS	MEDSUP	12.80	5	27,285	0.00	72.50	65.42	69.10	55.40	63.00	56.59
906496	MEDTRONIC	MDT	MDT	MEDSUP	6.26	14	40,687	0.97	40.37	37.34	40.78	37.60	40.16	38.12
905019	MERCK & CO.	MRK	MRK	DRUGS	3.79	9	117,864	1.68	39.00	36.91	39.01	37.78	39.43	37.81
286738	METLIFE	METL	MET	INSURE	9.20	3	40,070	0.74	39.55	36.53	39.21	35.42	37.32	31.35
50394K	METROPCS COMMS.	MPCS	PCS	COMMUN	22.46	8	3,339	0.00	10.91	8.94	12.17	8.84	9.51	7.86
328228	MICROCHIP TECH.	MCHP	MCHP	SEMICOND	12.10	4	7,050	1.40	37.43	35.00	38.88	35.81	38.45	35.25
999506	MICRON TECHNOLOGY	DRAM	MU	SEMICOND	12.34	5	7,893	0.00	8.98	7.78	9.16	7.60	8.06	6.59
719643	MICROSOFT	MSFT	MSFT	SOFTWARE	7.96	8	268,001	0.80	32.95	31.49	32.00	29.71	29.95	26.39
929635	MOLEX	MOLX	MOLX	ELECT	8.61	3	2,679	0.80	28.46	26.10	27.86	26.49	27.69	24.10
905997	MOLSON COORS BREWING 'B'	ACCO	TAP	BEVERAGE	7.00	2	6,725	1.28	45.41	41.96	45.99	43.17	45.06	42.38
268193	MONSANTO	MONN	MON	CHEMICAL	11.26	5	43,797	1.20	82.14	77.02	83.95	76.33	82.95	71.29
683118	MOODY'S	MDY	MCO	FINSVC	12.50	2	9,596	0.64	42.67	37.21	39.35	34.55	38.78	34.35
327998	MORGAN STANLEY	DWD	MS	INVEST	6.95	4	38,326	0.20	21.19	17.24	20.70	18.20	18.88	15.43
771767	MOSAIC	MOSZ	MOS	CHEMICAL	9.63	4	23,388	0.20	59.80	54.51	59.75	54.11	56.96	51.15
72940R	MOTOROLA MOBILITY HDG.	MMIW	MMI	ELECSYST	13.50	2	11,818	0.00	39.81	39.12	39.74	38.25	39.00	38.00
904878	MOTOROLA SOLUTIONS	MOT	MSI	O/C EQPT	14.03	3	14,816	0.88	52.78	49.58	51.06	45.68	48.05	44.18
906404	MURPHY OIL	MUR	MUR	OIL	13.45	4	10,796	1.10	64.53	54.46	65.60	59.02	64.50	56.20
906931	MYLAN	MYLN	MYL	DRUGS	12.13	9	10,050	0.00	23.72	22.02	23.88	20.94	22.35	20.37
993249	NIKE 'B'	NIKE	NKE	CLOTH	13.03	6	50,421	1.44	112.97	106.07	108.28	102.57	104.94	96.51
28179N	NRG ENERGY	NRGE	NRG	XENERGY	0.00	1	3,529	0.00	17.50	15.53	17.99	16.59	18.46	16.06
28560F	NYSE EURONEXT	NYX	NYX	FINSVC	10.18	4	7,627	1.20	30.50	28.43	31.25	26.29	28.25	26.24
916532	NABORS INDS.	AEL	NBR	OIL	20.99	5	4,962	0.00	22.27	16.82	22.73	18.24	19.94	16.36
25735K	NASDAQ OMX GROUP	NDAQ	NDAQ	INVEST	12.22	8	4,461	0.00	27.34	25.41	26.99	24.50	26.27	24.14
884383	NATIONAL OILWELL VARCO	NOI	NOV	OIL	18.60	2	34,222	0.48	84.69	76.60	87.72	73.42	78.45	69.30
867422	NETAPP	NTAP	NTAP	OTHERCOM	15.22	9	16,505	0.00	46.52	40.53	44.14	37.70	38.30	33.50
15303X	NETFLIX	NFLX	NFLX	COMMUN	17.44	12	6,260	0.00	123.48	102.53	133.43	106.64	129.48	70.13
906933	NEWELL RUBBERMAID	NWL	NWL	HOMEPROD	8.15	4	5,183	0.32	19.05	17.19	19.49	18.09	18.95	15.93
357241	NEWFIELD EXPLORATION	NFX	NFX	OIL	17.00	1	4,759	0.00	36.67	33.74	42.47	35.48	41.75	37.45
912160	NEWMONT MINING	NEM	NEM	PRECMETL	43.42	3	24,676	1.40	60.65	50.47	64.43	58.06	64.62	57.24
29739U	NEWS CORP.'A'	NWS	NWSA	COMMUN	16.78	6	33,410	0.17	20.40	18.92	20.36	18.77	19.79	18.01
905016	NEXTERA ENERGY	FPL	NEE	ELECUTIL	5.29	4	25,788	2.40	61.21	59.19	61.00	59.10	61.16	58.57
906176	NISOURCE	NI	NI	ELECUTIL	8.37	3	6,919	0.92	24.55	23.30	24.53	22.65	24.06	22.32
702597	NOBLE	NDCO	NE	OIL	11.14	5	9,401	0.57	41.71	36.65	40.45	35.15	37.42	29.85
906557	NOBLE ENERGY	NBL	NBL	OIL	25.43	5	17,683	0.88	100.90	93.57	105.46	97.50	103.16	94.04
906560	NORDSTROM	NOBE	JWN	RETGOODS	11.49	7	11,515	1.08	56.03	52.30	54.68	48.67	50.84	48.00
901899	NORFOLK SOUTHERN	NSC	NSC	RAILROAD	15.29	7	23,010	1.88	69.39	64.10	74.00	67.56	78.50	71.90
921999	NORTHEAST UTILITIES	NU	NU	ELECUTIL	6.50	5	6,609	1.17	37.64	35.72	36.46	34.67	36.52	33.48
905861	NORTHERN TRUST	NTRS	NTRS	BANKING	12.84	5	11,555	1.20	48.15	43.11	44.83	41.44	43.47	39.86
905809	NORTHROP GRUMMAN	NOC	NOC	DEFENSE	-0.50	3	15,539	2.00	62.31	59.44	60.78	57.88	61.86	57.31
777266	NOVELLUS SYSTEMS	NVLS	NVLS	SEMICOND	10.00	1	3,445	0.00	50.54	43.12	49.92	44.50	49.18	40.18
921482	NUCOR	NUE	NUE	STEEL	9.12	5	13,576	1.46	45.20	41.09	45.75	42.85	44.99	40.08
694405	NVIDIA	NVDA	NVDA	SEMICOND	14.00	5	9,290	0.00	15.60	14.24	16.90	14.73	15.24	13.50
328595	O REILLY AUTOMOTIVE	ORLY	ORLY	AUTOPART	16.73	6	11,893	0.00	91.79	86.52	87.36	81.42	85.32	77.77
904480	ONEOK	OKE	OKE	GASUTIL	9.99	5	8,509	2.44	85.28	80.68	84.42	80.11	89.63	82.81
905102	OCCIDENTAL PTL.	OXY	OXY	OIL	11.72	4	78,231	2.16	105.42	91.85	106.68	97.37	103.83	94.79
932913	OMNICOM GP.	DOYL	OMC	COMMUN	10.66	5	13,610	1.20	51.38	47.55	49.64	45.70	47.96	43.83
719618	ORACLE	ORCL	ORCL	SOFTWARE	11.69	15	146,218	0.24	31.15	28.52	29.54	27.92	28.95	25.55
546277	OWENS ILLINOIS NEW	OI1	OI	CONTAIN	7.83	5	3,811	0.00	24.87	22.62	25.03	23.44	25.46	19.74
921757	PACCAR	PCAR	PCAR	TRUCK	12.00	1	16,637	0.72	48.00	43.87	47.00	42.61	46.63	38.36
902314	PG&E	PCG	PCG	ELECUTIL	1.02	4	18,192	1.82	43.96	41.24	42.68	40.77	42.27	39.85
944175	PNC FINL.SVS.GP.	PNCF	PNC	BANKING	6.30	4	34,134	1.40	64.79	56.88	62.30	58.26	62.87	57.79
901897	PPG INDUSTRIES	PPG	PPG	CHEMICAL	12.31	3	14,599	2.28	96.40	90.04	93.67	89.35	90.89	83.27
902107	PPL	PPL	PPL	ELECUTIL	4.60	1	16,317	1.44	28.70	27.48	29.00	27.29	29.85	27.41
921484	PALL	PLL	PLL	MACHINE	11.00	2	6,920	0.84	63.66	58.35	64.55	59.36	60.75	54.93
905150	PARKER-HANNIFIN	PH	PH	MACHINE	6.00	1	12,871	1.56	91.00	83.70	91.47	81.32	86.60	76.92
326996	PATTERSON COMPANIES	PDCO	PDCO	MEDSUP	11.16	5	3,694	0.56	33.50	30.45	33.51	31.48	32.49	29.00
945297	PAYCHEX	PAYX	PAYX	INDUSSVC	9.93	7	11,609	1.28	32.24	30.88	32.27	30.87	32.73	29.94
13906D	PEABODY ENERGY	PEAB	BTU	COAL	10.89	4	7,825	0.34	35.51	28.18	38.96	34.15	38.93	34.00
912781	PENNEY JC	JCP	JCP	RETGOODS	17.48	5	7,697	0.80	39.78	35.27	43.18	39.42	42.29	32.46
517465	PEOPLES UNITED FINANCIAL	PBCT	PBCT	BANKING	19.49	6	4,833	0.63	13.58	12.29	12.89	12.20	13.79	12.29
904509	PEPCO HOLDINGS	POM	POM	ELECUTIL	3.70	2	4,297	1.08	19.74	18.63	20.24	19.35	20.48	19.50
905677	PEPSICO	PEP	PEP	BEVERAGE	7.60	3	105,663	2.06	66.50	62.15	66.98	62.33	67.19	64.13
912157	PERKINELMER	EGG	PKI	MEDSUP	11.12	6	3,144	0.28	28.00	25.73	27.41	24.22	24.36	20.26
546487	PERRIGO	PRGO	PRGO	DRUGS	14.39	7	9,817	0.32	108.50	100.60	104.62	90.18	100.76	93.76
904030	PFIZER	PFE	PFE	DRUGS	2.82	9	169,894	0.88	22.80	21.05	21.53	20.75	22.17	21.22
51605D	PHILIP MORRIS INTL.	PMW	PM	TOBACCO	11.98	3	153,212	3.08	88.86	82.91	84.30	75.15	79.96	72.85
902607	PINNACLE WEST CAP.	AZP	PNW	ELECUTIL	5.88	6	5,269	2.10	48.22	46.15	48.38	46.81	48.86	47.00
895705	PIONEER NTRL.RES.	PDP	PXD	OIL	10.00	1	13,797	0.08	112.58	99.82	119.19	98.24	102.49	90.26
905118	PITNEY-BOWES	PBI	PBI	OFFPROD	6.70	1	3,536	1.50	18.63	17.45	19.65	17.62	19.64	18.50
541806	PLUM CREEK TIMBER	PCL2	PCL	FOREST	2.08	2	6,723	1.68	41.86	39.17	40.04	38.10	40.70	36.34
326105	PRAXAIR	PX1	PX	CHEMICAL	11.35	5	34,261	2.20	114.89	106.50	110.40	105.68	111.21	103.53
997350	PREC.CASTPARTS	PCST	PCP	METFABR	14.83	6	25,068	0.12	176.75	164.61	173.24	164.82	179.47	162.07
696306	PRICELINE.COM	PCLN	PCLN	SOFTWARE	23.13	10	37,031	0.00	736.92	626.00	637.88	522.37	537.56	469.28
14698C	PRINCIPAL FINL.GP.	PFGA	PFG	INSURE	11.07	3	8,796	0.72	29.84	26.26	28.32	26.09	27.69	24.21
670129	PROLOGIS	AMBP	PLD	INVEST	NA	NA	16,630	1.12	36.03	33.41	34.73	31.99	32.98	28.16
912228	PROCTER & GAMBLE	PG	PG	HOMEPROD	8.67	3	184,793	2.10	67.95	66.20	67.77	62.56	67.00	62.70
904820	PROGRESS ENERGY	CPL	PGN	ELECUTIL	3.61	4	15,797	2.48	54.42	52.16	54.97	52.50	56.39	53.12
936324	PROGRESSIVE OHIO	PROG	PGR	INSURE	8.00	2	14,064	0.41	23.37	21.17	21.79	20.39	20.85	19.01
14861V	PRUDENTIAL FINL.	PRU	PRU	INSURE	11.90	2	29,788	1.45	65.17	59.58	62.03	57.50	58.73	50.41
902321	PUB.SER.ENTER.GP.	PEG	PEG	ELECUTIL	2.77	3	15,379	1.42	31.16	29.59	31.60	29.82	33.25	29.97
905792	PUBLIC STORAGE	SEQ	PSA	INVEST	19.00	2	23,712	4.40	138.88	129.04	141.48	133.78	138.98	130.64
912518	PULTEGROUP	PHM	PHM	HOMEBLD	5.00	1	3,306	0.00	9.69	8.09	9.31	7.46	8.31	6.37
69630N	QEP RESOURCES	QEP	QEP	GAS	21.83	5	5,531	0.08	34.29	28.93	35.61	28.49	31.91	26.73

					Mar-12	Mar-12	Feb-12	Feb-12	Jan-12	Jan-12
		IBES	OFFICIAL	INDUSTRY	EPS LTG	EPS LTG		DIVIDEND	High Stock Price during previous	Low Stock Price during previous	High Stock Price 2 months	Low Stock Price 2 months	High Stock Price 3 months	Low Stock Price 3 months
	COMPANY NAME(DS)	TICKER(WS)	TICKER(WS)	NAME(IBES)	MEAN(IBES)	#ESTS(IBES)	MCAP(DS)	(current)(DS)	month(DS)	month(DS)	ago(DS)	ago(DS)	ago(DS)	ago(DS)
Type	NAME	XWC06038	XWC05601	IBIND	LTMN	LTNE	MV	DPSC	MAX#XPH01/	MIN#XPL01/0	MAX#XPH01/	MIN#XPL01/0	MAX#XPH02/	MIN#XPL02/0
546370	QUALCOMM	QCOM	QCOM	O/C EQPT	15.58	10	115,236	1.00	68.87	60.93	63.81	58.79	59.50	54.56
677091	QUANTA SERVICES	PWR1	PWR	INDUSSVC	8.00	1	4,381	0.00	22.15	20.64	22.55	20.72	22.35	20.59
877181	QUEST DIAGNOSTICS	DGX	DGX	SRVCSMED	11.02	8	9,821	0.68	61.49	56.90	58.73	56.31	61.47	55.37
894145	RALPH LAUREN CL.A	RAL1	RL	CLOTH	15.06	8	10,801	0.80	182.48	169.59	178.47	152.25	153.12	136.92
543267	RANGE RES.	LOMK	RRC	OIL	17.13	4	9,407	0.16	64.96	56.11	68.50	56.81	63.97	52.34
912633	RAYTHEON 'B'	RTN	RTN	DEFENSE	8.16	5	17,864	2.00	53.00	50.20	51.20	48.33	50.70	47.50
271688	RED HAT	RHAT	RHT	SOFTWARE	19.18	8	11,897	0.00	61.71	48.25	50.61	46.16	48.49	41.30
951051	REGIONS FINL.NEW	FABC	RF	FINANCE	5.00	1	9,399	0.04	6.69	5.61	6.08	5.23	5.46	4.21
683432	REPUBLIC SVS.'A'	RSG	RSG	MACHINE	10.00	1	11,361	0.88	30.92	29.29	30.49	29.41	29.31	27.00
699577	REYNOLDS AMERICAN	RJRW	RAI	TOBACCO	6.00	1	23,733	2.24	42.80	40.31	42.07	39.18	41.90	38.95
923649	ROBERT HALF INTL.	BCMP	RHI	INDUSSVC	23.48	4	4,351	0.60	31.00	27.64	30.00	28.01	30.51	26.92
902233	ROCKWELL AUTOMATION	ROK	ROK	MACHINE	12.25	4	11,272	1.70	84.71	76.20	83.85	78.87	82.65	72.21
13997V	ROCKWELL COLLINS	COLS	COL	DEFENSE	9.48	6	8,620	0.96	59.66	56.50	60.53	57.95	61.46	55.32
546965	ROPER INDS.NEW	ROPR	ROP	MACHINE	13.00	1	9,603	0.55	101.06	91.31	96.91	90.98	96.00	86.68
702365	ROSS STORES	ROST	ROST	RETGOODS	13.13	8	13,229	0.56	59.35	53.51	53.71	50.91	52.71	47.05
907620	ROWAN COMPANIES	RDC	RDC	OIL	16.45	4	4,034	0.00	37.45	32.02	39.40	34.09	36.25	30.78
906284	RYDER SYSTEM	RDR	R	TRUCKING	11.50	4	2,728	1.16	55.95	51.52	57.63	51.41	57.34	53.62
31676F	SAIC	SAIC	SAI	COMMUN	4.33	6	4,472	0.48	14.20	12.04	13.17	12.19	13.26	12.31
904539	SCANA	SCG	SCG	ELECUTIL	4.17	3	5,913	1.98	46.12	43.77	45.85	44.15	45.58	43.56
944938	SLM	SLM	SLM	FINSVC	NA	NA	8,068	0.50	16.89	15.47	16.44	14.98	15.42	13.11
543349	SAFEWAY	SWY	SWY	RETFOODS	7.93	7	5,119	0.58	22.42	20.08	23.16	20.20	22.94	20.44
28236L	SALESFORCE.COM	CRMN	CRM	OTHERCOM	27.33	7	21,690	0.00	157.56	138.34	146.26	115.62	119.97	95.16
867232	SANDISK	SNDK	SNDK	OTHERCOM	15.78	6	12,132	0.00	51.80	48.18	50.86	45.61	53.08	45.43
906180	SARA LEE	SLE	SLE	FOOD	11.68	4	12,885	0.46	22.04	20.22	20.57	18.99	19.44	18.61
912090	SCHLUMBERGER	SLB	SLB	OIL	24.65	5	93,065	1.10	78.89	68.33	80.78	75.11	77.75	67.12
755741	CHARLES SCHWAB	SCH	SCHW	INVEST	12.72	5	18,765	0.24	15.53	13.48	14.07	11.68	12.85	11.34
53502L	SCRIPPS NETWORKS INTACT. 'A'	SNIW	SNI	INDUSSVC	12.32	6	5,987	0.48	49.55	43.82	45.68	41.91	46.21	42.48
923036	SEALED AIR	SEE	SEE	CONTAIN	7.94	4	3,826	0.52	20.45	19.04	21.50	19.08	20.30	17.26
27020T	SEARS HOLDINGS	KMRT	SHLD	RETGOODS	32.30	1	7,242	0.00	85.90	65.90	72.86	41.48	54.76	28.89
902103	SEMPRA EN.	SDO	SRE	ELECUTIL	7.05	2	14,994	2.40	60.36	57.76	59.74	57.10	58.42	54.70
905361	SHERWIN-WILLIAMS	SHW	SHW	BUILDING	14.47	3	11,359	1.56	110.79	101.80	103.57	96.21	99.60	90.21
936374	SIGMA ALDRICH	SIAL	SIAL	CHEMICAL	8.80	5	8,942	0.80	74.31	69.84	72.97	68.64	71.09	61.68
357834	SIMON PR.GP.	SPPG	SPG	INVEST	21.40	1	43,085	3.80	146.34	135.20	139.63	134.34	137.29	125.53
912441	J M SMUCKER	SJM	SJM	FOOD	6.93	4	9,121	1.92	81.66	74.52	80.38	70.50	81.40	76.84
906400	SNAP-ON	SNA	SNA	HARDWARE	NA	NA	3,532	1.36	62.38	58.44	62.60	56.52	56.90	50.18
902325	SOUTHERN	SO	SO	ELECUTIL	5.85	9	39,204	1.89	45.50	43.71	45.68	43.85	46.06	44.33
905647	SOUTHWEST AIRLINES	LUV	LUV	AIRL	11.92	3	6,338	0.02	9.11	8.03	10.05	8.67	9.78	8.22
930551	SOUTHWESTERN ENERGY	SWN	SWN	OIL	8.32	3	10,573	0.00	35.00	29.91	35.98	30.06	33.80	28.37
41487P	SPECTRA ENERGY	SEWI	SE	GASUTIL	7.13	3	20,484	1.12	32.27	30.83	31.91	30.25	31.98	30.17
904864	SPRINT NEXTEL	UT	S	TELUTIL	6.25	2	8,632	0.00	3.03	2.36	2.60	2.12	2.41	2.10
981683	ST.JUDE MEDICAL	STJM	STJ	MEDSUP	10.07	15	13,735	0.92	44.80	38.92	43.74	41.42	41.98	34.23
921503	STANLEY BLACK & DECKER	SWK	SWK	HARDWARE	12.60	2	13,312	1.64	81.90	73.42	77.40	70.61	73.29	68.69
500157	STAPLES	SPLS	SPLS	RETGOODS	9.64	5	11,453	0.44	16.93	14.75	16.08	14.35	16.34	14.12
326143	STARBUCKS	SBUX	SBUX	RETGOODS	18.93	15	42,876	0.68	56.55	48.10	49.36	47.41	48.62	45.28
514950	STARWOOD HTLS.& RSTS. WORLDWIDE	HOT	HOT	LEISURE	18.86	9	10,986	0.50	59.10	52.68	57.93	52.01	55.22	48.23
951052	STATE STREET	STBK	STT	BANKING	10.48	6	22,392	0.96	47.20	40.81	43.00	39.11	43.90	38.21
883626	STERICYCLE	SRCL	SRCL	MACHINE	18.00	1	7,156	0.00	88.40	83.54	89.91	84.03	84.90	75.75
981722	STRYKER	STRY	SYK	MEDSUP	10.79	14	21,191	0.85	55.75	51.74	55.90	52.91	55.87	50.38
922725	SUNTRUST BANKS	STI	STI	BANKING	10.60	5	13,196	0.20	24.93	21.36	23.72	20.87	21.81	18.07
905255	SUNOCO	SUN	SUN	OIL	-0.29	3	4,217	0.80	40.68	37.65	40.73	37.50	39.02	33.75
905119	SUPERVALU	SVU	SVU	RETFOODS	4.57	3	1,125	0.35	6.63	5.71	7.20	6.50	8.57	6.85
541900	SYMANTEC	SYMC	SYMC	SOFTWARE	9.87	6	13,502	0.00	18.74	17.07	18.21	17.22	17.23	15.55
916079	SYSCO	SYY	SYY	RETFOODS	6.83	3	17,338	1.08	30.29	29.19	31.18	28.96	30.64	28.70
729104	T ROWE PRICE GP.	PTRW	TROW	INVEST	13.13	7	16,666	1.36	65.63	60.00	63.00	56.50	62.14	56.48
50661L	TE CONNECTIVITY	TELW	TEL	ELECTRON	11.23	3	15,462	0.72	37.69	34.48	37.03	34.23	36.97	29.39
905454	TECO ENERGY	TE	TE	ELECUTIL	4.51	8	3,792	0.88	18.11	17.35	18.34	17.50	19.41	17.86
921855	TJX COS.	ZY	TJX	RETGOODS	12.20	8	29,877	0.46	39.73	36.50	37.07	33.99	34.22	31.72
923425	TARGET	DH	TGT	RETGOODS	11.18	8	38,692	1.20	58.95	56.12	56.92	51.01	51.91	47.25
912969	TENET HLTHCR.	NME	THC	HOSPCARE	13.91	7	2,247	0.00	5.79	5.06	6.05	5.27	5.59	4.59
51020P	TERADATA	TDC	TDC	COMPUTER	15.38	6	11,750	0.00	69.70	63.37	67.02	53.58	54.48	47.33
912744	TERADYNE	TER	TER	ELECSYST	7.53	3	3,106	0.00	17.39	15.06	17.49	16.02	17.50	13.53
912052	TESORO	TSO	TSO	OIL	11.45	4	3,671	0.00	30.15	25.95	29.02	24.16	25.97	21.50
905061	TEXAS INSTS.	TXN	TXN	SEMICOND	7.45	3	37,232	0.68	34.24	31.66	34.21	32.45	34.10	29.24
921649	TEXTRON	TXT	TXT	MULTCAP	36.05	2	8,084	0.08	28.20	25.27	28.29	25.33	25.84	18.37
905840	BANK OF NEW YORK MELLON	BK	BK	BANKING	11.28	5	29,631	0.52	24.70	21.54	22.51	20.33	22.08	19.74
922407	WILLIAMS COS.	WMB	WMB	GASUTIL	17.66	4	18,618	1.03	32.09	29.33	30.00	28.51	29.68	26.21
906394	THERMO FISHER SCIENTIFIC	TMO	TMO	ELECSYST	12.20	8	20,550	0.52	58.37	54.90	57.57	53.00	54.09	45.67
745110	TIFFANY & CO	TIF	TIF	RETGOODS	14.32	8	8,591	1.16	74.20	64.75	66.96	63.29	67.95	58.61
41582M	TIME WARNER CABLE	TWCA	TWC	COMMUN	13.66	8	25,413	2.24	81.75	77.31	79.95	73.81	74.94	63.93
325364	TIME WARNER	AMER	TWX	COMMUN	11.91	10	36,207	1.04	38.16	35.33	39.24	36.83	38.45	36.05
874575	TITANIUM METALS	TIMT	TIE	PRECMETL	15.00	1	2,356	0.30	14.73	13.30	16.14	14.58	16.53	14.94
993394	TORCHMARK	TMK	TMK	INSURE	10.20	2	4,975	0.60	51.00	48.05	49.39	45.75	46.09	42.69
944738	TOTAL SYSTEM SERVICES	TSYS	TSS	FINSVC	10.65	6	4,367	0.40	23.24	21.56	22.04	21.30	22.42	19.35
933974	TRAVELERS COS.	STPL	TRV	INSURE	5.45	4	23,301	1.64	59.98	55.86	60.28	57.49	61.62	57.36
86523E	TRIPADVISOR	NA	TRIP	INDUSSVC	14.20	7	4,903	0.00	36.86	30.23	35.93	26.93	33.04	24.57
545615	TYCO INTERNATIONAL	TYC	TYC	MULTCAP	13.10	4	25,819	1.00	56.66	51.25	52.50	48.12	51.35	47.41
906643	TYSON FOODS 'A'	TYSN	TSN	FOOD	6.00	2	5,695	0.16	19.99	18.71	19.83	18.50	20.98	18.45
951046	US BANCORP	FNAC	USB	BANKING	10.74	6	60,227	0.78	32.23	28.26	29.74	28.29	29.42	27.21
905105	UNION PACIFIC	UNP	UNP	RAILROAD	16.32	8	51,585	2.40	114.87	104.77	117.40	108.32	115.81	107.05
277487	UNITED PARCEL SER.	UPS	UPS	MULTTRAN	13.07	9	58,286	2.28	81.79	75.38	77.55	75.46	76.93	72.15
544683	US.STEEL	X	X	STEEL	6.50	2	4,274	0.20	32.05	24.78	32.52	26.90	31.23	26.64
905122	UNITED TECHNOLOGIES	UTX	UTX	MULTCAP	12.00	5	74,815	1.92	87.50	81.00	85.20	78.97	78.86	73.62
702635	UNITEDHEALTH GP.	UNIH	UNH	SRVCSMED	10.90	5	62,071	0.65	59.43	53.40	56.16	50.68	54.18	49.82
741410	UNUM GROUP	UNM	UNM	INSURE	9.33	3	7,100	0.42	24.81	22.98	23.83	22.03	23.37	20.84
357142	URBAN OUTFITTERS	URBN	URBN	RETGOODS	16.36	14	4,373	0.00	30.10	27.52	30.00	26.23	30.25	23.42
901892	V F	VFC	VFC	CLOTH	12.69	8	16,690	2.88	152.50	144.18	150.00	129.27	135.58	128.92
982852	VALERO ENERGY	VLO	VLO	OIL	8.29	3	14,034	0.60	28.68	24.63	25.86	23.90	24.86	19.12
906220	VARIAN MED.SYS.	VAR	VAR	MEDSUP	12.40	5	7,859	0.00	71.00	64.30	68.35	64.22	71.95	64.93
500344	VENTAS	VCOR	VTR	INVEST	10.63	2	16,344	2.48	57.61	55.15	59.05	54.84	59.04	53.24
674693	VERISIGN	VRSN	VRSN	OTHERCOM	11.50	2	6,221	0.00	39.01	35.75	38.50	36.08	37.20	34.75
945384	VERIZON COMMUNICATIONS	BEL	VZ	TELUTIL	12.47	9	109,054	2.00	39.90	37.56	38.77	37.50	40.48	37.07
543487	VIACOM 'B'	VIAB	VIAB	COMMUN	14.73	8	22,979	1.00	49.10	46.53	49.77	44.89	48.84	45.20
51683M	VISA 'A'	VISA	V	FINSVC	19.11	9	63,225	0.88	120.70	113.54	119.36	100.60	104.20	98.33
912146	VORNADO REALTY TST.	VNO	VNO	INVEST	NA	NA	15,574	2.76	85.48	79.45	86.21	81.19	82.48	75.17

					Mar-12	Mar-12	Feb-12	Feb-12	Jan-12	Jan-12
		IBES	OFFICIAL	INDUSTRY	EPS LTG	EPS LTG		DIVIDEND	High Stock Price during previous	Low Stock Price during previous	High Stock Price 2 months	Low Stock Price 2 months	High Stock Price 3 months	Low Stock Price 3 months
	COMPANY NAME(DS)	TICKER(WS)	TICKER(WS)	NAME(IBES)	MEAN(IBES)	#ESTS(IBES)	MCAP(DS)	(current)(DS)	month(DS)	month(DS)	ago(DS)	ago(DS)	ago(DS)	ago(DS)
Type	NAME	XWC06038	XWC05601	IBIND	LTMN	LTNE	MV	DPSC	MAX#XPH01/	MIN#XPL01/0	MAX#XPH01/	MIN#XPL01/0	MAX#XPH02/	MIN#XPL02/0
905816	VULCAN MATERIALS	VMC	VMC	BUILDING	11.33	3	5,558	0.04	46.31	41.50	48.09	43.59	44.19	38.78
77313L	WPX ENERGY	NA	NA	OIL	NA	NA	3,696	0.00	19.74	17.46	19.35	16.14	18.67	14.20
916548	WAL MART STORES	WMT	WMT	RETGOODS	9.10	10	206,485	1.59	61.50	58.64	62.63	58.21	62.00	58.37
904866	WALGREEN	WAG	WAG	RETGOODS	9.14	8	29,204	0.90	35.49	32.53	35.35	32.94	35.00	32.32
921964	WALT DISNEY	DIS	DIS	LEISURE	12.42	12	77,591	0.60	44.50	41.70	42.37	38.56	40.25	37.94
922079	WASHINGTON PST.'B'	WPO	WPO	COMMUN	NA	NA	2,382	9.80	400.93	365.18	404.19	375.98	405.00	363.40
519514	WASTE MAN.	USAS	WM	MACHINE	10.00	1	16,166	1.42	35.48	34.21	35.76	34.17	35.00	32.11
867390	WATERS	WAT	WAT	MACHINE	12.02	5	8,362	0.00	94.42	87.03	91.09	86.73	88.54	72.98
325596	WATSON PHARMS.	WATS	WPI	DRUGS	10.38	12	8,515	0.00	67.50	57.45	61.65	57.16	64.76	55.00
14737P	WELLPOINT	ATHI	WLP	SRVCSMED	9.71	8	24,159	1.15	74.73	63.34	66.99	63.60	73.36	63.48
906195	WELLS FARGO & CO	NOB	WFC	BANKING	9.55	5	181,973	0.48	34.59	29.99	31.90	29.55	31.04	27.94
906785	WESTERN DIGITAL	WDC	WDC	OTHERCOM	17.27	5	9,780	0.00	43.10	36.96	40.92	37.42	37.85	30.49
41195M	WESTERN UNION	WUN	WU	FINSVC	11.29	11	11,203	0.40	18.30	16.99	19.82	17.41	19.57	18.06
905818	WEYERHAEUSER	WY	WY	BLDMAT	0.53	2	11,729	0.60	22.36	20.54	21.41	19.82	21.12	18.50
904869	WHIRLPOOL	WHR	WHR	HOMEFURN	NA	NA	5,732	2.00	79.39	71.27	78.04	58.50	56.29	47.72
546689	WHOLE FOODS MARKET	WFMI	WFM	RETFOODS	17.18	6	15,129	0.56	86.35	80.68	82.36	74.74	78.29	69.34
28818X	WINDSTREAM	VCGI	WIN	TELUTIL	-7.80	2	6,806	1.00	12.29	11.41	12.55	12.00	12.39	11.48
902335	WISCONSIN ENERGY	WPC	WEC	ELECUTIL	5.88	4	8,151	1.20	35.35	33.72	35.05	33.91	35.35	33.62
36269K	WYNDHAM WORLDWIDE	WYNW	WYN	LEISURE	14.60	4	6,854	0.92	46.99	42.96	44.66	40.01	41.21	36.26
26406N	WYNN RESORTS	WYNN	WYNN	LEISURE	11.98	5	12,636	2.00	132.59	118.60	121.58	109.18	123.27	104.62
687027	XL GROUP	XL	XL	INSURE	10.00	3	6,794	0.44	22.03	20.16	21.42	18.86	20.80	19.25
905010	XCEL ENERGY	NSP	XEL	ELECUTIL	5.24	8	13,030	1.04	27.25	25.92	26.81	26.13	27.93	26.16
905284	XEROX	XRX	XRX	ELECT	7.50	1	10,735	0.17	8.55	8.00	8.50	7.74	8.84	7.53
543542	XILINX	XLNX	XLNX	SEMICOND	7.34	5	9,463	0.88	37.37	35.31	37.74	35.66	36.78	31.81
77805K	XYLEM	XYL	XYL	MACHINE	6.30	1	5,288	0.40	28.87	25.39	28.12	25.91	27.29	24.82
873886	YAHOO	YHOO	YHOO	COMMUN	10.97	9	18,425	0.00	15.61	14.35	16.31	14.37	16.39	15.35
878574	YUM! BRANDS	YUM	YUM	RETFOODS	12.93	9	32,556	1.14	71.79	65.08	66.55	63.06	64.20	58.40
14361V	ZIMMER HDG.	ZMH	ZMH	DRUGS	9.41	13	11,539	0.72	64.81	59.67	63.02	59.76	61.89	52.70
951584	ZIONS BANCORP.	ZION	ZION	BANKING	13.70	7	3,961	0.04	22.81	17.75	20.11	16.80	19.02	16.40
687609	EBAY	EBY1	EBAY	RETGOODS	12.45	12	47,256	0.00	38.18	34.83	36.80	31.75	32.45	29.55

TENNESSEE AMERICAN WATER COMPANY
DOCKET NO. 12-00049
FIRST DISCOVERY REQUEST OF THE
CONSUMER ADVOCATE AND PROTECTION DIVISION

Responsible Witness: Donald J. Petry

Question:

9. Refer to the Company's response to the Minimum Filing Requirement, Item 20 regarding historical billing determinants for 2009, 2010 and 2011. Provide this same bill and sales analysis by month for 2006, 2007 and 2008 in Microsoft Excel format with all formulas intact.

Response:

The monthly Bill Analysis data for 2006, 2007, and 2008 is on the enclosed CD. Due to the voluminous nature of this response, the attachments are only provided in electronic format.

TENNESSEE AMERICAN WATER COMPANY
DOCKET NO. 12-00049
FIRST DISCOVERY REQUEST OF THE
CONSUMER ADVOCATE AND PROTECTION DIVISION

Responsible Witness: Kevin Rogers/Donald Petry

Question:

10. Refer to the Company's response to the Minimum Filing Requirement, Item 19 regarding the 25 largest customers. For each customer identified in this response, provide the following information:
    a. The contact name and phone number of the individual at each company that is most familiar with their water consumption.
    b. All correspondence with these customers from January 2009 through the most recent date regarding their historical, projected or anticipated changes to their water consumption.
    c. The monthly sales volumes at each meter point for each customer from January 2008 through December 2011.
    d. A copy of each customer's monthly bill from January 2008 through December 2011.

Response:

a. Please refer to the attachment.
b. No correspondence is available.
c. Please refer to the attachment
d. Please refer to the attached download of the monthly bill information. Due to the volume of the individual items requested, the attachment is a consolidation of all of the information on the monthly bills by customer, as some of these customers have multiple accounts.

Tennessee American Water Company
Contacts for Largest Customer - 2011

Account Name	
Pilgrims Pride	Dale Avans 423-756-2471
Koch Food LLC	James Miller 423-266-0351
City of Fort Oglethorpe	Phillip Parker 706-866-0962
Walden's Ridge Utility Distict	Ron West 423-886-2683
Town of Signal Mountain	William Sanders 423-886-2177
Chatt Coca-Cola Bottling	Barry Burchel 423-493-0524
	Patty 706-937-4122
Catoosa Utility District	Donnie 423-364-8046
Southern Cellulose	Mike Elmore 423-308-3134
Na Industries Inc	Steve Cross 423-624-6496 EXT 114
BASF Corporation	Dale Poole 423-855-2345
Bunge Foods Corporation	Rick Mortin 423-825-8511
	Tim 423-432-3507
City of Chattanooga	David 423-643-6062
	Danny McCurdy 423-778-2069
	Micky Raines 423-778-7000
Erlanger Medical Center	Rick Jones 423-778-6283
BASF Corporation	Rob Gagliano 423-855-2376
Mueller Co	Terry Tracy 423-698-8811 ext 265
Akzo Nobel Surface Chemistry	Brent Burke 423-629-1405 EXT 102
MEMORIAL HOSPITAL	Gene Maye 423-495-8475
University of TN - Chattanooga	Nancy Davis 423-425-4111 EXT 4018
Blue Cross Blue Shield	Chuck 423-535-5817
Harriet Tubman	Larry Daniels 423-595-9381
Chattem Chemicals Inc	Dean Patten 423-822-5048
Farleys and Sathers Candy Co	Don Whitehead 423-899-1100
East Lake Courts	Larry Daniels 423-595-9381
Hamilton Co Jail	Max Lowe 423-209-6140
Emma Wheeler Homes	Larry Daniels 423-595-9381

TENNESSEE AMERICAN WATER COMPANY
DOCKET NO. 12-00049
FIRST DISCOVERY REQUEST OF THE
CONSUMER ADVOCATE AND PROTECTION DIVISION
TAW_R_CADDR1#010-c_073012
Monthly Sales for 25 Largest Customers 2008 - 2011

Account Name	Meter Size	Jan-08	Feb-08	Mar-08	Apr-08	May-08	Jun-08	Jul-08	Aug-08	Sep-08	Oct-08	Nov-08	Dec-08	Jan-09	Feb-09	Mar-09	Apr-09	May-09	Jun-09	Jul-09	Aug-09	Sep-09	Oct-09	Nov-09	Dec-09	Jan-10	Feb-10	Mar-10	Apr-10	May-10	Jun-10	Jul-10	Aug-10	Sep-10	Oct-10	Nov-10	Dec-10
Koch Food LLC	6	5,542	327,593	-265,968	123,315	60,590	70,440	63,485	61,840	56,640	55,940	50,920	48,670	50,975	54,730	53,500	56,905	54,625	60,345	62,885	59,670	60,845	54,495	55,970	49,129	50,316	45,940	46,695	52,080	51,500	50,444	53,906	54,320	58,445	55,330	53,210	43,585
Koch Food LLC Total		**5,542**	**327,593**	**-265,968**	**123,315**	**60,590**	**70,440**	**63,485**	**61,840**	**56,640**	**55,940**	**50,920**	**48,670**	**50,975**	**54,730**	**53,500**	**56,905**	**54,625**	**60,345**	**62,885**	**59,670**	**60,845**	**54,495**	**55,970**	**49,129**	**50,316**	**45,940**	**46,695**	**52,080**	**51,500**	**50,444**	**53,906**	**54,320**	**58,445**	**55,330**	**53,210**	**43,585**
Pilgrim's Pride	1	658	567	638	631	608	712	718	679	718	704	695	597	650	589	569	656	580	600	638	703	863	812	710	611	659	582	587	835	698	802	911	861	958	711	661	613
	2	21,983	22,306	21,588	18,580	15,972	17,763	19,224	18,561	24,500	17,567	17,395	16,940	18,351	14,466	17,555	21,381	17,843	18,342	20,310	19,135	20,331	20,518	20,227	18,131	18,214	18,632	18,653	21,249	18,779	19,151	21,048	20,631	20,506	20,883	20,085	18,218
	4	24,955	23,754	23,201	22,588	18,734	21,939	23,207	22,785	24,006	21,697	20,819	18,705	19,334	19,359	18,767	24,376	18,884	24,719	35,022	34,855	34,061	33,605	35,334	31,941	32,434	34,266	34,594	38,818	36,455	34,894	37,740	38,532	40,565	36,584	37,837	27,293
	5/8	0	0	0	0	0	0	0	0	0	0	0	0	0	0	0	10	0	0	46	45	41	0	0	0	0	0	0	0	0	0	31	70	84	61	27	0
Pilgrim's Pride Total		**47,596**	**46,627**	**45,427**	**41,799**	**35,314**	**40,414**	**43,149**	**42,025**	**49,224**	**39,968**	**38,909**	**36,242**	**38,335**	**34,414**	**36,891**	**46,423**	**37,307**	**43,661**	**56,016**	**54,738**	**55,296**	**54,935**	**56,271**	**50,683**	**51,307**	**53,480**	**53,834**	**60,902**	**55,932**	**54,847**	**59,730**	**60,094**	**62,113**	**58,239**	**58,610**	**46,124**
City of Fort Oglethorpe	4	36,084	38,353	41,022	39,402	38,640	46,552	47,692	41,450	43,984	43,487	41,177	48,265	56,814	37,504	36,019	42,300	35,206	36,906	50,072	38,445	37,906	38,523	38,547	38,129	44,288	35,241	33,462	37,409	33,378	36,723	41,485	36,056	39,630	34,042	34,238	33,073
City of Fort Oglethorpe Total		**36,084**	**38,353**	**41,022**	**39,402**	**38,640**	**46,552**	**47,692**	**41,450**	**43,984**	**43,487**	**41,177**	**48,265**	**56,814**	**37,504**	**36,019**	**42,300**	**35,206**	**36,906**	**50,072**	**38,445**	**37,906**	**38,523**	**38,547**	**38,129**	**44,288**	**35,241**	**33,462**	**37,409**	**33,378**	**36,723**	**41,485**	**36,056**	**39,630**	**34,042**	**34,238**	**33,073**
Walden's Ridge Utility Distict	8	39,445	35,185	39,879	33,813	35,855	51,895	51,363	50,152	52,197	45,304		70,138	38,774	34,793	29,765	41,019	40,644	41,734	52,376	42,300	33,392	26,455	29,731	26,374	36,335	33,561	30,437	30,222	32,716	40,392	43,220	44,023	47,864	53,509	41,982	36,683
Walden's Ridge Utility Distict Total		**39,445**	**35,185**	**39,879**	**33,813**	**35,855**	**51,895**	**51,363**	**50,152**	**52,197**	**45,304**	**0**	**70,138**	**38,774**	**34,793**	**29,765**	**41,019**	**40,644**	**41,734**	**52,376**	**42,300**	**33,392**	**26,455**	**29,731**	**26,374**	**36,335**	**33,561**	**30,437**	**30,222**	**32,716**	**40,392**	**43,220**	**44,023**	**47,864**	**53,509**	**41,982**	**36,683**
Town of Signal Mountain	6	37,365	30,910	35,080	31,467	33,910	47,894	52,813	55,722	51,675	45,112	32,936	31,988	35,236	32,614	28,845	31,787	37,168	41,001	53,959	44,903	34,408	27,213	29,666	26,424	31,110	30,349	27,467	34,149	36,085	35,108	48,755	49,259	53,465	51,039	36,569	28,596
Town of Signal Mountain Total		**37,365**	**30,910**	**35,080**	**31,467**	**33,910**	**47,894**	**52,813**	**55,722**	**51,675**	**45,112**	**32,936**	**31,988**	**35,236**	**32,614**	**28,845**	**31,787**	**37,168**	**41,001**	**53,959**	**44,903**	**34,408**	**27,213**	**29,666**	**26,424**	**31,110**	**30,349**	**27,467**	**34,149**	**36,085**	**35,108**	**48,755**	**49,259**	**53,465**	**51,039**	**36,569**	**28,596**
Chatt Coca-Cola Bottling	4	14,509	15,858	19,997	29,209	26,857	23,823	21,900	22,368	22,553	22,962	13,505	14,719	12,025	15,839	19,954	25,935	27,914	27,921	23,503	23,181	23,813	15,506	15,502	13,475	12,727	15,554	17,629	22,449	29,325	29,701	26,971	25,787	28,862	21,493	14,123	14,633
Chatt Coca-Cola Bottling Total		**14,509**	**15,858**	**19,997**	**29,209**	**26,857**	**23,823**	**21,900**	**22,368**	**22,553**	**22,962**	**13,505**	**14,719**	**12,025**	**15,839**	**19,954**	**25,935**	**27,914**	**27,921**	**23,503**	**23,181**	**23,813**	**15,506**	**15,502**	**13,475**	**12,727**	**15,554**	**17,629**	**22,449**	**29,325**	**29,701**	**26,971**	**25,787**	**28,862**	**21,493**	**14,123**	**14,633**
Southern Cellulose	2	956	840	1,008	1,227	1,588	1,980	2,069	1,726	1,733	1,773	1,316	1,415	1,636	1,339	321	969	151	1,101	1,523	1,931	2,026	1,744	1,249	1,289	1,537	1,421	1,274	1,414	1,404	1,318	1,397	1,439	1,819	1,819	1,654	1,583
	6	14,622	13,028	13,779	14,090	12,988	22,297	35,466	16,160	16,504	19,653	17,943	13,599	13,976	9,922	6,076	10,752	2,447	8,098	9,672	11,603	11,961	11,711	10,406	10,893	12,163	11,771	11,339	12,823	10,905	11,612	14,564	10,878	13,379	12,104	9,723	12,291
Southern Cellulose Total		**15,578**	**13,868**	**14,787**	**15,317**	**14,576**	**24,277**	**37,535**	**17,886**	**18,237**	**21,426**	**19,259**	**15,014**	**15,612**	**11,261**	**6,397**	**11,721**	**2,598**	**9,199**	**11,195**	**13,534**	**13,987**	**13,455**	**11,655**	**12,182**	**13,700**	**13,192**	**12,613**	**14,237**	**12,309**	**12,930**	**15,961**	**12,317**	**15,198**	**13,923**	**11,377**	**13,874**
Catoosa Utility District	2	27,292	20,033	13,622		2,129	17,742	56,138	56,960	64,221	52,342	52,479	41,004	11,328	15,253	130	61	1,650	1	4,826	1,095	198	15,004	1,025			1,300	2,081		2,085	105	4,140	2,575	1,115	830		2,310
Catoosa Utility District Total		**27,292**	**20,033**	**13,622**	**0**	**2,129**	**17,742**	**56,138**	**56,960**	**64,221**	**52,342**	**52,479**	**41,004**	**11,328**	**15,253**	**130**	**61**	**1,650**	**1**	**4,826**	**1,095**	**198**	**15,004**	**1,025**	**0**	**0**	**1,300**	**2,081**	**0**	**2,085**	**105**	**4,140**	**2,575**	**1,115**	**830**	**0**	**2,310**
City of Chattanooga	2	2,285	2,853	2,667	2,156		10,510	5,835	4,619	4,957	3,753	3,498	3,613	3,502	3,297	3,240	3,258	2,676	4,102	3,303	3,811	3,752	3,057	4,015	3,615	3,699	2,817	3,590	4,344	4,096	5,147	4,615	4,013	3,931	4,096	4,178	3,903
	4	9,440	8,965	9,869	8,511	7,640	7,837	8,124	7,242	8,461	7,324	7,284	7,907	8,139	8,223	7,547	7,987	8,478	7,025	7,018	7,518	7,230	6,767	8,179	7,253	8,467	7,652	7,471	8,353	8,459	9,356	8,974	8,289	7,899	7,988	8,021	7,563
	6						2,563	2,475	2,122	1,950	1,237	836	424	182	309	214	241	429	1,698	2,331	2,405	1,105	586	390	296	296	162	92	175	583	1,923	1,588	2,328	1,932	2,675	1,667	588
City of Chattanooga Total		**11,725**	**11,818**	**12,536**	**10,667**	**7,640**	**20,910**	**16,434**	**13,983**	**15,368**	**12,314**	**11,618**	**11,944**	**11,823**	**11,829**	**11,001**	**11,486**	**11,583**	**12,825**	**12,652**	**13,734**	**12,087**	**10,410**	**12,584**	**11,164**	**12,462**	**10,631**	**11,153**	**12,872**	**13,138**	**16,426**	**15,177**	**14,630**	**13,762**	**14,759**	**13,866**	**12,054**
Erlanger Medical Center	3/4																																0	7	1	1	1
	4	10,291	9,800	10,151	10,994	11,020	15,117	14,559	16,136	15,311	12,890	11,456	10,949	9,622	9,475	8,374	11,019	11,239	13,526	14,947	13,796	13,466	11,618	9,759	8,505	6,610	7,816	8,299	10,432	10,708	13,621	14,432	14,454	5,693	16,139	8,883	7,910
Erlanger Medical Center Total		**10,291**	**9,800**	**10,151**	**10,994**	**11,020**	**15,117**	**14,559**	**16,136**	**15,311**	**12,890**	**11,456**	**10,949**	**9,622**	**9,475**	**8,374**	**11,019**	**11,239**	**13,526**	**14,947**	**13,796**	**13,466**	**11,618**	**9,759**	**8,505**	**6,610**	**7,816**	**8,299**	**10,432**	**10,708**	**13,621**	**14,432**	**14,454**	**5,700**	**16,140**	**8,884**	**7,911**
BASF Corpration	4	9,767	8,862	9,654	11,564	10,210	13,034	11,593	14,067	14,819	8,436	8,883	7,855	2,862	8,935	8,711	7,323	8,040	9,812	11,764	12,163	10,368	8,448	10,502	8,598	5,660	7,803	9,681	10,451	12,558	12,965	12,591	13,551	13,571	10,594	5,750	6,141
BASF Corpration Total		**9,767**	**8,862**	**9,654**	**11,564**	**10,210**	**13,034**	**11,593**	**14,067**	**14,819**	**8,436**	**8,883**	**7,855**	**2,862**	**8,935**	**8,711**	**7,323**	**8,040**	**9,812**	**11,764**	**12,163**	**10,368**	**8,448**	**10,502**	**8,598**	**5,660**	**7,803**	**9,681**	**10,451**	**12,558**	**12,965**	**12,591**	**13,551**	**13,571**	**10,594**	**5,750**	**6,141**
Na Industries Inc	2	9,007	8,674	9,762	10,763	7,360	10,406	9,247	10,355	10,035	8,254	7,901	9,881	8,930	10,152	10,440	8,743	9,375	8,143	8,106	9,062	7,553	7,101	8,549	8,086	9,025	8,884	9,180	9,006	8,930	8,550	9,020	9,242	7,645	8,652	9,276	10,240
Na Industries Inc Total		**9,007**	**8,674**	**9,762**	**10,763**	**7,360**	**10,406**	**9,247**	**10,355**	**10,035**	**8,254**	**7,901**	**9,881**	**8,930**	**10,152**	**10,440**	**8,743**	**9,375**	**8,143**	**8,106**	**9,062**	**7,553**	**7,101**	**8,549**	**8,086**	**9,025**	**8,884**	**9,180**	**9,006**	**8,930**	**8,550**	**9,020**	**9,242**	**7,645**	**8,652**	**9,276**	**10,240**
Bunge Foods Corporation	4	8,600	8,489	7,774	8,407	8,107	9,053	9,339	7,521	9,157	8,694	8,421	8,602	11,141	10,396	8,872	9,751	8,506	9,328	9,423	8,788	8,841	9,336	8,765	7,857	9,326	8,731	8,385	8,931	8,034	6,712	7,613	7,866	9,048	7,279	6,381	7,109
Bunge Foods Corporation Total		**8,600**	**8,489**	**7,774**	**8,407**	**8,107**	**9,053**	**9,339**	**7,521**	**9,157**	**8,694**	**8,421**	**8,602**	**11,141**	**10,396**	**8,872**	**9,751**	**8,506**	**9,328**	**9,423**	**8,788**	**8,841**	**9,336**	**8,765**	**7,857**	**9,326**	**8,731**	**8,385**	**8,931**	**8,034**	**6,712**	**7,613**	**7,866**	**9,048**	**7,279**	**6,381**	**7,109**
Memorial Hospital	4	6,939	5,386	5,894	6,752	6,569	7,508	8,599	8,927	9,677	7,726	6,542	6,794	5,899	6,162	6,387	6,797	7,614	7,376	8,475	9,020	10,595	9,036	7,892	7,952	6,090	6,320	6,265	6,191	7,869	8,623	9,918	11,168	11,941	10,143	7,574	8,398
Memorial Hospital Total		**6,939**	**5,386**	**5,894**	**6,752**	**6,569**	**7,508**	**8,599**	**8,927**	**9,677**	**7,726**	**6,542**	**6,794**	**5,899**	**6,162**	**6,387**	**6,797**	**7,614**	**7,376**	**8,475**	**9,020**	**10,595**	**9,036**	**7,892**	**7,952**	**6,090**	**6,320**	**6,265**	**6,191**	**7,869**	**8,623**	**9,918**	**11,168**	**11,941**	**10,143**	**7,574**	**8,398**
BASF Corporation	2	4,845	5,941	5,491	6,064	6,579	7,344	7,560	6,686	7,477	6,108	5,833	5,800	4,493	6,502	5,552	6,285	6,337	5,903	8,292	4,942	4,812	5,703	5,970	5,569	5,780	5,867	5,374	6,746	6,781	7,821	7,568	7,957	8,867	7,506	7,041	6,634
	5/8	102	85	109	85	68	98	26	8	4	9	12	15	12	94	18	5	7	13	13	22	32	27	22	16	12	0	0	0	0	0	185	22	24	27	20	23
BASF Corporation Total		**4,947**	**6,026**	**5,600**	**6,149**	**6,647**	**7,442**	**7,586**	**6,694**	**7,481**	**6,117**	**5,845**	**5,815**	**4,505**	**6,596**	**5,570**	**6,290**	**6,344**	**5,916**	**8,305**	**4,964**	**4,844**	**5,730**	**5,992**	**5,585**	**5,792**	**5,867**	**5,374**	**6,746**	**6,781**	**7,821**	**7,753**	**7,979**	**8,891**	**7,533**	**7,061**	**6,657**
	4	5,230	4,720	5,321	5,436	4,615	6,283	5,247	8,648	7,474	5,330	5,070	5,339	3,853	3,841	3,546	4,716	7,240	7,153	5,817	5,211	5,880	5,704	5,949	4,215	4,637	4,200	4,223	5,593	6,012	5,091	5,202	5,978	6,239	5,980	5,970	4,373
Mueller Co Total		**5,230**	**4,720**	**5,321**	**5,436**	**4,615**	**6,283**	**5,247**	**8,648**	**7,474**	**5,330**	**5,070**	**5,339**	**3,853**	**3,841**	**3,546**	**4,716**	**7,240**	**7,153**	**5,817**	**5,211**	**5,880**	**5,704**	**5,949**	**4,215**	**4,637**	**4,200**	**4,223**	**5,593**	**6,012**	**5,091**	**5,202**	**5,978**	**6,239**	**5,980**	**5,970**	**4,373**
University of TN	1													0	8	0	0	0	0	0	60	0	20	0	0	0	0	0	21	18	20	21	18	22	20	17	19
	1-1/2													1	4	5	5	3	3	4	3	4	4	4	3	3	4	3	5	4	4	10	4	5	4	4	4
	2	0	0	0	0	25	29	31	35	37	33	85	73	3,190	5,995	4,989	6,003	5,348	4,474	5,979	5,313	7,460	6,524	5,818	4,098	3,585	4,837	4,283	5,939	4,149	4,087	4,964	5,088	6,896	5,159	4,368	4,005
University of TN Total		**0**	**0**	**0**	**0**	**25**	**29**	**31**	**35**	**37**	**33**	**85**	**73**	**3,191**	**6,007**	**4,994**	**6,008**	**5,351**	**4,477**	**5,983**	**5,376**	**7,464**	**6,548**	**5,822**	**4,101**	**3,588**	**4,841**	**4,286**	**5,965**	**4,171**	**4,111**	**4,995**	**5,110**	**6,923**	**5,183**	**4,389**	**4,028**
Chattem Chemicals Inc	2	2,140	3,190	3,410	3,099	3,436	4,083	4,179	3,878	3,882	4,330	4,054	4,016	4,710	4,446	3,877	4,284	3,533	3,928	4,360	4,076	4,180	4,114	4,014	4,129	4,295	3,775	3,924	4,092	3,551	3,710	3,960	3,593	4,188	3,360	3,330	2,848
Chattem Chemicals Inc Total		**2,140**	**3,190**	**3,410**	**3,099**	**3,436**	**4,083**	**4,179**	**3,878**	**3,882**	**4,330**	**4,054**	**4,016**	**4,710**	**4,446**	**3,877**	**4,284**	**3,533**	**3,928**	**4,360**	**4,076**	**4,180**	**4,114**	**4,014**	**4,129**	**4,295**	**3,775**	**3,924**	**4,092**	**3,551**	**3,710**	**3,960**	**3,593**	**4,188**	**3,360**	**3,330**	**2,848**
Blue Cross Blue Shield	2																0	768	0	0	0	0	0	0	0	0	0	0	0	0	0	0	0	0	0	0	0	0
	8							2,843									2,427	4,462	6,245	8,223	6,391	4,649	4,539	4,743	3,463	3,567	8,993	5,576	4,289	4,668	4,432	5,832	4,888	6,133	5,400	3,996	4,151
Blue Cross Blue Shield Total		**0**	**0**	**0**	**0**	**0**	**0**	**2,843**	**0**	**0**	**0**	**0**	**0**	**0**	**0**	**0**	**2,427**	**5,230**	**6,245**	**8,223**	**6,391**	**4,649**	**4,539**	**4,743**	**3,463**	**3,567**	**8,993**	**5,576**	**4,289**	**4,668**	**4,432**	**5,832**	**4,888**	**6,133**	**5,400**	**3,996**	**4,151**
Akzo Nobel Surface Chemistry	1																			83	58	91	111	78	59	52	49	79	69	81	52	198	142	64	52	47	37
	2																			4,844	4,574	4,590	4,558	4,477	4,266	4,401	4,948	4,968	4,782	5,457	4,816	4,148	3,997	4,545	4,677	4,699	4,670
Akzo Nobel Surface Chemistry Total		**0**	**0**	**0**	**0**	**0**	**0**	**0**	**0**	**0**	**0**	**0**	**0**	**0**	**0**	**0**	**0**	**0**	**0**	**4,927**	**4,632**	**4,681**	**4,669**	**4,555**	**4,325**	**4,453**	**4,997**	**5,047**	**4,851**	**5,538**	**4,868**	**4,346**	**4,139**	**4,609**	**4,729**	**4,746**	**4,707**
Harriet Tubman	2	2,483	1,975	1,905	2,152	1,865	2,040	2,177	2,708	2,405	1,997	1,883	2,216	2,976	4,245	2,768	2,780	2,907	2,584	2,380	2,760	2,675	2,471	2,614	2,838	3,164	3,386	3,406	3,411	3,540	3,129	2,946	3,217	3,038	3,177	4,691	3,787
Harriet Tubman Total		**2,483**	**1,975**	**1,905**	**2,152**	**1,865**	**2,040**	**2,177**	**2,708**	**2,405**	**1,997**	**1,883**	**2,216**	**2,976**	**4,245**	**2,768**	**2,780**	**2,907**	**2,584**	**2,380**	**2,760**	**2,675**	**2,471**	**2,614**	**2,838**	**3,164**	**3,386**	**3,406**	**3,411**	**3,540**	**3,129**	**2,946**	**3,217**	**3,038**	**3,177**	**4,691**	**3,787**
Hamilton Co Jail	2	2,946	2,527	2,451	2,917	2,472	2,986	2,961	2,979	3,065	2,735	2,826	2,537	2,788	2,654	2,572	2,860	2,607	2,723	2,852	2,620	2,750	2,602	2,730	2,427	2,780	2,661	2,339	2,765	2,525	2,729	2,805	2,644	2,852	2,780	2,575	2,599
Hamilton Co Jail Total		**2,946**	**2,527**	**2,451**	**2,917**	**2,472**	**2,986**	**2,961**	**2,979**	**3,065**	**2,735**	**2,826**	**2,537**	**2,788**	**2,654**	**2,572**	**2,860**	**2,607**	**2,723**	**2,852**	**2,620**	**2,750**	**2,602**	**2,730**	**2,427**	**2,780**	**2,661**	**2,339**	**2,765**	**2,525**	**2,729**	**2,805**	**2,644**	**2,852**	**2,780**	**2,575**	**2,599**
Emma Wheeler Homes	2	1,716	1,638	1,722	1,742	1,601	1,955	2,041	1,801	1,901	2,028	1,923	1,996	1,892	2,652	1,797	2,101	1,935	2,105	2,249	2,074	2,173	2,363	2,133	2,097	2,494	2,126	2,212	2,486	2,165	2,368	2,796	2,496	2,844	2,487	2,733	2,492
	3	1,798	1,734	2,102	1,992	1,951	2,302	2,288		2,056	3,882		3,597	1,916		4,620		2,216	2,162	4,683	2,266	2,431	2,694		5,623	2,865		5,780	3,215		6,360	3,160	3,192	3,735	3,058		6,478
Emma Wheeler Homes Total		**3,514**	**3,372**	**3,824**	**3,734**	**3,552**	**4,257**	**4,329**	**1,801**	**3,957**	**5,910**	**1,923**	**5,593**	**3,808**	**2,652**	**6,417**	**2,101**	**4,151**	**4,267**	**6,932**	**4,340**	**4,604**	**5,057**	**2,133**	**7,720**	**5,359**	**2,126**	**7,992**	**5,701**	**2,165**	**8,728**	**5,956**	**5,688**	**6,579**	**5,545**	**2,733**	**8,970**
Farleys and Sathers Candy Co	2	4,156	4,382	4,360	5,253	4,404	4,764	4,315	4,864	3,110	2,394	2,134	1,877	2,112	2,296	2,146	2,441	2,612	2,886	2,817	2,957	2,880	2,465	2,201	2,145	2,225	2,158	2,049	2,769	3,213	4,082	3,584	3,865	4,943	4,346	3,947	3,849
Farleys and Sathers Candy Co Total		**4,156**	**4,382**	**4,360**	**5,253**	**4,404**	**4,764**	**4,315**	**4,864**	**3,110**	**2,394**	**2,134**	**1,877**	**2,112**	**2,296**	**2,146**	**2,441**	**2,612**	**2,886**	**2,817**	**2,957**	**2,880**	**2,465**	**2,201**	**2,145**	**2,225**	**2,158**	**2,049**	**2,769**	**3,213**	**4,082**	**3,584**	**3,865**	**4,943**	**4,346**	**3,947**	**3,849**
Grand Total		**305,156**	**607,648**	**26,488**	**402,209**	**325,793**	**430,949**	**477,514**	**450,999**	**464,509**	**413,701**	**327,826**	**389,531**	**337,319**	**326,094**	**297,176**	**345,177**	**333,444**	**361,957**	**432,795**	**387,756**	**367,362**	**345,434**	**337,171**	**309,506**	**328,816**	**321,806**	**321,397**	**355,513**	**356,731**	**375,848**	**410,298**	**402,443**	**422,754**	**404,005**	**345,278**	**316,700**

TENNESSEE AMERICAN WATER COMPANY
DOCKET NO. 12-00049
FIRST DISCOVERY REQUEST OF THE
CONSUMER ADVOCATE AND PROTECTION DIVISION
TAW_R_CADDR1#010-c_073012
Monthly Sales for 25 Largest Customers 2008 - 2011

Account Name	Meter Size	Jan-11	Feb-11	Mar-11	Apr-11	May-11	Jun-11	Jul-11	Aug-11	Sep-11	Oct-11	Nov-11	Dec-11	Grand Total
Koch Food LLC	6	46,040	41,475	40,640	38,215	41,765	45,245	52,315	49,810	50,790	44,800	41,745	39,485	**2,481,177**
Koch Food LLC Total		**46,040**	**41,475**	**40,640**	**38,215**	**41,765**	**45,245**	**52,315**	**49,810**	**50,790**	**44,800**	**41,745**	**39,485**	**2,481,177**
Pilgrim's Pride	1	650	579	585	716	870	1,069	889	807	870	780	906	958	**34,473**
	2	17,973	18,627	17,927	17,227	19,376	20,820	22,607	20,661	21,001	17,187	19,510	17,833	**925,767**
	4	28,058	30,541	32,199	29,379	34,096	33,587	34,079	31,521	36,381	32,820	32,662	28,396	**1,410,378**
	5/8	0	0	0	0	0	5	33	33	39	28	5	0	**558**
Pilgrim's Pride Total		**46,681**	**49,747**	**50,711**	**47,322**	**54,342**	**55,481**	**57,608**	**53,022**	**58,291**	**50,815**	**53,083**	**47,197**	**2,371,176**
City of Fort Oglethorpe	4	37,452	38,038	34,955	33,007	41,465	43,283	43,946	40,897	45,169	36,559	34,178	35,409	**1,895,862**
City of Fort Oglethorpe Total		**37,452**	**38,038**	**34,955**	**33,007**	**41,465**	**43,283**	**43,946**	**40,897**	**45,169**	**36,559**	**34,178**	**35,409**	**1,895,862**
Walden's Ridge Utility Distict	8	40,551	36,725	32,905	32,656	34,594	52,225	42,545	46,162	43,474	38,122	28,081	26,855	**1,868,422**
Walden's Ridge Utility Distict Total		**40,551**	**36,725**	**32,905**	**32,656**	**34,594**	**52,225**	**42,545**	**46,162**	**43,474**	**38,122**	**28,081**	**26,855**	**1,868,422**
Town of Signal Mountain	6	30,932	28,287	27,502	28,779	34,065	55,801	44,205	52,302	46,736	36,225	27,382	26,596	**1,810,859**
Town of Signal Mountain Total		**30,932**	**28,287**	**27,502**	**28,779**	**34,065**	**55,801**	**44,205**	**52,302**	**46,736**	**36,225**	**27,382**	**26,596**	**1,810,859**
Chatt Coca-Cola Bottling	4	13,600	16,434	21,096	22,401	27,734	28,187	21,338	24,682	25,350	21,836	13,019	16,019	**1,003,778**
Chatt Coca-Cola Bottling Total		**13,600**	**16,434**	**21,096**	**22,401**	**27,734**	**28,187**	**21,338**	**24,682**	**25,350**	**21,836**	**13,019**	**16,019**	**1,003,778**
Southern Cellulose	2	1,935	1,588	1,411	1,689	2,098	2,254	2,216	2,194	2,192	1,872	2,001	1,803	**74,242**
	6	12,927	11,282	11,043	12,065	14,041	13,717		30,219	13,825	12,827	11,480	14,046	**628,670**
Southern Cellulose Total		**14,862**	**12,870**	**12,454**	**13,754**	**16,139**	**15,971**	**2,216**	**32,413**	**16,017**	**14,699**	**13,481**	**15,849**	**702,912**
Catoosa Utility District	2	1,590		602	4,447	1,385	7,635	27,347	57,143	65,904	16,775	1,020	3,320	**658,242**
Catoosa Utility District Total		**1,590**	**0**	**602**	**4,447**	**1,385**	**7,635**	**27,347**	**57,143**	**65,904**	**16,775**	**1,020**	**3,320**	**658,242**
City of Chattanooga	2	4,535	4,867	4,533	4,542	5,593	8,027	5,902	5,413	4,953	3,501	3,130	2,952	**194,751**
	4	8,682	8,827	8,009	7,737	8,216	10,144	8,707	8,021	8,986	7,928	7,083	7,601	**388,401**
	6	163	767	1,036	346	731	3,210	2,481	2,616	4,143	2,095	1,092	650	**55,132**
City of Chattanooga Total		**13,380**	**14,461**	**13,578**	**12,625**	**14,540**	**21,381**	**17,090**	**16,050**	**18,082**	**13,524**	**11,305**	**11,203**	**638,284**
Erlanger Medical Center	3/4	1	0	1	1	1	1	1	1	0	1	1	0	**19**
	4	8,209	7,767	9,374	9,727	12,020	13,378	15,624	15,440	14,345	9,922	8,950	8,271	**542,044**
Erlanger Medical Center Total		**8,210**	**7,767**	**9,375**	**9,728**	**12,021**	**13,379**	**15,625**	**15,441**	**14,345**	**9,923**	**8,951**	**8,271**	**542,063**
BASF Corpration	4	9,448	9,578	10,568	8,976	11,152	11,035	7,265	17,526	13,118	5,391	7,893	1,527	**471,063**
BASF Corpration Total		**9,448**	**9,578**	**10,568**	**8,976**	**11,152**	**11,035**	**7,265**	**17,526**	**13,118**	**5,391**	**7,893**	**1,527**	**471,063**
Na Industries Inc	2	11,087	10,196	10,073	9,340	9,457	9,872	9,093	10,769	8,281	9,301	7,964	9,421	**438,389**
Na Industries Inc Total		**11,087**	**10,196**	**10,073**	**9,340**	**9,457**	**9,872**	**9,093**	**10,769**	**8,281**	**9,301**	**7,964**	**9,421**	**438,389**
Bunge Foods Corporation	4	8,640	8,229	9,177	7,933	8,269	8,675	9,705	8,387	9,098	8,585	7,409	7,977	**410,667**
Bunge Foods Corporation Total		**8,640**	**8,229**	**9,177**	**7,933**	**8,269**	**8,675**	**9,705**	**8,387**	**9,098**	**8,585**	**7,409**	**7,977**	**410,667**
Memorial Hospital	4	6,650	6,629	7,255	7,323	7,611	8,138	10,312	12,116	10,938	9,696	8,325	7,363	**383,374**
Memorial Hospital Total		**6,650**	**6,629**	**7,255**	**7,323**	**7,611**	**8,138**	**10,312**	**12,116**	**10,938**	**9,696**	**8,325**	**7,363**	**383,374**
BASF Corporation	2	5,986	6,831	6,500	7,088	6,957	7,867	7,299	7,169	7,903	6,047	6,923	5,040	**311,640**
	5/8	12	47	35	23	20								**1,352**
BASF Corporation Total		**5,998**	**6,878**	**6,535**	**7,111**	**6,977**	**7,867**	**7,299**	**7,169**	**7,903**	**6,047**	**6,923**	**5,040**	**312,992**
	4	4,224	4,157	4,644	4,876	5,099	6,506	5,204	5,443	5,749	5,077	4,641	6,567	**257,523**
Mueller Co Total		**4,224**	**4,157**	**4,644**	**4,876**	**5,099**	**6,506**	**5,204**	**5,443**	**5,749**	**5,077**	**4,641**	**6,567**	**257,523**
University of TN	1	21	21	22	11	0	0	0	0	0	0	0	0	**339**
	1-1/2	2	4	4	4	4	4	5	5	5	4	4	3	**145**
	2	2,718	4,283	4,173	5,106	5,857	5,433	5,573	5,532	7,842	6,240	4,980	4,867	**185,503**
University of TN Total		**2,741**	**4,308**	**4,199**	**5,121**	**5,861**	**5,437**	**5,578**	**5,537**	**7,847**	**6,244**	**4,984**	**4,870**	**185,987**
Chattem Chemicals Inc	2	3,699	3,820	3,537	3,731	3,806	4,167	3,846	3,473	2,594	2,547	2,576	2,383	**178,153**
Chattem Chemicals Inc Total		**3,699**	**3,820**	**3,537**	**3,731**	**3,806**	**4,167**	**3,846**	**3,473**	**2,594**	**2,547**	**2,576**	**2,383**	**178,153**
Blue Cross Blue Shield	2	0	0	0	0	0	0	0	0	0	0	0	0	**768**
	8	2,731	2,997	3,236	3,460	3,449	4,367	4,754	5,041	5,549	3,860	3,715	2,421	**155,490**
Blue Cross Blue Shield Total		**2,731**	**2,997**	**3,236**	**3,460**	**3,449**	**4,367**	**4,754**	**5,041**	**5,549**	**3,860**	**3,715**	**2,421**	**156,258**
Akzo Nobel Surface Chemistry	1	21	55	103	89	44	42	47	56	41	63	143	38	**2,144**
	2	3,627	4,382	6,965	10,414	5,824	4,153	4,133	4,620	4,361	4,394	4,324	3,269	**143,883**
Akzo Nobel Surface Chemistry Total		**3,648**	**4,437**	**7,068**	**10,503**	**5,868**	**4,195**	**4,180**	**4,676**	**4,402**	**4,457**	**4,467**	**3,307**	**146,027**
Harriet Tubman	2	4,125	4,611	3,665	3,401	3,513	3,732	3,204	3,672	3,702	4,315	3,556	3,866	**146,058**
Harriet Tubman Total		**4,125**	**4,611**	**3,665**	**3,401**	**3,513**	**3,732**	**3,204**	**3,672**	**3,702**	**4,315**	**3,556**	**3,866**	**146,058**
Hamilton Co Jail	2	3,015	2,702	2,540	2,638	2,793	2,792	3,106	2,829	3,205	2,649	2,584	2,611	**131,105**
Hamilton Co Jail Total		**3,015**	**2,702**	**2,540**	**2,638**	**2,793**	**2,792**	**3,106**	**2,829**	**3,205**	**2,649**	**2,584**	**2,611**	**131,105**
Emma Wheeler Homes	2	3,096	2,625	2,514	3,463	2,150	3,125	3,241	2,799	3,090	2,439	2,402	2,404	**110,682**
	3	3,090	2,887	2,969	3,467	3,401	3,450		6,822	3,518	3,275		3,848	**126,883**
Emma Wheeler Homes Total		**6,186**	**5,512**	**5,483**	**6,930**	**5,551**	**6,575**	**3,241**	**9,621**	**6,608**	**5,714**	**2,402**	**6,252**	**237,565**
Farleys and Sathers Candy Co	2	3,623	3,296	3,083	3,229	3,001	3,400	3,153	2,892	3,638	3,533	2,943	2,222	**155,014**
Farleys and Sathers Candy Co Total		**3,623**	**3,296**	**3,083**	**3,229**	**3,001**	**3,400**	**3,153**	**2,892**	**3,638**	**3,533**	**2,943**	**2,222**	**155,014**
Grand Total		**329,113**	**323,154**	**324,881**	**327,506**	**360,457**	**425,346**	**404,175**	**487,073**	**476,790**	**360,694**	**302,627**	**296,031**	**17,582,950**

Bill ID	Account #	Customer #	Bill Date	Canc/Rebill	Utility	Adj Code	Revenue Month	Description	Description 1	Meter #	Usage	Rate	Rev Amnt	Rev Code	Rate Schedule	Begin Date	End Date	Pro Rate	Days	Meter Size	District
17880161	131246	129821	20080121		W		200801	Basic Service	Basic Serv	060449864T	0	0	93.27	R1310	A3M4	20071214	20080116	0	33	2	2600
17880161	131246	129821	20080121		W		200801	Water Volume 4.00 @ .194000	Water Volu	060449864T	4	0.194	0.78	R1310	A3M4	20071214	20080116	0	33	2	2600
17880161	131246	129821	20080121		W		200801	7.00 @ 3.073000		060449864T	7	3.073	21.51	R1310	A3M4	20071214	20080116	0	33	2	2600
17880163	131258	129821	20080121		W		200801	Basic Service	Basic Serv	031965097T	0	0	291.49	R1310	A3M4	20071214	20080116	0	33	4	2600
17880163	131258	129821	20080121		W		200801	Basic Service	Basic Serv	031646280T	0	0	93.27	R1310	A3M4	20071214	20080116	0	33	2	2600
17880163	131258	129821	20080121		W		200801	Basic Service	Basic Serv	031965105T	0	0	291.49	R1310	A3M4	20071214	20080116	0	33	4	2600
17880163	131258	129821	20080121		W		200801	Water Volume 4.00 @ .194000	Water Volu	031965105T	4	0.194	0.78	R1310	A3M4	20071214	20080116	0	33	4	2600
17880163	131258	129821	20080121		W		200801	61.00 @ 3.073000		031965105T	61	3.073	187.45	R1310	A3M4	20071214	20080116	0	33	4	2600
17880163	131258	129821	20080121		W		200801	435.00 @ 1.931000		031965105T	435	1.931	839.99	R1310	A3M4	20071214	20080116	0	33	4	2600
17880163	131258	129821	20080121		W		200801	4500.00 @ 1.443000		031965105T	4500	1.443	6493.5	R1310	A3M4	20071214	20080116	0	33	4	2600
17880163	131258	129821	20080121		W		200801	10000.00 @ 1.103000		031965105T	10000	1.103	11030	R1310	A3M4	20071214	20080116	0	33	4	2600
17880163	131258	129821	20080121		W		200801	9955.00 @ .655000		031965105T	9955	0.655	6520.53	R1310	A3M4	20071214	20080116	0	33	4	2600
17880164	131264	129821	20080121		W		200801	Basic Service	Basic Serv	095504337B	0	0	29.14	R1210	A2M4	20071214	20080116	0	33	1	2600
17880164	131264	129821	20080121		W		200801	Water Volume 4.00 @ .194000	Water Volu	095504337B	4	0.194	0.78	R1210	A2M4	20071214	20080116	0	33	1	2600
17880164	131264	129821	20080121		W		200801	20.00 @ 3.073000		095504337B	20	3.073	61.46	R1210	A2M4	20071214	20080116	0	33	1	2600
17895914	131250	129821	20080122		W		200801	Basic Service	Basic Serv	060425477T	0	0	93.27	R1310	A3M4	20071217	20080117	0	31	2	2600
17895914	131250	129821	20080122		W		200801	Water Volume 4.00 @ .194000	Water Volu	060425477T	4	0.194	0.78	R1310	A3M4	20071217	20080117	0	31	2	2600
17895914	131250	129821	20080122		W		200801	61.00 @ 3.073000		060425477T	61	3.073	187.45	R1310	A3M4	20071217	20080117	0	31	2	2600
17895914	131250	129821	20080122		W		200801	435.00 @ 1.931000		060425477T	435	1.931	839.99	R1310	A3M4	20071217	20080117	0	31	2	2600
17895914	131250	129821	20080122		W		200801	2351.00 @ 1.443000		060425477T	2351	1.443	3392.49	R1310	A3M4	20071217	20080117	0	31	2	2600
17895915	131252	129821	20080122		W		200801	Basic Service	Basic Serv	060425463T	0	0	93.27	R1310	A3M4	20071217	20080117	0	31	2	2600
17895915	131252	129821	20080122		W		200801	Water Volume 4.00 @ .194000	Water Volu	060425463T	4	0.194	0.78	R1310	A3M4	20071217	20080117	0	31	2	2600
17895915	131252	129821	20080122		W		200801	61.00 @ 3.073000		060425463T	61	3.073	187.45	R1310	A3M4	20071217	20080117	0	31	2	2600
17895915	131252	129821	20080122		W		200801	435.00 @ 1.931000		060425463T	435	1.931	839.99	R1310	A3M4	20071217	20080117	0	31	2	2600
17895915	131252	129821	20080122		W		200801	2352.00 @ 1.443000		060425463T	2352	1.443	3393.94	R1310	A3M4	20071217	20080117	0	31	2	2600
17895916	131255	129821	20080122		W		200801	Basic Service	Basic Serv	047905168T	0	0	29.14	R1310	A3M4	20071217	20080118	0	32	1	2600
17895916	131255	129821	20080122		W		200801	Water Volume 4.00 @ .194000	Water Volu	047905168T	4	0.194	0.78	R1310	A3M4	20071217	20080118	0	32	1	2600
17895916	131255	129821	20080122		W		200801	61.00 @ 3.073000		047905168T	61	3.073	187.45	R1310	A3M4	20071217	20080118	0	32	1	2600
17895916	131255	129821	20080122		W		200801	435.00 @ 1.931000		047905168T	435	1.931	839.99	R1310	A3M4	20071217	20080118	0	32	1	2600
17895916	131255	129821	20080122		W		200801	134.00 @ 1.443000		047905168T	134	1.443	193.36	R1310	A3M4	20071217	20080118	0	32	1	2600
17895917	131257	129821	20080122		W		200801	Basic Service	Basic Serv	070163446T	0	0	93.27	R1310	A3M4S	20071217	20080118	0	32	2	2600
17895917	131257	129821	20080122		W		200801	Basic Service	Basic Serv	070163435T	0	0	93.27	R1310	A3MSM	20071217	20080118	0	32	2	2600
17895917	131257	129821	20080122		W		200801	Water Volume 4.00 @ .194000	Water Volu	070163435T	4	0.194	0.78	R1310	A3MSM	20071217	20080118	0	32	2	2600
17895917	131257	129821	20080122		W		200801	61.00 @ 3.073000		070163435T	61	3.073	187.45	R1310	A3MSM	20071217	20080118	0	32	2	2600
17895917	131257	129821	20080122		W		200801	435.00 @ 1.931000		070163435T	435	1.931	839.99	R1310	A3MSM	20071217	20080118	0	32	2	2600
17895917	131257	129821	20080122		W		200801	4500.00 @ 1.443000		070163435T	4500	1.443	6493.5	R1310	A3MSM	20071217	20080118	0	32	2	2600
17895917	131257	129821	20080122		W		200801	10000.00 @ 1.103000		070163435T	10000	1.103	11030	R1310	A3MSM	20071217	20080118	0	32	2	2600
17895917	131257	129821	20080122		W		200801	261.00 @ .655000		070163435T	261	0.655	170.96	R1310	A3MSM	20071217	20080118	0	32	2	2600
17895920	131379	129821	20080122		W		200801	Basic Service	Basic Serv	077580505T	0	0	10.42	R1310	A3M4	20071217	20080118	0	32	5/8	2600
17902866	131251	129821	20080123		W		200801	Basic Service	Basic Serv	070163447T	0	0	93.27	R1310	A3M4	20071218	20080118	0	31	2	2600
17902866	131251	129821	20080123		W		200801	Water Volume 4.00 @ .194000	Water Volu	070163447T	4	0.194	0.78	R1310	A3M4	20071218	20080118	0	31	2	2600
17902866	131251	129821	20080123		W		200801	61.00 @ 3.073000		070163447T	61	3.073	187.45	R1310	A3M4	20071218	20080118	0	31	2	2600
17902866	131251	129821	20080123		W		200801	435.00 @ 1.931000		070163447T	435	1.931	839.99	R1310	A3M4	20071218	20080118	0	31	2	2600
17902866	131251	129821	20080123		W		200801	508.00 @ 1.443000		070163447T	508	1.443	733.04	R1310	A3M4	20071218	20080118	0	31	2	2600
18204593	131246	129821	20080220		W		200802	Basic Service	Basic Serv	060449864T	0	0	93.27	R1310	A3M4	20080116	20080214	0	29	2	2600
18204593	131246	129821	20080220		W		200802	Water Volume 4.00 @ .194000	Water Volu	060449864T	4	0.194	0.78	R1310	A3M4	20080116	20080214	0	29	2	2600
18204593	131246	129821	20080220		W		200802	6.00 @ 3.073000		060449864T	6	3.073	18.44	R1310	A3M4	20080116	20080214	0	29	2	2600
18204594	131250	129821	20080220		W		200802	Basic Service	Basic Serv	060425477T	0	0	93.27	R1310	A3M4	20080117	20080215	0	29	2	2600
18204594	131250	129821	20080220		W		200802	Water Volume 4.00 @ .194000	Water Volu	060425477T	4	0.194	0.78	R1310	A3M4	20080117	20080215	0	29	2	2600
18204594	131250	129821	20080220		W		200802	61.00 @ 3.073000		060425477T	61	3.073	187.45	R1310	A3M4	20080117	20080215	0	29	2	2600
18204594	131250	129821	20080220		W		200802	435.00 @ 1.931000		060425477T	435	1.931	839.99	R1310	A3M4	20080117	20080215	0	29	2	2600
18204594	131250	129821	20080220		W		200802	2333.00 @ 1.443000		060425477T	2333	1.443	3366.52	R1310	A3M4	20080117	20080215	0	29	2	2600
18204595	131252	129821	20080220		W		200802	Basic Service	Basic Serv	060425463T	0	0	93.27	R1310	A3M4	20080117	20080215	0	29	2	2600
18204595	131252	129821	20080220		W		200802	Water Volume 4.00 @ .194000	Water Volu	060425463T	4	0.194	0.78	R1310	A3M4	20080117	20080215	0	29	2	2600
18204595	131252	129821	20080220		W		200802	61.00 @ 3.073000		060425463T	61	3.073	187.45	R1310	A3M4	20080117	20080215	0	29	2	2600
18204595	131252	129821	20080220		W		200802	435.00 @ 1.931000		060425463T	435	1.931	839.99	R1310	A3M4	20080117	20080215	0	29	2	2600

18204595	131252	129821	20080220	W	200802	2338.00 @ 1.443000		060425463T	2338	1.443	3373.73	R1310	A3M4	20080117	20080215	0	29 2	2600	
18204596	131255	129821	20080220	W	200802 Basic Service		Basic Serv	047905168T	0	0	29.14	R1310	A3M4	20080118	20080215	0	28 1	2600	
18204596	131255	129821	20080220	W	200802 Water Volume	4.00 @ .194000	Water Volu	047905168T	4	0.194	0.78	R1310	A3M4	20080118	20080215	0	28 1	2600	
18204596	131255	129821	20080220	W	200802	61.00 @ 3.073000		047905168T	61	3.073	187.45	R1310	A3M4	20080118	20080215	0	28 1	2600	
18204596	131255	129821	20080220	W	200802	435.00 @ 1.931000		047905168T	435	1.931	839.99	R1310	A3M4	20080118	20080215	0	28 1	2600	
18204596	131255	129821	20080220	W	200802	49.00 @ 1.443000		047905168T	49	1.443	70.71	R1310	A3M4	20080118	20080215	0	28 1	2600	
18204597	131257	129821	20080220	W	200802 Basic Service		Basic Serv	070163446T	0	0	93.27	R1310	A3M4S	20080118	20080218	0	31 2	2600	
18204597	131257	129821	20080220	W	200802 Basic Service		Basic Serv	070163435T	0	0	93.27	R1310	A3MSM	20080118	20080218	0	31 2	2600	
18204597	131257	129821	20080220	W	200802 Water Volume	4.00 @ .194000	Water Volu	070163435T	4	0.194	0.78	R1310	A3MSM	20080118	20080218	0	31 2	2600	
18204597	131257	129821	20080220	W	200802	61.00 @ 3.073000		070163435T	61	3.073	187.45	R1310	A3MSM	20080118	20080218	0	31 2	2600	
18204597	131257	129821	20080220	W	200802	435.00 @ 1.931000		070163435T	435	1.931	839.99	R1310	A3MSM	20080118	20080218	0	31 2	2600	
18204597	131257	129821	20080220	W	200802	4500.00 @ 1.443000		070163435T	4500	1.443	6493.5	R1310	A3MSM	20080118	20080218	0	31 2	2600	
18204597	131257	129821	20080220	W	200802	10000.00 @ 1.103000		070163435T	10000	1.103	11030	R1310	A3MSM	20080118	20080218	0	31 2	2600	
18204597	131257	129821	20080220	W	200802	573.00 @ .655000		070163435T	573	0.655	375.32	R1310	A3MSM	20080118	20080218	0	31 2	2600	
18204598	131258	129821	20080220	W	200802 Basic Service		Basic Serv	031965097T	0	0	291.49	R1310	A3M4	20080116	20080214	0	29 4	2600	
18204598	131258	129821	20080220	W	200802 Basic Service		Basic Serv	031646280T	0	0	93.27	R1310	A3M4	20080116	20080214	0	29 2	2600	
18204598	131258	129821	20080220	W	200802 Basic Service		Basic Serv	031965105T	0	0	291.49	R1310	A3M4	20080116	20080214	0	29 4	2600	
18204598	131258	129821	20080220	W	200802 Water Volume	4.00 @ .194000	Water Volu	031965105T	4	0.194	0.78	R1310	A3M4	20080116	20080214	0	29 4	2600	
18204598	131258	129821	20080220	W	200802	61.00 @ 3.073000		031965105T	61	3.073	187.45	R1310	A3M4	20080116	20080214	0	29 4	2600	
18204598	131258	129821	20080220	W	200802	435.00 @ 1.931000		031965105T	435	1.931	839.99	R1310	A3M4	20080116	20080214	0	29 4	2600	
18204598	131258	129821	20080220	W	200802	4500.00 @ 1.443000		031965105T	4500	1.443	6493.5	R1310	A3M4	20080116	20080214	0	29 4	2600	
18204598	131258	129821	20080220	W	200802	10000.00 @ 1.103000		031965105T	10000	1.103	11030	R1310	A3M4	20080116	20080214	0	29 4	2600	
18204598	131258	129821	20080220	W	200802	8754.00 @ .655000		031965105T	8754	0.655	5733.87	R1310	A3M4	20080116	20080214	0	29 4	2600	
18204599	131264	129821	20080220	W	200802 Basic Service		Basic Serv	051275237T	0	0	29.14	R1210	A2M4	20080116	20080214	0	29 1	2600	
18204599	131264	129821	20080220	W	200802 Water Volume	4.00 @ .194000	Water Volu	051275237T	4	0.194	0.78	R1210	A2M4	20080116	20080214	0	29 1	2600	
18204599	131264	129821	20080220	W	200802	14.00 @ 3.073000		051275237T	14	3.073	43.02	R1210	A2M4	20080116	20080214	0	29 1	2600	
18204602	131379	129821	20080220	W	200802 Basic Service		Basic Serv	084747512T	0	0	10.42	R1310	A3M4	20080118	20080215	0	28 5/8	2600	
18226583	131251	129821	20080221	W	200802 Basic Service		Basic Serv	070163447T	0	0	93.27	R1310	A3M4	20080118	20080218	0	31 2	2600	
18226583	131251	129821	20080221	W	200802 Water Volume	4.00 @ .194000	Water Volu	070163447T	4	0.194	0.78	R1310	A3M4	20080118	20080218	0	31 2	2600	
18226583	131251	129821	20080221	W	200802	61.00 @ 3.073000		070163447T	61	3.073	187.45	R1310	A3M4	20080118	20080218	0	31 2	2600	
18226583	131251	129821	20080221	W	200802	435.00 @ 1.931000		070163447T	435	1.931	839.99	R1310	A3M4	20080118	20080218	0	31 2	2600	
18226583	131251	129821	20080221	W	200802	552.00 @ 1.443000		070163447T	552	1.443	796.54	R1310	A3M4	20080118	20080218	0	31 2	2600	
18519873	131246	129821	20080319	W	200803 Basic Service		Basic Serv	060449864T	0	0	93.27	R1310	A3M4	20080214	20080314	0	29 2	2600	
18519873	131246	129821	20080319	W	200803 Water Volume	4.00 @ .194000	Water Volu	060449864T	4	0.194	0.78	R1310	A3M4	20080214	20080314	0	29 2	2600	
18519873	131246	129821	20080319	W	200803	3.00 @ 3.073000		060449864T	3	3.073	9.22	R1310	A3M4	20080214	20080314	0	29 2	2600	
18519874	131258	129821	20080319	W	200803 Basic Service		Basic Serv	031965097T	0	0	291.49	R1310	A3M4	20080214	20080314	0	29 4	2600	
18519874	131258	129821	20080319	W	200803 Basic Service		Basic Serv	031646280T	0	0	93.27	R1310	A3M4	20080214	20080314	0	29 2	2600	
18519874	131258	129821	20080319	W	200803 Basic Service		Basic Serv	031965105T	0	0	291.49	R1310	A3M4	20080214	20080314	0	29 4	2600	
18519874	131258	129821	20080319	W	200803 Water Volume	4.00 @ .194000	Water Volu	031965105T	4	0.194	0.78	R1310	A3M4	20080214	20080314	0	29 4	2600	
18519874	131258	129821	20080319	W	200803	61.00 @ 3.073000		031965105T	61	3.073	187.45	R1310	A3M4	20080214	20080314	0	29 4	2600	
18519874	131258	129821	20080319	W	200803	435.00 @ 1.931000		031965105T	435	1.931	839.99	R1310	A3M4	20080214	20080314	0	29 4	2600	
18519874	131258	129821	20080319	W	200803	4500.00 @ 1.443000		031965105T	4500	1.443	6493.5	R1310	A3M4	20080214	20080314	0	29 4	2600	
18519874	131258	129821	20080319	W	200803	10000.00 @ 1.103000		031965105T	10000	1.103	11030	R1310	A3M4	20080214	20080314	0	29 4	2600	
18519874	131258	129821	20080319	W	200803	8201.00 @ .655000		031965105T	8201	0.655	5371.66	R1310	A3M4	20080214	20080314	0	29 4	2600	
18519875	131264	129821	20080319	W	200803 Basic Service		Basic Serv	051275237T	0	0	29.14	R1210	A2M4	20080214	20080314	0	29 1	2600	
18519875	131264	129821	20080319	W	200803 Water Volume	4.00 @ .194000	Water Volu	051275237T	4	0.194	0.78	R1210	A2M4	20080214	20080314	0	29 1	2600	
18519875	131264	129821	20080319	W	200803	11.00 @ 3.073000		051275237T	11	3.073	33.8	R1210	A2M4	20080214	20080314	0	29 1	2600	
18527957	131250	129821	20080320	W	200803 Basic Service		Basic Serv	060425477T	0	0	93.27	R1310	A3M4	20080215	20080318	0	32 2	2600	
18527957	131250	129821	20080320	W	200803 Water Volume	4.00 @ .194000	Water Volu	060425477T	4	0.194	0.78	R1310	A3M4	20080215	20080318	0	32 2	2600	
18527957	131250	129821	20080320	W	200803	61.00 @ 3.073000		060425477T	61	3.073	187.45	R1310	A3M4	20080215	20080318	0	32 2	2600	
18527957	131250	129821	20080320	W	200803	435.00 @ 1.931000		060425477T	435	1.931	839.99	R1310	A3M4	20080215	20080318	0	32 2	2600	
18527957	131250	129821	20080320	W	200803	2513.00 @ 1.443000		060425477T	2513	1.443	3626.26	R1310	A3M4	20080215	20080318	0	32 2	2600	
18527958	131252	129821	20080320	W	200803 Basic Service		Basic Serv	060425463T	0	0	93.27	R1310	A3M4	20080215	20080318	0	32 2	2600	
18527958	131252	129821	20080320	W	200803 Water Volume	4.00 @ .194000	Water Volu	060425463T	4	0.194	0.78	R1310	A3M4	20080215	20080318	0	32 2	2600	
18527958	131252	129821	20080320	W	200803	61.00 @ 3.073000		060425463T	61	3.073	187.45	R1310	A3M4	20080215	20080318	0	32 2	2600	
18527958	131252	129821	20080320	W	200803	435.00 @ 1.931000		060425463T	435	1.931	839.99	R1310	A3M4	20080215	20080318	0	32 2	2600	
18527958	131252	129821	20080320	W	200803	2517.00 @ 1.443000		060425463T	2517	1.443	3632.03	R1310	A3M4	20080215	20080318	0	32 2	2600	

18527959	131255	129821	20080320	W	200803	Basic Service			Basic Serv	047905168T	0	0	29.14	R1310	A3M4	20080215	20080318	0	32 1	2600
18527959	131255	129821	20080320	W	200803	Water Volume	4.00	@ .194000(	Water Volu	047905168T	4	0.194	0.78	R1310	A3M4	20080215	20080318	0	32 1	2600
18527959	131255	129821	20080320	W	200803		61.00	@ 3.073000		047905168T	61	3.073	187.45	R1310	A3M4	20080215	20080318	0	32 1	2600
18527959	131255	129821	20080320	W	200803		435.00	@ 1.931000		047905168T	435	1.931	839.99	R1310	A3M4	20080215	20080318	0	32 1	2600
18527959	131255	129821	20080320	W	200803		123.00	@ 1.443000		047905168T	123	1.443	177.49	R1310	A3M4	20080215	20080318	0	32 1	2600
18527960	131257	129821	20080320	W	200803	Basic Service			Basic Serv	070163446T	0	0	93.27	R1310	A3M4S	20080218	20080318	0	29 2	2600
18527960	131257	129821	20080320	W	200803	Basic Service			Basic Serv	070163435T	0	0	93.27	R1310	A3MSM	20080218	20080318	0	29 2	2600
18527960	131257	129821	20080320	W	200803	Water Volume	4.00	@ .194000(	Water Volu	070163435T	4	0.194	0.78	R1310	A3MSM	20080218	20080318	0	29 2	2600
18527960	131257	129821	20080320	W	200803		61.00	@ 3.073000		070163435T	61	3.073	187.45	R1310	A3MSM	20080218	20080318	0	29 2	2600
18527960	131257	129821	20080320	W	200803		435.00	@ 1.931000		070163435T	435	1.931	839.99	R1310	A3MSM	20080218	20080318	0	29 2	2600
18527960	131257	129821	20080320	W	200803		4500.00	@ 1.443000(		070163435T	4500	1.443	6493.5	R1310	A3MSM	20080218	20080318	0	29 2	2600
18527960	131257	129821	20080320	W	200803		9675.00	@ 1.103000(		070163435T	9675	1.103	10671.53	R1310	A3MSM	20080218	20080318	0	29 2	2600
18527963	131379	129821	20080320	W	200803	Basic Service			Basic Serv	084747512T	0	0	10.42	R1310	A3M4	20080215	20080318	0	32 5/8	2600
18541226	131251	129821	20080321	W	200803	Basic Service			Basic Serv	070163447T	0	0	93.27	R1310	A3M4	20080218	20080318	0	29 2	2600
18541226	131251	129821	20080321	W	200803	Water Volume	4.00	@ .194000(	Water Volu	070163447T	4	0.194	0.78	R1310	A3M4	20080218	20080318	0	29 2	2600
18541226	131251	129821	20080321	W	200803		61.00	@ 3.073000		070163447T	61	3.073	187.45	R1310	A3M4	20080218	20080318	0	29 2	2600
18541226	131251	129821	20080321	W	200803		435.00	@ 1.931000		070163447T	435	1.931	839.99	R1310	A3M4	20080218	20080318	0	29 2	2600
18541226	131251	129821	20080321	W	200803		376.00	@ 1.443000		070163447T	376	1.443	542.57	R1310	A3M4	20080218	20080318	0	29 2	2600
18840706	131246	129821	20080421	W	200804	Basic Service			Basic Serv	060449864T	0	0	93.27	R1310	A3M4	20080314	20080416	0	33 2	2600
18840706	131246	129821	20080421	W	200804	Water Volume	4.00	@ .194000(	Water Volu	060449864T	4	0.194	0.78	R1310	A3M4	20080314	20080416	0	33 2	2600
18840706	131246	129821	20080421	W	200804		3.00	@ 3.073000		060449864T	3	3.073	9.22	R1310	A3M4	20080314	20080416	0	33 2	2600
18840707	131258	129821	20080421	W	200804	Basic Service			Basic Serv	031965097T	0	0	291.49	R1310	A3M4	20080314	20080416	0	33 4	2600
18840707	131258	129821	20080421	W	200804	Basic Service			Basic Serv	031646280T	0	0	93.27	R1310	A3M4	20080314	20080416	0	33 2	2600
18840707	131258	129821	20080421	W	200804	Basic Service			Basic Serv	031965105T	0	0	291.49	R1310	A3M4	20080314	20080416	0	33 4	2600
18840707	131258	129821	20080421	W	200804	Water Volume	4.00	@ .194000(	Water Volu	031965105T	4	0.194	0.78	R1310	A3M4	20080314	20080416	0	33 4	2600
18840707	131258	129821	20080421	W	200804		61.00	@ 3.073000		031965105T	61	3.073	187.45	R1310	A3M4	20080314	20080416	0	33 4	2600
18840707	131258	129821	20080421	W	200804		435.00	@ 1.931000		031965105T	435	1.931	839.99	R1310	A3M4	20080314	20080416	0	33 4	2600
18840707	131258	129821	20080421	W	200804		4500.00	@ 1.443000(		031965105T	4500	1.443	6493.5	R1310	A3M4	20080314	20080416	0	33 4	2600
18840707	131258	129821	20080421	W	200804		10000.00	@ 1.103000(		031965105T	10000	1.103	11030	R1310	A3M4	20080314	20080416	0	33 4	2600
18840707	131258	129821	20080421	W	200804		7588.00	@ .655000		031965105T	7588	0.655	4970.14	R1310	A3M4	20080314	20080416	0	33 4	2600
18840708	131264	129821	20080421	W	200804	Basic Service			Basic Serv	051275237T	0	0	29.14	R1210	A2M4	20080314	20080416	0	33 1	2600
18840708	131264	129821	20080421	W	200804	Water Volume	4.00	@ .194000(	Water Volu	051275237T	4	0.194	0.78	R1210	A2M4	20080314	20080416	0	33 1	2600
18840708	131264	129821	20080421	W	200804		38.00	@ 3.073000		051275237T	38	3.073	116.77	R1210	A2M4	20080314	20080416	0	33 1	2600
18852165	131250	129821	20080422	W	200804	Basic Service			Basic Serv	060425477T	0	0	93.27	R1310	A3M4	20080318	20080417	0	30 2	2600
18852165	131250	129821	20080422	W	200804	Water Volume	4.00	@ .194000(	Water Volu	060425477T	4	0.194	0.78	R1310	A3M4	20080318	20080417	0	30 2	2600
18852165	131250	129821	20080422	W	200804		61.00	@ 3.073000		060425477T	61	3.073	187.45	R1310	A3M4	20080318	20080417	0	30 2	2600
18852165	131250	129821	20080422	W	200804		435.00	@ 1.931000		060425477T	435	1.931	839.99	R1310	A3M4	20080318	20080417	0	30 2	2600
18852165	131250	129821	20080422	W	200804		1831.00	@ 1.443000(		060425477T	1831	1.443	2642.13	R1310	A3M4	20080318	20080417	0	30 2	2600
18852166	131252	129821	20080422	W	200804	Basic Service			Basic Serv	060425463T	0	0	93.27	R1310	A3M4	20080318	20080417	0	30 2	2600
18852166	131252	129821	20080422	W	200804	Water Volume	4.00	@ .194000(	Water Volu	060425463T	4	0.194	0.78	R1310	A3M4	20080318	20080417	0	30 2	2600
18852166	131252	129821	20080422	W	200804		61.00	@ 3.073000		060425463T	61	3.073	187.45	R1310	A3M4	20080318	20080417	0	30 2	2600
18852166	131252	129821	20080422	W	200804		435.00	@ 1.931000		060425463T	435	1.931	839.99	R1310	A3M4	20080318	20080417	0	30 2	2600
18852166	131252	129821	20080422	W	200804		1812.00	@ 1.443000(		060425463T	1812	1.443	2614.72	R1310	A3M4	20080318	20080417	0	30 2	2600
18852167	131255	129821	20080422	W	200804	Basic Service			Basic Serv	047905168T	0	0	29.14	R1310	A3M4	20080318	20080417	0	30 1	2600
18852167	131255	129821	20080422	W	200804	Water Volume	4.00	@ .194000(	Water Volu	047905168T	4	0.194	0.78	R1310	A3M4	20080318	20080417	0	30 1	2600
18852167	131255	129821	20080422	W	200804		61.00	@ 3.073000		047905168T	61	3.073	187.45	R1310	A3M4	20080318	20080417	0	30 1	2600
18852167	131255	129821	20080422	W	200804		435.00	@ 1.931000		047905168T	435	1.931	839.99	R1310	A3M4	20080318	20080417	0	30 1	2600
18852167	131255	129821	20080422	W	200804		89.00	@ 1.443000		047905168T	89	1.443	128.43	R1310	A3M4	20080318	20080417	0	30 1	2600
18852168	131257	129821	20080422	W	200804	Basic Service			Basic Serv	070163446T	0	0	93.27	R1310	A3M4S	20080318	20080417	0	30 2	2600
18852168	131257	129821	20080422	W	200804	Basic Service			Basic Serv	070163435T	0	0	93.27	R1310	A3MSM	20080318	20080417	0	30 2	2600
18852168	131257	129821	20080422	W	200804	Water Volume	4.00	@ .194000(	Water Volu	070163435T	4	0.194	0.78	R1310	A3MSM	20080318	20080417	0	30 2	2600
18852168	131257	129821	20080422	W	200804		61.00	@ 3.073000		070163435T	61	3.073	187.45	R1310	A3MSM	20080318	20080417	0	30 2	2600
18852168	131257	129821	20080422	W	200804		435.00	@ 1.931000		070163435T	435	1.931	839.99	R1310	A3MSM	20080318	20080417	0	30 2	2600
18852168	131257	129821	20080422	W	200804		4500.00	@ 1.443000(		070163435T	4500	1.443	6493.5	R1310	A3MSM	20080318	20080417	0	30 2	2600
18852168	131257	129821	20080422	W	200804		8042.00	@ 1.103000(		070163435T	8042	1.103	8870.33	R1310	A3MSM	20080318	20080417	0	30 2	2600
18852171	131379	129821	20080422	W	200804	Basic Service			Basic Serv	084747512T	0	0	10.42	R1310	A3M4	20080318	20080417	0	30 5/8	2600
18867858	131251	129821	20080423	W	200804	Basic Service			Basic Serv	070163447T	0	0	93.27	R1310	A3M4	20080318	20080418	0	31 2	2600

18867858	131251	129821	20080423	W	200804	Water Volume	4.00	@	.194000	Water Volu	070163447T	4	0.194	0.78	R1310	A3M4	20080318	20080418	0	31 2	2600
18867858	131251	129821	20080423	W	200804		61.00	@	3.073000		070163447T	61	3.073	187.45	R1310	A3M4	20080318	20080418	0	31 2	2600
18867858	131251	129821	20080423	W	200804		435.00	@	1.931000		070163447T	435	1.931	839.99	R1310	A3M4	20080318	20080418	0	31 2	2600
18867858	131251	129821	20080423	W	200804		388.00	@	1.443000		070163447T	388	1.443	559.88	R1310	A3M4	20080318	20080418	0	31 2	2600
19134410	131246	129821	20080520	W	200805	Basic Service				Basic Serv	060449864T	0	0	93.27	R1310	A3M4	20080416	20080515	0	29 2	2600
19134410	131246	129821	20080520	W	200805	Water Volume	4.00	@	.194000	Water Volu	060449864T	4	0.194	0.78	R1310	A3M4	20080416	20080515	0	29 2	2600
19134410	131246	129821	20080520	W	200805		3.00	@	3.073000		060449864T	3	3.073	9.22	R1310	A3M4	20080416	20080515	0	29 2	2600
19134411	131258	129821	20080520	W	200805	Basic Service				Basic Serv	031965097T	0	0	291.49	R1310	A3M4	20080416	20080515	0	29 4	2600
19134411	131258	129821	20080520	W	200805	Basic Service				Basic Serv	031646280T	0	0	93.27	R1310	A3M4	20080416	20080515	0	29 2	2600
19134411	131258	129821	20080520	W	200805	Basic Service				Basic Serv	031965105T	0	0	291.49	R1310	A3M4	20080416	20080515	0	29 4	2600
19134411	131258	129821	20080520	W	200805	Water Volume	4.00	@	.194000	Water Volu	031965105T	4	0.194	0.78	R1310	A3M4	20080416	20080515	0	29 4	2600
19134411	131258	129821	20080520	W	200805		61.00	@	3.073000		031965105T	61	3.073	187.45	R1310	A3M4	20080416	20080515	0	29 4	2600
19134411	131258	129821	20080520	W	200805		435.00	@	1.931000		031965105T	435	1.931	839.99	R1310	A3M4	20080416	20080515	0	29 4	2600
19134411	131258	129821	20080520	W	200805		4500.00	@	1.443000		031965105T	4500	1.443	6493.5	R1310	A3M4	20080416	20080515	0	29 4	2600
19134411	131258	129821	20080520	W	200805		10000.00	@	1.103000		031965105T	10000	1.103	11030	R1310	A3M4	20080416	20080515	0	29 4	2600
19134411	131258	129821	20080520	W	200805		3734.00	@	.655000		031965105T	3734	0.655	2445.77	R1310	A3M4	20080416	20080515	0	29 4	2600
19134412	131264	129821	20080520	W	200805	Basic Service				Basic Serv	051275237T	0	0	29.14	R1210	A2M4	20080416	20080515	0	29 1	2600
19134412	131264	129821	20080520	W	200805	Water Volume	4.00	@	.194000	Water Volu	051275237T	4	0.194	0.78	R1210	A2M4	20080416	20080515	0	29 1	2600
19134412	131264	129821	20080520	W	200805		35.00	@	3.073000		051275237T	35	3.073	107.56	R1210	A2M4	20080416	20080515	0	29 1	2600
19156227	131250	129821	20080521	W	200805	Basic Service				Basic Serv	060425477T	0	0	93.27	R1310	A3M4	20080417	20080516	0	29 2	2600
19156227	131250	129821	20080521	W	200805	Water Volume	2.00	@	.194000	Water Volu	060425477T	2	0.194	0.39	R1310	A3M4	20080417	20080516	0	29 2	2600
19156228	131252	129821	20080521	W	200805	Basic Service				Basic Serv	060425463T	0	0	93.27	R1310	A3M4	20080417	20080516	0	29 2	2600
19156228	131252	129821	20080521	W	200805	Water Volume	4.00	@	.194000	Water Volu	060425463T	4	0.194	0.78	R1310	A3M4	20080417	20080516	0	29 2	2600
19156228	131252	129821	20080521	W	200805		61.00	@	3.073000		060425463T	61	3.073	187.45	R1310	A3M4	20080417	20080516	0	29 2	2600
19156228	131252	129821	20080521	W	200805		435.00	@	1.931000		060425463T	435	1.931	839.99	R1310	A3M4	20080417	20080516	0	29 2	2600
19156228	131252	129821	20080521	W	200805		2081.00	@	1.443000		060425463T	2081	1.443	3002.88	R1310	A3M4	20080417	20080516	0	29 2	2600
19156229	131255	129821	20080521	W	200805	Basic Service				Basic Serv	047905168T	0	0	29.14	R1310	A3M4	20080417	20080516	0	29 1	2600
19156229	131255	129821	20080521	W	200805	Water Volume	4.00	@	.194000	Water Volu	047905168T	4	0.194	0.78	R1310	A3M4	20080417	20080516	0	29 1	2600
19156229	131255	129821	20080521	W	200805		61.00	@	3.073000		047905168T	61	3.073	187.45	R1310	A3M4	20080417	20080516	0	29 1	2600
19156229	131255	129821	20080521	W	200805		435.00	@	1.931000		047905168T	435	1.931	839.99	R1310	A3M4	20080417	20080516	0	29 1	2600
19156229	131255	129821	20080521	W	200805		69.00	@	1.443000		047905168T	69	1.443	99.57	R1310	A3M4	20080417	20080516	0	29 1	2600
19156230	131257	129821	20080521	W	200805	Basic Service				Basic Serv	070163446T	0	0	93.27	R1310	A3M4S	20080417	20080516	0	29 2	2600
19156230	131257	129821	20080521	W	200805	Basic Service				Basic Serv	070163435T	0	0	93.27	R1310	A3MSM	20080417	20080516	0	29 2	2600
19156230	131257	129821	20080521	W	200805	Water Volume	4.00	@	.194000	Water Volu	070163435T	4	0.194	0.78	R1310	A3MSM	20080417	20080516	0	29 2	2600
19156230	131257	129821	20080521	W	200805		61.00	@	3.073000		070163435T	61	3.073	187.45	R1310	A3MSM	20080417	20080516	0	29 2	2600
19156230	131257	129821	20080521	W	200805		435.00	@	1.931000		070163435T	435	1.931	839.99	R1310	A3MSM	20080417	20080516	0	29 2	2600
19156230	131257	129821	20080521	W	200805		4500.00	@	1.443000		070163435T	4500	1.443	6493.5	R1310	A3MSM	20080417	20080516	0	29 2	2600
19156230	131257	129821	20080521	W	200805		7646.00	@	1.103000		070163435T	7646	1.103	8433.54	R1310	A3MSM	20080417	20080516	0	29 2	2600
19156233	131379	129821	20080521	W	200805	Basic Service				Basic Serv	084747512T	0	0	10.42	R1310	A3M4	20080417	20080516	0	29 5/8	2600
19164250	131251	129821	20080522	W	200805	Basic Service				Basic Serv	070163447T	0	0	93.27	R1310	A3M4	20080418	20080519	0	31 2	2600
19164250	131251	129821	20080522	W	200805	Water Volume	4.00	@	.194000	Water Volu	070163447T	4	0.194	0.78	R1310	A3M4	20080418	20080519	0	31 2	2600
19164250	131251	129821	20080522	W	200805		61.00	@	3.073000		070163447T	61	3.073	187.45	R1310	A3M4	20080418	20080519	0	31 2	2600
19164250	131251	129821	20080522	W	200805		435.00	@	1.931000		070163447T	435	1.931	839.99	R1310	A3M4	20080418	20080519	0	31 2	2600
19164250	131251	129821	20080522	W	200805		236.00	@	1.443000		070163447T	236	1.443	340.55	R1310	A3M4	20080418	20080519	0	31 2	2600
19459582	131246	129821	20080620	W	200806	Basic Service				Basic Serv	060449864T	0	0	93.27	R1310	A3M4	20080515	20080617	0	33 2	2600
19459582	131246	129821	20080620	W	200806	Water Volume	4.00	@	.194000	Water Volu	060449864T	4	0.194	0.78	R1310	A3M4	20080515	20080617	0	33 2	2600
19459582	131246	129821	20080620	W	200806		20.00	@	3.073000		060449864T	20	3.073	61.46	R1310	A3M4	20080515	20080617	0	33 2	2600
19459583	131258	129821	20080620	W	200806	Basic Service				Basic Serv	031965097T	0	0	291.49	R1310	A3M4	20080515	20080617	0	33 4	2600
19459583	131258	129821	20080620	W	200806	Basic Service				Basic Serv	031646280T	0	0	93.27	R1310	A3M4	20080515	20080617	0	33 2	2600
19459583	131258	129821	20080620	W	200806	Basic Service				Basic Serv	031965105T	0	0	291.49	R1310	A3M4	20080515	20080617	0	33 4	2600
19459583	131258	129821	20080620	W	200806	Water Volume	4.00	@	.194000	Water Volu	031965105T	4	0.194	0.78	R1310	A3M4	20080515	20080617	0	33 4	2600
19459583	131258	129821	20080620	W	200806		61.00	@	3.073000		031965105T	61	3.073	187.45	R1310	A3M4	20080515	20080617	0	33 4	2600
19459583	131258	129821	20080620	W	200806		435.00	@	1.931000		031965105T	435	1.931	839.99	R1310	A3M4	20080515	20080617	0	33 4	2600
19459583	131258	129821	20080620	W	200806		4500.00	@	1.443000		031965105T	4500	1.443	6493.5	R1310	A3M4	20080515	20080617	0	33 4	2600
19459583	131258	129821	20080620	W	200806		10000.00	@	1.103000		031965105T	10000	1.103	11030	R1310	A3M4	20080515	20080617	0	33 4	2600
19459583	131258	129821	20080620	W	200806		6939.00	@	.655000		031965105T	6939	0.655	4545.05	R1310	A3M4	20080515	20080617	0	33 4	2600
19459584	131264	129821	20080620	W	200806	Basic Service				Basic Serv	051275237T	0	0	29.14	R1210	A2M4	20080515	20080617	0	33 1	2600

19459584	131264	129821	20080620	W	200806	Water Volume	4.00 @ .194000(	Water Volu	051275237T	4	0.194	0.78	R1210	A2M4	20080515	20080617	0	33 1	2600
19459584	131264	129821	20080620	W	200806		61.00 @ 3.073000		051275237T	61	3.073	187.45	R1210	A2M4	20080515	20080617	0	33 1	2600
19459584	131264	129821	20080620	W	200806		3.00 @ 1.931000		051275237T	3	1.931	5.79	R1210	A2M4	20080515	20080617	0	33 1	2600
19464013	131250	129821	20080623	W	200806	Basic Service		Basic Serv	060425477T	0	0	93.27	R1310	A3M4	20080516	20080618	0	33 2	2600
19464013	131250	129821	20080623	W	200806	Water Volume	3.00 @ .194000(	Water Volu	060425477T	3	0.194	0.58	R1310	A3M4	20080516	20080618	0	33 2	2600
19464014	131252	129821	20080623	W	200806	Basic Service		Basic Serv	060425463T	0	0	93.27	R1310	A3M4	20080516	20080618	0	33 2	2600
19464014	131252	129821	20080623	W	200806	Water Volume	4.00 @ .194000(	Water Volu	060425463T	4	0.194	0.78	R1310	A3M4	20080516	20080618	0	33 2	2600
19464014	131252	129821	20080623	W	200806		61.00 @ 3.073000		060425463T	61	3.073	187.45	R1310	A3M4	20080516	20080618	0	33 2	2600
19464014	131252	129821	20080623	W	200806		435.00 @ 1.931000		060425463T	435	1.931	839.99	R1310	A3M4	20080516	20080618	0	33 2	2600
19464014	131252	129821	20080623	W	200806		2895.00 @ 1.443000		060425463T	2895	1.443	4177.49	R1310	A3M4	20080516	20080618	0	33 2	2600
19464015	131255	129821	20080623	W	200806	Basic Service		Basic Serv	047905168T	0	0	29.14	R1310	A3M4	20080516	20080618	0	33 1	2600
19464015	131255	129821	20080623	W	200806	Water Volume	4.00 @ .194000(	Water Volu	047905168T	4	0.194	0.78	R1310	A3M4	20080516	20080618	0	33 1	2600
19464015	131255	129821	20080623	W	200806		61.00 @ 3.073000		047905168T	61	3.073	187.45	R1310	A3M4	20080516	20080618	0	33 1	2600
19464015	131255	129821	20080623	W	200806		435.00 @ 1.931000		047905168T	435	1.931	839.99	R1310	A3M4	20080516	20080618	0	33 1	2600
19464015	131255	129821	20080623	W	200806		144.00 @ 1.443000		047905168T	144	1.443	207.79	R1310	A3M4	20080516	20080618	0	33 1	2600
19464016	131257	129821	20080623	W	200806	Basic Service		Basic Serv	070163446T	0	0	93.27	R1310	A3M4S	20080516	20080618	0	33 2	2600
19464016	131257	129821	20080623	W	200806	Basic Service		Basic Serv	070163435T	0	0	93.27	R1310	A3MSM	20080516	20080618	0	33 2	2600
19464016	131257	129821	20080623	W	200806	Water Volume	4.00 @ .194000(	Water Volu	070163435T	4	0.194	0.78	R1310	A3MSM	20080516	20080618	0	33 2	2600
19464016	131257	129821	20080623	W	200806		61.00 @ 3.073000		070163435T	61	3.073	187.45	R1310	A3MSM	20080516	20080618	0	33 2	2600
19464016	131257	129821	20080623	W	200806		435.00 @ 1.931000		070163435T	435	1.931	839.99	R1310	A3MSM	20080516	20080618	0	33 2	2600
19464016	131257	129821	20080623	W	200806		4500.00 @ 1.443000		070163435T	4500	1.443	6493.5	R1310	A3MSM	20080516	20080618	0	33 2	2600
19464016	131257	129821	20080623	W	200806		8586.00 @ 1.103000		070163435T	8586	1.103	9470.36	R1310	A3MSM	20080516	20080618	0	33 2	2600
19464019	131379	129821	20080623	W	200806	Basic Service		Basic Serv	084747512T	0	0	10.42	R1310	A3M4	20080516	20080618	0	33 5/8	2600
19480218	131251	129821	20080624	W	200806	Basic Service		Basic Serv	070163447T	0	0	93.27	R1310	A3M4	20080519	20080619	0	31 2	2600
19480218	131251	129821	20080624	W	200806	Water Volume	4.00 @ .194000(	Water Volu	070163447T	4	0.194	0.78	R1310	A3M4	20080519	20080619	0	31 2	2600
19480218	131251	129821	20080624	W	200806		61.00 @ 3.073000		070163447T	61	3.073	187.45	R1310	A3M4	20080519	20080619	0	31 2	2600
19480218	131251	129821	20080624	W	200806		435.00 @ 1.931000		070163447T	435	1.931	839.99	R1310	A3M4	20080519	20080619	0	31 2	2600
19480218	131251	129821	20080624	W	200806		255.00 @ 1.443000		070163447T	255	1.443	367.97	R1310	A3M4	20080519	20080619	0	31 2	2600
19779023	131246	129821	20080723	W	200807	Basic Service		Basic Serv	060449864T	0	0	93.27	R1310	A3M4	20080617	20080718	0	31 2	2600
19779023	131246	129821	20080723	W	200807	Water Volume	4.00 @ .194000(	Water Volu	060449864T	4	0.194	0.78	R1310	A3M4	20080617	20080718	0	31 2	2600
19779023	131246	129821	20080723	W	200807		60.00 @ 3.073000		060449864T	60	3.073	184.38	R1310	A3M4	20080617	20080718	0	31 2	2600
19779024	131258	129821	20080723	W	200807	Basic Service		Basic Serv	031965097T	0	0	291.49	R1310	A3M4	20080617	20080718	0	31 4	2600
19779024	131258	129821	20080723	W	200807	Basic Service		Basic Serv	031646280T	0	0	93.27	R1310	A3M4	20080617	20080718	0	31 2	2600
19779024	131258	129821	20080723	W	200807	Basic Service		Basic Serv	031965105T	0	0	291.49	R1310	A3M4	20080617	20080718	0	31 4	2600
19779024	131258	129821	20080723	W	200807	Water Volume	4.00 @ .194000(	Water Volu	031965105T	4	0.194	0.78	R1310	A3M4	20080617	20080718	0	31 4	2600
19779024	131258	129821	20080723	W	200807		61.00 @ 3.073000		031965105T	61	3.073	187.45	R1310	A3M4	20080617	20080718	0	31 4	2600
19779024	131258	129821	20080723	W	200807		435.00 @ 1.931000		031965105T	435	1.931	839.99	R1310	A3M4	20080617	20080718	0	31 4	2600
19779024	131258	129821	20080723	W	200807		4500.00 @ 1.443000		031965105T	4500	1.443	6493.5	R1310	A3M4	20080617	20080718	0	31 4	2600
19779024	131258	129821	20080723	W	200807		10000.00 @ 1.103000		031965105T	10000	1.103	11030	R1310	A3M4	20080617	20080718	0	31 4	2600
19779024	131258	129821	20080723	W	200807		8207.00 @ .655000		031965105T	8207	0.655	5375.59	R1310	A3M4	20080617	20080718	0	31 4	2600
19779025	131264	129821	20080723	W	200807	Basic Service		Basic Serv	051275237T	0	0	29.14	R1210	A2M4	20080617	20080718	0	31 1	2600
19779025	131264	129821	20080723	W	200807	Water Volume	4.00 @ .194000(	Water Volu	051275237T	4	0.194	0.78	R1210	A2M4	20080617	20080718	0	31 1	2600
19779025	131264	129821	20080723	W	200807		61.00 @ 3.073000		051275237T	61	3.073	187.45	R1210	A2M4	20080617	20080718	0	31 1	2600
19779025	131264	129821	20080723	W	200807		6.00 @ 1.931000		051275237T	6	1.931	11.59	R1210	A2M4	20080617	20080718	0	31 1	2600
19786601	131250	129821	20080724	W	200807	Basic Service		Basic Serv	060425477T	0	0	93.27	R1310	A3M4	20080618	20080721	0	33 2	2600
19786601	131250	129821	20080724	W	200807	Water Volume	4.00 @ .194000(	Water Volu	060425477T	4	0.194	0.78	R1310	A3M4	20080618	20080721	0	33 2	2600
19786602	131252	129821	20080724	W	200807	Basic Service		Basic Serv	060425463T	0	0	93.27	R1310	A3M4	20080618	20080721	0	33 2	2600
19786602	131252	129821	20080724	W	200807	Water Volume	4.00 @ .194000(	Water Volu	060425463T	4	0.194	0.78	R1310	A3M4	20080618	20080721	0	33 2	2600
19786602	131252	129821	20080724	W	200807		61.00 @ 3.073000		060425463T	61	3.073	187.45	R1310	A3M4	20080618	20080721	0	33 2	2600
19786602	131252	129821	20080724	W	200807		435.00 @ 1.931000		060425463T	435	1.931	839.99	R1310	A3M4	20080618	20080721	0	33 2	2600
19786602	131252	129821	20080724	W	200807		3433.00 @ 1.443000		060425463T	3433	1.443	4953.82	R1310	A3M4	20080618	20080721	0	33 2	2600
19786603	131255	129821	20080724	W	200807	Basic Service		Basic Serv	047905168T	0	0	29.14	R1310	A3M4	20080618	20080721	0	33 1	2600
19786603	131255	129821	20080724	W	200807	Water Volume	4.00 @ .194000(	Water Volu	047905168T	4	0.194	0.78	R1310	A3M4	20080618	20080721	0	33 1	2600
19786603	131255	129821	20080724	W	200807		61.00 @ 3.073000		047905168T	61	3.073	187.45	R1310	A3M4	20080618	20080721	0	33 1	2600
19786603	131255	129821	20080724	W	200807		435.00 @ 1.931000		047905168T	435	1.931	839.99	R1310	A3M4	20080618	20080721	0	33 1	2600
19786603	131255	129821	20080724	W	200807		147.00 @ 1.443000		047905168T	147	1.443	212.12	R1310	A3M4	20080618	20080721	0	33 1	2600

19786604	131257	129821	20080724	W	200807 Basic Service			Basic Serv	070163446T	0	0	93.27	R1310	A3M4S	20080618	20080721	0	33 2	2600
19786604	131257	129821	20080724	W	200807 Basic Service			Basic Serv	070163435T	0	0	93.27	R1310	A3MSM	20080618	20080721	0	33 2	2600
19786604	131257	129821	20080724	W	200807 Water Volume	4.00	@ .194000(	Water Volu	070163435T	4	0.194	0.78	R1310	A3MSM	20080618	20080721	0	33 2	2600
19786604	131257	129821	20080724	W	200807	61.00	@ 3.073000		070163435T	61	3.073	187.45	R1310	A3MSM	20080618	20080721	0	33 2	2600
19786604	131257	129821	20080724	W	200807	435.00	@ 1.931000		070163435T	435	1.931	839.99	R1310	A3MSM	20080618	20080721	0	33 2	2600
19786604	131257	129821	20080724	W	200807	4500.00	@ 1.443000(		070163435T	4500	1.443	6493.5	R1310	A3MSM	20080618	20080721	0	33 2	2600
19786604	131257	129821	20080724	W	200807	9451.00	@ 1.103000(		070163435T	9451	1.103	10424.45	R1310	A3MSM	20080618	20080721	0	33 2	2600
19786606	131379	129821	20080724	W	200807 Basic Service			Basic Serv	084747512T	0	0	10.42	R1310	A3M4	20080618	20080721	0	33 5/8	2600
19798606	131251	129821	20080725	W	200807 Basic Service			Basic Serv	070163447T	0	0	93.27	R1310	A3M4	20080619	20080722	0	33 2	2600
19798606	131251	129821	20080725	W	200807 Water Volume	4.00	@ .194000(	Water Volu	070163447T	4	0.194	0.78	R1310	A3M4	20080619	20080722	0	33 2	2600
19798606	131251	129821	20080725	W	200807	61.00	@ 3.073000		070163447T	61	3.073	187.45	R1310	A3M4	20080619	20080722	0	33 2	2600
19798606	131251	129821	20080725	W	200807	435.00	@ 1.931000		070163447T	435	1.931	839.99	R1310	A3M4	20080619	20080722	0	33 2	2600
19798606	131251	129821	20080725	W	200807	272.00	@ 1.443000		070163447T	272	1.443	392.5	R1310	A3M4	20080619	20080722	0	33 2	2600
20076216	131246	129821	20080821	W	200808 Basic Service			Basic Serv	060449864T	0	0	93.27	R1310	A3M4	20080718	20080818	0	31 2	2600
20076216	131246	129821	20080821	W	200808 Water Volume	4.00	@ .194000(	Water Volu	060449864T	4	0.194	0.78	R1310	A3M4	20080718	20080818	0	31 2	2600
20076216	131246	129821	20080821	W	200808	46.00	@ 3.073000		060449864T	46	3.073	141.36	R1310	A3M4	20080718	20080818	0	31 2	2600
20076217	131258	129821	20080821	W	200808 Basic Service			Basic Serv	031965097T	0	0	291.49	R1310	A3M4	20080718	20080818	0	31 4	2600
20076217	131258	129821	20080821	W	200808 Basic Service			Basic Serv	031646280T	0	0	93.27	R1310	A3M4	20080718	20080818	0	31 2	2600
20076217	131258	129821	20080821	W	200808 Basic Service			Basic Serv	031965105T	0	0	291.49	R1310	A3M4	20080718	20080818	0	31 4	2600
20076217	131258	129821	20080821	W	200808 Water Volume	4.00	@ .194000(	Water Volu	031965105T	4	0.194	0.78	R1310	A3M4	20080718	20080818	0	31 4	2600
20076217	131258	129821	20080821	W	200808	61.00	@ 3.073000		031965105T	61	3.073	187.45	R1310	A3M4	20080718	20080818	0	31 4	2600
20076217	131258	129821	20080821	W	200808	435.00	@ 1.931000		031965105T	435	1.931	839.99	R1310	A3M4	20080718	20080818	0	31 4	2600
20076217	131258	129821	20080821	W	200808	4500.00	@ 1.443000(		031965105T	4500	1.443	6493.5	R1310	A3M4	20080718	20080818	0	31 4	2600
20076217	131258	129821	20080821	W	200808	10000.00	@ 1.103000(		031965105T	10000	1.103	11030	R1310	A3M4	20080718	20080818	0	31 4	2600
20076217	131258	129821	20080821	W	200808	7785.00	@ .655000		031965105T	7785	0.655	5099.18	R1310	A3M4	20080718	20080818	0	31 4	2600
20076218	131264	129821	20080821	W	200808 Basic Service			Basic Serv	051275237T	0	0	29.14	R1210	A2M4	20080718	20080818	0	31 1	2600
20076218	131264	129821	20080821	W	200808 Water Volume	4.00	@ .194000(	Water Volu	051275237T	4	0.194	0.78	R1210	A2M4	20080718	20080818	0	31 1	2600
20076218	131264	129821	20080821	W	200808	61.00	@ 3.073000		051275237T	61	3.073	187.45	R1210	A2M4	20080718	20080818	0	31 1	2600
20076218	131264	129821	20080821	W	200808	43.00	@ 1.931000		051275237T	43	1.931	83.03	R1210	A2M4	20080718	20080818	0	31 1	2600
20087895	131250	129821	20080822	W	200808 Basic Service			Basic Serv	060425477T	0	0	93.27	R1310	A3M4	20080721	20080819	0	29 2	2600
20087895	131250	129821	20080822	W	200808 Water Volume	4.00	@ .194000(	Water Volu	060425477T	4	0.194	0.78	R1310	A3M4	20080721	20080819	0	29 2	2600
20087895	131250	129821	20080822	W	200808	2.00	@ 3.073000		060425477T	2	3.073	6.15	R1310	A3M4	20080721	20080819	0	29 2	2600
20087896	131252	129821	20080822	W	200808 Basic Service			Basic Serv	060425463T	0	0	93.27	R1310	A3M4	20080721	20080819	0	29 2	2600
20087896	131252	129821	20080822	W	200808 Water Volume	4.00	@ .194000(	Water Volu	060425463T	4	0.194	0.78	R1310	A3M4	20080721	20080819	0	29 2	2600
20087896	131252	129821	20080822	W	200808	61.00	@ 3.073000		060425463T	61	3.073	187.45	R1310	A3M4	20080721	20080819	0	29 2	2600
20087896	131252	129821	20080822	W	200808	435.00	@ 1.931000		060425463T	435	1.931	839.99	R1310	A3M4	20080721	20080819	0	29 2	2600
20087896	131252	129821	20080822	W	200808	3055.00	@ 1.443000(		060425463T	3055	1.443	4408.37	R1310	A3M4	20080721	20080819	0	29 2	2600
20087897	131255	129821	20080822	W	200808 Basic Service			Basic Serv	047905168T	0	0	29.14	R1310	A3M4	20080721	20080819	0	29 1	2600
20087897	131255	129821	20080822	W	200808 Water Volume	4.00	@ .194000(	Water Volu	047905168T	4	0.194	0.78	R1310	A3M4	20080721	20080819	0	29 1	2600
20087897	131255	129821	20080822	W	200808	61.00	@ 3.073000		047905168T	61	3.073	187.45	R1310	A3M4	20080721	20080819	0	29 1	2600
20087897	131255	129821	20080822	W	200808	435.00	@ 1.931000		047905168T	435	1.931	839.99	R1310	A3M4	20080721	20080819	0	29 1	2600
20087897	131255	129821	20080822	W	200808	71.00	@ 1.443000		047905168T	71	1.443	102.45	R1310	A3M4	20080721	20080819	0	29 1	2600
20087898	131257	129821	20080822	W	200808 Basic Service			Basic Serv	070163446T	0	0	93.27	R1310	A3M4S	20080721	20080819	0	29 2	2600
20087898	131257	129821	20080822	W	200808 Basic Service			Basic Serv	070163435T	0	0	93.27	R1310	A3MSM	20080721	20080819	0	29 2	2600
20087898	131257	129821	20080822	W	200808 Water Volume	4.00	@ .194000(	Water Volu	070163435T	4	0.194	0.78	R1310	A3MSM	20080721	20080819	0	29 2	2600
20087898	131257	129821	20080822	W	200808	61.00	@ 3.073000		070163435T	61	3.073	187.45	R1310	A3MSM	20080721	20080819	0	29 2	2600
20087898	131257	129821	20080822	W	200808	435.00	@ 1.931000		070163435T	435	1.931	839.99	R1310	A3MSM	20080721	20080819	0	29 2	2600
20087898	131257	129821	20080822	W	200808	4500.00	@ 1.443000(		070163435T	4500	1.443	6493.5	R1310	A3MSM	20080721	20080819	0	29 2	2600
20087898	131257	129821	20080822	W	200808	9181.00	@ 1.103000(		070163435T	9181	1.103	10126.64	R1310	A3MSM	20080721	20080819	0	29 2	2600
20087899	131379	129821	20080822	W	200808 Basic Service			Basic Serv	084747512T	0	0	10.42	R1310	A3M4	20080721	20080819	0	29 5/8	2600
20097961	131251	129821	20080825	W	200808 Basic Service			Basic Serv	070163447T	0	0	93.27	R1310	A3M4	20080722	20080820	0	29 2	2600
20097961	131251	129821	20080825	W	200808 Water Volume	4.00	@ .194000(	Water Volu	070163447T	4	0.194	0.78	R1310	A3M4	20080722	20080820	0	29 2	2600
20097961	131251	129821	20080825	W	200808	61.00	@ 3.073000		070163447T	61	3.073	187.45	R1310	A3M4	20080722	20080820	0	29 2	2600
20097961	131251	129821	20080825	W	200808	435.00	@ 1.931000		070163447T	435	1.931	839.99	R1310	A3M4	20080722	20080820	0	29 2	2600
20097961	131251	129821	20080825	W	200808	269.00	@ 1.443000		070163447T	269	1.443	388.17	R1310	A3M4	20080722	20080820	0	29 2	2600
20402218	131246	129821	20080923	W	200809 Basic Service			Basic Serv	060449864T	0	0	93.27	R1310	A3M4	20080818	20080918	0	31 2	2600
20402218	131246	129821	20080923	W	200809 Water Volume	4.00	@ .194000(	Water Volu	060449864T	4	0.194	0.78	R1310	A3M4	20080818	20080918	0	31 2	2600
20402218	131246	129821	20080923	W	200809	29.00	@ 3.073000		060449864T	29	3.073	89.12	R1310	A3M4	20080818	20080918	0	31 2	2600

20402219	131258	129821	20080923	W	200809	Basic Service			Basic Serv	031965097T	0	0	291.49	R1310	A3M4	20080818	20080918	0	31 4	2600		
20402219	131258	129821	20080923	W	200809	Basic Service			Basic Serv	031646280T	0	0	93.27	R1310	A3M4	20080818	20080918	0	31 2	2600		
20402219	131258	129821	20080923	W	200809	Basic Service			Basic Serv	031965105T	0	0	291.49	R1310	A3M4	20080818	20080918	0	31 4	2600		
20402219	131258	129821	20080923	W	200809	Water Volume	4.00	@ .194000(	Water Volu	031965105T	4	0.194	0.78	R1310	A3M4	20080818	20080918	0	31 4	2600		
20402219	131258	129821	20080923	W	200809		61.00	@ 3.073000		031965105T	61	3.073	187.45	R1310	A3M4	20080818	20080918	0	31 4	2600		
20402219	131258	129821	20080923	W	200809		435.00	@ 1.931000		031965105T	435	1.931	839.99	R1310	A3M4	20080818	20080918	0	31 4	2600		
20402219	131258	129821	20080923	W	200809		4500.00	@ 1.443000(		031965105T	4500	1.443	6493.5	R1310	A3M4	20080818	20080918	0	31 4	2600		
20402219	131258	129821	20080923	W	200809		10000.00	@ 1.103000(		031965105T	10000	1.103	11030	R1310	A3M4	20080818	20080918	0	31 4	2600		
20402219	131258	129821	20080923	W	200809		9006.00	@ .655000		031965105T	9006	0.655	5898.93	R1310	A3M4	20080818	20080918	0	31 4	2600		
20402220	131264	129821	20080923	W	200809	Basic Service			Basic Serv	051275237T	0	0	29.14	R1210	A2M4	20080818	20080918	0	31 1	2600		
20402220	131264	129821	20080923	W	200809	Water Volume	4.00	@ .194000(	Water Volu	051275237T	4	0.194	0.78	R1210	A2M4	20080818	20080918	0	31 1	2600		
20402220	131264	129821	20080923	W	200809		61.00	@ 3.073000		051275237T	61	3.073	187.45	R1210	A2M4	20080818	20080918	0	31 1	2600		
20402220	131264	129821	20080923	W	200809		40.00	@ 1.931000		051275237T	40	1.931	77.24	R1210	A2M4	20080818	20080918	0	31 1	2600		
20424735	131250	129821	20080924	W	200809	Basic Service			Basic Serv	060425477T	0	0	93.27	R1310	A3M4	20080819	20080919	0	31 2	2600		
20424735	131250	129821	20080924	W	200809	Water Volume	4.00	@ .194000(	Water Volu	060425477T	4	0.194	0.78	R1310	A3M4	20080819	20080919	0	31 2	2600		
20424735	131250	129821	20080924	W	200809		3.00	@ 3.073000		060425477T	3	3.073	9.22	R1310	A3M4	20080819	20080919	0	31 2	2600		
20424736	131252	129821	20080924	W	200809	Basic Service			Basic Serv	060425463T	0	0	93.27	R1310	A3M4	20080819	20080919	0	31 2	2600		
20424736	131252	129821	20080924	W	200809	Water Volume	4.00	@ .194000(	Water Volu	060425463T	4	0.194	0.78	R1310	A3M4	20080819	20080919	0	31 2	2600		
20424736	131252	129821	20080924	W	200809		61.00	@ 3.073000		060425463T	61	3.073	187.45	R1310	A3M4	20080819	20080919	0	31 2	2600		
20424736	131252	129821	20080924	W	200809		435.00	@ 1.931000		060425463T	435	1.931	839.99	R1310	A3M4	20080819	20080919	0	31 2	2600		
20424736	131252	129821	20080924	W	200809		3833.00	@ 1.443000(		060425463T	3833	1.443	5531.02	R1310	A3M4	20080819	20080919	0	31 2	2600		
20424737	131255	129821	20080924	W	200809	Basic Service			Basic Serv	047905168T	0	0	29.14	R1310	A3M4	20080819	20080919	0	31 1	2600		
20424737	131255	129821	20080924	W	200809	Water Volume	4.00	@ .194000(	Water Volu	047905168T	4	0.194	0.78	R1310	A3M4	20080819	20080919	0	31 1	2600		
20424737	131255	129821	20080924	W	200809		61.00	@ 3.073000		047905168T	61	3.073	187.45	R1310	A3M4	20080819	20080919	0	31 1	2600		
20424737	131255	129821	20080924	W	200809		435.00	@ 1.931000		047905168T	435	1.931	839.99	R1310	A3M4	20080819	20080919	0	31 1	2600		
20424737	131255	129821	20080924	W	200809		113.00	@ 1.443000		047905168T	113	1.443	163.06	R1310	A3M4	20080819	20080919	0	31 1	2600		
20424738	131257	129821	20080924	W	200809	Basic Service			Basic Serv	070163446T	0	0	105.71	R1310	A3M4S	20080819	20080922	0	34 2	2600		
20424738	131257	129821	20080924	W	200809	Basic Service			Basic Serv	070163435T	0	0	105.71	R1310	A3MSM	20080819	20080922	0	34 2	2600		
20424738	131257	129821	20080924	W	200809	Water Volume	4.53	@ .194000(	Water Volu	070163435T	4.53	0.194	0.88	R1310	A3MSM	20080819	20080922	0	34 2	2600		
20424738	131257	129821	20080924	W	200809		69.13	@ 3.073000		070163435T	69.13	3.073	212.44	R1310	A3MSM	20080819	20080922	0	34 2	2600		
20424738	131257	129821	20080924	W	200809		493.00	@ 1.931000		070163435T	493	1.931	951.98	R1310	A3MSM	20080819	20080922	0	34 2	2600		
20424738	131257	129821	20080924	W	200809		5100.00	@ 1.443000(		070163435T	5100	1.443	7359.3	R1310	A3MSM	20080819	20080922	0	34 2	2600		
20424738	131257	129821	20080924	W	200809		10037.34	@ 1.103000(		070163435T	10037.34	1.103	11071.19	R1310	A3MSM	20080819	20080922	0	34 2	2600		
20424739	131379	129821	20080924	W	200809	Basic Service			Basic Serv	084747512T	0	0	10.42	R1310	A3M4	20080819	20080919	0	31 5/8	2600		
20442867	131251	129821	20080926	W	200809	Basic Service			Basic Serv	070163447T	0	0	105.71	R1310	A3M4	20080820	20080923	0	34 2	2600		
20442867	131251	129821	20080926	W	200809	Water Volume	4.53	@ .194000(	Water Volu	070163447T	4.53	0.194	0.88	R1310	A3M4	20080820	20080923	0	34 2	2600		
20442867	131251	129821	20080926	W	200809		69.13	@ 3.073000		070163447T	69.13	3.073	212.44	R1310	A3M4	20080820	20080923	0	34 2	2600		
20442867	131251	129821	20080926	W	200809		493.00	@ 1.931000		070163447T	493	1.931	951.98	R1310	A3M4	20080820	20080923	0	34 2	2600		
20442867	131251	129821	20080926	W	200809		3856.34	@ 1.443000(		070163447T	3856.34	1.443	5564.7	R1310	A3M4	20080820	20080923	0	34 2	2600		
20702254	131246	129821	20081022	W	200810	Basic Service			Basic Serv	060449864T	0	0	38.59	R1310	A3M4	20080918	20080930	0.413793	12 2	2600		
20702254	131246	129821	20081022	W	200810	Water Volume	1.66	@ .194000(	Water Volu	060449864T	1.66	0.194	0.32	R1310	A3M4	20080918	20080930	0.413793	12 2	2600		
20702254	131246	129821	20081022	W	200810		2.48	@ 3.073000		060449864T	2.48	3.073	7.62	R1310	A3M4	20080918	20080930	0.413793	12 2	2600		
20702254	131246	129821	20081022	W	200810	Basic Service			Basic Serv	060449864T	0	0	57.07	R1310	A3M4	20081001	20081017	0.586207	17 2	2600		
20702254	131246	129821	20081022	W	200810	Water Volume	2.34	@ .202000(	Water Volu	060449864T	2.34	0.202	0.47	R1310	A3M4	20081001	20081017	0.586207	17 2	2600		
20702254	131246	129821	20081022	W	200810		3.52	@ 3.207000		060449864T	3.52	3.207	11.29	R1310	A3M4	20081001	20081017	0.586207	17 2	2600		
20702255	131258	129821	20081022	W	200810	Basic Service			Basic Serv	031965097T	0	0	120.62	R1310	A3M4	20080918	20080930	0.413793	12 4	2600		
20702255	131258	129821	20081022	W	200810	Basic Service			Basic Serv	031965097T	0	0	178.34	R1310	A3M4	20081001	20081017	0.586207	17 4	2600		
20702255	131258	129821	20081022	W	200810	Basic Service			Basic Serv	031646280T	0	0	38.59	R1310	A3M4	20080918	20080930	0.413793	12 2	2600		
20702255	131258	129821	20081022	W	200810	Basic Service			Basic Serv	031646280T	0	0	57.07	R1310	A3M4	20081001	20081017	0.586207	17 2	2600		
20702255	131258	129821	20081022	W	200810	Basic Service			Basic Serv	031965105T	0	0	120.62	R1310	A3M4	20080918	20080930	0.413793	12 4	2600		
20702255	131258	129821	20081022	W	200810	Water Volume	1.66	@ .194000(	Water Volu	031965105T	1.66	0.194	0.32	R1310	A3M4	20080918	20080930	0.413793	12 4	2600		
20702255	131258	129821	20081022	W	200810		25.24	@ 3.073000		031965105T	25.24	3.073	77.56	R1310	A3M4	20080918	20080930	0.413793	12 4	2600		
20702255	131258	129821	20081022	W	200810		180.00	@ 1.931000		031965105T	180	1.931	347.58	R1310	A3M4	20080918	20080930	0.413793	12 4	2600		
20702255	131258	129821	20081022	W	200810		1862.07	@ 1.443000(		031965105T	1862.07	1.443	2686.97	R1310	A3M4	20080918	20080930	0.413793	12 4	2600		
20702255	131258	129821	20081022	W	200810		4137.93	@ 1.103000(		031965105T	4137.93	1.103	4564.14	R1310	A3M4	20080918	20080930	0.413793	12 4	2600		
20702255	131258	129821	20081022	W	200810		2771.17	@ .655000		031965105T	2771.17	0.655	1815.12	R1310	A3M4	20080918	20080930	0.413793	12 4	2600		
20702255	131258	129821	20081022	W	200810	Basic Service			Basic Serv	031965105T	0	0	178.34	R1310	A3M4	20081001	20081017	0.586207	17 4	2600		
20702255	131258	129821	20081022	W	200810	Water Volume	2.34	@ .202000(	Water Volu	031965105T	2.34	0.202	0.47	R1310	A3M4	20081001	20081017	0.586207	17 4	2600		
20702255	131258	129821	20081022	W	200810		35.76	@ 3.207000		031965105T	35.76	3.207	114.68	R1310	A3M4	20081001	20081017	0.586207	17 4	2600		

20702255	131258	129821	20081022	W	200810	255.00 @ 2.015000		031965105T	255	2.015	513.83	R1310	A3M4	20081001	20081017	0.586207	17 4	2600		
20702255	131258	129821	20081022	W	200810	2637.93 @ 1.506000		031965105T	2637.93	1.506	3972.72	R1310	A3M4	20081001	20081017	0.586207	17 4	2600		
20702255	131258	129821	20081022	W	200810	5862.07 @ 1.151000		031965105T	5862.07	1.151	6747.24	R1310	A3M4	20081001	20081017	0.586207	17 4	2600		
20702255	131258	129821	20081022	W	200810	3925.83 @ .684000		031965105T	3925.83	0.684	2685.27	R1310	A3M4	20081001	20081017	0.586207	17 4	2600		
20702256	131264	129821	20081022	W	200810 Basic Service		Basic Serv	051275237T	0	0	12.06	R1210	A2M4	20080918	20080930	0.413793	12 1	2600		
20702256	131264	129821	20081022	W	200810 Water Volume	1.66 @ .194000	Water Volu	051275237T	1.66	0.194	0.32	R1210	A2M4	20080918	20080930	0.413793	12 1	2600		
20702256	131264	129821	20081022	W	200810	25.24 @ 3.073000		051275237T	25.24	3.073	77.56	R1210	A2M4	20080918	20080930	0.413793	12 1	2600		
20702256	131264	129821	20081022	W	200810	12.00 @ 1.931000		051275237T	12	1.931	23.17	R1210	A2M4	20080918	20080930	0.413793	12 1	2600		
20702256	131264	129821	20081022	W	200810 Basic Service		Basic Serv	051275237T	0	0	17.83	R1210	A2M4	20081001	20081017	0.586207	17 1	2600		
20702256	131264	129821	20081022	W	200810 Water Volume	2.34 @ .202000	Water Volu	051275237T	2.34	0.202	0.47	R1210	A2M4	20081001	20081017	0.586207	17 1	2600		
20702256	131264	129821	20081022	W	200810	35.76 @ 3.207000		051275237T	35.76	3.207	114.68	R1210	A2M4	20081001	20081017	0.586207	17 1	2600		
20702256	131264	129821	20081022	W	200810	17.00 @ 2.015000		051275237T	17	2.015	34.26	R1210	A2M4	20081001	20081017	0.586207	17 1	2600		
20726629	131250	129821	20081023	W	200810 Basic Service		Basic Serv	060425477T	0	0	33.1	R1310	A3M4	20080919	20080930	0.354839	11 2	2600		
20726629	131250	129821	20081023	W	200810 Water Volume	1.42 @ .194000	Water Volu	060425477T	1.42	0.194	0.28	R1310	A3M4	20080919	20080930	0.354839	11 2	2600		
20726629	131250	129821	20081023	W	200810	1.06 @ 3.073000		060425477T	1.06	3.073	3.26	R1310	A3M4	20080919	20080930	0.354839	11 2	2600		
20726629	131250	129821	20081023	W	200810 Basic Service		Basic Serv	060425477T	0	0	62.81	R1310	A3M4	20081001	20081020	0.645161	20 2	2600		
20726629	131250	129821	20081023	W	200810 Water Volume	2.58 @ .202000	Water Volu	060425477T	2.58	0.202	0.52	R1310	A3M4	20081001	20081020	0.645161	20 2	2600		
20726629	131250	129821	20081023	W	200810	1.94 @ 3.207000		060425477T	1.94	3.207	6.22	R1310	A3M4	20081001	20081020	0.645161	20 2	2600		
20726630	131252	129821	20081023	W	200810 Basic Service		Basic Serv	060425463T	0	0	33.1	R1310	A3M4	20080919	20080930	0.354839	11 2	2600		
20726630	131252	129821	20081023	W	200810 Water Volume	1.42 @ .194000	Water Volu	060425463T	1.42	0.194	0.28	R1310	A3M4	20080919	20080930	0.354839	11 2	2600		
20726630	131252	129821	20081023	W	200810	21.65 @ 3.073000		060425463T	21.65	3.073	66.53	R1310	A3M4	20080919	20080930	0.354839	11 2	2600		
20726630	131252	129821	20081023	W	200810	154.35 @ 1.931000		060425463T	154.35	1.931	298.05	R1310	A3M4	20080919	20080930	0.354839	11 2	2600		
20726630	131252	129821	20081023	W	200810	1210.71 @ 1.443000		060425463T	1210.71	1.443	1747.05	R1310	A3M4	20080919	20080930	0.354839	11 2	2600		
20726630	131252	129821	20081023	W	200810 Basic Service		Basic Serv	060425463T	0	0	62.81	R1310	A3M4	20081001	20081020	0.645161	20 2	2600		
20726630	131252	129821	20081023	W	200810 Water Volume	2.58 @ .202000	Water Volu	060425463T	2.58	0.202	0.52	R1310	A3M4	20081001	20081020	0.645161	20 2	2600		
20726630	131252	129821	20081023	W	200810	39.35 @ 3.207000		060425463T	39.35	3.207	126.2	R1310	A3M4	20081001	20081020	0.645161	20 2	2600		
20726630	131252	129821	20081023	W	200810	280.65 @ 2.015000		060425463T	280.65	2.015	565.51	R1310	A3M4	20081001	20081020	0.645161	20 2	2600		
20726630	131252	129821	20081023	W	200810	2201.29 @ 1.506000		060425463T	2201.29	1.506	3315.14	R1310	A3M4	20081001	20081020	0.645161	20 2	2600		
20726631	131255	129821	20081023	W	200810 Basic Service		Basic Serv	047905168T	0	0	10.34	R1310	A3M4	20080919	20080930	0.354839	11 1	2600		
20726631	131255	129821	20081023	W	200810 Water Volume	1.42 @ .194000	Water Volu	047905168T	1.42	0.194	0.28	R1310	A3M4	20080919	20080930	0.354839	11 1	2600		
20726631	131255	129821	20081023	W	200810	21.65 @ 3.073000		047905168T	21.65	3.073	66.53	R1310	A3M4	20080919	20080930	0.354839	11 1	2600		
20726631	131255	129821	20081023	W	200810	154.35 @ 1.931000		047905168T	154.35	1.931	298.05	R1310	A3M4	20080919	20080930	0.354839	11 1	2600		
20726631	131255	129821	20081023	W	200810	39.03 @ 1.443000		047905168T	39.03	1.443	56.32	R1310	A3M4	20080919	20080930	0.354839	11 1	2600		
20726631	131255	129821	20081023	W	200810 Basic Service		Basic Serv	047905168T	0	0	19.62	R1310	A3M4	20081001	20081020	0.645161	20 1	2600		
20726631	131255	129821	20081023	W	200810 Water Volume	2.58 @ .202000	Water Volu	047905168T	2.58	0.202	0.52	R1310	A3M4	20081001	20081020	0.645161	20 1	2600		
20726631	131255	129821	20081023	W	200810	39.35 @ 3.207000		047905168T	39.35	3.207	126.2	R1310	A3M4	20081001	20081020	0.645161	20 1	2600		
20726631	131255	129821	20081023	W	200810	280.65 @ 2.015000		047905168T	280.65	2.015	565.51	R1310	A3M4	20081001	20081020	0.645161	20 1	2600		
20726631	131255	129821	20081023	W	200810	70.97 @ 1.506000		047905168T	70.97	1.506	106.88	R1310	A3M4	20081001	20081020	0.645161	20 1	2600		
20726632	131257	129821	20081023	W	200810 Basic Service		Basic Serv	070163446T	0	0	25.73	R1310	A3M4S	20080922	20080930	0.275862	8 2	2600		
20726632	131257	129821	20081023	W	200810 Basic Service		Basic Serv	070163446T	0	0	70.49	R1310	A3M4S	20081001	20081021	0.724138	21 2	2600		
20726632	131257	129821	20081023	W	200810 Basic Service		Basic Serv	070163435T	0	0	25.73	R1310	A3MSM	20080922	20080930	0.275862	8 2	2600		
20726632	131257	129821	20081023	W	200810 Water Volume	1.10 @ .194000	Water Volu	070163435T	1.1	0.194	0.21	R1310	A3MSM	20080922	20080930	0.275862	8 2	2600		
20726632	131257	129821	20081023	W	200810	16.83 @ 3.073000		070163435T	16.83	3.073	51.72	R1310	A3MSM	20080922	20080930	0.275862	8 2	2600		
20726632	131257	129821	20081023	W	200810	120.00 @ 1.931000		070163435T	120	1.931	231.72	R1310	A3MSM	20080922	20080930	0.275862	8 2	2600		
20726632	131257	129821	20081023	W	200810	1241.38 @ 1.443000		070163435T	1241.38	1.443	1791.31	R1310	A3MSM	20080922	20080930	0.275862	8 2	2600		
20726632	131257	129821	20081023	W	200810	2222.90 @ 1.103000		070163435T	2222.9	1.103	2451.86	R1310	A3MSM	20080922	20080930	0.275862	8 2	2600		
20726632	131257	129821	20081023	W	200810 Basic Service		Basic Serv	070163435T	0	0	70.49	R1310	A3MSM	20081001	20081021	0.724138	21 2	2600		
20726632	131257	129821	20081023	W	200810 Water Volume	2.90 @ .202000	Water Volu	070163435T	2.9	0.202	0.59	R1310	A3MSM	20081001	20081021	0.724138	21 2	2600		
20726632	131257	129821	20081023	W	200810	44.17 @ 3.207000		070163435T	44.17	3.207	141.65	R1310	A3MSM	20081001	20081021	0.724138	21 2	2600		
20726632	131257	129821	20081023	W	200810	315.00 @ 2.015000		070163435T	315	2.015	634.73	R1310	A3MSM	20081001	20081021	0.724138	21 2	2600		
20726632	131257	129821	20081023	W	200810	3258.62 @ 1.506000		070163435T	3258.62	1.506	4907.48	R1310	A3MSM	20081001	20081021	0.724138	21 2	2600		
20726632	131257	129821	20081023	W	200810	5835.10 @ 1.151000		070163435T	5835.1	1.151	6716.2	R1310	A3MSM	20081001	20081021	0.724138	21 2	2600		
20726633	131379	129821	20081023	W	200810 Basic Service		Basic Serv	084747512T	0	0	3.7	R1310	A3M4	20080919	20080930	0.354839	11 5/8	2600		
20726633	131379	129821	20081023	W	200810 Basic Service		Basic Serv	084747512T	0	0	7.02	R1310	A3M4	20081001	20081020	0.645161	20 5/8	2600		
20732237	131251	129821	20081024	W	200810 Basic Service		Basic Serv	070163447T	0	0	23.32	R1310	A3M4	20080923	20080930	0.25	7 2	2600		
20732237	131251	129821	20081024	W	200810 Water Volume	1.00 @ .194000	Water Volu	070163447T	1	0.194	0.19	R1310	A3M4	20080923	20080930	0.25	7 2	2600		
20732237	131251	129821	20081024	W	200810	15.25 @ 3.073000		070163447T	15.25	3.073	46.86	R1310	A3M4	20080923	20080930	0.25	7 2	2600		
20732237	131251	129821	20081024	W	200810	108.75 @ 1.931000		070163447T	108.75	1.931	210	R1310	A3M4	20080923	20080930	0.25	7 2	2600		
20732237	131251	129821	20081024	W	200810	20.00 @ 1.443000		070163447T	20	1.443	28.86	R1310	A3M4	20080923	20080930	0.25	7 2	2600		
20732237	131251	129821	20081024	W	200810 Basic Service		Basic Serv	070163447T	0	0	73.01	R1310	A3M4	20081001	20081021	0.75	21 2	2600		
20732237	131251	129821	20081024	W	200810 Water Volume	3.00 @ .202000	Water Volu	070163447T	3	0.202	0.61	R1310	A3M4	20081001	20081021	0.75	21 2	2600		
20732237	131251	129821	20081024	W	200810	45.75 @ 3.207000		070163447T	45.75	3.207	146.72	R1310	A3M4	20081001	20081021	0.75	21 2	2600		

20732237	131251	129821	20081024	W	200810	326.25 @ 2.015000		070163447T	326.25	2.015	657.39	R1310	A3M4	20081001	20081021	0.75	21 2	2600			
20732237	131251	129821	20081024	W	200810	60.00 @ 1.506000		070163447T	60	1.506	90.36	R1310	A3M4	20081001	20081021	0.75	21 2	2600			
21028923	131246	129821	20081120	W	200811	Basic Service	Basic Serv	060449864T	0	0	97.35	R1310	A3M4	20081017	20081117	0	31 2	2600			
21028923	131246	129821	20081120	W	200811	Water Volume 4.00 @ .202000	Water Volu	060449864T	4	0.202	0.81	R1310	A3M4	20081017	20081117	0	31 2	2600			
21028923	131246	129821	20081120	W	200811	2.00 @ 3.207000		060449864T	2	3.207	6.41	R1310	A3M4	20081017	20081117	0	31 2	2600			
21028924	131258	129821	20081120	W	200811	Basic Service	Basic Serv	031965097T	0	0	304.23	R1310	A3M4	20081017	20081117	0	31 4	2600			
21028924	131258	129821	20081120	W	200811	Basic Service	Basic Serv	031646280T	0	0	97.35	R1310	A3M4	20081017	20081117	0	31 2	2600			
21028924	131258	129821	20081120	W	200811	Basic Service	Basic Serv	031965105T	0	0	304.23	R1310	A3M4	20081017	20081117	0	31 4	2600			
21028924	131258	129821	20081120	W	200811	Water Volume 4.00 @ .202000	Water Volu	031965105T	4	0.202	0.81	R1310	A3M4	20081017	20081117	0	31 4	2600			
21028924	131258	129821	20081120	W	200811	61.00 @ 3.207000		031965105T	61	3.207	195.63	R1310	A3M4	20081017	20081117	0	31 4	2600			
21028924	131258	129821	20081120	W	200811	435.00 @ 2.015000		031965105T	435	2.015	876.53	R1310	A3M4	20081017	20081117	0	31 4	2600			
21028924	131258	129821	20081120	W	200811	4500.00 @ 1.506000		031965105T	4500	1.506	6777	R1310	A3M4	20081017	20081117	0	31 4	2600			
21028924	131258	129821	20081120	W	200811	10000.00 @ 1.151000		031965105T	10000	1.151	11510	R1310	A3M4	20081017	20081117	0	31 4	2600			
21028924	131258	129821	20081120	W	200811	5819.00 @ .684000		031965105T	5819	0.684	3980.2	R1310	A3M4	20081017	20081117	0	31 4	2600			
21028925	131264	129821	20081120	W	200811	Basic Service	Basic Serv	051275237T	0	0	30.41	R1210	A2M4	20081017	20081117	0	31 1	2600			
21028925	131264	129821	20081120	W	200811	Water Volume 4.00 @ .202000	Water Volu	051275237T	4	0.202	0.81	R1210	A2M4	20081017	20081117	0	31 1	2600			
21028925	131264	129821	20081120	W	200811	61.00 @ 3.207000		051275237T	61	3.207	195.63	R1210	A2M4	20081017	20081117	0	31 1	2600			
21028925	131264	129821	20081120	W	200811	56.00 @ 2.015000		051275237T	56	2.015	112.84	R1210	A2M4	20081017	20081117	0	31 1	2600			
21039227	131250	129821	20081121	W	200811	Basic Service	Basic Serv	060425477T	0	0	97.35	R1310	A3M4	20081020	20081118	0	29 2	2600			
21039227	131250	129821	20081121	W	200811	Water Volume 4.00 @ .202000	Water Volu	060425477T	4	0.202	0.81	R1310	A3M4	20081020	20081118	0	29 2	2600			
21039228	131252	129821	20081121	W	200811	Basic Service	Basic Serv	060425463T	0	0	97.35	R1310	A3M4	20081020	20081118	0	29 2	2600			
21039228	131252	129821	20081121	W	200811	Water Volume 4.00 @ .202000	Water Volu	060425463T	4	0.202	0.81	R1310	A3M4	20081020	20081118	0	29 2	2600			
21039228	131252	129821	20081121	W	200811	61.00 @ 3.207000		060425463T	61	3.207	195.63	R1310	A3M4	20081020	20081118	0	29 2	2600			
21039228	131252	129821	20081121	W	200811	435.00 @ 2.015000		060425463T	435	2.015	876.53	R1310	A3M4	20081020	20081118	0	29 2	2600			
21039228	131252	129821	20081121	W	200811	2986.00 @ 1.506000		060425463T	2986	1.506	4496.92	R1310	A3M4	20081020	20081118	0	29 2	2600			
21039229	131255	129821	20081121	W	200811	Basic Service	Basic Serv	047905168T	0	0	30.41	R1310	A3M4	20081020	20081118	0	29 1	2600			
21039229	131255	129821	20081121	W	200811	Water Volume 4.00 @ .202000	Water Volu	047905168T	4	0.202	0.81	R1310	A3M4	20081020	20081118	0	29 1	2600			
21039229	131255	129821	20081121	W	200811	61.00 @ 3.207000		047905168T	61	3.207	195.63	R1310	A3M4	20081020	20081118	0	29 1	2600			
21039229	131255	129821	20081121	W	200811	435.00 @ 2.015000		047905168T	435	2.015	876.53	R1310	A3M4	20081020	20081118	0	29 1	2600			
21039229	131255	129821	20081121	W	200811	74.00 @ 1.506000		047905168T	74	1.506	111.44	R1310	A3M4	20081020	20081118	0	29 1	2600			
21039230	131257	129821	20081121	W	200811	Basic Service	Basic Serv	070163446T	0	0	97.35	R1310	A3M4S	20081021	20081119	0	29 2	2600			
21039230	131257	129821	20081121	W	200811	Basic Service	Basic Serv	070163435T	0	0	97.35	R1310	A3MSM	20081021	20081119	0	29 2	2600			
21039230	131257	129821	20081121	W	200811	Water Volume 4.00 @ .202000	Water Volu	070163435T	4	0.202	0.81	R1310	A3MSM	20081021	20081119	0	29 2	2600			
21039230	131257	129821	20081121	W	200811	61.00 @ 3.207000		070163435T	61	3.207	195.63	R1310	A3MSM	20081021	20081119	0	29 2	2600			
21039230	131257	129821	20081121	W	200811	435.00 @ 2.015000		070163435T	435	2.015	876.53	R1310	A3MSM	20081021	20081119	0	29 2	2600			
21039230	131257	129821	20081121	W	200811	4500.00 @ 1.506000		070163435T	4500	1.506	6777	R1310	A3MSM	20081021	20081119	0	29 2	2600			
21039230	131257	129821	20081121	W	200811	8277.00 @ 1.151000		070163435T	8277	1.151	9526.83	R1310	A3MSM	20081021	20081119	0	29 2	2600			
21039231	131379	129821	20081121	W	200811	Basic Service	Basic Serv	084747512T	0	0	10.88	R1310	A3M4	20081020	20081118	0	29 5/8	2600			
21052594	131251	129821	20081124	W	200811	Basic Service	Basic Serv	070163447T	0	0	97.35	R1310	A3M4	20081021	20081119	0	29 2	2600			
21052594	131251	129821	20081124	W	200811	Water Volume 4.00 @ .202000	Water Volu	070163447T	4	0.202	0.81	R1310	A3M4	20081021	20081119	0	29 2	2600			
21052594	131251	129821	20081124	W	200811	61.00 @ 3.207000		070163447T	61	3.207	195.63	R1310	A3M4	20081021	20081119	0	29 2	2600			
21052594	131251	129821	20081124	W	200811	435.00 @ 2.015000		070163447T	435	2.015	876.53	R1310	A3M4	20081021	20081119	0	29 2	2600			
21052594	131251	129821	20081124	W	200811	122.00 @ 1.506000		070163447T	122	1.506	183.73	R1310	A3M4	20081021	20081119	0	29 2	2600			
21254917	131246	129821	20081219	W	200812	Basic Service	Basic Serv	060449864T	0	0	97.35	R1310	A3M4	20081117	20081216	0	29 2	2600			
21254917	131246	129821	20081219	W	200812	Water Volume 4.00 @ .202000	Water Volu	060449864T	4	0.202	0.81	R1310	A3M4	20081117	20081216	0	29 2	2600			
21254917	131246	129821	20081219	W	200812	1.00 @ 3.207000		060449864T	1	3.207	3.21	R1310	A3M4	20081117	20081216	0	29 2	2600			
21254918	131258	129821	20081219	W	200812	Basic Service	Basic Serv	031965097T	0	0	304.23	R1310	A3M4	20081117	20081216	0	29 4	2600			
21254918	131258	129821	20081219	W	200812	Basic Service	Basic Serv	031646280T	0	0	97.35	R1310	A3M4	20081117	20081216	0	29 2	2600			
21254918	131258	129821	20081219	W	200812	Basic Service	Basic Serv	031965105T	0	0	304.23	R1310	A3M4	20081117	20081216	0	29 4	2600			
21254918	131258	129821	20081219	W	200812	Water Volume 4.00 @ .202000	Water Volu	031965105T	4	0.202	0.81	R1310	A3M4	20081117	20081216	0	29 4	2600			
21254918	131258	129821	20081219	W	200812	61.00 @ 3.207000		031965105T	61	3.207	195.63	R1310	A3M4	20081117	20081216	0	29 4	2600			
21254918	131258	129821	20081219	W	200812	435.00 @ 2.015000		031965105T	435	2.015	876.53	R1310	A3M4	20081117	20081216	0	29 4	2600			
21254918	131258	129821	20081219	W	200812	4500.00 @ 1.506000		031965105T	4500	1.506	6777	R1310	A3M4	20081117	20081216	0	29 4	2600			
21254918	131258	129821	20081219	W	200812	10000.00 @ 1.151000		031965105T	10000	1.151	11510	R1310	A3M4	20081117	20081216	0	29 4	2600			
21254918	131258	129821	20081219	W	200812	3705.00 @ .684000		031965105T	3705	0.684	2534.22	R1310	A3M4	20081117	20081216	0	29 4	2600			
21254919	131264	129821	20081219	W	200812	Basic Service	Basic Serv	051275237T	0	0	30.41	R1210	A2M4	20081117	20081216	0	29 1	2600			
21254919	131264	129821	20081219	W	200812	Water Volume 4.00 @ .202000	Water Volu	051275237T	4	0.202	0.81	R1210	A2M4	20081117	20081216	0	29 1	2600			

21254919	131264	129821	20081219	W	200812	20.00 @ 3.207000		051275237T	20	3.207	64.14	R1210	A2M4	20081117	20081216	0	29 1	2600	
21260276	131250	129821	20081222	W	200812 Basic Service		Basic Serv	060425477T	0	0	97.35	R1310	A3M4	20081118	20081217	0	29 2	2600	
21260276	131250	129821	20081222	W	200812 Water Volume	2.00 @ .202000	Water Volu	060425477T	2	0.202	0.4	R1310	A3M4	20081118	20081217	0	29 2	2600	
21260277	131252	129821	20081222	W	200812 Basic Service		Basic Serv	060425463T	0	0	97.35	R1310	A3M4	20081118	20081217	0	29 2	2600	
21260277	131252	129821	20081222	W	200812 Water Volume	4.00 @ .202000	Water Volu	060425463T	4	0.202	0.81	R1310	A3M4	20081118	20081217	0	29 2	2600	
21260277	131252	129821	20081222	W	200812	61.00 @ 3.207000		060425463T	61	3.207	195.63	R1310	A3M4	20081118	20081217	0	29 2	2600	
21260277	131252	129821	20081222	W	200812	435.00 @ 2.015000		060425463T	435	2.015	876.53	R1310	A3M4	20081118	20081217	0	29 2	2600	
21260277	131252	129821	20081222	W	200812	3106.00 @ 1.506000		060425463T	3106	1.506	4677.64	R1310	A3M4	20081118	20081217	0	29 2	2600	
21260278	131255	129821	20081222	W	200812 Basic Service		Basic Serv	047905168T	0	0	30.41	R1310	A3M4	20081118	20081217	0	29 1	2600	
21260278	131255	129821	20081222	W	200812 Water Volume	4.00 @ .202000	Water Volu	047905168T	4	0.202	0.81	R1310	A3M4	20081118	20081217	0	29 1	2600	
21260278	131255	129821	20081222	W	200812	61.00 @ 3.207000		047905168T	61	3.207	195.63	R1310	A3M4	20081118	20081217	0	29 1	2600	
21260278	131255	129821	20081222	W	200812	435.00 @ 2.015000		047905168T	435	2.015	876.53	R1310	A3M4	20081118	20081217	0	29 1	2600	
21260278	131255	129821	20081222	W	200812	73.00 @ 1.506000		047905168T	73	1.506	109.94	R1310	A3M4	20081118	20081217	0	29 1	2600	
21260279	131257	129821	20081222	W	200812 Basic Service		Basic Serv	070163446T	0	0	97.35	R1310	A3M4$	20081119	20081217	0	28 2	2600	
21260279	131257	129821	20081222	W	200812 Basic Service		Basic Serv	070163435T	0	0	97.35	R1310	A3MSM	20081119	20081217	0	28 2	2600	
21260279	131257	129821	20081222	W	200812 Water Volume	4.00 @ .202000	Water Volu	070163435T	4	0.202	0.81	R1310	A3MSM	20081119	20081217	0	28 2	2600	
21260279	131257	129821	20081222	W	200812	61.00 @ 3.207000		070163435T	61	3.207	195.63	R1310	A3MSM	20081119	20081217	0	28 2	2600	
21260279	131257	129821	20081222	W	200812	435.00 @ 2.015000		070163435T	435	2.015	876.53	R1310	A3MSM	20081119	20081217	0	28 2	2600	
21260279	131257	129821	20081222	W	200812	4500.00 @ 1.506000		070163435T	4500	1.506	6777	R1310	A3MSM	20081119	20081217	0	28 2	2600	
21260279	131257	129821	20081222	W	200812	7620.00 @ 1.151000		070163435T	7620	1.151	8770.62	R1310	A3MSM	20081119	20081217	0	28 2	2600	
21260280	131379	129821	20081222	W	200812 Basic Service		Basic Serv	084747512T	0	0	10.88	R1310	A3M4	20081118	20081217	0	29 5/8	2600	
21271920	131251	129821	20081223	W	200812 Basic Service		Basic Serv	070163447T	0	0	97.35	R1310	A3M4	20081119	20081218	0	29 2	2600	
21271920	131251	129821	20081223	W	200812 Water Volume	4.00 @ .202000	Water Volu	070163447T	4	0.202	0.81	R1310	A3M4	20081119	20081218	0	29 2	2600	
21271920	131251	129821	20081223	W	200812	61.00 @ 3.207000		070163447T	61	3.207	195.63	R1310	A3M4	20081119	20081218	0	29 2	2600	
21271920	131251	129821	20081223	W	200812	435.00 @ 2.015000		070163447T	435	2.015	876.53	R1310	A3M4	20081119	20081218	0	29 2	2600	
21271920	131251	129821	20081223	W	200812	207.00 @ 1.506000		070163447T	207	1.506	311.74	R1310	A3M4	20081119	20081218	0	29 2	2600	
21528405	227276	129821	20090121	W	200901 Basic Service		Basic Serv	051275237T	0	0	30.41	R1210	A2M4	20081216	20090116	0	31 1	2600	
21528405	227276	129821	20090121	W	200901 Water Volume	1.00 @ .202000	Water Volu	051275237T	1	0.202	0.2	R1210	A2M4	20081216	20090116	0	31 1	2600	
21528406	227279	129821	20090121	W	200901 Basic Service		Basic Serv	060449864T	0	0	97.35	R1310	A3M4	20081216	20090116	0	31 2	2600	
21528406	227279	129821	20090121	W	200901 Water Volume	4.00 @ .202000	Water Volu	060449864T	4	0.202	0.81	R1310	A3M4	20081216	20090116	0	31 2	2600	
21528406	227279	129821	20090121	W	200901	1.00 @ 3.207000		060449864T	1	3.207	3.21	R1310	A3M4	20081216	20090116	0	31 2	2600	
21528407	227283	129821	20090121	W	200901 Basic Service		Basic Serv	031965097T	0	0	304.23	R1310	A3M4	20081216	20090116	0	31 4	2600	
21528407	227283	129821	20090121	W	200901 Basic Service		Basic Serv	031646280T	0	0	97.35	R1310	A3M4	20081216	20090116	0	31 2	2600	
21528407	227283	129821	20090121	W	200901 Basic Service		Basic Serv	031965105T	0	0	304.23	R1310	A3M4	20081216	20090116	0	31 4	2600	
21528407	227283	129821	20090121	W	200901 Water Volume	4.00 @ .202000	Water Volu	031965105T	4	0.202	0.81	R1310	A3M4	20081216	20090116	0	31 4	2600	
21528407	227283	129821	20090121	W	200901	61.00 @ 3.207000		031965105T	61	3.207	195.63	R1310	A3M4	20081216	20090116	0	31 4	2600	
21528407	227283	129821	20090121	W	200901	435.00 @ 2.015000		031965105T	435	2.015	876.53	R1310	A3M4	20081216	20090116	0	31 4	2600	
21528407	227283	129821	20090121	W	200901	4500.00 @ 1.506000		031965105T	4500	1.506	6777	R1310	A3M4	20081216	20090116	0	31 4	2600	
21528407	227283	129821	20090121	W	200901	10000.00 @ 1.151000		031965105T	10000	1.151	11510	R1310	A3M4	20081216	20090116	0	31 4	2600	
21528407	227283	129821	20090121	W	200901	4334.00 @ .684000		031965105T	4334	0.684	2964.46	R1310	A3M4	20081216	20090116	0	31 4	2600	
21533310	131379	129821	20090122	W	200901 Basic Service		Basic Serv	084747512T	0	0	10.88	R1310	A3M4	20081217	20090119	0	33 5/8	2600	
21534693	227282	129821	20090122	W	200901 Basic Service		Basic Serv	060425477T	0	0	97.35	R1310	A3M4	20081217	20090119	0	33 2	2600	
21534693	227282	129821	20090122	W	200901 Water Volume	2.00 @ .202000	Water Volu	060425477T	2	0.202	0.4	R1310	A3M4	20081217	20090119	0	33 2	2600	
21534694	227288	129821	20090122	W	200901 Basic Service		Basic Serv	060425463T	0	0	97.35	R1310	A3M4	20081217	20090119	0	33 2	2600	
21534694	227288	129821	20090122	W	200901 Water Volume	4.00 @ .202000	Water Volu	060425463T	4	0.202	0.81	R1310	A3M4	20081217	20090119	0	33 2	2600	
21534694	227288	129821	20090122	W	200901	61.00 @ 3.207000		060425463T	61	3.207	195.63	R1310	A3M4	20081217	20090119	0	33 2	2600	
21534694	227288	129821	20090122	W	200901	435.00 @ 2.015000		060425463T	435	2.015	876.53	R1310	A3M4	20081217	20090119	0	33 2	2600	
21534694	227288	129821	20090122	W	200901	2846.00 @ 1.506000		060425463T	2846	1.506	4286.08	R1310	A3M4	20081217	20090119	0	33 2	2600	
21534695	227291	129821	20090122	W	200901 Basic Service		Basic Serv	070163446T	0	0	97.35	R1310	A3M4$	20081217	20090119	0	33 2	2600	
21534695	227291	129821	20090122	W	200901 Basic Service		Basic Serv	070163435T	0	0	97.35	R1310	A3MSM	20081217	20090119	0	33 2	2600	
21534695	227291	129821	20090122	W	200901 Water Volume	4.00 @ .202000	Water Volu	070163435T	4	0.202	0.81	R1310	A3MSM	20081217	20090119	0	33 2	2600	
21534695	227291	129821	20090122	W	200901	61.00 @ 3.207000		070163435T	61	3.207	195.63	R1310	A3MSM	20081217	20090119	0	33 2	2600	
21534695	227291	129821	20090122	W	200901	435.00 @ 2.015000		070163435T	435	2.015	876.53	R1310	A3MSM	20081217	20090119	0	33 2	2600	
21534695	227291	129821	20090122	W	200901	4500.00 @ 1.506000		070163435T	4500	1.506	6777	R1310	A3MSM	20081217	20090119	0	33 2	2600	
21534695	227291	129821	20090122	W	200901	9245.00 @ 1.151000		070163435T	9245	1.151	10641	R1310	A3MSM	20081217	20090119	0	33 2	2600	

21534696	227294	129821	20090122	W	200901	Basic Service				Basic Serv	047905168T	0	0	30.41	R1310	A3M4	20081217	20090119	0	33 1	2600
21534696	227294	129821	20090122	W	200901	Water Volume	4.00	@	.202000	Water Volu	047905168T	4	0.202	0.81	R1310	A3M4	20081217	20090119	0	33 1	2600
21534696	227294	129821	20090122	W	200901		61.00	@	3.207000		047905168T	61	3.207	195.63	R1310	A3M4	20081217	20090119	0	33 1	2600
21534696	227294	129821	20090122	W	200901		435.00	@	2.015000		047905168T	435	2.015	876.53	R1310	A3M4	20081217	20090119	0	33 1	2600
21534696	227294	129821	20090122	W	200901		149.00	@	1.506000		047905168T	149	1.506	224.39	R1310	A3M4	20081217	20090119	0	33 1	2600
21544243	227286	129821	20090123	W	200901	Basic Service				Basic Serv	070163447T	0	0	97.35	R1310	A3M4	20081218	20090120	0	33 2	2600
21544243	227286	129821	20090123	W	200901	Water Volume	4.00	@	.202000	Water Volu	070163447T	4	0.202	0.81	R1310	A3M4	20081218	20090120	0	33 2	2600
21544243	227286	129821	20090123	W	200901		61.00	@	3.207000		070163447T	61	3.207	195.63	R1310	A3M4	20081218	20090120	0	33 2	2600
21544243	227286	129821	20090123	W	200901		435.00	@	2.015000		070163447T	435	2.015	876.53	R1310	A3M4	20081218	20090120	0	33 2	2600
21544243	227286	129821	20090123	W	200901		253.00	@	1.506000		070163447T	253	1.506	381.02	R1310	A3M4	20081218	20090120	0	33 2	2600
21805090	227276	129821	20090220	W	200902	Basic Service				Basic Serv	051275237T	0	0	30.41	R1210	A2M4	20090116	20090217	0	32 1	2600
21805091	227279	129821	20090220	W	200902	Basic Service				Basic Serv	060449864T	0	0	97.35	R1310	A3M4	20090116	20090217	0	32 2	2600
21805091	227279	129821	20090220	W	200902	Water Volume	4.00	@	.202000	Water Volu	060449864T	4	0.202	0.81	R1310	A3M4	20090116	20090217	0	32 2	2600
21805091	227279	129821	20090220	W	200902		1.00	@	3.207000		060449864T	1	3.207	3.21	R1310	A3M4	20090116	20090217	0	32 2	2600
21805092	227283	129821	20090220	W	200902	Basic Service				Basic Serv	031965097T	0	0	304.23	R1310	A3M4	20090116	20090217	0	32 4	2600
21805092	227283	129821	20090220	W	200902	Basic Service				Basic Serv	031646280T	0	0	97.35	R1310	A3M4	20090116	20090217	0	32 2	2600
21805092	227283	129821	20090220	W	200902	Basic Service				Basic Serv	031965105T	0	0	304.23	R1310	A3M4	20090116	20090217	0	32 4	2600
21805092	227283	129821	20090220	W	200902	Water Volume	4.00	@	.202000	Water Volu	031965105T	4	0.202	0.81	R1310	A3M4	20090116	20090217	0	32 4	2600
21805092	227283	129821	20090220	W	200902		61.00	@	3.207000		031965105T	61	3.207	195.63	R1310	A3M4	20090116	20090217	0	32 4	2600
21805092	227283	129821	20090220	W	200902		435.00	@	2.015000		031965105T	435	2.015	876.53	R1310	A3M4	20090116	20090217	0	32 4	2600
21805092	227283	129821	20090220	W	200902		4500.00	@	1.506000		031965105T	4500	1.506	6777	R1310	A3M4	20090116	20090217	0	32 4	2600
21805092	227283	129821	20090220	W	200902		10000.00	@	1.151000		031965105T	10000	1.151	11510	R1310	A3M4	20090116	20090217	0	32 4	2600
21805092	227283	129821	20090220	W	200902		4359.00	@	.684000		031965105T	4359	0.684	2981.56	R1310	A3M4	20090116	20090217	0	32 4	2600
21814226	131379	129821	20090223	W	200902	Basic Service				Basic Serv	084747512T	0	0	10.88	R1310	A3M4	20090119	20090218	0	30 5/8	2600
21815631	227288	129821	20090223	W	200902	Basic Service				Basic Serv	060425463T	0	0	97.35	R1310	A3M4	20090119	20090218	0	30 2	2600
21815631	227288	129821	20090223	W	200902	Water Volume	4.00	@	.202000	Water Volu	060425463T	4	0.202	0.81	R1310	A3M4	20090119	20090218	0	30 2	2600
21815631	227288	129821	20090223	W	200902		61.00	@	3.207000		060425463T	61	3.207	195.63	R1310	A3M4	20090119	20090218	0	30 2	2600
21815631	227288	129821	20090223	W	200902		435.00	@	2.015000		060425463T	435	2.015	876.53	R1310	A3M4	20090119	20090218	0	30 2	2600
21815631	227288	129821	20090223	W	200902		2325.00	@	1.506000		060425463T	2325	1.506	3501.45	R1310	A3M4	20090119	20090218	0	30 2	2600
21815632	227291	129821	20090223	W	200902	Basic Service				Basic Serv	070163446T	0	0	97.35	R1310	A3M4S	20090119	20090218	0	30 2	2600
21815632	227291	129821	20090223	W	200902	Basic Service				Basic Serv	070163453T	0	0	97.35	R1310	A3MSM	20090119	20090219	0	31 2	2600
21815632	227291	129821	20090223	W	200902	Water Volume	4.00	@	.202000	Water Volu	070163453T	4	0.202	0.81	R1310	A3MSM	20090119	20090219	0	31 2	2600
21815632	227291	129821	20090223	W	200902		61.00	@	3.207000		070163453T	61	3.207	195.63	R1310	A3MSM	20090119	20090219	0	31 2	2600
21815632	227291	129821	20090223	W	200902		435.00	@	2.015000		070163453T	435	2.015	876.53	R1310	A3MSM	20090119	20090219	0	31 2	2600
21815632	227291	129821	20090223	W	200902		4500.00	@	1.506000		070163453T	4500	1.506	6777	R1310	A3MSM	20090119	20090219	0	31 2	2600
21815632	227291	129821	20090223	W	200902		4999.00	@	1.151000		070163453T	4999	1.151	5753.85	R1310	A3MSM	20090119	20090219	0	31 2	2600
21815633	227294	129821	20090223	W	200902	Basic Service				Basic Serv	047905168T	0	0	30.41	R1310	A3M4	20090119	20090218	0	30 1	2600
21815633	227294	129821	20090223	W	200902	Water Volume	4.00	@	.202000	Water Volu	047905168T	4	0.202	0.81	R1310	A3M4	20090119	20090218	0	30 1	2600
21815633	227294	129821	20090223	W	200902		61.00	@	3.207000		047905168T	61	3.207	195.63	R1310	A3M4	20090119	20090218	0	30 1	2600
21815633	227294	129821	20090223	W	200902		435.00	@	2.015000		047905168T	435	2.015	876.53	R1310	A3M4	20090119	20090218	0	30 1	2600
21815633	227294	129821	20090223	W	200902		89.00	@	1.506000		047905168T	89	1.506	134.03	R1310	A3M4	20090119	20090218	0	30 1	2600
21829199	227282	129821	20090224	W	200902	Basic Service				Basic Serv	060425477T	0	0	97.35	R1310	A3M4	20090119	20090218	0	30 2	2600
21829199	227282	129821	20090224	W	200902	Water Volume	4.00	@	.202000	Water Volu	060425477T	4	0.202	0.81	R1310	A3M4	20090119	20090218	0	30 2	2600
21829199	227282	129821	20090224	W	200902		61.00	@	3.207000		060425477T	61	3.207	195.63	R1310	A3M4	20090119	20090218	0	30 2	2600
21829199	227282	129821	20090224	W	200902		435.00	@	2.015000		060425477T	435	2.015	876.53	R1310	A3M4	20090119	20090218	0	30 2	2600
21829199	227282	129821	20090224	W	200902		413.00	@	1.506000		060425477T	413	1.506	621.98	R1310	A3M4	20090119	20090218	0	30 2	2600
21829201	227286	129821	20090224	W	200902	Basic Service				Basic Serv	070163447T	0	0	97.35	R1310	A3M4	20090120	20090218	0	29 2	2600
21829201	227286	129821	20090224	W	200902	Water Volume	4.00	@	.202000	Water Volu	070163447T	4	0.202	0.81	R1310	A3M4	20090120	20090218	0	29 2	2600
21829201	227286	129821	20090224	W	200902		61.00	@	3.207000		070163447T	61	3.207	195.63	R1310	A3M4	20090120	20090218	0	29 2	2600
21829201	227286	129821	20090224	W	200902		435.00	@	2.015000		070163447T	435	2.015	876.53	R1310	A3M4	20090120	20090218	0	29 2	2600
21829201	227286	129821	20090224	W	200902		224.00	@	1.506000		070163447T	224	1.506	337.34	R1310	A3M4	20090120	20090218	0	29 2	2600
22073921	227276	129821	20090323	W	200903	Basic Service				Basic Serv	051275237T	0	0	30.41	R1210	A2M4	20090217	20090318	0	29 1	2600
22073922	227279	129821	20090323	W	200903	Basic Service				Basic Serv	060449864T	0	0	97.35	R1310	A3M4	20090217	20090318	0	29 2	2600
22073922	227279	129821	20090323	W	200903	Water Volume	4.00	@	.202000	Water Volu	060449864T	4	0.202	0.81	R1310	A3M4	20090217	20090318	0	29 2	2600
22073922	227279	129821	20090323	W	200903		2.00	@	3.207000		060449864T	2	3.207	6.41	R1310	A3M4	20090217	20090318	0	29 2	2600
22073923	227283	129821	20090323	W	200903	Basic Service				Basic Serv	031965097T	0	0	304.23	R1310	A3M4	20090217	20090318	0	29 4	2600
22073923	227283	129821	20090323	W	200903	Basic Service				Basic Serv	031646280T	0	0	97.35	R1310	A3M4	20090217	20090318	0	29 2	2600

22073923	227283	129821	20090323	W	200903	Basic Service				Basic Serv	031965105T	0	0	304.23	R1310	A3M4	20090217	20090318	0	29 4	2600
22073923	227283	129821	20090323	W	200903	Water Volume	4.00	@	.202000	Water Volu	031965105T	4	0.202	0.81	R1310	A3M4	20090217	20090318	0	29 4	2600
22073923	227283	129821	20090323	W	200903		61.00	@	3.207000		031965105T	61	3.207	195.63	R1310	A3M4	20090217	20090318	0	29 4	2600
22073923	227283	129821	20090323	W	200903		435.00	@	2.015000		031965105T	435	2.015	876.53	R1310	A3M4	20090217	20090318	0	29 4	2600
22073923	227283	129821	20090323	W	200903		4500.00	@	1.506000		031965105T	4500	1.506	6777	R1310	A3M4	20090217	20090318	0	29 4	2600
22073923	227283	129821	20090323	W	200903		10000.00	@	1.151000		031965105T	10000	1.151	11510	R1310	A3M4	20090217	20090318	0	29 4	2600
22073923	227283	129821	20090323	W	200903		3767.00	@	.684000		031965105T	3767	0.684	2576.63	R1310	A3M4	20090217	20090318	0	29 4	2600
22085523	131379	129821	20090324	W	200903	Basic Service				Basic Serv	084747512T	0	0	10.88	R1310	A3M4	20090218	20090319	0	29 5/8	2600
22086846	227282	129821	20090324	W	200903	Basic Service				Basic Serv	060425477T	0	0	97.35	R1310	A3M4	20090218	20090319	0	29 2	2600
22086846	227282	129821	20090324	W	200903	Water Volume	4.00	@	.202000	Water Volu	060425477T	4	0.202	0.81	R1310	A3M4	20090218	20090319	0	29 2	2600
22086846	227282	129821	20090324	W	200903		61.00	@	3.207000		060425477T	61	3.207	195.63	R1310	A3M4	20090218	20090319	0	29 2	2600
22086846	227282	129821	20090324	W	200903		435.00	@	2.015000		060425477T	435	2.015	876.53	R1310	A3M4	20090218	20090319	0	29 2	2600
22086846	227282	129821	20090324	W	200903		473.00	@	1.506000		060425477T	473	1.506	712.34	R1310	A3M4	20090218	20090319	0	29 2	2600
22086847	227288	129821	20090324	W	200903	Basic Service				Basic Serv	060425463T	0	0	97.35	R1310	A3M4	20090218	20090319	0	29 2	2600
22086847	227288	129821	20090324	W	200903	Water Volume	4.00	@	.202000	Water Volu	060425463T	4	0.202	0.81	R1310	A3M4	20090218	20090319	0	29 2	2600
22086847	227288	129821	20090324	W	200903		61.00	@	3.207000		060425463T	61	3.207	195.63	R1310	A3M4	20090218	20090319	0	29 2	2600
22086847	227288	129821	20090324	W	200903		435.00	@	2.015000		060425463T	435	2.015	876.53	R1310	A3M4	20090218	20090319	0	29 2	2600
22086847	227288	129821	20090324	W	200903		2193.00	@	1.506000		060425463T	2193	1.506	3302.66	R1310	A3M4	20090218	20090319	0	29 2	2600
22086848	227291	129821	20090324	W	200903	Basic Service				Basic Serv	070163446T	0	0	97.35	R1310	A3M4S	20090218	20090319	0	29 2	2600
22086848	227291	129821	20090324	W	200903	Basic Service				Basic Serv	070163453T	0	0	97.35	R1310	A3MSM	20090219	20090319	0	28 2	2600
22086848	227291	129821	20090324	W	200903	Water Volume	4.00	@	.202000	Water Volu	070163453T	4	0.202	0.81	R1310	A3MSM	20090219	20090319	0	28 2	2600
22086848	227291	129821	20090324	W	200903		61.00	@	3.207000		070163453T	61	3.207	195.63	R1310	A3MSM	20090219	20090319	0	28 2	2600
22086848	227291	129821	20090324	W	200903		435.00	@	2.015000		070163453T	435	2.015	876.53	R1310	A3MSM	20090219	20090319	0	28 2	2600
22086848	227291	129821	20090324	W	200903		4500.00	@	1.506000		070163453T	4500	1.506	6777	R1310	A3MSM	20090219	20090319	0	28 2	2600
22086848	227291	129821	20090324	W	200903		8139.00	@	1.151000		070163453T	8139	1.151	9367.99	R1310	A3MSM	20090219	20090319	0	28 2	2600
22086849	227294	129821	20090324	W	200903	Basic Service				Basic Serv	047905168T	0	0	30.41	R1310	A3M4	20090218	20090319	0	29 1	2600
22086849	227294	129821	20090324	W	200903	Water Volume	4.00	@	.202000	Water Volu	047905168T	4	0.202	0.81	R1310	A3M4	20090218	20090319	0	29 1	2600
22086849	227294	129821	20090324	W	200903		61.00	@	3.207000		047905168T	61	3.207	195.63	R1310	A3M4	20090218	20090319	0	29 1	2600
22086849	227294	129821	20090324	W	200903		435.00	@	2.015000		047905168T	435	2.015	876.53	R1310	A3M4	20090218	20090319	0	29 1	2600
22086849	227294	129821	20090324	W	200903		69.00	@	1.506000		047905168T	69	1.506	103.91	R1310	A3M4	20090218	20090319	0	29 1	2600
22109371	227286	129821	20090325	W	200903	Basic Service				Basic Serv	070163447T	0	0	97.35	R1310	A3M4	20090218	20090320	0	30 2	2600
22109371	227286	129821	20090325	W	200903	Water Volume	4.00	@	.202000	Water Volu	070163447T	4	0.202	0.81	R1310	A3M4	20090218	20090320	0	30 2	2600
22109371	227286	129821	20090325	W	200903		61.00	@	3.207000		070163447T	61	3.207	195.63	R1310	A3M4	20090218	20090320	0	30 2	2600
22109371	227286	129821	20090325	W	200903		435.00	@	2.015000		070163447T	435	2.015	876.53	R1310	A3M4	20090218	20090320	0	30 2	2600
22109371	227286	129821	20090325	W	200903		244.00	@	1.506000		070163447T	244	1.506	367.46	R1310	A3M4	20090218	20090320	0	30 2	2600
22368077	227276	129821	20090423	W	200904	Basic Service				Basic Serv	051275237T	0	0	30.41	R1210	A2M4	20090318	20090420	0	33 1	2600
22368077	227276	129821	20090423	W	200904	Water Volume	4.00	@	.202000	Water Volu	051275237T	4	0.202	0.81	R1210	A2M4	20090318	20090420	0	33 1	2600
22368077	227276	129821	20090423	W	200904		2.00	@	3.207000		051275237T	2	3.207	6.41	R1210	A2M4	20090318	20090420	0	33 1	2600
22368078	227279	129821	20090423	W	200904	Basic Service				Basic Serv	060449864T	0	0	97.35	R1310	A3M4	20090318	20090420	0	33 2	2600
22368078	227279	129821	20090423	W	200904	Water Volume	4.00	@	.202000	Water Volu	060449864T	4	0.202	0.81	R1310	A3M4	20090318	20090420	0	33 2	2600
22368078	227279	129821	20090423	W	200904		5.00	@	3.207000		060449864T	5	3.207	16.04	R1310	A3M4	20090318	20090420	0	33 2	2600
22368079	227283	129821	20090423	W	200904	Basic Service				Basic Serv	031965097T	0	0	304.23	R1310	A3M4	20090318	20090420	0	33 4	2600
22368079	227283	129821	20090423	W	200904	Basic Service				Basic Serv	031646280T	0	0	97.35	R1310	A3M4	20090318	20090420	0	33 2	2600
22368079	227283	129821	20090423	W	200904	Basic Service				Basic Serv	031965105T	0	0	304.23	R1310	A3M4	20090318	20090420	0	33 4	2600
22368079	227283	129821	20090423	W	200904	Water Volume	4.00	@	.202000	Water Volu	031965105T	4	0.202	0.81	R1310	A3M4	20090318	20090420	0	33 4	2600
22368079	227283	129821	20090423	W	200904		61.00	@	3.207000		031965105T	61	3.207	195.63	R1310	A3M4	20090318	20090420	0	33 4	2600
22368079	227283	129821	20090423	W	200904		435.00	@	2.015000		031965105T	435	2.015	876.53	R1310	A3M4	20090318	20090420	0	33 4	2600
22368079	227283	129821	20090423	W	200904		4500.00	@	1.506000		031965105T	4500	1.506	6777	R1310	A3M4	20090318	20090420	0	33 4	2600
22368079	227283	129821	20090423	W	200904		10000.00	@	1.151000		031965105T	10000	1.151	11510	R1310	A3M4	20090318	20090420	0	33 4	2600
22368079	227283	129821	20090423	W	200904		9376.00	@	.684000		031965105T	9376	0.684	6413.18	R1310	A3M4	20090318	20090420	0	33 4	2600
22371675	131379	129821	20090424	W	200904	Basic Service				Basic Serv	084747512T	0	0	12.33	R1310	A3M4	20090319	20090422	0	34 5/8	2600
22371675	131379	129821	20090424	W	200904	Water Volume	4.53	@	.202000	Water Volu	084747512T	4.53	0.202	0.92	R1310	A3M4	20090319	20090422	0	34 5/8	2600
22371675	131379	129821	20090424	W	200904		5.47	@	3.207000		084747512T	5.47	3.207	17.54	R1310	A3M4	20090319	20090422	0	34 5/8	2600
22372966	227282	129821	20090424	W	200904	Basic Service				Basic Serv	060425477T	0	0	97.35	R1310	A3M4	20090319	20090421	0	33 2	2600
22372967	227288	129821	20090424	W	200904	Basic Service				Basic Serv	060425463T	0	0	97.35	R1310	A3M4	20090319	20090421	0	33 2	2600
22372967	227288	129821	20090424	W	200904	Water Volume	4.00	@	.202000	Water Volu	060425463T	4	0.202	0.81	R1310	A3M4	20090319	20090421	0	33 2	2600
22372967	227288	129821	20090424	W	200904		61.00	@	3.207000		060425463T	61	3.207	195.63	R1310	A3M4	20090319	20090421	0	33 2	2600
22372967	227288	129821	20090424	W	200904		435.00	@	2.015000		060425463T	435	2.015	876.53	R1310	A3M4	20090319	20090421	0	33 2	2600

22372967	227288	129821	20090424	W	200904	4301.00 @ 1.506000		060425463T	4301	1.506	6477.31	R1310	A3M4	20090319	20090421	0	33 2	2600		
22372968	227291	129821	20090424	W	200904	Basic Service		Basic Serv	070163446T	0	0	97.35	R1310	A3M4S	20090319	20090421	0	33 2	2600	
22372968	227291	129821	20090424	W	200904	Basic Service		Basic Serv	070163453T	0	0	97.35	R1310	A3MSM	20090319	20090421	0	33 2	2600	
22372968	227291	129821	20090424	W	200904	Water Volume	4.00 @ .202000	Water Volu	070163453T	4	0.202	0.81	R1310	A3MSM	20090319	20090421	0	33 2	2600	
22372968	227291	129821	20090424	W	200904	61.00 @ 3.207000			070163453T	61	3.207	195.63	R1310	A3MSM	20090319	20090421	0	33 2	2600	
22372968	227291	129821	20090424	W	200904	435.00 @ 2.015000			070163453T	435	2.015	876.53	R1310	A3MSM	20090319	20090421	0	33 2	2600	
22372968	227291	129821	20090424	W	200904	4500.00 @ 1.506000			070163453T	4500	1.506	6777	R1310	A3MSM	20090319	20090421	0	33 2	2600	
22372968	227291	129821	20090424	W	200904	10000.00 @ 1.151000			070163453T	10000	1.151	11510	R1310	A3MSM	20090319	20090421	0	33 2	2600	
22372968	227291	129821	20090424	W	200904	963.00 @ .684000			070163453T	963	0.684	658.69	R1310	A3MSM	20090319	20090421	0	33 2	2600	
22372969	227294	129821	20090424	W	200904	Basic Service		Basic Serv	047905168T	0	0	30.41	R1310	A3M4	20090319	20090421	0	33 1	2600	
22372969	227294	129821	20090424	W	200904	Water Volume	4.00 @ .202000	Water Volu	047905168T	4	0.202	0.81	R1310	A3M4	20090319	20090421	0	33 1	2600	
22372969	227294	129821	20090424	W	200904	61.00 @ 3.207000			047905168T	61	3.207	195.63	R1310	A3M4	20090319	20090421	0	33 1	2600	
22372969	227294	129821	20090424	W	200904	435.00 @ 2.015000			047905168T	435	2.015	876.53	R1310	A3M4	20090319	20090421	0	33 1	2600	
22372969	227294	129821	20090424	W	200904	150.00 @ 1.506000			047905168T	150	1.506	225.9	R1310	A3M4	20090319	20090421	0	33 1	2600	
22382217	227286	129821	20090427	W	200904	Basic Service		Basic Serv	070163447T	0	0	97.35	R1310	A3M4	20090320	20090422	0	33 2	2600	
22382217	227286	129821	20090427	W	200904	Water Volume	4.00 @ .202000	Water Volu	070163447T	4	0.202	0.81	R1310	A3M4	20090320	20090422	0	33 2	2600	
22382217	227286	129821	20090427	W	200904	61.00 @ 3.207000			070163447T	61	3.207	195.63	R1310	A3M4	20090320	20090422	0	33 2	2600	
22382217	227286	129821	20090427	W	200904	435.00 @ 2.015000			070163447T	435	2.015	876.53	R1310	A3M4	20090320	20090422	0	33 2	2600	
22382217	227286	129821	20090427	W	200904	108.00 @ 1.506000			070163447T	108	1.506	162.65	R1310	A3M4	20090320	20090422	0	33 2	2600	
22620110	227276	129821	20090522	W	200905	Basic Service		Basic Serv	051275237T	0	0	30.41	R1210	A2M4	20090420	20090519	0	29 1	2600	
22620110	227276	129821	20090522	W	200905	Water Volume	4.00 @ .202000	Water Volu	051275237T	4	0.202	0.81	R1210	A2M4	20090420	20090519	0	29 1	2600	
22620110	227276	129821	20090522	W	200905	2.00 @ 3.207000			051275237T	2	3.207	6.41	R1210	A2M4	20090420	20090519	0	29 1	2600	
22620111	227279	129821	20090522	W	200905	Basic Service		Basic Serv	060449864T	0	0	97.35	R1310	A3M4	20090420	20090519	0	29 2	2600	
22620111	227279	129821	20090522	W	200905	Water Volume	4.00 @ .202000	Water Volu	060449864T	4	0.202	0.81	R1310	A3M4	20090420	20090519	0	29 2	2600	
22620111	227279	129821	20090522	W	200905	5.00 @ 3.207000			060449864T	5	3.207	16.04	R1310	A3M4	20090420	20090519	0	29 2	2600	
22620112	227283	129821	20090522	W	200905	Basic Service		Basic Serv	031965097T	0	0	304.23	R1310	A3M4	20090420	20090519	0	29 4	2600	
22620112	227283	129821	20090522	W	200905	Basic Service		Basic Serv	031646280T	0	0	97.35	R1310	A3M4	20090420	20090519	0	29 2	2600	
22620112	227283	129821	20090522	W	200905	Basic Service		Basic Serv	031965105T	0	0	304.23	R1310	A3M4	20090420	20090519	0	29 4	2600	
22620112	227283	129821	20090522	W	200905	Water Volume	4.00 @ .202000	Water Volu	031965105T	4	0.202	0.81	R1310	A3M4	20090420	20090519	0	29 4	2600	
22620112	227283	129821	20090522	W	200905	61.00 @ 3.207000			031965105T	61	3.207	195.63	R1310	A3M4	20090420	20090519	0	29 4	2600	
22620112	227283	129821	20090522	W	200905	435.00 @ 2.015000			031965105T	435	2.015	876.53	R1310	A3M4	20090420	20090519	0	29 4	2600	
22620112	227283	129821	20090522	W	200905	4500.00 @ 1.506000			031965105T	4500	1.506	6777	R1310	A3M4	20090420	20090519	0	29 4	2600	
22620112	227283	129821	20090522	W	200905	10000.00 @ 1.151000			031965105T	10000	1.151	11510	R1310	A3M4	20090420	20090519	0	29 4	2600	
22620112	227283	129821	20090522	W	200905	3884.00 @ .684000			031965105T	3884	0.684	2656.66	R1310	A3M4	20090420	20090519	0	29 4	2600	
22632482	131379	129821	20090526	W	200905	Basic Service		Basic Serv	084747512T	0	0	10.88	R1310	A3M4	20090422	20090520	0	28 5/8	2600	
22633739	227282	129821	20090526	W	200905	Basic Service		Basic Serv	060425477T	0	0	97.35	R1310	A3M4	20090421	20090520	0	29 2	2600	
22633740	227288	129821	20090526	W	200905	Basic Service		Basic Serv	060425463T	0	0	97.35	R1310	A3M4	20090421	20090520	0	29 2	2600	
22633740	227288	129821	20090526	W	200905	Water Volume	4.00 @ .202000	Water Volu	060425463T	4	0.202	0.81	R1310	A3M4	20090421	20090520	0	29 2	2600	
22633740	227288	129821	20090526	W	200905	61.00 @ 3.207000			060425463T	61	3.207	195.63	R1310	A3M4	20090421	20090520	0	29 2	2600	
22633740	227288	129821	20090526	W	200905	435.00 @ 2.015000			060425463T	435	2.015	876.53	R1310	A3M4	20090421	20090520	0	29 2	2600	
22633740	227288	129821	20090526	W	200905	3784.00 @ 1.506000			060425463T	3784	1.506	5698.7	R1310	A3M4	20090421	20090520	0	29 2	2600	
22633741	227291	129821	20090526	W	200905	Basic Service		Basic Serv	070163446T	0	0	97.35	R1310	A3M4S	20090421	20090520	0	29 2	2600	
22633741	227291	129821	20090526	W	200905	Basic Service		Basic Serv	070163453T	0	0	97.35	R1310	A3MSM	20090421	20090520	0	29 2	2600	
22633741	227291	129821	20090526	W	200905	Water Volume	4.00 @ .202000	Water Volu	070163453T	4	0.202	0.81	R1310	A3MSM	20090421	20090520	0	29 2	2600	
22633741	227291	129821	20090526	W	200905	61.00 @ 3.207000			070163453T	61	3.207	195.63	R1310	A3MSM	20090421	20090520	0	29 2	2600	
22633741	227291	129821	20090526	W	200905	435.00 @ 2.015000			070163453T	435	2.015	876.53	R1310	A3MSM	20090421	20090520	0	29 2	2600	
22633741	227291	129821	20090526	W	200905	4500.00 @ 1.506000			070163453T	4500	1.506	6777	R1310	A3MSM	20090421	20090520	0	29 2	2600	
22633741	227291	129821	20090526	W	200905	8046.00 @ 1.151000			070163453T	8046	1.151	9260.95	R1310	A3MSM	20090421	20090520	0	29 2	2600	
22633742	227294	129821	20090526	W	200905	Basic Service		Basic Serv	047905168T	0	0	30.41	R1310	A3M4	20090421	20090520	0	29 1	2600	
22633742	227294	129821	20090526	W	200905	Water Volume	4.00 @ .202000	Water Volu	047905168T	4	0.202	0.81	R1310	A3M4	20090421	20090520	0	29 1	2600	
22633742	227294	129821	20090526	W	200905	61.00 @ 3.207000			047905168T	61	3.207	195.63	R1310	A3M4	20090421	20090520	0	29 1	2600	
22633742	227294	129821	20090526	W	200905	435.00 @ 2.015000			047905168T	435	2.015	876.53	R1310	A3M4	20090421	20090520	0	29 1	2600	
22633742	227294	129821	20090526	W	200905	74.00 @ 1.506000			047905168T	74	1.506	111.44	R1310	A3M4	20090421	20090520	0	29 1	2600	
22642588	227286	129821	20090527	W	200905	Basic Service		Basic Serv	070163447T	0	0	97.35	R1310	A3M4	20090422	20090521	0	29 2	2600	
22642588	227286	129821	20090527	W	200905	Water Volume	4.00 @ .202000	Water Volu	070163447T	4	0.202	0.81	R1310	A3M4	20090422	20090521	0	29 2	2600	
22642588	227286	129821	20090527	W	200905	61.00 @ 3.207000			070163447T	61	3.207	195.63	R1310	A3M4	20090422	20090521	0	29 2	2600	
22642588	227286	129821	20090527	W	200905	435.00 @ 2.015000			070163447T	435	2.015	876.53	R1310	A3M4	20090422	20090521	0	29 2	2600	

22642588	227286	129821	20090527	W	200905	4.00 @ 1.506000		070163447T	4	1.506	6.02	R1310	A3M4	20090422	20090521	0	29 2	2600
22888757	227276	129821	20090623	W	200906 Basic Service		Basic Serv	051275237T	0	0	30.41	R1210	A2M4	20090519	20090618	0	30 1	2600
22888757	227276	129821	20090623	W	200906 Water Volume	4.00 @ .202000	Water Volu	051275237T	4	0.202	0.81	R1210	A2M4	20090519	20090618	0	30 1	2600
22888757	227276	129821	20090623	W	200906	3.00 @ 3.207000		051275237T	3	3.207	9.62	R1210	A2M4	20090519	20090618	0	30 1	2600
22888758	227279	129821	20090623	W	200906 Basic Service		Basic Serv	060449864T	0	0	97.35	R1310	A3M4	20090519	20090618	0	30 2	2600
22888758	227279	129821	20090623	W	200906 Water Volume	4.00 @ .202000	Water Volu	060449864T	4	0.202	0.81	R1310	A3M4	20090519	20090618	0	30 2	2600
22888758	227279	129821	20090623	W	200906	15.00 @ 3.207000		060449864T	15	3.207	48.11	R1310	A3M4	20090519	20090618	0	30 2	2600
22888759	227283	129821	20090623	W	200906 Basic Service		Basic Serv	031965097T	0	0	304.23	R1310	A3M4	20090519	20090618	0	30 4	2600
22888759	227283	129821	20090623	W	200906 Basic Service		Basic Serv	031646280T	0	0	97.35	R1310	A3M4	20090519	20090618	0	30 2	2600
22888759	227283	129821	20090623	W	200906 Basic Service		Basic Serv	031965105T	0	0	304.23	R1310	A3M4	20090519	20090618	0	30 4	2600
22888759	227283	129821	20090623	W	200906 Water Volume	4.00 @ .202000	Water Volu	031965105T	4	0.202	0.81	R1310	A3M4	20090519	20090618	0	30 4	2600
22888759	227283	129821	20090623	W	200906	61.00 @ 3.207000		031965105T	61	3.207	195.63	R1310	A3M4	20090519	20090618	0	30 4	2600
22888759	227283	129821	20090623	W	200906	435.00 @ 2.015000		031965105T	435	2.015	876.53	R1310	A3M4	20090519	20090618	0	30 4	2600
22888759	227283	129821	20090623	W	200906	4500.00 @ 1.506000		031965105T	4500	1.506	6777	R1310	A3M4	20090519	20090618	0	30 4	2600
22888759	227283	129821	20090623	W	200906	10000.00 @ 1.151000		031965105T	10000	1.151	11510	R1310	A3M4	20090519	20090618	0	30 4	2600
22888759	227283	129821	20090623	W	200906	9719.00 @ .684000		031965105T	9719	0.684	6647.8	R1310	A3M4	20090519	20090618	0	30 4	2600
22894020	131379	129821	20090624	W	200906 Basic Service		Basic Serv	084747512T	0	0	10.88	R1310	A3M4	20090520	20090619	0	30 5/8	2600
22895242	227282	129821	20090624	W	200906 Basic Service		Basic Serv	060425477T	0	0	97.35	R1310	A3M4	20090520	20090619	0	30 2	2600
22895243	227288	129821	20090624	W	200906 Basic Service		Basic Serv	060425463T	0	0	97.35	R1310	A3M4	20090520	20090619	0	30 2	2600
22895243	227288	129821	20090624	W	200906 Water Volume	4.00 @ .202000	Water Volu	060425463T	4	0.202	0.81	R1310	A3M4	20090520	20090619	0	30 2	2600
22895243	227288	129821	20090624	W	200906	61.00 @ 3.207000		060425463T	61	3.207	195.63	R1310	A3M4	20090520	20090619	0	30 2	2600
22895243	227288	129821	20090624	W	200906	435.00 @ 2.015000		060425463T	435	2.015	876.53	R1310	A3M4	20090520	20090619	0	30 2	2600
22895243	227288	129821	20090624	W	200906	3128.00 @ 1.506000		060425463T	3128	1.506	4710.77	R1310	A3M4	20090520	20090619	0	30 2	2600
22895244	227291	129821	20090624	W	200906 Basic Service		Basic Serv	070163446T	0	0	97.35	R1310	A3M4S	20090520	20090619	0	30 2	2600
22895244	227291	129821	20090624	W	200906 Basic Service		Basic Serv	070163453T	0	0	97.35	R1310	A3MSM	20090520	20090619	0	30 2	2600
22895244	227291	129821	20090624	W	200906 Water Volume	4.00 @ .202000	Water Volu	070163453T	4	0.202	0.81	R1310	A3MSM	20090520	20090619	0	30 2	2600
22895244	227291	129821	20090624	W	200906	61.00 @ 3.207000		070163453T	61	3.207	195.63	R1310	A3MSM	20090520	20090619	0	30 2	2600
22895244	227291	129821	20090624	W	200906	435.00 @ 2.015000		070163453T	435	2.015	876.53	R1310	A3MSM	20090520	20090619	0	30 2	2600
22895244	227291	129821	20090624	W	200906	4500.00 @ 1.506000		070163453T	4500	1.506	6777	R1310	A3MSM	20090520	20090619	0	30 2	2600
22895244	227291	129821	20090624	W	200906	9112.00 @ 1.151000		070163453T	9112	1.151	10487.91	R1310	A3MSM	20090520	20090619	0	30 2	2600
22895245	227294	129821	20090624	W	200906 Basic Service		Basic Serv	047905168T	0	0	30.41	R1310	A3M4	20090520	20090619	0	30 1	2600
22895245	227294	129821	20090624	W	200906 Water Volume	4.00 @ .202000	Water Volu	047905168T	4	0.202	0.81	R1310	A3M4	20090520	20090619	0	30 1	2600
22895245	227294	129821	20090624	W	200906	61.00 @ 3.207000		047905168T	61	3.207	195.63	R1310	A3M4	20090520	20090619	0	30 1	2600
22895245	227294	129821	20090624	W	200906	435.00 @ 2.015000		047905168T	435	2.015	876.53	R1310	A3M4	20090520	20090619	0	30 1	2600
22895245	227294	129821	20090624	W	200906	93.00 @ 1.506000		047905168T	93	1.506	140.06	R1310	A3M4	20090520	20090619	0	30 1	2600
22913936	227286	129821	20090625	W	200906 Basic Service		Basic Serv	070163447T	0	0	97.35	R1310	A3M4	20090521	20090622	0	32 2	2600
22913936	227286	129821	20090625	W	200906 Water Volume	4.00 @ .202000	Water Volu	070163447T	4	0.202	0.81	R1310	A3M4	20090521	20090622	0	32 2	2600
22913936	227286	129821	20090625	W	200906	61.00 @ 3.207000		070163447T	61	3.207	195.63	R1310	A3M4	20090521	20090622	0	32 2	2600
22913936	227286	129821	20090625	W	200906	435.00 @ 2.015000		070163447T	435	2.015	876.53	R1310	A3M4	20090521	20090622	0	32 2	2600
22913936	227286	129821	20090625	W	200906	83.00 @ 1.506000		070163447T	83	1.506	125	R1310	A3M4	20090521	20090622	0	32 2	2600
23165072	227276	129821	20090723	W	200907 Basic Service		Basic Serv	051275237T	0	0	30.41	R1210	A2M4	20090618	20090720	0	32 1	2600
23165072	227276	129821	20090723	W	200907 Water Volume	4.00 @ .202000	Water Volu	051275237T	4	0.202	0.81	R1210	A2M4	20090618	20090720	0	32 1	2600
23165072	227276	129821	20090723	W	200907	4.00 @ 3.207000		051275237T	4	3.207	12.83	R1210	A2M4	20090618	20090720	0	32 1	2600
23165073	227279	129821	20090723	W	200907 Basic Service		Basic Serv	060449864T	0	0	97.35	R1310	A3M4	20090618	20090720	0	32 2	2600
23165073	227279	129821	20090723	W	200907 Water Volume	4.00 @ .202000	Water Volu	060449864T	4	0.202	0.81	R1310	A3M4	20090618	20090720	0	32 2	2600
23165073	227279	129821	20090723	W	200907	28.00 @ 3.207000		060449864T	28	3.207	89.8	R1310	A3M4	20090618	20090720	0	32 2	2600
23165074	227283	129821	20090723	W	200907 Basic Service		Basic Serv	031965097T	0	0	304.23	R1310	A3M4	20090618	20090720	0	32 4	2600
23165074	227283	129821	20090723	W	200907 Basic Service		Basic Serv	031646280T	0	0	97.35	R1310	A3M4	20090618	20090720	0	32 2	2600
23165074	227283	129821	20090723	W	200907 Basic Service		Basic Serv	031965105T	0	0	304.23	R1310	A3M4	20090618	20090720	0	32 4	2600
23165074	227283	129821	20090723	W	200907 Water Volume	4.00 @ .202000	Water Volu	031965105T	4	0.202	0.81	R1310	A3M4	20090618	20090720	0	32 4	2600
23165074	227283	129821	20090723	W	200907	61.00 @ 3.207000		031965105T	61	3.207	195.63	R1310	A3M4	20090618	20090720	0	32 4	2600
23165074	227283	129821	20090723	W	200907	435.00 @ 2.015000		031965105T	435	2.015	876.53	R1310	A3M4	20090618	20090720	0	32 4	2600
23165074	227283	129821	20090723	W	200907	4500.00 @ 1.506000		031965105T	4500	1.506	6777	R1310	A3M4	20090618	20090720	0	32 4	2600
23165074	227283	129821	20090723	W	200907	10000.00 @ 1.151000		031965105T	10000	1.151	11510	R1310	A3M4	20090618	20090720	0	32 4	2600
23165074	227283	129821	20090723	W	200907	20022.00 @ .684000		031965105T	20022	0.684	13695.05	R1310	A3M4	20090618	20090720	0	32 4	2600
23170065	131379	129821	20090724	W	200907 Basic Service		Basic Serv	084747512T	0	0	10.88	R1310	A3M4	20090619	20090721	0	32 5/8	2600

23170065	131379	129821	20090724	W	200907 Water Volume	4.00 @ .202000(	Water Volu	084747512T	4	0.202	0.81	R1310	A3M4	20090619	20090721	0	32 5/8	2600		
23170065	131379	129821	20090724	W	200907	42.00 @ 3.207000		084747512T	42	3.207	134.69	R1310	A3M4	20090619	20090721	0	32 5/8	2600		
23171255	227282	129821	20090724	W	200907 Basic Service		Basic Serv	060425477T	0	0	97.35	R1310	A3M4	20090619	20090721	0	32 2	2600		
23171256	227288	129821	20090724	W	200907 Basic Service		Basic Serv	060425463T	0	0	97.35	R1310	A3M4	20090619	20090721	0	32 2	2600		
23171256	227288	129821	20090724	W	200907 Water Volume	4.00 @ .202000(	Water Volu	060425463T	4	0.202	0.81	R1310	A3M4	20090619	20090721	0	32 2	2600		
23171256	227288	129821	20090724	W	200907	61.00 @ 3.207000		060425463T	61	3.207	195.63	R1310	A3M4	20090619	20090721	0	32 2	2600		
23171256	227288	129821	20090724	W	200907	435.00 @ 2.015000		060425463T	435	2.015	876.53	R1310	A3M4	20090619	20090721	0	32 2	2600		
23171256	227288	129821	20090724	W	200907	4425.00 @ 1.506000(		060425463T	4425	1.506	6664.05	R1310	A3M4	20090619	20090721	0	32 2	2600		
23171257	227291	129821	20090724	W	200907 Basic Service		Basic Serv	070163446T	0	0	97.35	R1310	A3M4S	20090619	20090721	0	32 2	2600		
23171257	227291	129821	20090724	W	200907 Basic Service		Basic Serv	070163453T	0	0	97.35	R1310	A3MSM	20090619	20090721	0	32 2	2600		
23171257	227291	129821	20090724	W	200907 Water Volume	4.00 @ .202000(	Water Volu	070163453T	4	0.202	0.81	R1310	A3MSM	20090619	20090721	0	32 2	2600		
23171257	227291	129821	20090724	W	200907	61.00 @ 3.207000		070163453T	61	3.207	195.63	R1310	A3MSM	20090619	20090721	0	32 2	2600		
23171257	227291	129821	20090724	W	200907	435.00 @ 2.015000		070163453T	435	2.015	876.53	R1310	A3MSM	20090619	20090721	0	32 2	2600		
23171257	227291	129821	20090724	W	200907	4500.00 @ 1.506000(		070163453T	4500	1.506	6777	R1310	A3MSM	20090619	20090721	0	32 2	2600		
23171257	227291	129821	20090724	W	200907	9781.00 @ 1.151000(		070163453T	9781	1.151	11257.93	R1310	A3MSM	20090619	20090721	0	32 2	2600		
23171258	227294	129821	20090724	W	200907 Basic Service		Basic Serv	047905168T	0	0	30.41	R1310	A3M4	20090619	20090721	0	32 1	2600		
23171258	227294	129821	20090724	W	200907 Water Volume	4.00 @ .202000(	Water Volu	047905168T	4	0.202	0.81	R1310	A3M4	20090619	20090721	0	32 1	2600		
23171258	227294	129821	20090724	W	200907	61.00 @ 3.207000		047905168T	61	3.207	195.63	R1310	A3M4	20090619	20090721	0	32 1	2600		
23171258	227294	129821	20090724	W	200907	435.00 @ 2.015000		047905168T	435	2.015	876.53	R1310	A3M4	20090619	20090721	0	32 1	2600		
23171258	227294	129821	20090724	W	200907	130.00 @ 1.506000		047905168T	130	1.506	195.78	R1310	A3M4	20090619	20090721	0	32 1	2600		
23180488	227286	129821	20090727	W	200907 Basic Service		Basic Serv	070163447T	0	0	97.35	R1310	A3M4	20090622	20090722	0	30 2	2600		
23180488	227286	129821	20090727	W	200907 Water Volume	4.00 @ .202000(	Water Volu	070163447T	4	0.202	0.81	R1310	A3M4	20090622	20090722	0	30 2	2600		
23180488	227286	129821	20090727	W	200907	61.00 @ 3.207000		070163447T	61	3.207	195.63	R1310	A3M4	20090622	20090722	0	30 2	2600		
23180488	227286	129821	20090727	W	200907	435.00 @ 2.015000		070163447T	435	2.015	876.53	R1310	A3M4	20090622	20090722	0	30 2	2600		
23180488	227286	129821	20090727	W	200907	72.00 @ 1.506000		070163447T	72	1.506	108.43	R1310	A3M4	20090622	20090722	0	30 2	2600		
23427414	227279	129821	20090821	W	200908 Basic Service		Basic Serv	060449864T	0	0	97.35	R1310	A3M4	20090720	20090818	0	29 2	2600		
23427414	227279	129821	20090821	W	200908 Water Volume	4.00 @ .202000(	Water Volu	060449864T	4	0.202	0.81	R1310	A3M4	20090720	20090818	0	29 2	2600		
23427414	227279	129821	20090821	W	200908	61.00 @ 3.207000		060449864T	61	3.207	195.63	R1310	A3M4	20090720	20090818	0	29 2	2600		
23427414	227279	129821	20090821	W	200908	1.00 @ 2.015000		060449864T	1	2.015	2.02	R1310	A3M4	20090720	20090818	0	29 2	2600		
23427415	227283	129821	20090821	W	200908 Basic Service		Basic Serv	031965097T	0	0	304.23	R1310	A3M4	20090720	20090818	0	29 4	2600		
23427415	227283	129821	20090821	W	200908 Basic Service		Basic Serv	031646280T	0	0	97.35	R1310	A3M4	20090720	20090818	0	29 2	2600		
23427415	227283	129821	20090821	W	200908 Basic Service		Basic Serv	031965105T	0	0	304.23	R1310	A3M4	20090720	20090818	0	29 4	2600		
23427415	227283	129821	20090821	W	200908 Water Volume	4.00 @ .202000(	Water Volu	031965105T	4	0.202	0.81	R1310	A3M4	20090720	20090818	0	29 4	2600		
23427415	227283	129821	20090821	W	200908	61.00 @ 3.207000		031965105T	61	3.207	195.63	R1310	A3M4	20090720	20090818	0	29 4	2600		
23427415	227283	129821	20090821	W	200908	435.00 @ 2.015000		031965105T	435	2.015	876.53	R1310	A3M4	20090720	20090818	0	29 4	2600		
23427415	227283	129821	20090821	W	200908	4500.00 @ 1.506000(		031965105T	4500	1.506	6777	R1310	A3M4	20090720	20090818	0	29 4	2600		
23427415	227283	129821	20090821	W	200908	10000.00 @ 1.151000(		031965105T	10000	1.151	11510	R1310	A3M4	20090720	20090818	0	29 4	2600		
23427415	227283	129821	20090821	W	200908	19855.00 @ .684000(		031965105T	19855	0.684	13580.82	R1310	A3M4	20090720	20090818	0	29 4	2600		
23435554	131379	129821	20090824	W	200908 Basic Service		Basic Serv	084747512T	0	0	10.88	R1310	A3M4	20090721	20090819	0	29 5/8	2600		
23435554	131379	129821	20090824	W	200908 Water Volume	4.00 @ .202000(	Water Volu	084747512T	4	0.202	0.81	R1310	A3M4	20090721	20090819	0	29 5/8	2600		
23435554	131379	129821	20090824	W	200908	41.00 @ 3.207000		084747512T	41	3.207	131.49	R1310	A3M4	20090721	20090819	0	29 5/8	2600		
23436719	227282	129821	20090824	W	200908 Basic Service		Basic Serv	060425477T	0	0	97.35	R1310	A3M4	20090721	20090819	0	29 2	2600		
23436720	227288	129821	20090824	W	200908 Basic Service		Basic Serv	060425463T	0	0	97.35	R1310	A3M4	20090721	20090819	0	29 2	2600		
23436720	227288	129821	20090824	W	200908 Water Volume	4.00 @ .202000(	Water Volu	060425463T	4	0.202	0.81	R1310	A3M4	20090721	20090819	0	29 2	2600		
23436720	227288	129821	20090824	W	200908	61.00 @ 3.207000		060425463T	61	3.207	195.63	R1310	A3M4	20090721	20090819	0	29 2	2600		
23436720	227288	129821	20090824	W	200908	435.00 @ 2.015000		060425463T	435	2.015	876.53	R1310	A3M4	20090721	20090819	0	29 2	2600		
23436720	227288	129821	20090824	W	200908	4018.00 @ 1.506000(		060425463T	4018	1.506	6051.11	R1310	A3M4	20090721	20090819	0	29 2	2600		
23436721	227291	129821	20090824	W	200908 Basic Service		Basic Serv	070001747T	0	0	97.35	R1310	A3M4S	20090721	20090820	0	30 2	2600		
23436721	227291	129821	20090824	W	200908 Basic Service		Basic Serv	070163453T	0	0	97.35	R1310	A3MSM	20090721	20090819	0	29 2	2600		
23436721	227291	129821	20090824	W	200908 Water Volume	4.00 @ .202000(	Water Volu	070163453T	4	0.202	0.81	R1310	A3MSM	20090721	20090819	0	29 2	2600		
23436721	227291	129821	20090824	W	200908	61.00 @ 3.207000		070163453T	61	3.207	195.63	R1310	A3MSM	20090721	20090819	0	29 2	2600		
23436721	227291	129821	20090824	W	200908	435.00 @ 2.015000		070163453T	435	2.015	876.53	R1310	A3MSM	20090721	20090819	0	29 2	2600		
23436721	227291	129821	20090824	W	200908	4500.00 @ 1.506000(		070163453T	4500	1.506	6777	R1310	A3MSM	20090721	20090819	0	29 2	2600		
23436721	227291	129821	20090824	W	200908	8937.00 @ 1.151000(		070163453T	8937	1.151	10286.49	R1310	A3MSM	20090721	20090819	0	29 2	2600		
23436722	227294	129821	20090824	W	200908 Basic Service		Basic Serv	047905168T	0	0	30.41	R1310	A3M4	20090721	20090819	0	29 1	2600		
23436722	227294	129821	20090824	W	200908 Water Volume	4.00 @ .202000(	Water Volu	047905168T	4	0.202	0.81	R1310	A3M4	20090721	20090819	0	29 1	2600		
23436722	227294	129821	20090824	W	200908	61.00 @ 3.207000		047905168T	61	3.207	195.63	R1310	A3M4	20090721	20090819	0	29 1	2600		

23436722	227294	129821	20090824	W	200908	435.00 @ 2.015000		047905168T	435	2.015	876.53	R1310	A3M4	20090721	20090819	0	29 1	2600		
23436722	227294	129821	20090824	W	200908	69.00 @ 1.506000		047905168T	69	1.506	103.91	R1310	A3M4	20090721	20090819	0	29 1	2600		
23450624	227276	129821	20090825	W	200908 Basic Service		Basic Serv	051275237T	0	0	30.41	R1210	A2M4	20090720	20090818	0	29 1	2600		
23450624	227276	129821	20090825	W	200908 Water Volume	4.00 @ .202000	Water Volu	051275237T	4	0.202	0.81	R1210	A2M4	20090720	20090818	0	29 1	2600		
23450624	227276	129821	20090825	W	200908	61.00 @ 3.207000		051275237T	61	3.207	195.63	R1210	A2M4	20090720	20090818	0	29 1	2600		
23450624	227276	129821	20090825	W	200908	69.00 @ 2.015000		051275237T	69	2.015	139.04	R1210	A2M4	20090720	20090818	0	29 1	2600		
23450625	227286	129821	20090825	W	200908 Basic Service		Basic Serv	070163447T	0	0	97.35	R1310	A3M4	20090722	20090820	0	29 2	2600		
23450625	227286	129821	20090825	W	200908 Water Volume	4.00 @ .202000	Water Volu	070163447T	4	0.202	0.81	R1310	A3M4	20090722	20090820	0	29 2	2600		
23450625	227286	129821	20090825	W	200908	61.00 @ 3.207000		070163447T	61	3.207	195.63	R1310	A3M4	20090722	20090820	0	29 2	2600		
23450625	227286	129821	20090825	W	200908	435.00 @ 2.015000		070163447T	435	2.015	876.53	R1310	A3M4	20090722	20090820	0	29 2	2600		
23450625	227286	129821	20090825	W	200908	114.00 @ 1.506000		070163447T	114	1.506	171.68	R1310	A3M4	20090722	20090820	0	29 2	2600		
23706373	227276	129821	20090922	W	200909 Basic Service		Basic Serv	051275237T	0	0	13.18	R1210	A2M4	20090818	20090831	0.433333	13 1	2600		
23706373	227276	129821	20090922	W	200909 Water Volume	1.73 @ .202000	Water Volu	051275237T	1.73	0.202	0.35	R1210	A2M4	20090818	20090831	0.433333	13 1	2600		
23706373	227276	129821	20090922	W	200909	26.43 @ 3.207000		051275237T	26.43	3.207	84.76	R1210	A2M4	20090818	20090831	0.433333	13 1	2600		
23706373	227276	129821	20090922	W	200909	90.14 @ 2.015000		051275237T	90.14	2.015	181.63	R1210	A2M4	20090818	20090831	0.433333	13 1	2600		
23706373	227276	129821	20090922	W	200909 Basic Service		Basic Serv	051275237T	0	0	17.12	R1210	A2M4	20090901	20090917	0.566667	17 1	2600		
23706373	227276	129821	20090922	W	200909 Water Volume	2.27 @ .201000	Water Volu	051275237T	2.27	0.201	0.46	R1210	A2M4	20090901	20090917	0.566667	17 1	2600		
23706373	227276	129821	20090922	W	200909	34.57 @ 3.187000		051275237T	34.57	3.187	110.17	R1210	A2M4	20090901	20090917	0.566667	17 1	2600		
23706373	227276	129821	20090922	W	200909	117.86 @ 2.003000		051275237T	117.86	2.003	236.07	R1210	A2M4	20090901	20090917	0.566667	17 1	2600		
23706374	227279	129821	20090922	W	200909 Basic Service		Basic Serv	060449864T	0	0	97.35	R1310	A3M4	20090818	20090917	0	30 2	2600		
23706374	227279	129821	20090922	W	200909 Water Volume	4.00 @ .202000	Water Volu	060449864T	4	0.202	0.81	R1310	A3M4	20090818	20090917	0	30 2	2600		
23706374	227279	129821	20090922	W	200909	24.00 @ 3.207000		060449864T	24	3.207	76.97	R1310	A3M4	20090818	20090917	0	30 2	2600		
23706375	227283	129821	20090922	W	200909 Basic Service		Basic Serv	031965097T	0	0	304.23	R1310	A3M4	20090818	20090917	0	30 4	2600		
23706375	227283	129821	20090922	W	200909 Basic Service		Basic Serv	031646280T	0	0	97.35	R1310	A3M4	20090818	20090917	0	30 2	2600		
23706375	227283	129821	20090922	W	200909 Basic Service		Basic Serv	031965105T	0	0	304.23	R1310	A3M4	20090818	20090917	0	30 4	2600		
23706375	227283	129821	20090922	W	200909 Water Volume	4.00 @ .202000	Water Volu	031965105T	4	0.202	0.81	R1310	A3M4	20090818	20090917	0	30 4	2600		
23706375	227283	129821	20090922	W	200909	61.00 @ 3.207000		031965105T	61	3.207	195.63	R1310	A3M4	20090818	20090917	0	30 4	2600		
23706375	227283	129821	20090922	W	200909	435.00 @ 2.015000		031965105T	435	2.015	876.53	R1310	A3M4	20090818	20090917	0	30 4	2600		
23706375	227283	129821	20090922	W	200909	4500.00 @ 1.506000		031965105T	4500	1.506	6777	R1310	A3M4	20090818	20090917	0	30 4	2600		
23706375	227283	129821	20090922	W	200909	10000.00 @ 1.151000		031965105T	10000	1.151	11510	R1310	A3M4	20090818	20090917	0	30 4	2600		
23706375	227283	129821	20090922	W	200909	19061.00 @ .684000		031965105T	19061	0.684	13037.72	R1310	A3M4	20090818	20090917	0	30 4	2600		
23713294	131379	129821	20090923	W	200909 Basic Service		Basic Serv	084747512T	0	0	10.88	R1310	A3M4	20090819	20090918	0	30 5/8	2600		
23713294	131379	129821	20090923	W	200909 Water Volume	4.00 @ .202000	Water Volu	084747512T	4	0.202	0.81	R1310	A3M4	20090819	20090918	0	30 5/8	2600		
23713294	131379	129821	20090923	W	200909	37.00 @ 3.207000		084747512T	37	3.207	118.66	R1310	A3M4	20090819	20090918	0	30 5/8	2600		
23714440	227282	129821	20090923	W	200909 Basic Service		Basic Serv	060425477T	0	0	97.35	R1310	A3M4	20090819	20090918	0	30 2	2600		
23714441	227288	129821	20090923	W	200909 Basic Service		Basic Serv	060425463T	0	0	97.35	R1310	A3M4	20090819	20090918	0	30 2	2600		
23714441	227288	129821	20090923	W	200909 Water Volume	4.00 @ .202000	Water Volu	060425463T	4	0.202	0.81	R1310	A3M4	20090819	20090918	0	30 2	2600		
23714441	227288	129821	20090923	W	200909	61.00 @ 3.207000		060425463T	61	3.207	195.63	R1310	A3M4	20090819	20090918	0	30 2	2600		
23714441	227288	129821	20090923	W	200909	435.00 @ 2.015000		060425463T	435	2.015	876.53	R1310	A3M4	20090819	20090918	0	30 2	2600		
23714441	227288	129821	20090923	W	200909	4178.00 @ 1.506000		060425463T	4178	1.506	6292.07	R1310	A3M4	20090819	20090918	0	30 2	2600		
23714442	227291	129821	20090923	W	200909 Basic Service		Basic Serv	070001747T	0	0	97.35	R1310	A3M4S	20090820	20090918	0	29 2	2600		
23714442	227291	129821	20090923	W	200909 Basic Service		Basic Serv	070163453T	0	0	97.35	R1310	A3MSM	20090819	20090918	0	30 2	2600		
23714442	227291	129821	20090923	W	200909 Water Volume	4.00 @ .202000	Water Volu	070163453T	4	0.202	0.81	R1310	A3MSM	20090819	20090918	0	30 2	2600		
23714442	227291	129821	20090923	W	200909	61.00 @ 3.207000		070163453T	61	3.207	195.63	R1310	A3MSM	20090819	20090918	0	30 2	2600		
23714442	227291	129821	20090923	W	200909	435.00 @ 2.015000		070163453T	435	2.015	876.53	R1310	A3MSM	20090819	20090918	0	30 2	2600		
23714442	227291	129821	20090923	W	200909	4500.00 @ 1.506000		070163453T	4500	1.506	6777	R1310	A3MSM	20090819	20090918	0	30 2	2600		
23714442	227291	129821	20090923	W	200909	10000.00 @ 1.151000		070163453T	10000	1.151	11510	R1310	A3MSM	20090819	20090918	0	30 2	2600		
23714442	227291	129821	20090923	W	200909	54.00 @ .684000		070163453T	54	0.684	36.94	R1310	A3MSM	20090819	20090918	0	30 2	2600		
23714443	227294	129821	20090923	W	200909 Basic Service		Basic Serv	047905168T	0	0	30.41	R1310	A3M4	20090819	20090918	0	30 1	2600		
23714443	227294	129821	20090923	W	200909 Water Volume	4.00 @ .202000	Water Volu	047905168T	4	0.202	0.81	R1310	A3M4	20090819	20090918	0	30 1	2600		
23714443	227294	129821	20090923	W	200909	61.00 @ 3.207000		047905168T	61	3.207	195.63	R1310	A3M4	20090819	20090918	0	30 1	2600		
23714443	227294	129821	20090923	W	200909	435.00 @ 2.015000		047905168T	435	2.015	876.53	R1310	A3M4	20090819	20090918	0	30 1	2600		
23714443	227294	129821	20090923	W	200909	90.00 @ 1.506000		047905168T	90	1.506	135.54	R1310	A3M4	20090819	20090918	0	30 1	2600		
23735031	227286	129821	20090924	W	200909 Basic Service		Basic Serv	070163447T	0	0	97.35	R1310	A3M4	20090820	20090921	0	32 2	2600		
23735031	227286	129821	20090924	W	200909 Water Volume	4.00 @ .202000	Water Volu	070163447T	4	0.202	0.81	R1310	A3M4	20090820	20090921	0	32 2	2600		
23735031	227286	129821	20090924	W	200909	61.00 @ 3.207000		070163447T	61	3.207	195.63	R1310	A3M4	20090820	20090921	0	32 2	2600		
23735031	227286	129821	20090924	W	200909	435.00 @ 2.015000		070163447T	435	2.015	876.53	R1310	A3M4	20090820	20090921	0	32 2	2600		
23735031	227286	129821	20090924	W	200909	71.00 @ 1.506000		070163447T	71	1.506	106.93	R1310	A3M4	20090820	20090921	0	32 2	2600		

23974446	227276	129821	20091021	W	200910 Basic Service				Basic Serv	051275237T	0	0	30.22	R1210	A2M4	20090917	20091016	0	29 1	2600
23974446	227276	129821	20091021	W	200910 Water Volume	4.00	@	.201000	Water Volu	051275237T	4	0.201	0.8	R1210	A2M4	20090917	20091016	0	29 1	2600
23974446	227276	129821	20091021	W	200910	61.00	@	3.187000		051275237T	61	3.187	194.41	R1210	A2M4	20090917	20091016	0	29 1	2600
23974446	227276	129821	20091021	W	200910	135.00	@	2.003000		051275237T	135	2.003	270.41	R1210	A2M4	20090917	20091016	0	29 1	2600
23974447	227279	129821	20091021	W	200910 Basic Service				Basic Serv	060449864T	0	0	97.35	R1310	A3M4	20090917	20091016	0	29 2	2600
23974447	227279	129821	20091021	W	200910 Water Volume	4.00	@	.202000	Water Volu	060449864T	4	0.202	0.81	R1310	A3M4	20090917	20091016	0	29 2	2600
23974447	227279	129821	20091021	W	200910	26.00	@	3.207000		060449864T	26	3.207	83.38	R1310	A3M4	20090917	20091016	0	29 2	2600
23974448	227283	129821	20091021	W	200910 Basic Service				Basic Serv	031965097T	0	0	304.23	R1310	A3M4	20090917	20091016	0	29 4	2600
23974448	227283	129821	20091021	W	200910 Basic Service				Basic Serv	031646280T	0	0	97.35	R1310	A3M4	20090917	20091016	0	29 2	2600
23974448	227283	129821	20091021	W	200910 Basic Service				Basic Serv	031965105T	0	0	304.23	R1310	A3M4	20090917	20091016	0	29 4	2600
23974448	227283	129821	20091021	W	200910 Water Volume	4.00	@	.202000	Water Volu	031965105T	4	0.202	0.81	R1310	A3M4	20090917	20091016	0	29 4	2600
23974448	227283	129821	20091021	W	200910	61.00	@	3.207000		031965105T	61	3.207	195.63	R1310	A3M4	20090917	20091016	0	29 4	2600
23974448	227283	129821	20091021	W	200910	435.00	@	2.015000		031965105T	435	2.015	876.53	R1310	A3M4	20090917	20091016	0	29 4	2600
23974448	227283	129821	20091021	W	200910	4500.00	@	1.506000		031965105T	4500	1.506	6777	R1310	A3M4	20090917	20091016	0	29 4	2600
23974448	227283	129821	20091021	W	200910	10000.00	@	1.151000		031965105T	10000	1.151	11510	R1310	A3M4	20090917	20091016	0	29 4	2600
23974448	227283	129821	20091021	W	200910	18605.00	@	.684000		031965105T	18605	0.684	12725.82	R1310	A3M4	20090917	20091016	0	29 4	2600
23991968	131379	129821	20091022	W	200910 Basic Service				Basic Serv	084747512T	0	0	10.88	R1310	A3M4	20090918	20091019	0	31 5/8	2600
23993107	227282	129821	20091022	W	200910 Basic Service				Basic Serv	060425477T	0	0	97.35	R1310	A3M4	20090918	20091019	0	31 2	2600
23993108	227288	129821	20091022	W	200910 Basic Service				Basic Serv	060425463T	0	0	97.35	R1310	A3M4	20090918	20091019	0	31 2	2600
23993108	227288	129821	20091022	W	200910 Water Volume	4.00	@	.202000	Water Volu	060425463T	4	0.202	0.81	R1310	A3M4	20090918	20091019	0	31 2	2600
23993108	227288	129821	20091022	W	200910	61.00	@	3.207000		060425463T	61	3.207	195.63	R1310	A3M4	20090918	20091019	0	31 2	2600
23993108	227288	129821	20091022	W	200910	435.00	@	2.015000		060425463T	435	2.015	876.53	R1310	A3M4	20090918	20091019	0	31 2	2600
23993108	227288	129821	20091022	W	200910	3548.00	@	1.506000		060425463T	3548	1.506	5343.29	R1310	A3M4	20090918	20091019	0	31 2	2600
23993109	227291	129821	20091022	W	200910 Basic Service				Basic Serv	070001747T	0	0	97.35	R1310	A3M4S	20090918	20091019	0	31 2	2600
23993109	227291	129821	20091022	W	200910 Basic Service				Basic Serv	070163453T	0	0	97.35	R1310	A3MSM	20090918	20091019	0	31 2	2600
23993109	227291	129821	20091022	W	200910 Water Volume	4.00	@	.202000	Water Volu	070163453T	4	0.202	0.81	R1310	A3MSM	20090918	20091019	0	31 2	2600
23993109	227291	129821	20091022	W	200910	61.00	@	3.207000		070163453T	61	3.207	195.63	R1310	A3MSM	20090918	20091019	0	31 2	2600
23993109	227291	129821	20091022	W	200910	435.00	@	2.015000		070163453T	435	2.015	876.53	R1310	A3MSM	20090918	20091019	0	31 2	2600
23993109	227291	129821	20091022	W	200910	4500.00	@	1.506000		070163453T	4500	1.506	6777	R1310	A3MSM	20090918	20091019	0	31 2	2600
23993109	227291	129821	20091022	W	200910	10000.00	@	1.151000		070163453T	10000	1.151	11510	R1310	A3MSM	20090918	20091019	0	31 2	2600
23993109	227291	129821	20091022	W	200910	956.00	@	.684000		070163453T	956	0.684	653.9	R1310	A3MSM	20090918	20091019	0	31 2	2600
23993110	227294	129821	20091022	W	200910 Basic Service				Basic Serv	047905168T	0	0	30.41	R1310	A3M4	20090918	20091019	0	31 1	2600
23993110	227294	129821	20091022	W	200910 Water Volume	4.00	@	.202000	Water Volu	047905168T	4	0.202	0.81	R1310	A3M4	20090918	20091019	0	31 1	2600
23993110	227294	129821	20091022	W	200910	61.00	@	3.207000		047905168T	61	3.207	195.63	R1310	A3M4	20090918	20091019	0	31 1	2600
23993110	227294	129821	20091022	W	200910	435.00	@	2.015000		047905168T	435	2.015	876.53	R1310	A3M4	20090918	20091019	0	31 1	2600
23993110	227294	129821	20091022	W	200910	112.00	@	1.506000		047905168T	112	1.506	168.67	R1310	A3M4	20090918	20091019	0	31 1	2600
23999509	227286	129821	20091023	W	200910 Basic Service				Basic Serv	070163447T	0	0	97.35	R1310	A3M4	20090921	20091020	0	29 2	2600
23999509	227286	129821	20091023	W	200910 Water Volume	4.00	@	.202000	Water Volu	070163447T	4	0.202	0.81	R1310	A3M4	20090921	20091020	0	29 2	2600
23999509	227286	129821	20091023	W	200910	61.00	@	3.207000		070163447T	61	3.207	195.63	R1310	A3M4	20090921	20091020	0	29 2	2600
23999509	227286	129821	20091023	W	200910	419.00	@	2.015000		070163447T	419	2.015	844.29	R1310	A3M4	20090921	20091020	0	29 2	2600
24258348	227276	129821	20091120	W	200911 Basic Service				Basic Serv	051275237T	0	0	30.22	R1210	A2M4	20091016	20091117	0	32 1	2600
24258348	227276	129821	20091120	W	200911 Water Volume	4.00	@	.201000	Water Volu	051275237T	4	0.201	0.8	R1210	A2M4	20091016	20091117	0	32 1	2600
24258348	227276	129821	20091120	W	200911	61.00	@	3.187000		051275237T	61	3.187	194.41	R1210	A2M4	20091016	20091117	0	32 1	2600
24258348	227276	129821	20091120	W	200911	54.00	@	2.003000		051275237T	54	2.003	108.16	R1210	A2M4	20091016	20091117	0	32 1	2600
24258349	227279	129821	20091120	W	200911 Basic Service				Basic Serv	060449864T	0	0	97.35	R1310	A3M4	20091016	20091117	0	32 2	2600
24258349	227279	129821	20091120	W	200911 Water Volume	4.00	@	.202000	Water Volu	060449864T	4	0.202	0.81	R1310	A3M4	20091016	20091117	0	32 2	2600
24258349	227279	129821	20091120	W	200911	30.00	@	3.207000		060449864T	30	3.207	96.21	R1310	A3M4	20091016	20091117	0	32 2	2600
24258350	227283	129821	20091120	W	200911 Basic Service				Basic Serv	031965097T	0	0	304.23	R1310	A3M4	20091016	20091117	0	32 4	2600
24258350	227283	129821	20091120	W	200911 Basic Service				Basic Serv	031646280T	0	0	97.35	R1310	A3M4	20091016	20091117	0	32 2	2600
24258350	227283	129821	20091120	W	200911 Basic Service				Basic Serv	031965105T	0	0	304.23	R1310	A3M4	20091016	20091117	0	32 4	2600
24258350	227283	129821	20091120	W	200911 Water Volume	4.00	@	.202000	Water Volu	031965105T	4	0.202	0.81	R1310	A3M4	20091016	20091117	0	32 4	2600
24258350	227283	129821	20091120	W	200911	61.00	@	3.207000		031965105T	61	3.207	195.63	R1310	A3M4	20091016	20091117	0	32 4	2600
24258350	227283	129821	20091120	W	200911	435.00	@	2.015000		031965105T	435	2.015	876.53	R1310	A3M4	20091016	20091117	0	32 4	2600
24258350	227283	129821	20091120	W	200911	4500.00	@	1.506000		031965105T	4500	1.506	6777	R1310	A3M4	20091016	20091117	0	32 4	2600
24258350	227283	129821	20091120	W	200911	10000.00	@	1.151000		031965105T	10000	1.151	11510	R1310	A3M4	20091016	20091117	0	32 4	2600
24258350	227283	129821	20091120	W	200911	20334.00	@	.684000		031965105T	20334	0.684	13908.46	R1310	A3M4	20091016	20091117	0	32 4	2600

24266572	131379	129821	20091123	W	200911 Basic Service			Basic Serv	084747512T	0	0	10.88	R1310	A3M4	20091019	20091118	0	30 5/8	2600
24267659	227282	129821	20091123	W	200911 Basic Service			Basic Serv	060425477T	0	0	97.35	R1310	A3M4	20091019	20091118	0	30 2	2600
24267659	227282	129821	20091123	W	200911 Water Volume	4.00	@ .202000(	Water Volu	060425477T	4	0.202	0.81	R1310	A3M4	20091019	20091118	0	30 2	2600
24267659	227282	129821	20091123	W	200911	61.00	@ 3.207000		060425477T	61	3.207	195.63	R1310	A3M4	20091019	20091118	0	30 2	2600
24267659	227282	129821	20091123	W	200911	108.00	@ 2.015000		060425477T	108	2.015	217.62	R1310	A3M4	20091019	20091118	0	30 2	2600
24267660	227288	129821	20091123	W	200911 Basic Service			Basic Serv	060453194T	0	0	97.35	R1310	A3M4	20091019	20091118	0	30 2	2600
24267660	227288	129821	20091123	W	200911 Water Volume	4.00	@ .202000(	Water Volu	060453194T	4	0.202	0.81	R1310	A3M4	20091019	20091118	0	30 2	2600
24267660	227288	129821	20091123	W	200911	61.00	@ 3.207000		060453194T	61	3.207	195.63	R1310	A3M4	20091019	20091118	0	30 2	2600
24267660	227288	129821	20091123	W	200911	435.00	@ 2.015000		060453194T	435	2.015	876.53	R1310	A3M4	20091019	20091118	0	30 2	2600
24267660	227288	129821	20091123	W	200911	3301.00	@ 1.506000		060453194T	3301	1.506	4971.31	R1310	A3M4	20091019	20091118	0	30 2	2600
24267661	227291	129821	20091123	W	200911 Basic Service			Basic Serv	070001747T	0	0	97.35	R1310	A3M4S	20091019	20091118	0	30 2	2600
24267661	227291	129821	20091123	W	200911 Basic Service			Basic Serv	070163453T	0	0	97.35	R1310	A3MSM	20091019	20091118	0	30 2	2600
24267661	227291	129821	20091123	W	200911 Water Volume	4.00	@ .202000(	Water Volu	070163453T	4	0.202	0.81	R1310	A3MSM	20091019	20091118	0	30 2	2600
24267661	227291	129821	20091123	W	200911	61.00	@ 3.207000		070163453T	61	3.207	195.63	R1310	A3MSM	20091019	20091118	0	30 2	2600
24267661	227291	129821	20091123	W	200911	435.00	@ 2.015000		070163453T	435	2.015	876.53	R1310	A3MSM	20091019	20091118	0	30 2	2600
24267661	227291	129821	20091123	W	200911	4500.00	@ 1.506000		070163453T	4500	1.506	6777	R1310	A3MSM	20091019	20091118	0	30 2	2600
24267661	227291	129821	20091123	W	200911	10000.00	@ 1.151000		070163453T	10000	1.151	11510	R1310	A3MSM	20091019	20091118	0	30 2	2600
24267661	227291	129821	20091123	W	200911	640.00	@ .684000		070163453T	640	0.684	437.76	R1310	A3MSM	20091019	20091118	0	30 2	2600
24267662	227294	129821	20091123	W	200911 Basic Service			Basic Serv	047905168T	0	0	30.41	R1310	A3M4	20091019	20091118	0	30 1	2600
24267662	227294	129821	20091123	W	200911 Water Volume	4.00	@ .202000(	Water Volu	047905168T	4	0.202	0.81	R1310	A3M4	20091019	20091118	0	30 1	2600
24267662	227294	129821	20091123	W	200911	61.00	@ 3.207000		047905168T	61	3.207	195.63	R1310	A3M4	20091019	20091118	0	30 1	2600
24267662	227294	129821	20091123	W	200911	435.00	@ 2.015000		047905168T	435	2.015	876.53	R1310	A3M4	20091019	20091118	0	30 1	2600
24267662	227294	129821	20091123	W	200911	91.00	@ 1.506000		047905168T	91	1.506	137.05	R1310	A3M4	20091019	20091118	0	30 1	2600
24281719	227286	129821	20091124	W	200911 Basic Service			Basic Serv	070163447T	0	0	97.35	R1310	A3M4	20091020	20091119	0	30 2	2600
24281719	227286	129821	20091124	W	200911 Water Volume	4.00	@ .202000(	Water Volu	070163447T	4	0.202	0.81	R1310	A3M4	20091020	20091119	0	30 2	2600
24281719	227286	129821	20091124	W	200911	61.00	@ 3.207000		070163447T	61	3.207	195.63	R1310	A3M4	20091020	20091119	0	30 2	2600
24281719	227286	129821	20091124	W	200911	435.00	@ 2.015000		070163447T	435	2.015	876.53	R1310	A3M4	20091020	20091119	0	30 2	2600
24281719	227286	129821	20091124	W	200911	79.00	@ 1.506000		070163447T	79	1.506	118.97	R1310	A3M4	20091020	20091119	0	30 2	2600
24516160	227276	129821	20091221	W	200912 Basic Service			Basic Serv	051275237T	0	0	30.22	R1210	A2M4	20091117	20091216	0	29 1	2600
24516160	227276	129821	20091221	W	200912 Water Volume	4.00	@ .201000(	Water Volu	051275237T	4	0.201	0.8	R1210	A2M4	20091117	20091216	0	29 1	2600
24516160	227276	129821	20091221	W	200912	31.00	@ 3.187000		051275237T	31	3.187	98.8	R1210	A2M4	20091117	20091216	0	29 1	2600
24516161	227279	129821	20091221	W	200912 Basic Service			Basic Serv	060449864T	0	0	97.35	R1310	A3M4	20091117	20091216	0	29 2	2600
24516161	227279	129821	20091221	W	200912 Water Volume	4.00	@ .202000(	Water Volu	060449864T	4	0.202	0.81	R1310	A3M4	20091117	20091216	0	29 2	2600
24516161	227279	129821	20091221	W	200912	29.00	@ 3.207000		060449864T	29	3.207	93	R1310	A3M4	20091117	20091216	0	29 2	2600
24516162	227283	129821	20091221	W	200912 Basic Service			Basic Serv	031965097T	0	0	304.23	R1310	A3M4	20091117	20091216	0	29 4	2600
24516162	227283	129821	20091221	W	200912 Basic Service			Basic Serv	031646280T	0	0	97.35	R1310	A3M4	20091117	20091216	0	29 2	2600
24516162	227283	129821	20091221	W	200912 Basic Service			Basic Serv	031965105T	0	0	304.23	R1310	A3M4	20091117	20091216	0	29 4	2600
24516162	227283	129821	20091221	W	200912 Water Volume	4.00	@ .202000(	Water Volu	031965105T	4	0.202	0.81	R1310	A3M4	20091117	20091216	0	29 4	2600
24516162	227283	129821	20091221	W	200912	61.00	@ 3.207000		031965105T	61	3.207	195.63	R1310	A3M4	20091117	20091216	0	29 4	2600
24516162	227283	129821	20091221	W	200912	435.00	@ 2.015000		031965105T	435	2.015	876.53	R1310	A3M4	20091117	20091216	0	29 4	2600
24516162	227283	129821	20091221	W	200912	4500.00	@ 1.506000		031965105T	4500	1.506	6777	R1310	A3M4	20091117	20091216	0	29 4	2600
24516162	227283	129821	20091221	W	200912	10000.00	@ 1.151000		031965105T	10000	1.151	11510	R1310	A3M4	20091117	20091216	0	29 4	2600
24516162	227283	129821	20091221	W	200912	16941.00	@ .684000		031965105T	16941	0.684	11587.64	R1310	A3M4	20091117	20091216	0	29 4	2600
24530427	131379	129821	20091222	W	200912 Basic Service			Basic Serv	084747512T	0	0	10.88	R1310	A3M4	20091118	20091217	0	29 5/8	2600
24531521	227291	129821	20091222	W	200912 Basic Service			Basic Serv	070001747T	0	0	97.35	R1310	A3M4S	20091118	20091217	0	29 2	2600
24531521	227291	129821	20091222	W	200912 Basic Service			Basic Serv	070163453T	0	0	97.35	R1310	A3MSM	20091118	20091217	0	29 2	2600
24531521	227291	129821	20091222	W	200912 Water Volume	4.00	@ .202000(	Water Volu	070163453T	4	0.202	0.81	R1310	A3MSM	20091118	20091217	0	29 2	2600
24531521	227291	129821	20091222	W	200912	61.00	@ 3.207000		070163453T	61	3.207	195.63	R1310	A3MSM	20091118	20091217	0	29 2	2600
24531521	227291	129821	20091222	W	200912	435.00	@ 2.015000		070163453T	435	2.015	876.53	R1310	A3MSM	20091118	20091217	0	29 2	2600
24531521	227291	129821	20091222	W	200912	4500.00	@ 1.506000		070163453T	4500	1.506	6777	R1310	A3MSM	20091118	20091217	0	29 2	2600
24531521	227291	129821	20091222	W	200912	8710.00	@ 1.151000		070163453T	8710	1.151	10025.21	R1310	A3MSM	20091118	20091217	0	29 2	2600
24531522	227294	129821	20091222	W	200912 Basic Service			Basic Serv	047905168T	0	0	30.41	R1310	A3M4	20091118	20091217	0	29 1	2600
24531522	227294	129821	20091222	W	200912 Water Volume	4.00	@ .202000(	Water Volu	047905168T	4	0.202	0.81	R1310	A3M4	20091118	20091217	0	29 1	2600
24531522	227294	129821	20091222	W	200912	61.00	@ 3.207000		047905168T	61	3.207	195.63	R1310	A3M4	20091118	20091217	0	29 1	2600
24531522	227294	129821	20091222	W	200912	435.00	@ 2.015000		047905168T	435	2.015	876.53	R1310	A3M4	20091118	20091217	0	29 1	2600
24531522	227294	129821	20091222	W	200912	76.00	@ 1.506000		047905168T	76	1.506	114.46	R1310	A3M4	20091118	20091217	0	29 1	2600
24538766	227286	129821	20091223	W	200912 Basic Service			Basic Serv	070163447T	0	0	97.35	R1310	A3M4	20091119	20091218	0	29 2	2600

24538766	227286	129821	20091223	W	200912	Water Volume	4.00 @ .202000(		Water Volu	070163447T	4	0.202	0.81	R1310	A3M4	20091119	20091218	0	29 2	2600
24538766	227286	129821	20091223	W	200912		61.00 @ 3.207000			070163447T	61	3.207	195.63	R1310	A3M4	20091119	20091218	0	29 2	2600
24538766	227286	129821	20091223	W	200912		422.00 @ 2.015000			070163447T	422	2.015	850.33	R1310	A3M4	20091119	20091218	0	29 2	2600
24603335	227282	129821	20091231	W	200912	Basic Service			Basic Serv	060453194T	0	0	97.35	R1310	A3M4S	20091118	20091217	0	29 2	2600
24603335	227282	129821	20091231	W	200912	Basic Service			Basic Serv	060425477T	0	0	97.35	R1310	A3MSM	20091118	20091217	0	29 2	2600
24603335	227282	129821	20091231	W	200912	Water Volume	4.00 @ .202000(		Water Volu	060425477T	4	0.202	0.81	R1310	A3MSM	20091118	20091217	0	29 2	2600
24603335	227282	129821	20091231	W	200912		61.00 @ 3.207000			060425477T	61	3.207	195.63	R1310	A3MSM	20091118	20091217	0	29 2	2600
24603335	227282	129821	20091231	W	200912		435.00 @ 2.015000			060425477T	435	2.015	876.53	R1310	A3MSM	20091118	20091217	0	29 2	2600
24603335	227282	129821	20091231	W	200912		3401.00 @ 1.506000(			060425477T	3401	1.506	5121.91	R1310	A3MSM	20091118	20091217	0	29 2	2600
24804824	227276	129821	20100121	W	201001	Basic Service			Basic Serv	051275237T	0	0	30.22	R1210	A2M4	20091216	20100118	0	33 1	2600
24804824	227276	129821	20100121	W	201001	Water Volume	4.00 @ .201000(		Water Volu	051275237T	4	0.201	0.8	R1210	A2M4	20091216	20100118	0	33 1	2600
24804824	227276	129821	20100121	W	201001		8.00 @ 3.187000			051275237T	8	3.187	25.5	R1210	A2M4	20091216	20100118	0	33 1	2600
24804825	227279	129821	20100121	W	201001	Basic Service			Basic Serv	060449864T	0	0	97.35	R1310	A3M4	20091216	20100118	0	33 2	2600
24804825	227279	129821	20100121	W	201001	Water Volume	4.00 @ .202000(		Water Volu	060449864T	4	0.202	0.81	R1310	A3M4	20091216	20100118	0	33 2	2600
24804825	227279	129821	20100121	W	201001		34.00 @ 3.207000			060449864T	34	3.207	109.04	R1310	A3M4	20091216	20100118	0	33 2	2600
24804826	227283	129821	20100121	W	201001	Basic Service			Basic Serv	031965097T	0	0	304.23	R1310	A3M4	20091216	20100118	0	33 4	2600
24804826	227283	129821	20100121	W	201001	Basic Service			Basic Serv	031646280T	0	0	97.35	R1310	A3M4	20091216	20100118	0	33 2	2600
24804826	227283	129821	20100121	W	201001	Basic Service			Basic Serv	031965105T	0	0	304.23	R1310	A3M4	20091216	20100118	0	33 4	2600
24804826	227283	129821	20100121	W	201001	Water Volume	4.00 @ .202000(		Water Volu	031965105T	4	0.202	0.81	R1310	A3M4	20091216	20100118	0	33 4	2600
24804826	227283	129821	20100121	W	201001		61.00 @ 3.207000			031965105T	61	3.207	195.63	R1310	A3M4	20091216	20100118	0	33 4	2600
24804826	227283	129821	20100121	W	201001		435.00 @ 2.015000			031965105T	435	2.015	876.53	R1310	A3M4	20091216	20100118	0	33 4	2600
24804826	227283	129821	20100121	W	201001		4500.00 @ 1.506000(			031965105T	4500	1.506	6777	R1310	A3M4	20091216	20100118	0	33 4	2600
24804826	227283	129821	20100121	W	201001		10000.00 @ 1.151000(			031965105T	10000	1.151	11510	R1310	A3M4	20091216	20100118	0	33 4	2600
24804826	227283	129821	20100121	W	201001		17434.00 @ .684000(			031965105T	17434	0.684	11924.86	R1310	A3M4	20091216	20100118	0	33 4	2600
24809551	131379	129821	20100122	W	201001	Basic Service			Basic Serv	084747512T	0	0	10.88	R1310	A3M4	20091217	20100119	0	33 5/8	2600
24810604	227282	129821	20100122	W	201001	Basic Service			Basic Serv	060453194T	0	0	97.35	R1310	A3M4S	20091217	20100119	0	33 2	2600
24810604	227282	129821	20100122	W	201001	Basic Service			Basic Serv	060425477T	0	0	97.35	R1310	A3MSM	20091217	20100119	0	33 2	2600
24810604	227282	129821	20100122	W	201001	Water Volume	4.00 @ .202000(		Water Volu	060425477T	4	0.202	0.81	R1310	A3MSM	20091217	20100119	0	33 2	2600
24810604	227282	129821	20100122	W	201001		61.00 @ 3.207000			060425477T	61	3.207	195.63	R1310	A3MSM	20091217	20100119	0	33 2	2600
24810604	227282	129821	20100122	W	201001		435.00 @ 2.015000			060425477T	435	2.015	876.53	R1310	A3MSM	20091217	20100119	0	33 2	2600
24810604	227282	129821	20100122	W	201001		3196.00 @ 1.506000(			060425477T	3196	1.506	4813.18	R1310	A3MSM	20091217	20100119	0	33 2	2600
24810605	227291	129821	20100122	W	201001	Basic Service			Basic Serv	070001747T	0	0	97.35	R1310	A3M4S	20091217	20100119	0	33 2	2600
24810605	227291	129821	20100122	W	201001	Basic Service			Basic Serv	070163453T	0	0	97.35	R1310	A3MSM	20091217	20100119	0	33 2	2600
24810605	227291	129821	20100122	W	201001	Water Volume	4.00 @ .202000(		Water Volu	070163453T	4	0.202	0.81	R1310	A3MSM	20091217	20100119	0	33 2	2600
24810605	227291	129821	20100122	W	201001		61.00 @ 3.207000			070163453T	61	3.207	195.63	R1310	A3MSM	20091217	20100119	0	33 2	2600
24810605	227291	129821	20100122	W	201001		435.00 @ 2.015000			070163453T	435	2.015	876.53	R1310	A3MSM	20091217	20100119	0	33 2	2600
24810605	227291	129821	20100122	W	201001		4500.00 @ 1.506000(			070163453T	4500	1.506	6777	R1310	A3MSM	20091217	20100119	0	33 2	2600
24810605	227291	129821	20100122	W	201001		8827.00 @ 1.151000(			070163453T	8827	1.151	10159.88	R1310	A3MSM	20091217	20100119	0	33 2	2600
24810606	227294	129821	20100122	W	201001	Basic Service			Basic Serv	047905168T	0	0	30.41	R1310	A3M4	20091217	20100119	0	33 1	2600
24810606	227294	129821	20100122	W	201001	Water Volume	4.00 @ .202000(		Water Volu	047905168T	4	0.202	0.81	R1310	A3M4	20091217	20100119	0	33 1	2600
24810606	227294	129821	20100122	W	201001		61.00 @ 3.207000			047905168T	61	3.207	195.63	R1310	A3M4	20091217	20100119	0	33 1	2600
24810606	227294	129821	20100122	W	201001		435.00 @ 2.015000			047905168T	435	2.015	876.53	R1310	A3M4	20091217	20100119	0	33 1	2600
24810606	227294	129821	20100122	W	201001		147.00 @ 1.506000			047905168T	147	1.506	221.38	R1310	A3M4	20091217	20100119	0	33 1	2600
24821070	227286	129821	20100125	W	201001	Basic Service			Basic Serv	070163447T	0	0	97.35	R1310	A3M4	20091218	20100120	0	33 2	2600
24821070	227286	129821	20100125	W	201001	Water Volume	4.00 @ .202000(		Water Volu	070163447T	4	0.202	0.81	R1310	A3M4	20091218	20100120	0	33 2	2600
24821070	227286	129821	20100125	W	201001		61.00 @ 3.207000			070163447T	61	3.207	195.63	R1310	A3M4	20091218	20100120	0	33 2	2600
24821070	227286	129821	20100125	W	201001		435.00 @ 2.015000			070163447T	435	2.015	876.53	R1310	A3M4	20091218	20100120	0	33 2	2600
24821070	227286	129821	20100125	W	201001		153.00 @ 1.506000			070163447T	153	1.506	230.42	R1310	A3M4	20091218	20100120	0	33 2	2600
25073123	227276	129821	20100219	W	201002	Basic Service			Basic Serv	051275237T	0	0	30.22	R1210	A2M4	20100118	20100216	0	29 1	2600
25073123	227276	129821	20100219	W	201002	Water Volume	4.00 @ .201000(		Water Volu	051275237T	4	0.201	0.8	R1210	A2M4	20100118	20100216	0	29 1	2600
25073123	227276	129821	20100219	W	201002		18.00 @ 3.187000			051275237T	18	3.187	57.37	R1210	A2M4	20100118	20100216	0	29 1	2600
25073124	227279	129821	20100219	W	201002	Basic Service			Basic Serv	060449864T	0	0	97.35	R1310	A3M4	20100118	20100216	0	29 2	2600
25073124	227279	129821	20100219	W	201002	Water Volume	4.00 @ .202000(		Water Volu	060449864T	4	0.202	0.81	R1310	A3M4	20100118	20100216	0	29 2	2600
25073124	227279	129821	20100219	W	201002		29.00 @ 3.207000			060449864T	29	3.207	93	R1310	A3M4	20100118	20100216	0	29 2	2600
25073125	227283	129821	20100219	W	201002	Basic Service			Basic Serv	031965097T	0	0	304.23	R1310	A3M4	20100118	20100216	0	29 4	2600
25073125	227283	129821	20100219	W	201002	Basic Service			Basic Serv	031646280T	0	0	97.35	R1310	A3M4	20100118	20100216	0	29 2	2600
25073125	227283	129821	20100219	W	201002	Basic Service			Basic Serv	031965105T	0	0	304.23	R1310	A3M4	20100118	20100216	0	29 4	2600

25073125	227283	129821	20100219	W	201002	Water Volume	4.00 @ .202000(		Water Volu	031965105T	4	0.202	0.81	R1310	A3M4	20100118	20100216	0	29 4	2600
25073125	227283	129821	20100219	W	201002		61.00 @ 3.207000			031965105T	61	3.207	195.63	R1310	A3M4	20100118	20100216	0	29 4	2600
25073125	227283	129821	20100219	W	201002		435.00 @ 2.015000			031965105T	435	2.015	876.53	R1310	A3M4	20100118	20100216	0	29 4	2600
25073125	227283	129821	20100219	W	201002		4500.00 @ 1.506000(			031965105T	4500	1.506	6777	R1310	A3M4	20100118	20100216	0	29 4	2600
25073125	227283	129821	20100219	W	201002		10000.00 @ 1.151000(			031965105T	10000	1.151	11510	R1310	A3M4	20100118	20100216	0	29 4	2600
25073125	227283	129821	20100219	W	201002		19266.00 @ .684000(			031965105T	19266	0.684	13177.94	R1310	A3M4	20100118	20100216	0	29 4	2600
25081532	131379	129821	20100222	W	201002	Basic Service			Basic Serv	084747512T	0	0	10.88	R1310	A3M4	20100119	20100217	0	29 5/8	2600
25082589	227282	129821	20100222	W	201002	Basic Service			Basic Serv	060453194T	0	0	97.35	R1310	A3M4S	20100119	20100217	0	29 2	2600
25082589	227282	129821	20100222	W	201002	Basic Service			Basic Serv	060425477T	0	0	97.35	R1310	A3MSM	20100119	20100217	0	29 2	2600
25082589	227282	129821	20100222	W	201002	Water Volume	4.00 @ .202000(		Water Volu	060425477T	4	0.202	0.81	R1310	A3MSM	20100119	20100217	0	29 2	2600
25082589	227282	129821	20100222	W	201002		61.00 @ 3.207000			060425477T	61	3.207	195.63	R1310	A3MSM	20100119	20100217	0	29 2	2600
25082589	227282	129821	20100222	W	201002		435.00 @ 2.015000			060425477T	435	2.015	876.53	R1310	A3MSM	20100119	20100217	0	29 2	2600
25082589	227282	129821	20100222	W	201002		3314.00 @ 1.506000(			060425477T	3314	1.506	4990.88	R1310	A3MSM	20100119	20100217	0	29 2	2600
25082590	227291	129821	20100222	W	201002	Basic Service			Basic Serv	070001747T	0	0	97.35	R1310	A3M4S	20100119	20100217	0	29 2	2600
25082590	227291	129821	20100222	W	201002	Basic Service			Basic Serv	070163453T	0	0	97.35	R1310	A3MSM	20100119	20100217	0	29 2	2600
25082590	227291	129821	20100222	W	201002	Water Volume	4.00 @ .202000(		Water Volu	070163453T	4	0.202	0.81	R1310	A3MSM	20100119	20100217	0	29 2	2600
25082590	227291	129821	20100222	W	201002		61.00 @ 3.207000			070163453T	61	3.207	195.63	R1310	A3MSM	20100119	20100217	0	29 2	2600
25082590	227291	129821	20100222	W	201002		435.00 @ 2.015000			070163453T	435	2.015	876.53	R1310	A3MSM	20100119	20100217	0	29 2	2600
25082590	227291	129821	20100222	W	201002		4500.00 @ 1.506000(			070163453T	4500	1.506	6777	R1310	A3MSM	20100119	20100217	0	29 2	2600
25082590	227291	129821	20100222	W	201002		9209.00 @ 1.151000(			070163453T	9209	1.151	10599.56	R1310	A3MSM	20100119	20100217	0	29 2	2600
25082591	227294	129821	20100222	W	201002	Basic Service			Basic Serv	047905168T	0	0	30.41	R1310	A3M4	20100119	20100217	0	29 1	2600
25082591	227294	129821	20100222	W	201002	Water Volume	4.00 @ .202000(		Water Volu	047905168T	4	0.202	0.81	R1310	A3M4	20100119	20100217	0	29 1	2600
25082591	227294	129821	20100222	W	201002		61.00 @ 3.207000			047905168T	61	3.207	195.63	R1310	A3M4	20100119	20100217	0	29 1	2600
25082591	227294	129821	20100222	W	201002		435.00 @ 2.015000			047905168T	435	2.015	876.53	R1310	A3M4	20100119	20100217	0	29 1	2600
25082591	227294	129821	20100222	W	201002		60.00 @ 1.506000			047905168T	60	1.506	90.36	R1310	A3M4	20100119	20100217	0	29 1	2600
25097553	227286	129821	20100223	W	201002	Basic Service			Basic Serv	070163447T	0	0	97.35	R1310	A3M4	20100120	20100218	0	29 2	2600
25097553	227286	129821	20100223	W	201002	Water Volume	4.00 @ .202000(		Water Volu	070163447T	4	0.202	0.81	R1310	A3M4	20100120	20100218	0	29 2	2600
25097553	227286	129821	20100223	W	201002		61.00 @ 3.207000			070163447T	61	3.207	195.63	R1310	A3M4	20100120	20100218	0	29 2	2600
25097553	227286	129821	20100223	W	201002		435.00 @ 2.015000			070163447T	435	2.015	876.53	R1310	A3M4	20100120	20100218	0	29 2	2600
25097553	227286	129821	20100223	W	201002		76.00 @ 1.506000			070163447T	76	1.506	114.46	R1310	A3M4	20100120	20100218	0	29 2	2600
25338808	227276	129821	20100322	W	201003	Basic Service			Basic Serv	051275237T	0	0	30.22	R1210	A2M4	20100216	20100317	0	29 1	2600
25338808	227276	129821	20100322	W	201003	Water Volume	4.00 @ .201000(		Water Volu	051275237T	4	0.201	0.8	R1210	A2M4	20100216	20100317	0	29 1	2600
25338808	227276	129821	20100322	W	201003		16.00 @ 3.187000			051275237T	16	3.187	50.99	R1210	A2M4	20100216	20100317	0	29 1	2600
25338809	227279	129821	20100322	W	201003	Basic Service			Basic Serv	060449864T	0	0	97.35	R1310	A3M4	20100216	20100317	0	29 2	2600
25338809	227279	129821	20100322	W	201003	Water Volume	4.00 @ .202000(		Water Volu	060449864T	4	0.202	0.81	R1310	A3M4	20100216	20100317	0	29 2	2600
25338809	227279	129821	20100322	W	201003		30.00 @ 3.207000			060449864T	30	3.207	96.21	R1310	A3M4	20100216	20100317	0	29 2	2600
25338810	227283	129821	20100322	W	201003	Basic Service			Basic Serv	031965097T	0	0	304.23	R1310	A3M4	20100216	20100317	0	29 4	2600
25338810	227283	129821	20100322	W	201003	Basic Service			Basic Serv	031646280T	0	0	97.35	R1310	A3M4	20100216	20100317	0	29 2	2600
25338810	227283	129821	20100322	W	201003	Basic Service			Basic Serv	031965105T	0	0	304.23	R1310	A3M4	20100216	20100317	0	29 4	2600
25338810	227283	129821	20100322	W	201003	Water Volume	4.00 @ .202000(		Water Volu	031965105T	4	0.202	0.81	R1310	A3M4	20100216	20100317	0	29 4	2600
25338810	227283	129821	20100322	W	201003		61.00 @ 3.207000			031965105T	61	3.207	195.63	R1310	A3M4	20100216	20100317	0	29 4	2600
25338810	227283	129821	20100322	W	201003		435.00 @ 2.015000			031965105T	435	2.015	876.53	R1310	A3M4	20100216	20100317	0	29 4	2600
25338810	227283	129821	20100322	W	201003		4500.00 @ 1.506000(			031965105T	4500	1.506	6777	R1310	A3M4	20100216	20100317	0	29 4	2600
25338810	227283	129821	20100322	W	201003		10000.00 @ 1.151000(			031965105T	10000	1.151	11510	R1310	A3M4	20100216	20100317	0	29 4	2600
25338810	227283	129821	20100322	W	201003		19594.00 @ .684000(			031965105T	19594	0.684	13402.3	R1310	A3M4	20100216	20100317	0	29 4	2600
25352125	131379	129821	20100323	W	201003	Basic Service			Basic Serv	084747512T	0	0	10.88	R1310	A3M4	20100217	20100318	0	29 5/8	2600
25353187	227282	129821	20100323	W	201003	Basic Service			Basic Serv	060453194T	0	0	97.35	R1310	A3M4S	20100217	20100318	0	29 2	2600
25353187	227282	129821	20100323	W	201003	Basic Service			Basic Serv	060425477T	0	0	97.35	R1310	A3MSM	20100217	20100318	0	29 2	2600
25353187	227282	129821	20100323	W	201003	Water Volume	4.00 @ .202000(		Water Volu	060425477T	4	0.202	0.81	R1310	A3MSM	20100217	20100318	0	29 2	2600
25353187	227282	129821	20100323	W	201003		61.00 @ 3.207000			060425477T	61	3.207	195.63	R1310	A3MSM	20100217	20100318	0	29 2	2600
25353187	227282	129821	20100323	W	201003		435.00 @ 2.015000			060425477T	435	2.015	876.53	R1310	A3MSM	20100217	20100318	0	29 2	2600
25353187	227282	129821	20100323	W	201003		3354.00 @ 1.506000(			060425477T	3354	1.506	5051.12	R1310	A3MSM	20100217	20100318	0	29 2	2600
25353188	227291	129821	20100323	W	201003	Basic Service			Basic Serv	070001747T	0	0	97.35	R1310	A3M4S	20100217	20100318	0	29 2	2600
25353188	227291	129821	20100323	W	201003	Basic Service			Basic Serv	070163453T	0	0	97.35	R1310	A3MSM	20100217	20100318	0	29 2	2600
25353188	227291	129821	20100323	W	201003	Water Volume	4.00 @ .202000(		Water Volu	070163453T	4	0.202	0.81	R1310	A3MSM	20100217	20100318	0	29 2	2600
25353188	227291	129821	20100323	W	201003		61.00 @ 3.207000			070163453T	61	3.207	195.63	R1310	A3MSM	20100217	20100318	0	29 2	2600
25353188	227291	129821	20100323	W	201003		435.00 @ 2.015000			070163453T	435	2.015	876.53	R1310	A3MSM	20100217	20100318	0	29 2	2600
25353188	227291	129821	20100323	W	201003		4500.00 @ 1.506000(			070163453T	4500	1.506	6777	R1310	A3MSM	20100217	20100318	0	29 2	2600

25353188	227291	129821	20100323	W	201003	9265.00 @ 1.151000			070163453T	9265	1.151	10664.02	R1310	A3MSM	20100217	20100318	0	29 2	2600
25353189	227294	129821	20100323	W	201003 Basic Service			Basic Serv	047905168T	0	0	30.41	R1310	A3M4	20100217	20100318	0	29 1	2600
25353189	227294	129821	20100323	W	201003 Water Volume	4.00 @ .202000		Water Volu	047905168T	4	0.202	0.81	R1310	A3M4	20100217	20100318	0	29 1	2600
25353189	227294	129821	20100323	W	201003	61.00 @ 3.207000			047905168T	61	3.207	195.63	R1310	A3M4	20100217	20100318	0	29 1	2600
25353189	227294	129821	20100323	W	201003	435.00 @ 2.015000			047905168T	435	2.015	876.53	R1310	A3M4	20100217	20100318	0	29 1	2600
25353189	227294	129821	20100323	W	201003	67.00 @ 1.506000			047905168T	67	1.506	100.9	R1310	A3M4	20100217	20100318	0	29 1	2600
25358607	227286	129821	20100324	W	201003 Basic Service			Basic Serv	070163447T	0	0	97.35	R1310	A3M4	20100218	20100319	0	29 2	2600
25358607	227286	129821	20100324	W	201003 Water Volume	4.00 @ .202000		Water Volu	070163447T	4	0.202	0.81	R1310	A3M4	20100218	20100319	0	29 2	2600
25358607	227286	129821	20100324	W	201003	61.00 @ 3.207000			070163447T	61	3.207	195.63	R1310	A3M4	20100218	20100319	0	29 2	2600
25358607	227286	129821	20100324	W	201003	435.00 @ 2.015000			070163447T	435	2.015	876.53	R1310	A3M4	20100218	20100319	0	29 2	2600
25623561	227276	129821	20100422	W	201004 Basic Service			Basic Serv	051275237T	0	0	30.22	R1210	A2M4	20100317	20100419	0	33 1	2600
25623561	227276	129821	20100422	W	201004 Water Volume	4.00 @ .201000		Water Volu	051275237T	4	0.201	0.8	R1210	A2M4	20100317	20100419	0	33 1	2600
25623561	227276	129821	20100422	W	201004	61.00 @ 3.187000			051275237T	61	3.187	194.41	R1210	A2M4	20100317	20100419	0	33 1	2600
25623561	227276	129821	20100422	W	201004	122.00 @ 2.003000			051275237T	122	2.003	244.37	R1210	A2M4	20100317	20100419	0	33 1	2600
25623562	227279	129821	20100422	W	201004 Basic Service			Basic Serv	060449864T	0	0	97.35	R1310	A3M4	20100317	20100419	0	33 2	2600
25623562	227279	129821	20100422	W	201004 Water Volume	4.00 @ .202000		Water Volu	060449864T	4	0.202	0.81	R1310	A3M4	20100317	20100419	0	33 2	2600
25623562	227279	129821	20100422	W	201004	36.00 @ 3.207000			060449864T	36	3.207	115.45	R1310	A3M4	20100317	20100419	0	33 2	2600
25623563	227283	129821	20100422	W	201004 Basic Service			Basic Serv	031965097T	0	0	304.23	R1310	A3M4	20100317	20100419	0	33 4	2600
25623563	227283	129821	20100422	W	201004 Basic Service			Basic Serv	031646280T	0	0	97.35	R1310	A3M4	20100317	20100419	0	33 2	2600
25623563	227283	129821	20100422	W	201004 Basic Service			Basic Serv	031965105T	0	0	304.23	R1310	A3M4	20100317	20100419	0	33 4	2600
25623563	227283	129821	20100422	W	201004 Water Volume	4.00 @ .202000		Water Volu	031965105T	4	0.202	0.81	R1310	A3M4	20100317	20100419	0	33 4	2600
25623563	227283	129821	20100422	W	201004	61.00 @ 3.207000			031965105T	61	3.207	195.63	R1310	A3M4	20100317	20100419	0	33 4	2600
25623563	227283	129821	20100422	W	201004	435.00 @ 2.015000			031965105T	435	2.015	876.53	R1310	A3M4	20100317	20100419	0	33 4	2600
25623563	227283	129821	20100422	W	201004	4500.00 @ 1.506000			031965105T	4500	1.506	6777	R1310	A3M4	20100317	20100419	0	33 4	2600
25623563	227283	129821	20100422	W	201004	10000.00 @ 1.151000			031965105T	10000	1.151	11510	R1310	A3M4	20100317	20100419	0	33 4	2600
25623563	227283	129821	20100422	W	201004	23818.00 @ .684000			031965105T	23818	0.684	16291.51	R1310	A3M4	20100317	20100419	0	33 4	2600
25628094	131379	129821	20100423	W	201004 Basic Service			Basic Serv	084747512T	0	0	10.88	R1310	A3M4	20100318	20100420	0	33 5/8	2600
25629106	227282	129821	20100423	W	201004 Basic Service			Basic Serv	060453194T	0	0	97.35	R1310	A3M4S	20100318	20100420	0	33 2	2600
25629106	227282	129821	20100423	W	201004 Basic Service			Basic Serv	060425477T	0	0	97.35	R1310	A3MSM	20100318	20100420	0	33 2	2600
25629106	227282	129821	20100423	W	201004 Water Volume	4.00 @ .202000		Water Volu	060425477T	4	0.202	0.81	R1310	A3MSM	20100318	20100420	0	33 2	2600
25629106	227282	129821	20100423	W	201004	61.00 @ 3.207000			060425477T	61	3.207	195.63	R1310	A3MSM	20100318	20100420	0	33 2	2600
25629106	227282	129821	20100423	W	201004	435.00 @ 2.015000			060425477T	435	2.015	876.53	R1310	A3MSM	20100318	20100420	0	33 2	2600
25629106	227282	129821	20100423	W	201004	4052.00 @ 1.506000			060425477T	4052	1.506	6102.31	R1310	A3MSM	20100318	20100420	0	33 2	2600
25629107	227291	129821	20100423	W	201004 Basic Service			Basic Serv	070001747T	0	0	97.35	R1310	A3M4S	20100318	20100420	0	33 2	2600
25629107	227291	129821	20100423	W	201004 Basic Service			Basic Serv	070163453T	0	0	97.35	R1310	A3MSM	20100318	20100420	0	33 2	2600
25629107	227291	129821	20100423	W	201004 Water Volume	4.00 @ .202000		Water Volu	070163453T	4	0.202	0.81	R1310	A3MSM	20100318	20100420	0	33 2	2600
25629107	227291	129821	20100423	W	201004	61.00 @ 3.207000			070163453T	61	3.207	195.63	R1310	A3MSM	20100318	20100420	0	33 2	2600
25629107	227291	129821	20100423	W	201004	435.00 @ 2.015000			070163453T	435	2.015	876.53	R1310	A3MSM	20100318	20100420	0	33 2	2600
25629107	227291	129821	20100423	W	201004	4500.00 @ 1.506000			070163453T	4500	1.506	6777	R1310	A3MSM	20100318	20100420	0	33 2	2600
25629107	227291	129821	20100423	W	201004	10000.00 @ 1.151000			070163453T	10000	1.151	11510	R1310	A3MSM	20100318	20100420	0	33 2	2600
25629107	227291	129821	20100423	W	201004	1198.00 @ .684000			070163453T	1198	0.684	819.43	R1310	A3MSM	20100318	20100420	0	33 2	2600
25629108	227294	129821	20100423	W	201004 Basic Service			Basic Serv	047905168T	0	0	30.41	R1310	A3M4	20100318	20100420	0	33 1	2600
25629108	227294	129821	20100423	W	201004 Water Volume	4.00 @ .202000		Water Volu	047905168T	4	0.202	0.81	R1310	A3M4	20100318	20100420	0	33 1	2600
25629108	227294	129821	20100423	W	201004	61.00 @ 3.207000			047905168T	61	3.207	195.63	R1310	A3M4	20100318	20100420	0	33 1	2600
25629108	227294	129821	20100423	W	201004	435.00 @ 2.015000			047905168T	435	2.015	876.53	R1310	A3M4	20100318	20100420	0	33 1	2600
25629108	227294	129821	20100423	W	201004	148.00 @ 1.506000			047905168T	148	1.506	222.89	R1310	A3M4	20100318	20100420	0	33 1	2600
25638385	227286	129821	20100426	W	201004 Basic Service			Basic Serv	070163447T	0	0	97.35	R1310	A3M4	20100319	20100421	0	33 2	2600
25638385	227286	129821	20100426	W	201004 Water Volume	4.00 @ .202000		Water Volu	070163447T	4	0.202	0.81	R1310	A3M4	20100319	20100421	0	33 2	2600
25638385	227286	129821	20100426	W	201004	61.00 @ 3.207000			070163447T	61	3.207	195.63	R1310	A3M4	20100319	20100421	0	33 2	2600
25638385	227286	129821	20100426	W	201004	394.00 @ 2.015000			070163447T	394	2.015	793.91	R1310	A3M4	20100319	20100421	0	33 2	2600
25874903	227276	129821	20100521	W	201005 Basic Service			Basic Serv	051275237T	0	0	30.22	R1210	A2M4	20100419	20100519	0	30 1	2600
25874903	227276	129821	20100521	W	201005 Water Volume	4.00 @ .201000		Water Volu	051275237T	4	0.201	0.8	R1210	A2M4	20100419	20100519	0	30 1	2600
25874903	227276	129821	20100521	W	201005	61.00 @ 3.187000			051275237T	61	3.187	194.41	R1210	A2M4	20100419	20100519	0	30 1	2600
25874903	227276	129821	20100521	W	201005	63.00 @ 2.003000			051275237T	63	2.003	126.19	R1210	A2M4	20100419	20100519	0	30 1	2600
25874904	227279	129821	20100521	W	201005 Basic Service			Basic Serv	060449864T	0	0	97.35	R1310	A3M4	20100419	20100519	0	30 2	2600
25874904	227279	129821	20100521	W	201005 Water Volume	4.00 @ .202000		Water Volu	060449864T	4	0.202	0.81	R1310	A3M4	20100419	20100519	0	30 2	2600
25874904	227279	129821	20100521	W	201005	33.00 @ 3.207000			060449864T	33	3.207	105.83	R1310	A3M4	20100419	20100519	0	30 2	2600

25882490	131379	129821	20100524	W	201005 Basic Service				Basic Serv	084747512T	0	0	10.88	R1310	A3M4	20100420	20100519	0	29 5/8	2600
25883513	227282	129821	20100524	W	201005 Basic Service				Basic Serv	060453194T	0	0	97.35	R1310	A3M4S	20100420	20100519	0	29 2	2600
25883513	227282	129821	20100524	W	201005 Basic Service				Basic Serv	060425477T	0	0	97.35	R1310	A3MSM	20100420	20100519	0	29 2	2600
25883513	227282	129821	20100524	W	201005 Water Volume	4.00	@	.202000(	Water Volu	060425477T	4	0.202	0.81	R1310	A3MSM	20100420	20100519	0	29 2	2600
25883513	227282	129821	20100524	W	201005	61.00	@	3.207000		060425477T	61	3.207	195.63	R1310	A3MSM	20100420	20100519	0	29 2	2600
25883513	227282	129821	20100524	W	201005	435.00	@	2.015000		060425477T	435	2.015	876.53	R1310	A3MSM	20100420	20100519	0	29 2	2600
25883513	227282	129821	20100524	W	201005	3790.00	@	1.506000(		060425477T	3790	1.506	5707.74	R1310	A3MSM	20100420	20100519	0	29 2	2600
25883514	227283	129821	20100524	W	201005 Basic Service				Basic Serv	031965097T	0	0	304.23	R1310	A3M4	20100419	20100519	0	30 4	2600
25883514	227283	129821	20100524	W	201005 Basic Service				Basic Serv	031646280T	0	0	97.35	R1310	A3M4	20100419	20100520	0	31 2	2600
25883514	227283	129821	20100524	W	201005 Basic Service				Basic Serv	031965105T	0	0	304.23	R1310	A3M4	20100419	20100519	0	30 4	2600
25883514	227283	129821	20100524	W	201005 Water Volume	4.00	@	.202000(	Water Volu	031965105T	4	0.202	0.81	R1310	A3M4	20100419	20100519	0	30 4	2600
25883514	227283	129821	20100524	W	201005	61.00	@	3.207000		031965105T	61	3.207	195.63	R1310	A3M4	20100419	20100519	0	30 4	2600
25883514	227283	129821	20100524	W	201005	435.00	@	2.015000		031965105T	435	2.015	876.53	R1310	A3M4	20100419	20100519	0	30 4	2600
25883514	227283	129821	20100524	W	201005	4500.00	@	1.506000(		031965105T	4500	1.506	6777	R1310	A3M4	20100419	20100519	0	30 4	2600
25883514	227283	129821	20100524	W	201005	10000.00	@	1.151000(		031965105T	10000	1.151	11510	R1310	A3M4	20100419	20100519	0	30 4	2600
25883514	227283	129821	20100524	W	201005	21455.00	@	.684000(		031965105T	21455	0.684	14675.22	R1310	A3M4	20100419	20100519	0	30 4	2600
25883515	227291	129821	20100524	W	201005 Basic Service				Basic Serv	070001747T	0	0	97.35	R1310	A3M4S	20100420	20100519	0	29 2	2600
25883515	227291	129821	20100524	W	201005 Basic Service				Basic Serv	070163453T	0	0	97.35	R1310	A3MSM	20100420	20100519	0	29 2	2600
25883515	227291	129821	20100524	W	201005 Water Volume	4.00	@	.202000(	Water Volu	070163453T	4	0.202	0.81	R1310	A3MSM	20100420	20100519	0	29 2	2600
25883515	227291	129821	20100524	W	201005	61.00	@	3.207000		070163453T	61	3.207	195.63	R1310	A3MSM	20100420	20100519	0	29 2	2600
25883515	227291	129821	20100524	W	201005	435.00	@	2.015000		070163453T	435	2.015	876.53	R1310	A3MSM	20100420	20100519	0	29 2	2600
25883515	227291	129821	20100524	W	201005	4500.00	@	1.506000(		070163453T	4500	1.506	6777	R1310	A3MSM	20100420	20100519	0	29 2	2600
25883515	227291	129821	20100524	W	201005	8982.00	@	1.151000(		070163453T	8982	1.151	10338.28	R1310	A3MSM	20100420	20100519	0	29 2	2600
25883516	227294	129821	20100524	W	201005 Basic Service				Basic Serv	047905168T	0	0	30.41	R1310	A3M4	20100420	20100519	0	29 1	2600
25883516	227294	129821	20100524	W	201005 Water Volume	4.00	@	.202000(	Water Volu	047905168T	4	0.202	0.81	R1310	A3M4	20100420	20100519	0	29 1	2600
25883516	227294	129821	20100524	W	201005	61.00	@	3.207000		047905168T	61	3.207	195.63	R1310	A3M4	20100420	20100519	0	29 1	2600
25883516	227294	129821	20100524	W	201005	435.00	@	2.015000		047905168T	435	2.015	876.53	R1310	A3M4	20100420	20100519	0	29 1	2600
25883516	227294	129821	20100524	W	201005	70.00	@	1.506000		047905168T	70	1.506	105.42	R1310	A3M4	20100420	20100519	0	29 1	2600
25897317	227286	129821	20100525	W	201005 Basic Service				Basic Serv	070163447T	0	0	97.35	R1310	A3M4	20100421	20100520	0	29 2	2600
25897317	227286	129821	20100525	W	201005 Water Volume	4.00	@	.202000(	Water Volu	070163447T	4	0.202	0.81	R1310	A3M4	20100421	20100520	0	29 2	2600
25897317	227286	129821	20100525	W	201005	61.00	@	3.207000		070163447T	61	3.207	195.63	R1310	A3M4	20100421	20100520	0	29 2	2600
25897317	227286	129821	20100525	W	201005	405.00	@	2.015000		070163447T	405	2.015	816.08	R1310	A3M4	20100421	20100520	0	29 2	2600
26147963	227276	129821	20100622	W	201006 Basic Service				Basic Serv	051275237T	0	0	30.22	R1210	A2M4	20100519	20100617	0	29 1	2600
26147963	227276	129821	20100622	W	201006 Water Volume	4.00	@	.201000(	Water Volu	051275237T	4	0.201	0.8	R1210	A2M4	20100519	20100617	0	29 1	2600
26147963	227276	129821	20100622	W	201006	61.00	@	3.187000		051275237T	61	3.187	194.41	R1210	A2M4	20100519	20100617	0	29 1	2600
26147963	227276	129821	20100622	W	201006	147.00	@	2.003000		051275237T	147	2.003	294.44	R1210	A2M4	20100519	20100617	0	29 1	2600
26147964	227279	129821	20100622	W	201006 Basic Service				Basic Serv	060449864T	0	0	97.35	R1310	A3M4	20100519	20100617	0	29 2	2600
26147964	227279	129821	20100622	W	201006 Water Volume	4.00	@	.202000(	Water Volu	060449864T	4	0.202	0.81	R1310	A3M4	20100519	20100617	0	29 2	2600
26147964	227279	129821	20100622	W	201006	33.00	@	3.207000		060449864T	33	3.207	105.83	R1310	A3M4	20100519	20100617	0	29 2	2600
26147965	227283	129821	20100622	W	201006 Basic Service				Basic Serv	031965097T	0	0	304.23	R1310	A3M4	20100519	20100617	0	29 4	2600
26147965	227283	129821	20100622	W	201006 Basic Service				Basic Serv	031646280T	0	0	97.35	R1310	A3M4	20100520	20100617	0	28 2	2600
26147965	227283	129821	20100622	W	201006 Basic Service				Basic Serv	031965105T	0	0	304.23	R1310	A3M4	20100519	20100617	0	29 4	2600
26147965	227283	129821	20100622	W	201006 Water Volume	4.00	@	.202000(	Water Volu	031965105T	4	0.202	0.81	R1310	A3M4	20100519	20100617	0	29 4	2600
26147965	227283	129821	20100622	W	201006	61.00	@	3.207000		031965105T	61	3.207	195.63	R1310	A3M4	20100519	20100617	0	29 4	2600
26147965	227283	129821	20100622	W	201006	435.00	@	2.015000		031965105T	435	2.015	876.53	R1310	A3M4	20100519	20100617	0	29 4	2600
26147965	227283	129821	20100622	W	201006	4500.00	@	1.506000(		031965105T	4500	1.506	6777	R1310	A3M4	20100519	20100617	0	29 4	2600
26147965	227283	129821	20100622	W	201006	10000.00	@	1.151000(		031965105T	10000	1.151	11510	R1310	A3M4	20100519	20100617	0	29 4	2600
26147965	227283	129821	20100622	W	201006	19894.00	@	.684000(		031965105T	19894	0.684	13607.5	R1310	A3M4	20100519	20100617	0	29 4	2600
26153836	131379	129821	20100623	W	201006 Basic Service				Basic Serv	084747512T	0	0	10.88	R1310	A3M4	20100519	20100618	0	30 5/8	2600
26154835	227282	129821	20100623	W	201006 Basic Service				Basic Serv	060453194T	0	0	97.35	R1310	A3M4S	20100519	20100618	0	30 2	2600
26154835	227282	129821	20100623	W	201006 Basic Service				Basic Serv	060425477T	0	0	97.35	R1310	A3MSM	20100519	20100618	0	30 2	2600
26154835	227282	129821	20100623	W	201006 Water Volume	4.00	@	.202000(	Water Volu	060425477T	4	0.202	0.81	R1310	A3MSM	20100519	20100618	0	30 2	2600
26154835	227282	129821	20100623	W	201006	61.00	@	3.207000		060425477T	61	3.207	195.63	R1310	A3MSM	20100519	20100618	0	30 2	2600
26154835	227282	129821	20100623	W	201006	435.00	@	2.015000		060425477T	435	2.015	876.53	R1310	A3MSM	20100519	20100618	0	30 2	2600
26154835	227282	129821	20100623	W	201006	3369.00	@	1.506000(		060425477T	3369	1.506	5073.71	R1310	A3MSM	20100519	20100618	0	30 2	2600
26154836	227291	129821	20100623	W	201006 Basic Service				Basic Serv	070001747T	0	0	97.35	R1310	A3M4S	20100519	20100618	0	30 2	2600
26154836	227291	129821	20100623	W	201006 Basic Service				Basic Serv	070163453T	0	0	97.35	R1310	A3MSM	20100519	20100618	0	30 2	2600

26154836	227291	129821	20100623	W	201006 Water Volume	4.00 @ .202000(	Water Volu	070163453T	4	0.202	0.81	R1310	A3MSM	20100519	20100618	0	30 2	2600	
26154836	227291	129821	20100623	W	201006	61.00 @ 3.207000		070163453T	61	3.207	195.63	R1310	A3MSM	20100519	20100618	0	30 2	2600	
26154836	227291	129821	20100623	W	201006	435.00 @ 2.015000		070163453T	435	2.015	876.53	R1310	A3MSM	20100519	20100618	0	30 2	2600	
26154836	227291	129821	20100623	W	201006	4500.00 @ 1.506000(		070163453T	4500	1.506	6777	R1310	A3MSM	20100519	20100618	0	30 2	2600	
26154836	227291	129821	20100623	W	201006	9701.00 @ 1.151000(		070163453T	9701	1.151	11165.85	R1310	A3MSM	20100519	20100618	0	30 2	2600	
26154837	227294	129821	20100623	W	201006 Basic Service		Basic Serv	047905168T	0	0	30.41	R1310	A3M4	20100519	20100618	0	30 1	2600	
26154837	227294	129821	20100623	W	201006 Water Volume	4.00 @ .202000(	Water Volu	047905168T	4	0.202	0.81	R1310	A3M4	20100519	20100618	0	30 1	2600	
26154837	227294	129821	20100623	W	201006	61.00 @ 3.207000		047905168T	61	3.207	195.63	R1310	A3M4	20100519	20100618	0	30 1	2600	
26154837	227294	129821	20100623	W	201006	435.00 @ 2.015000		047905168T	435	2.015	876.53	R1310	A3M4	20100519	20100618	0	30 1	2600	
26154837	227294	129821	20100623	W	201006	90.00 @ 1.506000		047905168T	90	1.506	135.54	R1310	A3M4	20100519	20100618	0	30 1	2600	
26174777	227286	129821	20100624	W	201006 Basic Service		Basic Serv	070163447T	0	0	97.35	R1310	A3M4	20100520	20100621	0	32 2	2600	
26174777	227286	129821	20100624	W	201006 Water Volume	4.00 @ .202000(	Water Volu	070163447T	4	0.202	0.81	R1310	A3M4	20100520	20100621	0	32 2	2600	
26174777	227286	129821	20100624	W	201006	61.00 @ 3.207000		070163447T	61	3.207	195.63	R1310	A3M4	20100520	20100621	0	32 2	2600	
26174777	227286	129821	20100624	W	201006	435.00 @ 2.015000		070163447T	435	2.015	876.53	R1310	A3M4	20100520	20100621	0	32 2	2600	
26174777	227286	129821	20100624	W	201006	44.00 @ 1.506000		070163447T	44	1.506	66.26	R1310	A3M4	20100520	20100621	0	32 2	2600	
26421650	227276	129821	20100722	W	201007 Basic Service		Basic Serv	051275237T	0	0	30.22	R1210	A2M4	20100617	20100719	0	32 1	2600	
26421650	227276	129821	20100722	W	201007 Water Volume	4.00 @ .201000(	Water Volu	051275237T	4	0.201	0.8	R1210	A2M4	20100617	20100719	0	32 1	2600	
26421650	227276	129821	20100722	W	201007	61.00 @ 3.187000		051275237T	61	3.187	194.41	R1210	A2M4	20100617	20100719	0	32 1	2600	
26421650	227276	129821	20100722	W	201007	216.00 @ 2.003000		051275237T	216	2.003	432.65	R1210	A2M4	20100617	20100719	0	32 1	2600	
26421651	227279	129821	20100722	W	201007 Basic Service		Basic Serv	060449864T	0	0	97.35	R1310	A3M4	20100617	20100719	0	32 2	2600	
26421651	227279	129821	20100722	W	201007 Water Volume	4.00 @ .202000(	Water Volu	060449864T	4	0.202	0.81	R1310	A3M4	20100617	20100719	0	32 2	2600	
26421651	227279	129821	20100722	W	201007	52.00 @ 3.207000		060449864T	52	3.207	166.76	R1310	A3M4	20100617	20100719	0	32 2	2600	
26421652	227283	129821	20100722	W	201007 Basic Service		Basic Serv	031965097T	0	0	304.23	R1310	A3M4	20100617	20100719	0	32 4	2600	
26421652	227283	129821	20100722	W	201007 Basic Service		Basic Serv	031646280T	0	0	97.35	R1310	A3M4	20100617	20100719	0	32 2	2600	
26421652	227283	129821	20100722	W	201007 Basic Service		Basic Serv	031965105T	0	0	304.23	R1310	A3M4	20100617	20100719	0	32 4	2600	
26421652	227283	129821	20100722	W	201007 Water Volume	4.00 @ .202000(	Water Volu	031965105T	4	0.202	0.81	R1310	A3M4	20100617	20100719	0	32 4	2600	
26421652	227283	129821	20100722	W	201007	61.00 @ 3.207000		031965105T	61	3.207	195.63	R1310	A3M4	20100617	20100719	0	32 4	2600	
26421652	227283	129821	20100722	W	201007	435.00 @ 2.015000		031965105T	435	2.015	876.53	R1310	A3M4	20100617	20100719	0	32 4	2600	
26421652	227283	129821	20100722	W	201007	4500.00 @ 1.506000(		031965105T	4500	1.506	6777	R1310	A3M4	20100617	20100719	0	32 4	2600	
26421652	227283	129821	20100722	W	201007	10000.00 @ 1.151000(		031965105T	10000	1.151	11510	R1310	A3M4	20100617	20100719	0	32 4	2600	
26421652	227283	129821	20100722	W	201007	22740.00 @ .684000(		031965105T	22740	0.684	15554.16	R1310	A3M4	20100617	20100719	0	32 4	2600	
26426897	131379	129821	20100723	W	201007 Basic Service		Basic Serv	084747512T	0	0	10.88	R1310	A3M4	20100618	20100720	0	32 5/8	2600	
26426897	131379	129821	20100723	W	201007 Water Volume	4.00 @ .202000(	Water Volu	084747512T	4	0.202	0.81	R1310	A3M4	20100618	20100720	0	32 5/8	2600	
26426897	131379	129821	20100723	W	201007	27.00 @ 3.207000		084747512T	27	3.207	86.59	R1310	A3M4	20100618	20100720	0	32 5/8	2600	
26427863	227282	129821	20100723	W	201007 Basic Service		Basic Serv	060453194T	0	0	97.35	R1310	A3M4S	20100618	20100720	0	32 2	2600	
26427863	227282	129821	20100723	W	201007 Basic Service		Basic Serv	060425477T	0	0	97.35	R1310	A3MSM	20100618	20100720	0	32 2	2600	
26427863	227282	129821	20100723	W	201007 Water Volume	4.00 @ .202000(	Water Volu	060425477T	4	0.202	0.81	R1310	A3MSM	20100618	20100720	0	32 2	2600	
26427863	227282	129821	20100723	W	201007	61.00 @ 3.207000		060425477T	61	3.207	195.63	R1310	A3MSM	20100618	20100720	0	32 2	2600	
26427863	227282	129821	20100723	W	201007	435.00 @ 2.015000		060425477T	435	2.015	876.53	R1310	A3MSM	20100618	20100720	0	32 2	2600	
26427863	227282	129821	20100723	W	201007	3726.00 @ 1.506000(		060425477T	3726	1.506	5611.36	R1310	A3MSM	20100618	20100720	0	32 2	2600	
26427864	227291	129821	20100723	W	201007 Basic Service		Basic Serv	070001747T	0	0	97.35	R1310	A3M4S	20100618	20100720	0	32 2	2600	
26427864	227291	129821	20100723	W	201007 Basic Service		Basic Serv	070163453T	0	0	97.35	R1310	A3MSM	20100618	20100720	0	32 2	2600	
26427864	227291	129821	20100723	W	201007 Water Volume	4.00 @ .202000(	Water Volu	070163453T	4	0.202	0.81	R1310	A3MSM	20100618	20100720	0	32 2	2600	
26427864	227291	129821	20100723	W	201007	61.00 @ 3.207000		070163453T	61	3.207	195.63	R1310	A3MSM	20100618	20100720	0	32 2	2600	
26427864	227291	129821	20100723	W	201007	435.00 @ 2.015000		070163453T	435	2.015	876.53	R1310	A3MSM	20100618	20100720	0	32 2	2600	
26427864	227291	129821	20100723	W	201007	4500.00 @ 1.506000(		070163453T	4500	1.506	6777	R1310	A3MSM	20100618	20100720	0	32 2	2600	
26427864	227291	129821	20100723	W	201007	10000.00 @ 1.151000(		070163453T	10000	1.151	11510	R1310	A3MSM	20100618	20100720	0	32 2	2600	
26427864	227291	129821	20100723	W	201007	1320.00 @ .684000		070163453T	1320	0.684	902.88	R1310	A3MSM	20100618	20100720	0	32 2	2600	
26427865	227294	129821	20100723	W	201007 Basic Service		Basic Serv	047905168T	0	0	30.41	R1310	A3M4	20100618	20100720	0	32 1	2600	
26427865	227294	129821	20100723	W	201007 Water Volume	4.00 @ .202000(	Water Volu	047905168T	4	0.202	0.81	R1310	A3M4	20100618	20100720	0	32 1	2600	
26427865	227294	129821	20100723	W	201007	61.00 @ 3.207000		047905168T	61	3.207	195.63	R1310	A3M4	20100618	20100720	0	32 1	2600	
26427865	227294	129821	20100723	W	201007	435.00 @ 2.015000		047905168T	435	2.015	876.53	R1310	A3M4	20100618	20100720	0	32 1	2600	
26427865	227294	129821	20100723	W	201007	130.00 @ 1.506000		047905168T	130	1.506	195.78	R1310	A3M4	20100618	20100720	0	32 1	2600	
26437814	227286	129821	20100726	W	201007 Basic Service		Basic Serv	070163447T	0	0	97.35	R1310	A3M4	20100621	20100721	0	30 2	2600	
26437814	227286	129821	20100726	W	201007 Water Volume	4.00 @ .202000(	Water Volu	070163447T	4	0.202	0.81	R1310	A3M4	20100621	20100721	0	30 2	2600	
26437814	227286	129821	20100726	W	201007	61.00 @ 3.207000		070163447T	61	3.207	195.63	R1310	A3M4	20100621	20100721	0	30 2	2600	
26437814	227286	129821	20100726	W	201007	381.00 @ 2.015000		070163447T	381	2.015	767.72	R1310	A3M4	20100621	20100721	0	30 2	2600	
26682527	227276	129821	20100820	W	201008 Basic Service		Basic Serv	051275237T	0	0	30.22	R1210	A2M4	20100719	20100817	0	29 1	2600	

26682527	227276	129821	20100820	W	201008	Water Volume	4.00 @ .201000		Water Volu	051275237T	4	0.201	0.8	R1210	A2M4	20100719	20100817	0	29 1	2600
26682527	227276	129821	20100820	W	201008		61.00 @ 3.187000			051275237T	61	3.187	194.41	R1210	A2M4	20100719	20100817	0	29 1	2600
26682527	227276	129821	20100820	W	201008		221.00 @ 2.003000			051275237T	221	2.003	442.66	R1210	A2M4	20100719	20100817	0	29 1	2600
26682528	227279	129821	20100820	W	201008	Basic Service			Basic Serv	060449864T	0	0	97.35	R1310	A3M4	20100719	20100817	0	29 2	2600
26682528	227279	129821	20100820	W	201008	Water Volume	4.00 @ .202000		Water Volu	060449864T	4	0.202	0.81	R1310	A3M4	20100719	20100817	0	29 2	2600
26682528	227279	129821	20100820	W	201008		39.00 @ 3.207000			060449864T	39	3.207	125.07	R1310	A3M4	20100719	20100817	0	29 2	2600
26682529	227283	129821	20100820	W	201008	Basic Service			Basic Serv	031965097T	0	0	304.23	R1310	A3M4	20100719	20100817	0	29 4	2600
26682529	227283	129821	20100820	W	201008	Basic Service			Basic Serv	031646280T	0	0	97.35	R1310	A3M4	20100719	20100817	0	29 2	2600
26682529	227283	129821	20100820	W	201008	Basic Service			Basic Serv	031965105T	0	0	304.23	R1310	A3M4	20100719	20100817	0	29 4	2600
26682529	227283	129821	20100820	W	201008	Water Volume	4.00 @ .202000		Water Volu	031965105T	4	0.202	0.81	R1310	A3M4	20100719	20100817	0	29 4	2600
26682529	227283	129821	20100820	W	201008		61.00 @ 3.207000			031965105T	61	3.207	195.63	R1310	A3M4	20100719	20100817	0	29 4	2600
26682529	227283	129821	20100820	W	201008		435.00 @ 2.015000			031965105T	435	2.015	876.53	R1310	A3M4	20100719	20100817	0	29 4	2600
26682529	227283	129821	20100820	W	201008		4500.00 @ 1.506000			031965105T	4500	1.506	6777	R1310	A3M4	20100719	20100817	0	29 4	2600
26682529	227283	129821	20100820	W	201008		10000.00 @ 1.151000			031965105T	10000	1.151	11510	R1310	A3M4	20100719	20100817	0	29 4	2600
26682529	227283	129821	20100820	W	201008		23532.00 @ .684000			031965105T	23532	0.684	16095.89	R1310	A3M4	20100719	20100817	0	29 4	2600
26695943	131379	129821	20100823	W	201008	Basic Service			Basic Serv	084747512T	0	0	10.88	R1310	A3M4	20100720	20100818	0	29 5/8	2600
26695943	131379	129821	20100823	W	201008	Water Volume	4.00 @ .202000		Water Volu	084747512T	4	0.202	0.81	R1310	A3M4	20100720	20100818	0	29 5/8	2600
26695943	131379	129821	20100823	W	201008		61.00 @ 3.207000			084747512T	61	3.207	195.63	R1310	A3M4	20100720	20100818	0	29 5/8	2600
26695943	131379	129821	20100823	W	201008		5.00 @ 2.015000			084747512T	5	2.015	10.08	R1310	A3M4	20100720	20100818	0	29 5/8	2600
26696917	227282	129821	20100823	W	201008	Basic Service			Basic Serv	060453194T	0	0	97.35	R1310	A3M4S	20100720	20100818	0	29 2	2600
26696917	227282	129821	20100823	W	201008	Basic Service			Basic Serv	060425477T	0	0	97.35	R1310	A3MSM	20100720	20100818	0	29 2	2600
26696917	227282	129821	20100823	W	201008	Water Volume	4.00 @ .202000		Water Volu	060425477T	4	0.202	0.81	R1310	A3MSM	20100720	20100818	0	29 2	2600
26696917	227282	129821	20100823	W	201008		61.00 @ 3.207000			060425477T	61	3.207	195.63	R1310	A3MSM	20100720	20100818	0	29 2	2600
26696917	227282	129821	20100823	W	201008		435.00 @ 2.015000			060425477T	435	2.015	876.53	R1310	A3MSM	20100720	20100818	0	29 2	2600
26696917	227282	129821	20100823	W	201008		3575.00 @ 1.506000			060425477T	3575	1.506	5383.95	R1310	A3MSM	20100720	20100818	0	29 2	2600
26696918	227291	129821	20100823	W	201008	Basic Service			Basic Serv	070001747T	0	0	97.35	R1310	A3M4S	20100720	20100818	0	29 2	2600
26696918	227291	129821	20100823	W	201008	Basic Service			Basic Serv	070163453T	0	0	97.35	R1310	A3MSM	20100720	20100818	0	29 2	2600
26696918	227291	129821	20100823	W	201008	Water Volume	4.00 @ .202000		Water Volu	070163453T	4	0.202	0.81	R1310	A3MSM	20100720	20100818	0	29 2	2600
26696918	227291	129821	20100823	W	201008		61.00 @ 3.207000			070163453T	61	3.207	195.63	R1310	A3MSM	20100720	20100818	0	29 2	2600
26696918	227291	129821	20100823	W	201008		435.00 @ 2.015000			070163453T	435	2.015	876.53	R1310	A3MSM	20100720	20100818	0	29 2	2600
26696918	227291	129821	20100823	W	201008		4500.00 @ 1.506000			070163453T	4500	1.506	6777	R1310	A3MSM	20100720	20100818	0	29 2	2600
26696918	227291	129821	20100823	W	201008		10000.00 @ 1.151000			070163453T	10000	1.151	11510	R1310	A3MSM	20100720	20100818	0	29 2	2600
26696918	227291	129821	20100823	W	201008		1105.00 @ .684000			070163453T	1105	0.684	755.82	R1310	A3MSM	20100720	20100818	0	29 2	2600
26696919	227294	129821	20100823	W	201008	Basic Service			Basic Serv	047905168T	0	0	30.41	R1310	A3M4	20100720	20100818	0	29 1	2600
26696919	227294	129821	20100823	W	201008	Water Volume	4.00 @ .202000		Water Volu	047905168T	4	0.202	0.81	R1310	A3M4	20100720	20100818	0	29 1	2600
26696919	227294	129821	20100823	W	201008		61.00 @ 3.207000			047905168T	61	3.207	195.63	R1310	A3M4	20100720	20100818	0	29 1	2600
26696919	227294	129821	20100823	W	201008		435.00 @ 2.015000			047905168T	435	2.015	876.53	R1310	A3M4	20100720	20100818	0	29 1	2600
26696919	227294	129821	20100823	W	201008		75.00 @ 1.506000			047905168T	75	1.506	112.95	R1310	A3M4	20100720	20100818	0	29 1	2600
26705177	227286	129821	20100824	W	201008	Basic Service			Basic Serv	070163447T	0	0	97.35	R1310	A3M4	20100721	20100819	0	29 2	2600
26705177	227286	129821	20100824	W	201008	Water Volume	4.00 @ .202000		Water Volu	070163447T	4	0.202	0.81	R1310	A3M4	20100721	20100819	0	29 2	2600
26705177	227286	129821	20100824	W	201008		61.00 @ 3.207000			070163447T	61	3.207	195.63	R1310	A3M4	20100721	20100819	0	29 2	2600
26705177	227286	129821	20100824	W	201008		343.00 @ 2.015000			070163447T	343	2.015	691.15	R1310	A3M4	20100721	20100819	0	29 2	2600
26980388	227276	129821	20100922	W	201009	Basic Service			Basic Serv	051275237T	0	0	30.22	R1210	A2M4	20100817	20100917	0	31 1	2600
26980388	227276	129821	20100922	W	201009	Water Volume	4.00 @ .201000		Water Volu	051275237T	4	0.201	0.8	R1210	A2M4	20100817	20100917	0	31 1	2600
26980388	227276	129821	20100922	W	201009		61.00 @ 3.187000			051275237T	61	3.187	194.41	R1210	A2M4	20100817	20100917	0	31 1	2600
26980388	227276	129821	20100922	W	201009		242.00 @ 2.003000			051275237T	242	2.003	484.73	R1210	A2M4	20100817	20100917	0	31 1	2600
26980389	227279	129821	20100922	W	201009	Basic Service			Basic Serv	060449864T	0	0	97.35	R1310	A3M4	20100817	20100917	0	31 2	2600
26980389	227279	129821	20100922	W	201009	Water Volume	4.00 @ .202000		Water Volu	060449864T	4	0.202	0.81	R1310	A3M4	20100817	20100917	0	31 2	2600
26980389	227279	129821	20100922	W	201009		38.00 @ 3.207000			060449864T	38	3.207	121.87	R1310	A3M4	20100817	20100917	0	31 2	2600
26980390	227283	129821	20100922	W	201009	Basic Service			Basic Serv	031965097T	0	0	304.23	R1310	A3M4	20100817	20100917	0	31 4	2600
26980390	227283	129821	20100922	W	201009	Basic Service			Basic Serv	031646280T	0	0	97.35	R1310	A3M4	20100817	20100917	0	31 2	2600
26980390	227283	129821	20100922	W	201009	Basic Service			Basic Serv	031965105T	0	0	304.23	R1310	A3M4	20100817	20100917	0	31 4	2600
26980390	227283	129821	20100922	W	201009	Water Volume	4.00 @ .202000		Water Volu	031965105T	4	0.202	0.81	R1310	A3M4	20100817	20100917	0	31 4	2600
26980390	227283	129821	20100922	W	201009		61.00 @ 3.207000			031965105T	61	3.207	195.63	R1310	A3M4	20100817	20100917	0	31 4	2600
26980390	227283	129821	20100922	W	201009		435.00 @ 2.015000			031965105T	435	2.015	876.53	R1310	A3M4	20100817	20100917	0	31 4	2600
26980390	227283	129821	20100922	W	201009		4500.00 @ 1.506000			031965105T	4500	1.506	6777	R1310	A3M4	20100817	20100917	0	31 4	2600
26980390	227283	129821	20100922	W	201009		10000.00 @ 1.151000			031965105T	10000	1.151	11510	R1310	A3M4	20100817	20100917	0	31 4	2600
26980390	227283	129821	20100922	W	201009		25565.00 @ .684000			031965105T	25565	0.684	17486.46	R1310	A3M4	20100817	20100917	0	31 4	2600

26984056	131379	129821	20100923	W	201009	Basic Service			Basic Serv	084747512T	0	0	10.88	R1310	A3M4	20100818	20100920	0	33 5/8	2600
26984056	131379	129821	20100923	W	201009	Water Volume	4.00	@ .202000	Water Volu	084747512T	4	0.202	0.81	R1310	A3M4	20100818	20100920	0	33 5/8	2600
26984056	131379	129821	20100923	W	201009		61.00	@ 3.207000		084747512T	61	3.207	195.63	R1310	A3M4	20100818	20100920	0	33 5/8	2600
26984056	131379	129821	20100923	W	201009		19.00	@ 2.015000		084747512T	19	2.015	38.29	R1310	A3M4	20100818	20100920	0	33 5/8	2600
26985029	227282	129821	20100923	W	201009	Basic Service			Basic Serv	060453194T	0	0	97.35	R1310	A3M4S	20100818	20100920	0	33 2	2600
26985029	227282	129821	20100923	W	201009	Basic Service			Basic Serv	060425477T	0	0	97.35	R1310	A3MSM	20100818	20100920	0	33 2	2600
26985029	227282	129821	20100923	W	201009	Water Volume	4.00	@ .202000	Water Volu	060425477T	4	0.202	0.81	R1310	A3MSM	20100818	20100920	0	33 2	2600
26985029	227282	129821	20100923	W	201009		61.00	@ 3.207000		060425477T	61	3.207	195.63	R1310	A3MSM	20100818	20100920	0	33 2	2600
26985029	227282	129821	20100923	W	201009		435.00	@ 2.015000		060425477T	435	2.015	876.53	R1310	A3MSM	20100818	20100920	0	33 2	2600
26985029	227282	129821	20100923	W	201009		4254.00	@ 1.506000		060425477T	4254	1.506	6406.52	R1310	A3MSM	20100818	20100920	0	33 2	2600
26985030	227291	129821	20100923	W	201009	Basic Service			Basic Serv	070187462T	0	0	97.35	R1310	A3M4S	20100818	20100920	0	33 2	2600
26985030	227291	129821	20100923	W	201009	Basic Service			Basic Serv	070187458T	0	0	97.35	R1310	A3MSM	20100818	20100920	0	33 2	2600
26985030	227291	129821	20100923	W	201009	Water Volume	4.00	@ .202000	Water Volu	070187458T	4	0.202	0.81	R1310	A3MSM	20100818	20100920	0	33 2	2600
26985030	227291	129821	20100923	W	201009		61.00	@ 3.207000		070187458T	61	3.207	195.63	R1310	A3MSM	20100818	20100920	0	33 2	2600
26985030	227291	129821	20100923	W	201009		435.00	@ 2.015000		070187458T	435	2.015	876.53	R1310	A3MSM	20100818	20100920	0	33 2	2600
26985030	227291	129821	20100923	W	201009		4500.00	@ 1.506000		070187458T	4500	1.506	6777	R1310	A3MSM	20100818	20100920	0	33 2	2600
26985030	227291	129821	20100923	W	201009		10000.00	@ 1.151000		070187458T	10000	1.151	11510	R1310	A3MSM	20100818	20100920	0	33 2	2600
26985030	227291	129821	20100923	W	201009		123.00	@ .684000		070187458T	123	0.684	84.13	R1310	A3MSM	20100818	20100920	0	33 2	2600
26985031	227294	129821	20100923	W	201009	Basic Service			Basic Serv	047905168T	0	0	30.41	R1310	A3M4	20100818	20100920	0	33 1	2600
26985031	227294	129821	20100923	W	201009	Water Volume	4.00	@ .202000	Water Volu	047905168T	4	0.202	0.81	R1310	A3M4	20100818	20100920	0	33 1	2600
26985031	227294	129821	20100923	W	201009		61.00	@ 3.207000		047905168T	61	3.207	195.63	R1310	A3M4	20100818	20100920	0	33 1	2600
26985031	227294	129821	20100923	W	201009		435.00	@ 2.015000		047905168T	435	2.015	876.53	R1310	A3M4	20100818	20100920	0	33 1	2600
26985031	227294	129821	20100923	W	201009		151.00	@ 1.506000		047905168T	151	1.506	227.41	R1310	A3M4	20100818	20100920	0	33 1	2600
26996361	227286	129821	20100924	W	201009	Basic Service			Basic Serv	070163447T	0	0	97.35	R1310	A3M4	20100819	20100921	0	33 2	2600
26996361	227286	129821	20100924	W	201009	Water Volume	4.00	@ .202000	Water Volu	070163447T	4	0.202	0.81	R1310	A3M4	20100819	20100921	0	33 2	2600
26996361	227286	129821	20100924	W	201009		61.00	@ 3.207000		070163447T	61	3.207	195.63	R1310	A3M4	20100819	20100921	0	33 2	2600
26996361	227286	129821	20100924	W	201009		435.00	@ 2.015000		070163447T	435	2.015	876.53	R1310	A3M4	20100819	20100921	0	33 2	2600
26996361	227286	129821	20100924	W	201009		87.00	@ 1.506000		070163447T	87	1.506	131.02	R1310	A3M4	20100819	20100921	0	33 2	2600
27240539	227276	129821	20101021	W	201010	Basic Service			Basic Serv	051275237T	0	0	30.22	R1210	A2M4	20100917	20101018	0	31 1	2600
27240539	227276	129821	20101021	W	201010	Water Volume	4.00	@ .201000	Water Volu	051275237T	4	0.201	0.8	R1210	A2M4	20100917	20101018	0	31 1	2600
27240539	227276	129821	20101021	W	201010		61.00	@ 3.187000		051275237T	61	3.187	194.41	R1210	A2M4	20100917	20101018	0	31 1	2600
27240539	227276	129821	20101021	W	201010		76.00	@ 2.003000		051275237T	76	2.003	152.23	R1210	A2M4	20100917	20101018	0	31 1	2600
27240540	227279	129821	20101021	W	201010	Basic Service			Basic Serv	060449864T	0	0	97.35	R1310	A3M4	20100917	20101018	0	31 2	2600
27240540	227279	129821	20101021	W	201010	Water Volume	4.00	@ .202000	Water Volu	060449864T	4	0.202	0.81	R1310	A3M4	20100917	20101018	0	31 2	2600
27240540	227279	129821	20101021	W	201010		39.00	@ 3.207000		060449864T	39	3.207	125.07	R1310	A3M4	20100917	20101018	0	31 2	2600
27240541	227283	129821	20101021	W	201010	Basic Service			Basic Serv	031965097T	0	0	304.23	R1310	A3M4	20100917	20101018	0	31 4	2600
27240541	227283	129821	20101021	W	201010	Basic Service			Basic Serv	031646280T	0	0	97.35	R1310	A3M4	20100917	20101018	0	31 2	2600
27240541	227283	129821	20101021	W	201010	Basic Service			Basic Serv	031965105T	0	0	304.23	R1310	A3M4	20100917	20101018	0	31 4	2600
27240541	227283	129821	20101021	W	201010	Water Volume	4.00	@ .202000	Water Volu	031965105T	4	0.202	0.81	R1310	A3M4	20100917	20101018	0	31 4	2600
27240541	227283	129821	20101021	W	201010		61.00	@ 3.207000		031965105T	61	3.207	195.63	R1310	A3M4	20100917	20101018	0	31 4	2600
27240541	227283	129821	20101021	W	201010		435.00	@ 2.015000		031965105T	435	2.015	876.53	R1310	A3M4	20100917	20101018	0	31 4	2600
27240541	227283	129821	20101021	W	201010		4500.00	@ 1.506000		031965105T	4500	1.506	6777	R1310	A3M4	20100917	20101018	0	31 4	2600
27240541	227283	129821	20101021	W	201010		10000.00	@ 1.151000		031965105T	10000	1.151	11510	R1310	A3M4	20100917	20101018	0	31 4	2600
27240541	227283	129821	20101021	W	201010		21584.00	@ .684000		031965105T	21584	0.684	14763.46	R1310	A3M4	20100917	20101018	0	31 4	2600
27244864	131379	129821	20101022	W	201010	Basic Service			Basic Serv	084747512T	0	0	10.88	R1310	A3M4	20100920	20101019	0	29 5/8	2600
27244864	131379	129821	20101022	W	201010	Water Volume	4.00	@ .202000	Water Volu	084747512T	4	0.202	0.81	R1310	A3M4	20100920	20101019	0	29 5/8	2600
27244864	131379	129821	20101022	W	201010		57.00	@ 3.207000		084747512T	57	3.207	182.8	R1310	A3M4	20100920	20101019	0	29 5/8	2600
27245810	227282	129821	20101022	W	201010	Basic Service			Basic Serv	060453194T	0	0	97.35	R1310	A3M4S	20100920	20101019	0	29 2	2600
27245810	227282	129821	20101022	W	201010	Basic Service			Basic Serv	060425477T	0	0	97.35	R1310	A3MSM	20100920	20101019	0	29 2	2600
27245810	227282	129821	20101022	W	201010	Water Volume	4.00	@ .202000	Water Volu	060425477T	4	0.202	0.81	R1310	A3MSM	20100920	20101019	0	29 2	2600
27245810	227282	129821	20101022	W	201010		61.00	@ 3.207000		060425477T	61	3.207	195.63	R1310	A3MSM	20100920	20101019	0	29 2	2600
27245810	227282	129821	20101022	W	201010		435.00	@ 2.015000		060425477T	435	2.015	876.53	R1310	A3MSM	20100920	20101019	0	29 2	2600
27245810	227282	129821	20101022	W	201010		4089.00	@ 1.506000		060425477T	4089	1.506	6158.03	R1310	A3MSM	20100920	20101019	0	29 2	2600
27245811	227291	129821	20101022	W	201010	Basic Service			Basic Serv	070187462T	0	0	97.35	R1310	A3M4S	20100920	20101019	0	29 2	2600
27245811	227291	129821	20101022	W	201010	Basic Service			Basic Serv	070187458T	0	0	97.35	R1310	A3MSM	20100920	20101019	0	29 2	2600
27245811	227291	129821	20101022	W	201010	Water Volume	4.00	@ .202000	Water Volu	070187458T	4	0.202	0.81	R1310	A3MSM	20100920	20101019	0	29 2	2600
27245811	227291	129821	20101022	W	201010		61.00	@ 3.207000		070187458T	61	3.207	195.63	R1310	A3MSM	20100920	20101019	0	29 2	2600
27245811	227291	129821	20101022	W	201010		435.00	@ 2.015000		070187458T	435	2.015	876.53	R1310	A3MSM	20100920	20101019	0	29 2	2600
27245811	227291	129821	20101022	W	201010		4500.00	@ 1.506000		070187458T	4500	1.506	6777	R1310	A3MSM	20100920	20101019	0	29 2	2600

27245811	227291	129821	20101022	W	201010	10000.00 @ 1.151000		070187458T	10000	1.151	11510	R1310	A3MSM	20100920	20101019	0	29 2	2600
27245811	227291	129821	20101022	W	201010	636.00 @ .684000		070187458T	636	0.684	435.02	R1310	A3MSM	20100920	20101019	0	29 2	2600
27245812	227294	129821	20101022	W	201010 Basic Service		Basic Serv	047905168T	0	0	30.41	R1310	A3M4	20100920	20101019	0	29 1	2600
27245812	227294	129821	20101022	W	201010 Water Volume	4.00 @ .202000	Water Volu	047905168T	4	0.202	0.81	R1310	A3M4	20100920	20101019	0	29 1	2600
27245812	227294	129821	20101022	W	201010	61.00 @ 3.207000		047905168T	61	3.207	195.63	R1310	A3M4	20100920	20101019	0	29 1	2600
27245812	227294	129821	20101022	W	201010	435.00 @ 2.015000		047905168T	435	2.015	876.53	R1310	A3M4	20100920	20101019	0	29 1	2600
27245812	227294	129821	20101022	W	201010	70.00 @ 1.506000		047905168T	70	1.506	105.42	R1310	A3M4	20100920	20101019	0	29 1	2600
27255134	227286	129821	20101025	W	201010 Basic Service		Basic Serv	070163447T	0	0	97.35	R1310	A3M4	20100921	20101020	0	29 2	2600
27255134	227286	129821	20101025	W	201010 Water Volume	4.00 @ .202000	Water Volu	070163447T	4	0.202	0.81	R1310	A3M4	20100921	20101020	0	29 2	2600
27255134	227286	129821	20101025	W	201010	61.00 @ 3.207000		070163447T	61	3.207	195.63	R1310	A3M4	20100921	20101020	0	29 2	2600
27255134	227286	129821	20101025	W	201010	435.00 @ 2.015000		070163447T	435	2.015	876.53	R1310	A3M4	20100921	20101020	0	29 2	2600
27255134	227286	129821	20101025	W	201010	115.00 @ 1.506000		070163447T	115	1.506	173.19	R1310	A3M4	20100921	20101020	0	29 2	2600
27633907	227276	129821	20101119	W	201011 Basic Service		Basic Serv	051275237T	0	0	30.22	R1210	A2M4	20101018	20101116	0	29 1	2600
27633907	227276	129821	20101119	W	201011 Water Volume	4.00 @ .201000	Water Volu	051275237T	4	0.201	0.8	R1210	A2M4	20101018	20101116	0	29 1	2600
27633907	227276	129821	20101119	W	201011	61.00 @ 3.187000		051275237T	61	3.187	194.41	R1210	A2M4	20101018	20101116	0	29 1	2600
27633907	227276	129821	20101119	W	201011	17.00 @ 2.003000		051275237T	17	2.003	34.05	R1210	A2M4	20101018	20101116	0	29 1	2600
27633908	227279	129821	20101119	W	201011 Basic Service		Basic Serv	060449864T	0	0	97.35	R1310	A3M4	20101018	20101116	0	29 2	2600
27633908	227279	129821	20101119	W	201011 Water Volume	4.00 @ .202000	Water Volu	060449864T	4	0.202	0.81	R1310	A3M4	20101018	20101116	0	29 2	2600
27633908	227279	129821	20101119	W	201011	36.00 @ 3.207000		060449864T	36	3.207	115.45	R1310	A3M4	20101018	20101116	0	29 2	2600
27633909	227283	129821	20101119	W	201011 Basic Service		Basic Serv	031965105T	0	0	304.23	R1310	A3M4	20101018	20101117	0	30 4	2600
27633909	227283	129821	20101119	W	201011 Water Volume	4.00 @ .202000	Water Volu	031965105T	4	0.202	0.81	R1310	A3M4	20101018	20101117	0	30 4	2600
27633909	227283	129821	20101119	W	201011	61.00 @ 3.207000		031965105T	61	3.207	195.63	R1310	A3M4	20101018	20101117	0	30 4	2600
27633909	227283	129821	20101119	W	201011	435.00 @ 2.015000		031965105T	435	2.015	876.53	R1310	A3M4	20101018	20101117	0	30 4	2600
27633909	227283	129821	20101119	W	201011	4500.00 @ 1.506000		031965105T	4500	1.506	6777	R1310	A3M4	20101018	20101117	0	30 4	2600
27633909	227283	129821	20101119	W	201011	10000.00 @ 1.151000		031965105T	10000	1.151	11510	R1310	A3M4	20101018	20101117	0	30 4	2600
27633909	227283	129821	20101119	W	201011	22837.00 @ .684000		031965105T	22837	0.684	15620.51	R1310	A3M4	20101018	20101117	0	30 4	2600
27633909	227283	129821	20101119	W	201011 Basic Service		Basic Serv	031965097T	0	0	304.23	R1310	A3M4	20101018	20101117	0	30 4	2600
27633909	227283	129821	20101119	W	201011 Basic Service		Basic Serv	031646280T	0	0	97.35	R1310	A3M4	20101018	20101117	0	30 2	2600
27641904	131379	129821	20101122	W	201011 Basic Service		Basic Serv	084747512T	0	0	10.88	R1310	A3M4	20101019	20101117	0	29 5/8	2600
27641904	131379	129821	20101122	W	201011 Water Volume	4.00 @ .202000	Water Volu	084747512T	4	0.202	0.81	R1310	A3M4	20101019	20101117	0	29 5/8	2600
27641904	131379	129821	20101122	W	201011	23.00 @ 3.207000		084747512T	23	3.207	73.76	R1310	A3M4	20101019	20101117	0	29 5/8	2600
27642854	227282	129821	20101122	W	201011 Basic Service		Basic Serv	060425477T	0	0	97.35	R1310	A3MSM	20101019	20101117	0	29 2	2600
27642854	227282	129821	20101122	W	201011 Water Volume	4.00 @ .202000	Water Volu	060425477T	4	0.202	0.81	R1310	A3MSM	20101019	20101117	0	29 2	2600
27642854	227282	129821	20101122	W	201011	61.00 @ 3.207000		060425477T	61	3.207	195.63	R1310	A3MSM	20101019	20101117	0	29 2	2600
27642854	227282	129821	20101122	W	201011	435.00 @ 2.015000		060425477T	435	2.015	876.53	R1310	A3MSM	20101019	20101117	0	29 2	2600
27642854	227282	129821	20101122	W	201011	4113.00 @ 1.506000		060425477T	4113	1.506	6194.18	R1310	A3MSM	20101019	20101117	0	29 2	2600
27642854	227282	129821	20101122	W	201011 Basic Service		Basic Serv	060453194T	0	0	97.35	R1310	A3M4S	20101019	20101117	0	29 2	2600
27642855	227291	129821	20101122	W	201011 Basic Service		Basic Serv	070187458T	0	0	97.35	R1310	A3MSM	20101019	20101117	0	29 2	2600
27642855	227291	129821	20101122	W	201011 Water Volume	4.00 @ .202000	Water Volu	070187458T	4	0.202	0.81	R1310	A3MSM	20101019	20101117	0	29 2	2600
27642855	227291	129821	20101122	W	201011	61.00 @ 3.207000		070187458T	61	3.207	195.63	R1310	A3MSM	20101019	20101117	0	29 2	2600
27642855	227291	129821	20101122	W	201011	435.00 @ 2.015000		070187458T	435	2.015	876.53	R1310	A3MSM	20101019	20101117	0	29 2	2600
27642855	227291	129821	20101122	W	201011	4500.00 @ 1.506000		070187458T	4500	1.506	6777	R1310	A3MSM	20101019	20101117	0	29 2	2600
27642855	227291	129821	20101122	W	201011	9893.00 @ 1.151000		070187458T	9893	1.151	11386.84	R1310	A3MSM	20101019	20101117	0	29 2	2600
27642855	227291	129821	20101122	W	201011 Basic Service		Basic Serv	070187462T	0	0	97.35	R1310	A3M4S	20101019	20101117	0	29 2	2600
27642856	227294	129821	20101122	W	201011 Basic Service		Basic Serv	047905168T	0	0	30.41	R1310	A3M4	20101019	20101117	0	29 1	2600
27642856	227294	129821	20101122	W	201011 Water Volume	4.00 @ .202000	Water Volu	047905168T	4	0.202	0.81	R1310	A3M4	20101019	20101117	0	29 1	2600
27642856	227294	129821	20101122	W	201011	61.00 @ 3.207000		047905168T	61	3.207	195.63	R1310	A3M4	20101019	20101117	0	29 1	2600
27642856	227294	129821	20101122	W	201011	435.00 @ 2.015000		047905168T	435	2.015	876.53	R1310	A3M4	20101019	20101117	0	29 1	2600
27642856	227294	129821	20101122	W	201011	79.00 @ 1.506000		047905168T	79	1.506	118.97	R1310	A3M4	20101019	20101117	0	29 1	2600
27656743	227286	129821	20101123	W	201011 Basic Service		Basic Serv	070163447T	0	0	97.35	R1310	A3M4	20101020	20101118	0	29 2	2600
27656743	227286	129821	20101123	W	201011 Water Volume	4.00 @ .202000	Water Volu	070163447T	4	0.202	0.81	R1310	A3M4	20101020	20101118	0	29 2	2600
27656743	227286	129821	20101123	W	201011	61.00 @ 3.207000		070163447T	61	3.207	195.63	R1310	A3M4	20101020	20101118	0	29 2	2600
27656743	227286	129821	20101123	W	201011	435.00 @ 2.015000		070163447T	435	2.015	876.53	R1310	A3M4	20101020	20101118	0	29 2	2600
27656743	227286	129821	20101123	W	201011	39.00 @ 1.506000		070163447T	39	1.506	58.73	R1310	A3M4	20101020	20101118	0	29 2	2600
27902273	227276	129821	20101220	W	201012 Basic Service		Basic Serv	051275237T	0	0	30.22	R1210	A2M4	20101116	20101215	0	29 1	2600
27902273	227276	129821	20101220	W	201012 Water Volume	4.00 @ .201000	Water Volu	051275237T	4	0.201	0.8	R1210	A2M4	20101116	20101215	0	29 1	2600
27902273	227276	129821	20101220	W	201012	38.00 @ 3.187000		051275237T	38	3.187	121.11	R1210	A2M4	20101116	20101215	0	29 1	2600

27902274	227279	129821	20101220	W	201012 Basic Service				Basic Serv	060449864T	0	0	97.35	R1310	A3M4	20101116	20101215	0	29 2	2600
27902274	227279	129821	20101220	W	201012 Water Volume	4.00	@	.202000	Water Volu	060449864T	4	0.202	0.81	R1310	A3M4	20101116	20101215	0	29 2	2600
27902274	227279	129821	20101220	W	201012	33.00	@	3.207000		060449864T	33	3.207	105.83	R1310	A3M4	20101116	20101215	0	29 2	2600
27917100	131379	129821	20101221	W	201012 Basic Service				Basic Serv	084747512T	0	0	10.88	R1310	A3M4	20101117	20101216	0	29 5/8	2600
27918101	227282	129821	20101221	W	201012 Basic Service				Basic Serv	060425477T	0	0	97.35	R1310	A3MSM	20101117	20101216	0	29 2	2600
27918101	227282	129821	20101221	W	201012 Water Volume	4.00	@	.202000	Water Volu	060425477T	4	0.202	0.81	R1310	A3MSM	20101117	20101216	0	29 2	2600
27918101	227282	129821	20101221	W	201012	61.00	@	3.207000		060425477T	61	3.207	195.63	R1310	A3MSM	20101117	20101216	0	29 2	2600
27918101	227282	129821	20101221	W	201012	435.00	@	2.015000		060425477T	435	2.015	876.53	R1310	A3MSM	20101117	20101216	0	29 2	2600
27918101	227282	129821	20101221	W	201012	3773.00	@	1.506000		060425477T	3773	1.506	5682.14	R1310	A3MSM	20101117	20101216	0	29 2	2600
27918101	227282	129821	20101221	W	201012 Basic Service				Basic Serv	060453194T	0	0	97.35	R1310	A3M4S	20101117	20101216	0	29 2	2600
27918102	227283	129821	20101221	W	201012 Basic Service				Basic Serv	031965105T	0	0	304.23	R1310	A3M4	20101117	20101216	0	29 4	2600
27918102	227283	129821	20101221	W	201012 Water Volume	4.00	@	.202000	Water Volu	031965105T	4	0.202	0.81	R1310	A3M4	20101117	20101216	0	29 4	2600
27918102	227283	129821	20101221	W	201012	61.00	@	3.207000		031965105T	61	3.207	195.63	R1310	A3M4	20101117	20101216	0	29 4	2600
27918102	227283	129821	20101221	W	201012	435.00	@	2.015000		031965105T	435	2.015	876.53	R1310	A3M4	20101117	20101216	0	29 4	2600
27918102	227283	129821	20101221	W	201012	4500.00	@	1.506000		031965105T	4500	1.506	6777	R1310	A3M4	20101117	20101216	0	29 4	2600
27918102	227283	129821	20101221	W	201012	10000.00	@	1.151000		031965105T	10000	1.151	11510	R1310	A3M4	20101117	20101216	0	29 4	2600
27918102	227283	129821	20101221	W	201012	12293.00	@	.684000		031965105T	12293	0.684	8408.41	R1310	A3M4	20101117	20101216	0	29 4	2600
27918102	227283	129821	20101221	W	201012 Basic Service				Basic Serv	031965097T	0	0	304.23	R1310	A3M4	20101117	20101215	0	28 4	2600
27918102	227283	129821	20101221	W	201012 Basic Service				Basic Serv	031646280T	0	0	97.35	R1310	A3M4	20101117	20101215	0	28 2	2600
27918103	227291	129821	20101221	W	201012 Basic Service				Basic Serv	070187458T	0	0	97.35	R1310	A3MSM	20101117	20101216	0	29 2	2600
27918103	227291	129821	20101221	W	201012 Water Volume	4.00	@	.202000	Water Volu	070187458T	4	0.202	0.81	R1310	A3MSM	20101117	20101216	0	29 2	2600
27918103	227291	129821	20101221	W	201012	61.00	@	3.207000		070187458T	61	3.207	195.63	R1310	A3MSM	20101117	20101216	0	29 2	2600
27918103	227291	129821	20101221	W	201012	435.00	@	2.015000		070187458T	435	2.015	876.53	R1310	A3MSM	20101117	20101216	0	29 2	2600
27918103	227291	129821	20101221	W	201012	4500.00	@	1.506000		070187458T	4500	1.506	6777	R1310	A3MSM	20101117	20101216	0	29 2	2600
27918103	227291	129821	20101221	W	201012	8407.00	@	1.151000		070187458T	8407	1.151	9676.46	R1310	A3MSM	20101117	20101216	0	29 2	2600
27918103	227291	129821	20101221	W	201012 Basic Service				Basic Serv	070187462T	0	0	97.35	R1310	A3M4S	20101117	20101216	0	29 2	2600
27918104	227294	129821	20101221	W	201012 Basic Service				Basic Serv	047905168T	0	0	30.41	R1310	A3M4	20101117	20101216	0	29 1	2600
27918104	227294	129821	20101221	W	201012 Water Volume	4.00	@	.202000	Water Volu	047905168T	4	0.202	0.81	R1310	A3M4	20101117	20101216	0	29 1	2600
27918104	227294	129821	20101221	W	201012	61.00	@	3.207000		047905168T	61	3.207	195.63	R1310	A3M4	20101117	20101216	0	29 1	2600
27918104	227294	129821	20101221	W	201012	435.00	@	2.015000		047905168T	435	2.015	876.53	R1310	A3M4	20101117	20101216	0	29 1	2600
27918104	227294	129821	20101221	W	201012	71.00	@	1.506000		047905168T	71	1.506	106.93	R1310	A3M4	20101117	20101216	0	29 1	2600
27925385	227286	129821	20101222	W	201012 Basic Service				Basic Serv	070163447T	0	0	97.35	R1310	A3M4	20101118	20101217	0	29 2	2600
27925385	227286	129821	20101222	W	201012 Water Volume	4.00	@	.202000	Water Volu	070163447T	4	0.202	0.81	R1310	A3M4	20101118	20101217	0	29 2	2600
27925385	227286	129821	20101222	W	201012	61.00	@	3.207000		070163447T	61	3.207	195.63	R1310	A3M4	20101118	20101217	0	29 2	2600
27925385	227286	129821	20101222	W	201012	435.00	@	2.015000		070163447T	435	2.015	876.53	R1310	A3M4	20101118	20101217	0	29 2	2600
27925385	227286	129821	20101222	W	201012	1.00	@	1.506000		070163447T	1	1.506	1.51	R1310	A3M4	20101118	20101217	0	29 2	2600
28197574	227276	129821	20110120	W	201101 Basic Service				Basic Serv	051275237T	0	0	30.22	R1210	A2M4	20101215	20110117	0	33 1	2600
28197575	227279	129821	20110120	W	201101 Basic Service				Basic Serv	060449864T	0	0	97.35	R1310	A3M4	20101215	20110117	0	33 2	2600
28197575	227279	129821	20110120	W	201101 Water Volume	4.00	@	.202000	Water Volu	060449864T	4	0.202	0.81	R1310	A3M4	20101215	20110117	0	33 2	2600
28197575	227279	129821	20110120	W	201101	34.00	@	3.207000		060449864T	34	3.207	109.04	R1310	A3M4	20101215	20110117	0	33 2	2600
28197576	227283	129821	20110120	W	201101 Basic Service				Basic Serv	031965105T	0	0	304.23	R1310	A3M4	20101216	20110117	0	32 4	2600
28197576	227283	129821	20110120	W	201101 Water Volume	4.00	@	.202000	Water Volu	031965105T	4	0.202	0.81	R1310	A3M4	20101216	20110117	0	32 4	2600
28197576	227283	129821	20110120	W	201101	61.00	@	3.207000		031965105T	61	3.207	195.63	R1310	A3M4	20101216	20110117	0	32 4	2600
28197576	227283	129821	20110120	W	201101	435.00	@	2.015000		031965105T	435	2.015	876.53	R1310	A3M4	20101216	20110117	0	32 4	2600
28197576	227283	129821	20110120	W	201101	4500.00	@	1.506000		031965105T	4500	1.506	6777	R1310	A3M4	20101216	20110117	0	32 4	2600
28197576	227283	129821	20110120	W	201101	10000.00	@	1.151000		031965105T	10000	1.151	11510	R1310	A3M4	20101216	20110117	0	32 4	2600
28197576	227283	129821	20110120	W	201101	13058.00	@	.684000		031965105T	13058	0.684	8931.67	R1310	A3M4	20101216	20110117	0	32 4	2600
28197576	227283	129821	20110120	W	201101 Basic Service				Basic Serv	031965097T	0	0	304.23	R1310	A3M4	20101215	20110117	0	33 4	2600
28197576	227283	129821	20110120	W	201101 Basic Service				Basic Serv	031646280T	0	0	97.35	R1310	A3M4	20101215	20110117	0	33 2	2600
28203431	131379	129821	20110121	W	201101 Basic Service				Basic Serv	084747512T	0	0	10.88	R1310	A3M4	20101216	20110118	0	33 5/8	2600
28204318	227294	129821	20110121	W	201101 Basic Service				Basic Serv	047905168T	0	0	30.41	R1310	A3M4	20101216	20110118	0	33 1	2600
28204318	227294	129821	20110121	W	201101 Water Volume	4.00	@	.202000	Water Volu	047905168T	4	0.202	0.81	R1310	A3M4	20101216	20110118	0	33 1	2600
28204318	227294	129821	20110121	W	201101	61.00	@	3.207000		047905168T	61	3.207	195.63	R1310	A3M4	20101216	20110118	0	33 1	2600
28204318	227294	129821	20110121	W	201101	435.00	@	2.015000		047905168T	435	2.015	876.53	R1310	A3M4	20101216	20110118	0	33 1	2600
28204318	227294	129821	20110121	W	201101	150.00	@	1.506000		047905168T	150	1.506	225.9	R1310	A3M4	20101216	20110118	0	33 1	2600
28217840	227282	129821	20110124	W	201101 Basic Service				Basic Serv	060425477T	0	0	97.35	R1310	A3MSM	20101216	20110118	0	33 2	2600
28217840	227282	129821	20110124	W	201101 Water Volume	4.00	@	.202000	Water Volu	060425477T	4	0.202	0.81	R1310	A3MSM	20101216	20110118	0	33 2	2600

28217840	227282	129821	20110124	W	201101	61.00 @ 3.207000		060425477T	61	3.207	195.63	R1310	A3MSM	20101216	20110118	0	33 2	2600
28217840	227282	129821	20110124	W	201101	435.00 @ 2.015000		060425477T	435	2.015	876.53	R1310	A3MSM	20101216	20110118	0	33 2	2600
28217840	227282	129821	20110124	W	201101	3751.00 @ 1.506000		060425477T	3751	1.506	5649.01	R1310	A3MSM	20101216	20110118	0	33 2	2600
28217840	227282	129821	20110124	W	201101 Basic Service		Basic Serv	060453194T	0	0	97.35	R1310	A3M4S	20101216	20110118	0	33 2	2600
28217841	227286	129821	20110124	W	201101 Basic Service		Basic Serv	070163447T	0	0	97.35	R1310	A3M4	20101217	20110119	0	33 2	2600
28217841	227286	129821	20110124	W	201101 Water Volume	4.00 @ .202000	Water Volu	070163447T	4	0.202	0.81	R1310	A3M4	20101217	20110119	0	33 2	2600
28217841	227286	129821	20110124	W	201101	61.00 @ 3.207000		070163447T	61	3.207	195.63	R1310	A3M4	20101217	20110119	0	33 2	2600
28217841	227286	129821	20110124	W	201101	435.00 @ 2.015000		070163447T	435	2.015	876.53	R1310	A3M4	20101217	20110119	0	33 2	2600
28217841	227286	129821	20110124	W	201101	103.00 @ 1.506000		070163447T	103	1.506	155.12	R1310	A3M4	20101217	20110119	0	33 2	2600
28217842	227291	129821	20110124	W	201101 Basic Service		Basic Serv	070187458T	0	0	97.35	R1310	A3MSM	20101216	20110118	0	33 2	2600
28217842	227291	129821	20110124	W	201101 Water Volume	4.00 @ .202000	Water Volu	070187458T	4	0.202	0.81	R1310	A3MSM	20101216	20110118	0	33 2	2600
28217842	227291	129821	20110124	W	201101	61.00 @ 3.207000		070187458T	61	3.207	195.63	R1310	A3MSM	20101216	20110118	0	33 2	2600
28217842	227291	129821	20110124	W	201101	435.00 @ 2.015000		070187458T	435	2.015	876.53	R1310	A3MSM	20101216	20110118	0	33 2	2600
28217842	227291	129821	20110124	W	201101	4500.00 @ 1.506000		070187458T	4500	1.506	6777	R1310	A3MSM	20101216	20110118	0	33 2	2600
28217842	227291	129821	20110124	W	201101	8081.00 @ 1.151000		070187458T	8081	1.151	9301.23	R1310	A3MSM	20101216	20110118	0	33 2	2600
28217842	227291	129821	20110124	W	201101 Basic Service		Basic Serv	070187462T	0	0	97.35	R1310	A3M4S	20101216	20110118	0	33 2	2600
28463714	227276	129821	20110218	W	201102 Basic Service		Basic Serv	051275237T	0	0	30.22	R1210	A2M4	20110117	20110215	0	29 1	2600
28463714	227276	129821	20110218	W	201102 Water Volume	4.00 @ .201000	Water Volu	051275237T	4	0.201	0.8	R1210	A2M4	20110117	20110215	0	29 1	2600
28463714	227276	129821	20110218	W	201102	5.00 @ 3.187000		051275237T	5	3.187	15.94	R1210	A2M4	20110117	20110215	0	29 1	2600
28463715	227279	129821	20110218	W	201102 Basic Service		Basic Serv	060449864T	0	0	97.35	R1310	A3M4	20110117	20110215	0	29 2	2600
28463715	227279	129821	20110218	W	201102 Water Volume	4.00 @ .202000	Water Volu	060449864T	4	0.202	0.81	R1310	A3M4	20110117	20110215	0	29 2	2600
28463715	227279	129821	20110218	W	201102	30.00 @ 3.207000		060449864T	30	3.207	96.21	R1310	A3M4	20110117	20110215	0	29 2	2600
28472320	131379	129821	20110221	W	201102 Basic Service		Basic Serv	084747512T	0	0	10.88	R1310	A3M4	20110118	20110216	0	29 5/8	2600
28473349	227282	129821	20110221	W	201102 Basic Service		Basic Serv	060425477T	0	0	97.35	R1310	A3MSM	20110118	20110216	0	29 2	2600
28473349	227282	129821	20110221	W	201102 Water Volume	4.00 @ .202000	Water Volu	060425477T	4	0.202	0.81	R1310	A3MSM	20110118	20110216	0	29 2	2600
28473349	227282	129821	20110221	W	201102	61.00 @ 3.207000		060425477T	61	3.207	195.63	R1310	A3MSM	20110118	20110216	0	29 2	2600
28473349	227282	129821	20110221	W	201102	435.00 @ 2.015000		060425477T	435	2.015	876.53	R1310	A3MSM	20110118	20110216	0	29 2	2600
28473349	227282	129821	20110221	W	201102	3719.00 @ 1.506000		060425477T	3719	1.506	5600.81	R1310	A3MSM	20110118	20110216	0	29 2	2600
28473349	227282	129821	20110221	W	201102 Basic Service		Basic Serv	060453194T	0	0	97.35	R1310	A3M4S	20110118	20110216	0	29 2	2600
28473350	227283	129821	20110221	W	201102 Basic Service		Basic Serv	031965105T	0	0	304.23	R1310	A3M4	20110117	20110215	0	29 4	2600
28473350	227283	129821	20110221	W	201102 Water Volume	4.00 @ .202000	Water Volu	031965105T	4	0.202	0.81	R1310	A3M4	20110117	20110215	0	29 4	2600
28473350	227283	129821	20110221	W	201102	61.00 @ 3.207000		031965105T	61	3.207	195.63	R1310	A3M4	20110117	20110215	0	29 4	2600
28473350	227283	129821	20110221	W	201102	435.00 @ 2.015000		031965105T	435	2.015	876.53	R1310	A3M4	20110117	20110215	0	29 4	2600
28473350	227283	129821	20110221	W	201102	4500.00 @ 1.506000		031965105T	4500	1.506	6777	R1310	A3M4	20110117	20110215	0	29 4	2600
28473350	227283	129821	20110221	W	201102	10000.00 @ 1.151000		031965105T	10000	1.151	11510	R1310	A3M4	20110117	20110215	0	29 4	2600
28473350	227283	129821	20110221	W	201102	15541.00 @ .684000		031965105T	15541	0.684	10630.04	R1310	A3M4	20110117	20110215	0	29 4	2600
28473350	227283	129821	20110221	W	201102 Basic Service		Basic Serv	031965097T	0	0	304.23	R1310	A3M4	20110117	20110215	0	29 4	2600
28473350	227283	129821	20110221	W	201102 Basic Service		Basic Serv	031646280T	0	0	97.35	R1310	A3M4	20110117	20110215	0	29 2	2600
28473351	227291	129821	20110221	W	201102 Basic Service		Basic Serv	070187458T	0	0	97.35	R1310	A3MSM	20110118	20110216	0	29 2	2600
28473351	227291	129821	20110221	W	201102 Water Volume	4.00 @ .202000	Water Volu	070187458T	4	0.202	0.81	R1310	A3MSM	20110118	20110216	0	29 2	2600
28473351	227291	129821	20110221	W	201102	61.00 @ 3.207000		070187458T	61	3.207	195.63	R1310	A3MSM	20110118	20110216	0	29 2	2600
28473351	227291	129821	20110221	W	201102	435.00 @ 2.015000		070187458T	435	2.015	876.53	R1310	A3MSM	20110118	20110216	0	29 2	2600
28473351	227291	129821	20110221	W	201102	4500.00 @ 1.506000		070187458T	4500	1.506	6777	R1310	A3MSM	20110118	20110216	0	29 2	2600
28473351	227291	129821	20110221	W	201102	8705.00 @ 1.151000		070187458T	8705	1.151	10019.46	R1310	A3MSM	20110118	20110216	0	29 2	2600
28473351	227291	129821	20110221	W	201102 Basic Service		Basic Serv	070187462T	0	0	97.35	R1310	A3M4S	20110118	20110216	0	29 2	2600
28473352	227294	129821	20110221	W	201102 Basic Service		Basic Serv	047905168T	0	0	30.41	R1310	A3M4	20110118	20110216	0	29 1	2600
28473352	227294	129821	20110221	W	201102 Water Volume	4.00 @ .202000	Water Volu	047905168T	4	0.202	0.81	R1310	A3M4	20110118	20110216	0	29 1	2600
28473352	227294	129821	20110221	W	201102	61.00 @ 3.207000		047905168T	61	3.207	195.63	R1310	A3M4	20110118	20110216	0	29 1	2600
28473352	227294	129821	20110221	W	201102	435.00 @ 2.015000		047905168T	435	2.015	876.53	R1310	A3M4	20110118	20110216	0	29 1	2600
28473352	227294	129821	20110221	W	201102	70.00 @ 1.506000		047905168T	70	1.506	105.42	R1310	A3M4	20110118	20110216	0	29 1	2600
28483374	227286	129821	20110222	W	201102 Basic Service		Basic Serv	070163447T	0	0	97.35	R1310	A3M4	20110119	20110217	0	29 2	2600
28483374	227286	129821	20110222	W	201102 Water Volume	4.00 @ .202000	Water Volu	070163447T	4	0.202	0.81	R1310	A3M4	20110119	20110217	0	29 2	2600
28483374	227286	129821	20110222	W	201102	61.00 @ 3.207000		070163447T	61	3.207	195.63	R1310	A3M4	20110119	20110217	0	29 2	2600
28483374	227286	129821	20110222	W	201102	435.00 @ 2.015000		070163447T	435	2.015	876.53	R1310	A3M4	20110119	20110217	0	29 2	2600
28483374	227286	129821	20110222	W	201102	169.00 @ 1.506000		070163447T	169	1.506	254.51	R1310	A3M4	20110119	20110217	0	29 2	2600
28734498	227276	129821	20110321	W	201103 Basic Service		Basic Serv	051275237T	0	0	30.22	R1210	A2M4	20110215	20110317	0	30 1	2600
28734498	227276	129821	20110321	W	201103 Water Volume	4.00 @ .201000	Water Volu	051275237T	4	0.201	0.8	R1210	A2M4	20110215	20110317	0	30 1	2600
28734498	227276	129821	20110321	W	201103	19.00 @ 3.187000		051275237T	19	3.187	60.55	R1210	A2M4	20110215	20110317	0	30 1	2600

28734499	227279	129821	20110321	W	201103 Basic Service				Basic Serv	060449864T	0	0	97.35	R1310	A3M4	20110215	20110317	0	30 2	2600
28734499	227279	129821	20110321	W	201103 Water Volume	4.00	@	.202000	Water Volu	060449864T	4	0.202	0.81	R1310	A3M4	20110215	20110317	0	30 2	2600
28734499	227279	129821	20110321	W	201103	40.00	@	3.207000		060449864T	40	3.207	128.28	R1310	A3M4	20110215	20110317	0	30 2	2600
28734500	227283	129821	20110321	W	201103 Basic Service				Basic Serv	031965105T	0	0	304.23	R1310	A3M4	20110215	20110317	0	30 4	2600
28734500	227283	129821	20110321	W	201103 Water Volume	4.00	@	.202000	Water Volu	031965105T	4	0.202	0.81	R1310	A3M4	20110215	20110317	0	30 4	2600
28734500	227283	129821	20110321	W	201103	61.00	@	3.207000		031965105T	61	3.207	195.63	R1310	A3M4	20110215	20110317	0	30 4	2600
28734500	227283	129821	20110321	W	201103	435.00	@	2.015000		031965105T	435	2.015	876.53	R1310	A3M4	20110215	20110317	0	30 4	2600
28734500	227283	129821	20110321	W	201103	4500.00	@	1.506000		031965105T	4500	1.506	6777	R1310	A3M4	20110215	20110317	0	30 4	2600
28734500	227283	129821	20110321	W	201103	10000.00	@	1.151000		031965105T	10000	1.151	11510	R1310	A3M4	20110215	20110317	0	30 4	2600
28734500	227283	129821	20110321	W	201103	17199.00	@	.684000		031965105T	17199	0.684	11764.12	R1310	A3M4	20110215	20110317	0	30 4	2600
28734500	227283	129821	20110321	W	201103 Basic Service				Basic Serv	031965097T	0	0	304.23	R1310	A3M4	20110215	20110317	0	30 4	2600
28734500	227283	129821	20110321	W	201103 Basic Service				Basic Serv	031646280T	0	0	97.35	R1310	A3M4	20110215	20110317	0	30 2	2600
28748206	131379	129821	20110322	W	201103 Basic Service				Basic Serv	084747512T	0	0	10.88	R1310	A3M4	20110216	20110317	0	29 5/8	2600
28749114	227282	129821	20110322	W	201103 Basic Service				Basic Serv	070187457T	0	0	97.35	R1310	A3MSM	20110216	20110317	0	29 2	2600
28749114	227282	129821	20110322	W	201103 Water Volume	4.00	@	.202000	Water Volu	070187457T	4	0.202	0.81	R1310	A3MSM	20110216	20110317	0	29 2	2600
28749114	227282	129821	20110322	W	201103	61.00	@	3.207000		070187457T	61	3.207	195.63	R1310	A3MSM	20110216	20110317	0	29 2	2600
28749114	227282	129821	20110322	W	201103	435.00	@	2.015000		070187457T	435	2.015	876.53	R1310	A3MSM	20110216	20110317	0	29 2	2600
28749114	227282	129821	20110322	W	201103	3008.00	@	1.506000		070187457T	3008	1.506	4530.05	R1310	A3MSM	20110216	20110317	0	29 2	2600
28749114	227282	129821	20110322	W	201103 Basic Service				Basic Serv	070187460T	0	0	97.35	R1310	A3M4S	20110216	20110317	0	29 2	2600
28749115	227291	129821	20110322	W	201103 Basic Service				Basic Serv	070187458T	0	0	97.35	R1310	A3MSM	20110216	20110317	0	29 2	2600
28749115	227291	129821	20110322	W	201103 Water Volume	4.00	@	.202000	Water Volu	070187458T	4	0.202	0.81	R1310	A3MSM	20110216	20110317	0	29 2	2600
28749115	227291	129821	20110322	W	201103	61.00	@	3.207000		070187458T	61	3.207	195.63	R1310	A3MSM	20110216	20110317	0	29 2	2600
28749115	227291	129821	20110322	W	201103	435.00	@	2.015000		070187458T	435	2.015	876.53	R1310	A3MSM	20110216	20110317	0	29 2	2600
28749115	227291	129821	20110322	W	201103	4500.00	@	1.506000		070187458T	4500	1.506	6777	R1310	A3MSM	20110216	20110317	0	29 2	2600
28749115	227291	129821	20110322	W	201103	8806.00	@	1.151000		070187458T	8806	1.151	10135.71	R1310	A3MSM	20110216	20110317	0	29 2	2600
28749115	227291	129821	20110322	W	201103 Basic Service				Basic Serv	070163446T	0	0	97.35	R1310	A3M4S	20110216	20110317	0	29 2	2600
28749116	227294	129821	20110322	W	201103 Basic Service				Basic Serv	047905168T	0	0	30.41	R1310	A3M4	20110216	20110317	0	29 1	2600
28749116	227294	129821	20110322	W	201103 Water Volume	4.00	@	.202000	Water Volu	047905168T	4	0.202	0.81	R1310	A3M4	20110216	20110317	0	29 1	2600
28749116	227294	129821	20110322	W	201103	61.00	@	3.207000		047905168T	61	3.207	195.63	R1310	A3M4	20110216	20110317	0	29 1	2600
28749116	227294	129821	20110322	W	201103	435.00	@	2.015000		047905168T	435	2.015	876.53	R1310	A3M4	20110216	20110317	0	29 1	2600
28749116	227294	129821	20110322	W	201103	62.00	@	1.506000		047905168T	62	1.506	93.37	R1310	A3M4	20110216	20110317	0	29 1	2600
28770373	227286	129821	20110323	W	201103 Basic Service				Basic Serv	070163447T	0	0	97.35	R1310	A3M4	20110217	20110318	0	29 2	2600
28770373	227286	129821	20110323	W	201103 Water Volume	4.00	@	.202000	Water Volu	070163447T	4	0.202	0.81	R1310	A3M4	20110217	20110318	0	29 2	2600
28770373	227286	129821	20110323	W	201103	61.00	@	3.207000		070163447T	61	3.207	195.63	R1310	A3M4	20110217	20110318	0	29 2	2600
28770373	227286	129821	20110323	W	201103	435.00	@	2.015000		070163447T	435	2.015	876.53	R1310	A3M4	20110217	20110318	0	29 2	2600
28770373	227286	129821	20110323	W	201103	69.00	@	1.506000		070163447T	69	1.506	103.91	R1310	A3M4	20110217	20110318	0	29 2	2600
29006768	227276	129821	20110419	W	201104 Basic Service				Basic Serv	051275237T	0	0	19.43	R1210	A2M4	20110317	20110404	0.642857	18 1	2600
29006768	227276	129821	20110419	W	201104 Water Volume	2.57	@	.201000	Water Volu	051275237T	2.57	0.201	0.52	R1210	A2M4	20110317	20110404	0.642857	18 1	2600
29006768	227276	129821	20110419	W	201104	39.21	@	3.187000		051275237T	39.21	3.187	124.96	R1210	A2M4	20110317	20110404	0.642857	18 1	2600
29006768	227276	129821	20110419	W	201104	58.51	@	2.003000		051275237T	58.51	2.003	117.2	R1210	A2M4	20110317	20110404	0.642857	18 1	2600
29006768	227276	129821	20110419	W	201104 Basic Service				Basic Serv	051275237T	0	0	12.44	R1210	A2M4	20110405	20110414	0.357143	10 1	2600
29006768	227276	129821	20110419	W	201104 Water Volume	1.43	@	.232000	Water Volu	051275237T	1.43	0.232	0.33	R1210	A2M4	20110405	20110414	0.357143	10 1	2600
29006768	227276	129821	20110419	W	201104	21.79	@	3.673000		051275237T	21.79	3.673	80.03	R1210	A2M4	20110405	20110414	0.357143	10 1	2600
29006768	227276	129821	20110419	W	201104	32.49	@	2.308000		051275237T	32.49	2.308	74.99	R1210	A2M4	20110405	20110414	0.357143	10 1	2600
29006769	227279	129821	20110419	W	201104 Basic Service				Basic Serv	060449864T	0	0	62.58	R1310	A3M4	20110317	20110404	0.642857	18 2	2600
29006769	227279	129821	20110419	W	201104 Water Volume	2.57	@	.202000	Water Volu	060449864T	2.57	0.202	0.52	R1310	A3M4	20110317	20110404	0.642857	18 2	2600
29006769	227279	129821	20110419	W	201104	23.14	@	3.207000		060449864T	23.14	3.207	74.21	R1310	A3M4	20110317	20110404	0.642857	18 2	2600
29006769	227279	129821	20110419	W	201104 Basic Service				Basic Serv	060449864T	0	0	40.07	R1310	A3M4	20110405	20110414	0.357143	10 2	2600
29006769	227279	129821	20110419	W	201104 Water Volume	1.43	@	.233000	Water Volu	060449864T	1.43	0.233	0.33	R1310	A3M4	20110405	20110414	0.357143	10 2	2600
29006769	227279	129821	20110419	W	201104	12.86	@	3.696000		060449864T	12.86	3.696	47.53	R1310	A3M4	20110405	20110414	0.357143	10 2	2600
29006770	227283	129821	20110419	W	201104 Basic Service				Basic Serv	031965105T	0	0	195.58	R1310	A3M4	20110317	20110404	0.642857	18 4	2600
29006770	227283	129821	20110419	W	201104 Water Volume	2.57	@	.202000	Water Volu	031965105T	2.57	0.202	0.52	R1310	A3M4	20110317	20110404	0.642857	18 4	2600
29006770	227283	129821	20110419	W	201104	39.21	@	3.207000		031965105T	39.21	3.207	125.75	R1310	A3M4	20110317	20110404	0.642857	18 4	2600
29006770	227283	129821	20110419	W	201104	279.64	@	2.015000		031965105T	279.64	2.015	563.47	R1310	A3M4	20110317	20110404	0.642857	18 4	2600
29006770	227283	129821	20110419	W	201104	2892.86	@	1.506000		031965105T	2892.86	1.506	4356.65	R1310	A3M4	20110317	20110404	0.642857	18 4	2600
29006770	227283	129821	20110419	W	201104	6428.57	@	1.151000		031965105T	6428.57	1.151	7399.28	R1310	A3M4	20110317	20110404	0.642857	18 4	2600
29006770	227283	129821	20110419	W	201104	9243.65	@	.684000		031965105T	9243.65	0.684	6322.66	R1310	A3M4	20110317	20110404	0.642857	18 4	2600
29006770	227283	129821	20110419	W	201104 Basic Service				Basic Serv	031965105T	0	0	125.23	R1310	A3M4	20110405	20110414	0.357143	10 4	2600
29006770	227283	129821	20110419	W	201104 Water Volume	1.43	@	.233000	Water Volu	031965105T	1.43	0.233	0.33	R1310	A3M4	20110405	20110414	0.357143	10 4	2600

29006770	227283	129821	20110419	W	201104	21.79 @ 3.696000		031965105T	21.79	3.696	80.54	R1310	A3M4	20110405	20110414	0.357143	10 4	2600
29006770	227283	129821	20110419	W	201104	155.36 @ 2.322000		031965105T	155.36	2.322	360.75	R1310	A3M4	20110405	20110414	0.357143	10 4	2600
29006770	227283	129821	20110419	W	201104	1607.14 @ 1.736000		031965105T	1607.14	1.736	2790	R1310	A3M4	20110405	20110414	0.357143	10 4	2600
29006770	227283	129821	20110419	W	201104	3571.43 @ 1.327000		031965105T	3571.43	1.327	4739.29	R1310	A3M4	20110405	20110414	0.357143	10 4	2600
29006770	227283	129821	20110419	W	201104	5135.35 @ .788000		031965105T	5135.35	0.788	4046.66	R1310	A3M4	20110405	20110414	0.357143	10 4	2600
29006770	227283	129821	20110419	W	201104 Basic Service		Basic Serv	031965097T	0	0	195.58	R1310	A3M4	20110317	20110404	0.642857	18 4	2600
29006770	227283	129821	20110419	W	201104 Basic Service		Basic Serv	031965097T	0	0	125.23	R1310	A3M4	20110405	20110414	0.357143	10 4	2600
29006770	227283	129821	20110419	W	201104 Basic Service		Basic Serv	031646280T	0	0	62.58	R1310	A3M4	20110317	20110404	0.642857	18 2	2600
29006770	227283	129821	20110419	W	201104 Basic Service		Basic Serv	031646280T	0	0	40.07	R1310	A3M4	20110405	20110414	0.357143	10 2	2600
29012609	131379	129821	20110420	W	201104 Basic Service		Basic Serv	084747512T	0	0	6.75	R1310	A3M4	20110317	20110404	0.62069	18 5/8	2600
29012609	131379	129821	20110420	W	201104 Basic Service		Basic Serv	084747512T	0	0	4.76	R1310	A3M4	20110405	20110415	0.37931	11 5/8	2600
29013514	227282	129821	20110420	W	201104 Basic Service		Basic Serv	070187457T	0	0	60.42	R1310	A3MSM	20110317	20110404	0.62069	18 2	2600
29013514	227282	129821	20110420	W	201104 Water Volume	2.48 @ .202000	Water Volu	070187457T	2.48	0.202	0.5	R1310	A3MSM	20110317	20110404	0.62069	18 2	2600
29013514	227282	129821	20110420	W	201104	37.86 @ 3.207000		070187457T	37.86	3.207	121.42	R1310	A3MSM	20110317	20110404	0.62069	18 2	2600
29013514	227282	129821	20110420	W	201104	270.00 @ 2.015000		070187457T	270	2.015	544.05	R1310	A3MSM	20110317	20110404	0.62069	18 2	2600
29013514	227282	129821	20110420	W	201104	1531.87 @ 1.506000		070187457T	1531.87	1.506	2307	R1310	A3MSM	20110317	20110404	0.62069	18 2	2600
29013514	227282	129821	20110420	W	201104 Basic Service		Basic Serv	070187457T	0	0	42.56	R1310	A3MSM	20110405	20110415	0.37931	11 2	2600
29013514	227282	129821	20110420	W	201104 Water Volume	1.52 @ .233000	Water Volu	070187457T	1.52	0.233	0.35	R1310	A3MSM	20110405	20110415	0.37931	11 2	2600
29013514	227282	129821	20110420	W	201104	23.14 @ 3.696000		070187457T	23.14	3.696	85.53	R1310	A3MSM	20110405	20110415	0.37931	11 2	2600
29013514	227282	129821	20110420	W	201104	165.00 @ 2.322000		070187457T	165	2.322	383.13	R1310	A3MSM	20110405	20110415	0.37931	11 2	2600
29013514	227282	129821	20110420	W	201104	936.13 @ 1.736000		070187457T	936.13	1.736	1625.12	R1310	A3MSM	20110405	20110415	0.37931	11 2	2600
29013514	227282	129821	20110420	W	201104 Basic Service		Basic Serv	070187460T	0	0	60.42	R1310	A3M4S	20110317	20110404	0.62069	18 2	2600
29013514	227282	129821	20110420	W	201104 Basic Service		Basic Serv	070187460T	0	0	42.56	R1310	A3M4S	20110405	20110415	0.37931	11 2	2600
29013515	227291	129821	20110420	W	201104 Basic Service		Basic Serv	070187458T	0	0	60.42	R1310	A3MSM	20110317	20110404	0.62069	18 2	2600
29013515	227291	129821	20110420	W	201104 Water Volume	2.48 @ .202000	Water Volu	070187458T	2.48	0.202	0.5	R1310	A3MSM	20110317	20110404	0.62069	18 2	2600
29013515	227291	129821	20110420	W	201104	37.86 @ 3.207000		070187458T	37.86	3.207	121.42	R1310	A3MSM	20110317	20110404	0.62069	18 2	2600
29013515	227291	129821	20110420	W	201104	270.00 @ 2.015000		070187458T	270	2.015	544.05	R1310	A3MSM	20110317	20110404	0.62069	18 2	2600
29013515	227291	129821	20110420	W	201104	2793.10 @ 1.506000		070187458T	2793.1	1.506	4206.41	R1310	A3MSM	20110317	20110404	0.62069	18 2	2600
29013515	227291	129821	20110420	W	201104	5396.28 @ 1.151000		070187458T	5396.28	1.151	6211.12	R1310	A3MSM	20110317	20110404	0.62069	18 2	2600
29013515	227291	129821	20110420	W	201104 Basic Service		Basic Serv	070187458T	0	0	42.56	R1310	A3MSM	20110405	20110415	0.37931	11 2	2600
29013515	227291	129821	20110420	W	201104 Water Volume	1.52 @ .233000	Water Volu	070187458T	1.52	0.233	0.35	R1310	A3MSM	20110405	20110415	0.37931	11 2	2600
29013515	227291	129821	20110420	W	201104	23.14 @ 3.696000		070187458T	23.14	3.696	85.53	R1310	A3MSM	20110405	20110415	0.37931	11 2	2600
29013515	227291	129821	20110420	W	201104	165.00 @ 2.322000		070187458T	165	2.322	383.13	R1310	A3MSM	20110405	20110415	0.37931	11 2	2600
29013515	227291	129821	20110420	W	201104	1706.90 @ 1.736000		070187458T	1706.9	1.736	2963.18	R1310	A3MSM	20110405	20110415	0.37931	11 2	2600
29013515	227291	129821	20110420	W	201104	3297.72 @ 1.327000		070187458T	3297.72	1.327	4376.07	R1310	A3MSM	20110405	20110415	0.37931	11 2	2600
29013515	227291	129821	20110420	W	201104 Basic Service		Basic Serv	070163446T	0	0	60.42	R1310	A3M4S	20110317	20110404	0.62069	18 2	2600
29013515	227291	129821	20110420	W	201104 Basic Service		Basic Serv	070163446T	0	0	42.56	R1310	A3M4S	20110405	20110415	0.37931	11 2	2600
29013516	227294	129821	20110420	W	201104 Basic Service		Basic Serv	047905168T	0	0	18.88	R1310	A3M4	20110317	20110404	0.62069	18 1	2600
29013516	227294	129821	20110420	W	201104 Water Volume	2.48 @ .202000	Water Volu	047905168T	2.48	0.202	0.5	R1310	A3M4	20110317	20110404	0.62069	18 1	2600
29013516	227294	129821	20110420	W	201104	37.86 @ 3.207000		047905168T	37.86	3.207	121.42	R1310	A3M4	20110317	20110404	0.62069	18 1	2600
29013516	227294	129821	20110420	W	201104	270.00 @ 2.015000		047905168T	270	2.015	544.05	R1310	A3M4	20110317	20110404	0.62069	18 1	2600
29013516	227294	129821	20110420	W	201104	37.25 @ 1.506000		047905168T	37.25	1.506	56.1	R1310	A3M4	20110317	20110404	0.62069	18 1	2600
29013516	227294	129821	20110420	W	201104 Basic Service		Basic Serv	047905168T	0	0	13.29	R1310	A3M4	20110405	20110415	0.37931	11 1	2600
29013516	227294	129821	20110420	W	201104 Water Volume	1.52 @ .233000	Water Volu	047905168T	1.52	0.233	0.35	R1310	A3M4	20110405	20110415	0.37931	11 1	2600
29013516	227294	129821	20110420	W	201104	23.14 @ 3.696000		047905168T	23.14	3.696	85.53	R1310	A3M4	20110405	20110415	0.37931	11 1	2600
29013516	227294	129821	20110420	W	201104	165.00 @ 2.322000		047905168T	165	2.322	383.13	R1310	A3M4	20110405	20110415	0.37931	11 1	2600
29013516	227294	129821	20110420	W	201104	22.75 @ 1.736000		047905168T	22.75	1.736	39.49	R1310	A3M4	20110405	20110415	0.37931	11 1	2600
29038451	227286	129821	20110422	W	201104 Basic Service		Basic Serv	070163447T	0	0	53.39	R1310	A3M4	20110318	20110404	0.548387	17 2	2600
29038451	227286	129821	20110422	W	201104 Water Volume	2.19 @ .202000	Water Volu	070163447T	2.19	0.202	0.44	R1310	A3M4	20110318	20110404	0.548387	17 2	2600
29038451	227286	129821	20110422	W	201104	33.45 @ 3.207000		070163447T	33.45	3.207	107.27	R1310	A3M4	20110318	20110404	0.548387	17 2	2600
29038451	227286	129821	20110422	W	201104	238.55 @ 2.015000		070163447T	238.55	2.015	480.68	R1310	A3M4	20110318	20110404	0.548387	17 2	2600
29038451	227286	129821	20110422	W	201104	13.71 @ 1.506000		070163447T	13.71	1.506	20.65	R1310	A3M4	20110318	20110404	0.548387	17 2	2600
29038451	227286	129821	20110422	W	201104 Basic Service		Basic Serv	070163447T	0	0	47.05	R1310	A3M4	20110405	20110417	0.419355	13 2	2600
29038451	227286	129821	20110422	W	201104 Water Volume	1.68 @ .233000	Water Volu	070163447T	1.68	0.233	0.39	R1310	A3M4	20110405	20110417	0.419355	13 2	2600
29038451	227286	129821	20110422	W	201104	25.58 @ 3.696000		070163447T	25.58	3.696	94.54	R1310	A3M4	20110405	20110417	0.419355	13 2	2600
29038451	227286	129821	20110422	W	201104	182.42 @ 2.322000		070163447T	182.42	2.322	423.58	R1310	A3M4	20110405	20110417	0.419355	13 2	2600
29038451	227286	129821	20110422	W	201104	10.48 @ 1.736000		070163447T	10.48	1.736	18.19	R1310	A3M4	20110405	20110417	0.419355	13 2	2600
29038451	227286	129821	20110422	W	201104 Basic Service		Basic Serv	070163447T	0	0	3.78	R1310	A3M4	20110418	20110418	0.032258	1 2	2600
29038451	227286	129821	20110422	W	201104 Water Volume	.13 @ .243000	Water Volu	070163447T	0.13	0.243	0.03	R1310	A3M4	20110418	20110418	0.032258	1 2	2600
29038451	227286	129821	20110422	W	201104	1.97 @ 3.857000		070163447T	1.97	3.857	7.6	R1310	A3M4	20110418	20110418	0.032258	1 2	2600
29038451	227286	129821	20110422	W	201104	14.03 @ 2.424000		070163447T	14.03	2.424	34.01	R1310	A3M4	20110418	20110418	0.032258	1 2	2600
29038451	227286	129821	20110422	W	201104	.81 @ 1.712000		070163447T	0.81	1.712	1.39	R1310	A3M4	20110418	20110418	0.032258	1 2	2600
29284372	227276	129821	20110519	W	201105 Basic Service		Basic Serv	051275237T	0	0	34.83	R1210	A2M4	20110414	20110516	0	32 1	2600

29284372	227276	129821	20110519	W	201105 Water Volume	4.00 @ .232000	Water Volu	051275237T	4	0.232	0.93	R1210	A2M4	20110414	20110516	0	32	1	2600	
29284372	227276	129821	20110519	W	201105	61.00 @ 3.673000		051275237T	61	3.673	224.05	R1210	A2M4	20110414	20110516	0	32	1	2600	
29284372	227276	129821	20110519	W	201105	184.00 @ 2.308000		051275237T	184	2.308	424.67	R1210	A2M4	20110414	20110516	0	32	1	2600	
29284373	227279	129821	20110519	W	201105 Basic Service		Basic Serv	060449864T	0	0	10.52	R1310	A3M4	20110414	20110417	0.09375	3	2	2600	
29284373	227279	129821	20110519	W	201105 Water Volume	.38 @ .233000	Water Volu	060449864T	0.38	0.233	0.09	R1310	A3M4	20110414	20110417	0.09375	3	2	2600	
29284373	227279	129821	20110519	W	201105	3.84 @ 3.696000		060449864T	3.84	3.696	14.19	R1310	A3M4	20110414	20110417	0.09375	3	2	2600	
29284373	227279	129821	20110519	W	201105 Basic Service		Basic Serv	060449864T	0	0	106.12	R1310	A3M4	20110418	20110516	0.90625	29	2	2600	
29284373	227279	129821	20110519	W	201105 Water Volume	3.63 @ .243000	Water Volu	060449864T	3.63	0.243	0.88	R1310	A3M4	20110418	20110516	0.90625	29	2	2600	
29284373	227279	129821	20110519	W	201105	37.15 @ 3.857000		060449864T	37.15	3.857	143.29	R1310	A3M4	20110418	20110516	0.90625	29	2	2600	
29284374	227283	129821	20110519	W	201105 Basic Service		Basic Serv	031965105T	0	0	32.87	R1310	A3M4	20110414	20110417	0.09375	3	4	2600	
29284374	227283	129821	20110519	W	201105 Water Volume	.38 @ .233000	Water Volu	031965105T	0.38	0.233	0.09	R1310	A3M4	20110414	20110417	0.09375	3	4	2600	
29284374	227283	129821	20110519	W	201105	5.72 @ 3.696000		031965105T	5.72	3.696	21.14	R1310	A3M4	20110414	20110417	0.09375	3	4	2600	
29284374	227283	129821	20110519	W	201105	40.78 @ 2.322000		031965105T	40.78	2.322	94.69	R1310	A3M4	20110414	20110417	0.09375	3	4	2600	
29284374	227283	129821	20110519	W	201105	421.88 @ 1.736000		031965105T	421.88	1.736	732.38	R1310	A3M4	20110414	20110417	0.09375	3	4	2600	
29284374	227283	129821	20110519	W	201105	937.50 @ 1.327000		031965105T	937.5	1.327	1244.06	R1310	A3M4	20110414	20110417	0.09375	3	4	2600	
29284374	227283	129821	20110519	W	201105	1790.24 @ .788000		031965105T	1790.24	0.788	1410.71	R1310	A3M4	20110414	20110417	0.09375	3	4	2600	
29284374	227283	129821	20110519	W	201105 Basic Service		Basic Serv	031965105T	0	0	331.63	R1310	A3M4	20110418	20110516	0.90625	29	4	2600	
29284374	227283	129821	20110519	W	201105 Water Volume	3.63 @ .243000	Water Volu	031965105T	3.63	0.243	0.88	R1310	A3M4	20110418	20110516	0.90625	29	4	2600	
29284374	227283	129821	20110519	W	201105	55.28 @ 3.857000		031965105T	55.28	3.857	213.21	R1310	A3M4	20110418	20110516	0.90625	29	4	2600	
29284374	227283	129821	20110519	W	201105	394.22 @ 2.424000		031965105T	394.22	2.424	955.59	R1310	A3M4	20110418	20110516	0.90625	29	4	2600	
29284374	227283	129821	20110519	W	201105	4078.13 @ 1.712000		031965105T	4078.13	1.712	6981.76	R1310	A3M4	20110418	20110516	0.90625	29	4	2600	
29284374	227283	129821	20110519	W	201105	9062.50 @ 1.308000		031965105T	9062.5	1.308	11853.75	R1310	A3M4	20110418	20110516	0.90625	29	4	2600	
29284374	227283	129821	20110519	W	201105	17305.74 @ .778000		031965105T	17305.74	0.778	13463.87	R1310	A3M4	20110418	20110516	0.90625	29	4	2600	
29284374	227283	129821	20110519	W	201105 Basic Service		Basic Serv	031965097T	0	0	32.87	R1310	A3M4	20110414	20110417	0.09375	3	4	2600	
29284374	227283	129821	20110519	W	201105 Basic Service		Basic Serv	031965097T	0	0	331.63	R1310	A3M4	20110418	20110516	0.90625	29	4	2600	
29284374	227283	129821	20110519	W	201105 Basic Service		Basic Serv	031646280T	0	0	10.52	R1310	A3M4	20110414	20110417	0.09375	3	2	2600	
29284374	227283	129821	20110519	W	201105 Basic Service		Basic Serv	031646280T	0	0	106.12	R1310	A3M4	20110418	20110516	0.90625	29	2	2600	
29290190	131379	129821	20110520	W	201105 Basic Service		Basic Serv	084747512T	0	0	0.78	R1310	A3M4	20110415	20110417	0.0625	2	5/8	2600	
29290190	131379	129821	20110520	W	201105 Basic Service		Basic Serv	084747512T	0	0	12.27	R1310	A3M4	20110418	20110517	0.9375	30	5/8	2600	
29291083	227282	129821	20110520	W	201105 Basic Service		Basic Serv	070187457T	0	0	7.01	R1310	A3MSM	20110415	20110417	0.0625	2	2	2600	
29291083	227282	129821	20110520	W	201105 Water Volume	.25 @ .233000	Water Volu	070187457T	0.25	0.233	0.06	R1310	A3MSM	20110415	20110417	0.0625	2	2	2600	
29291083	227282	129821	20110520	W	201105	3.81 @ 3.696000		070187457T	3.81	3.696	14.08	R1310	A3MSM	20110415	20110417	0.0625	2	2	2600	
29291083	227282	129821	20110520	W	201105	27.19 @ 2.322000		070187457T	27.19	2.322	63.14	R1310	A3MSM	20110415	20110417	0.0625	2	2	2600	
29291083	227282	129821	20110520	W	201105	178.81 @ 1.736000		070187457T	178.81	1.736	310.41	R1310	A3MSM	20110415	20110417	0.0625	2	2	2600	
29291083	227282	129821	20110520	W	201105 Basic Service		Basic Serv	070187457T	0	0	109.78	R1310	A3MSM	20110418	20110517	0.9375	30	2	2600	
29291083	227282	129821	20110520	W	201105 Water Volume	3.75 @ .243000	Water Volu	070187457T	3.75	0.243	0.91	R1310	A3MSM	20110418	20110517	0.9375	30	2	2600	
29291083	227282	129821	20110520	W	201105	57.19 @ 3.857000		070187457T	57.19	3.857	220.58	R1310	A3MSM	20110418	20110517	0.9375	30	2	2600	
29291083	227282	129821	20110520	W	201105	407.81 @ 2.424000		070187457T	407.81	2.424	988.53	R1310	A3MSM	20110418	20110517	0.9375	30	2	2600	
29291083	227282	129821	20110520	W	201105	2682.19 @ 1.712000		070187457T	2682.19	1.712	4591.91	R1310	A3MSM	20110418	20110517	0.9375	30	2	2600	
29291083	227282	129821	20110520	W	201105 Basic Service		Basic Serv	070187460T	0	0	7.01	R1310	A3M4S	20110415	20110417	0.0625	2	2	2600	
29291083	227282	129821	20110520	W	201105 Basic Service		Basic Serv	070187460T	0	0	109.78	R1310	A3M4S	20110418	20110517	0.9375	30	2	2600	
29291084	227291	129821	20110520	W	201105 Basic Service		Basic Serv	070187458T	0	0	7.01	R1310	A3MSM	20110415	20110417	0.0625	2	2	2600	
29291084	227291	129821	20110520	W	201105 Water Volume	.25 @ .233000	Water Volu	070187458T	0.25	0.233	0.06	R1310	A3MSM	20110415	20110417	0.0625	2	2	2600	
29291084	227291	129821	20110520	W	201105	3.81 @ 3.696000		070187458T	3.81	3.696	14.08	R1310	A3MSM	20110415	20110417	0.0625	2	2	2600	
29291084	227291	129821	20110520	W	201105	27.19 @ 2.322000		070187458T	27.19	2.322	63.14	R1310	A3MSM	20110415	20110417	0.0625	2	2	2600	
29291084	227291	129821	20110520	W	201105	281.25 @ 1.736000		070187458T	281.25	1.736	488.25	R1310	A3MSM	20110415	20110417	0.0625	2	2	2600	
29291084	227291	129821	20110520	W	201105	625.00 @ 1.327000		070187458T	625	1.327	829.38	R1310	A3MSM	20110415	20110417	0.0625	2	2	2600	
29291084	227291	129821	20110520	W	201105	22.50 @ .788000		070187458T	22.5	0.788	17.73	R1310	A3MSM	20110415	20110417	0.0625	2	2	2600	
29291084	227291	129821	20110520	W	201105 Basic Service		Basic Serv	070187458T	0	0	109.78	R1310	A3MSM	20110418	20110517	0.9375	30	2	2600	
29291084	227291	129821	20110520	W	201105 Water Volume	3.75 @ .243000	Water Volu	070187458T	3.75	0.243	0.91	R1310	A3MSM	20110418	20110517	0.9375	30	2	2600	
29291084	227291	129821	20110520	W	201105	57.19 @ 3.857000		070187458T	57.19	3.857	220.58	R1310	A3MSM	20110418	20110517	0.9375	30	2	2600	
29291084	227291	129821	20110520	W	201105	407.81 @ 2.424000		070187458T	407.81	2.424	988.53	R1310	A3MSM	20110418	20110517	0.9375	30	2	2600	
29291084	227291	129821	20110520	W	201105	4218.75 @ 1.712000		070187458T	4218.75	1.712	7222.5	R1310	A3MSM	20110418	20110517	0.9375	30	2	2600	
29291084	227291	129821	20110520	W	201105	9375.00 @ 1.308000		070187458T	9375	1.308	12262.5	R1310	A3MSM	20110418	20110517	0.9375	30	2	2600	
29291084	227291	129821	20110520	W	201105	337.50 @ .778000		070187458T	337.5	0.778	262.58	R1310	A3MSM	20110418	20110517	0.9375	30	2	2600	
29291084	227291	129821	20110520	W	201105 Basic Service		Basic Serv	070163446T	0	0	7.01	R1310	A3M4S	20110415	20110417	0.0625	2	2	2600	
29291084	227291	129821	20110520	W	201105 Basic Service		Basic Serv	070163446T	0	0	109.78	R1310	A3M4S	20110418	20110517	0.9375	30	2	2600	
29291085	227294	129821	20110520	W	201105 Basic Service		Basic Serv	047905168T	0	0	2.19	R1310	A3M4	20110415	20110417	0.0625	2	1	2600	
29291085	227294	129821	20110520	W	201105 Water Volume	.25 @ .233000	Water Volu	047905168T	0.25	0.233	0.06	R1310	A3M4	20110415	20110417	0.0625	2	1	2600	
29291085	227294	129821	20110520	W	201105	3.81 @ 3.696000		047905168T	3.81	3.696	14.08	R1310	A3M4	20110415	20110417	0.0625	2	1	2600	
29291085	227294	129821	20110520	W	201105	27.19 @ 2.322000		047905168T	27.19	2.322	63.14	R1310	A3M4	20110415	20110417	0.0625	2	1	2600	
29291085	227294	129821	20110520	W	201105	7.56 @ 1.736000		047905168T	7.56	1.736	13.12	R1310	A3M4	20110415	20110417	0.0625	2	1	2600	
29291085	227294	129821	20110520	W	201105 Basic Service		Basic Serv	047905168T	0	0	34.29	R1310	A3M4	20110418	20110517	0.9375	30	1	2600	

29291085	227294	129821	20110520	W	201105 Water Volume	3.75 @ .243000(	Water Volu	047905168T	3.75	0.243	0.91	R1310	A3M4	20110418	20110517	0.9375	30 1	2600		
29291085	227294	129821	20110520	W	201105	57.19 @ 3.857000		047905168T	57.19	3.857	220.58	R1310	A3M4	20110418	20110517	0.9375	30 1	2600		
29291085	227294	129821	20110520	W	201105	407.81 @ 2.424000		047905168T	407.81	2.424	988.53	R1310	A3M4	20110418	20110517	0.9375	30 1	2600		
29291085	227294	129821	20110520	W	201105	113.44 @ 1.712000		047905168T	113.44	1.712	194.21	R1310	A3M4	20110418	20110517	0.9375	30 1	2600		
29297677	227286	129821	20110523	W	201105 Basic Service		Basic Serv	070163447T	0	0	117.1	R1310	A3M4	20110418	20110518	0	30 2	2600		
29297677	227286	129821	20110523	W	201105 Water Volume	4.00 @ .243000(	Water Volu	070163447T	4	0.243	0.97	R1310	A3M4	20110418	20110518	0	30 2	2600		
29297677	227286	129821	20110523	W	201105	61.00 @ 3.857000		070163447T	61	3.857	235.28	R1310	A3M4	20110418	20110518	0	30 2	2600		
29297677	227286	129821	20110523	W	201105	435.00 @ 2.424000		070163447T	435	2.424	1054.44	R1310	A3M4	20110418	20110518	0	30 2	2600		
29297677	227286	129821	20110523	W	201105	110.00 @ 1.712000		070163447T	110	1.712	188.32	R1310	A3M4	20110418	20110518	0	30 2	2600		
29557920	227276	129821	20110621	W	201106 Basic Service		Basic Serv	051275237T	0	0	34.83	R1210	A2M4	20110516	20110616	0	31 1	2600		
29557920	227276	129821	20110621	W	201106 Water Volume	4.00 @ .232000(	Water Volu	051275237T	4	0.232	0.93	R1210	A2M4	20110516	20110616	0	31 1	2600		
29557920	227276	129821	20110621	W	201106	61.00 @ 3.673000		051275237T	61	3.673	224.05	R1210	A2M4	20110516	20110616	0	31 1	2600		
29557920	227276	129821	20110621	W	201106	395.00 @ 2.308000		051275237T	395	2.308	911.66	R1210	A2M4	20110516	20110616	0	31 1	2600		
29557921	227279	129821	20110621	W	201106 Basic Service		Basic Serv	060449864T	0	0	117.1	R1310	A3M4	20110516	20110616	0	31 2	2600		
29557921	227279	129821	20110621	W	201106 Water Volume	4.00 @ .243000(	Water Volu	060449864T	4	0.243	0.97	R1310	A3M4	20110516	20110616	0	31 2	2600		
29557921	227279	129821	20110621	W	201106	46.00 @ 3.857000		060449864T	46	3.857	177.42	R1310	A3M4	20110516	20110616	0	31 2	2600		
29557922	227283	129821	20110621	W	201106 Basic Service		Basic Serv	031965105T	0	0	365.94	R1310	A3M4	20110516	20110616	0	31 4	2600		
29557922	227283	129821	20110621	W	201106 Water Volume	4.00 @ .243000(	Water Volu	031965105T	4	0.243	0.97	R1310	A3M4	20110516	20110616	0	31 4	2600		
29557922	227283	129821	20110621	W	201106	61.00 @ 3.857000		031965105T	61	3.857	235.28	R1310	A3M4	20110516	20110616	0	31 4	2600		
29557922	227283	129821	20110621	W	201106	435.00 @ 2.424000		031965105T	435	2.424	1054.44	R1310	A3M4	20110516	20110616	0	31 4	2600		
29557922	227283	129821	20110621	W	201106	4500.00 @ 1.712000(		031965105T	4500	1.712	7704	R1310	A3M4	20110516	20110616	0	31 4	2600		
29557922	227283	129821	20110621	W	201106	10000.00 @ 1.308000(		031965105T	10000	1.308	13080	R1310	A3M4	20110516	20110616	0	31 4	2600		
29557922	227283	129821	20110621	W	201106	18587.00 @ .778000(		031965105T	18587	0.778	14460.69	R1310	A3M4	20110516	20110616	0	31 4	2600		
29557922	227283	129821	20110621	W	201106 Basic Service		Basic Serv	031965097T	0	0	365.94	R1310	A3M4	20110516	20110616	0	31 4	2600		
29557922	227283	129821	20110621	W	201106 Basic Service		Basic Serv	031646280T	0	0	117.1	R1310	A3M4	20110516	20110616	0	31 2	2600		
29563219	131379	129821	20110622	W	201106 Basic Service		Basic Serv	084747512T	0	0	13.09	R1310	A3M4	20110517	20110617	0	31 5/8	2600		
29563219	131379	129821	20110622	W	201106 Water Volume	4.00 @ .243000(	Water Volu	084747512T	4	0.243	0.97	R1310	A3M4	20110517	20110617	0	31 5/8	2600		
29563219	131379	129821	20110622	W	201106	1.00 @ 3.857000		084747512T	1	3.857	3.86	R1310	A3M4	20110517	20110617	0	31 5/8	2600		
29564113	227282	129821	20110622	W	201106 Basic Service		Basic Serv	070187457T	0	0	117.1	R1310	A3MSM	20110517	20110617	0	31 2	2600		
29564113	227282	129821	20110622	W	201106 Water Volume	4.00 @ .243000(	Water Volu	070187457T	4	0.243	0.97	R1310	A3MSM	20110517	20110617	0	31 2	2600		
29564113	227282	129821	20110622	W	201106	61.00 @ 3.857000		070187457T	61	3.857	235.28	R1310	A3MSM	20110517	20110617	0	31 2	2600		
29564113	227282	129821	20110622	W	201106	435.00 @ 2.424000		070187457T	435	2.424	1054.44	R1310	A3MSM	20110517	20110617	0	31 2	2600		
29564113	227282	129821	20110622	W	201106	3357.00 @ 1.712000(		070187457T	3357	1.712	5747.18	R1310	A3MSM	20110517	20110617	0	31 2	2600		
29564113	227282	129821	20110622	W	201106 Basic Service		Basic Serv	070187460T	0	0	117.1	R1310	A3M4S	20110517	20110617	0	31 2	2600		
29564114	227291	129821	20110622	W	201106 Basic Service		Basic Serv	070187458T	0	0	117.1	R1310	A3MSM	20110517	20110617	0	31 2	2600		
29564114	227291	129821	20110622	W	201106 Water Volume	4.00 @ .243000(	Water Volu	070187458T	4	0.243	0.97	R1310	A3MSM	20110517	20110617	0	31 2	2600		
29564114	227291	129821	20110622	W	201106	61.00 @ 3.857000		070187458T	61	3.857	235.28	R1310	A3MSM	20110517	20110617	0	31 2	2600		
29564114	227291	129821	20110622	W	201106	435.00 @ 2.424000		070187458T	435	2.424	1054.44	R1310	A3MSM	20110517	20110617	0	31 2	2600		
29564114	227291	129821	20110622	W	201106	4500.00 @ 1.712000(		070187458T	4500	1.712	7704	R1310	A3MSM	20110517	20110617	0	31 2	2600		
29564114	227291	129821	20110622	W	201106	10000.00 @ 1.308000(		070187458T	10000	1.308	13080	R1310	A3MSM	20110517	20110617	0	31 2	2600		
29564114	227291	129821	20110622	W	201106	1370.00 @ .778000		070187458T	1370	0.778	1065.86	R1310	A3MSM	20110517	20110617	0	31 2	2600		
29564114	227291	129821	20110622	W	201106 Basic Service		Basic Serv	070163446T	0	0	117.1	R1310	A3M4S	20110517	20110617	0	31 2	2600		
29564115	227294	129821	20110622	W	201106 Basic Service		Basic Serv	047905168T	0	0	36.58	R1310	A3M4	20110517	20110617	0	31 1	2600		
29564115	227294	129821	20110622	W	201106 Water Volume	4.00 @ .243000(	Water Volu	047905168T	4	0.243	0.97	R1310	A3M4	20110517	20110617	0	31 1	2600		
29564115	227294	129821	20110622	W	201106	61.00 @ 3.857000		047905168T	61	3.857	235.28	R1310	A3M4	20110517	20110617	0	31 1	2600		
29564115	227294	129821	20110622	W	201106	435.00 @ 2.424000		047905168T	435	2.424	1054.44	R1310	A3M4	20110517	20110617	0	31 1	2600		
29564115	227294	129821	20110622	W	201106	109.00 @ 1.712000		047905168T	109	1.712	186.61	R1310	A3M4	20110517	20110617	0	31 1	2600		
29584418	227286	129821	20110623	W	201106 Basic Service		Basic Serv	070163447T	0	0	117.1	R1310	A3M4	20110518	20110620	0	33 2	2600		
29584418	227286	129821	20110623	W	201106 Water Volume	4.00 @ .243000(	Water Volu	070163447T	4	0.243	0.97	R1310	A3M4	20110518	20110620	0	33 2	2600		
29584418	227286	129821	20110623	W	201106	61.00 @ 3.857000		070163447T	61	3.857	235.28	R1310	A3M4	20110518	20110620	0	33 2	2600		
29584418	227286	129821	20110623	W	201106	435.00 @ 2.424000		070163447T	435	2.424	1054.44	R1310	A3M4	20110518	20110620	0	33 2	2600		
29584418	227286	129821	20110623	W	201106	43.00 @ 1.712000		070163447T	43	1.712	73.62	R1310	A3M4	20110518	20110620	0	33 2	2600		
29839983	227276	129821	20110722	W	201107 Basic Service		Basic Serv	051275237T	0	0	34.83	R1210	A2M4	20110616	20110719	0	33 1	2600		
29839983	227276	129821	20110722	W	201107 Water Volume	4.00 @ .232000(	Water Volu	051275237T	4	0.232	0.93	R1210	A2M4	20110616	20110719	0	33 1	2600		
29839983	227276	129821	20110722	W	201107	61.00 @ 3.673000		051275237T	61	3.673	224.05	R1210	A2M4	20110616	20110719	0	33 1	2600		
29839983	227276	129821	20110722	W	201107	167.00 @ 2.308000		051275237T	167	2.308	385.44	R1210	A2M4	20110616	20110719	0	33 1	2600		
29839984	227279	129821	20110722	W	201107 Basic Service		Basic Serv	060449864T	0	0	117.1	R1310	A3M4	20110616	20110719	0	33 2	2600		
29839984	227279	129821	20110722	W	201107 Water Volume	4.00 @ .243000(	Water Volu	060449864T	4	0.243	0.97	R1310	A3M4	20110616	20110719	0	33 2	2600		

29839984	227279	129821	20110722	W	201107	51.00 @ 3.857000		060449864T	51	3.857	196.71	R1310	A3M4	20110616	20110719	0	33 2	2600	
29839985	227283	129821	20110722	W	201107 Basic Service		Basic Serv	031965105T	0	0	365.94	R1310	A3M4	20110616	20110719	0	33 4	2600	
29839985	227283	129821	20110722	W	201107 Water Volume	4.00 @ .243000	Water Volu	031965105T	4	0.243	0.97	R1310	A3M4	20110616	20110719	0	33 4	2600	
29839985	227283	129821	20110722	W	201107	61.00 @ 3.857000		031965105T	61	3.857	235.28	R1310	A3M4	20110616	20110719	0	33 4	2600	
29839985	227283	129821	20110722	W	201107	435.00 @ 2.424000		031965105T	435	2.424	1054.44	R1310	A3M4	20110616	20110719	0	33 4	2600	
29839985	227283	129821	20110722	W	201107	4500.00 @ 1.712000		031965105T	4500	1.712	7704	R1310	A3M4	20110616	20110719	0	33 4	2600	
29839985	227283	129821	20110722	W	201107	10000.00 @ 1.308000		031965105T	10000	1.308	13080	R1310	A3M4	20110616	20110719	0	33 4	2600	
29839985	227283	129821	20110722	W	201107	19079.00 @ .778000		031965105T	19079	0.778	14843.46	R1310	A3M4	20110616	20110719	0	33 4	2600	
29839985	227283	129821	20110722	W	201107 Basic Service		Basic Serv	031965097T	0	0	365.94	R1310	A3M4	20110616	20110719	0	33 4	2600	
29839985	227283	129821	20110722	W	201107 Basic Service		Basic Serv	031646280T	0	0	117.1	R1310	A3M4	20110616	20110719	0	33 2	2600	
29848679	131379	129821	20110725	W	201107 Basic Service		Basic Serv	084747512T	0	0	13.09	R1310	A3M4	20110617	20110720	0	33 5/8	2600	
29848679	131379	129821	20110725	W	201107 Water Volume	4.00 @ .243000	Water Volu	084747512T	4	0.243	0.97	R1310	A3M4	20110617	20110720	0	33 5/8	2600	
29848679	131379	129821	20110725	W	201107	29.00 @ 3.857000		084747512T	29	3.857	111.85	R1310	A3M4	20110617	20110720	0	33 5/8	2600	
29849558	227282	129821	20110725	W	201107 Basic Service		Basic Serv	070187457T	0	0	117.1	R1310	A3MSM	20110617	20110720	0	33 2	2600	
29849558	227282	129821	20110725	W	201107 Water Volume	4.00 @ .243000	Water Volu	070187457T	4	0.243	0.97	R1310	A3MSM	20110617	20110720	0	33 2	2600	
29849558	227282	129821	20110725	W	201107	61.00 @ 3.857000		070187457T	61	3.857	235.28	R1310	A3MSM	20110617	20110720	0	33 2	2600	
29849558	227282	129821	20110725	W	201107	435.00 @ 2.424000		070187457T	435	2.424	1054.44	R1310	A3MSM	20110617	20110720	0	33 2	2600	
29849558	227282	129821	20110725	W	201107	3945.00 @ 1.712000		070187457T	3945	1.712	6753.84	R1310	A3MSM	20110617	20110720	0	33 2	2600	
29849558	227282	129821	20110725	W	201107 Basic Service		Basic Serv	070187460T	0	0	117.1	R1310	A3M4S	20110617	20110720	0	33 2	2600	
29849559	227291	129821	20110725	W	201107 Basic Service		Basic Serv	070187458T	0	0	117.1	R1310	A3MSM	20110617	20110720	0	33 2	2600	
29849559	227291	129821	20110725	W	201107 Water Volume	4.00 @ .243000	Water Volu	070187458T	4	0.243	0.97	R1310	A3MSM	20110617	20110720	0	33 2	2600	
29849559	227291	129821	20110725	W	201107	61.00 @ 3.857000		070187458T	61	3.857	235.28	R1310	A3MSM	20110617	20110720	0	33 2	2600	
29849559	227291	129821	20110725	W	201107	435.00 @ 2.424000		070187458T	435	2.424	1054.44	R1310	A3MSM	20110617	20110720	0	33 2	2600	
29849559	227291	129821	20110725	W	201107	4500.00 @ 1.712000		070187458T	4500	1.712	7704	R1310	A3MSM	20110617	20110720	0	33 2	2600	
29849559	227291	129821	20110725	W	201107	10000.00 @ 1.308000		070187458T	10000	1.308	13080	R1310	A3MSM	20110617	20110720	0	33 2	2600	
29849559	227291	129821	20110725	W	201107	2548.00 @ .778000		070187458T	2548	0.778	1982.34	R1310	A3MSM	20110617	20110720	0	33 2	2600	
29849559	227291	129821	20110725	W	201107 Basic Service		Basic Serv	070163446T	0	0	117.1	R1310	A3M4S	20110617	20110720	0	33 2	2600	
29849560	227294	129821	20110725	W	201107 Basic Service		Basic Serv	047905168T	0	0	36.58	R1310	A3M4	20110617	20110720	0	33 1	2600	
29849560	227294	129821	20110725	W	201107 Water Volume	4.00 @ .243000	Water Volu	047905168T	4	0.243	0.97	R1310	A3M4	20110617	20110720	0	33 1	2600	
29849560	227294	129821	20110725	W	201107	61.00 @ 3.857000		047905168T	61	3.857	235.28	R1310	A3M4	20110617	20110720	0	33 1	2600	
29849560	227294	129821	20110725	W	201107	435.00 @ 2.424000		047905168T	435	2.424	1054.44	R1310	A3M4	20110617	20110720	0	33 1	2600	
29849560	227294	129821	20110725	W	201107	157.00 @ 1.712000		047905168T	157	1.712	268.78	R1310	A3M4	20110617	20110720	0	33 1	2600	
29859325	227286	129821	20110726	W	201107 Basic Service		Basic Serv	070163447T	0	0	117.1	R1310	A3M4	20110620	20110721	0	31 2	2600	
29859325	227286	129821	20110726	W	201107 Water Volume	4.00 @ .243000	Water Volu	070163447T	4	0.243	0.97	R1310	A3M4	20110620	20110721	0	31 2	2600	
29859325	227286	129821	20110726	W	201107	61.00 @ 3.857000		070163447T	61	3.857	235.28	R1310	A3M4	20110620	20110721	0	31 2	2600	
29859325	227286	129821	20110726	W	201107	435.00 @ 2.424000		070163447T	435	2.424	1054.44	R1310	A3M4	20110620	20110721	0	31 2	2600	
29859325	227286	129821	20110726	W	201107	59.00 @ 1.712000		070163447T	59	1.712	101.01	R1310	A3M4	20110620	20110721	0	31 2	2600	
30107609	227276	129821	20110822	W	201108 Basic Service		Basic Serv	051275237T	0	0	34.83	R1210	A2M4	20110719	20110817	0	29 1	2600	
30107609	227276	129821	20110822	W	201108 Water Volume	4.00 @ .232000	Water Volu	051275237T	4	0.232	0.93	R1210	A2M4	20110719	20110817	0	29 1	2600	
30107609	227276	129821	20110822	W	201108	61.00 @ 3.673000		051275237T	61	3.673	224.05	R1210	A2M4	20110719	20110817	0	29 1	2600	
30107609	227276	129821	20110822	W	201108	164.00 @ 2.308000		051275237T	164	2.308	378.51	R1210	A2M4	20110719	20110817	0	29 1	2600	
30107610	227279	129821	20110822	W	201108 Basic Service		Basic Serv	060449864T	0	0	117.1	R1310	A3M4	20110719	20110817	0	29 2	2600	
30107610	227279	129821	20110822	W	201108 Water Volume	4.00 @ .243000	Water Volu	060449864T	4	0.243	0.97	R1310	A3M4	20110719	20110817	0	29 2	2600	
30107610	227279	129821	20110822	W	201108	61.00 @ 3.857000		060449864T	61	3.857	235.28	R1310	A3M4	20110719	20110817	0	29 2	2600	
30107610	227279	129821	20110822	W	201108	3.00 @ 2.424000		060449864T	3	2.424	7.27	R1310	A3M4	20110719	20110817	0	29 2	2600	
30107611	227283	129821	20110822	W	201108 Basic Service		Basic Serv	031965105T	0	0	365.94	R1310	A3M4	20110719	20110817	0	29 4	2600	
30107611	227283	129821	20110822	W	201108 Water Volume	4.00 @ .243000	Water Volu	031965105T	4	0.243	0.97	R1310	A3M4	20110719	20110817	0	29 4	2600	
30107611	227283	129821	20110822	W	201108	61.00 @ 3.857000		031965105T	61	3.857	235.28	R1310	A3M4	20110719	20110817	0	29 4	2600	
30107611	227283	129821	20110822	W	201108	435.00 @ 2.424000		031965105T	435	2.424	1054.44	R1310	A3M4	20110719	20110817	0	29 4	2600	
30107611	227283	129821	20110822	W	201108	4500.00 @ 1.712000		031965105T	4500	1.712	7704	R1310	A3M4	20110719	20110817	0	29 4	2600	
30107611	227283	129821	20110822	W	201108	10000.00 @ 1.308000		031965105T	10000	1.308	13080	R1310	A3M4	20110719	20110817	0	29 4	2600	
30107611	227283	129821	20110822	W	201108	16521.00 @ .778000		031965105T	16521	0.778	12853.34	R1310	A3M4	20110719	20110817	0	29 4	2600	
30107611	227283	129821	20110822	W	201108 Basic Service		Basic Serv	031965097T	0	0	365.94	R1310	A3M4	20110719	20110817	0	29 4	2600	
30107611	227283	129821	20110822	W	201108 Basic Service		Basic Serv	031646280T	0	0	117.1	R1310	A3M4	20110719	20110817	0	29 2	2600	
30117166	131379	129821	20110823	W	201108 Basic Service		Basic Serv	084747512T	0	0	13.09	R1310	A3M4	20110720	20110818	0	29 5/8	2600	
30117166	131379	129821	20110823	W	201108 Water Volume	4.00 @ .243000	Water Volu	084747512T	4	0.243	0.97	R1310	A3M4	20110720	20110818	0	29 5/8	2600	
30117166	131379	129821	20110823	W	201108	29.00 @ 3.857000		084747512T	29	3.857	111.85	R1310	A3M4	20110720	20110818	0	29 5/8	2600	
30118029	227282	129821	20110823	W	201108 Basic Service		Basic Serv	070187457T	0	0	117.1	R1310	A3MSM	20110720	20110818	0	29 2	2600	

30118029	227282	129821	20110823	W	201108 Water Volume	4.00 @ .243000(	Water Volu	070187457T	4	0.243	0.97	R1310	A3MSM	20110720	20110818	0	29 2	2600
30118029	227282	129821	20110823	W	201108	61.00 @ 3.857000		070187457T	61	3.857	235.28	R1310	A3MSM	20110720	20110818	0	29 2	2600
30118029	227282	129821	20110823	W	201108	435.00 @ 2.424000		070187457T	435	2.424	1054.44	R1310	A3MSM	20110720	20110818	0	29 2	2600
30118029	227282	129821	20110823	W	201108	3939.00 @ 1.712000(		070187457T	3939	1.712	6743.57	R1310	A3MSM	20110720	20110818	0	29 2	2600
30118029	227282	129821	20110823	W	201108 Basic Service		Basic Serv	070187460T	0	0	117.1	R1310	A3M4S	20110720	20110818	0	29 2	2600
30118030	227291	129821	20110823	W	201108 Basic Service		Basic Serv	070187458T	0	0	117.1	R1310	A3MSM	20110720	20110818	0	29 2	2600
30118030	227291	129821	20110823	W	201108 Water Volume	4.00 @ .243000(	Water Volu	070187458T	4	0.243	0.97	R1310	A3MSM	20110720	20110818	0	29 2	2600
30118030	227291	129821	20110823	W	201108	61.00 @ 3.857000		070187458T	61	3.857	235.28	R1310	A3MSM	20110720	20110818	0	29 2	2600
30118030	227291	129821	20110823	W	201108	435.00 @ 2.424000		070187458T	435	2.424	1054.44	R1310	A3MSM	20110720	20110818	0	29 2	2600
30118030	227291	129821	20110823	W	201108	4500.00 @ 1.712000(		070187458T	4500	1.712	7704	R1310	A3MSM	20110720	20110818	0	29 2	2600
30118030	227291	129821	20110823	W	201108	10000.00 @ 1.308000(		070187458T	10000	1.308	13080	R1310	A3MSM	20110720	20110818	0	29 2	2600
30118030	227291	129821	20110823	W	201108	721.00 @ .778000		070187458T	721	0.778	560.94	R1310	A3MSM	20110720	20110818	0	29 2	2600
30118030	227291	129821	20110823	W	201108 Basic Service		Basic Serv	070163446T	0	0	117.1	R1310	A3M4S	20110720	20110818	0	29 2	2600
30118031	227294	129821	20110823	W	201108 Basic Service		Basic Serv	047905168T	0	0	36.58	R1310	A3M4	20110720	20110818	0	29 1	2600
30118031	227294	129821	20110823	W	201108 Water Volume	4.00 @ .243000(	Water Volu	047905168T	4	0.243	0.97	R1310	A3M4	20110720	20110818	0	29 1	2600
30118031	227294	129821	20110823	W	201108	61.00 @ 3.857000		047905168T	61	3.857	235.28	R1310	A3M4	20110720	20110818	0	29 1	2600
30118031	227294	129821	20110823	W	201108	435.00 @ 2.424000		047905168T	435	2.424	1054.44	R1310	A3M4	20110720	20110818	0	29 1	2600
30118031	227294	129821	20110823	W	201108	78.00 @ 1.712000		047905168T	78	1.712	133.54	R1310	A3M4	20110720	20110818	0	29 1	2600
30139159	227286	129821	20110824	W	201108 Basic Service		Basic Serv	070163447T	0	0	117.1	R1310	A3M4	20110721	20110819	0	29 2	2600
30139159	227286	129821	20110824	W	201108 Water Volume	4.00 @ .243000(	Water Volu	070163447T	4	0.243	0.97	R1310	A3M4	20110721	20110819	0	29 2	2600
30139159	227286	129821	20110824	W	201108	61.00 @ 3.857000		070163447T	61	3.857	235.28	R1310	A3M4	20110721	20110819	0	29 2	2600
30139159	227286	129821	20110824	W	201108	368.00 @ 2.424000		070163447T	368	2.424	892.03	R1310	A3M4	20110721	20110819	0	29 2	2600
30404999	227276	129821	20110922	W	201109 Basic Service		Basic Serv	051275237T	0	0	34.83	R1210	A2M4	20110817	20110919	0	33 1	2600
30404999	227276	129821	20110922	W	201109 Water Volume	4.00 @ .232000(	Water Volu	051275237T	4	0.232	0.93	R1210	A2M4	20110817	20110919	0	33 1	2600
30404999	227276	129821	20110922	W	201109	61.00 @ 3.673000		051275237T	61	3.673	224.05	R1210	A2M4	20110817	20110919	0	33 1	2600
30404999	227276	129821	20110922	W	201109	147.00 @ 2.308000		051275237T	147	2.308	339.28	R1210	A2M4	20110817	20110919	0	33 1	2600
30405000	227279	129821	20110922	W	201109 Basic Service		Basic Serv	060449864T	0	0	117.1	R1310	A3M4	20110817	20110919	0	33 2	2600
30405000	227279	129821	20110922	W	201109 Water Volume	4.00 @ .243000(	Water Volu	060449864T	4	0.243	0.97	R1310	A3M4	20110817	20110919	0	33 2	2600
30405000	227279	129821	20110922	W	201109	61.00 @ 3.857000		060449864T	61	3.857	235.28	R1310	A3M4	20110817	20110919	0	33 2	2600
30405000	227279	129821	20110922	W	201109	45.00 @ 2.424000		060449864T	45	2.424	109.08	R1310	A3M4	20110817	20110919	0	33 2	2600
30405001	227283	129821	20110922	W	201109 Basic Service		Basic Serv	031965105T	0	0	365.94	R1310	A3M4	20110817	20110919	0	33 4	2600
30405001	227283	129821	20110922	W	201109 Water Volume	4.00 @ .243000(	Water Volu	031965105T	4	0.243	0.97	R1310	A3M4	20110817	20110919	0	33 4	2600
30405001	227283	129821	20110922	W	201109	61.00 @ 3.857000		031965105T	61	3.857	235.28	R1310	A3M4	20110817	20110919	0	33 4	2600
30405001	227283	129821	20110922	W	201109	435.00 @ 2.424000		031965105T	435	2.424	1054.44	R1310	A3M4	20110817	20110919	0	33 4	2600
30405001	227283	129821	20110922	W	201109	4500.00 @ 1.712000(		031965105T	4500	1.712	7704	R1310	A3M4	20110817	20110919	0	33 4	2600
30405001	227283	129821	20110922	W	201109	10000.00 @ 1.308000(		031965105T	10000	1.308	13080	R1310	A3M4	20110817	20110919	0	33 4	2600
30405001	227283	129821	20110922	W	201109	21381.00 @ .778000(		031965105T	21381	0.778	16634.42	R1310	A3M4	20110817	20110919	0	33 4	2600
30405001	227283	129821	20110922	W	201109 Basic Service		Basic Serv	031965097T	0	0	365.94	R1310	A3M4	20110817	20110919	0	33 4	2600
30405001	227283	129821	20110922	W	201109 Basic Service		Basic Serv	031646280T	0	0	117.1	R1310	A3M4	20110817	20110919	0	33 2	2600
30411363	131379	129821	20110923	W	201109 Basic Service		Basic Serv	084747512T	0	0	13.09	R1310	A3M4	20110818	20110920	0	33 5/8	2600
30411363	131379	129821	20110923	W	201109 Water Volume	4.00 @ .243000(	Water Volu	084747512T	4	0.243	0.97	R1310	A3M4	20110818	20110920	0	33 5/8	2600
30411363	131379	129821	20110923	W	201109	35.00 @ 3.857000		084747512T	35	3.857	135	R1310	A3M4	20110818	20110920	0	33 5/8	2600
30412218	227282	129821	20110923	W	201109 Basic Service		Basic Serv	070187457T	0	0	117.1	R1310	A3MSM	20110818	20110920	0	33 2	2600
30412218	227282	129821	20110923	W	201109 Water Volume	4.00 @ .243000(	Water Volu	070187457T	4	0.243	0.97	R1310	A3MSM	20110818	20110920	0	33 2	2600
30412218	227282	129821	20110923	W	201109	61.00 @ 3.857000		070187457T	61	3.857	235.28	R1310	A3MSM	20110818	20110920	0	33 2	2600
30412218	227282	129821	20110923	W	201109	435.00 @ 2.424000		070187457T	435	2.424	1054.44	R1310	A3MSM	20110818	20110920	0	33 2	2600
30412218	227282	129821	20110923	W	201109	4500.00 @ 1.712000(		070187457T	4500	1.712	7704	R1310	A3MSM	20110818	20110920	0	33 2	2600
30412218	227282	129821	20110923	W	201109	301.00 @ 1.308000		070187457T	301	1.308	393.71	R1310	A3MSM	20110818	20110920	0	33 2	2600
30412218	227282	129821	20110923	W	201109 Basic Service		Basic Serv	070187460T	0	0	117.1	R1310	A3M4S	20110818	20110920	0	33 2	2600
30412219	227291	129821	20110923	W	201109 Basic Service		Basic Serv	070187458T	0	0	117.1	R1310	A3MSM	20110818	20110920	0	33 2	2600
30412219	227291	129821	20110923	W	201109 Water Volume	4.00 @ .243000(	Water Volu	070187458T	4	0.243	0.97	R1310	A3MSM	20110818	20110920	0	33 2	2600
30412219	227291	129821	20110923	W	201109	61.00 @ 3.857000		070187458T	61	3.857	235.28	R1310	A3MSM	20110818	20110920	0	33 2	2600
30412219	227291	129821	20110923	W	201109	435.00 @ 2.424000		070187458T	435	2.424	1054.44	R1310	A3MSM	20110818	20110920	0	33 2	2600
30412219	227291	129821	20110923	W	201109	4500.00 @ 1.712000(		070187458T	4500	1.712	7704	R1310	A3MSM	20110818	20110920	0	33 2	2600
30412219	227291	129821	20110923	W	201109	10000.00 @ 1.308000(		070187458T	10000	1.308	13080	R1310	A3MSM	20110818	20110920	0	33 2	2600
30412219	227291	129821	20110923	W	201109	193.00 @ .778000		070187458T	193	0.778	150.15	R1310	A3MSM	20110818	20110920	0	33 2	2600
30412219	227291	129821	20110923	W	201109 Basic Service		Basic Serv	070163446T	0	0	117.1	R1310	A3M4S	20110818	20110920	0	33 2	2600
30412220	227294	129821	20110923	W	201109 Basic Service		Basic Serv	047905168T	0	0	36.58	R1310	A3M4	20110818	20110920	0	33 1	2600
30412220	227294	129821	20110923	W	201109 Water Volume	4.00 @ .243000(	Water Volu	047905168T	4	0.243	0.97	R1310	A3M4	20110818	20110920	0	33 1	2600

30412220	227294	129821	20110923	W	201109	61.00 @ 3.857000		047905168T	61	3.857	235.28	R1310	A3M4	20110818	20110920	0	33 1	2600		
30412220	227294	129821	20110923	W	201109	435.00 @ 2.424000		047905168T	435	2.424	1054.44	R1310	A3M4	20110818	20110920	0	33 1	2600		
30412220	227294	129821	20110923	W	201109	158.00 @ 1.712000		047905168T	158	1.712	270.5	R1310	A3M4	20110818	20110920	0	33 1	2600		
30422221	227286	129821	20110926	W	201109 Basic Service		Basic Serv	070163447T	0	0	117.1	R1310	A3M4	20110819	20110921	0	33 2	2600		
30422221	227286	129821	20110926	W	201109 Water Volume	4.00 @ .243000	Water Volu	070163447T	4	0.243	0.97	R1310	A3M4	20110819	20110921	0	33 2	2600		
30422221	227286	129821	20110926	W	201109	61.00 @ 3.857000		070163447T	61	3.857	235.28	R1310	A3M4	20110819	20110921	0	33 2	2600		
30422221	227286	129821	20110926	W	201109	332.00 @ 2.424000		070163447T	332	2.424	804.77	R1310	A3M4	20110819	20110921	0	33 2	2600		
30675596	227276	129821	20111021	W	201110 Basic Service		Basic Serv	051275237T	0	0	34.83	R1210	A2M4	20110919	20111018	0	29 1	2600		
30675596	227276	129821	20111021	W	201110 Water Volume	4.00 @ .232000	Water Volu	051275237T	4	0.232	0.93	R1210	A2M4	20110919	20111018	0	29 1	2600		
30675596	227276	129821	20111021	W	201110	61.00 @ 3.673000		051275237T	61	3.673	224.05	R1210	A2M4	20110919	20111018	0	29 1	2600		
30675596	227276	129821	20111021	W	201110	135.00 @ 2.308000		051275237T	135	2.308	311.58	R1210	A2M4	20110919	20111018	0	29 1	2600		
30675597	227279	129821	20111021	W	201110 Basic Service		Basic Serv	060449864T	0	0	117.1	R1310	A3M4	20110919	20111018	0	29 2	2600		
30675597	227279	129821	20111021	W	201110 Water Volume	4.00 @ .243000	Water Volu	060449864T	4	0.243	0.97	R1310	A3M4	20110919	20111018	0	29 2	2600		
30675597	227279	129821	20111021	W	201110	46.00 @ 3.857000		060449864T	46	3.857	177.42	R1310	A3M4	20110919	20111018	0	29 2	2600		
30675598	227283	129821	20111021	W	201110 Basic Service		Basic Serv	031965105T	0	0	365.94	R1310	A3M4	20110919	20111018	0	29 4	2600		
30675598	227283	129821	20111021	W	201110 Water Volume	4.00 @ .243000	Water Volu	031965105T	4	0.243	0.97	R1310	A3M4	20110919	20111018	0	29 4	2600		
30675598	227283	129821	20111021	W	201110	61.00 @ 3.857000		031965105T	61	3.857	235.28	R1310	A3M4	20110919	20111018	0	29 4	2600		
30675598	227283	129821	20111021	W	201110	435.00 @ 2.424000		031965105T	435	2.424	1054.44	R1310	A3M4	20110919	20111018	0	29 4	2600		
30675598	227283	129821	20111021	W	201110	4500.00 @ 1.712000		031965105T	4500	1.712	7704	R1310	A3M4	20110919	20111018	0	29 4	2600		
30675598	227283	129821	20111021	W	201110	10000.00 @ 1.308000		031965105T	10000	1.308	13080	R1310	A3M4	20110919	20111018	0	29 4	2600		
30675598	227283	129821	20111021	W	201110	17820.00 @ .778000		031965105T	17820	0.778	13863.96	R1310	A3M4	20110919	20111018	0	29 4	2600		
30675598	227283	129821	20111021	W	201110 Basic Service		Basic Serv	031965097T	0	0	365.94	R1310	A3M4	20110919	20111018	0	29 4	2600		
30675598	227283	129821	20111021	W	201110 Basic Service		Basic Serv	031646280T	0	0	117.1	R1310	A3M4	20110919	20111018	0	29 2	2600		
30688383	131379	129821	20111024	W	201110 Basic Service		Basic Serv	084747512T	0	0	13.09	R1310	A3M4	20110920	20111019	0	29 5/8	2600		
30688383	131379	129821	20111024	W	201110 Water Volume	4.00 @ .243000	Water Volu	084747512T	4	0.243	0.97	R1310	A3M4	20110920	20111019	0	29 5/8	2600		
30688383	131379	129821	20111024	W	201110	24.00 @ 3.857000		084747512T	24	3.857	92.57	R1310	A3M4	20110920	20111019	0	29 5/8	2600		
30689247	227282	129821	20111024	W	201110 Basic Service		Basic Serv	070187457T	0	0	117.1	R1310	A3MSM	20110920	20111019	0	29 2	2600		
30689247	227282	129821	20111024	W	201110 Water Volume	4.00 @ .243000	Water Volu	070187457T	4	0.243	0.97	R1310	A3MSM	20110920	20111019	0	29 2	2600		
30689247	227282	129821	20111024	W	201110	61.00 @ 3.857000		070187457T	61	3.857	235.28	R1310	A3MSM	20110920	20111019	0	29 2	2600		
30689247	227282	129821	20111024	W	201110	435.00 @ 2.424000		070187457T	435	2.424	1054.44	R1310	A3MSM	20110920	20111019	0	29 2	2600		
30689247	227282	129821	20111024	W	201110	3117.00 @ 1.712000		070187457T	3117	1.712	5336.3	R1310	A3MSM	20110920	20111019	0	29 2	2600		
30689247	227282	129821	20111024	W	201110 Basic Service		Basic Serv	070187460T	0	0	117.1	R1310	A3M4S	20110920	20111019	0	29 2	2600		
30689248	227291	129821	20111024	W	201110 Basic Service		Basic Serv	070187458T	0	0	117.1	R1310	A3MSM	20110920	20111019	0	29 2	2600		
30689248	227291	129821	20111024	W	201110 Water Volume	4.00 @ .243000	Water Volu	070187458T	4	0.243	0.97	R1310	A3MSM	20110920	20111019	0	29 2	2600		
30689248	227291	129821	20111024	W	201110	61.00 @ 3.857000		070187458T	61	3.857	235.28	R1310	A3MSM	20110920	20111019	0	29 2	2600		
30689248	227291	129821	20111024	W	201110	435.00 @ 2.424000		070187458T	435	2.424	1054.44	R1310	A3MSM	20110920	20111019	0	29 2	2600		
30689248	227291	129821	20111024	W	201110	4500.00 @ 1.712000		070187458T	4500	1.712	7704	R1310	A3MSM	20110920	20111019	0	29 2	2600		
30689248	227291	129821	20111024	W	201110	8105.00 @ 1.308000		070187458T	8105	1.308	10601.34	R1310	A3MSM	20110920	20111019	0	29 2	2600		
30689248	227291	129821	20111024	W	201110 Basic Service		Basic Serv	070245514T	0	0	117.1	R1310	A3M4S	20110920	20111019	0	29 2	2600		
30689249	227294	129821	20111024	W	201110 Basic Service		Basic Serv	047905168T	0	0	36.58	R1310	A3M4	20110920	20111019	0	29 1	2600		
30689249	227294	129821	20111024	W	201110 Water Volume	4.00 @ .243000	Water Volu	047905168T	4	0.243	0.97	R1310	A3M4	20110920	20111019	0	29 1	2600		
30689249	227294	129821	20111024	W	201110	61.00 @ 3.857000		047905168T	61	3.857	235.28	R1310	A3M4	20110920	20111019	0	29 1	2600		
30689249	227294	129821	20111024	W	201110	435.00 @ 2.424000		047905168T	435	2.424	1054.44	R1310	A3M4	20110920	20111019	0	29 1	2600		
30689249	227294	129821	20111024	W	201110	80.00 @ 1.712000		047905168T	80	1.712	136.96	R1310	A3M4	20110920	20111019	0	29 1	2600		
30698721	227286	129821	20111025	W	201110 Basic Service		Basic Serv	070163447T	0	0	117.1	R1310	A3M4	20110921	20111020	0	29 2	2600		
30698721	227286	129821	20111025	W	201110 Water Volume	4.00 @ .243000	Water Volu	070163447T	4	0.243	0.97	R1310	A3M4	20110921	20111020	0	29 2	2600		
30698721	227286	129821	20111025	W	201110	61.00 @ 3.857000		070163447T	61	3.857	235.28	R1310	A3M4	20110921	20111020	0	29 2	2600		
30698721	227286	129821	20111025	W	201110	350.00 @ 2.424000		070163447T	350	2.424	848.4	R1310	A3M4	20110921	20111020	0	29 2	2600		
30961489	227276	129821	20111121	W	201111 Basic Service		Basic Serv	051275237T	0	0	34.83	R1210	A2M4	20111018	20111116	0	29 1	2600		
30961489	227276	129821	20111121	W	201111 Water Volume	4.00 @ .232000	Water Volu	051275237T	4	0.232	0.93	R1210	A2M4	20111018	20111116	0	29 1	2600		
30961489	227276	129821	20111121	W	201111	61.00 @ 3.673000		051275237T	61	3.673	224.05	R1210	A2M4	20111018	20111116	0	29 1	2600		
30961489	227276	129821	20111121	W	201111	260.00 @ 2.308000		051275237T	260	2.308	600.08	R1210	A2M4	20111018	20111116	0	29 1	2600		
30961490	227279	129821	20111121	W	201111 Basic Service		Basic Serv	060449864T	0	0	117.1	R1310	A3M4	20111018	20111116	0	29 2	2600		
30961490	227279	129821	20111121	W	201111 Water Volume	4.00 @ .243000	Water Volu	060449864T	4	0.243	0.97	R1310	A3M4	20111018	20111116	0	29 2	2600		
30961490	227279	129821	20111121	W	201111	44.00 @ 3.857000		060449864T	44	3.857	169.71	R1310	A3M4	20111018	20111116	0	29 2	2600		
30961491	227283	129821	20111121	W	201111 Basic Service		Basic Serv	031965105T	0	0	365.94	R1310	A3M4	20111018	20111116	0	29 4	2600		
30961491	227283	129821	20111121	W	201111 Water Volume	4.00 @ .243000	Water Volu	031965105T	4	0.243	0.97	R1310	A3M4	20111018	20111116	0	29 4	2600		

30961491	227283	129821	20111121	W	201111	61.00 @ 3.857000		031965105T	61	3.857	235.28	R1310	A3M4	20111018	20111116	0	29 4	2600	
30961491	227283	129821	20111121	W	201111	435.00 @ 2.424000		031965105T	435	2.424	1054.44	R1310	A3M4	20111018	20111116	0	29 4	2600	
30961491	227283	129821	20111121	W	201111	4500.00 @ 1.712000		031965105T	4500	1.712	7704	R1310	A3M4	20111018	20111116	0	29 4	2600	
30961491	227283	129821	20111121	W	201111	10000.00 @ 1.308000		031965105T	10000	1.308	13080	R1310	A3M4	20111018	20111116	0	29 4	2600	
30961491	227283	129821	20111121	W	201111	17662.00 @ .778000		031965105T	17662	0.778	13741.04	R1310	A3M4	20111018	20111116	0	29 4	2600	
30961491	227283	129821	20111121	W	201111 Basic Service		Basic Serv	031965097T	0	0	365.94	R1310	A3M4	20111018	20111116	0	29 4	2600	
30961491	227283	129821	20111121	W	201111 Basic Service		Basic Serv	03164628OT	0	0	117.1	R1310	A3M4	20111018	20111117	0	30 2	2600	
30975518	131379	129821	20111122	W	201111 Basic Service		Basic Serv	084747512T	0	0	13.09	R1310	A3M4	20111019	20111117	0	29 5/8	2600	
30975518	131379	129821	20111122	W	201111 Water Volume	4.00 @ .243000	Water Volu	084747512T	4	0.243	0.97	R1310	A3M4	20111019	20111117	0	29 5/8	2600	
30975518	131379	129821	20111122	W	201111	1.00 @ 3.857000		084747512T	1	3.857	3.86	R1310	A3M4	20111019	20111117	0	29 5/8	2600	
30976380	227282	129821	20111122	W	201111 Basic Service		Basic Serv	070187457T	0	0	117.1	R1310	A3MSM	20111019	20111117	0	29 2	2600	
30976380	227282	129821	20111122	W	201111 Water Volume	4.00 @ .243000	Water Volu	070187457T	4	0.243	0.97	R1310	A3MSM	20111019	20111117	0	29 2	2600	
30976380	227282	129821	20111122	W	201111	61.00 @ 3.857000		070187457T	61	3.857	235.28	R1310	A3MSM	20111019	20111117	0	29 2	2600	
30976380	227282	129821	20111122	W	201111	435.00 @ 2.424000		070187457T	435	2.424	1054.44	R1310	A3MSM	20111019	20111117	0	29 2	2600	
30976380	227282	129821	20111122	W	201111	3710.00 @ 1.712000		070187457T	3710	1.712	6351.52	R1310	A3MSM	20111019	20111117	0	29 2	2600	
30976380	227282	129821	20111122	W	201111 Basic Service		Basic Serv	070187460T	0	0	117.1	R1310	A3M4S	20111019	20111117	0	29 2	2600	
30976381	227291	129821	20111122	W	201111 Basic Service		Basic Serv	070187458T	0	0	117.1	R1310	A3MSM	20111019	20111117	0	29 2	2600	
30976381	227291	129821	20111122	W	201111 Water Volume	4.00 @ .243000	Water Volu	070187458T	4	0.243	0.97	R1310	A3MSM	20111019	20111117	0	29 2	2600	
30976381	227291	129821	20111122	W	201111	61.00 @ 3.857000		070187458T	61	3.857	235.28	R1310	A3MSM	20111019	20111117	0	29 2	2600	
30976381	227291	129821	20111122	W	201111	435.00 @ 2.424000		070187458T	435	2.424	1054.44	R1310	A3MSM	20111019	20111117	0	29 2	2600	
30976381	227291	129821	20111122	W	201111	4500.00 @ 1.712000		070187458T	4500	1.712	7704	R1310	A3MSM	20111019	20111117	0	29 2	2600	
30976381	227291	129821	20111122	W	201111	9872.00 @ 1.308000		070187458T	9872	1.308	12912.58	R1310	A3MSM	20111019	20111117	0	29 2	2600	
30976381	227291	129821	20111122	W	201111 Basic Service		Basic Serv	070245514T	0	0	117.1	R1310	A3M4S	20111019	20111117	0	29 2	2600	
30976382	227294	129821	20111122	W	201111 Basic Service		Basic Serv	047905168T	0	0	36.58	R1310	A3M4	20111019	20111117	0	29 1	2600	
30976382	227294	129821	20111122	W	201111 Water Volume	4.00 @ .243000	Water Volu	047905168T	4	0.243	0.97	R1310	A3M4	20111019	20111117	0	29 1	2600	
30976382	227294	129821	20111122	W	201111	61.00 @ 3.857000		047905168T	61	3.857	235.28	R1310	A3M4	20111019	20111117	0	29 1	2600	
30976382	227294	129821	20111122	W	201111	435.00 @ 2.424000		047905168T	435	2.424	1054.44	R1310	A3M4	20111019	20111117	0	29 1	2600	
30976382	227294	129821	20111122	W	201111	81.00 @ 1.712000		047905168T	81	1.712	138.67	R1310	A3M4	20111019	20111117	0	29 1	2600	
30984569	227286	129821	20111123	W	201111 Basic Service		Basic Serv	070163447T	0	0	117.1	R1310	A3M4	20111020	20111118	0	29 2	2600	
30984569	227286	129821	20111123	W	201111 Water Volume	4.00 @ .243000	Water Volu	070163447T	4	0.243	0.97	R1310	A3M4	20111020	20111118	0	29 2	2600	
30984569	227286	129821	20111123	W	201111	61.00 @ 3.857000		070163447T	61	3.857	235.28	R1310	A3M4	20111020	20111118	0	29 2	2600	
30984569	227286	129821	20111123	W	201111	315.00 @ 2.424000		070163447T	315	2.424	763.56	R1310	A3M4	20111020	20111118	0	29 2	2600	
31243621	227276	129821	20111220	W	201112 Basic Service		Basic Serv	051275237T	0	0	34.83	R1210	A2M4	20111116	20111215	0	29 1	2600	
31243621	227276	129821	20111220	W	201112 Water Volume	4.00 @ .232000	Water Volu	051275237T	4	0.232	0.93	R1210	A2M4	20111116	20111215	0	29 1	2600	
31243621	227276	129821	20111220	W	201112	61.00 @ 3.673000		051275237T	61	3.673	224.05	R1210	A2M4	20111116	20111215	0	29 1	2600	
31243621	227276	129821	20111220	W	201112	343.00 @ 2.308000		051275237T	343	2.308	791.64	R1210	A2M4	20111116	20111215	0	29 1	2600	
31243622	227279	129821	20111220	W	201112 Basic Service		Basic Serv	060449864T	0	0	117.1	R1310	A3M4	20111116	20111215	0	29 2	2600	
31243622	227279	129821	20111220	W	201112 Water Volume	4.00 @ .243000	Water Volu	060449864T	4	0.243	0.97	R1310	A3M4	20111116	20111215	0	29 2	2600	
31243622	227279	129821	20111220	W	201112	44.00 @ 3.857000		060449864T	44	3.857	169.71	R1310	A3M4	20111116	20111215	0	29 2	2600	
31243623	227283	129821	20111220	W	201112 Basic Service		Basic Serv	031965105T	0	0	365.94	R1310	A3M4	20111116	20111215	0	29 4	2600	
31243623	227283	129821	20111220	W	201112 Water Volume	4.00 @ .243000	Water Volu	031965105T	4	0.243	0.97	R1310	A3M4	20111116	20111215	0	29 4	2600	
31243623	227283	129821	20111220	W	201112	61.00 @ 3.857000		031965105T	61	3.857	235.28	R1310	A3M4	20111116	20111215	0	29 4	2600	
31243623	227283	129821	20111220	W	201112	435.00 @ 2.424000		031965105T	435	2.424	1054.44	R1310	A3M4	20111116	20111215	0	29 4	2600	
31243623	227283	129821	20111220	W	201112	4500.00 @ 1.712000		031965105T	4500	1.712	7704	R1310	A3M4	20111116	20111215	0	29 4	2600	
31243623	227283	129821	20111220	W	201112	10000.00 @ 1.308000		031965105T	10000	1.308	13080	R1310	A3M4	20111116	20111215	0	29 4	2600	
31243623	227283	129821	20111220	W	201112	13396.00 @ .778000		031965105T	13396	0.778	10422.09	R1310	A3M4	20111116	20111215	0	29 4	2600	
31243623	227283	129821	20111220	W	201112 Basic Service		Basic Serv	031965097T	0	0	365.94	R1310	A3M4	20111116	20111215	0	29 4	2600	
31243623	227283	129821	20111220	W	201112 Basic Service		Basic Serv	03164628OT	0	0	117.1	R1310	A3M4	20111117	20111215	0	28 2	2600	
31251785	131379	129821	20111221	W	201112 Basic Service		Basic Serv	084747512T	0	0	13.09	R1310	A3M4	20111117	20111215	0	28 5/8	2600	
31252635	227282	129821	20111221	W	201112 Basic Service		Basic Serv	070187457T	0	0	117.1	R1310	A3MSM	20111117	20111215	0	28 2	2600	
31252635	227282	129821	20111221	W	201112 Water Volume	4.00 @ .243000	Water Volu	070187457T	4	0.243	0.97	R1310	A3MSM	20111117	20111215	0	28 2	2600	
31252635	227282	129821	20111221	W	201112	61.00 @ 3.857000		070187457T	61	3.857	235.28	R1310	A3MSM	20111117	20111215	0	28 2	2600	
31252635	227282	129821	20111221	W	201112	435.00 @ 2.424000		070187457T	435	2.424	1054.44	R1310	A3MSM	20111117	20111215	0	28 2	2600	
31252635	227282	129821	20111221	W	201112	3825.00 @ 1.712000		070187457T	3825	1.712	6548.4	R1310	A3MSM	20111117	20111215	0	28 2	2600	
31252635	227282	129821	20111221	W	201112 Basic Service		Basic Serv	070187460T	0	0	117.1	R1310	A3M4S	20111117	20111215	0	28 2	2600	
31252636	227291	129821	20111221	W	201112 Basic Service		Basic Serv	070187458T	0	0	117.1	R1310	A3MSM	20111117	20111215	0	28 2	2600	
31252636	227291	129821	20111221	W	201112 Water Volume	4.00 @ .243000	Water Volu	070187458T	4	0.243	0.97	R1310	A3MSM	20111117	20111215	0	28 2	2600	
31252636	227291	129821	20111221	W	201112	61.00 @ 3.857000		070187458T	61	3.857	235.28	R1310	A3MSM	20111117	20111215	0	28 2	2600	

31252636	227291	129821	20111221	W	201112	435.00 @ 2.424000		070187458T	435	2.424	1054.44	R1310	A3MSM	20111117	20111215	0	28	2	2600
31252636	227291	129821	20111221	W	201112	4500.00 @ 1.712000		070187458T	4500	1.712	7704	R1310	A3MSM	20111117	20111215	0	28	2	2600
31252636	227291	129821	20111221	W	201112	8023.00 @ 1.308000		070187458T	8023	1.308	10494.08	R1310	A3MSM	20111117	20111215	0	28	2	2600
31252636	227291	129821	20111221	W	201112 Basic Service		Basic Serv	070245514T	0	0	117.1	R1310	A3M4S	20111117	20111215	0	28	2	2600
31252637	227294	129821	20111221	W	201112 Basic Service		Basic Serv	047905168T	0	0	36.58	R1310	A3M4	20111117	20111215	0	28	1	2600
31252637	227294	129821	20111221	W	201112 Water Volume	4.00 @ .243000	Water Volu	047905168T	4	0.243	0.97	R1310	A3M4	20111117	20111215	0	28	1	2600
31252637	227294	129821	20111221	W	201112	61.00 @ 3.857000		047905168T	61	3.857	235.28	R1310	A3M4	20111117	20111215	0	28	1	2600
31252637	227294	129821	20111221	W	201112	435.00 @ 2.424000		047905168T	435	2.424	1054.44	R1310	A3M4	20111117	20111215	0	28	1	2600
31252637	227294	129821	20111221	W	201112	60.00 @ 1.712000		047905168T	60	1.712	102.72	R1310	A3M4	20111117	20111215	0	28	1	2600
31268940	227286	129821	20111222	W	201112 Basic Service		Basic Serv	070163447T	0	0	117.1	R1310	A3M4	20111118	20111220	0	32	2	2600
31268940	227286	129821	20111222	W	201112 Water Volume	4.00 @ .243000	Water Volu	070163447T	4	0.243	0.97	R1310	A3M4	20111118	20111220	0	32	2	2600
31268940	227286	129821	20111222	W	201112	61.00 @ 3.857000		070163447T	61	3.857	235.28	R1310	A3M4	20111118	20111220	0	32	2	2600
31268940	227286	129821	20111222	W	201112	372.00 @ 2.424000		070163447T	372	2.424	901.73	R1310	A3M4	20111118	20111220	0	32	2	2600

Region	Account Name
26CC	Pilgrim's Pride
26CC	Pilgrim's Pride
26CC	Pilgrim's Pride

26CC	Pilgrim's Pride
26CC	Pilgrim's Pride
26CC	Pilgrim's Pride

26CC	Pilgrim's Pride
26CC	Pilgrim's Pride
26CC	Pilgrim's Pride
26CC	Pilgrim's Pride
26CC	Pilgrim's Pride
26CC	Pilgrim's Pride
26CC	Pilgrim's Pride
26CC	Pilgrim's Pride
26CC	Pilgrim's Pride
26CC	Pilgrim's Pride
26CC	Pilgrim's Pride
26HC	Pilgrim's Pride
26HC	Pilgrim's Pride
26HC	Pilgrim's Pride
26HC	Pilgrim's Pride
26HC	Pilgrim's Pride
26CC	Pilgrim's Pride
26CC	Pilgrim's Pride
26CC	Pilgrim's Pride
26CC	Pilgrim's Pride
26CC	Pilgrim's Pride
26CC	Pilgrim's Pride
26CC	Pilgrim's Pride
26CC	Pilgrim's Pride
26CC	Pilgrim's Pride
26C

26HC	Pilgrim's Pride
26HC	Pilgrim's Pride
26HC	Pilgrim's Pride
26HC	Pilgrim's Pride
26CC	Pilgrim's Pride
26CC	Pilgrim's Pride
26C

26CC	Pilgrim's Pride
26CC	Pilgrim's Pride
26CC	Pilgrim's Pride

26CC	Pilgrim's Pride
26CC	Pilgrim's Pride
26CC	Pilgrim's Pride
26CC	Pilgrim's Pride
26CC	Pilgrim's Pride
26CC	Pilgrim's Pride
26CC	Pilgrim's Pride
26CC	Pilgrim's Pride
26HC	Pilgrim's Pride
26HC	Pilgrim's Pride
26HC	Pilgrim's Pride
26HC	Pilgrim's Pride
26CC	Pilgrim's Pride
26CC	Pilgrim's Pride
26CC	Pilgrim's Pride
26CC	Pilgrim's Pride
26CC	Pilgrim's Pride
26CC	Pilgrim's Pride
26C

26CC	Pilgrim's Pride
26CC	Pilgrim's Pride
26CC	Pilgrim's Pride

26CC	Pilgrim's Pride
26CC	Pilgrim's Pride
26CC	Pilgrim's Pride

26HC	Pilgrim's Pride	
26HC	Pilgrim's Pride	
26CC	Pilgrim's Pride	
26CC	Pilgrim's Pride	
26C

26CC	Pilgrim's Pride
26CC	Pilgrim's Pride
26CC	Pilgrim's Pride
26CC	Pilgrim's Pride
26CC	Pilgrim's Pride
26CC	Pilgrim's Pride
26CC	Pilgrim's Pride
26CC	Pilgrim's Pride
26CC	Pilgrim's Pride
26CC	Pilgrim's Pride
26CC	Pilgrim's Pride
26CC	Pilgrim's Pride
26CC	Pilgrim's Pride
26CC	Pilgrim's Pride
26CC	Pilgrim's Pride
26CC	Pilgrim's Pride
26CC	Pilgrim's Pride
26CC	Pilgrim's Pride
26HC	Pilgrim's Pride
26HC	Pilgrim's Pride
26HC	Pilgrim's Pride
26HC	Pilgrim's Pride
26CC	Pilgrim's Pride
26CC	Pilgrim's Pride
26CC	Pilgrim's Pride
26CC	Pilgrim's Pride
26CC	Pilgrim's Pride
26CC	Pilgrim's Pride
26CC	Pilgrim's Pride
26CC	Pilgrim's Pride
26CC	Pilgrim's Pride
26CC	Pilgrim's Pride
26CC	Pilgrim's Pride
26CC	Pilgrim's Pride
26CC	Pilgrim's Pride
26CC	Pilgrim's Pride
26CC	Pilgrim's Pride
26CC	Pilgrim's Pride
26C

26CC	Pilgrim's Pride
26CC	Pilgrim's Pride
26CC	Pilgrim's Pride
26CC	Pilgrim's Pride
26CC	Pilgrim's Pride
26HC	Pilgrim's Pride
26HC	Pilgrim's Pride
26HC	Pilgrim's Pride
26HC	Pilgrim's Pride
26HC	Pilgrim's Pride
26CC	Pilgrim's Pride
26CC	Pilgrim's Pride
26CC	Pilgrim's Pride
26C

26CC	Pilgrim's Pride
26CC	Pilgrim's Pride
26CC	Pilgrim's Pride

26CC	Pilgrim's Pride
26CC	Pilgrim's Pride
26CC	Pilgrim's Pride
26CC	Pilgrim's Pride
26CC	Pilgrim's Pride
26CC	Pilgrim's Pride
26CC	Pilgrim's Pride
26CC	Pilgrim's Pride
26CC	Pilgrim's Pride
26CC	Pilgrim's Pride
26CC	Pilgrim's Pride
26CC	Pilgrim's Pride
26CC	Pilgrim's Pride
26CC	Pilgrim's Pride
26HC	Pilgrim's Pride
26HC	Pilgrim's Pride
26HC	Pilgrim's Pride
26HC	Pilgrim's Pride
26CC	Pilgrim's Pride
26CC	Pilgrim's Pride
26CC	Pilgrim's Pride
26CC	Pilgrim's Pride
26CC	Pilgrim's Pride
26CC	Pilgrim's Pride
26CC	Pilgrim's Pride
26CC	Pilgrim's Pride
26CC	Pilgrim's Pride
26CC	Pilgrim's Pride
26CC	Pilgrim's Pride
26CC	Pilgrim's Pride
26C

26HC	Pilgrim's Pride
26CC	Pilgrim's Pride
26CC	Pilgrim's Pride
26C

26CC	Pilgrim's Pride
26CC	Pilgrim's Pride
26CC	Pilgrim's Pride

26CC	Pilgrim's Pride
26CC	Pilgrim's Pride
26CC	Pilgrim's Pride
26CC	Pilgrim's Pride
26CC	Pilgrim's Pride
26CC	Pilgrim's Pride
26HC	Pilgrim's Pride
26HC	Pilgrim's Pride
26HC	Pilgrim's Pride
26HC	Pilgrim's Pride
26CC	Pilgrim's Pride
26CC	Pilgrim's Pride
26CC	Pilgrim's Pride
26CC	Pilgrim's Pride
26C

26CC	Pilgrim's Pride
26CC	Pilgrim's Pride
26CC	Pilgrim's Pride

26CC	Pilgrim's Pride
26CC	Pilgrim's Pride
26CC	Pilgrim's Pride

26HC	Pilgrim's Pride	
26HC	Pilgrim's Pride	
26HC	Pilgrim's Pride	
26CC	Pilgrim's Pride	
26CC	Pilgrim's Pride	
26C

26CC	Pilgrim's Pride
26CC	Pilgrim's Pride
26CC	Pilgrim's Pride

26CC	Pilgrim's Pride
26CC	Pilgrim's Pride
26CC	Pilgrim's Pride
26CC	Pilgrim's Pride
26CC	Pilgrim's Pride
26HC	Pilgrim's Pride
26HC	Pilgrim's Pride
26HC	Pilgrim's Pride
26HC	Pilgrim's Pride
26CC	Pilgrim's Pride
26CC	Pilgrim's Pride
26CC	Pilgrim's Pride
26C

26CC	Pilgrim's Pride
26CC	Pilgrim's Pride
26CC	Pilgrim's Pride

26CC	Pilgrim's Pride
26CC	Pilgrim's Pride
26CC	Pilgrim's Pride
26CC	Pilgrim's Pride
26CC	Pilgrim's Pride
26CC	Pilgrim's Pride
26CC	Pilgrim's Pride
26CC	Pilgrim's Pride
26CC	Pilgrim's Pride
26HC	Pilgrim's Pride
26HC	Pilgrim's Pride
26HC	Pilgrim's Pride
26HC	Pilgrim's Pride
26CC	Pilgrim's Pride
26CC	Pilgrim's Pride
26CC	Pilgrim's Pride
26CC	Pilgrim's Pride
26CC	Pilgrim's Pride
26CC	Pilgrim's Pride
26CC	Pilgrim's Pride
26C

26CC	Pilgrim's Pride
26CC	Pilgrim's Pride
26HC	Pilgrim's Pride
26HC	Pilgrim's Pride
26HC	Pilgrim's Pride
26HC	Pilgrim's Pride
26CC	Pilgrim's Pride
26CC	Pilgrim's Pride
26CC	Pilgrim's Pride
26CC	Pilgrim's Pride
26C

26CC	Pilgrim's Pride
26CC	Pilgrim's Pride
26CC	Pilgrim's Pride

26CC	Pilgrim's Pride
26CC	Pilgrim's Pride
26CC	Pilgrim's Pride
26CC	Pilgrim's Pride
26HC	Pilgrim's Pride
26HC	Pilgrim's Pride
26HC	Pilgrim's Pride
26HC	Pilgrim's Pride
26CC	Pilgrim's Pride
26CC	Pilgrim's Pride
26C

26CC	Pilgrim's Pride
26CC	Pilgrim's Pride
26CC	Pilgrim's Pride

26CC	Pilgrim's Pride
26CC	Pilgrim's Pride
26CC	Pilgrim's Pride

26CC Pilgrim's Pride
26CC Pilgrim's Pride
26CC Pilgrim's Pride

26CC Pilgrim's Pride
26CC Pilgrim's Pride
26CC Pilgrim's Pride
26CC Pilgrim's Pride
26CC Pilgrim's Pride
26CC Pilgrim's Pride

26CC Pilgrim's Pride
26CC Pilgrim's Pride
26CC Pilgrim's Pride
26CC Pilgrim's Pride
26CC Pilgrim's Pride
26CC Pilgrim's Pride
26CC Pilgrim's Pride
26CC Pilgrim's Pride
26CC Pilgrim's Pride
26CC Pilgrim's Pride
26CC Pilgrim's Pride
26CC Pilgrim's Pride
26CC Pilgrim's Pride
26CC Pilgrim's Pride
26CC Pilgrim's Pride
26CC Pilgrim's Pride
26CC Pilgrim's Pride
26CC Pilgrim's Pride

26CC Pilgrim's Pride
26CC Pilgrim's Pride

26CC Pilgrim's Pride
26CC Pilgrim's Pride
26CC Pilgrim's Pride
26CC Pilgrim's Pride
26CC Pilgrim's Pride
26CC Pilgrim's Pride
26CC Pilgrim's Pride
26CC Pilgrim's Pride
26CC Pilgrim's Pride
26CC Pilgrim's Pride
26CC Pilgrim's Pride
26CC Pilgrim's Pride
26CC Pilgrim's Pride
26CC Pilgrim's Pride
26CC Pilgrim's Pride
26CC Pilgrim's Pride
26CC Pilgrim's Pride
26CC Pilgrim's Pride

26CC Pilgrim's Pride
26CC Pilgrim's Pride
26CC Pilgrim's Pride
26CC Pilgrim's Pride
26CC Pilgrim's Pride
26CC Pilgrim's Pride
26CC Pilgrim's Pride
26CC Pilgrim's Pride
26CC Pilgrim's Pride
26CC Pilgrim's Pride
26CC Pilgrim's Pride
26CC Pilgrim's Pride
26CC Pilgrim's Pride
26CC Pilgrim's Pride
26CC Pilgrim's Pride
26CC Pilgrim's Pride
26CC Pilgrim's Pride
26CC Pilgrim's Pride

26CC Pilgrim's Pride
26CC Pilgrim's Pride
26CC Pilgrim's Pride
26CC Pilgrim's Pride
26CC Pilgrim's Pride
26CC Pilgrim's Pride

26CC	Pilgrim's Pride
26CC	Pilgrim's Pride
26CC	Pilgrim's Pride
26CC	Pilgrim's Pride
26HC	Pilgrim's Pride
26HC	Pilgrim's Pride
26HC	Pilgrim's Pride
26HC	Pilgrim's Pride
26CC	Pilgrim's Pride
26CC	Pilgrim's Pride
26C

26CC	Pilgrim's Pride
26CC	Pilgrim's Pride
26HC	Pilgrim's Pride
26HC	Pilgrim's Pride
26HC	Pilgrim's Pride
26HC	Pilgrim's Pride
26CC	Pilgrim's Pride
26CC	Pilgrim's Pride
26C

26CC	Pilgrim's Pride
26CC	Pilgrim's Pride
26CC	Pilgrim's Pride

26CC	Pilgrim's Pride
26CC	Pilgrim's Pride
26CC	Pilgrim's Pride
26CC	Pilgrim's Pride
26CC	Pilgrim's Pride
26CC	Pilgrim's Pride
26CC	Pilgrim's Pride
26CC	Pilgrim's Pride
26HC	Pilgrim's Pride
26HC	Pilgrim's Pride
26HC	Pilgrim's Pride
26HC	Pilgrim's Pride

Bill ID	Account #	Customer #	Bill Date	Canc/Rebill	Utility	Adj Code	Revenue Month	Description	Description 1	Meter #	Usage	Rate	Rev Amnt	Rev Code	Rate Schedule	Begin Date	End Date	Pro Rate	Days	Meter Size	District
17880030	120279	122564	20080121		W		200801	Basic Service	Basic Serv	070066663T	0	0	582.99	R1310	A3M4S	20071214	20080116	0	33	6	2600
17880030	120279	122564	20080121		W		200801	Basic Service	Basic Serv	070066662T	0	0	582.99	R1310	A3MSM	20071214	20080116	0	33	6	2600
17880030	120279	122564	20080121		W		200801	Water Volume	4.00 @ .194000(	Water Volu	070066662T	4	0.194	0.78	R1310	A3MSM	20071214	20080116	0	33	6	2600
17880030	120279	122564	20080121		W		200801		61.00 @ 3.073000		070066662T	61	3.073	187.45	R1310	A3MSM	20071214	20080116	0	33	6	2600
17880030	120279	122564	20080121		W		200801		435.00 @ 1.931000		070066662T	435	1.931	839.99	R1310	A3MSM	20071214	20080116	0	33	6	2600
17880030	120279	122564	20080121		W		200801		4500.00 @ 1.443000(		070066662T	4500	1.443	6493.5	R1310	A3MSM	20071214	20080116	0	33	6	2600
17880030	120279	122564	20080121		W		200801		542.00 @ 1.103000		070066662T	542	1.103	597.83	R1310	A3MSM	20071214	20080116	0	33	6	2600
18306785	120279	122564	20080229 S		W		200802	Basic Service	Basic Serv	070066663T	0	0	582.99	R1310	A3M4S	20080116	20080215	0	30	6	2600
18306785	120279	122564	20080229 S		W		200802	Basic Service	Basic Serv	070066662T	0	0	582.99	R1310	A3MSM	20080116	20080215	0	30	6	2600
18306785	120279	122564	20080229 S		W		200802	Water Volume	4.00 @ .194000(	Water Volu	070066662T	4	0.194	0.78	R1310	A3MSM	20080116	20080215	0	30	6	2600
18306785	120279	122564	20080229 S		W		200802		61.00 @ 3.073000		070066662T	61	3.073	187.45	R1310	A3MSM	20080116	20080215	0	30	6	2600
18306785	120279	122564	20080229 S		W		200802		435.00 @ 1.931000		070066662T	435	1.931	839.99	R1310	A3MSM	20080116	20080215	0	30	6	2600
18306785	120279	122564	20080229 S		W		200802		4500.00 @ 1.443000(		070066662T	4500	1.443	6493.5	R1310	A3MSM	20080116	20080215	0	30	6	2600
18306785	120279	122564	20080229 S		W		200802		10000.00 @ 1.103000(		070066662T	10000	1.103	11030	R1310	A3MSM	20080116	20080215	0	30	6	2600
18306785	120279	122564	20080229 S		W		200802		312593.00 @ .655000(		070066662T	312593	0.655	204748.4	R1310	A3MSM	20080116	20080215	0	30	6	2600
18518472	120279	122564	20080318 C		W		200803	Basic Service	Basic Serv	070066663T	0	0	-582.99	R1310	A3M4S	20080116	20080215	0	30	6	2600
18518472	120279	122564	20080318 C		W		200803	Basic Service	Basic Serv	070066662T	0	0	-582.99	R1310	A3MSM	20080116	20080215	0	30	6	2600
18518472	120279	122564	20080318 C		W		200803	Water Volume	4.00- @ .194000(	Water Volu	070066662T	-4	0.194	-0.78	R1310	A3MSM	20080116	20080215	0	30	6	2600
18518472	120279	122564	20080318 C		W		200803		61.00- @ 3.073000(		070066662T	-61	3.073	-187.45	R1310	A3MSM	20080116	20080215	0	30	6	2600
18518472	120279	122564	20080318 C		W		200803		435.00- @ 1.931000(		070066662T	-435	1.931	-839.99	R1310	A3MSM	20080116	20080215	0	30	6	2600
18518472	120279	122564	20080318 C		W		200803		4500.00- @ 1.443000(		070066662T	-4500	1.443	-6493.5	R1310	A3MSM	20080116	20080215	0	30	6	2600
18518472	120279	122564	20080318 C		W		200803		10000.00- @ 1.103000(		070066662T	-10000	1.103	-11030	R1310	A3MSM	20080116	20080215	0	30	6	2600
18518472	120279	122564	20080318 C		W		200803		312593.00- @ .655000(		070066662T	-312593	0.655	-204748	R1310	A3MSM	20080116	20080215	0	30	6	2600
18527895	120279	122564	20080320		W		200803	Basic Service	Basic Serv	070066663T	0	0	582.99	R1310	A3M4S	20080116	20080215	0	30	6	2600
18527895	120279	122564	20080320		W		200803	Basic Service	Basic Serv	070066662T	0	0	582.99	R1310	A3MSM	20080116	20080215	0	30	6	2600
18527895	120279	122564	20080320		W		200803	Water Volume	4.00 @ .194000(	Water Volu	070066662T	4	0.194	0.78	R1310	A3MSM	20080116	20080215	0	30	6	2600
18527895	120279	122564	20080320		W		200803		61.00 @ 3.073000		070066662T	61	3.073	187.45	R1310	A3MSM	20080116	20080215	0	30	6	2600
18527895	120279	122564	20080320		W		200803		435.00 @ 1.931000		070066662T	435	1.931	839.99	R1310	A3MSM	20080116	20080215	0	30	6	2600
18527895	120279	122564	20080320		W		200803		4500.00 @ 1.443000(		070066662T	4500	1.443	6493.5	R1310	A3MSM	20080116	20080215	0	30	6	2600
18527895	120279	122564	20080320		W		200803		10000.00 @ 1.103000(		070066662T	10000	1.103	11030	R1310	A3MSM	20080116	20080215	0	30	6	2600
18527895	120279	122564	20080320		W		200803		46625.00 @ .655000(		070066662T	46625	0.655	30539.38	R1310	A3MSM	20080116	20080215	0	30	6	2600
18741106	120279	122564	20080410		W		200804	Basic Service	Basic Serv	070066663T	0	0	582.99	R1310	A3M4S	20080215	20080318	0	32	6	2600
18741106	120279	122564	20080410		W		200804	Basic Service	Basic Serv	070066662T	0	0	582.99	R1310	A3MSM	20080215	20080318	0	32	6	2600
18741106	120279	122564	20080410		W		200804	Water Volume	4.00 @ .194000(	Water Volu	070066662T	4	0.194	0.78	R1310	A3MSM	20080215	20080318	0	32	6	2600
18741106	120279	122564	20080410		W		200804		61.00 @ 3.073000		070066662T	61	3.073	187.45	R1310	A3MSM	20080215	20080318	0	32	6	2600
18741106	120279	122564	20080410		W		200804		435.00 @ 1.931000		070066662T	435	1.931	839.99	R1310	A3MSM	20080215	20080318	0	32	6	2600
18741106	120279	122564	20080410		W		200804		4500.00 @ 1.443000(		070066662T	4500	1.443	6493.5	R1310	A3MSM	20080215	20080318	0	32	6	2600
18741106	120279	122564	20080410		W		200804		10000.00 @ 1.103000(		070066662T	10000	1.103	11030	R1310	A3MSM	20080215	20080318	0	32	6	2600
18741106	120279	122564	20080410		W		200804		48220.00 @ .655000(		070066662T	48220	0.655	31584.1	R1310	A3MSM	20080215	20080318	0	32	6	2600
18840638	120279	122564	20080421		W		200804	Basic Service	Basic Serv	070066663T	0	0	582.99	R1310	A3M4S	20080318	20080416	0	29	6	2600
18840638	120279	122564	20080421		W		200804	Basic Service	Basic Serv	070066662T	0	0	582.99	R1310	A3MSM	20080318	20080416	0	29	6	2600
18840638	120279	122564	20080421		W		200804	Water Volume	4.00 @ .194000(	Water Volu	070066662T	4	0.194	0.78	R1310	A3MSM	20080318	20080416	0	29	6	2600
18840638	120279	122564	20080421		W		200804		61.00 @ 3.073000		070066662T	61	3.073	187.45	R1310	A3MSM	20080318	20080416	0	29	6	2600
18840638	120279	122564	20080421		W		200804		435.00 @ 1.931000		070066662T	435	1.931	839.99	R1310	A3MSM	20080318	20080416	0	29	6	2600
18840638	120279	122564	20080421		W		200804		4500.00 @ 1.443000(		070066662T	4500	1.443	6493.5	R1310	A3MSM	20080318	20080416	0	29	6	2600
18840638	120279	122564	20080421		W		200804		10000.00 @ 1.103000(		070066662T	10000	1.103	11030	R1310	A3MSM	20080318	20080416	0	29	6	2600
18840638	120279	122564	20080421		W		200804		45095.00 @ .655000(		070066662T	45095	0.655	29537.23	R1310	A3MSM	20080318	20080416	0	29	6	2600
19134340	120279	122564	20080520		W		200805	Basic Service	Basic Serv	070066663T	0	0	582.99	R1310	A3M4S	20080416	20080515	0	29	6	2600
19134340	120279	122564	20080520		W		200805	Basic Service	Basic Serv	070066662T	0	0	582.99	R1310	A3MSM	20080416	20080515	0	29	6	2600
19134340	120279	122564	20080520		W		200805	Water Volume	4.00 @ .194000(	Water Volu	070066662T	4	0.194	0.78	R1310	A3MSM	20080416	20080515	0	29	6	2600
19134340	120279	122564	20080520		W		200805		61.00 @ 3.073000		070066662T	61	3.073	187.45	R1310	A3MSM	20080416	20080515	0	29	6	2600
19134340	120279	122564	20080520		W		200805		435.00 @ 1.931000		070066662T	435	1.931	839.99	R1310	A3MSM	20080416	20080515	0	29	6	2600
19134340	120279	122564	20080520		W		200805		4500.00 @ 1.443000(		070066662T	4500	1.443	6493.5	R1310	A3MSM	20080416	20080515	0	29	6	2600
19134340	120279	122564	20080520		W		200805		10000.00 @ 1.103000(		070066662T	10000	1.103	11030	R1310	A3MSM	20080416	20080515	0	29	6	2600
19134340	120279	122564	20080520		W		200805		45590.00 @ .655000(		070066662T	45590	0.655	29861.45	R1310	A3MSM	20080416	20080515	0	29	6	2600
19459511	120279	122564	20080620		W		200806	Basic Service	Basic Serv	070066663T	0	0	582.99	R1310	A3M4S	20080515	20080617	0	33	6	2600
19459511	120279	122564	20080620		W		200806	Basic Service	Basic Serv	070066662T	0	0	582.99	R1310	A3MSM	20080515	20080617	0	33	6	2600
19459511	120279	122564	20080620		W		200806	Water Volume	4.00 @ .194000(	Water Volu	070066662T	4	0.194	0.78	R1310	A3MSM	20080515	20080617	0	33	6	2600
19459511	120279	122564	20080620		W		200806		61.00 @ 3.073000		070066662T	61	3.073	187.45	R1310	A3MSM	20080515	20080617	0	33	6	2600
19459511	120279	122564	20080620		W		200806		435.00 @ 1.931000		070066662T	435	1.931	839.99	R1310	A3MSM	20080515	20080617	0	33	6	2600

19459511	120279	122564	20080620	W	200806	4500.00 @ 1.443000		070066662T	4500	1.443	6493.5	R1310	A3MSM	20080515	20080617	0	33	6	2600			
19459511	120279	122564	20080620	W	200806	10000.00 @ 1.103000		070066662T	10000	1.103	11030	R1310	A3MSM	20080515	20080617	0	33	6	2600			
19459511	120279	122564	20080620	W	200806	55440.00 @ .655000		070066662T	55440	0.655	36313.2	R1310	A3MSM	20080515	20080617	0	33	6	2600			
19778955	120279	122564	20080723	W	200807 Basic Service		Basic Serv	070066663T	0	0	582.99	R1310	A3M4S	20080617	20080718	0	31	6	2600			
19778955	120279	122564	20080723	W	200807 Basic Service		Basic Serv	070066662T	0	0	582.99	R1310	A3MSM	20080617	20080718	0	31	6	2600			
19778955	120279	122564	20080723	W	200807 Water Volume	4.00 @ .194000	Water Volu	070066662T	4	0.194	0.78	R1310	A3MSM	20080617	20080718	0	31	6	2600			
19778955	120279	122564	20080723	W	200807	61.00 @ 3.073000		070066662T	61	3.073	187.45	R1310	A3MSM	20080617	20080718	0	31	6	2600			
19778955	120279	122564	20080723	W	200807	435.00 @ 1.931000		070066662T	435	1.931	839.99	R1310	A3MSM	20080617	20080718	0	31	6	2600			
19778955	120279	122564	20080723	W	200807	4500.00 @ 1.443000		070066662T	4500	1.443	6493.5	R1310	A3MSM	20080617	20080718	0	31	6	2600			
19778955	120279	122564	20080723	W	200807	10000.00 @ 1.103000		070066662T	10000	1.103	11030	R1310	A3MSM	20080617	20080718	0	31	6	2600			
19778955	120279	122564	20080723	W	200807	48485.00 @ .655000		070066662T	48485	0.655	31757.68	R1310	A3MSM	20080617	20080718	0	31	6	2600			
20076145	120279	122564	20080821	W	200808 Basic Service		Basic Serv	070066663T	0	0	582.99	R1310	A3M4S	20080718	20080818	0	31	6	2600			
20076145	120279	122564	20080821	W	200808 Basic Service		Basic Serv	070066662T	0	0	582.99	R1310	A3MSM	20080718	20080818	0	31	6	2600			
20076145	120279	122564	20080821	W	200808 Water Volume	4.00 @ .194000	Water Volu	070066662T	4	0.194	0.78	R1310	A3MSM	20080718	20080818	0	31	6	2600			
20076145	120279	122564	20080821	W	200808	61.00 @ 3.073000		070066662T	61	3.073	187.45	R1310	A3MSM	20080718	20080818	0	31	6	2600			
20076145	120279	122564	20080821	W	200808	435.00 @ 1.931000		070066662T	435	1.931	839.99	R1310	A3MSM	20080718	20080818	0	31	6	2600			
20076145	120279	122564	20080821	W	200808	4500.00 @ 1.443000		070066662T	4500	1.443	6493.5	R1310	A3MSM	20080718	20080818	0	31	6	2600			
20076145	120279	122564	20080821	W	200808	10000.00 @ 1.103000		070066662T	10000	1.103	11030	R1310	A3MSM	20080718	20080818	0	31	6	2600			
20076145	120279	122564	20080821	W	200808	46840.00 @ .655000		070066662T	46840	0.655	30680.2	R1310	A3MSM	20080718	20080818	0	31	6	2600			
20402149	120279	122564	20080923	W	200809 Basic Service		Basic Serv	070066663T	0	0	582.99	R1310	A3M4S	20080818	20080918	0	31	6	2600			
20402149	120279	122564	20080923	W	200809 Basic Service		Basic Serv	070066662T	0	0	582.99	R1310	A3MSM	20080818	20080918	0	31	6	2600			
20402149	120279	122564	20080923	W	200809 Water Volume	4.00 @ .194000	Water Volu	070066662T	4	0.194	0.78	R1310	A3MSM	20080818	20080918	0	31	6	2600			
20402149	120279	122564	20080923	W	200809	61.00 @ 3.073000		070066662T	61	3.073	187.45	R1310	A3MSM	20080818	20080918	0	31	6	2600			
20402149	120279	122564	20080923	W	200809	435.00 @ 1.931000		070066662T	435	1.931	839.99	R1310	A3MSM	20080818	20080918	0	31	6	2600			
20402149	120279	122564	20080923	W	200809	4500.00 @ 1.443000		070066662T	4500	1.443	6493.5	R1310	A3MSM	20080818	20080918	0	31	6	2600			
20402149	120279	122564	20080923	W	200809	10000.00 @ 1.103000		070066662T	10000	1.103	11030	R1310	A3MSM	20080818	20080918	0	31	6	2600			
20402149	120279	122564	20080923	W	200809	41640.00 @ .655000		070066662T	41640	0.655	27274.2	R1310	A3MSM	20080818	20080918	0	31	6	2600			
20702186	120279	122564	20081022	W	200810 Basic Service		Basic Serv	070066663T	0	0	241.24	R1310	A3M4S	20080918	20080930	0.413793	12	6	2600			
20702186	120279	122564	20081022	W	200810 Basic Service		Basic Serv	070066663T	0	0	356.69	R1310	A3M4S	20081001	20081017	0.586207	17	6	2600			
20702186	120279	122564	20081022	W	200810 Basic Service		Basic Serv	070066662T	0	0	241.24	R1310	A3MSM	20080918	20080930	0.413793	12	6	2600			
20702186	120279	122564	20081022	W	200810 Water Volume	1.66 @ .194000	Water Volu	070066662T	1.66	0.194	0.32	R1310	A3MSM	20080918	20080930	0.413793	12	6	2600			
20702186	120279	122564	20081022	W	200810	25.24 @ 3.073000		070066662T	25.24	3.073	77.56	R1310	A3MSM	20080918	20080930	0.413793	12	6	2600			
20702186	120279	122564	20081022	W	200810	180.00 @ 1.931000		070066662T	180	1.931	347.58	R1310	A3MSM	20080918	20080930	0.413793	12	6	2600			
20702186	120279	122564	20081022	W	200810	1862.07 @ 1.443000		070066662T	1862.07	1.443	2686.97	R1310	A3MSM	20080918	20080930	0.413793	12	6	2600			
20702186	120279	122564	20081022	W	200810	4137.93 @ 1.103000		070066662T	4137.93	1.103	4564.14	R1310	A3MSM	20080918	20080930	0.413793	12	6	2600			
20702186	120279	122564	20081022	W	200810	16940.69 @ .655000		070066662T	16940.69	0.655	11096.15	R1310	A3MSM	20080918	20080930	0.413793	12	6	2600			
20702186	120279	122564	20081022	W	200810 Basic Service		Basic Serv	070066662T	0	0	356.69	R1310	A3MSM	20081001	20081017	0.586207	17	6	2600			
20702186	120279	122564	20081022	W	200810 Water Volume	2.34 @ .202000	Water Volu	070066662T	2.34	0.202	0.47	R1310	A3MSM	20081001	20081017	0.586207	17	6	2600			
20702186	120279	122564	20081022	W	200810	35.76 @ 3.207000		070066662T	35.76	3.207	114.68	R1310	A3MSM	20081001	20081017	0.586207	17	6	2600			
20702186	120279	122564	20081022	W	200810	255.00 @ 2.015000		070066662T	255	2.015	513.83	R1310	A3MSM	20081001	20081017	0.586207	17	6	2600			
20702186	120279	122564	20081022	W	200810	2637.93 @ 1.506000		070066662T	2637.93	1.506	3972.72	R1310	A3MSM	20081001	20081017	0.586207	17	6	2600			
20702186	120279	122564	20081022	W	200810	5862.07 @ 1.151000		070066662T	5862.07	1.151	6747.24	R1310	A3MSM	20081001	20081017	0.586207	17	6	2600			
20702186	120279	122564	20081022	W	200810	23999.31 @ .684000		070066662T	23999.31	0.684	16415.53	R1310	A3MSM	20081001	20081017	0.586207	17	6	2600			
21028850	120279	122564	20081120	W	200811 Basic Service		Basic Serv	070066663T	0	0	608.47	R1310	A3M4S	20081017	20081117	0	31	6	2600			
21028850	120279	122564	20081120	W	200811 Basic Service		Basic Serv	070066662T	0	0	608.47	R1310	A3MSM	20081017	20081117	0	31	6	2600			
21028850	120279	122564	20081120	W	200811 Water Volume	4.00 @ .202000	Water Volu	070066662T	4	0.202	0.81	R1310	A3MSM	20081017	20081117	0	31	6	2600			
21028850	120279	122564	20081120	W	200811	61.00 @ 3.207000		070066662T	61	3.207	195.63	R1310	A3MSM	20081017	20081117	0	31	6	2600			
21028850	120279	122564	20081120	W	200811	435.00 @ 2.015000		070066662T	435	2.015	876.53	R1310	A3MSM	20081017	20081117	0	31	6	2600			
21028850	120279	122564	20081120	W	200811	4500.00 @ 1.506000		070066662T	4500	1.506	6777	R1310	A3MSM	20081017	20081117	0	31	6	2600			
21028850	120279	122564	20081120	W	200811	10000.00 @ 1.151000		070066662T	10000	1.151	11510	R1310	A3MSM	20081017	20081117	0	31	6	2600			
21028850	120279	122564	20081120	W	200811	35920.00 @ .684000		070066662T	35920	0.684	24569.28	R1310	A3MSM	20081017	20081117	0	31	6	2600			
21254853	120279	122564	20081219	W	200812 Basic Service		Basic Serv	070066663T	0	0	608.47	R1310	A3M4S	20081117	20081216	0	29	6	2600			
21254853	120279	122564	20081219	W	200812 Basic Service		Basic Serv	070066662T	0	0	608.47	R1310	A3MSM	20081117	20081216	0	29	6	2600			
21254853	120279	122564	20081219	W	200812 Water Volume	4.00 @ .202000	Water Volu	070066662T	4	0.202	0.81	R1310	A3MSM	20081117	20081216	0	29	6	2600			
21254853	120279	122564	20081219	W	200812	61.00 @ 3.207000		070066662T	61	3.207	195.63	R1310	A3MSM	20081117	20081216	0	29	6	2600			
21254853	120279	122564	20081219	W	200812	435.00 @ 2.015000		070066662T	435	2.015	876.53	R1310	A3MSM	20081117	20081216	0	29	6	2600			
21254853	120279	122564	20081219	W	200812	4500.00 @ 1.506000		070066662T	4500	1.506	6777	R1310	A3MSM	20081117	20081216	0	29	6	2600			
21254853	120279	122564	20081219	W	200812	10000.00 @ 1.151000		070066662T	10000	1.151	11510	R1310	A3MSM	20081117	20081216	0	29	6	2600			
21254853	120279	122564	20081219	W	200812	33670.00 @ .684000		070066662T	33670	0.684	23030.28	R1310	A3MSM	20081117	20081216	0	29	6	2600			
21526925	120279	122564	20090121	W	200901 Basic Service		Basic Serv	070066663T	0	0	608.47	R1310	A3M4S	20081216	20090116	0	31	6	2600			
21526925	120279	122564	20090121	W	200901 Basic Service		Basic Serv	070066662T	0	0	608.47	R1310	A3MSM	20081216	20090116	0	31	6	2600			
21526925	120279	122564	20090121	W	200901 Water Volume	4.00 @ .202000	Water Volu	070066662T	4	0.202	0.81	R1310	A3MSM	20081216	20090116	0	31	6	2600			

21526925	120279	122564	20090121	W	200901	61.00 @ 3.207000			070066662T	61	3.207	195.63	R1310	A3MSM	20081216	20090116	0	31	6	2600
21526925	120279	122564	20090121	W	200901	435.00 @ 2.015000			070066662T	435	2.015	876.53	R1310	A3MSM	20081216	20090116	0	31	6	2600
21526925	120279	122564	20090121	W	200901	4500.00 @ 1.506000			070066662T	4500	1.506	6777	R1310	A3MSM	20081216	20090116	0	31	6	2600
21526925	120279	122564	20090121	W	200901	10000.00 @ 1.151000			070066662T	10000	1.151	11510	R1310	A3MSM	20081216	20090116	0	31	6	2600
21526925	120279	122564	20090121	W	200901	35975.00 @ .684000			070066662T	35975	0.684	24606.9	R1310	A3MSM	20081216	20090116	0	31	6	2600
21803569	120279	122564	20090220	W	200902 Basic Service			Basic Serv	070066663T	0	0	608.47	R1310	A3M4S	20090116	20090217	0	32	6	2600
21803569	120279	122564	20090220	W	200902 Basic Service			Basic Serv	070066662T	0	0	608.47	R1310	A3MSM	20090116	20090217	0	32	6	2600
21803569	120279	122564	20090220	W	200902 Water Volume	4.00 @ .202000		Water Volu	070066662T	4	0.202	0.81	R1310	A3MSM	20090116	20090217	0	32	6	2600
21803569	120279	122564	20090220	W	200902	61.00 @ 3.207000			070066662T	61	3.207	195.63	R1310	A3MSM	20090116	20090217	0	32	6	2600
21803569	120279	122564	20090220	W	200902	435.00 @ 2.015000			070066662T	435	2.015	876.53	R1310	A3MSM	20090116	20090217	0	32	6	2600
21803569	120279	122564	20090220	W	200902	4500.00 @ 1.506000			070066662T	4500	1.506	6777	R1310	A3MSM	20090116	20090217	0	32	6	2600
21803569	120279	122564	20090220	W	200902	10000.00 @ 1.151000			070066662T	10000	1.151	11510	R1310	A3MSM	20090116	20090217	0	32	6	2600
21803569	120279	122564	20090220	W	200902	39730.00 @ .684000			070066662T	39730	0.684	27175.32	R1310	A3MSM	20090116	20090217	0	32	6	2600
22072525	120279	122564	20090323	W	200903 Basic Service			Basic Serv	070066663T	0	0	608.47	R1310	A3M4S	20090217	20090318	0	29	6	2600
22072525	120279	122564	20090323	W	200903 Basic Service			Basic Serv	070066662T	0	0	608.47	R1310	A3MSM	20090217	20090318	0	29	6	2600
22072525	120279	122564	20090323	W	200903 Water Volume	4.00 @ .202000		Water Volu	070066662T	4	0.202	0.81	R1310	A3MSM	20090217	20090318	0	29	6	2600
22072525	120279	122564	20090323	W	200903	61.00 @ 3.207000			070066662T	61	3.207	195.63	R1310	A3MSM	20090217	20090318	0	29	6	2600
22072525	120279	122564	20090323	W	200903	435.00 @ 2.015000			070066662T	435	2.015	876.53	R1310	A3MSM	20090217	20090318	0	29	6	2600
22072525	120279	122564	20090323	W	200903	4500.00 @ 1.506000			070066662T	4500	1.506	6777	R1310	A3MSM	20090217	20090318	0	29	6	2600
22072525	120279	122564	20090323	W	200903	10000.00 @ 1.151000			070066662T	10000	1.151	11510	R1310	A3MSM	20090217	20090318	0	29	6	2600
22072525	120279	122564	20090323	W	200903	38500.00 @ .684000			070066662T	38500	0.684	26334	R1310	A3MSM	20090217	20090318	0	29	6	2600
22366712	120279	122564	20090423	W	200904 Basic Service			Basic Serv	070066663T	0	0	608.47	R1310	A3M4S	20090318	20090420	0	33	6	2600
22366712	120279	122564	20090423	W	200904 Basic Service			Basic Serv	070066662T	0	0	608.47	R1310	A3MSM	20090318	20090420	0	33	6	2600
22366712	120279	122564	20090423	W	200904 Water Volume	4.00 @ .202000		Water Volu	070066662T	4	0.202	0.81	R1310	A3MSM	20090318	20090420	0	33	6	2600
22366712	120279	122564	20090423	W	200904	61.00 @ 3.207000			070066662T	61	3.207	195.63	R1310	A3MSM	20090318	20090420	0	33	6	2600
22366712	120279	122564	20090423	W	200904	435.00 @ 2.015000			070066662T	435	2.015	876.53	R1310	A3MSM	20090318	20090420	0	33	6	2600
22366712	120279	122564	20090423	W	200904	4500.00 @ 1.506000			070066662T	4500	1.506	6777	R1310	A3MSM	20090318	20090420	0	33	6	2600
22366712	120279	122564	20090423	W	200904	10000.00 @ 1.151000			070066662T	10000	1.151	11510	R1310	A3MSM	20090318	20090420	0	33	6	2600
22366712	120279	122564	20090423	W	200904	41905.00 @ .684000			070066662T	41905	0.684	28663.02	R1310	A3MSM	20090318	20090420	0	33	6	2600
22618783	120279	122564	20090522	W	200905 Basic Service			Basic Serv	070066663T	0	0	608.47	R1310	A3M4S	20090420	20090519	0	29	6	2600
22618783	120279	122564	20090522	W	200905 Basic Service			Basic Serv	070066662T	0	0	608.47	R1310	A3MSM	20090420	20090519	0	29	6	2600
22618783	120279	122564	20090522	W	200905 Water Volume	4.00 @ .202000		Water Volu	070066662T	4	0.202	0.81	R1310	A3MSM	20090420	20090519	0	29	6	2600
22618783	120279	122564	20090522	W	200905	61.00 @ 3.207000			070066662T	61	3.207	195.63	R1310	A3MSM	20090420	20090519	0	29	6	2600
22618783	120279	122564	20090522	W	200905	435.00 @ 2.015000			070066662T	435	2.015	876.53	R1310	A3MSM	20090420	20090519	0	29	6	2600
22618783	120279	122564	20090522	W	200905	4500.00 @ 1.506000			070066662T	4500	1.506	6777	R1310	A3MSM	20090420	20090519	0	29	6	2600
22618783	120279	122564	20090522	W	200905	10000.00 @ 1.151000			070066662T	10000	1.151	11510	R1310	A3MSM	20090420	20090519	0	29	6	2600
22618783	120279	122564	20090522	W	200905	39625.00 @ .684000			070066662T	39625	0.684	27103.5	R1310	A3MSM	20090420	20090519	0	29	6	2600
22887456	120279	122564	20090623	W	200906 Basic Service			Basic Serv	070066663T	0	0	608.47	R1310	A3M4S	20090519	20090618	0	30	6	2600
22887456	120279	122564	20090623	W	200906 Basic Service			Basic Serv	070066662T	0	0	608.47	R1310	A3MSM	20090519	20090618	0	30	6	2600
22887456	120279	122564	20090623	W	200906 Water Volume	4.00 @ .202000		Water Volu	070066662T	4	0.202	0.81	R1310	A3MSM	20090519	20090618	0	30	6	2600
22887456	120279	122564	20090623	W	200906	61.00 @ 3.207000			070066662T	61	3.207	195.63	R1310	A3MSM	20090519	20090618	0	30	6	2600
22887456	120279	122564	20090623	W	200906	435.00 @ 2.015000			070066662T	435	2.015	876.53	R1310	A3MSM	20090519	20090618	0	30	6	2600
22887456	120279	122564	20090623	W	200906	4500.00 @ 1.506000			070066662T	4500	1.506	6777	R1310	A3MSM	20090519	20090618	0	30	6	2600
22887456	120279	122564	20090623	W	200906	10000.00 @ 1.151000			070066662T	10000	1.151	11510	R1310	A3MSM	20090519	20090618	0	30	6	2600
22887456	120279	122564	20090623	W	200906	45345.00 @ .684000			070066662T	45345	0.684	31015.98	R1310	A3MSM	20090519	20090618	0	30	6	2600
23163794	120279	122564	20090723	W	200907 Basic Service			Basic Serv	070066663T	0	0	608.47	R1310	A3M4S	20090618	20090720	0	32	6	2600
23163794	120279	122564	20090723	W	200907 Basic Service			Basic Serv	070066662T	0	0	608.47	R1310	A3MSM	20090618	20090720	0	32	6	2600
23163794	120279	122564	20090723	W	200907 Water Volume	4.00 @ .202000		Water Volu	070066662T	4	0.202	0.81	R1310	A3MSM	20090618	20090720	0	32	6	2600
23163794	120279	122564	20090723	W	200907	61.00 @ 3.207000			070066662T	61	3.207	195.63	R1310	A3MSM	20090618	20090720	0	32	6	2600
23163794	120279	122564	20090723	W	200907	435.00 @ 2.015000			070066662T	435	2.015	876.53	R1310	A3MSM	20090618	20090720	0	32	6	2600
23163794	120279	122564	20090723	W	200907	4500.00 @ 1.506000			070066662T	4500	1.506	6777	R1310	A3MSM	20090618	20090720	0	32	6	2600
23163794	120279	122564	20090723	W	200907	10000.00 @ 1.151000			070066662T	10000	1.151	11510	R1310	A3MSM	20090618	20090720	0	32	6	2600
23163794	120279	122564	20090723	W	200907	47885.00 @ .684000			070066662T	47885	0.684	32753.34	R1310	A3MSM	20090618	20090720	0	32	6	2600
23426204	120279	122564	20090821	W	200908 Basic Service			Basic Serv	070066663T	0	0	608.47	R1310	A3M4S	20090720	20090818	0	29	6	2600
23426204	120279	122564	20090821	W	200908 Basic Service			Basic Serv	070066662T	0	0	385.36	R1310	A3MSM	20090720	20090808	0	19	6	2600
23426204	120279	122564	20090821	W	200908 Water Volume	2.53 @ .202000		Water Volu	070066662T	2.53	0.202	0.51	R1310	A3MSM	20090720	20090808	0	19	6	2600
23426204	120279	122564	20090821	W	200908	38.63 @ 3.207000			070066662T	38.63	3.207	123.89	R1310	A3MSM	20090720	20090808	0	19	6	2600
23426204	120279	122564	20090821	W	200908	275.50 @ 2.015000			070066662T	275.5	2.015	555.13	R1310	A3MSM	20090720	20090808	0	19	6	2600
23426204	120279	122564	20090821	W	200908	2850.00 @ 1.506000			070066662T	2850	1.506	4292.1	R1310	A3MSM	20090720	20090808	0	19	6	2600
23426204	120279	122564	20090821	W	200908	6333.33 @ 1.151000			070066662T	6333.33	1.151	7289.66	R1310	A3MSM	20090720	20090808	0	19	6	2600
23426204	120279	122564	20090821	W	200908	50170.01 @ .684000			070066662T	50170.01	0.684	34316.29	R1310	A3MSM	20090720	20090808	0	19	6	2600

23705189	120279	122564	20090922	W	200909	Basic Service			Basic Serv	070066663T	0	0	608.47	R1310	A3M4S	20090818	20090917	0	30	6	2600
23705189	120279	122564	20090922	W	200909	Basic Service			Basic Serv	070066662T	0	0	811.29	R1310	A3MSM	20090808	20090917	0	40	6	2600
23705189	120279	122564	20090922	W	200909	Water Volume	5.33	@ .202000(	Water Volu	070066662T	5.33	0.202	1.08	R1310	A3MSM	20090808	20090917	0	40	6	2600
23705189	120279	122564	20090922	W	200909		81.33	@ 3.207000		070066662T	81.33	3.207	260.83	R1310	A3MSM	20090808	20090917	0	40	6	2600
23705189	120279	122564	20090922	W	200909		580.00	@ 2.015000		070066662T	580	2.015	1168.7	R1310	A3MSM	20090808	20090917	0	40	6	2600
23705189	120279	122564	20090922	W	200909		6000.00	@ 1.506000(		070066662T	6000	1.506	9036	R1310	A3MSM	20090808	20090917	0	40	6	2600
23705189	120279	122564	20090922	W	200909		13333.33	@ 1.151000(		070066662T	13333.33	1.151	15346.66	R1310	A3MSM	20090808	20090917	0	40	6	2600
23705189	120279	122564	20090922	W	200909		40845.01	@ .684000(		070066662T	40845.01	0.684	27937.99	R1310	A3MSM	20090808	20090917	0	40	6	2600
23973279	120279	122564	20091021	W	200910	Basic Service			Basic Serv	070066663T	0	0	608.47	R1310	A3M4S	20090917	20091016	0	29	6	2600
23973279	120279	122564	20091021	W	200910	Basic Service			Basic Serv	070066662T	0	0	608.47	R1310	A3MSM	20090917	20091016	0	29	6	2600
23973279	120279	122564	20091021	W	200910	Water Volume	4.00	@ .202000(	Water Volu	070066662T	4	0.202	0.81	R1310	A3MSM	20090917	20091016	0	29	6	2600
23973279	120279	122564	20091021	W	200910		61.00	@ 3.207000		070066662T	61	3.207	195.63	R1310	A3MSM	20090917	20091016	0	29	6	2600
23973279	120279	122564	20091021	W	200910		435.00	@ 2.015000		070066662T	435	2.015	876.53	R1310	A3MSM	20090917	20091016	0	29	6	2600
23973279	120279	122564	20091021	W	200910		4500.00	@ 1.506000(		070066662T	4500	1.506	6777	R1310	A3MSM	20090917	20091016	0	29	6	2600
23973279	120279	122564	20091021	W	200910		10000.00	@ 1.151000(		070066662T	10000	1.151	11510	R1310	A3MSM	20090917	20091016	0	29	6	2600
23973279	120279	122564	20091021	W	200910		39495.00	@ .684000(		070066662T	39495	0.684	27014.58	R1310	A3MSM	20090917	20091016	0	29	6	2600
24257197	120279	122564	20091120	W	200911	Basic Service			Basic Serv	070066663T	0	0	608.47	R1310	A3M4S	20091016	20091117	0	32	6	2600
24257197	120279	122564	20091120	W	200911	Basic Service			Basic Serv	070066662T	0	0	608.47	R1310	A3MSM	20091016	20091117	0	32	6	2600
24257197	120279	122564	20091120	W	200911	Water Volume	4.00	@ .202000(	Water Volu	070066662T	4	0.202	0.81	R1310	A3MSM	20091016	20091117	0	32	6	2600
24257197	120279	122564	20091120	W	200911		61.00	@ 3.207000		070066662T	61	3.207	195.63	R1310	A3MSM	20091016	20091117	0	32	6	2600
24257197	120279	122564	20091120	W	200911		435.00	@ 2.015000		070066662T	435	2.015	876.53	R1310	A3MSM	20091016	20091117	0	32	6	2600
24257197	120279	122564	20091120	W	200911		4500.00	@ 1.506000(		070066662T	4500	1.506	6777	R1310	A3MSM	20091016	20091117	0	32	6	2600
24257197	120279	122564	20091120	W	200911		10000.00	@ 1.151000(		070066662T	10000	1.151	11510	R1310	A3MSM	20091016	20091117	0	32	6	2600
24257197	120279	122564	20091120	W	200911		40970.00	@ .684000(		070066662T	40970	0.684	28023.48	R1310	A3MSM	20091016	20091117	0	32	6	2600
24515045	120279	122564	20091221	W	200912	Basic Service			Basic Serv	070066663T	0	0	608.47	R1310	A3M4S	20091117	20091216	0	29	6	2600
24515045	120279	122564	20091221	W	200912	Basic Service			Basic Serv	070066662T	0	0	608.47	R1310	A3MSM	20091117	20091216	0	29	6	2600
24515045	120279	122564	20091221	W	200912	Water Volume	4.00	@ .202000(	Water Volu	070066662T	4	0.202	0.81	R1310	A3MSM	20091117	20091216	0	29	6	2600
24515045	120279	122564	20091221	W	200912		61.00	@ 3.207000		070066662T	61	3.207	195.63	R1310	A3MSM	20091117	20091216	0	29	6	2600
24515045	120279	122564	20091221	W	200912		435.00	@ 2.015000		070066662T	435	2.015	876.53	R1310	A3MSM	20091117	20091216	0	29	6	2600
24515045	120279	122564	20091221	W	200912		4500.00	@ 1.506000(		070066662T	4500	1.506	6777	R1310	A3MSM	20091117	20091216	0	29	6	2600
24515045	120279	122564	20091221	W	200912		10000.00	@ 1.151000(		070066662T	10000	1.151	11510	R1310	A3MSM	20091117	20091216	0	29	6	2600
24515045	120279	122564	20091221	W	200912		34129.00	@ .684000(		070066662T	34129	0.684	23344.24	R1310	A3MSM	20091117	20091216	0	29	6	2600
24803733	120279	122564	20100121	W	201001	Basic Service			Basic Serv	070066663T	0	0	608.47	R1310	A3M4S	20091216	20100118	0	33	6	2600
24803733	120279	122564	20100121	W	201001	Basic Service			Basic Serv	070066662T	0	0	608.47	R1310	A3MSM	20091216	20100118	0	33	6	2600
24803733	120279	122564	20100121	W	201001	Water Volume	4.00	@ .202000(	Water Volu	070066662T	4	0.202	0.81	R1310	A3MSM	20091216	20100118	0	33	6	2600
24803733	120279	122564	20100121	W	201001		61.00	@ 3.207000		070066662T	61	3.207	195.63	R1310	A3MSM	20091216	20100118	0	33	6	2600
24803733	120279	122564	20100121	W	201001		435.00	@ 2.015000		070066662T	435	2.015	876.53	R1310	A3MSM	20091216	20100118	0	33	6	2600
24803733	120279	122564	20100121	W	201001		4500.00	@ 1.506000(		070066662T	4500	1.506	6777	R1310	A3MSM	20091216	20100118	0	33	6	2600
24803733	120279	122564	20100121	W	201001		10000.00	@ 1.151000(		070066662T	10000	1.151	11510	R1310	A3MSM	20091216	20100118	0	33	6	2600
24803733	120279	122564	20100121	W	201001		35316.00	@ .684000(		070066662T	35316	0.684	24156.14	R1310	A3MSM	20091216	20100118	0	33	6	2600
25072060	120279	122564	20100219	W	201002	Basic Service			Basic Serv	070066663T	0	0	608.47	R1310	A3M4S	20100118	20100216	0	29	6	2600
25072060	120279	122564	20100219	W	201002	Basic Service			Basic Serv	070066662T	0	0	608.47	R1310	A3MSM	20100118	20100216	0	29	6	2600
25072060	120279	122564	20100219	W	201002	Water Volume	4.00	@ .202000(	Water Volu	070066662T	4	0.202	0.81	R1310	A3MSM	20100118	20100216	0	29	6	2600
25072060	120279	122564	20100219	W	201002		61.00	@ 3.207000		070066662T	61	3.207	195.63	R1310	A3MSM	20100118	20100216	0	29	6	2600
25072060	120279	122564	20100219	W	201002		435.00	@ 2.015000		070066662T	435	2.015	876.53	R1310	A3MSM	20100118	20100216	0	29	6	2600
25072060	120279	122564	20100219	W	201002		4500.00	@ 1.506000(		070066662T	4500	1.506	6777	R1310	A3MSM	20100118	20100216	0	29	6	2600
25072060	120279	122564	20100219	W	201002		10000.00	@ 1.151000(		070066662T	10000	1.151	11510	R1310	A3MSM	20100118	20100216	0	29	6	2600
25072060	120279	122564	20100219	W	201002		30940.00	@ .684000(		070066662T	30940	0.684	21162.96	R1310	A3MSM	20100118	20100216	0	29	6	2600
25337761	120279	122564	20100322	W	201003	Basic Service			Basic Serv	070066663T	0	0	608.47	R1310	A3M4S	20100216	20100317	0	29	6	2600
25337761	120279	122564	20100322	W	201003	Basic Service			Basic Serv	070066662T	0	0	608.47	R1310	A3MSM	20100216	20100317	0	29	6	2600
25337761	120279	122564	20100322	W	201003	Water Volume	4.00	@ .202000(	Water Volu	070066662T	4	0.202	0.81	R1310	A3MSM	20100216	20100317	0	29	6	2600
25337761	120279	122564	20100322	W	201003		61.00	@ 3.207000		070066662T	61	3.207	195.63	R1310	A3MSM	20100216	20100317	0	29	6	2600
25337761	120279	122564	20100322	W	201003		435.00	@ 2.015000		070066662T	435	2.015	876.53	R1310	A3MSM	20100216	20100317	0	29	6	2600
25337761	120279	122564	20100322	W	201003		4500.00	@ 1.506000(		070066662T	4500	1.506	6777	R1310	A3MSM	20100216	20100317	0	29	6	2600
25337761	120279	122564	20100322	W	201003		10000.00	@ 1.151000(		070066662T	10000	1.151	11510	R1310	A3MSM	20100216	20100317	0	29	6	2600
25337761	120279	122564	20100322	W	201003		31695.00	@ .684000(		070066662T	31695	0.684	21679.38	R1310	A3MSM	20100216	20100317	0	29	6	2600
25622542	120279	122564	20100422	W	201004	Basic Service			Basic Serv	070066663T	0	0	608.47	R1310	A3M4S	20100317	20100419	0	33	6	2600
25622542	120279	122564	20100422	W	201004	Basic Service			Basic Serv	070066662T	0	0	608.47	R1310	A3MSM	20100317	20100419	0	33	6	2600
25622542	120279	122564	20100422	W	201004	Water Volume	4.00	@ .202000(	Water Volu	070066662T	4	0.202	0.81	R1310	A3MSM	20100317	20100419	0	33	6	2600
25622542	120279	122564	20100422	W	201004		61.00	@ 3.207000		070066662T	61	3.207	195.63	R1310	A3MSM	20100317	20100419	0	33	6	2600
25622542	120279	122564	20100422	W	201004		435.00	@ 2.015000		070066662T	435	2.015	876.53	R1310	A3MSM	20100317	20100419	0	33	6	2600
25622542	120279	122564	20100422	W	201004		4500.00	@ 1.506000(		070066662T	4500	1.506	6777	R1310	A3MSM	20100317	20100419	0	33	6	2600

25622542	120279	122564	20100422	W	201004	10000.00 @ 1.151000		070066662T	10000	1.151	11510	R1310	A3MSM	20100317	20100419	0	33	6	2600
25622542	120279	122564	20100422	W	201004	37080.00 @ .684000		070066662T	37080	0.684	25362.72	R1310	A3MSM	20100317	20100419	0	33	6	2600
25873904	120279	122564	20100521	W	201005 Basic Service		Basic Serv	070066663T	0	0	608.47	R1310	A3M4S	20100419	20100519	0	30	6	2600
25873904	120279	122564	20100521	W	201005 Basic Service		Basic Serv	070066662T	0	0	608.47	R1310	A3MSM	20100419	20100519	0	30	6	2600
25873904	120279	122564	20100521	W	201005 Water Volume	4.00 @ .202000	Water Volu	070066662T	4	0.202	0.81	R1310	A3MSM	20100419	20100519	0	30	6	2600
25873904	120279	122564	20100521	W	201005	61.00 @ 3.207000		070066662T	61	3.207	195.63	R1310	A3MSM	20100419	20100519	0	30	6	2600
25873904	120279	122564	20100521	W	201005	435.00 @ 2.015000		070066662T	435	2.015	876.53	R1310	A3MSM	20100419	20100519	0	30	6	2600
25873904	120279	122564	20100521	W	201005	4500.00 @ 1.506000		070066662T	4500	1.506	6777	R1310	A3MSM	20100419	20100519	0	30	6	2600
25873904	120279	122564	20100521	W	201005	10000.00 @ 1.151000		070066662T	10000	1.151	11510	R1310	A3MSM	20100419	20100519	0	30	6	2600
25873904	120279	122564	20100521	W	201005	36500.00 @ .684000		070066662T	36500	0.684	24966	R1310	A3MSM	20100419	20100519	0	30	6	2600
26146975	120279	122564	20100622	W	201006 Basic Service		Basic Serv	070066663T	0	0	608.47	R1310	A3M4S	20100519	20100617	0	29	6	2600
26146975	120279	122564	20100622	W	201006 Basic Service		Basic Serv	070066662T	0	0	608.47	R1310	A3MSM	20100519	20100617	0	29	6	2600
26146975	120279	122564	20100622	W	201006 Water Volume	4.00 @ .202000	Water Volu	070066662T	4	0.202	0.81	R1310	A3MSM	20100519	20100617	0	29	6	2600
26146975	120279	122564	20100622	W	201006	61.00 @ 3.207000		070066662T	61	3.207	195.63	R1310	A3MSM	20100519	20100617	0	29	6	2600
26146975	120279	122564	20100622	W	201006	435.00 @ 2.015000		070066662T	435	2.015	876.53	R1310	A3MSM	20100519	20100617	0	29	6	2600
26146975	120279	122564	20100622	W	201006	4500.00 @ 1.506000		070066662T	4500	1.506	6777	R1310	A3MSM	20100519	20100617	0	29	6	2600
26146975	120279	122564	20100622	W	201006	10000.00 @ 1.151000		070066662T	10000	1.151	11510	R1310	A3MSM	20100519	20100617	0	29	6	2600
26146975	120279	122564	20100622	W	201006	35444.00 @ .684000		070066662T	35444	0.684	24243.7	R1310	A3MSM	20100519	20100617	0	29	6	2600
26420664	120279	122564	20100722	W	201007 Basic Service		Basic Serv	070066663T	0	0	608.47	R1310	A3M4S	20100617	20100719	0	32	6	2600
26420664	120279	122564	20100722	W	201007 Basic Service		Basic Serv	070066662T	0	0	608.47	R1310	A3MSM	20100617	20100719	0	32	6	2600
26420664	120279	122564	20100722	W	201007 Water Volume	4.00 @ .202000	Water Volu	070066662T	4	0.202	0.81	R1310	A3MSM	20100617	20100719	0	32	6	2600
26420664	120279	122564	20100722	W	201007	61.00 @ 3.207000		070066662T	61	3.207	195.63	R1310	A3MSM	20100617	20100719	0	32	6	2600
26420664	120279	122564	20100722	W	201007	435.00 @ 2.015000		070066662T	435	2.015	876.53	R1310	A3MSM	20100617	20100719	0	32	6	2600
26420664	120279	122564	20100722	W	201007	4500.00 @ 1.506000		070066662T	4500	1.506	6777	R1310	A3MSM	20100617	20100719	0	32	6	2600
26420664	120279	122564	20100722	W	201007	10000.00 @ 1.151000		070066662T	10000	1.151	11510	R1310	A3MSM	20100617	20100719	0	32	6	2600
26420664	120279	122564	20100722	W	201007	38906.00 @ .684000		070066662T	38906	0.684	26611.7	R1310	A3MSM	20100617	20100719	0	32	6	2600
26681579	120279	122564	20100820	W	201008 Basic Service		Basic Serv	070066663T	0	0	608.47	R1310	A3M4S	20100719	20100818	0	30	6	2600
26681579	120279	122564	20100820	W	201008 Basic Service		Basic Serv	070066662T	0	0	608.47	R1310	A3MSM	20100719	20100818	0	30	6	2600
26681579	120279	122564	20100820	W	201008 Water Volume	4.00 @ .202000	Water Volu	070066662T	4	0.202	0.81	R1310	A3MSM	20100719	20100818	0	30	6	2600
26681579	120279	122564	20100820	W	201008	61.00 @ 3.207000		070066662T	61	3.207	195.63	R1310	A3MSM	20100719	20100818	0	30	6	2600
26681579	120279	122564	20100820	W	201008	435.00 @ 2.015000		070066662T	435	2.015	876.53	R1310	A3MSM	20100719	20100818	0	30	6	2600
26681579	120279	122564	20100820	W	201008	4500.00 @ 1.506000		070066662T	4500	1.506	6777	R1310	A3MSM	20100719	20100818	0	30	6	2600
26681579	120279	122564	20100820	W	201008	10000.00 @ 1.151000		070066662T	10000	1.151	11510	R1310	A3MSM	20100719	20100818	0	30	6	2600
26681579	120279	122564	20100820	W	201008	39320.00 @ .684000		070066662T	39320	0.684	26894.88	R1310	A3MSM	20100719	20100818	0	30	6	2600
26979478	120279	122564	20100922	W	201009 Basic Service		Basic Serv	070066663T	0	0	608.47	R1310	A3M4S	20100818	20100917	0	30	6	2600
26979478	120279	122564	20100922	W	201009 Basic Service		Basic Serv	070066662T	0	0	608.47	R1310	A3MSM	20100818	20100917	0	30	6	2600
26979478	120279	122564	20100922	W	201009 Water Volume	4.00 @ .202000	Water Volu	070066662T	4	0.202	0.81	R1310	A3MSM	20100818	20100917	0	30	6	2600
26979478	120279	122564	20100922	W	201009	61.00 @ 3.207000		070066662T	61	3.207	195.63	R1310	A3MSM	20100818	20100917	0	30	6	2600
26979478	120279	122564	20100922	W	201009	435.00 @ 2.015000		070066662T	435	2.015	876.53	R1310	A3MSM	20100818	20100917	0	30	6	2600
26979478	120279	122564	20100922	W	201009	4500.00 @ 1.506000		070066662T	4500	1.506	6777	R1310	A3MSM	20100818	20100917	0	30	6	2600
26979478	120279	122564	20100922	W	201009	10000.00 @ 1.151000		070066662T	10000	1.151	11510	R1310	A3MSM	20100818	20100917	0	30	6	2600
26979478	120279	122564	20100922	W	201009	43445.00 @ .684000		070066662T	43445	0.684	29716.38	R1310	A3MSM	20100818	20100917	0	30	6	2600
27239641	120279	122564	20101021	W	201010 Basic Service		Basic Serv	070066663T	0	0	608.47	R1310	A3M4S	20100917	20101018	0	31	6	2600
27239641	120279	122564	20101021	W	201010 Basic Service		Basic Serv	070066662T	0	0	608.47	R1310	A3MSM	20100917	20101018	0	31	6	2600
27239641	120279	122564	20101021	W	201010 Water Volume	4.00 @ .202000	Water Volu	070066662T	4	0.202	0.81	R1310	A3MSM	20100917	20101018	0	31	6	2600
27239641	120279	122564	20101021	W	201010	61.00 @ 3.207000		070066662T	61	3.207	195.63	R1310	A3MSM	20100917	20101018	0	31	6	2600
27239641	120279	122564	20101021	W	201010	435.00 @ 2.015000		070066662T	435	2.015	876.53	R1310	A3MSM	20100917	20101018	0	31	6	2600
27239641	120279	122564	20101021	W	201010	4500.00 @ 1.506000		070066662T	4500	1.506	6777	R1310	A3MSM	20100917	20101018	0	31	6	2600
27239641	120279	122564	20101021	W	201010	10000.00 @ 1.151000		070066662T	10000	1.151	11510	R1310	A3MSM	20100917	20101018	0	31	6	2600
27239641	120279	122564	20101021	W	201010	40330.00 @ .684000		070066662T	40330	0.684	27585.72	R1310	A3MSM	20100917	20101018	0	31	6	2600
27633014	120279	122564	20101119	W	201011 Basic Service		Basic Serv	070066662T	0	0	608.47	R1310	A3MSM	20101018	20101117	0	30	6	2600
27633014	120279	122564	20101119	W	201011 Water Volume	4.00 @ .202000	Water Volu	070066662T	4	0.202	0.81	R1310	A3MSM	20101018	20101117	0	30	6	2600
27633014	120279	122564	20101119	W	201011	61.00 @ 3.207000		070066662T	61	3.207	195.63	R1310	A3MSM	20101018	20101117	0	30	6	2600
27633014	120279	122564	20101119	W	201011	435.00 @ 2.015000		070066662T	435	2.015	876.53	R1310	A3MSM	20101018	20101117	0	30	6	2600
27633014	120279	122564	20101119	W	201011	4500.00 @ 1.506000		070066662T	4500	1.506	6777	R1310	A3MSM	20101018	20101117	0	30	6	2600
27633014	120279	122564	20101119	W	201011	10000.00 @ 1.151000		070066662T	10000	1.151	11510	R1310	A3MSM	20101018	20101117	0	30	6	2600
27633014	120279	122564	20101119	W	201011	38210.00 @ .684000		070066662T	38210	0.684	26135.64	R1310	A3MSM	20101018	20101117	0	30	6	2600
27633014	120279	122564	20101119	W	201011 Basic Service		Basic Serv	070066663T	0	0	608.47	R1310	A3M4S	20101018	20101117	0	30	6	2600
27917040	120279	122564	20101221	W	201012 Basic Service		Basic Serv	070066662T	0	0	608.47	R1310	A3MSM	20101117	20101215	0	28	6	2600
27917040	120279	122564	20101221	W	201012 Water Volume	4.00 @ .202000	Water Volu	070066662T	4	0.202	0.81	R1310	A3MSM	20101117	20101215	0	28	6	2600
27917040	120279	122564	20101221	W	201012	61.00 @ 3.207000		070066662T	61	3.207	195.63	R1310	A3MSM	20101117	20101215	0	28	6	2600

27917040	120279	122564	20101221	W	201012	435.00 @ 2.015000		070066662T	435	2.015	876.53	R1310	A3MSM	20101117	20101215	0	28	6	2600		
27917040	120279	122564	20101221	W	201012	4500.00 @ 1.506000		070066662T	4500	1.506	6777	R1310	A3MSM	20101117	20101215	0	28	6	2600		
27917040	120279	122564	20101221	W	201012	10000.00 @ 1.151000		070066662T	10000	1.151	11510	R1310	A3MSM	20101117	20101215	0	28	6	2600		
27917040	120279	122564	20101221	W	201012	28585.00 @ .684000		070066662T	28585	0.684	19552.14	R1310	A3MSM	20101117	20101215	0	28	6	2600		
27917040	120279	122564	20101221	W	201012 Basic Service		Basic Serv	070066663T	0	0	608.47	R1310	A3M4S	20101117	20101215	0	28	6	2600		
28196709	120279	122564	20110120	W	201101 Basic Service		Basic Serv	070066662T	0	0	608.47	R1310	A3MSM	20101215	20110117	0	33	6	2600		
28196709	120279	122564	20110120	W	201101 Water Volume	4.00 @ .202000	Water Volu	070066662T	4	0.202	0.81	R1310	A3MSM	20101215	20110117	0	33	6	2600		
28196709	120279	122564	20110120	W	201101	61.00 @ 3.207000		070066662T	61	3.207	195.63	R1310	A3MSM	20101215	20110117	0	33	6	2600		
28196709	120279	122564	20110120	W	201101	435.00 @ 2.015000		070066662T	435	2.015	876.53	R1310	A3MSM	20101215	20110117	0	33	6	2600		
28196709	120279	122564	20110120	W	201101	4500.00 @ 1.506000		070066662T	4500	1.506	6777	R1310	A3MSM	20101215	20110117	0	33	6	2600		
28196709	120279	122564	20110120	W	201101	10000.00 @ 1.151000		070066662T	10000	1.151	11510	R1310	A3MSM	20101215	20110117	0	33	6	2600		
28196709	120279	122564	20110120	W	201101	31040.00 @ .684000		070066662T	31040	0.684	21231.36	R1310	A3MSM	20101215	20110117	0	33	6	2600		
28196709	120279	122564	20110120	W	201101 Basic Service		Basic Serv	070066663T	0	0	608.47	R1310	A3M4S	20101215	20110117	0	33	6	2600		
28472246	120279	122564	20110221	W	201102 Basic Service		Basic Serv	070066662T	0	0	608.47	R1310	A3MSM	20110117	20110215	0	29	6	2600		
28472246	120279	122564	20110221	W	201102 Water Volume	4.00 @ .202000	Water Volu	070066662T	4	0.202	0.81	R1310	A3MSM	20110117	20110215	0	29	6	2600		
28472246	120279	122564	20110221	W	201102	61.00 @ 3.207000		070066662T	61	3.207	195.63	R1310	A3MSM	20110117	20110215	0	29	6	2600		
28472246	120279	122564	20110221	W	201102	435.00 @ 2.015000		070066662T	435	2.015	876.53	R1310	A3MSM	20110117	20110215	0	29	6	2600		
28472246	120279	122564	20110221	W	201102	4500.00 @ 1.506000		070066662T	4500	1.506	6777	R1310	A3MSM	20110117	20110215	0	29	6	2600		
28472246	120279	122564	20110221	W	201102	10000.00 @ 1.151000		070066662T	10000	1.151	11510	R1310	A3MSM	20110117	20110215	0	29	6	2600		
28472246	120279	122564	20110221	W	201102	26475.00 @ .684000		070066662T	26475	0.684	18108.9	R1310	A3MSM	20110117	20110215	0	29	6	2600		
28472246	120279	122564	20110221	W	201102 Basic Service		Basic Serv	070066663T	0	0	608.47	R1310	A3M4S	20110117	20110215	0	29	6	2600		
28733658	120279	122564	20110321	W	201103 Basic Service		Basic Serv	070066662T	0	0	608.47	R1310	A3MSM	20110215	20110316	0	29	6	2600		
28733658	120279	122564	20110321	W	201103 Water Volume	4.00 @ .202000	Water Volu	070066662T	4	0.202	0.81	R1310	A3MSM	20110215	20110316	0	29	6	2600		
28733658	120279	122564	20110321	W	201103	61.00 @ 3.207000		070066662T	61	3.207	195.63	R1310	A3MSM	20110215	20110316	0	29	6	2600		
28733658	120279	122564	20110321	W	201103	435.00 @ 2.015000		070066662T	435	2.015	876.53	R1310	A3MSM	20110215	20110316	0	29	6	2600		
28733658	120279	122564	20110321	W	201103	4500.00 @ 1.506000		070066662T	4500	1.506	6777	R1310	A3MSM	20110215	20110316	0	29	6	2600		
28733658	120279	122564	20110321	W	201103	10000.00 @ 1.151000		070066662T	10000	1.151	11510	R1310	A3MSM	20110215	20110316	0	29	6	2600		
28733658	120279	122564	20110321	W	201103	25640.00 @ .684000		070066662T	25640	0.684	17537.76	R1310	A3MSM	20110215	20110316	0	29	6	2600		
28733658	120279	122564	20110321	W	201103 Basic Service		Basic Serv	070066663T	0	0	608.47	R1310	A3M4S	20110215	20110316	0	29	6	2600		
29005930	120279	122564	20110419	W	201104 Basic Service		Basic Serv	070066662T	0	0	398.65	R1310	A3MSM	20110316	20110404	0.655172	19	6	2600		
29005930	120279	122564	20110419	W	201104 Water Volume	2.62 @ .202000	Water Volu	070066662T	2.62	0.202	0.53	R1310	A3MSM	20110316	20110404	0.655172	19	6	2600		
29005930	120279	122564	20110419	W	201104	39.97 @ 3.207000		070066662T	39.97	3.207	128.18	R1310	A3MSM	20110316	20110404	0.655172	19	6	2600		
29005930	120279	122564	20110419	W	201104	285.00 @ 2.015000		070066662T	285	2.015	574.28	R1310	A3MSM	20110316	20110404	0.655172	19	6	2600		
29005930	120279	122564	20110419	W	201104	2948.28 @ 1.506000		070066662T	2948.28	1.506	4440.11	R1310	A3MSM	20110316	20110404	0.655172	19	6	2600		
29005930	120279	122564	20110419	W	201104	6551.72 @ 1.151000		070066662T	6551.72	1.151	7541.03	R1310	A3MSM	20110316	20110404	0.655172	19	6	2600		
29005930	120279	122564	20110419	W	201104	15209.82 @ .684000		070066662T	15209.82	0.684	10403.52	R1310	A3MSM	20110316	20110404	0.655172	19	6	2600		
29005930	120279	122564	20110419	W	201104 Basic Service		Basic Serv	070066662T	0	0	241.81	R1310	A3MSM	20110405	20110414	0.344828	10	6	2600		
29005930	120279	122564	20110419	W	201104 Water Volume	1.38 @ .233000	Water Volu	070066662T	1.38	0.233	0.32	R1310	A3MSM	20110405	20110414	0.344828	10	6	2600		
29005930	120279	122564	20110419	W	201104	21.03 @ 3.696000		070066662T	21.03	3.696	77.73	R1310	A3MSM	20110405	20110414	0.344828	10	6	2600		
29005930	120279	122564	20110419	W	201104	150.00 @ 2.322000		070066662T	150	2.322	348.3	R1310	A3MSM	20110405	20110414	0.344828	10	6	2600		
29005930	120279	122564	20110419	W	201104	1551.72 @ 1.736000		070066662T	1551.72	1.736	2693.79	R1310	A3MSM	20110405	20110414	0.344828	10	6	2600		
29005930	120279	122564	20110419	W	201104	3448.28 @ 1.327000		070066662T	3448.28	1.327	4575.87	R1310	A3MSM	20110405	20110414	0.344828	10	6	2600		
29005930	120279	122564	20110419	W	201104	8005.18 @ .788000		070066662T	8005.18	0.788	6308.08	R1310	A3MSM	20110405	20110414	0.344828	10	6	2600		
29005930	120279	122564	20110419	W	201104 Basic Service		Basic Serv	070066663T	0	0	398.65	R1310	A3M4S	20110316	20110404	0.655172	19	6	2600		
29005930	120279	122564	20110419	W	201104 Basic Service		Basic Serv	070066663T	0	0	241.81	R1310	A3M4S	20110405	20110414	0.344828	10	6	2600		
29283543	120279	122564	20110519	W	201105 Basic Service		Basic Serv	070066662T	0	0	65.74	R1310	A3MSM	20110414	20110417	0.09375	3	6	2600		
29283543	120279	122564	20110519	W	201105 Water Volume	.38 @ .233000	Water Volu	070066662T	0.38	0.233	0.09	R1310	A3MSM	20110414	20110417	0.09375	3	6	2600		
29283543	120279	122564	20110519	W	201105	5.72 @ 3.696000		070066662T	5.72	3.696	21.14	R1310	A3MSM	20110414	20110417	0.09375	3	6	2600		
29283543	120279	122564	20110519	W	201105	40.78 @ 2.322000		070066662T	40.78	2.322	94.69	R1310	A3MSM	20110414	20110417	0.09375	3	6	2600		
29283543	120279	122564	20110519	W	201105	421.88 @ 1.736000		070066662T	421.88	1.736	732.38	R1310	A3MSM	20110414	20110417	0.09375	3	6	2600		
29283543	120279	122564	20110519	W	201105	937.50 @ 1.327000		070066662T	937.5	1.327	1244.06	R1310	A3MSM	20110414	20110417	0.09375	3	6	2600		
29283543	120279	122564	20110519	W	201105	2509.21 @ .788000		070066662T	2509.21	0.788	1977.26	R1310	A3MSM	20110414	20110417	0.09375	3	6	2600		
29283543	120279	122564	20110519	W	201105 Basic Service		Basic Serv	070066662T	0	0	663.27	R1310	A3MSM	20110418	20110516	0.90625	29	6	2600		
29283543	120279	122564	20110519	W	201105 Water Volume	3.63 @ .243000	Water Volu	070066662T	3.63	0.243	0.88	R1310	A3MSM	20110418	20110516	0.90625	29	6	2600		
29283543	120279	122564	20110519	W	201105	55.28 @ 3.857000		070066662T	55.28	3.857	213.21	R1310	A3MSM	20110418	20110516	0.90625	29	6	2600		
29283543	120279	122564	20110519	W	201105	394.22 @ 2.424000		070066662T	394.22	2.424	955.59	R1310	A3MSM	20110418	20110516	0.90625	29	6	2600		
29283543	120279	122564	20110519	W	201105	4078.13 @ 1.712000		070066662T	4078.13	1.712	6981.76	R1310	A3MSM	20110418	20110516	0.90625	29	6	2600		
29283543	120279	122564	20110519	W	201105	9062.50 @ 1.308000		070066662T	9062.5	1.308	11853.75	R1310	A3MSM	20110418	20110516	0.90625	29	6	2600		
29283543	120279	122564	20110519	W	201105	24255.77 @ .778000		070066662T	24255.77	0.778	18870.99	R1310	A3MSM	20110418	20110516	0.90625	29	6	2600		
29283543	120279	122564	20110519	W	201105 Basic Service		Basic Serv	070066663T	0	0	65.74	R1310	A3M4S	20110414	20110417	0.09375	3	6	2600		
29283543	120279	122564	20110519	W	201105 Basic Service		Basic Serv	070066663T	0	0	663.27	R1310	A3M4S	20110418	20110516	0.90625	29	6	2600		
29557107	120279	122564	20110621	W	201106 Basic Service		Basic Serv	070066662T	0	0	731.88	R1310	A3MSM	20110516	20110616	0	31	6	2600		
29557107	120279	122564	20110621	W	201106 Water Volume	4.00 @ .243000	Water Volu	070066662T	4	0.243	0.97	R1310	A3MSM	20110516	20110616	0	31	6	2600		


29557107	120279	122564	20110621	W	201106	61.00 @ 3.857000		070066662T	61	3.857	235.28	R1310	A3MSM	20110516	20110616	0	31	6	2600
29557107	120279	122564	20110621	W	201106	435.00 @ 2.424000		070066662T	435	2.424	1054.44	R1310	A3MSM	20110516	20110616	0	31	6	2600
29557107	120279	122564	20110621	W	201106	4500.00 @ 1.712000		070066662T	4500	1.712	7704	R1310	A3MSM	20110516	20110616	0	31	6	2600
29557107	120279	122564	20110621	W	201106	10000.00 @ 1.308000		070066662T	10000	1.308	13080	R1310	A3MSM	20110516	20110616	0	31	6	2600
29557107	120279	122564	20110621	W	201106	30245.00 @ .778000		070066662T	30245	0.778	23530.61	R1310	A3MSM	20110516	20110616	0	31	6	2600
29557107	120279	122564	20110621	W	201106 Basic Service		Basic Serv	070066663T	0	0	731.88	R1310	A3M4S	20110516	20110616	0	31	6	2600
29839185	120279	122564	20110722	W	201107 Basic Service		Basic Serv	070066662T	0	0	731.88	R1310	A3MSM	20110616	20110719	0	33	6	2600
29839185	120279	122564	20110722	W	201107 Water Volume	4.00 @ .243000	Water Volu	070066662T	4	0.243	0.97	R1310	A3MSM	20110616	20110719	0	33	6	2600
29839185	120279	122564	20110722	W	201107	61.00 @ 3.857000		070066662T	61	3.857	235.28	R1310	A3MSM	20110616	20110719	0	33	6	2600
29839185	120279	122564	20110722	W	201107	435.00 @ 2.424000		070066662T	435	2.424	1054.44	R1310	A3MSM	20110616	20110719	0	33	6	2600
29839185	120279	122564	20110722	W	201107	4500.00 @ 1.712000		070066662T	4500	1.712	7704	R1310	A3MSM	20110616	20110719	0	33	6	2600
29839185	120279	122564	20110722	W	201107	10000.00 @ 1.308000		070066662T	10000	1.308	13080	R1310	A3MSM	20110616	20110719	0	33	6	2600
29839185	120279	122564	20110722	W	201107	37315.00 @ .778000		070066662T	37315	0.778	29031.07	R1310	A3MSM	20110616	20110719	0	33	6	2600
29839185	120279	122564	20110722	W	201107 Basic Service		Basic Serv	070066663T	0	0	731.88	R1310	A3M4S	20110616	20110719	0	33	6	2600
30106822	120279	122564	20110822	W	201108 Basic Service		Basic Serv	070066662T	0	0	731.88	R1310	A3MSM	20110719	20110817	0	29	6	2600
30106822	120279	122564	20110822	W	201108 Water Volume	4.00 @ .243000	Water Volu	070066662T	4	0.243	0.97	R1310	A3MSM	20110719	20110817	0	29	6	2600
30106822	120279	122564	20110822	W	201108	61.00 @ 3.857000		070066662T	61	3.857	235.28	R1310	A3MSM	20110719	20110817	0	29	6	2600
30106822	120279	122564	20110822	W	201108	435.00 @ 2.424000		070066662T	435	2.424	1054.44	R1310	A3MSM	20110719	20110817	0	29	6	2600
30106822	120279	122564	20110822	W	201108	4500.00 @ 1.712000		070066662T	4500	1.712	7704	R1310	A3MSM	20110719	20110817	0	29	6	2600
30106822	120279	122564	20110822	W	201108	10000.00 @ 1.308000		070066662T	10000	1.308	13080	R1310	A3MSM	20110719	20110817	0	29	6	2600
30106822	120279	122564	20110822	W	201108	34810.00 @ .778000		070066662T	34810	0.778	27082.18	R1310	A3MSM	20110719	20110817	0	29	6	2600
30106822	120279	122564	20110822	W	201108 Basic Service		Basic Serv	070066663T	0	0	731.88	R1310	A3M4S	20110719	20110817	0	29	6	2600
30404218	120279	122564	20110922	W	201109 Basic Service		Basic Serv	070066662T	0	0	731.88	R1310	A3MSM	20110817	20110919	0	33	6	2600
30404218	120279	122564	20110922	W	201109 Water Volume	4.00 @ .243000	Water Volu	070066662T	4	0.243	0.97	R1310	A3MSM	20110817	20110919	0	33	6	2600
30404218	120279	122564	20110922	W	201109	61.00 @ 3.857000		070066662T	61	3.857	235.28	R1310	A3MSM	20110817	20110919	0	33	6	2600
30404218	120279	122564	20110922	W	201109	435.00 @ 2.424000		070066662T	435	2.424	1054.44	R1310	A3MSM	20110817	20110919	0	33	6	2600
30404218	120279	122564	20110922	W	201109	4500.00 @ 1.712000		070066662T	4500	1.712	7704	R1310	A3MSM	20110817	20110919	0	33	6	2600
30404218	120279	122564	20110922	W	201109	10000.00 @ 1.308000		070066662T	10000	1.308	13080	R1310	A3MSM	20110817	20110919	0	33	6	2600
30404218	120279	122564	20110922	W	201109	35790.00 @ .778000		070066662T	35790	0.778	27844.62	R1310	A3MSM	20110817	20110919	0	33	6	2600
30404218	120279	122564	20110922	W	201109 Basic Service		Basic Serv	070066663T	0	0	731.88	R1310	A3M4S	20110817	20110919	0	33	6	2600
30674822	120279	122564	20111021	W	201110 Basic Service		Basic Serv	070066662T	0	0	731.88	R1310	A3MSM	20110919	20111018	0	29	6	2600
30674822	120279	122564	20111021	W	201110 Water Volume	4.00 @ .243000	Water Volu	070066662T	4	0.243	0.97	R1310	A3MSM	20110919	20111018	0	29	6	2600
30674822	120279	122564	20111021	W	201110	61.00 @ 3.857000		070066662T	61	3.857	235.28	R1310	A3MSM	20110919	20111018	0	29	6	2600
30674822	120279	122564	20111021	W	201110	435.00 @ 2.424000		070066662T	435	2.424	1054.44	R1310	A3MSM	20110919	20111018	0	29	6	2600
30674822	120279	122564	20111021	W	201110	4500.00 @ 1.712000		070066662T	4500	1.712	7704	R1310	A3MSM	20110919	20111018	0	29	6	2600
30674822	120279	122564	20111021	W	201110	10000.00 @ 1.308000		070066662T	10000	1.308	13080	R1310	A3MSM	20110919	20111018	0	29	6	2600
30674822	120279	122564	20111021	W	201110	29800.00 @ .778000		070066662T	29800	0.778	23184.4	R1310	A3MSM	20110919	20111018	0	29	6	2600
30674822	120279	122564	20111021	W	201110 Basic Service		Basic Serv	070066663T	0	0	731.88	R1310	A3M4S	20110919	20111018	0	29	6	2600
30960710	120279	122564	20111121	W	201111 Basic Service		Basic Serv	070066662T	0	0	731.88	R1310	A3MSM	20111018	20111116	0	29	6	2600
30960710	120279	122564	20111121	W	201111 Water Volume	4.00 @ .243000	Water Volu	070066662T	4	0.243	0.97	R1310	A3MSM	20111018	20111116	0	29	6	2600
30960710	120279	122564	20111121	W	201111	61.00 @ 3.857000		070066662T	61	3.857	235.28	R1310	A3MSM	20111018	20111116	0	29	6	2600
30960710	120279	122564	20111121	W	201111	435.00 @ 2.424000		070066662T	435	2.424	1054.44	R1310	A3MSM	20111018	20111116	0	29	6	2600
30960710	120279	122564	20111121	W	201111	4500.00 @ 1.712000		070066662T	4500	1.712	7704	R1310	A3MSM	20111018	20111116	0	29	6	2600
30960710	120279	122564	20111121	W	201111	10000.00 @ 1.308000		070066662T	10000	1.308	13080	R1310	A3MSM	20111018	20111116	0	29	6	2600
30960710	120279	122564	20111121	W	201111	26745.00 @ .778000		070066662T	26745	0.778	20807.61	R1310	A3MSM	20111018	20111116	0	29	6	2600
30960710	120279	122564	20111121	W	201111 Basic Service		Basic Serv	070066663T	0	0	731.88	R1310	A3M4S	20111018	20111116	0	29	6	2600
31242854	120279	122564	20111220	W	201112 Basic Service		Basic Serv	070066662T	0	0	731.88	R1310	A3MSM	20111116	20111215	0	29	6	2600
31242854	120279	122564	20111220	W	201112 Water Volume	4.00 @ .243000	Water Volu	070066662T	4	0.243	0.97	R1310	A3MSM	20111116	20111215	0	29	6	2600
31242854	120279	122564	20111220	W	201112	61.00 @ 3.857000		070066662T	61	3.857	235.28	R1310	A3MSM	20111116	20111215	0	29	6	2600
31242854	120279	122564	20111220	W	201112	435.00 @ 2.424000		070066662T	435	2.424	1054.44	R1310	A3MSM	20111116	20111215	0	29	6	2600
31242854	120279	122564	20111220	W	201112	4500.00 @ 1.712000		070066662T	4500	1.712	7704	R1310	A3MSM	20111116	20111215	0	29	6	2600
31242854	120279	122564	20111220	W	201112	10000.00 @ 1.308000		070066662T	10000	1.308	13080	R1310	A3MSM	20111116	20111215	0	29	6	2600
31242854	120279	122564	20111220	W	201112	24485.00 @ .778000		070066662T	24485	0.778	19049.33	R1310	A3MSM	20111116	20111215	0	29	6	2600
31242854	120279	122564	20111220	W	201112 Basic Service		Basic Serv	070066663T	0	0	731.88	R1310	A3M4S	20111116	20111215	0	29	6	2600
									2481177										

Region	Account Name
26CC	Koch Food LLC
26CC	Koch Food LLC
26CC	Koch Food LLC

Koch Food LLC	26CC
Koch Food LLC	26CC
Koch Food LLC	26CC

26CC	Koch Food LLC
26CC	Koch Food LLC
26CC	Koch Food LLC

26CC	Kach Food LLC
26CC	Kach Food LLC
26CC	Kach Food LLC

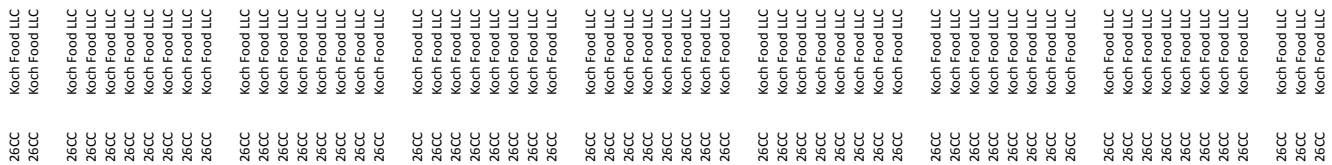
Koch Food LLC
26CC

Koch Food LLC	26CC
Koch Food LLC	26CC
Koch Food LLC	26CC

26CC	Kach Food LLC
26CC	Kach Food LLC
26CC	Kach Food LLC

Bill ID	Account #	Customer #	Bill Date	Canc/Rebill	Utility	Adj Code	Revenue Month	Description		Description 1	Meter #	Usage	Rate	Rev Amnt	Rev Code	Rate Schedule	Begin Date	End Date	Pro Rate	Days	Meter Size	District
17895746	104660	106512	20080122		W		200801	Water Volume	36084.00 @ .796000(	Water Volu	031965102T	36084	0.796	28722.86	R1510	D5MFM	20071220	20080117	0	28	4	2600
18247397	104660	106512	20080225		W		200802	Water Volume	38353.00 @ .796000(	Water Volu	031965102T	38353	0.796	30528.99	R1510	D5MFM	20080117	20080215	0	29	4	2600
18581230	104660	106512	20080326		W		200803	Water Volume	41022.00 @ .796000(	Water Volu	031965102T	41022	0.796	32653.51	R1510	D5MFM	20080215	20080317	0	31	4	2600
18851985	104660	106512	20080422		W		200804	Water Volume	39402.00 @ .796000(	Water Volu	031965102T	39402	0.796	31363.99	R1510	D5MFM	20080317	20080417	0	31	4	2600
19156055	104660	106512	20080521		W		200805	Water Volume	38640.00 @ .796000(	Water Volu	031965102T	38640	0.796	30757.44	R1510	D5MFM	20080417	20080516	0	29	4	2600
19463843	104660	106512	20080623		W		200806	Water Volume	18338.67 @ .796000(	Water Volu	031965102T	18338.67	0.796	14597.58	R1510	D5MFM	20080516	20080529	0.393939	13	4	2600
19463843	104660	106512	20080623		W		200806	Water Volume	28213.33 @ .896100(	Water Volu	031965102T	28213.33	0.8961	25281.97	R1510	D5MFM	20080530	20080618	0.606061	20	4	2600
19786430	104660	106512	20080724		W		200807	Water Volume	47692.00 @ .896100(	Water Volu	031965102T	47692	0.8961	42736.8	R1510	D5MFM	20080618	20080721	0	33	4	2600
20087724	104660	106512	20080822		W		200808	Water Volume	41450.00 @ .896100(	Water Volu	031965102T	41450	0.8961	37143.35	R1510	D5MFM	20080721	20080819	0	29	4	2600
20424566	104660	106512	20080924		W		200809	Water Volume	43984.00 @ .896100(	Water Volu	031965102T	43984	0.8961	39414.06	R1510	D5MFM	20080819	20080919	0	31	4	2600
20726460	104660	106512	20081023		W		200810	Water Volume	43487.00 @ .896100(	Water Volu	031965102T	43487	0.8961	38968.7	R1510	D5MFM	20080919	20081020	0	31	4	2600
21052151	104660	106512	20081124		W		200811	Water Volume	41177.00 @ .896100(	Water Volu	031965102T	41177	0.8961	36898.71	R1510	D5MFM	20081020	20081118	0	29	4	2600
21260114	104660	106512	20081222		W		200812	Water Volume	48265.00 @ .896100(	Water Volu	031965102T	48265	0.8961	43250.27	R1510	D5MFM	20081118	20081218	0	30	4	2600
21542607	104660	106512	20090123		W		200901	Water Volume	56814.00 @ .896100(	Water Volu	031965102T	56814	0.8961	50911.03	R1510	D5MFM	20081218	20090120	0	33	4	2600
21814070	104660	106512	20090223		W		200902	Water Volume	37504.00 @ .896100(	Water Volu	031965102T	37504	0.8961	33607.33	R1510	D5MFM	20090120	20090218	0	29	4	2600
22085362	104660	106512	20090324		W		200903	Water Volume	36019.00 @ .896100(	Water Volu	031965102T	36019	0.8961	32276.63	R1510	D5MFM	20090218	20090319	0	29	4	2600
22371510	104660	106512	20090424		W		200904	Water Volume	42300.00 @ .896100(	Water Volu	031965102T	42300	0.8961	37905.03	R1510	D5MFM	20090319	20090422	0	34	4	2600
22632321	104660	106512	20090526		W		200905	Water Volume	35206.00 @ .896100(	Water Volu	031965102T	35206	0.8961	31548.1	R1510	D5MFM	20090422	20090520	0	28	4	2600
22893865	104660	106512	20090624		W		200906	Water Volume	36906.00 @ .896100(	Water Volu	031965102T	36906	0.8961	33071.47	R1510	D5MFM	20090520	20090619	0	30	4	2600
23178932	104660	106512	20090727		W		200907	Water Volume	50072.00 @ .896100(	Water Volu	031965102T	50072	0.8961	44869.52	R1510	D5MFM	20090619	20090723	0	34	4	2600
23435400	104660	106512	20090824		W		200908	Water Volume	38445.00 @ .896100(	Water Volu	031965102T	38445	0.8961	34450.56	R1510	D5MFM	20090723	20090820	0	28	4	2600
23713141	104660	106512	20090923		W		200909	Water Volume	37906.00 @ .896100(	Water Volu	031965102T	37906	0.8961	33967.57	R1510	D5MFM	20090820	20090918	0	29	4	2600
23991809	104660	106512	20091022		W		200910	Water Volume	38523.00 @ .896100(	Water Volu	031965102T	38523	0.8961	34520.46	R1510	D5MFM	20090918	20091019	0	31	4	2600
24266419	104660	106512	20091123		W		200911	Water Volume	15418.80 @ .896100(	Water Volu	031965102T	15418.8	0.8961	13816.79	R1510	D5MFM	20091019	20091031	0.4	12	4	2600
24266419	104660	106512	20091123		W		200911	Water Volume	23128.20 @ .935300(	Water Volu	031965102T	23128.2	0.9353	21631.81	R1510	D5MFM	20091101	20091118	0.6	18	4	2600
24530272	104660	106512	20091222		W		200912	Water Volume	38129.00 @ .935300(	Water Volu	031965102T	38129	0.9353	35662.05	R1510	D5MFM	20091118	20091217	0	29	4	2600
24809400	104660	106512	20100122		W		201001	Water Volume	44288.00 @ .935300(	Water Volu	031965102T	44288	0.9353	41422.57	R1510	D5MFM	20091217	20100119	0	33	4	2600
25081383	104660	106512	20100222		W		201002	Water Volume	35241.00 @ .935300(	Water Volu	031965102T	35241	0.9353	32960.91	R1510	D5MFM	20100119	20100217	0	29	4	2600
25351976	104660	106512	20100323		W		201003	Water Volume	33462.00 @ .935300(	Water Volu	031965102T	33462	0.9353	31297.01	R1510	D5MFM	20100217	20100318	0	29	4	2600
25627949	104660	106512	20100423		W		201004	Water Volume	37409.00 @ .935300(	Water Volu	031965102T	37409	0.9353	34988.64	R1510	D5MFM	20100318	20100420	0	33	4	2600
25882343	104660	106512	20100524		W		201005	Water Volume	33378.00 @ .935300(	Water Volu	031965102T	33378	0.9353	31218.44	R1510	D5MFM	20100420	20100519	0	29	4	2600
26153689	104660	106512	20100623		W		201006	Water Volume	36723.00 @ .935300(	Water Volu	031965102T	36723	0.9353	34347.02	R1510	D5MFM	20100519	20100618	0	30	4	2600
26426750	104660	106512	20100723		W		201007	Water Volume	41485.00 @ .935300(	Water Volu	031965102T	41485	0.9353	38800.92	R1510	D5MFM	20100618	20100720	0	32	4	2600
26695792	104660	106512	20100823		W		201008	Water Volume	36056.00 @ .935300(	Water Volu	031965102T	36056	0.9353	33723.18	R1510	D5MFM	20100720	20100818	0	29	4	2600
26983909	104660	106512	20100923		W		201009	Water Volume	39630.00 @ .935300(	Water Volu	031965102T	39630	0.9353	37065.94	R1510	D5MFM	20100818	20100920	0	33	4	2600

27244717	104660	106512	20101022	W	201010 Water Volume	34042.00	@	.935300(	Water Volu	031965102T	34042	0.9353	31839.48	R1510	D5MFM	20100920	20101019	0	29	4	2600
27641756	104660	106512	20101122	W	201011 Water Volume	34238.00	@	.935300(	Water Volu	031965102T	34238	0.9353	32022.8	R1510	D5MFM	20101019	20101118	0	30	4	2600
27916907	104660	106512	20101221	W	201012 Water Volume	33073.00	@	.935300(	Water Volu	031965102T	33073	0.9353	30933.18	R1510	D5MFM	20101118	20101217	0	29	4	2600
28216436	104660	106512	20110124	W	201101 Water Volume	37452.00	@	.935300(	Water Volu	031965102T	37452	0.9353	35028.86	R1510	D5MFM	20101217	20110118	0	32	4	2600
28472019	104660	106512	20110221	W	201102 Water Volume	38038.00	@	.935300(	Water Volu	031965102T	38038	0.9353	35576.94	R1510	D5MFM	20110118	20110216	0	29	4	2600
28769053	104660	106512	20110323	W	201103 Water Volume	34955.00	@	.935300(	Water Volu	031965102T	34955	0.9353	32693.41	R1510	D5MFM	20110216	20110317	0	29	4	2600
29012470	104660	106512	20110420	W	201104 Water Volume	33007.00	@	.935300(	Water Volu	031965102T	33007	0.9353	30871.45	R1510	D5MFM	20110317	20110415	0	29	4	2600
29290053	104660	106512	20110520	W	201105 Water Volume	41465.00	@	.935300(	Water Volu	031965102T	41465	0.9353	38782.21	R1510	D5MFM	20110415	20110517	0	32	4	2600
29563078	104660	106512	20110622	W	201106 Water Volume	43283.00	@	.935300(	Water Volu	031965102T	43283	0.9353	40482.59	R1510	D5MFM	20110517	20110617	0	31	4	2600
29848540	104660	106512	20110725	W	201107 Water Volume	43946.00	@	.935300(	Water Volu	031965102T	43946	0.9353	41102.69	R1510	D5MFM	20110617	20110720	0	33	4	2600
30117027	104660	106512	20110823	W	201108 Water Volume	40897.00	@	.935300(	Water Volu	031965102T	40897	0.9353	38250.96	R1510	D5MFM	20110720	20110818	0	29	4	2600
30411217	104660	106512	20110923	W	201109 Water Volume	45169.00	@	.935300(	Water Volu	031965102T	45169	0.9353	42246.57	R1510	D5MFM	20110818	20110920	0	33	4	2600
30688244	104660	106512	20111024	W	201110 Water Volume	36559.00	@	.935300(	Water Volu	031965102T	36559	0.9353	34193.63	R1510	D5MFM	20110920	20111020	0	30	4	2600
30975376	104660	106512	20111122	W	201111 Water Volume	34178.00	@	.935300(	Water Volu	031965102T	34178	0.9353	31966.68	R1510	D5MFM	20111020	20111117	0	28	4	2600
31251639	104660	106512	20111221	W	201112 Water Volume	35409.00	@	.935300(	Water Volu	031965102T	35409	0.9353	33118.04	R1510	D5MFM	20111117	20111216	0	29	4	2600

Region	Account Name
26LW	City of Fort Oglethorpe
26LW	City of Fort Oglethorpe
26LW	City of Fort Oglethorpe

26LW	City of Fort Oglethorpe
26LW	City of Fort Oglethorpe
26LW	City of Fort Oglethorpe
26LW	City of Fort Oglethorpe
26LW	City of Fort Oglethorpe
26LW	City of Fort Oglethorpe
26LW	City of Fort Oglethorpe
26LW	City of Fort Oglethorpe
26LW	City of Fort Oglethorpe
26LW	City of Fort Oglethorpe
26LW	City of Fort Oglethorpe
26LW	City of Fort Oglethorpe
26LW	City of Fort Oglethorpe
26LW	City of Fort Oglethorpe
26LW	City of Fort Oglethorpe

Bill ID	Account #	Customer #	Bill Date	Canc/Rebill	Utility	Adj Code	Revenue Month	Description			Description 1	Meter #	Usage	Rate	Rev Amnt	Rev Code	Rate Schedule	Begin Date	End Date	Pro Rate	Days	Meter Size	District
17933976	173363	159417	20080125		W		200801	Water Volume	39445.00	@	.937500(	Water Volu	070153065T	39445	0.9375	36979.69	R1510	D5MWM	20071220	20080122	0	33	8	2601
18248371	173363	159417	20080225		W		200802	Water Volume	35185.00	@	.937500(	Water Volu	070153065T	35185	0.9375	32985.94	R1510	D5MWM	20080122	20080220	0	29	8	2601
18590785	173363	159417	20080327		W		200803	Water Volume	39879.00	@	.937500(	Water Volu	070153065T	39879	0.9375	37386.56	R1510	D5MWM	20080220	20080324	0	33	8	2601
18887404	173363	159417	20080425		W		200804	Water Volume	33813.00	@	.937500(	Water Volu	070153065T	33813	0.9375	31699.69	R1510	D5MWM	20080324	20080422	0	29	8	2601
19181273	173363	159417	20080527		W		200805	Water Volume	35855.00	@	.937500(	Water Volu	070153065T	35855	0.9375	33614.06	R1510	D5MWM	20080422	20080521	0	29	8	2601
19507358	173363	159417	20080626		W		200806	Water Volume	51895.00	@	.937500(	Water Volu	070153065T	51895	0.9375	48651.56	R1510	D5MWM	20080521	20080623	0	33	8	2601
19819744	173363	159417	20080729		W		200807	Water Volume	51363.00	@	.937500(	Water Volu	070153065T	51363	0.9375	48152.81	R1510	D5MWM	20080623	20080724	0	31	8	2601
20133284	173363	159417	20080827		W		200808	Water Volume	50152.00	@	.937500(	Water Volu	070153065T	50152	0.9375	47017.5	R1510	D5MWM	20080724	20080822	0	29	8	2601
20453559	173363	159417	20080929		W		200809	Water Volume	52197.00	@	.937500(	Water Volu	070153065T	52197	0.9375	48934.69	R1510	D5MWM	20080822	20080924	0	33	8	2601
20759347	173363	159417	20081028		W		200810	Water Volume	45304.00	@	.937500(	Water Volu	070153065T	45304	0.9375	42472.5	R1510	D5MWM	20080924	20081023	0	29	8	2601
21104930	173363	159417	20081128		W		200812	Water Volume	39224.00	@	.937500(	Water Volu	070153065T	39224	0.9375	36772.5	R1510	D5MWM	20081023	20081124	0	32	8	2601
21294481	173363	159417	20081226		W		200812	Water Volume	30914.00	@	.937500(	Water Volu	070153065T	30914	0.9375	28981.88	R1510	D5MWM	20081124	20081222	0	28	8	2601
21565917	173363	159417	20090127		W		200901	Water Volume	38774.00	@	.937500(	Water Volu	070153065T	38774	0.9375	36350.63	R1510	D5MWM	20081222	20090122	0	31	8	2601
21856147	173363	159417	20090226		W		200902	Water Volume	34793.00	@	.937500(	Water Volu	070153065T	34793	0.9375	32618.44	R1510	D5MWM	20090122	20090224	0	33	8	2601
22124481	173363	159417	20090327		W		200903	Water Volume	29765.00	@	.937500(	Water Volu	070153065T	29765	0.9375	27904.69	R1510	D5MWM	20090224	20090324	0	28	8	2601
22403118	173363	159417	20090429		W		200904	Water Volume	41019.00	@	.937500(	Water Volu	070153065T	41019	0.9375	38455.31	R1510	D5MWM	20090324	20090427	0	34	8	2601
22671337	173363	159417	20090529		W		200905	Water Volume	40644.00	@	.937500(	Water Volu	070153065T	40644	0.9375	38103.75	R1510	D5MWM	20090427	20090526	0	29	8	2601
22925899	173363	159417	20090629		W		200906	Water Volume	7195.52	@	.937500(	Water Volu	070153065T	7195.52	0.9375	6745.8	R1510	D5MWM	20090526	20090531	0.172414	5	8	2601
22925899	173363	159417	20090629		W		200906	Water Volume	34538.48	@	1.057200(	Water Volu	070153065T	34538.48	1.0572	36514.08	R1510	D5MWM	20090601	20090624	0.827586	24	8	2601
23201191	173363	159417	20090729		W		200907	Water Volume	52376.00	@	1.057200(	Water Volu	070153065T	52376	1.0572	55371.91	R1510	D5MWM	20090624	20090724	0	30	8	2601
23477078	173363	159417	20090827		W		200908	Water Volume	42300.00	@	1.057200(	Water Volu	070153065T	42300	1.0572	44719.56	R1510	D5MWM	20090724	20090824	0	31	8	2601
23775206	173363	159417	20090930		W		200909	Water Volume	33392.00	@	1.057200(	Water Volu	070153065T	33392	1.0572	35302.02	R1510	D5MWM	20090824	20090923	0	30	8	2601
24022925	173363	159417	20091027		W		200910	Water Volume	26455.00	@	1.057200(	Water Volu	070153065T	26455	1.0572	27968.23	R1510	D5MWM	20090923	20091022	0	29	8	2601
24308192	173363	159417	20091130		W		200911	Water Volume	29731.00	@	1.057200(	Water Volu	070153065T	29731	1.0572	31431.61	R1510	D5MWM	20091022	20091123	0	32	8	2601
24556841	173363	159417	20091228		W		200912	Water Volume	26374.00	@	1.057200(	Water Volu	070153065T	26374	1.0572	27882.59	R1510	D5MWM	20091123	20091221	0	28	8	2601
24853037	173363	159417	20100127		W		201001	Water Volume	36335.00	@	1.057200(	Water Volu	070153065T	36335	1.0572	38413.36	R1510	D5MWM	20091221	20100122	0	32	8	2601
25124177	173363	159417	20100225		W		201002	Water Volume	33561.00	@	1.057200(	Water Volu	070153065T	33561	1.0572	35480.69	R1510	D5MWM	20100122	20100222	0	31	8	2601
25388373	173363	159417	20100326		W		201003	Water Volume	30437.00	@	1.057200(	Water Volu	070153065T	30437	1.0572	32178	R1510	D5MWM	20100222	20100324	0	30	8	2601
25658445	173363	159417	20100428		W		201004	Water Volume	30222.00	@	1.057200(	Water Volu	070153065T	30222	1.0572	31950.7	R1510	D5MWM	20100324	20100421	0	28	8	2601
25904194	173363	159417	20100526		W		201005	Water Volume	32716.00	@	1.057200(	Water Volu	070153065T	32716	1.0572	34587.36	R1510	D5MWM	20100421	20100521	0	30	8	2601
26185959	173363	159417	20100628		W		201006	Water Volume	40392.00	@	1.057200(	Water Volu	070153065T	40392	1.0572	42702.42	R1510	D5MWM	20100521	20100623	0	33	8	2601
26457080	173363	159417	20100728		W		201007	Water Volume	43220.00	@	1.057200(	Water Volu	070153065T	43220	1.0572	45692.18	R1510	D5MWM	20100623	20100722	0	29	8	2601
26734029	173363	159417	20100826		W		201008	Water Volume	44023.00	@	1.057200(	Water Volu	070153065T	44023	1.0572	46541.12	R1510	D5MWM	20100722	20100823	0	32	8	2601
27016165	173363	159417	20100928		W		201009	Water Volume	47864.00	@	1.057200(	Water Volu	070153065T	47864	1.0572	50601.82	R1510	D5MWM	20100823	20100922	0	30	8	2601

27414287	173363	159417 20101027	W	201010 Water Volume	53509.00	@	1.057200(	Water Volu	070153065T	53509	1.0572	56569.71 R1510	D5MWM	20100922	20101022	0	30	8	2601
27685683	173363	159417 20101129	W	201011 Water Volume	41982.00	@	1.057200(	Water Volu	070153065T	41982	1.0572	44383.37 R1510	D5MWM	20101022	20101122	0	31	8	2601
27968728	173363	159417 20101229	W	201012 Water Volume	36683.00	@	1.057200(	Water Volu	070153065T	36683	1.0572	38781.27 R1510	D5MWM	20101122	20101221	0	29	8	2601
28234847	173363	159417 20110126	W	201101 Water Volume	40551.00	@	1.057200(	Water Volu	070153065T	40551	1.0572	42870.52 R1510	D5MWM	20101221	20110121	0	31	8	2601
28515966	173363	159417 20110224	W	201102 Water Volume	36725.00	@	1.057200(	Water Volu	070153065T	36725	1.0572	38825.67 R1510	D5MWM	20110121	20110221	0	31	8	2601
28781197	173363	159417 20110325	W	201103 Water Volume	32905.00	@	1.057200(	Water Volu	070153065T	32905	1.0572	34787.17 R1510	D5MWM	20110221	20110322	0	29	8	2601
29094580	173363	159417 20110429	W	201104 Water Volume	32656.00	@	1.057200(	Water Volu	070153065T	32656	1.0572	34523.92 R1510	D5MWM	20110322	20110420	0	29	8	2601
29345200	173363	159417 20110527	W	201105 Water Volume	34594.00	@	1.057200(	Water Volu	070153065T	34594	1.0572	36572.78 R1510	D5MWM	20110420	20110520	0	30	8	2601
29596676	173363	159417 20110627	W	201106 Water Volume	52225.00	@	1.057200(	Water Volu	070153065T	52225	1.0572	55212.27 R1510	D5MWM	20110520	20110622	0	33	8	2601
29886544	173363	159417 20110728	W	201107 Water Volume	42545.00	@	1.057200(	Water Volu	070153065T	42545	1.0572	44978.57 R1510	D5MWM	20110622	20110725	0	33	8	2601
30155386	173363	159417 20110826	W	201108 Water Volume	46162.00	@	1.057200(	Water Volu	070153065T	46162	1.0572	48802.47 R1510	D5MWM	20110725	20110823	0	29	8	2601
30443339	173363	159417 20110928	W	201109 Water Volume	43474.00	@	1.057200(	Water Volu	070153065T	43474	1.0572	45960.71 R1510	D5MWM	20110823	20110922	0	30	8	2601
30730952	173363	159417 20111027	W	201110 Water Volume	13104.44	@	1.057200(	Water Volu	070153065T	13104.44	1.0572	13854.01 R1510	D5MWM	20110922	20111003	0.34375	11	8	2601
30730952	173363	159417 20111027	W	201110 Water Volume	25017.56	@	1.218000(	Water Volu	070153065T	25017.56	1.218	30471.39 R1510	D5MWM	20111004	20111024	0.65625	21	8	2601
31018982	173363	159417 20111129	W	201111 Water Volume	28081.00	@	1.218000(	Water Volu	070153065T	28081	1.218	34202.66 R1510	D5MWM	20111024	20111122	0	29	8	2601
31292815	173363	159417 20111228	W	201112 Water Volume	26855.00	@	1.218000(	Water Volu	070153065T	26855	1.218	32709.39 R1510	D5MWM	20111122	20111221	0	29	8	2601

Region	Account Name
26LO	Walden's Ridge Utility Distict
26LO	Walden's Ridge Utility Distict
26LO	Walden's Ridge Utility Distict

26LO	Walden's Ridge Utility Distict
26LO	Walden's Ridge Utility Distict
26LO	Walden's Ridge Utility Distict
26LO	Walden's Ridge Utility Distict
26LO	Walden's Ridge Utility Distict
26LO	Walden's Ridge Utility Distict
26LO	Walden's Ridge Utility Distict
26LO	Walden's Ridge Utility Distict
26LO	Walden's Ridge Utility Distict
26LO	Walden's Ridge Utility Distict
26LO	Walden's Ridge Utility Distict
26LO	Walden's Ridge Utility Distict
26LO	Walden's Ridge Utility Distict
26LO	Walden's Ridge Utility Distict
26LO	Walden's Ridge Utility Distict
26LO	Walden's Ridge Utility Distict
26LO	Walden's Ridge Utility Distict

Bill ID	Account #	Customer #	Bill Date	Canc/Rebill	Utility	Adj Code	Revenue Month	Description			Description 1	Meter #	Usage	Rate	Rev Amnt	Rev Code	Rate Schedule	Begin Date	End Date	Pro Rate	Days	Meter Size	District
17932967	104444	106296	20080125		W		200801	Water Volume	37365.00	@	.796000(	Water Volu	031969283A	37365	0.796	29742.54	R1510	D5MSM	20071220	20080123	0	34	6	2600
18247374	104444	106296	20080225		W		200802	Water Volume	30910.00	@	.796000(	Water Volu	031969283A	30910	0.796	24604.36	R1510	D5MSM	20080123	20080220	0	28	6	2600
18589815	104444	106296	20080327		W		200803	Water Volume	35080.00	@	.796000(	Water Volu	031969283A	35080	0.796	27923.68	R1510	D5MSM	20080220	20080324	0	33	6	2600
18886441	104444	106296	20080425		W		200804	Water Volume	31467.00	@	.796000(	Water Volu	031969283A	31467	0.796	25047.73	R1510	D5MSM	20080324	20080422	0	29	6	2600
19180306	104444	106296	20080527		W		200805	Water Volume	33910.00	@	.796000(	Water Volu	031969283A	33910	0.796	26992.36	R1510	D5MSM	20080422	20080521	0	29	6	2600
19506412	104444	106296	20080626		W		200806	Water Volume	47894.00	@	.796000(	Water Volu	031969283A	47894	0.796	38123.62	R1510	D5MSM	20080521	20080623	0	33	6	2600
19818848	104444	106296	20080729		W		200807	Water Volume	52813.00	@	.796000(	Water Volu	031969283A	52813	0.796	42039.15	R1510	D5MSM	20080623	20080724	0	31	6	2600
20132353	104444	106296	20080827		W		200808	Water Volume	55722.00	@	.796000(	Water Volu	031969283A	55722	0.796	44354.71	R1510	D5MSM	20080724	20080822	0	29	6	2600
20452636	104444	106296	20080929		W		200809	Water Volume	51675.00	@	.796000(	Water Volu	031969283A	51675	0.796	41133.3	R1510	D5MSM	20080822	20080924	0	33	6	2600
20758432	104444	106296	20081028		W		200810	Water Volume	45112.00	@	.796000(	Water Volu	031969283A	45112	0.796	35909.15	R1510	D5MSM	20080924	20081023	0	29	6	2600
21094041	104444	106296	20081126		W		200811	Water Volume	32936.00	@	.796000(	Water Volu	031969283A	32936	0.796	26217.06	R1510	D5MSM	20081023	20081121	0	29	6	2600
21293582	104444	106296	20081226		W		200812	Water Volume	31988.00	@	.796000(	Water Volu	031969283A	31988	0.796	25462.45	R1510	D5MSM	20081121	20081222	0	31	6	2600
21565030	104444	106296	20090127		W		200901	Water Volume	35236.00	@	.796000(	Water Volu	031969283A	35236	0.796	28047.86	R1510	D5MSM	20081222	20090122	0	31	6	2600
21855250	104444	106296	20090226		W		200902	Water Volume	32614.00	@	.796000(	Water Volu	031969283A	32614	0.796	25960.74	R1510	D5MSM	20090122	20090223	0	32	6	2600
22123597	104444	106296	20090327		W		200903	Water Volume	28845.00	@	.796000(	Water Volu	031969283A	28845	0.796	22960.62	R1510	D5MSM	20090223	20090324	0	29	6	2600
22402225	104444	106296	20090429		W		200904	Water Volume	31787.00	@	.796000(	Water Volu	031969283A	31787	0.796	25302.45	R1510	D5MSM	20090324	20090424	0	31	6	2600
22670478	104444	106296	20090529		W		200905	Water Volume	37168.00	@	.796000(	Water Volu	031969283A	37168	0.796	29585.73	R1510	D5MSM	20090424	20090526	0	32	6	2600
22925041	104444	106296	20090629		W		200906	Water Volume	41001.00	@	.796000(	Water Volu	031969283A	41001	0.796	32636.8	R1510	D5MSM	20090526	20090624	0	29	6	2600
23200347	104444	106296	20090729		W		200907	Water Volume	10791.80	@	.796000(	Water Volu	031969283A	10791.8	0.796	8590.27	R1510	D5MSM	20090624	20090630	0.2	6	6	2600
23200347	104444	106296	20090729		W		200907	Water Volume	43167.20	@	.897700(	Water Volu	031969283A	43167.2	0.8977	38751.2	R1510	D5MSM	20090701	20090724	0.8	24	6	2600
23476228	104444	106296	20090827		W		200908	Water Volume	44903.00	@	.897700(	Water Volu	031969283A	44903	0.8977	40309.42	R1510	D5MSM	20090724	20090824	0	31	6	2600
23752993	104444	106296	20090928		W		200909	Water Volume	34408.00	@	.897700(	Water Volu	031969283A	34408	0.8977	30888.06	R1510	D5MSM	20090824	20090923	0	30	6	2600
24022102	104444	106296	20091027		W		200910	Water Volume	27213.00	@	.897700(	Water Volu	031969283A	27213	0.8977	24429.11	R1510	D5MSM	20090923	20091022	0	29	6	2600
24307387	104444	106296	20091130		W		200911	Water Volume	29666.00	@	.897700(	Water Volu	031969283A	29666	0.8977	26631.17	R1510	D5MSM	20091022	20091123	0	32	6	2600
24556044	104444	106296	20091228		W		200912	Water Volume	26424.00	@	.897700(	Water Volu	031969283A	26424	0.8977	23720.82	R1510	D5MSM	20091123	20091222	0	29	6	2600
24852245	104444	106296	20100127		W		201001	Water Volume	31110.00	@	.897700(	Water Volu	031969283A	31110	0.8977	27927.45	R1510	D5MSM	20091222	20100122	0	31	6	2600
25123377	104444	106296	20100225		W		201002	Water Volume	30349.00	@	.897700(	Water Volu	031969283A	30349	0.8977	27244.3	R1510	D5MSM	20100122	20100222	0	31	6	2600
25387592	104444	106296	20100326		W		201003	Water Volume	27467.00	@	.897700(	Water Volu	031969283A	27467	0.8977	24657.13	R1510	D5MSM	20100222	20100323	0	29	6	2600
25657664	104444	106296	20100428		W		201004	Water Volume	34149.00	@	.897700(	Water Volu	031969283A	34149	0.8977	30655.56	R1510	D5MSM	20100323	20100423	0	31	6	2600
25923711	104444	106296	20100527		W		201005	Water Volume	36085.00	@	.897700(	Water Volu	031969283A	36085	0.8977	32393.5	R1510	D5MSM	20100423	20100524	0	31	6	2600
26185188	104444	106296	20100628		W		201006	Water Volume	35108.00	@	.897700(	Water Volu	031969283A	35108	0.8977	31516.45	R1510	D5MSM	20100524	20100623	0	30	6	2600
26456307	104444	106296	20100728		W		201007	Water Volume	48755.00	@	.897700(	Water Volu	031969283A	48755	0.8977	43767.36	R1510	D5MSM	20100623	20100723	0	30	6	2600
26733269	104444	106296	20100826		W		201008	Water Volume	49259.00	@	.897700(	Water Volu	031969283A	49259	0.8977	44219.8	R1510	D5MSM	20100723	20100823	0	31	6	2600
27015405	104444	106296	20100928		W		201009	Water Volume	53465.00	@	.897700(	Water Volu	031969283A	53465	0.8977	47995.53	R1510	D5MSM	20100823	20100922	0	30	6	2600

27413518	104444	106296	20101027	W	201010	Water Volume	51039.00	@	.897700(	Water Volu	031969283A	51039	0.8977	45817.71	R1510	D5MSM	20100922	20101022	0	30	6	2600
27684944	104444	106296	20101129	W	201011	Water Volume	36569.00	@	.897700(	Water Volu	031969283A	36569	0.8977	32827.99	R1510	D5MSM	20101022	20101122	0	31	6	2600
27944113	104444	106296	20101224	W	201012	Water Volume	28596.00	@	.897700(	Water Volu	031969283A	28596	0.8977	25670.63	R1510	D5MSM	20101122	20101221	0	29	6	2600
28234109	104444	106296	20110126	W	201101	Water Volume	30932.00	@	.897700(	Water Volu	031969283A	30932	0.8977	27767.66	R1510	D5MSM	20101221	20110121	0	31	6	2600
28515247	104444	106296	20110224	W	201102	Water Volume	28287.00	@	.897700(	Water Volu	031969283A	28287	0.8977	25393.24	R1510	D5MSM	20110121	20110221	0	31	6	2600
28780473	104444	106296	20110325	W	201103	Water Volume	27502.00	@	.897700(	Water Volu	031969283A	27502	0.8977	24688.55	R1510	D5MSM	20110221	20110322	0	29	6	2600
29057928	104444	106296	20110426	W	201104	Water Volume	28779.00	@	.897700(	Water Volu	031969283A	28779	0.8977	25834.91	R1510	D5MSM	20110322	20110420	0	29	6	2600
29330936	104444	106296	20110525	W	201105	Water Volume	34065.00	@	.897700(	Water Volu	031969283A	34065	0.8977	30580.15	R1510	D5MSM	20110420	20110520	0	30	6	2600
29595873	104444	106296	20110627	W	201106	Water Volume	55801.00	@	.897700(	Water Volu	031969283A	55801	0.8977	50092.56	R1510	D5MSM	20110520	20110622	0	33	6	2600
29885844	104444	106296	20110728	W	201107	Water Volume	44205.00	@	.897700(	Water Volu	031969283A	44205	0.8977	39682.83	R1510	D5MSM	20110622	20110725	0	33	6	2600
30154682	104444	106296	20110826	W	201108	Water Volume	52302.00	@	.897700(	Water Volu	031969283A	52302	0.8977	46951.51	R1510	D5MSM	20110725	20110823	0	29	6	2600
30442635	104444	106296	20110928	W	201109	Water Volume	46736.00	@	.897700(	Water Volu	031969283A	46736	0.8977	41954.91	R1510	D5MSM	20110823	20110923	0	31	6	2600
30730262	104444	106296	20111027	W	201110	Water Volume	8179.84	@	.897700(	Water Volu	031969283A	8179.84	0.8977	7343.04	R1510	D5MSM	20110923	20110930	0.225807	7	6	2600
30730262	104444	106296	20111027	W	201110	Water Volume	28045.16	@	1.034400(	Water Volu	031969283A	28045.16	1.0344	29009.91	R1510	D5MSM	20111001	20111024	0.774194	24	6	2600
31018303	104444	106296	20111129	W	201111	Water Volume	27382.00	@	1.034400(	Water Volu	031969283A	27382	1.0344	28323.94	R1510	D5MSM	20111024	20111122	0	29	6	2600
31292142	104444	106296	20111228	W	201112	Water Volume	26596.00	@	1.034400(	Water Volu	031969283A	26596	1.0344	27510.9	R1510	D5MSM	20111122	20111221	0	29	6	2600

Region	Account Name
26HC	Town of Signal Mountain
26HC	Town of Signal Mountain
26HC	Town of Signal Mountain

26HC	Town of Signal Mountain
26HC	Town of Signal Mountain
26HC	Town of Signal Mountain
26HC	Town of Signal Mountain
26HC	Town of Signal Mountain
26HC	Town of Signal Mountain
26HC	Town of Signal Mountain
26HC	Town of Signal Mountain
26HC	Town of Signal Mountain
26HC	Town of Signal Mountain
26HC	Town of Signal Mountain
26HC	Town of Signal Mountain
26HC	Town of Signal Mountain
26HC	Town of Signal Mountain
26HC	Town of Signal Mountain
26HC	Town of Signal Mountain

Bill ID	Account #	Customer #	Bill Date	Canc/Rebill	Utility	Adj Code	Revenue Month	Description	Description 1	Meter #	Usage	Rate	Rev Amnt	Rev Code	Rate Schedule	Begin Date	End Date
17719267	104865	106717	20080107		W		200801	Basic Service	Basic Serv	031965098T	0	0	291.49	R1310	A3M4S	20071130	20080102
17719267	104865	106717	20080107		W		200801	Basic Service	Basic Serv	031965099T	0	0	291.49	R1310	A3MSM	20071130	20080102
17719267	104865	106717	20080107		W		200801	Water Volume 4.00 @ .194000	Water Volu	031965099T	4	0.194	0.78	R1310	A3MSM	20071130	20080102
17719267	104865	106717	20080107		W		200801	61.00 @ 3.073000		031965099T	61	3.073	187.45	R1310	A3MSM	20071130	20080102
17719267	104865	106717	20080107		W		200801	435.00 @ 1.931000		031965099T	435	1.931	839.99	R1310	A3MSM	20071130	20080102
17719267	104865	106717	20080107		W		200801	4500.00 @ 1.443000		031965099T	4500	1.443	6493.5	R1310	A3MSM	20071130	20080102
17719267	104865	106717	20080107		W		200801	9509.00 @ 1.103000		031965099T	9509	1.103	10488.43	R1310	A3MSM	20071130	20080102
18014651	104865	106717	20080204		W		200802	Basic Service	Basic Serv	031965098T	0	0	291.49	R1310	A3M4S	20080102	20080130
18014651	104865	106717	20080204		W		200802	Basic Service	Basic Serv	031965099T	0	0	291.49	R1310	A3MSM	20080102	20080130
18014651	104865	106717	20080204		W		200802	Water Volume 4.00 @ .194000	Water Volu	031965099T	4	0.194	0.78	R1310	A3MSM	20080102	20080130
18014651	104865	106717	20080204		W		200802	61.00 @ 3.073000		031965099T	61	3.073	187.45	R1310	A3MSM	20080102	20080130
18014651	104865	106717	20080204		W		200802	435.00 @ 1.931000		031965099T	435	1.931	839.99	R1310	A3MSM	20080102	20080130
18014651	104865	106717	20080204		W		200802	4500.00 @ 1.443000		031965099T	4500	1.443	6493.5	R1310	A3MSM	20080102	20080130
18014651	104865	106717	20080204		W		200802	10000.00 @ 1.103000		031965099T	10000	1.103	11030	R1310	A3MSM	20080102	20080130
18014651	104865	106717	20080204		W		200802	858.00 @ .655000		031965099T	858	0.655	561.99	R1310	A3MSM	20080102	20080130
18330964	104865	106717	20080304		W		200803	Basic Service	Basic Serv	031965098T	0	0	291.49	R1310	A3M4S	20080130	20080228
18330964	104865	106717	20080304		W		200803	Basic Service	Basic Serv	031965099T	0	0	291.49	R1310	A3MSM	20080130	20080228
18330964	104865	106717	20080304		W		200803	Water Volume 4.00 @ .194000	Water Volu	031965099T	4	0.194	0.78	R1310	A3MSM	20080130	20080228
18330964	104865	106717	20080304		W		200803	61.00 @ 3.073000		031965099T	61	3.073	187.45	R1310	A3MSM	20080130	20080228
18330964	104865	106717	20080304		W		200803	435.00 @ 1.931000		031965099T	435	1.931	839.99	R1310	A3MSM	20080130	20080228
18330964	104865	106717	20080304		W		200803	4500.00 @ 1.443000		031965099T	4500	1.443	6493.5	R1310	A3MSM	20080130	20080228
18330964	104865	106717	20080304		W		200803	10000.00 @ 1.103000		031965099T	10000	1.103	11030	R1310	A3MSM	20080130	20080228
18330964	104865	106717	20080304		W		200803	4997.00 @ .655000		031965099T	4997	0.655	3273.04	R1310	A3MSM	20080130	20080228
18687619	104865	106717	20080407		W		200804	Basic Service	Basic Serv	031965098T	0	0	291.49	R1310	A3M4S	20080228	20080401
18687619	104865	106717	20080407		W		200804	Basic Service	Basic Serv	031965099T	0	0	291.49	R1310	A3MSM	20080228	20080401
18687619	104865	106717	20080407		W		200804	Water Volume 4.00 @ .194000	Water Volu	031965099T	4	0.194	0.78	R1310	A3MSM	20080228	20080401
18687619	104865	106717	20080407		W		200804	61.00 @ 3.073000		031965099T	61	3.073	187.45	R1310	A3MSM	20080228	20080401
18687619	104865	106717	20080407		W		200804	435.00 @ 1.931000		031965099T	435	1.931	839.99	R1310	A3MSM	20080228	20080401
18687619	104865	106717	20080407		W		200804	4500.00 @ 1.443000		031965099T	4500	1.443	6493.5	R1310	A3MSM	20080228	20080401
18687619	104865	106717	20080407		W		200804	10000.00 @ 1.103000		031965099T	10000	1.103	11030	R1310	A3MSM	20080228	20080401
18687619	104865	106717	20080407		W		200804	14209.00 @ .655000		031965099T	14209	0.655	9306.9	R1310	A3MSM	20080228	20080401
18965712	104865	106717	20080505		W		200805	Basic Service	Basic Serv	031965098T	0	0	291.49	R1310	A3M4S	20080401	20080430
18965712	104865	106717	20080505		W		200805	Basic Service	Basic Serv	031965099T	0	0	291.49	R1310	A3MSM	20080401	20080430
18965712	104865	106717	20080505		W		200805	Water Volume 4.00 @ .194000	Water Volu	031965099T	4	0.194	0.78	R1310	A3MSM	20080401	20080430
18965712	104865	106717	20080505		W		200805	61.00 @ 3.073000		031965099T	61	3.073	187.45	R1310	A3MSM	20080401	20080430
18965712	104865	106717	20080505		W		200805	435.00 @ 1.931000		031965099T	435	1.931	839.99	R1310	A3MSM	20080401	20080430
18965712	104865	106717	20080505		W		200805	4500.00 @ 1.443000		031965099T	4500	1.443	6493.5	R1310	A3MSM	20080401	20080430
18965712	104865	106717	20080505		W		200805	10000.00 @ 1.103000		031965099T	10000	1.103	11030	R1310	A3MSM	20080401	20080430
18965712	104865	106717	20080505		W		200805	11857.00 @ .655000		031965099T	11857	0.655	7766.34	R1310	A3MSM	20080401	20080430
19293350	104865	106717	20080605		W		200806	Basic Service	Basic Serv	031965098T	0	0	291.49	R1310	A3M4S	20080430	20080602
19293350	104865	106717	20080605		W		200806	Basic Service	Basic Serv	031965099T	0	0	291.49	R1310	A3MSM	20080430	20080602
19293350	104865	106717	20080605		W		200806	Water Volume 4.00 @ .194000	Water Volu	031965099T	4	0.194	0.78	R1310	A3MSM	20080430	20080602
19293350	104865	106717	20080605		W		200806	61.00 @ 3.073000		031965099T	61	3.073	187.45	R1310	A3MSM	20080430	20080602
19293350	104865	106717	20080605		W		200806	435.00 @ 1.931000		031965099T	435	1.931	839.99	R1310	A3MSM	20080430	20080602
19293350	104865	106717	20080605		W		200806	4500.00 @ 1.443000		031965099T	4500	1.443	6493.5	R1310	A3MSM	20080430	20080602
19293350	104865	106717	20080605		W		200806	10000.00 @ 1.103000		031965099T	10000	1.103	11030	R1310	A3MSM	20080430	20080602
19293350	104865	106717	20080605		W		200806	8823.00 @ .655000		031965099T	8823	0.655	5779.07	R1310	A3MSM	20080430	20080602
19588922	104865	106717	20080707		W		200807	Basic Service	Basic Serv	031965098T	0	0	291.49	R1310	A3M4S	20080602	20080701
19588922	104865	106717	20080707		W		200807	Basic Service	Basic Serv	031965099T	0	0	291.49	R1310	A3MSM	20080602	20080701
19588922	104865	106717	20080707		W		200807	Water Volume 4.00 @ .194000	Water Volu	031965099T	4	0.194	0.78	R1310	A3MSM	20080602	20080701
19588922	104865	106717	20080707		W		200807	61.00 @ 3.073000		031965099T	61	3.073	187.45	R1310	A3MSM	20080602	20080701
19588922	104865	106717	20080707		W		200807	435.00 @ 1.931000		031965099T	435	1.931	839.99	R1310	A3MSM	20080602	20080701
19588922	104865	106717	20080707		W		200807	4500.00 @ 1.443000		031965099T	4500	1.443	6493.5	R1310	A3MSM	20080602	20080701
19588922	104865	106717	20080707		W		200807	10000.00 @ 1.103000		031965099T	10000	1.103	11030	R1310	A3MSM	20080602	20080701
19588922	104865	106717	20080707		W		200807	6900.00 @ .655000		031965099T	6900	0.655	4519.5	R1310	A3MSM	20080602	20080701
19910579	104865	106717	20080806		W		200808	Basic Service	Basic Serv	031965098T	0	0	291.49	R1310	A3M4S	20080701	20080801
19910579	104865	106717	20080806		W		200808	Basic Service	Basic Serv	031965099T	0	0	291.49	R1310	A3MSM	20080701	20080801
19910579	104865	106717	20080806		W		200808	Water Volume 4.00 @ .194000	Water Volu	031965099T	4	0.194	0.78	R1310	A3MSM	20080701	20080801
19910579	104865	106717	20080806		W		200808	61.00 @ 3.073000		031965099T	61	3.073	187.45	R1310	A3MSM	20080701	20080801
19910579	104865	106717	20080806		W		200808	435.00 @ 1.931000		031965099T	435	1.931	839.99	R1310	A3MSM	20080701	20080801

19910579	104865	106717	20080806	W	200808	4500.00 @ 1.443000		031965099T	4500	1.443	6493.5	R1310	A3MSM	20080701	20080801
19910579	104865	106717	20080806	W	200808	10000.00 @ 1.103000		031965099T	10000	1.103	11030	R1310	A3MSM	20080701	20080801
19910579	104865	106717	20080806	W	200808	7368.00 @ .655000		031965099T	7368	0.655	4826.04	R1310	A3MSM	20080701	20080801
20225707	104865	106717	20080908	W	200809 Basic Service		Basic Serv	031965098T	0	0	291.49	R1310	A3M4S	20080801	20080903
20225707	104865	106717	20080908	W	200809 Basic Service		Basic Serv	031965099T	0	0	291.49	R1310	A3MSM	20080801	20080903
20225707	104865	106717	20080908	W	200809 Water Volume	4.00 @ .194000	Water Volu	031965099T	4	0.194	0.78	R1310	A3MSM	20080801	20080903
20225707	104865	106717	20080908	W	200809	61.00 @ 3.073000		031965099T	61	3.073	187.45	R1310	A3MSM	20080801	20080903
20225707	104865	106717	20080908	W	200809	435.00 @ 1.931000		031965099T	435	1.931	839.99	R1310	A3MSM	20080801	20080903
20225707	104865	106717	20080908	W	200809	4500.00 @ 1.443000		031965099T	4500	1.443	6493.5	R1310	A3MSM	20080801	20080903
20225707	104865	106717	20080908	W	200809	10000.00 @ 1.103000		031965099T	10000	1.103	11030	R1310	A3MSM	20080801	20080903
20225707	104865	106717	20080908	W	200809	7553.00 @ .655000		031965099T	7553	0.655	4947.22	R1310	A3MSM	20080801	20080903
20534615	104865	106717	20081007	W	200810 Basic Service		Basic Serv	031965098T	0	0	271.39	R1310	A3M4S	20080903	20080930
20534615	104865	106717	20081007	W	200810 Basic Service		Basic Serv	031965098T	0	0	20.98	R1310	A3M4S	20081001	20081002
20534615	104865	106717	20081007	W	200810 Basic Service		Basic Serv	031965099T	0	0	271.39	R1310	A3MSM	20080903	20080930
20534615	104865	106717	20081007	W	200810 Water Volume	3.72 @ .194000	Water Volu	031965099T	3.72	0.194	0.72	R1310	A3MSM	20080903	20080930
20534615	104865	106717	20081007	W	200810	56.79 @ 3.073000		031965099T	56.79	3.073	174.52	R1310	A3MSM	20080903	20080930
20534615	104865	106717	20081007	W	200810	405.00 @ 1.931000		031965099T	405	1.931	782.06	R1310	A3MSM	20080903	20080930
20534615	104865	106717	20081007	W	200810	4189.66 @ 1.443000		031965099T	4189.66	1.443	6045.68	R1310	A3MSM	20080903	20080930
20534615	104865	106717	20081007	W	200810	9310.35 @ 1.103000		031965099T	9310.35	1.103	10269.32	R1310	A3MSM	20080903	20080930
20534615	104865	106717	20081007	W	200810	7412.89 @ .655000		031965099T	7412.89	0.655	4855.44	R1310	A3MSM	20080903	20080930
20534615	104865	106717	20081007	W	200810 Basic Service		Basic Serv	031965099T	0	0	20.98	R1310	A3MSM	20081001	20081002
20534615	104865	106717	20081007	W	200810 Water Volume	.28 @ .202000	Water Volu	031965099T	0.28	0.202	0.06	R1310	A3MSM	20081001	20081002
20534615	104865	106717	20081007	W	200810	4.21 @ 3.207000		031965099T	4.21	3.207	13.5	R1310	A3MSM	20081001	20081002
20534615	104865	106717	20081007	W	200810	30.00 @ 2.015000		031965099T	30	2.015	60.45	R1310	A3MSM	20081001	20081002
20534615	104865	106717	20081007	W	200810	310.34 @ 1.506000		031965099T	310.34	1.506	467.37	R1310	A3MSM	20081001	20081002
20534615	104865	106717	20081007	W	200810	689.66 @ 1.151000		031965099T	689.66	1.151	793.8	R1310	A3MSM	20081001	20081002
20534615	104865	106717	20081007	W	200810	549.10 @ .684000		031965099T	549.1	0.684	375.58	R1310	A3MSM	20081001	20081002
20858393	104865	106717	20081105	W	200811 Basic Service		Basic Serv	031965098T	0	0	304.23	R1310	A3M4S	20081002	20081031
20858393	104865	106717	20081105	W	200811 Basic Service		Basic Serv	031965099T	0	0	304.23	R1310	A3MSM	20081002	20081031
20858393	104865	106717	20081105	W	200811 Water Volume	4.00 @ .202000	Water Volu	031965099T	4	0.202	0.81	R1310	A3MSM	20081002	20081031
20858393	104865	106717	20081105	W	200811	61.00 @ 3.207000		031965099T	61	3.207	195.63	R1310	A3MSM	20081002	20081031
20858393	104865	106717	20081105	W	200811	435.00 @ 2.015000		031965099T	435	2.015	876.53	R1310	A3MSM	20081002	20081031
20858393	104865	106717	20081105	W	200811	4500.00 @ 1.506000		031965099T	4500	1.506	6777	R1310	A3MSM	20081002	20081031
20858393	104865	106717	20081105	W	200811	8505.00 @ 1.151000		031965099T	8505	1.151	9789.26	R1310	A3MSM	20081002	20081031
21168617	104865	106717	20081208	W	200812 Basic Service		Basic Serv	031965098T	0	0	304.23	R1310	A3M4S	20081031	20081203
21168617	104865	106717	20081208	W	200812 Basic Service		Basic Serv	031965099T	0	0	304.23	R1310	A3MSM	20081031	20081203
21168617	104865	106717	20081208	W	200812 Water Volume	4.00 @ .202000	Water Volu	031965099T	4	0.202	0.81	R1310	A3MSM	20081031	20081203
21168617	104865	106717	20081208	W	200812	61.00 @ 3.207000		031965099T	61	3.207	195.63	R1310	A3MSM	20081031	20081203
21168617	104865	106717	20081208	W	200812	435.00 @ 2.015000		031965099T	435	2.015	876.53	R1310	A3MSM	20081031	20081203
21168617	104865	106717	20081208	W	200812	4500.00 @ 1.506000		031965099T	4500	1.506	6777	R1310	A3MSM	20081031	20081203
21168617	104865	106717	20081208	W	200812	9719.00 @ 1.151000		031965099T	9719	1.151	11186.57	R1310	A3MSM	20081031	20081203
21369068	104865	106717	20090107	W	200901 Basic Service		Basic Serv	031965098T	0	0	304.23	R1310	A3M4S	20081203	20090102
21369068	104865	106717	20090107	W	200901 Basic Service		Basic Serv	031965099T	0	0	304.23	R1310	A3MSM	20081203	20090102
21369068	104865	106717	20090107	W	200901 Water Volume	4.00 @ .202000	Water Volu	031965099T	4	0.202	0.81	R1310	A3MSM	20081203	20090102
21369068	104865	106717	20090107	W	200901	61.00 @ 3.207000		031965099T	61	3.207	195.63	R1310	A3MSM	20081203	20090102
21369068	104865	106717	20090107	W	200901	435.00 @ 2.015000		031965099T	435	2.015	876.53	R1310	A3MSM	20081203	20090102
21369068	104865	106717	20090107	W	200901	4500.00 @ 1.506000		031965099T	4500	1.506	6777	R1310	A3MSM	20081203	20090102
21369068	104865	106717	20090107	W	200901	7025.00 @ 1.151000		031965099T	7025	1.151	8085.78	R1310	A3MSM	20081203	20090102
21651743	104865	106717	20090205	W	200902 Basic Service		Basic Serv	031965098T	0	0	304.23	R1310	A3M4S	20090102	20090202
21651743	104865	106717	20090205	W	200902 Basic Service		Basic Serv	031965099T	0	0	304.23	R1310	A3MSM	20090102	20090202
21651743	104865	106717	20090205	W	200902 Water Volume	4.00 @ .202000	Water Volu	031965099T	4	0.202	0.81	R1310	A3MSM	20090102	20090202
21651743	104865	106717	20090205	W	200902	61.00 @ 3.207000		031965099T	61	3.207	195.63	R1310	A3MSM	20090102	20090202
21651743	104865	106717	20090205	W	200902	435.00 @ 2.015000		031965099T	435	2.015	876.53	R1310	A3MSM	20090102	20090202
21651743	104865	106717	20090205	W	200902	4500.00 @ 1.506000		031965099T	4500	1.506	6777	R1310	A3MSM	20090102	20090202
21651743	104865	106717	20090205	W	200902	10000.00 @ 1.151000		031965099T	10000	1.151	11510	R1310	A3MSM	20090102	20090202
21651743	104865	106717	20090205	W	200902	839.00 @ .684000		031965099T	839	0.684	573.88	R1310	A3MSM	20090102	20090202
21926328	104865	106717	20090306	W	200903 Basic Service		Basic Serv	031965098T	0	0	304.23	R1310	A3M4S	20090202	20090303
21926328	104865	106717	20090306	W	200903 Basic Service		Basic Serv	031965099T	0	0	304.23	R1310	A3MSM	20090202	20090303
21926328	104865	106717	20090306	W	200903 Water Volume	4.00 @ .202000	Water Volu	031965099T	4	0.202	0.81	R1310	A3MSM	20090202	20090303
21926328	104865	106717	20090306	W	200903	61.00 @ 3.207000		031965099T	61	3.207	195.63	R1310	A3MSM	20090202	20090303
21926328	104865	106717	20090306	W	200903	435.00 @ 2.015000		031965099T	435	2.015	876.53	R1310	A3MSM	20090202	20090303
21926328	104865	106717	20090306	W	200903	4500.00 @ 1.506000		031965099T	4500	1.506	6777	R1310	A3MSM	20090202	20090303

21926328	104865	106717	20090306	W	200903	10000.00 @ 1.151000		031965099T	10000	1.151	11510 R1310	A3MSM	20090202	20090303
21926328	104865	106717	20090306	W	200903	4954.00 @ .684000		031965099T	4954	0.684	3388.54 R1310	A3MSM	20090202	20090303
22210903	104865	106717	20090407	W	200904	Basic Service	Basic Serv	031965098T	0	0	304.23 R1310	A3M4S	20090303	20090402
22210903	104865	106717	20090407	W	200904	Basic Service	Basic Serv	031965099T	0	0	304.23 R1310	A3MSM	20090303	20090402
22210903	104865	106717	20090407	W	200904	Water Volume 4.00 @ .202000	Water Volu	031965099T	4	0.202	0.81 R1310	A3MSM	20090303	20090402
22210903	104865	106717	20090407	W	200904	61.00 @ 3.207000		031965099T	61	3.207	195.63 R1310	A3MSM	20090303	20090402
22210903	104865	106717	20090407	W	200904	435.00 @ 2.015000		031965099T	435	2.015	876.53 R1310	A3MSM	20090303	20090402
22210903	104865	106717	20090407	W	200904	4500.00 @ 1.506000		031965099T	4500	1.506	6777 R1310	A3MSM	20090303	20090402
22210903	104865	106717	20090407	W	200904	10000.00 @ 1.151000		031965099T	10000	1.151	11510 R1310	A3MSM	20090303	20090402
22210903	104865	106717	20090407	W	200904	10935.00 @ .684000		031965099T	10935	0.684	7479.54 R1310	A3MSM	20090303	20090402
22487458	104865	106717	20090507	W	200905	Basic Service	Basic Serv	031965098T	0	0	304.23 R1310	A3M4S	20090402	20090504
22487458	104865	106717	20090507	W	200905	Basic Service	Basic Serv	031965099T	0	0	304.23 R1310	A3MSM	20090402	20090504
22487458	104865	106717	20090507	W	200905	Water Volume 4.00 @ .202000	Water Volu	031965099T	4	0.202	0.81 R1310	A3MSM	20090402	20090504
22487458	104865	106717	20090507	W	200905	61.00 @ 3.207000		031965099T	61	3.207	195.63 R1310	A3MSM	20090402	20090504
22487458	104865	106717	20090507	W	200905	435.00 @ 2.015000		031965099T	435	2.015	876.53 R1310	A3MSM	20090402	20090504
22487458	104865	106717	20090507	W	200905	4500.00 @ 1.506000		031965099T	4500	1.506	6777 R1310	A3MSM	20090402	20090504
22487458	104865	106717	20090507	W	200905	10000.00 @ 1.151000		031965099T	10000	1.151	11510 R1310	A3MSM	20090402	20090504
22487458	104865	106717	20090507	W	200905	12914.00 @ .684000		031965099T	12914	0.684	8833.18 R1310	A3MSM	20090402	20090504
22742555	104865	106717	20090608	W	200906	Basic Service	Basic Serv	031965098T	0	0	304.23 R1310	A3M4S	20090504	20090604
22742555	104865	106717	20090608	W	200906	Basic Service	Basic Serv	031965099T	0	0	304.23 R1310	A3MSM	20090504	20090604
22742555	104865	106717	20090608	W	200906	Water Volume 4.00 @ .202000	Water Volu	031965099T	4	0.202	0.81 R1310	A3MSM	20090504	20090604
22742555	104865	106717	20090608	W	200906	61.00 @ 3.207000		031965099T	61	3.207	195.63 R1310	A3MSM	20090504	20090604
22742555	104865	106717	20090608	W	200906	435.00 @ 2.015000		031965099T	435	2.015	876.53 R1310	A3MSM	20090504	20090604
22742555	104865	106717	20090608	W	200906	4500.00 @ 1.506000		031965099T	4500	1.506	6777 R1310	A3MSM	20090504	20090604
22742555	104865	106717	20090608	W	200906	10000.00 @ 1.151000		031965099T	10000	1.151	11510 R1310	A3MSM	20090504	20090604
22742555	104865	106717	20090608	W	200906	12921.00 @ .684000		031965099T	12921	0.684	8837.96 R1310	A3MSM	20090504	20090604
23026822	104865	106717	20090708	W	200907	Basic Service	Basic Serv	031965098T	0	0	304.23 R1310	A3M4S	20090604	20090702
23026822	104865	106717	20090708	W	200907	Basic Service	Basic Serv	031965099T	0	0	304.23 R1310	A3MSM	20090604	20090702
23026822	104865	106717	20090708	W	200907	Water Volume 4.00 @ .202000	Water Volu	031965099T	4	0.202	0.81 R1310	A3MSM	20090604	20090702
23026822	104865	106717	20090708	W	200907	61.00 @ 3.207000		031965099T	61	3.207	195.63 R1310	A3MSM	20090604	20090702
23026822	104865	106717	20090708	W	200907	435.00 @ 2.015000		031965099T	435	2.015	876.53 R1310	A3MSM	20090604	20090702
23026822	104865	106717	20090708	W	200907	4500.00 @ 1.506000		031965099T	4500	1.506	6777 R1310	A3MSM	20090604	20090702
23026822	104865	106717	20090708	W	200907	10000.00 @ 1.151000		031965099T	10000	1.151	11510 R1310	A3MSM	20090604	20090702
23026822	104865	106717	20090708	W	200907	8503.00 @ .684000		031965099T	8503	0.684	5816.05 R1310	A3MSM	20090604	20090702
23282935	104865	106717	20090806	W	200908	Basic Service	Basic Serv	031965098T	0	0	304.23 R1310	A3M4S	20090702	20090803
23282935	104865	106717	20090806	W	200908	Basic Service	Basic Serv	031965099T	0	0	304.23 R1310	A3MSM	20090702	20090803
23282935	104865	106717	20090806	W	200908	Water Volume 4.00 @ .202000	Water Volu	031965099T	4	0.202	0.81 R1310	A3MSM	20090702	20090803
23282935	104865	106717	20090806	W	200908	61.00 @ 3.207000		031965099T	61	3.207	195.63 R1310	A3MSM	20090702	20090803
23282935	104865	106717	20090806	W	200908	435.00 @ 2.015000		031965099T	435	2.015	876.53 R1310	A3MSM	20090702	20090803
23282935	104865	106717	20090806	W	200908	4500.00 @ 1.506000		031965099T	4500	1.506	6777 R1310	A3MSM	20090702	20090803
23282935	104865	106717	20090806	W	200908	10000.00 @ 1.151000		031965099T	10000	1.151	11510 R1310	A3MSM	20090702	20090803
23282935	104865	106717	20090806	W	200908	8181.00 @ .684000		031965099T	8181	0.684	5595.8 R1310	A3MSM	20090702	20090803
23547031	104865	106717	20090904	W	200909	Basic Service	Basic Serv	031965098T	0	0	304.23 R1310	A3M4S	20090803	20090902
23547031	104865	106717	20090904	W	200909	Basic Service	Basic Serv	031965099T	0	0	304.23 R1310	A3MSM	20090803	20090902
23547031	104865	106717	20090904	W	200909	Water Volume 4.00 @ .202000	Water Volu	031965099T	4	0.202	0.81 R1310	A3MSM	20090803	20090902
23547031	104865	106717	20090904	W	200909	61.00 @ 3.207000		031965099T	61	3.207	195.63 R1310	A3MSM	20090803	20090902
23547031	104865	106717	20090904	W	200909	435.00 @ 2.015000		031965099T	435	2.015	876.53 R1310	A3MSM	20090803	20090902
23547031	104865	106717	20090904	W	200909	4500.00 @ 1.506000		031965099T	4500	1.506	6777 R1310	A3MSM	20090803	20090902
23547031	104865	106717	20090904	W	200909	10000.00 @ 1.151000		031965099T	10000	1.151	11510 R1310	A3MSM	20090803	20090902
23547031	104865	106717	20090904	W	200909	8813.00 @ .684000		031965099T	8813	0.684	6028.09 R1310	A3MSM	20090803	20090902
23826382	104865	106717	20091006	W	200910	Basic Service	Basic Serv	031965098T	0	0	304.23 R1310	A3M4S	20090902	20091001
23826382	104865	106717	20091006	W	200910	Basic Service	Basic Serv	031965099T	0	0	304.23 R1310	A3MSM	20090902	20091001
23826382	104865	106717	20091006	W	200910	Water Volume 4.00 @ .202000	Water Volu	031965099T	4	0.202	0.81 R1310	A3MSM	20090902	20091001
23826382	104865	106717	20091006	W	200910	61.00 @ 3.207000		031965099T	61	3.207	195.63 R1310	A3MSM	20090902	20091001
23826382	104865	106717	20091006	W	200910	435.00 @ 2.015000		031965099T	435	2.015	876.53 R1310	A3MSM	20090902	20091001
23826382	104865	106717	20091006	W	200910	4500.00 @ 1.506000		031965099T	4500	1.506	6777 R1310	A3MSM	20090902	20091001
23826382	104865	106717	20091006	W	200910	10000.00 @ 1.151000		031965099T	10000	1.151	11510 R1310	A3MSM	20090902	20091001
23826382	104865	106717	20091006	W	200910	506.00 @ .684000		031965099T	506	0.684	346.1 R1310	A3MSM	20090902	20091001
24116443	104865	106717	20091105	W	200911	Basic Service	Basic Serv	031965098T	0	0	304.23 R1310	A3M4S	20091001	20091102
24116443	104865	106717	20091105	W	200911	Basic Service	Basic Serv	031965099T	0	0	304.23 R1310	A3MSM	20091001	20091102
24116443	104865	106717	20091105	W	200911	Water Volume 4.00 @ .202000	Water Volu	031965099T	4	0.202	0.81 R1310	A3MSM	20091001	20091102

24116443	104865	106717	20091105	W	200911		61.00 @ 3.207000		0319650997	61	3.207	195.63 R1310	A3MSM	20091001	20091102
24116443	104865	106717	20091105	W	200911		435.00 @ 2.015000		0319650997	435	2.015	876.53 R1310	A3MSM	20091001	20091102
24116443	104865	106717	20091105	W	200911		4500.00 @ 1.506000		0319650997	4500	1.506	6777 R1310	A3MSM	20091001	20091102
24116443	104865	106717	20091105	W	200911		10000.00 @ 1.151000		0319650997	10000	1.151	11510 R1310	A3MSM	20091001	20091102
24116443	104865	106717	20091105	W	200911		502.00 @ .684000		0319650997	502	0.684	343.37 R1310	A3MSM	20091001	20091102
24393777	104865	106717	20091209	W	200912	Basic Service		Basic Serv	0319650987	0	0	304.23 R1310	A3M4S	20091102	20091202
24393777	104865	106717	20091209	W	200912	Basic Service		Basic Serv	0319650997	0	0	304.23 R1310	A3MSM	20091102	20091202
24393777	104865	106717	20091209	W	200912	Water Volume	4.00 @ .202000	Water Volu	0319650997	4	0.202	0.81 R1310	A3MSM	20091102	20091202
24393777	104865	106717	20091209	W	200912		61.00 @ 3.207000		0319650997	61	3.207	195.63 R1310	A3MSM	20091102	20091202
24393777	104865	106717	20091209	W	200912		435.00 @ 2.015000		0319650997	435	2.015	876.53 R1310	A3MSM	20091102	20091202
24393777	104865	106717	20091209	W	200912		4500.00 @ 1.506000		0319650997	4500	1.506	6777 R1310	A3MSM	20091102	20091202
24393777	104865	106717	20091209	W	200912		8475.00 @ 1.151000		0319650997	8475	1.151	9754.73 R1310	A3MSM	20091102	20091202
24666195	104865	106717	20100107	W	201001	Basic Service		Basic Serv	0319650987	0	0	304.23 R1310	A3M4S	20091202	20100104
24666195	104865	106717	20100107	W	201001	Basic Service		Basic Serv	0319650997	0	0	304.23 R1310	A3MSM	20091202	20100104
24666195	104865	106717	20100107	W	201001	Water Volume	4.00 @ .202000	Water Volu	0319650997	4	0.202	0.81 R1310	A3MSM	20091202	20100104
24666195	104865	106717	20100107	W	201001		61.00 @ 3.207000		0319650997	61	3.207	195.63 R1310	A3MSM	20091202	20100104
24666195	104865	106717	20100107	W	201001		435.00 @ 2.015000		0319650997	435	2.015	876.53 R1310	A3MSM	20091202	20100104
24666195	104865	106717	20100107	W	201001		4500.00 @ 1.506000		0319650997	4500	1.506	6777 R1310	A3MSM	20091202	20100104
24666195	104865	106717	20100107	W	201001		7727.00 @ 1.151000		0319650997	7727	1.151	8893.78 R1310	A3MSM	20091202	20100104
24924116	104865	106717	20100204	W	201002	Basic Service		Basic Serv	0319650987	0	0	304.23 R1310	A3M4S	20100104	20100201
24924116	104865	106717	20100204	W	201002	Basic Service		Basic Serv	0319650997	0	0	304.23 R1310	A3MSM	20100104	20100201
24924116	104865	106717	20100204	W	201002	Water Volume	4.00 @ .202000	Water Volu	0319650997	4	0.202	0.81 R1310	A3MSM	20100104	20100201
24924116	104865	106717	20100204	W	201002		61.00 @ 3.207000		0319650997	61	3.207	195.63 R1310	A3MSM	20100104	20100201
24924116	104865	106717	20100204	W	201002		435.00 @ 2.015000		0319650997	435	2.015	876.53 R1310	A3MSM	20100104	20100201
24924116	104865	106717	20100204	W	201002		4500.00 @ 1.506000		0319650997	4500	1.506	6777 R1310	A3MSM	20100104	20100201
24924116	104865	106717	20100204	W	201002		10000.00 @ 1.151000		0319650997	10000	1.151	11510 R1310	A3MSM	20100104	20100201
24924116	104865	106717	20100204	W	201002		554.00 @ .684000		0319650997	554	0.684	378.94 R1310	A3MSM	20100104	20100201
25193433	104865	106717	20100305	W	201003	Basic Service		Basic Serv	0319650987	0	0	304.23 R1310	A3M4S	20100201	20100302
25193433	104865	106717	20100305	W	201003	Basic Service		Basic Serv	0319650997	0	0	304.23 R1310	A3MSM	20100201	20100302
25193433	104865	106717	20100305	W	201003	Water Volume	4.00 @ .202000	Water Volu	0319650997	4	0.202	0.81 R1310	A3MSM	20100201	20100302
25193433	104865	106717	20100305	W	201003		61.00 @ 3.207000		0319650997	61	3.207	195.63 R1310	A3MSM	20100201	20100302
25193433	104865	106717	20100305	W	201003		435.00 @ 2.015000		0319650997	435	2.015	876.53 R1310	A3MSM	20100201	20100302
25193433	104865	106717	20100305	W	201003		4500.00 @ 1.506000		0319650997	4500	1.506	6777 R1310	A3MSM	20100201	20100302
25193433	104865	106717	20100305	W	201003		10000.00 @ 1.151000		0319650997	10000	1.151	11510 R1310	A3MSM	20100201	20100302
25193433	104865	106717	20100305	W	201003		2629.00 @ .684000		0319650997	2629	0.684	1798.24 R1310	A3MSM	20100201	20100302
25453520	104865	106717	20100405	W	201004	Basic Service		Basic Serv	0319650987	0	0	304.23 R1310	A3M4S	20100302	20100331
25453520	104865	106717	20100405	W	201004	Basic Service		Basic Serv	0319650997	0	0	304.23 R1310	A3MSM	20100302	20100331
25453520	104865	106717	20100405	W	201004	Water Volume	4.00 @ .202000	Water Volu	0319650997	4	0.202	0.81 R1310	A3MSM	20100302	20100331
25453520	104865	106717	20100405	W	201004		61.00 @ 3.207000		0319650997	61	3.207	195.63 R1310	A3MSM	20100302	20100331
25453520	104865	106717	20100405	W	201004		435.00 @ 2.015000		0319650997	435	2.015	876.53 R1310	A3MSM	20100302	20100331
25453520	104865	106717	20100405	W	201004		4500.00 @ 1.506000		0319650997	4500	1.506	6777 R1310	A3MSM	20100302	20100331
25453520	104865	106717	20100405	W	201004		10000.00 @ 1.151000		0319650997	10000	1.151	11510 R1310	A3MSM	20100302	20100331
25453520	104865	106717	20100405	W	201004		7449.00 @ .684000		0319650997	7449	0.684	5095.12 R1310	A3MSM	20100302	20100331
25737738	104865	106717	20100506	W	201005	Basic Service		Basic Serv	0319650987	0	0	304.23 R1310	A3M4S	20100331	20100503
25737738	104865	106717	20100506	W	201005	Basic Service		Basic Serv	0319650997	0	0	304.23 R1310	A3MSM	20100331	20100503
25737738	104865	106717	20100506	W	201005	Water Volume	4.00 @ .202000	Water Volu	0319650997	4	0.202	0.81 R1310	A3MSM	20100331	20100503
25737738	104865	106717	20100506	W	201005		61.00 @ 3.207000		0319650997	61	3.207	195.63 R1310	A3MSM	20100331	20100503
25737738	104865	106717	20100506	W	201005		435.00 @ 2.015000		0319650997	435	2.015	876.53 R1310	A3MSM	20100331	20100503
25737738	104865	106717	20100506	W	201005		4500.00 @ 1.506000		0319650997	4500	1.506	6777 R1310	A3MSM	20100331	20100503
25737738	104865	106717	20100506	W	201005		10000.00 @ 1.151000		0319650997	10000	1.151	11510 R1310	A3MSM	20100331	20100503
25737738	104865	106717	20100506	W	201005		14325.00 @ .684000		0319650997	14325	0.684	9798.3 R1310	A3MSM	20100331	20100503
26003435	104865	106717	20100607	W	201006	Basic Service		Basic Serv	0319650987	0	0	304.23 R1310	A3M4S	20100503	20100602
26003435	104865	106717	20100607	W	201006	Basic Service		Basic Serv	0319650997	0	0	304.23 R1310	A3MSM	20100503	20100602
26003435	104865	106717	20100607	W	201006	Water Volume	4.00 @ .202000	Water Volu	0319650997	4	0.202	0.81 R1310	A3MSM	20100503	20100602
26003435	104865	106717	20100607	W	201006		61.00 @ 3.207000		0319650997	61	3.207	195.63 R1310	A3MSM	20100503	20100602
26003435	104865	106717	20100607	W	201006		435.00 @ 2.015000		0319650997	435	2.015	876.53 R1310	A3MSM	20100503	20100602
26003435	104865	106717	20100607	W	201006		4500.00 @ 1.506000		0319650997	4500	1.506	6777 R1310	A3MSM	20100503	20100602
26003435	104865	106717	20100607	W	201006		10000.00 @ 1.151000		0319650997	10000	1.151	11510 R1310	A3MSM	20100503	20100602
26003435	104865	106717	20100607	W	201006		14701.00 @ .684000		0319650997	14701	0.684	10055.48 R1310	A3MSM	20100503	20100602
26288840	104865	106717	20100708	W	201007	Basic Service		Basic Serv	0319650987	0	0	304.23 R1310	A3M4S	20100602	20100701
26288840	104865	106717	20100708	W	201007	Basic Service		Basic Serv	0319650997	0	0	304.23 R1310	A3MSM	20100602	20100701

26288840	104865	106717	20100708	W	201007 Water Volume	4.00 @ .202000	Water Volu	031965099T	4	0.202	0.81 R1310	A3MSM	20100602	20100701
26288840	104865	106717	20100708	W	201007	61.00 @ 3.207000		031965099T	61	3.207	195.63 R1310	A3MSM	20100602	20100701
26288840	104865	106717	20100708	W	201007	435.00 @ 2.015000		031965099T	435	2.015	876.53 R1310	A3MSM	20100602	20100701
26288840	104865	106717	20100708	W	201007	4500.00 @ 1.506000		031965099T	4500	1.506	6777 R1310	A3MSM	20100602	20100701
26288840	104865	106717	20100708	W	201007	10000.00 @ 1.151000		031965099T	10000	1.151	11510 R1310	A3MSM	20100602	20100701
26288840	104865	106717	20100708	W	201007	11971.00 @ .684000		031965099T	11971	0.684	8188.16 R1310	A3MSM	20100602	20100701
26538537	104865	106717	20100805	W	201008 Basic Service		Basic Serv	031965098T	0	0	304.23 R1310	A3M4S	20100701	20100802
26538537	104865	106717	20100805	W	201008 Basic Service		Basic Serv	031965099T	0	0	304.23 R1310	A3MSM	20100701	20100802
26538537	104865	106717	20100805	W	201008 Water Volume	4.00 @ .202000	Water Volu	031965099T	4	0.202	0.81 R1310	A3MSM	20100701	20100802
26538537	104865	106717	20100805	W	201008	61.00 @ 3.207000		031965099T	61	3.207	195.63 R1310	A3MSM	20100701	20100802
26538537	104865	106717	20100805	W	201008	435.00 @ 2.015000		031965099T	435	2.015	876.53 R1310	A3MSM	20100701	20100802
26538537	104865	106717	20100805	W	201008	4500.00 @ 1.506000		031965099T	4500	1.506	6777 R1310	A3MSM	20100701	20100802
26538537	104865	106717	20100805	W	201008	10000.00 @ 1.151000		031965099T	10000	1.151	11510 R1310	A3MSM	20100701	20100802
26538537	104865	106717	20100805	W	201008	10787.00 @ .684000		031965099T	10787	0.684	7378.31 R1310	A3MSM	20100701	20100802
26815977	104865	106717	20100907	W	201009 Basic Service		Basic Serv	031965098T	0	0	304.23 R1310	A3M4S	20100802	20100901
26815977	104865	106717	20100907	W	201009 Basic Service		Basic Serv	031965099T	0	0	304.23 R1310	A3MSM	20100802	20100901
26815977	104865	106717	20100907	W	201009 Water Volume	4.00 @ .202000	Water Volu	031965099T	4	0.202	0.81 R1310	A3MSM	20100802	20100901
26815977	104865	106717	20100907	W	201009	61.00 @ 3.207000		031965099T	61	3.207	195.63 R1310	A3MSM	20100802	20100901
26815977	104865	106717	20100907	W	201009	435.00 @ 2.015000		031965099T	435	2.015	876.53 R1310	A3MSM	20100802	20100901
26815977	104865	106717	20100907	W	201009	4500.00 @ 1.506000		031965099T	4500	1.506	6777 R1310	A3MSM	20100802	20100901
26815977	104865	106717	20100907	W	201009	10000.00 @ 1.151000		031965099T	10000	1.151	11510 R1310	A3MSM	20100802	20100901
26815977	104865	106717	20100907	W	201009	13862.00 @ .684000		031965099T	13862	0.684	9481.61 R1310	A3MSM	20100802	20100901
27079887	104865	106717	20101006	W	201010 Basic Service		Basic Serv	031965098T	0	0	304.23 R1310	A3M4S	20100901	20101001
27079887	104865	106717	20101006	W	201010 Basic Service		Basic Serv	031965099T	0	0	304.23 R1310	A3MSM	20100901	20101001
27079887	104865	106717	20101006	W	201010 Water Volume	4.00 @ .202000	Water Volu	031965099T	4	0.202	0.81 R1310	A3MSM	20100901	20101001
27079887	104865	106717	20101006	W	201010	61.00 @ 3.207000		031965099T	61	3.207	195.63 R1310	A3MSM	20100901	20101001
27079887	104865	106717	20101006	W	201010	435.00 @ 2.015000		031965099T	435	2.015	876.53 R1310	A3MSM	20100901	20101001
27079887	104865	106717	20101006	W	201010	4500.00 @ 1.506000		031965099T	4500	1.506	6777 R1310	A3MSM	20100901	20101001
27079887	104865	106717	20101006	W	201010	10000.00 @ 1.151000		031965099T	10000	1.151	11510 R1310	A3MSM	20100901	20101001
27079887	104865	106717	20101006	W	201010	6493.00 @ .684000		031965099T	6493	0.684	4441.21 R1310	A3MSM	20100901	20101001
27486014	104865	106717	20101104	W	201011 Basic Service		Basic Serv	031965099T	0	0	304.23 R1310	A3MSM	20101001	20101101
27486014	104865	106717	20101104	W	201011 Water Volume	4.00 @ .202000	Water Volu	031965099T	4	0.202	0.81 R1310	A3MSM	20101001	20101101
27486014	104865	106717	20101104	W	201011	61.00 @ 3.207000		031965099T	61	3.207	195.63 R1310	A3MSM	20101001	20101101
27486014	104865	106717	20101104	W	201011	435.00 @ 2.015000		031965099T	435	2.015	876.53 R1310	A3MSM	20101001	20101101
27486014	104865	106717	20101104	W	201011	4500.00 @ 1.506000		031965099T	4500	1.506	6777 R1310	A3MSM	20101001	20101101
27486014	104865	106717	20101104	W	201011	9123.00 @ 1.151000		031965099T	9123	1.151	10500.57 R1310	A3MSM	20101001	20101101
27486014	104865	106717	20101104	W	201011 Basic Service		Basic Serv	031965098T	0	0	304.23 R1310	A3M4S	20101001	20101101
27756050	104865	106717	20101206	W	201012 Basic Service		Basic Serv	031965099T	0	0	304.23 R1310	A3MSM	20101101	20101202
27756050	104865	106717	20101206	W	201012 Water Volume	4.00 @ .202000	Water Volu	031965099T	4	0.202	0.81 R1310	A3MSM	20101101	20101202
27756050	104865	106717	20101206	W	201012	61.00 @ 3.207000		031965099T	61	3.207	195.63 R1310	A3MSM	20101101	20101202
27756050	104865	106717	20101206	W	201012	435.00 @ 2.015000		031965099T	435	2.015	876.53 R1310	A3MSM	20101101	20101202
27756050	104865	106717	20101206	W	201012	4500.00 @ 1.506000		031965099T	4500	1.506	6777 R1310	A3MSM	20101101	20101202
27756050	104865	106717	20101206	W	201012	9633.00 @ 1.151000		031965099T	9633	1.151	11087.58 R1310	A3MSM	20101101	20101202
27756050	104865	106717	20101206	W	201012 Basic Service		Basic Serv	031965098T	0	0	304.23 R1310	A3M4S	20101101	20101202
28068428	104865	106717	20110107	W	201101 Basic Service		Basic Serv	031965099T	0	0	304.23 R1310	A3MSM	20101202	20110103
28068428	104865	106717	20110107	W	201101 Water Volume	4.00 @ .202000	Water Volu	031965099T	4	0.202	0.81 R1310	A3MSM	20101202	20110103
28068428	104865	106717	20110107	W	201101	61.00 @ 3.207000		031965099T	61	3.207	195.63 R1310	A3MSM	20101202	20110103
28068428	104865	106717	20110107	W	201101	435.00 @ 2.015000		031965099T	435	2.015	876.53 R1310	A3MSM	20101202	20110103
28068428	104865	106717	20110107	W	201101	4500.00 @ 1.506000		031965099T	4500	1.506	6777 R1310	A3MSM	20101202	20110103
28068428	104865	106717	20110107	W	201101	8600.00 @ 1.151000		031965099T	8600	1.151	9898.6 R1310	A3MSM	20101202	20110103
28068428	104865	106717	20110107	W	201101 Basic Service		Basic Serv	031965098T	0	0	304.23 R1310	A3M4S	20101202	20110103
28320621	104865	106717	20110204	W	201102 Basic Service		Basic Serv	031965099T	0	0	304.23 R1310	A3MSM	20110103	20110131
28320621	104865	106717	20110204	W	201102 Water Volume	4.00 @ .202000	Water Volu	031965099T	4	0.202	0.81 R1310	A3MSM	20110103	20110131
28320621	104865	106717	20110204	W	201102	61.00 @ 3.207000		031965099T	61	3.207	195.63 R1310	A3MSM	20110103	20110131
28320621	104865	106717	20110204	W	201102	435.00 @ 2.015000		031965099T	435	2.015	876.53 R1310	A3MSM	20110103	20110131
28320621	104865	106717	20110204	W	201102	4500.00 @ 1.506000		031965099T	4500	1.506	6777 R1310	A3MSM	20110103	20110131
28320621	104865	106717	20110204	W	201102	10000.00 @ 1.151000		031965099T	10000	1.151	11510 R1310	A3MSM	20110103	20110131
28320621	104865	106717	20110204	W	201102	1434.00 @ .684000		031965099T	1434	0.684	980.86 R1310	A3MSM	20110103	20110131
28320621	104865	106717	20110204	W	201102 Basic Service		Basic Serv	031965098T	0	0	304.23 R1310	A3M4S	20110103	20110131
28589874	104865	106717	20110304	W	201103 Basic Service		Basic Serv	031965099T	0	0	304.23 R1310	A3MSM	20110131	20110302
28589874	104865	106717	20110304	W	201103 Water Volume	4.00 @ .202000	Water Volu	031965099T	4	0.202	0.81 R1310	A3MSM	20110131	20110302

28589874	104865	106717	20110304	W	201103		61.00 @ 3.207000			031965099T	61	3.207	195.63 R1310	A3MSM	20110131	20110302
28589874	104865	106717	20110304	W	201103		435.00 @ 2.015000			031965099T	435	2.015	876.53 R1310	A3MSM	20110131	20110302
28589874	104865	106717	20110304	W	201103		4500.00 @ 1.506000			031965099T	4500	1.506	6777 R1310	A3MSM	20110131	20110302
28589874	104865	106717	20110304	W	201103		10000.00 @ 1.151000			031965099T	10000	1.151	11510 R1310	A3MSM	20110131	20110302
28589874	104865	106717	20110304	W	201103		6096.00 @ .684000			031965099T	6096	0.684	4169.66 R1310	A3MSM	20110131	20110302
28589874	104865	106717	20110304	W	201103	Basic Service			Basic Serv	031965098T	0	0	304.23 R1310	A3M4S	20110131	20110302
28852326	104865	106717	20110404	W	201104	Basic Service			Basic Serv	031965099T	0	0	304.23 R1310	A3MSM	20110302	20110330
28852326	104865	106717	20110404	W	201104	Water Volume	4.00 @ .202000		Water Volu	031965099T	4	0.202	0.81 R1310	A3MSM	20110302	20110330
28852326	104865	106717	20110404	W	201104		61.00 @ 3.207000			031965099T	61	3.207	195.63 R1310	A3MSM	20110302	20110330
28852326	104865	106717	20110404	W	201104		435.00 @ 2.015000			031965099T	435	2.015	876.53 R1310	A3MSM	20110302	20110330
28852326	104865	106717	20110404	W	201104		4500.00 @ 1.506000			031965099T	4500	1.506	6777 R1310	A3MSM	20110302	20110330
28852326	104865	106717	20110404	W	201104		10000.00 @ 1.151000			031965099T	10000	1.151	11510 R1310	A3MSM	20110302	20110330
28852326	104865	106717	20110404	W	201104		7401.00 @ .684000			031965099T	7401	0.684	5062.28 R1310	A3MSM	20110302	20110330
28852326	104865	106717	20110404	W	201104	Basic Service			Basic Serv	031965098T	0	0	304.23 R1310	A3M4S	20110302	20110330
29127610	104865	106717	20110504	W	201105	Basic Service			Basic Serv	031965099T	0	0	50.71 R1310	A3MSM	20110330	20110404
29127610	104865	106717	20110504	W	201105	Water Volume	.67 @ .202000		Water Volu	031965099T	0.67	0.202	0.14 R1310	A3MSM	20110330	20110404
29127610	104865	106717	20110504	W	201105		10.17 @ 3.207000			031965099T	10.17	3.207	32.62 R1310	A3MSM	20110330	20110404
29127610	104865	106717	20110504	W	201105		72.50 @ 2.015000			031965099T	72.5	2.015	146.09 R1310	A3MSM	20110330	20110404
29127610	104865	106717	20110504	W	201105		750.00 @ 1.506000			031965099T	750	1.506	1129.5 R1310	A3MSM	20110330	20110404
29127610	104865	106717	20110504	W	201105		1666.67 @ 1.151000			031965099T	1666.67	1.151	1918.34 R1310	A3MSM	20110330	20110404
29127610	104865	106717	20110504	W	201105		2122.32 @ .684000			031965099T	2122.32	0.684	1451.67 R1310	A3MSM	20110330	20110404
29127610	104865	106717	20110504	W	201105	Basic Service			Basic Serv	031965099T	0	0	151.94 R1310	A3MSM	20110405	20110417
29127610	104865	106717	20110504	W	201105	Water Volume	1.73 @ .233000		Water Volu	031965099T	1.73	0.233	0.4 R1310	A3MSM	20110405	20110417
29127610	104865	106717	20110504	W	201105		26.43 @ 3.696000			031965099T	26.43	3.696	97.69 R1310	A3MSM	20110405	20110417
29127610	104865	106717	20110504	W	201105		188.50 @ 2.322000			031965099T	188.5	2.322	437.7 R1310	A3MSM	20110405	20110417
29127610	104865	106717	20110504	W	201105		1950.00 @ 1.736000			031965099T	1950	1.736	3385.2 R1310	A3MSM	20110405	20110417
29127610	104865	106717	20110504	W	201105		4333.33 @ 1.327000			031965099T	4333.33	1.327	5750.33 R1310	A3MSM	20110405	20110417
29127610	104865	106717	20110504	W	201105		5518.08 @ .788000			031965099T	5518.08	0.788	4348.25 R1310	A3MSM	20110405	20110417
29127610	104865	106717	20110504	W	201105	Basic Service			Basic Serv	031965099T	0	0	146.38 R1310	A3MSM	20110418	20110429
29127610	104865	106717	20110504	W	201105	Water Volume	1.60 @ .243000		Water Volu	031965099T	1.6	0.243	0.39 R1310	A3MSM	20110418	20110429
29127610	104865	106717	20110504	W	201105		24.40 @ 3.857000			031965099T	24.4	3.857	94.11 R1310	A3MSM	20110418	20110429
29127610	104865	106717	20110504	W	201105		174.00 @ 2.424000			031965099T	174	2.424	421.78 R1310	A3MSM	20110418	20110429
29127610	104865	106717	20110504	W	201105		1800.00 @ 1.712000			031965099T	1800	1.712	3081.6 R1310	A3MSM	20110418	20110429
29127610	104865	106717	20110504	W	201105		4000.00 @ 1.308000			031965099T	4000	1.308	5232 R1310	A3MSM	20110418	20110429
29127610	104865	106717	20110504	W	201105		5093.60 @ .778000			031965099T	5093.6	0.778	3962.82 R1310	A3MSM	20110418	20110429
29127610	104865	106717	20110504	W	201105	Basic Service			Basic Serv	031965098T	0	0	50.71 R1310	A3M4S	20110330	20110404
29127610	104865	106717	20110504	W	201105	Basic Service			Basic Serv	031965098T	0	0	151.94 R1310	A3M4S	20110405	20110417
29127610	104865	106717	20110504	W	201105	Basic Service			Basic Serv	031965098T	0	0	146.38 R1310	A3M4S	20110418	20110429
29408626	104865	106717	20110606	W	201106	Basic Service			Basic Serv	031965099T	0	0	365.94 R1310	A3MSM	20110429	20110601
29408626	104865	106717	20110606	W	201106	Water Volume	4.00 @ .243000		Water Volu	031965099T	4	0.243	0.97 R1310	A3MSM	20110429	20110601
29408626	104865	106717	20110606	W	201106		61.00 @ 3.857000			031965099T	61	3.857	235.28 R1310	A3MSM	20110429	20110601
29408626	104865	106717	20110606	W	201106		435.00 @ 2.424000			031965099T	435	2.424	1054.44 R1310	A3MSM	20110429	20110601
29408626	104865	106717	20110606	W	201106		4500.00 @ 1.712000			031965099T	4500	1.712	7704 R1310	A3MSM	20110429	20110601
29408626	104865	106717	20110606	W	201106		10000.00 @ 1.308000			031965099T	10000	1.308	13080 R1310	A3MSM	20110429	20110601
29408626	104865	106717	20110606	W	201106		13187.00 @ .778000			031965099T	13187	0.778	10259.49 R1310	A3MSM	20110429	20110601
29408626	104865	106717	20110606	W	201106	Basic Service			Basic Serv	031965098T	0	0	365.94 R1310	A3M4S	20110429	20110601
29671301	104865	106717	20110706	W	201107	Basic Service			Basic Serv	031965099T	0	0	365.94 R1310	A3MSM	20110601	20110630
29671301	104865	106717	20110706	W	201107	Water Volume	4.00 @ .243000		Water Volu	031965099T	4	0.243	0.97 R1310	A3MSM	20110601	20110630
29671301	104865	106717	20110706	W	201107		61.00 @ 3.857000			031965099T	61	3.857	235.28 R1310	A3MSM	20110601	20110630
29671301	104865	106717	20110706	W	201107		435.00 @ 2.424000			031965099T	435	2.424	1054.44 R1310	A3MSM	20110601	20110630
29671301	104865	106717	20110706	W	201107		4500.00 @ 1.712000			031965099T	4500	1.712	7704 R1310	A3MSM	20110601	20110630
29671301	104865	106717	20110706	W	201107		10000.00 @ 1.308000			031965099T	10000	1.308	13080 R1310	A3MSM	20110601	20110630
29671301	104865	106717	20110706	W	201107		6338.00 @ .778000			031965099T	6338	0.778	4930.96 R1310	A3MSM	20110601	20110630
29671301	104865	106717	20110706	W	201107	Basic Service			Basic Serv	031965098T	0	0	365.94 R1310	A3M4S	20110601	20110630
30010779	104865	106717	20110811	W	201108	Basic Service			Basic Serv	031965099T	0	0	439.13 R1310	A3MSM	20110630	20110805
30010779	104865	106717	20110811	W	201108	Water Volume	4.80 @ .243000		Water Volu	031965099T	4.8	0.243	1.17 R1310	A3MSM	20110630	20110805
30010779	104865	106717	20110811	W	201108		73.20 @ 3.857000			031965099T	73.2	3.857	282.33 R1310	A3MSM	20110630	20110805
30010779	104865	106717	20110811	W	201108		522.00 @ 2.424000			031965099T	522	2.424	1265.33 R1310	A3MSM	20110630	20110805
30010779	104865	106717	20110811	W	201108		5400.00 @ 1.712000			031965099T	5400	1.712	9244.8 R1310	A3MSM	20110630	20110805
30010779	104865	106717	20110811	W	201108		12000.00 @ 1.308000			031965099T	12000	1.308	15696 R1310	A3MSM	20110630	20110805
30010779	104865	106717	20110811	W	201108		6682.00 @ .778000			031965099T	6682	0.778	5198.6 R1310	A3MSM	20110630	20110805
30010779	104865	106717	20110811	W	201108	Basic Service			Basic Serv	031965098T	0	0	439.13 R1310	A3M4S	20110630	20110805
30224221	104865	106717	20110906	W	201109	Basic Service			Basic Serv	031965099T	0	0	317.15 R1310	A3MSM	20110805	20110831

30224221	104865	106717	20110906	W	201109 Water Volume	3.47 @ .243000(	Water Volu	031965099T	3.47	0.243	0.84 R1310	A3MSM	20110805	20110831
30224221	104865	106717	20110906	W	201109	52.87 @ 3.857000		031965099T	52.87	3.857	203.92 R1310	A3MSM	20110805	20110831
30224221	104865	106717	20110906	W	201109	377.00 @ 2.424000		031965099T	377	2.424	913.85 R1310	A3MSM	20110805	20110831
30224221	104865	106717	20110906	W	201109	3900.00 @ 1.712000		031965099T	3900	1.712	6676.8 R1310	A3MSM	20110805	20110831
30224221	104865	106717	20110906	W	201109	8666.67 @ 1.308000		031965099T	8666.67	1.308	11336 R1310	A3MSM	20110805	20110831
30224221	104865	106717	20110906	W	201109	12349.99 @ .778000		031965099T	12349.99	0.778	9608.29 R1310	A3MSM	20110805	20110831
30224221	104865	106717	20110906	W	201109 Basic Service		Basic Serv	031965098T	0	0	317.15 R1310	A3M4S	20110805	20110831
30531618	104865	106717	20111007	W	201110 Basic Service		Basic Serv	031965099T	0	0	365.94 R1310	A3MSM	20110831	20111003
30531618	104865	106717	20111007	W	201110 Water Volume	4.00 @ .243000(	Water Volu	031965099T	4	0.243	0.97 R1310	A3MSM	20110831	20111003
30531618	104865	106717	20111007	W	201110	61.00 @ 3.857000		031965099T	61	3.857	235.28 R1310	A3MSM	20110831	20111003
30531618	104865	106717	20111007	W	201110	435.00 @ 2.424000		031965099T	435	2.424	1054.44 R1310	A3MSM	20110831	20111003
30531618	104865	106717	20111007	W	201110	4500.00 @ 1.712000		031965099T	4500	1.712	7704 R1310	A3MSM	20110831	20111003
30531618	104865	106717	20111007	W	201110	10000.00 @ 1.308000		031965099T	10000	1.308	13080 R1310	A3MSM	20110831	20111003
30531618	104865	106717	20111007	W	201110	6836.00 @ .778000		031965099T	6836	0.778	5318.41 R1310	A3MSM	20110831	20111003
30531618	104865	106717	20111007	W	201110 Basic Service		Basic Serv	031965098T	0	0	365.94 R1310	A3M4S	20110831	20111003
30804229	104865	106717	20111104	W	201111 Basic Service		Basic Serv	031965099T	0	0	365.94 R1310	A3MSM	20111003	20111101
30804229	104865	106717	20111104	W	201111 Water Volume	4.00 @ .243000(	Water Volu	031965099T	4	0.243	0.97 R1310	A3MSM	20111003	20111101
30804229	104865	106717	20111104	W	201111	61.00 @ 3.857000		031965099T	61	3.857	235.28 R1310	A3MSM	20111003	20111101
30804229	104865	106717	20111104	W	201111	435.00 @ 2.424000		031965099T	435	2.424	1054.44 R1310	A3MSM	20111003	20111101
30804229	104865	106717	20111104	W	201111	4500.00 @ 1.712000		031965099T	4500	1.712	7704 R1310	A3MSM	20111003	20111101
30804229	104865	106717	20111104	W	201111	8019.00 @ 1.308000		031965099T	8019	1.308	10488.85 R1310	A3MSM	20111003	20111101
30804229	104865	106717	20111104	W	201111 Basic Service		Basic Serv	031965098T	0	0	365.94 R1310	A3M4S	20111003	20111101
31103724	104865	106717	20111207	W	201112 Basic Service		Basic Serv	031965099T	0	0	365.94 R1310	A3MSM	20111101	20111202
31103724	104865	106717	20111207	W	201112 Water Volume	4.00 @ .243000(	Water Volu	031965099T	4	0.243	0.97 R1310	A3MSM	20111101	20111202
31103724	104865	106717	20111207	W	201112	61.00 @ 3.857000		031965099T	61	3.857	235.28 R1310	A3MSM	20111101	20111202
31103724	104865	106717	20111207	W	201112	435.00 @ 2.424000		031965099T	435	2.424	1054.44 R1310	A3MSM	20111101	20111202
31103724	104865	106717	20111207	W	201112	4500.00 @ 1.712000		031965099T	4500	1.712	7704 R1310	A3MSM	20111101	20111202
31103724	104865	106717	20111207	W	201112	10000.00 @ 1.308000		031965099T	10000	1.308	13080 R1310	A3MSM	20111101	20111202
31103724	104865	106717	20111207	W	201112	1019.00 @ .778000		031965099T	1019	0.778	792.78 R1310	A3MSM	20111101	20111202
31103724	104865	106717	20111207	W	201112 Basic Service		Basic Serv	031965098T	0	0	365.94 R1310	A3M4S	20111101	20111202

Pro Rate	Days	Meter Size	District	Region	Account Name
0	33	4	2600	26CC	Chatt Coca-Cola Bottling
0	33	4	2600	26CC	Chatt Coca-Cola Bottling
0	33	4	2600	26CC	Chatt Coca-Cola Bottling
0	33	4	2600	26CC	Chatt Coca-Cola Bottling
0	33	4	2600	26CC	Chatt Coca-Cola Bottling
0	33	4	2600	26CC	Chatt Coca-Cola Bottling
0	33	4	2600	26CC	Chatt Coca-Cola Bottling
0	28	4	2600	26CC	Chatt Coca-Cola Bottling
0	28	4	2600	26CC	Chatt Coca-Cola Bottling
0	28	4	2600	26CC	Chatt Coca-Cola Bottling
0	28	4	2600	26CC	Chatt Coca-Cola Bottling
0	28	4	2600	26CC	Chatt Coca-Cola Bottling
0	28	4	2600	26CC	Chatt Coca-Cola Bottling
0	28	4	2600	26CC	Chatt Coca-Cola Bottling
0	28	4	2600	26CC	Chatt Coca-Cola Bottling
0	29	4	2600	26CC	Chatt Coca-Cola Bottling
0	29	4	2600	26CC	Chatt Coca-Cola Bottling
0	29	4	2600	26CC	Chatt Coca-Cola Bottling
0	29	4	2600	26CC	Chatt Coca-Cola Bottling
0	29	4	2600	26CC	Chatt Coca-Cola Bottling
0	29	4	2600	26CC	Chatt Coca-Cola Bottling
0	29	4	2600	26CC	Chatt Coca-Cola Bottling
0	29	4	2600	26CC	Chatt Coca-Cola Bottling
0	33	4	2600	26CC	Chatt Coca-Cola Bottling
0	33	4	2600	26CC	Chatt Coca-Cola Bottling
0	33	4	2600	26CC	Chatt Coca-Cola Bottling
0	33	4	2600	26CC	Chatt Coca-Cola Bottling
0	33	4	2600	26CC	Chatt Coca-Cola Bottling
0	33	4	2600	26CC	Chatt Coca-Cola Bottling
0	33	4	2600	26CC	Chatt Coca-Cola Bottling
0	33	4	2600	26CC	Chatt Coca-Cola Bottling
0	29	4	2600	26CC	Chatt Coca-Cola Bottling
0	29	4	2600	26CC	Chatt Coca-Cola Bottling
0	29	4	2600	26CC	Chatt Coca-Cola Bottling
0	29	4	2600	26CC	Chatt Coca-Cola Bottling
0	29	4	2600	26CC	Chatt Coca-Cola Bottling
0	29	4	2600	26CC	Chatt Coca-Cola Bottling
0	29	4	2600	26CC	Chatt Coca-Cola Bottling
0	29	4	2600	26CC	Chatt Coca-Cola Bottling
0	33	4	2600	26CC	Chatt Coca-Cola Bottling
0	33	4	2600	26CC	Chatt Coca-Cola Bottling
0	33	4	2600	26CC	Chatt Coca-Cola Bottling
0	33	4	2600	26CC	Chatt Coca-Cola Bottling
0	33	4	2600	26CC	Chatt Coca-Cola Bottling
0	33	4	2600	26CC	Chatt Coca-Cola Bottling
0	33	4	2600	26CC	Chatt Coca-Cola Bottling
0	33	4	2600	26CC	Chatt Coca-Cola Bottling
0	29	4	2600	26CC	Chatt Coca-Cola Bottling
0	29	4	2600	26CC	Chatt Coca-Cola Bottling
0	29	4	2600	26CC	Chatt Coca-Cola Bottling
0	29	4	2600	26CC	Chatt Coca-Cola Bottling
0	29	4	2600	26CC	Chatt Coca-Cola Bottling
0	29	4	2600	26CC	Chatt Coca-Cola Bottling
0	29	4	2600	26CC	Chatt Coca-Cola Bottling
0	29	4	2600	26CC	Chatt Coca-Cola Bottling
0	31	4	2600	26CC	Chatt Coca-Cola Bottling
0	31	4	2600	26CC	Chatt Coca-Cola Bottling
0	31	4	2600	26CC	Chatt Coca-Cola Bottling
0	31	4	2600	26CC	Chatt Coca-Cola Bottling
0	31	4	2600	26CC	Chatt Coca-Cola Bottling

0	31 4	2600	26CC	Chatt Coca-Cola Bottling		
0	31 4	2600	26CC	Chatt Coca-Cola Bottling		
0	31 4	2600	26CC	Chatt Coca-Cola Bottling		
0	33 4	2600	26CC	Chatt Coca-Cola Bottling		
0	33 4	2600	26CC	Chatt Coca-Cola Bottling		
0	33 4	2600	26CC	Chatt Coca-Cola Bottling		
0	33 4	2600	26CC	Chatt Coca-Cola Bottling		
0	33 4	2600	26CC	Chatt Coca-Cola Bottling		
0	33 4	2600	26CC	Chatt Coca-Cola Bottling		
0	33 4	2600	26CC	Chatt Coca-Cola Bottling		
0.9310345	27 4	2600	26CC	Chatt Coca-Cola Bottling		
0.0689655	2 4	2600	26CC	Chatt Coca-Cola Bottling		
0.9310345	27 4	2600	26CC	Chatt Coca-Cola Bottling		
0.9310345	27 4	2600	26CC	Chatt Coca-Cola Bottling		
0.9310345	27 4	2600	26CC	Chatt Coca-Cola Bottling		
0.9310345	27 4	2600	26CC	Chatt Coca-Cola Bottling		
0.9310345	27 4	2600	26CC	Chatt Coca-Cola Bottling		
0.9310345	27 4	2600	26CC	Chatt Coca-Cola Bottling		
0.0689655	2 4	2600	26CC	Chatt Coca-Cola Bottling		
0.0689655	2 4	2600	26CC	Chatt Coca-Cola Bottling		
0.0689655	2 4	2600	26CC	Chatt Coca-Cola Bottling		
0.0689655	2 4	2600	26CC	Chatt Coca-Cola Bottling		
0.0689655	2 4	2600	26CC	Chatt Coca-Cola Bottling		
0.0689655	2 4	2600	26CC	Chatt Coca-Cola Bottling		
0	29 4	2600	26CC	Chatt Coca-Cola Bottling		
0	29 4	2600	26CC	Chatt Coca-Cola Bottling		
0	29 4	2600	26CC	Chatt Coca-Cola Bottling		
0	29 4	2600	26CC	Chatt Coca-Cola Bottling		
0	29 4	2600	26CC	Chatt Coca-Cola Bottling		
0	29 4	2600	26CC	Chatt Coca-Cola Bottling		
0	29 4	2600	26CC	Chatt Coca-Cola Bottling		
0	33 4	2600	26CC	Chatt Coca-Cola Bottling		
0	33 4	2600	26CC	Chatt Coca-Cola Bottling		
0	33 4	2600	26CC	Chatt Coca-Cola Bottling		
0	33 4	2600	26CC	Chatt Coca-Cola Bottling		
0	33 4	2600	26CC	Chatt Coca-Cola Bottling		
0	33 4	2600	26CC	Chatt Coca-Cola Bottling		
0	30 4	2600	26CC	Chatt Coca-Cola Bottling		
0	30 4	2600	26CC	Chatt Coca-Cola Bottling		
0	30 4	2600	26CC	Chatt Coca-Cola Bottling		
0	30 4	2600	26CC	Chatt Coca-Cola Bottling		
0	30 4	2600	26CC	Chatt Coca-Cola Bottling		
0	30 4	2600	26CC	Chatt Coca-Cola Bottling		
0	31 4	2600	26CC	Chatt Coca-Cola Bottling		
0	31 4	2600	26CC	Chatt Coca-Cola Bottling		
0	31 4	2600	26CC	Chatt Coca-Cola Bottling		
0	31 4	2600	26CC	Chatt Coca-Cola Bottling		
0	31 4	2600	26CC	Chatt Coca-Cola Bottling		
0	31 4	2600	26CC	Chatt Coca-Cola Bottling		
0	31 4	2600	26CC	Chatt Coca-Cola Bottling		
0	29 4	2600	26CC	Chatt Coca-Cola Bottling		
0	29 4	2600	26CC	Chatt Coca-Cola Bottling		
0	29 4	2600	26CC	Chatt Coca-Cola Bottling		
0	29 4	2600	26CC	Chatt Coca-Cola Bottling		
0	29 4	2600	26CC	Chatt Coca-Cola Bottling		
0	29 4	2600	26CC	Chatt Coca-Cola Bottling		

0	29 4	2600	26CC	Chatt Coca-Cola Bottling						
0	29 4	2600	26CC	Chatt Coca-Cola Bottling						
0	30 4	2600	26CC	Chatt Coca-Cola Bottling						
0	30 4	2600	26CC	Chatt Coca-Cola Bottling						
0	30 4	2600	26CC	Chatt Coca-Cola Bottling						
0	30 4	2600	26CC	Chatt Coca-Cola Bottling						
0	30 4	2600	26CC	Chatt Coca-Cola Bottling						
0	30 4	2600	26CC	Chatt Coca-Cola Bottling						
0	30 4	2600	26CC	Chatt Coca-Cola Bottling						
0	32 4	2600	26CC	Chatt Coca-Cola Bottling						
0	32 4	2600	26CC	Chatt Coca-Cola Bottling						
0	32 4	2600	26CC	Chatt Coca-Cola Bottling						
0	32 4	2600	26CC	Chatt Coca-Cola Bottling						
0	32 4	2600	26CC	Chatt Coca-Cola Bottling						
0	32 4	2600	26CC	Chatt Coca-Cola Bottling						
0	32 4	2600	26CC	Chatt Coca-Cola Bottling						
0	31 4	2600	26CC	Chatt Coca-Cola Bottling						
0	31 4	2600	26CC	Chatt Coca-Cola Bottling						
0	31 4	2600	26CC	Chatt Coca-Cola Bottling						
0	31 4	2600	26CC	Chatt Coca-Cola Bottling						
0	31 4	2600	26CC	Chatt Coca-Cola Bottling						
0	31 4	2600	26CC	Chatt Coca-Cola Bottling						
0	28 4	2600	26CC	Chatt Coca-Cola Bottling						
0	28 4	2600	26CC	Chatt Coca-Cola Bottling						
0	28 4	2600	26CC	Chatt Coca-Cola Bottling						
0	28 4	2600	26CC	Chatt Coca-Cola Bottling						
0	28 4	2600	26CC	Chatt Coca-Cola Bottling						
0	28 4	2600	26CC	Chatt Coca-Cola Bottling						
0	28 4	2600	26CC	Chatt Coca-Cola Bottling						
0	32 4	2600	26CC	Chatt Coca-Cola Bottling						
0	32 4	2600	26CC	Chatt Coca-Cola Bottling						
0	32 4	2600	26CC	Chatt Coca-Cola Bottling						
0	32 4	2600	26CC	Chatt Coca-Cola Bottling						
0	32 4	2600	26CC	Chatt Coca-Cola Bottling						
0	32 4	2600	26CC	Chatt Coca-Cola Bottling						
0	32 4	2600	26CC	Chatt Coca-Cola Bottling						
0	30 4	2600	26CC	Chatt Coca-Cola Bottling						
0	30 4	2600	26CC	Chatt Coca-Cola Bottling						
0	30 4	2600	26CC	Chatt Coca-Cola Bottling						
0	30 4	2600	26CC	Chatt Coca-Cola Bottling						
0	30 4	2600	26CC	Chatt Coca-Cola Bottling						
0	30 4	2600	26CC	Chatt Coca-Cola Bottling						
0	30 4	2600	26CC	Chatt Coca-Cola Bottling						
0	29 4	2600	26CC	Chatt Coca-Cola Bottling						
0	29 4	2600	26CC	Chatt Coca-Cola Bottling						
0	29 4	2600	26CC	Chatt Coca-Cola Bottling						
0	29 4	2600	26CC	Chatt Coca-Cola Bottling						
0	29 4	2600	26CC	Chatt Coca-Cola Bottling						
0	29 4	2600	26CC	Chatt Coca-Cola Bottling						
0	29 4	2600	26CC	Chatt Coca-Cola Bottling						
0	32 4	2600	26CC	Chatt Coca-Cola Bottling						
0	32 4	2600	26CC	Chatt Coca-Cola Bottling						
0	32 4	2600	26CC	Chatt Coca-Cola Bottling						

| | | |

0	29	4	2600	26CC	Chatt Coca-Cola Bottling				
0	29	4	2600	26CC	Chatt Coca-Cola Bottling				
0	29	4	2600	26CC	Chatt Coca-Cola Bottling				
0	29	4	2600	26CC	Chatt Coca-Cola Bottling				
0	29	4	2600	26CC	Chatt Coca-Cola Bottling				
0	32	4	2600	26CC	Chatt Coca-Cola Bottling				
0	32	4	2600	26CC	Chatt Coca-Cola Bottling				
0	32	4	2600	26CC	Chatt Coca-Cola Bottling				
0	32	4	2600	26CC	Chatt Coca-Cola Bottling				
0	32	4	2600	26CC	Chatt Coca-Cola Bottling				
0	32	4	2600	26CC	Chatt Coca-Cola Bottling				
0	32	4	2600	26CC	Chatt Coca-Cola Bottling				
0	30	4	2600	26CC	Chatt Coca-Cola Bottling				
0	30	4	2600	26CC	Chatt Coca-Cola Bottling				
0	30	4	2600	26CC	Chatt Coca-Cola Bottling				
0	30	4	2600	26CC	Chatt Coca-Cola Bottling				
0	30	4	2600	26CC	Chatt Coca-Cola Bottling				
0	30	4	2600	26CC	Chatt Coca-Cola Bottling				
0	30	4	2600	26CC	Chatt Coca-Cola Bottling				
0	30	4	2600	26CC	Chatt Coca-Cola Bottling				
0	30	4	2600	26CC	Chatt Coca-Cola Bottling				
0	30	4	2600	26CC	Chatt Coca-Cola Bottling				
0	31	4	2600	26CC	Chatt Coca-Cola Bottling				
0	31	4	2600	26CC	Chatt Coca-Cola Bottling				
0	31	4	2600	26CC	Chatt Coca-Cola Bottling				
0	31	4	2600	26CC	Chatt Coca-Cola Bottling				
0	31	4	2600	26CC	Chatt Coca-Cola Bottling				
0	31	4	2600	26CC	Chatt Coca-Cola Bottling				
0	31	4	2600	26CC	Chatt Coca-Cola Bottling				
0	31	4	2600	26CC	Chatt Coca-Cola Bottling				
0	31	4	2600	26CC	Chatt Coca-Cola Bottling				
0	31	4	2600	26CC	Chatt Coca-Cola Bottling				
0	32	4	2600	26CC	Chatt Coca-Cola Bottling				
0	32	4	2600	26CC	Chatt Coca-Cola Bottling				
0	32	4	2600	26CC	Chatt Coca-Cola Bottling				
0	32	4	2600	26CC	Chatt Coca-Cola Bottling				
0	32	4	2600	26CC	Chatt Coca-Cola Bottling				
0	32	4	2600	26CC	Chatt Coca-Cola Bottling				
0	28	4	2600	26CC	Chatt Coca-Cola Bottling				
0	28	4	2600	26CC	Chatt Coca-Cola Bottling				
0	28	4	2600	26CC	Chatt Coca-Cola Bottling				
0	28	4	2600	26CC	Chatt Coca-Cola Bottling				
0	28	4	2600	26CC	Chatt Coca-Cola Bottling				
0	28	4	2600	26CC	Chatt Coca-Cola Bottling				
0	28	4	2600	26CC	Chatt Coca-Cola Bottling				
0	30	4	2600	26CC	Chatt Coca-Cola Bottling				
0	30	4	2600	26CC	Chatt Coca-Cola Bottling				

0	30	4	2600	26CC	Chatt Coca-Cola Bottling
0	30	4	2600	26CC	Chatt Coca-Cola Bottling
0	30	4	2600	26CC	Chatt Coca-Cola Bottling
0	30	4	2600	26CC	Chatt Coca-Cola Bottling
0	30	4	2600	26CC	Chatt Coca-Cola Bottling
0	30	4	2600	26CC	Chatt Coca-Cola Bottling
0	28	4	2600	26CC	Chatt Coca-Cola Bottling
0	28	4	2600	26CC	Chatt Coca-Cola Bottling
0	28	4	2600	26CC	Chatt Coca-Cola Bottling
0	28	4	2600	26CC	Chatt Coca-Cola Bottling
0	28	4	2600	26CC	Chatt Coca-Cola Bottling
0	28	4	2600	26CC	Chatt Coca-Cola Bottling
0	28	4	2600	26CC	Chatt Coca-Cola Bottling
0.1666667	5	4	2600	26CC	Chatt Coca-Cola Bottling
0.1666667	5	4	2600	26CC	Chatt Coca-Cola Bottling
0.1666667	5	4	2600	26CC	Chatt Coca-Cola Bottling
0.1666667	5	4	2600	26CC	Chatt Coca-Cola Bottling
0.1666667	5	4	2600	26CC	Chatt Coca-Cola Bottling
0.1666667	5	4	2600	26CC	Chatt Coca-Cola Bottling
0.4333333	13	4	2600	26CC	Chatt Coca-Cola Bottling
0.4333333	13	4	2600	26CC	Chatt Coca-Cola Bottling
0.4333333	13	4	2600	26CC	Chatt Coca-Cola Bottling
0.4333333	13	4	2600	26CC	Chatt Coca-Cola Bottling
0.4333333	13	4	2600	26CC	Chatt Coca-Cola Bottling
0.4	12	4	2600	26CC	Chatt Coca-Cola Bottling
0.4	12	4	2600	26CC	Chatt Coca-Cola Bottling
0.4	12	4	2600	26CC	Chatt Coca-Cola Bottling
0.4	12	4	2600	26CC	Chatt Coca-Cola Bottling
0.4	12	4	2600	26CC	Chatt Coca-Cola Bottling
0.4	12	4	2600	26CC	Chatt Coca-Cola Bottling
0.1666667	5	4	2600	26CC	Chatt Coca-Cola Bottling
0.4333333	13	4	2600	26CC	Chatt Coca-Cola Bottling
0.4	12	4	2600	26CC	Chatt Coca-Cola Bottling
0	33	4	2600	26CC	Chatt Coca-Cola Bottling
0	33	4	2600	26CC	Chatt Coca-Cola Bottling
0	33	4	2600	26CC	Chatt Coca-Cola Bottling
0	33	4	2600	26CC	Chatt Coca-Cola Bottling
0	33	4	2600	26CC	Chatt Coca-Cola Bottling
0	33	4	2600	26CC	Chatt Coca-Cola Bottling
0	33	4	2600	26CC	Chatt Coca-Cola Bottling
0	29	4	2600	26CC	Chatt Coca-Cola Bottling
0	29	4	2600	26CC	Chatt Coca-Cola Bottling
0	29	4	2600	26CC	Chatt Coca-Cola Bottling
0	29	4	2600	26CC	Chatt Coca-Cola Bottling
0	29	4	2600	26CC	Chatt Coca-Cola Bottling
0	29	4	2600	26CC	Chatt Coca-Cola Bottling
0	29	4	2600	26CC	Chatt Coca-Cola Bottling
0	36	4	2600	26CC	Chatt Coca-Cola Bottling
0	36	4	2600	26CC	Chatt Coca-Cola Bottling
0	36	4	2600	26CC	Chatt Coca-Cola Bottling
0	36	4	2600	26CC	Chatt Coca-Cola Bottling
0	36	4	2600	26CC	Chatt Coca-Cola Bottling
0	36	4	2600	26CC	Chatt Coca-Cola Bottling
0	36	4	2600	26CC	Chatt Coca-Cola Bottling
0	26	4	2600	26CC	Chatt Coca-Cola Bottling

0	26 4	2600	26CC	Chatt Coca-Cola Bottling
0	26 4	2600	26CC	Chatt Coca-Cola Bottling
0	26 4	2600	26CC	Chatt Coca-Cola Bottling
0	26 4	2600	26CC	Chatt Coca-Cola Bottling
0	26 4	2600	26CC	Chatt Coca-Cola Bottling
0	26 4	2600	26CC	Chatt Coca-Cola Bottling
0	26 4	2600	26CC	Chatt Coca-Cola Bottling
0	33 4	2600	26CC	Chatt Coca-Cola Bottling
0	33 4	2600	26CC	Chatt Coca-Cola Bottling
0	33 4	2600	26CC	Chatt Coca-Cola Bottling
0	33 4	2600	26CC	Chatt Coca-Cola Bottling
0	33 4	2600	26CC	Chatt Coca-Cola Bottling
0	33 4	2600	26CC	Chatt Coca-Cola Bottling
0	33 4	2600	26CC	Chatt Coca-Cola Bottling
0	29 4	2600	26CC	Chatt Coca-Cola Bottling
0	29 4	2600	26CC	Chatt Coca-Cola Bottling
0	29 4	2600	26CC	Chatt Coca-Cola Bottling
0	29 4	2600	26CC	Chatt Coca-Cola Bottling
0	29 4	2600	26CC	Chatt Coca-Cola Bottling
0	29 4	2600	26CC	Chatt Coca-Cola Bottling
0	29 4	2600	26CC	Chatt Coca-Cola Bottling
0	31 4	2600	26CC	Chatt Coca-Cola Bottling
0	31 4	2600	26CC	Chatt Coca-Cola Bottling
0	31 4	2600	26CC	Chatt Coca-Cola Bottling
0	31 4	2600	26CC	Chatt Coca-Cola Bottling
0	31 4	2600	26CC	Chatt Coca-Cola Bottling
0	31 4	2600	26CC	Chatt Coca-Cola Bottling
0	31 4	2600	26CC	Chatt Coca-Cola Bottling

Bill ID	Account #	Customer #	Bill Date	Canc/Rebill	Utility	Adj Code	Revenue Month	Description	Description 1	Meter #	Usage	Rate	Rev Amnt	Rev Code	Rate Schedule	Begin Date	End Date	Pro Rate	Days	Meter Size
17824766	117087	119046	20080115		W		200801	Water Volume	27292.00 @ .896100(	Water Volu	070163453T	27292	0.8961	24456.36	R1510	D5MCM	20071205	20080107	0	33	2
18072651	117087	119046	20080207		W		200802	Water Volume	20033.00 @ .896100(	Water Volu	070163453T	20033	0.8961	17951.57	R1510	D5MCM	20080107	20080204	0	28	2
18383794	117087	119046	20080307		W		200803	Water Volume	13622.00 @ .896100(	Water Volu	070163453T	13622	0.8961	12206.67	R1510	D5MCM	20080204	20080304	0	29	2
19019028	117087	119046	20080508		W		200805	Water Volume	2129.00 @ .896100(	Water Volu	070187452T	2129	0.8961	1907.8	R1510	D5MCM	20080404	20080505	0	31	2
19342639	117087	119046	20080611		W		200806	Water Volume	17742.00 @ .896100(	Water Volu	070187452T	17742	0.8961	15898.61	R1510	D5MCM	20080505	20080605	0	31	2
19652959	117087	119046	20080711		W		200807	Water Volume	56138.00 @ .896100(	Water Volu	070187452T	56138	0.8961	50305.26	R1510	D5MCM	20080605	20080708	0	33	2
19947525	117087	119046	20080811		W		200808	Water Volume	56960.00 @ .896100(	Water Volu	070187452T	56960	0.8961	51041.86	R1510	D5MCM	20080708	20080806	0	29	2
20280606	117087	119046	20080911		W		200809	Water Volume	64221.00 @ .896100(	Water Volu	070187452T	64221	0.8961	57548.44	R1510	D5MCM	20080806	20080908	0	33	2
20589153	117087	119046	20081010		W		200810	Water Volume	52342.00 @ .896100(	Water Volu	070187452T	52342	0.8961	46903.67	R1510	D5MCM	20080908	20081007	0	29	2
20900011	117087	119046	20081110		W		200811	Water Volume	52479.00 @ .896100(	Water Volu	070187452T	52479	0.8961	47026.43	R1510	D5MCM	20081007	20081105	0	29	2
21196124	117087	119046	20081211		W		200812	Water Volume	41004.00 @ .896100(	Water Volu	070187452T	41004	0.8961	36743.68	R1510	D5MCM	20081105	20081208	0	33	2
21423491	117087	119046	20090112		W		200901	Water Volume	11328.00 @ .896100(	Water Volu	070187452T	11328	0.8961	10151.02	R1510	D5MCM	20081208	20090107	0	30	2
21693323	117087	119046	20090210		W		200902	Water Volume	15253.00 @ .935300(	Water Volu	070187452T	15253	0.9353	14266.13	R1510	D5MCM	20090107	20090206	0	30	2
21980751	117087	119046	20090311		W		200903	Water Volume	130.00 @ .935300(	Water Volu	070187452T	130	0.9353	121.59	R1510	D5MCM	20090206	20090306	0	28	2
22245382	117087	119046	20090409		W		200904	Water Volume	61.00 @ .935300(	Water Volu	070187452T	61	0.9353	57.05	R1510	D5MCM	20090306	20090406	0	31	2
22525342	117087	119046	20090512		W		200905	Water Volume	1650.00 @ .935300(	Water Volu	070187452T	1650	0.9353	1543.25	R1510	D5MCM	20090406	20090508	0	32	2
22831926	117087	119046	20090617		W		200906	Water Volume	1.00 @ .935300(	Water Volu	070187452T	1	0.9353	0.94	R1510	D5MCM	20090508	20090612	0	35	2
23049398	117087	119046	20090713		W		200907	Water Volume	4826.00 @ .935300(	Water Volu	070187452T	4826	0.9353	4513.76	R1510	D5MCM	20090612	20090708	0	26	2
23324745	117087	119046	20090812		W		200908	Water Volume	1095.00 @ .935300(	Water Volu	070187452T	1095	0.9353	1024.15	R1510	D5MCM	20090708	20090806	0	29	2
23586035	117087	119046	20090910		W		200909	Water Volume	198.00 @ .935300(	Water Volu	070187452T	198	0.9353	185.19	R1510	D5MCM	20090806	20090904	0	29	2
23902196	117087	119046	20091014		W		200910	Water Volume	15004.00 @ .935300(	Water Volu	070187452T	15004	0.9353	14033.24	R1510	D5MCM	20090904	20091006	0	32	2
24152470	117087	119046	20091110		W		200911	Water Volume	1025.00 @ .935300(	Water Volu	070187452T	1025	0.9353	958.68	R1510	D5MCM	20091006	20091105	0	30	2
24963082	117087	119046	20100209		W		201002	Water Volume	1300.00 @ .935300(	Water Volu	070187452T	1300	0.9353	1215.89	R1510	D5MCM	20100107	20100204	0	28	2
25230184	117087	119046	20100310		W		201003	Water Volume	2081.00 @ .935300(	Water Volu	070187452T	2081	0.9353	1946.36	R1510	D5MCM	20100204	20100305	0	29	2
25773298	117087	119046	20100511		W		201005	Water Volume	2085.00 @ .935300(	Water Volu	070187452T	2085	0.9353	1950.1	R1510	D5MCM	20100407	20100506	0	29	2
26047856	117087	119046	20100610		W		201006	Water Volume	105.00 @ .935300(	Water Volu	070187452T	105	0.9353	98.21	R1510	D5MCM	20100506	20100607	0	32	2
26308205	117087	119046	20100712		W		201007	Water Volume	4140.00 @ .935300(	Water Volu	070187452T	4140	0.9353	3872.14	R1510	D5MCM	20100607	20100707	0	30	2
26575784	117087	119046	20100810		W		201008	Water Volume	2575.00 @ .935300(	Water Volu	070187452T	2575	0.9353	2408.4	R1510	D5MCM	20100707	20100805	0	29	2
26857964	117087	119046	20100910		W		201009	Water Volume	1115.00 @ .935300(	Water Volu	070187452T	1115	0.9353	1042.86	R1510	D5MCM	20100805	20100907	0	33	2
27121517	117087	119046	20101011		W		201010	Water Volume	830.00 @ .935300(	Water Volu	070187452T	830	0.9353	776.3	R1510	D5MCM	20100907	20101006	0	29	2
27809941	117087	119046	20101209		W		201012	Water Volume	2310.00 @ .935300(	Water Volu	070187452T	2310	0.9353	2160.54	R1510	D5MCM	20101104	20101207	0	33	2
28097856	117087	119046	20110111		W		201101	Water Volume	1590.00 @ .935300(	Water Volu	070187452T	1590	0.9353	1487.13	R1510	D5MCM	20101207	20110106	0	30	2
28681457	117087	119046	20110315		W		201103	Water Volume	602.00 @ .935300(	Water Volu	070187452T	602	0.9353	563.05	R1510	D5MCM	20110203	20110304	0	29	2
28933920	117087	119046	20110412		W		201104	Water Volume	4447.00 @ .935300(	Water Volu	070187452T	4447	0.9353	4159.28	R1510	D5MCM	20110304	20110404	0	31	2

29223750	117087	119046	20110513	W	201105	Water Volume	1385.00	@	.935300(	Water Volu	070187452T	1385	0.9353	1295.39	R1510	D5MCM	20110404	20110504	0	30 2
29457200	117087	119046	20110609	W	201106	Water Volume	7635.00	@	.935300(	Water Volu	070187452T	7635	0.9353	7141.02	R1510	D5MCM	20110504	20110606	0	33 2
29781235	117087	119046	20110718	W	201107	Water Volume	6175.13	@	.935300(	Water Volu	070187452T	6175.13	0.9353	5775.6	R1510	D5MCM	20110606	20110613	0.225807	7 2
29781235	117087	119046	20110718	W	201107	Water Volume	21171.87	@	1.078000(	Water Volu	070187452T	21171.87	1.078	22823.28	R1510	D5MCM	20110614	20110707	0.774194	24 2
29988865	117087	119046	20110810	W	201108	Water Volume	57143.00	@	1.078000(	Water Volu	070245520T	57143	1.078	61600.15	R1510	D5MCM	20110707	20110805	0	29 2
30285301	117087	119046	20110912	W	201109	Water Volume	65904.00	@	1.078000(	Water Volu	070245520T	65904	1.078	71044.51	R1510	D5MCM	20110805	20110908	0	34 2
30557662	117087	119046	20111011	W	201110	Water Volume	16775.00	@	1.078000(	Water Volu	070245520T	16775	1.078	18083.45	R1510	D5MCM	20110908	20111006	0	28 2
30860856	117087	119046	20111109	W	201111	Water Volume	1020.00	@	1.078000(	Water Volu	070245520T	1020	1.078	1099.56	R1510	D5MCM	20111006	20111104	0	29 2
31205259	117087	119046	20111215	W	201112	Water Volume	3320.00	@	1.078000(	Water Volu	070245520T	3320	1.078	3578.96	R1510	D5MCM	20111104	20111209	0	35 2

District	Region	Account Name
2600	26LC	Catoosa Utility District
2600	26LC	Catoosa Utility District
2600	26LC	Catoosa Utility District

2600	26LC	Catoosa Utility District
2600	26LC	Catoosa Utility District
2600	26LC	Catoosa Utility District
2600	26LC	Catoosa Utility District
2600	26LC	Catoosa Utility District
2600	26LC	Catoosa Utility District
2600	26LC	Catoosa Utility District
2600	26LC	Catoosa Utility District
2600	26LC	Catoosa Utility District

Bill ID	Account #	Customer #	Bill Date	Canc/Rebill	Utility	Adj Code	Revenue Month	Description	Description 1	Meter #	Usage	Rate	Rev Amnt	Rev Code	Rate Schedule	Begin Date	End Date	Pro Rate	Days	Meter Size	District
17895737	104637	106489	20080122		W		200801	Basic Service	Basic Serv	070045236T	0	0	291.49	R1310	A3M4	20071217	20080117	0	31	4	2600
17895737	104637	106489	20080122		W		200801	Basic Service	Basic Serv	070016972A	0	0	582.99	R1310	A3M4	20071217	20080117	0	31	6	2600
17895737	104637	106489	20080122		W		200801	Basic Service	Basic Serv	070047386T	0	0	291.49	R1310	A3M4	20071217	20080117	0	31	4	2600
17895737	104637	106489	20080122		W		200801	Basic Service	Basic Serv	070016973A	0	0	582.99	R1310	A3M4M	20071217	20080117	0	31	6	2600
17895737	104637	106489	20080122		W		200801	Water Volume 4.00 @ .194000(	Water Volu	070016973A	4	0.194	0.78	R1310	A3M4M	20071217	20080117	0	31	6	2600
17895737	104637	106489	20080122		W		200801	61.00 @ 3.073000		070016973A	61	3.073	187.45	R1310	A3M4M	20071217	20080117	0	31	6	2600
17895737	104637	106489	20080122		W		200801	435.00 @ 1.931000(		070016973A	435	1.931	839.99	R1310	A3M4M	20071217	20080117	0	31	6	2600
17895737	104637	106489	20080122		W		200801	4500.00 @ 1.443000(		070016973A	4500	1.443	6493.5	R1310	A3M4M	20071217	20080117	0	31	6	2600
17895737	104637	106489	20080122		W		200801	9622.00 @ 1.103000(		070016973A	9622	1.103	10613.07	R1310	A3M4M	20071217	20080117	0	31	6	2600
17895839	116584	118540	20080122		W		200801	Basic Service	Basic Serv	070001743T	0	0	93.27	R1310	A3M4S	20071217	20080117	0	31	2	2600
17895839	116584	118540	20080122		W		200801	Basic Service	Basic Serv	070001747T	0	0	93.27	R1310	A3MSM	20071217	20080117	0	31	2	2600
17895839	116584	118540	20080122		W		200801	Water Volume 4.00 @ .194000(	Water Volu	070001747T	4	0.194	0.78	R1310	A3MSM	20071217	20080117	0	31	2	2600
17895839	116584	118540	20080122		W		200801	61.00 @ 3.073000		070001747T	61	3.073	187.45	R1310	A3MSM	20071217	20080117	0	31	2	2600
17895839	116584	118540	20080122		W		200801	435.00 @ 1.931000(		070001747T	435	1.931	839.99	R1310	A3MSM	20071217	20080117	0	31	2	2600
17895839	116584	118540	20080122		W		200801	456.00 @ 1.443000(		070001747T	456	1.443	658.01	R1310	A3MSM	20071217	20080117	0	31	2	2600
18204048	104637	106489	20080220		W		200802	Basic Service	Basic Serv	070045236T	0	0	291.49	R1310	A3M4	20080117	20080215	0	29	4	2600
18204048	104637	106489	20080220		W		200802	Basic Service	Basic Serv	070016972A	0	0	582.99	R1310	A3M4	20080117	20080215	0	29	6	2600
18204048	104637	106489	20080220		W		200802	Basic Service	Basic Serv	070047386T	0	0	291.49	R1310	A3M4	20080117	20080215	0	29	4	2600
18204048	104637	106489	20080220		W		200802	Basic Service	Basic Serv	070016973A	0	0	582.99	R1310	A3M4M	20080117	20080215	0	29	6	2600
18204048	104637	106489	20080220		W		200802	Water Volume 4.00 @ .194000(	Water Volu	070016973A	4	0.194	0.78	R1310	A3M4M	20080117	20080215	0	29	6	2600
18204048	104637	106489	20080220		W		200802	61.00 @ 3.073000		070016973A	61	3.073	187.45	R1310	A3M4M	20080117	20080215	0	29	6	2600
18204048	104637	106489	20080220		W		200802	435.00 @ 1.931000(		070016973A	435	1.931	839.99	R1310	A3M4M	20080117	20080215	0	29	6	2600
18204048	104637	106489	20080220		W		200802	4500.00 @ 1.443000(		070016973A	4500	1.443	6493.5	R1310	A3M4M	20080117	20080215	0	29	6	2600
18204048	104637	106489	20080220		W		200802	8028.00 @ 1.103000(		070016973A	8028	1.103	8854.88	R1310	A3M4M	20080117	20080215	0	29	6	2600
18204395	116584	118540	20080220		W		200802	Basic Service	Basic Serv	070163439T	0	0	93.27	R1310	A3M4S	20080117	20080215	0	29	2	2600
18204395	116584	118540	20080220		W		200802	Basic Service	Basic Serv	070001746T	0	0	93.27	R1310	A3MSM	20080117	20080215	0	29	2	2600
18204395	116584	118540	20080220		W		200802	Water Volume 4.00 @ .194000(	Water Volu	070001746T	4	0.194	0.78	R1310	A3MSM	20080117	20080215	0	29	2	2600
18204395	116584	118540	20080220		W		200802	61.00 @ 3.073000		070001746T	61	3.073	187.45	R1310	A3MSM	20080117	20080215	0	29	2	2600
18204395	116584	118540	20080220		W		200802	435.00 @ 1.931000(		070001746T	435	1.931	839.99	R1310	A3MSM	20080117	20080215	0	29	2	2600
18204395	116584	118540	20080220		W		200802	340.00 @ 1.443000(		070001746T	340	1.443	490.62	R1310	A3MSM	20080117	20080215	0	29	2	2600
18527782	104637	106489	20080320		W		200803	Basic Service	Basic Serv	070045236T	0	0	291.49	R1310	A3M4	20080215	20080319	0	33	4	2600
18527782	104637	106489	20080320		W		200803	Basic Service	Basic Serv	070016972A	0	0	582.99	R1310	A3M4	20080215	20080317	0	31	6	2600
18527782	104637	106489	20080320		W		200803	Basic Service	Basic Serv	070047386T	0	0	291.49	R1310	A3M4	20080215	20080317	0	31	4	2600
18527782	104637	106489	20080320		W		200803	Basic Service	Basic Serv	070016973A	0	0	582.99	R1310	A3M4M	20080215	20080319	0	33	6	2600
18527782	104637	106489	20080320		W		200803	Water Volume 4.00 @ .194000(	Water Volu	070016973A	4	0.194	0.78	R1310	A3M4M	20080215	20080319	0	33	6	2600
18527782	104637	106489	20080320		W		200803	61.00 @ 3.073000		070016973A	61	3.073	187.45	R1310	A3M4M	20080215	20080319	0	33	6	2600
18527782	104637	106489	20080320		W		200803	435.00 @ 1.931000(		070016973A	435	1.931	839.99	R1310	A3M4M	20080215	20080319	0	33	6	2600
18527782	104637	106489	20080320		W		200803	4500.00 @ 1.443000(		070016973A	4500	1.443	6493.5	R1310	A3M4M	20080215	20080319	0	33	6	2600
18527782	104637	106489	20080320		W		200803	8779.00 @ 1.103000(		070016973A	8779	1.103	9683.24	R1310	A3M4M	20080215	20080319	0	33	6	2600
18527881	116584	118540	20080320		W		200803	Basic Service	Basic Serv	070163439T	0	0	93.27	R1310	A3M4S	20080215	20080317	0	31	2	2600
18527881	116584	118540	20080320		W		200803	Basic Service	Basic Serv	070070993T	0	0	93.27	R1310	A3MSM	20080215	20080317	0	31	2	2600
18527881	116584	118540	20080320		W		200803	Water Volume 4.00 @ .194000(	Water Volu	070070993T	4	0.194	0.78	R1310	A3MSM	20080215	20080317	0	31	2	2600
18527881	116584	118540	20080320		W		200803	61.00 @ 3.073000		070070993T	61	3.073	187.45	R1310	A3MSM	20080215	20080317	0	31	2	2600
18527881	116584	118540	20080320		W		200803	435.00 @ 1.931000(		070070993T	435	1.931	839.99	R1310	A3MSM	20080215	20080317	0	31	2	2600
18527881	116584	118540	20080320		W		200803	508.00 @ 1.443000(		070070993T	508	1.443	733.04	R1310	A3MSM	20080215	20080317	0	31	2	2600
18852085	116584	118540	20080422		W		200804	Basic Service	Basic Serv	070163439T	0	0	93.27	R1310	A3M4S	20080317	20080417	0	31	2	2600
18852085	116584	118540	20080422		W		200804	Basic Service	Basic Serv	070070993T	0	0	93.27	R1310	A3MSM	20080317	20080417	0	31	2	2600
18852085	116584	118540	20080422		W		200804	Water Volume 4.00 @ .194000(	Water Volu	070070993T	4	0.194	0.78	R1310	A3MSM	20080317	20080417	0	31	2	2600
18852085	116584	118540	20080422		W		200804	61.00 @ 3.073000		070070993T	61	3.073	187.45	R1310	A3MSM	20080317	20080417	0	31	2	2600
18852085	116584	118540	20080422		W		200804	435.00 @ 1.931000(		070070993T	435	1.931	839.99	R1310	A3MSM	20080317	20080417	0	31	2	2600
18852085	116584	118540	20080422		W		200804	727.00 @ 1.443000(		070070993T	727	1.443	1049.06	R1310	A3MSM	20080317	20080417	0	31	2	2600
18867428	104637	106489	20080423		W		200804	Basic Service	Basic Serv	070045236T	0	0	291.49	R1310	A3M4	20080319	20080421	0	33	4	2600
18867428	104637	106489	20080423		W		200804	Basic Service	Basic Serv	070016972A	0	0	582.99	R1310	A3M4	20080317	20080417	0	31	6	2600
18867428	104637	106489	20080423		W		200804	Basic Service	Basic Serv	070047386T	0	0	291.49	R1310	A3M4	20080317	20080417	0	31	4	2600
18867428	104637	106489	20080423		W		200804	Basic Service	Basic Serv	070016973A	0	0	582.99	R1310	A3M4M	20080319	20080421	0	33	6	2600
18867428	104637	106489	20080423		W		200804	Water Volume 4.00 @ .194000(	Water Volu	070016973A	4	0.194	0.78	R1310	A3M4M	20080319	20080421	0	33	6	2600
18867428	104637	106489	20080423		W		200804	61.00 @ 3.073000		070016973A	61	3.073	187.45	R1310	A3M4M	20080319	20080421	0	33	6	2600
18867428	104637	106489	20080423		W		200804	435.00 @ 1.931000(		070016973A	435	1.931	839.99	R1310	A3M4M	20080319	20080421	0	33	6	2600
18867428	104637	106489	20080423		W		200804	4500.00 @ 1.443000(		070016973A	4500	1.443	6493.5	R1310	A3M4M	20080319	20080421	0	33	6	2600
18867428	104637	106489	20080423		W		200804	9090.00 @ 1.103000(		070016973A	9090	1.103	10026.27	R1310	A3M4M	20080319	20080421	0	33	6	2600

19156046	104637	106489	20080521	W	200805	Basic Service				Basic Serv	070045236T	0	0	242.91	R1310	A3M4	20080421	20080516	0	25	4	2600
19156046	104637	106489	20080521	W	200805	Basic Service				Basic Serv	070016972A	0	0	582.99	R1310	A3M4	20080417	20080516	0	29	6	2600
19156046	104637	106489	20080521	W	200805	Basic Service				Basic Serv	070047386T	0	0	291.49	R1310	A3M4	20080417	20080516	0	29	4	2600
19156046	104637	106489	20080521	W	200805	Basic Service				Basic Serv	070016973A	0	0	485.82	R1310	A3M4M	20080421	20080516	0	25	6	2600
19156046	104637	106489	20080521	W	200805	Water Volume	3.33	@	.194000	Water Volu	070016973A	3.33	0.194	0.65	R1310	A3M4M	20080421	20080516	0	25	6	2600
19156046	104637	106489	20080521	W	200805		50.83	@	3.073000		070016973A	50.83	3.073	156.2	R1310	A3M4M	20080421	20080516	0	25	6	2600
19156046	104637	106489	20080521	W	200805		362.50	@	1.931000		070016973A	362.5	1.931	699.99	R1310	A3M4M	20080421	20080516	0	25	6	2600
19156046	104637	106489	20080521	W	200805		3750.00	@	1.443000		070016973A	3750	1.443	5411.25	R1310	A3M4M	20080421	20080516	0	25	6	2600
19156046	104637	106489	20080521	W	200805		8333.33	@	1.103000		070016973A	8333.33	1.103	9191.66	R1310	A3M4M	20080421	20080516	0	25	6	2600
19156046	104637	106489	20080521	W	200805		488.01	@	.655000		070016973A	488.01	0.655	319.65	R1310	A3M4M	20080421	20080516	0	25	6	2600
19156150	116584	118540	20080521	W	200805	Basic Service				Basic Serv	070163439T	0	0	93.27	R1310	A3M4S	20080417	20080516	0	29	2	2600
19156150	116584	118540	20080521	W	200805	Basic Service				Basic Serv	070070993T	0	0	93.27	R1310	A3MSM	20080417	20080516	0	29	2	2600
19156150	116584	118540	20080521	W	200805	Water Volume	4.00	@	.194000	Water Volu	070070993T	4	0.194	0.78	R1310	A3MSM	20080417	20080516	0	29	2	2600
19156150	116584	118540	20080521	W	200805		61.00	@	3.073000		070070993T	61	3.073	187.45	R1310	A3MSM	20080417	20080516	0	29	2	2600
19156150	116584	118540	20080521	W	200805		435.00	@	1.931000		070070993T	435	1.931	839.99	R1310	A3MSM	20080417	20080516	0	29	2	2600
19156150	116584	118540	20080521	W	200805		1088.00	@	1.443000		070070993T	1088	1.443	1569.98	R1310	A3MSM	20080417	20080516	0	29	2	2600
19463939	116584	118540	20080623	W	200806	Basic Service				Basic Serv	070163439T	0	0	93.27	R1310	A3M4S	20080516	20080618	0	33	2	2600
19463939	116584	118540	20080623	W	200806	Basic Service				Basic Serv	070070993T	0	0	93.27	R1310	A3MSM	20080516	20080618	0	33	2	2600
19463939	116584	118540	20080623	W	200806	Water Volume	4.00	@	.194000	Water Volu	070070993T	4	0.194	0.78	R1310	A3MSM	20080516	20080618	0	33	2	2600
19463939	116584	118540	20080623	W	200806		61.00	@	3.073000		070070993T	61	3.073	187.45	R1310	A3MSM	20080516	20080618	0	33	2	2600
19463939	116584	118540	20080623	W	200806		435.00	@	1.931000		070070993T	435	1.931	839.99	R1310	A3MSM	20080516	20080618	0	33	2	2600
19463939	116584	118540	20080623	W	200806		1480.00	@	1.443000		070070993T	1480	1.443	2135.64	R1310	A3MSM	20080516	20080618	0	33	2	2600
19527625	104637	106489	20080630	W	200806	Basic Service				Basic Serv	070045236T	0	0	291.49	R1310	A3M4	20080516	20080618	0	33	4	2600
19527625	104637	106489	20080630	W	200806	Basic Service				Basic Serv	070016972A	0	0	582.99	R1310	A3M4	20080516	20080618	0	33	6	2600
19527625	104637	106489	20080630	W	200806	Basic Service				Basic Serv	070047386T	0	0	291.49	R1310	A3M4	20080516	20080618	0	33	4	2600
19527625	104637	106489	20080630	W	200806	Basic Service				Basic Serv	070016973A	0	0	582.99	R1310	A3M4M	20080516	20080618	0	33	6	2600
19527625	104637	106489	20080630	W	200806	Water Volume	4.00	@	.194000	Water Volu	070016973A	4	0.194	0.78	R1310	A3M4M	20080516	20080618	0	33	6	2600
19527625	104637	106489	20080630	W	200806		61.00	@	3.073000		070016973A	61	3.073	187.45	R1310	A3M4M	20080516	20080618	0	33	6	2600
19527625	104637	106489	20080630	W	200806		435.00	@	1.931000		070016973A	435	1.931	839.99	R1310	A3M4M	20080516	20080618	0	33	6	2600
19527625	104637	106489	20080630	W	200806		4500.00	@	1.443000		070016973A	4500	1.443	6493.5	R1310	A3M4M	20080516	20080618	0	33	6	2600
19527625	104637	106489	20080630	W	200806		10000.00	@	1.103000		070016973A	10000	1.103	11030	R1310	A3M4M	20080516	20080618	0	33	6	2600
19527625	104637	106489	20080630	W	200806		7297.00	@	.655000		070016973A	7297	0.655	4779.54	R1310	A3M4M	20080516	20080618	0	33	6	2600
19786421	104637	106489	20080724	W	200807	Basic Service				Basic Serv	070045236T	0	0	291.49	R1310	A3M4	20080618	20080721	0	33	4	2600
19786421	104637	106489	20080724	W	200807	Basic Service				Basic Serv	070016972A	0	0	582.99	R1310	A3M4	20080618	20080721	0	33	6	2600
19786421	104637	106489	20080724	W	200807	Basic Service				Basic Serv	070047386T	0	0	291.49	R1310	A3M4	20080618	20080721	0	33	4	2600
19786421	104637	106489	20080724	W	200807	Basic Service				Basic Serv	070016973A	0	0	582.99	R1310	A3M4M	20080618	20080721	0	33	6	2600
19786421	104637	106489	20080724	W	200807	Water Volume	4.00	@	.194000	Water Volu	070016973A	4	0.194	0.78	R1310	A3M4M	20080618	20080721	0	33	6	2600
19786421	104637	106489	20080724	W	200807		61.00	@	3.073000		070016973A	61	3.073	187.45	R1310	A3M4M	20080618	20080721	0	33	6	2600
19786421	104637	106489	20080724	W	200807		435.00	@	1.931000		070016973A	435	1.931	839.99	R1310	A3M4M	20080618	20080721	0	33	6	2600
19786421	104637	106489	20080724	W	200807		4500.00	@	1.443000		070016973A	4500	1.443	6493.5	R1310	A3M4M	20080618	20080721	0	33	6	2600
19786421	104637	106489	20080724	W	200807		10000.00	@	1.103000		070016973A	10000	1.103	11030	R1310	A3M4M	20080618	20080721	0	33	6	2600
19786421	104637	106489	20080724	W	200807		20466.00	@	.655000		070016973A	20466	0.655	13405.23	R1310	A3M4M	20080618	20080721	0	33	6	2600
19786523	116584	118540	20080724	W	200807	Basic Service				Basic Serv	070163439T	0	0	93.27	R1310	A3M4S	20080618	20080721	0	33	2	2600
19786523	116584	118540	20080724	W	200807	Basic Service				Basic Serv	070070993T	0	0	93.27	R1310	A3MSM	20080618	20080721	0	33	2	2600
19786523	116584	118540	20080724	W	200807	Water Volume	4.00	@	.194000	Water Volu	070070993T	4	0.194	0.78	R1310	A3MSM	20080618	20080721	0	33	2	2600
19786523	116584	118540	20080724	W	200807		61.00	@	3.073000		070070993T	61	3.073	187.45	R1310	A3MSM	20080618	20080721	0	33	2	2600
19786523	116584	118540	20080724	W	200807		435.00	@	1.931000		070070993T	435	1.931	839.99	R1310	A3MSM	20080618	20080721	0	33	2	2600
19786523	116584	118540	20080724	W	200807		1569.00	@	1.443000		070070993T	1569	1.443	2264.07	R1310	A3MSM	20080618	20080721	0	33	2	2600
20087716	104637	106489	20080822	W	200808	Basic Service				Basic Serv	070045236T	0	0	291.49	R1310	A3M4	20080721	20080819	0	29	4	2600
20087716	104637	106489	20080822	W	200808	Basic Service				Basic Serv	070016972A	0	0	582.99	R1310	A3M4	20080721	20080819	0	29	6	2600
20087716	104637	106489	20080822	W	200808	Basic Service				Basic Serv	070047386T	0	0	291.49	R1310	A3M4	20080721	20080819	0	29	4	2600
20087716	104637	106489	20080822	W	200808	Basic Service				Basic Serv	070016973A	0	0	582.99	R1310	A3M4M	20080721	20080819	0	29	6	2600
20087716	104637	106489	20080822	W	200808	Water Volume	4.00	@	.194000	Water Volu	070016973A	4	0.194	0.78	R1310	A3M4M	20080721	20080819	0	29	6	2600
20087716	104637	106489	20080822	W	200808		61.00	@	3.073000		070016973A	61	3.073	187.45	R1310	A3M4M	20080721	20080819	0	29	6	2600
20087716	104637	106489	20080822	W	200808		435.00	@	1.931000		070016973A	435	1.931	839.99	R1310	A3M4M	20080721	20080819	0	29	6	2600
20087716	104637	106489	20080822	W	200808		4500.00	@	1.443000		070016973A	4500	1.443	6493.5	R1310	A3M4M	20080721	20080819	0	29	6	2600
20087716	104637	106489	20080822	W	200808		10000.00	@	1.103000		070016973A	10000	1.103	11030	R1310	A3M4M	20080721	20080819	0	29	6	2600
20087716	104637	106489	20080822	W	200808		1160.00	@	.655000		070016973A	1160	0.655	759.8	R1310	A3M4M	20080721	20080819	0	29	6	2600
20087820	116584	118540	20080822	W	200808	Basic Service				Basic Serv	070163439T	0	0	93.27	R1310	A3M4S	20080721	20080819	0	29	2	2600
20087820	116584	118540	20080822	W	200808	Basic Service				Basic Serv	070070993T	0	0	93.27	R1310	A3MSM	20080721	20080819	0	29	2	2600
20087820	116584	118540	20080822	W	200808	Water Volume	4.00	@	.194000	Water Volu	070070993T	4	0.194	0.78	R1310	A3MSM	20080721	20080819	0	29	2	2600

20087820	116584	118540	20080822	W	200808	61.00 @ 3.073000			070070993T	61	3.073	187.45	R1310	A3MSM	20080721	20080819		0	29 2	2600
20087820	116584	118540	20080822	W	200808	435.00 @ 1.931000			070070993T	435	1.931	839.99	R1310	A3MSM	20080721	20080819		0	29 2	2600
20087820	116584	118540	20080822	W	200808	1226.00 @ 1.443000			070070993T	1226	1.443	1769.12	R1310	A3MSM	20080721	20080819		0	29 2	2600
20424558	104637	106489	20080924	W	200809 Basic Service			Basic Serv	070045236T	0	0	291.49	R1310	A3M4	20080819	20080919		0	31 4	2600
20424558	104637	106489	20080924	W	200809 Basic Service			Basic Serv	070016972A	0	0	582.99	R1310	A3M4	20080819	20080919		0	31 6	2600
20424558	104637	106489	20080924	W	200809 Basic Service			Basic Serv	070047386T	0	0	291.49	R1310	A3M4	20080819	20080919		0	31 4	2600
20424558	104637	106489	20080924	W	200809 Basic Service			Basic Serv	070016973A	0	0	582.99	R1310	A3M4M	20080819	20080919		0	31 6	2600
20424558	104637	106489	20080924	W	200809 Water Volume	4.00 @ .194000		Water Volu	070016973A	4	0.194	0.78	R1310	A3M4M	20080819	20080919		0	31 6	2600
20424558	104637	106489	20080924	W	200809	61.00 @ 3.073000			070016973A	61	3.073	187.45	R1310	A3M4M	20080819	20080919		0	31 6	2600
20424558	104637	106489	20080924	W	200809	435.00 @ 1.931000			070016973A	435	1.931	839.99	R1310	A3M4M	20080819	20080919		0	31 6	2600
20424558	104637	106489	20080924	W	200809	4500.00 @ 1.443000			070016973A	4500	1.443	6493.5	R1310	A3M4M	20080819	20080919		0	31 6	2600
20424558	104637	106489	20080924	W	200809	10000.00 @ 1.103000			070016973A	10000	1.103	11030	R1310	A3M4M	20080819	20080919		0	31 6	2600
20424558	104637	106489	20080924	W	200809	1504.00 @ .655000			070016973A	1504	0.655	985.12	R1310	A3M4M	20080819	20080919		0	31 6	2600
20424660	116584	118540	20080924	W	200809 Basic Service			Basic Serv	070163439T	0	0	93.27	R1310	A3M4S	20080819	20080919		0	31 2	2600
20424660	116584	118540	20080924	W	200809 Basic Service			Basic Serv	070070993T	0	0	93.27	R1310	A3MSM	20080819	20080919		0	31 2	2600
20424660	116584	118540	20080924	W	200809 Water Volume	4.00 @ .194000		Water Volu	070070993T	4	0.194	0.78	R1310	A3MSM	20080819	20080919		0	31 2	2600
20424660	116584	118540	20080924	W	200809	61.00 @ 3.073000			070070993T	61	3.073	187.45	R1310	A3MSM	20080819	20080919		0	31 2	2600
20424660	116584	118540	20080924	W	200809	435.00 @ 1.931000			070070993T	435	1.931	839.99	R1310	A3MSM	20080819	20080919		0	31 2	2600
20424660	116584	118540	20080924	W	200809	1233.00 @ 1.443000			070070993T	1233	1.443	1779.22	R1310	A3MSM	20080819	20080919		0	31 2	2600
20726451	104637	106489	20081023	W	200810 Basic Service			Basic Serv	070045236T	0	0	103.43	R1310	A3M4	20080919	20080930	0.354839		11 4	2600
20726451	104637	106489	20081023	W	200810 Basic Service			Basic Serv	070045236T	0	0	196.28	R1310	A3M4	20081001	20081020	0.645161		20 4	2600
20726451	104637	106489	20081023	W	200810 Basic Service			Basic Serv	070016972A	0	0	206.87	R1310	A3M4	20080919	20080930	0.354839		11 6	2600
20726451	104637	106489	20081023	W	200810 Basic Service			Basic Serv	070016972A	0	0	392.56	R1310	A3M4	20081001	20081020	0.645161		20 6	2600
20726451	104637	106489	20081023	W	200810 Basic Service			Basic Serv	070047386T	0	0	103.43	R1310	A3M4	20080919	20080930	0.354839		11 4	2600
20726451	104637	106489	20081023	W	200810 Basic Service			Basic Serv	070047386T	0	0	196.28	R1310	A3M4	20081001	20081020	0.645161		20 4	2600
20726451	104637	106489	20081023	W	200810 Basic Service			Basic Serv	070016973A	0	0	206.87	R1310	A3M4M	20080919	20080930	0.354839		11 6	2600
20726451	104637	106489	20081023	W	200810 Water Volume	1.42 @ .194000		Water Volu	070016973A	1.42	0.194	0.28	R1310	A3M4M	20080919	20080930	0.354839		11 6	2600
20726451	104637	106489	20081023	W	200810	21.65 @ 3.073000			070016973A	21.65	3.073	66.53	R1310	A3M4M	20080919	20080930	0.354839		11 6	2600
20726451	104637	106489	20081023	W	200810	154.35 @ 1.931000			070016973A	154.35	1.931	298.05	R1310	A3M4M	20080919	20080930	0.354839		11 6	2600
20726451	104637	106489	20081023	W	200810	1596.77 @ 1.443000			070016973A	1596.77	1.443	2304.14	R1310	A3M4M	20080919	20080930	0.354839		11 6	2600
20726451	104637	106489	20081023	W	200810	3548.39 @ 1.103000			070016973A	3548.39	1.103	3913.87	R1310	A3M4M	20080919	20080930	0.354839		11 6	2600
20726451	104637	106489	20081023	W	200810	1651.06 @ .655000			070016973A	1651.06	0.655	1081.44	R1310	A3M4M	20080919	20080930	0.354839		11 6	2600
20726451	104637	106489	20081023	W	200810 Basic Service			Basic Serv	070016973A	0	0	392.56	R1310	A3M4M	20081001	20081020	0.645161		20 6	2600
20726451	104637	106489	20081023	W	200810 Water Volume	2.58 @ .202000		Water Volu	070016973A	2.58	0.202	0.52	R1310	A3M4M	20081001	20081020	0.645161		20 6	2600
20726451	104637	106489	20081023	W	200810	39.35 @ 3.207000			070016973A	39.35	3.207	126.2	R1310	A3M4M	20081001	20081020	0.645161		20 6	2600
20726451	104637	106489	20081023	W	200810	280.65 @ 2.015000			070016973A	280.65	2.015	565.51	R1310	A3M4M	20081001	20081020	0.645161		20 6	2600
20726451	104637	106489	20081023	W	200810	2903.23 @ 1.506000			070016973A	2903.23	1.506	4372.26	R1310	A3M4M	20081001	20081020	0.645161		20 6	2600
20726451	104637	106489	20081023	W	200810	6451.61 @ 1.151000			070016973A	6451.61	1.151	7425.8	R1310	A3M4M	20081001	20081020	0.645161		20 6	2600
20726451	104637	106489	20081023	W	200810	3001.94 @ .684000			070016973A	3001.94	0.684	2053.33	R1310	A3M4M	20081001	20081020	0.645161		20 6	2600
20726556	116584	118540	20081023	W	200810 Basic Service			Basic Serv	070163439T	0	0	33.1	R1310	A3M4S	20080919	20080930	0.354839		11 2	2600
20726556	116584	118540	20081023	W	200810 Basic Service			Basic Serv	070163439T	0	0	62.81	R1310	A3M4S	20081001	20081020	0.645161		20 2	2600
20726556	116584	118540	20081023	W	200810 Basic Service			Basic Serv	070070993T	0	0	33.1	R1310	A3MSM	20080919	20080930	0.354839		11 2	2600
20726556	116584	118540	20081023	W	200810 Water Volume	1.42 @ .194000		Water Volu	070070993T	1.42	0.194	0.28	R1310	A3MSM	20080919	20080930	0.354839		11 2	2600
20726556	116584	118540	20081023	W	200810	21.65 @ 3.073000			070070993T	21.65	3.073	66.53	R1310	A3MSM	20080919	20080930	0.354839		11 2	2600
20726556	116584	118540	20081023	W	200810	154.35 @ 1.931000			070070993T	154.35	1.931	298.05	R1310	A3MSM	20080919	20080930	0.354839		11 2	2600
20726556	116584	118540	20081023	W	200810	451.71 @ 1.443000			070070993T	451.71	1.443	651.82	R1310	A3MSM	20080919	20080930	0.354839		11 2	2600
20726556	116584	118540	20081023	W	200810 Basic Service			Basic Serv	070070993T	0	0	62.81	R1310	A3MSM	20081001	20081020	0.645161		20 2	2600
20726556	116584	118540	20081023	W	200810 Water Volume	2.58 @ .202000		Water Volu	070070993T	2.58	0.202	0.52	R1310	A3MSM	20081001	20081020	0.645161		20 2	2600
20726556	116584	118540	20081023	W	200810	39.35 @ 3.207000			070070993T	39.35	3.207	126.2	R1310	A3MSM	20081001	20081020	0.645161		20 2	2600
20726556	116584	118540	20081023	W	200810	280.65 @ 2.015000			070070993T	280.65	2.015	565.51	R1310	A3MSM	20081001	20081020	0.645161		20 2	2600
20726556	116584	118540	20081023	W	200810	821.29 @ 1.506000			070070993T	821.29	1.506	1236.86	R1310	A3MSM	20081001	20081020	0.645161		20 2	2600
21039038	104637	106489	20081121	W	200811 Basic Service			Basic Serv	070045236T	0	0	304.23	R1310	A3M4	20081020	20081118		0	29 4	2600
21039038	104637	106489	20081121	W	200811 Basic Service			Basic Serv	070016972A	0	0	608.47	R1310	A3M4	20081020	20081118		0	29 6	2600
21039038	104637	106489	20081121	W	200811 Basic Service			Basic Serv	070047386T	0	0	304.23	R1310	A3M4	20081020	20081118		0	29 4	2600
21039038	104637	106489	20081121	W	200811 Basic Service			Basic Serv	070016973A	0	0	608.47	R1310	A3M4M	20081020	20081118		0	29 6	2600
21039038	104637	106489	20081121	W	200811 Water Volume	4.00 @ .202000		Water Volu	070016973A	4	0.202	0.81	R1310	A3M4M	20081020	20081118		0	29 6	2600
21039038	104637	106489	20081121	W	200811	61.00 @ 3.207000			070016973A	61	3.207	195.63	R1310	A3M4M	20081020	20081118		0	29 6	2600
21039038	104637	106489	20081121	W	200811	435.00 @ 2.015000			070016973A	435	2.015	876.53	R1310	A3M4M	20081020	20081118		0	29 6	2600
21039038	104637	106489	20081121	W	200811	4500.00 @ 1.506000			070016973A	4500	1.506	6777	R1310	A3M4M	20081020	20081118		0	29 6	2600
21039038	104637	106489	20081121	W	200811	10000.00 @ 1.151000			070016973A	10000	1.151	11510	R1310	A3M4M	20081020	20081118		0	29 6	2600
21039038	104637	106489	20081121	W	200811	2943.00 @ .684000			070016973A	2943	0.684	2013.01	R1310	A3M4M	20081020	20081118		0	29 6	2600
21039140	116584	118540	20081121	W	200811 Basic Service			Basic Serv	070163439T	0	0	97.35	R1310	A3M4S	20081020	20081118		0	29 2	2600
21039140	116584	118540	20081121	W	200811 Basic Service			Basic Serv	070070993T	0	0	97.35	R1310	A3MSM	20081020	20081118		0	29 2	2600

21039140	116584	118540	20081121	W	200811	Water Volume	4.00 @ .202000(	Water Volu	070070993T	4	0.202	0.81	R1310	A3MSM	20081020	20081118	0	29	2	2600
21039140	116584	118540	20081121	W	200811		61.00 @ 3.207000		070070993T	61	3.207	195.63	R1310	A3MSM	20081020	20081118	0	29	2	2600
21039140	116584	118540	20081121	W	200811		435.00 @ 2.015000(		070070993T	435	2.015	876.53	R1310	A3MSM	20081020	20081118	0	29	2	2600
21039140	116584	118540	20081121	W	200811		816.00 @ 1.506000(		070070993T	816	1.506	1228.9	R1310	A3MSM	20081020	20081118	0	29	2	2600
21260105	104637	106489	20081222	W	200812	Basic Service		Basic Serv	070045236T	0	0	304.23	R1310	A3M4	20081118	20081217	0	29	4	2600
21260105	104637	106489	20081222	W	200812	Basic Service		Basic Serv	070016972A	0	0	608.47	R1310	A3M4	20081118	20081217	0	29	6	2600
21260105	104637	106489	20081222	W	200812	Basic Service		Basic Serv	070047386T	0	0	304.23	R1310	A3M4	20081118	20081217	0	29	4	2600
21260105	104637	106489	20081222	W	200812	Basic Service		Basic Serv	070016973A	0	0	608.47	R1310	A3M4M	20081118	20081217	0	29	6	2600
21260105	104637	106489	20081222	W	200812	Water Volume	4.00 @ .202000(	Water Volu	070016973A	4	0.202	0.81	R1310	A3M4M	20081118	20081217	0	29	6	2600
21260105	104637	106489	20081222	W	200812		61.00 @ 3.207000		070016973A	61	3.207	195.63	R1310	A3M4M	20081118	20081217	0	29	6	2600
21260105	104637	106489	20081222	W	200812		435.00 @ 2.015000(		070016973A	435	2.015	876.53	R1310	A3M4M	20081118	20081217	0	29	6	2600
21260105	104637	106489	20081222	W	200812		4500.00 @ 1.506000(		070016973A	4500	1.506	6777	R1310	A3M4M	20081118	20081217	0	29	6	2600
21260105	104637	106489	20081222	W	200812		8599.00 @ 1.151000(		070016973A	8599	1.151	9897.45	R1310	A3M4M	20081118	20081217	0	29	6	2600
21260205	116584	118540	20081222	W	200812	Basic Service		Basic Serv	070163439T	0	0	97.35	R1310	A3M4S	20081118	20081217	0	29	2	2600
21260205	116584	118540	20081222	W	200812	Basic Service		Basic Serv	070070993T	0	0	97.35	R1310	A3MSM	20081118	20081217	0	29	2	2600
21260205	116584	118540	20081222	W	200812	Water Volume	4.00 @ .202000(	Water Volu	070070993T	4	0.202	0.81	R1310	A3MSM	20081118	20081217	0	29	2	2600
21260205	116584	118540	20081222	W	200812		61.00 @ 3.207000		070070993T	61	3.207	195.63	R1310	A3MSM	20081118	20081217	0	29	2	2600
21260205	116584	118540	20081222	W	200812		435.00 @ 2.015000(		070070993T	435	2.015	876.53	R1310	A3MSM	20081118	20081217	0	29	2	2600
21260205	116584	118540	20081222	W	200812		915.00 @ 1.506000(		070070993T	915	1.506	1377.99	R1310	A3MSM	20081118	20081217	0	29	2	2600
21533143	104637	106489	20090122	W	200901	Basic Service		Basic Serv	070045236T	0	0	304.23	R1310	A3M4	20081217	20090119	0	33	4	2600
21533143	104637	106489	20090122	W	200901	Basic Service		Basic Serv	070016972A	0	0	608.47	R1310	A3M4	20081217	20090119	0	33	6	2600
21533143	104637	106489	20090122	W	200901	Basic Service		Basic Serv	070047386T	0	0	304.23	R1310	A3M4	20081217	20090119	0	33	4	2600
21533143	104637	106489	20090122	W	200901	Basic Service		Basic Serv	070016973A	0	0	608.47	R1310	A3M4M	20081217	20090119	0	33	6	2600
21533143	104637	106489	20090122	W	200901	Water Volume	4.00 @ .202000(	Water Volu	070016973A	4	0.202	0.81	R1310	A3M4M	20081217	20090119	0	33	6	2600
21533143	104637	106489	20090122	W	200901		61.00 @ 3.207000		070016973A	61	3.207	195.63	R1310	A3M4M	20081217	20090119	0	33	6	2600
21533143	104637	106489	20090122	W	200901		435.00 @ 2.015000(		070016973A	435	2.015	876.53	R1310	A3M4M	20081217	20090119	0	33	6	2600
21533143	104637	106489	20090122	W	200901		4500.00 @ 1.506000(		070016973A	4500	1.506	6777	R1310	A3M4M	20081217	20090119	0	33	6	2600
21533143	104637	106489	20090122	W	200901		8976.00 @ 1.151000(		070016973A	8976	1.151	10331.38	R1310	A3M4M	20081217	20090119	0	33	6	2600
21533238	116584	118540	20090122	W	200901	Basic Service		Basic Serv	070163439T	0	0	97.35	R1310	A3M4S	20081217	20090119	0	33	2	2600
21533238	116584	118540	20090122	W	200901	Basic Service		Basic Serv	070070993T	0	0	97.35	R1310	A3MSM	20081217	20090119	0	33	2	2600
21533238	116584	118540	20090122	W	200901	Water Volume	4.00 @ .202000(	Water Volu	070070993T	4	0.202	0.81	R1310	A3MSM	20081217	20090119	0	33	2	2600
21533238	116584	118540	20090122	W	200901		61.00 @ 3.207000		070070993T	61	3.207	195.63	R1310	A3MSM	20081217	20090119	0	33	2	2600
21533238	116584	118540	20090122	W	200901		435.00 @ 2.015000(		070070993T	435	2.015	876.53	R1310	A3MSM	20081217	20090119	0	33	2	2600
21533238	116584	118540	20090122	W	200901		1136.00 @ 1.506000(		070070993T	1136	1.506	1710.82	R1310	A3MSM	20081217	20090119	0	33	2	2600
21814061	104637	106489	20090223	W	200902	Basic Service		Basic Serv	070045236T	0	0	304.23	R1310	A3M4	20090119	20090218	0	30	4	2600
21814061	104637	106489	20090223	W	200902	Basic Service		Basic Serv	070016972A	0	0	608.47	R1310	A3M4	20090119	20090218	0	30	6	2600
21814061	104637	106489	20090223	W	200902	Basic Service		Basic Serv	070047386T	0	0	304.23	R1310	A3M4	20090119	20090218	0	30	4	2600
21814061	104637	106489	20090223	W	200902	Basic Service		Basic Serv	070016973A	0	0	608.47	R1310	A3M4M	20090119	20090218	0	30	6	2600
21814061	104637	106489	20090223	W	200902	Water Volume	4.00 @ .202000(	Water Volu	070016973A	4	0.202	0.81	R1310	A3M4M	20090119	20090218	0	30	6	2600
21814061	104637	106489	20090223	W	200902		61.00 @ 3.207000		070016973A	61	3.207	195.63	R1310	A3M4M	20090119	20090218	0	30	6	2600
21814061	104637	106489	20090223	W	200902		435.00 @ 2.015000(		070016973A	435	2.015	876.53	R1310	A3M4M	20090119	20090218	0	30	6	2600
21814061	104637	106489	20090223	W	200902		4500.00 @ 1.506000(		070016973A	4500	1.506	6777	R1310	A3M4M	20090119	20090218	0	30	6	2600
21814061	104637	106489	20090223	W	200902		4922.00 @ 1.151000(		070016973A	4922	1.151	5665.22	R1310	A3M4M	20090119	20090218	0	30	6	2600
21814157	116584	118540	20090223	W	200902	Basic Service		Basic Serv	070163439T	0	0	97.35	R1310	A3M4S	20090119	20090219	0	31	2	2600
21814157	116584	118540	20090223	W	200902	Basic Service		Basic Serv	070070993T	0	0	97.35	R1310	A3MSM	20090119	20090219	0	31	2	2600
21814157	116584	118540	20090223	W	200902	Water Volume	4.00 @ .202000(	Water Volu	070070993T	4	0.202	0.81	R1310	A3MSM	20090119	20090219	0	31	2	2600
21814157	116584	118540	20090223	W	200902		61.00 @ 3.207000		070070993T	61	3.207	195.63	R1310	A3MSM	20090119	20090219	0	31	2	2600
21814157	116584	118540	20090223	W	200902		435.00 @ 2.015000(		070070993T	435	2.015	876.53	R1310	A3MSM	20090119	20090219	0	31	2	2600
21814157	116584	118540	20090223	W	200902		839.00 @ 1.506000(		070070993T	839	1.506	1263.53	R1310	A3MSM	20090119	20090219	0	31	2	2600
22085356	104637	106489	20090324	W	200903	Basic Service		Basic Serv	070045236T	0	0	304.23	R1310	A3M4	20090218	20090319	0	29	4	2600
22085356	104637	106489	20090324	W	200903	Basic Service		Basic Serv	070016972A	0	0	608.47	R1310	A3M4	20090218	20090319	0	29	6	2600
22085356	104637	106489	20090324	W	200903	Basic Service		Basic Serv	070047386T	0	0	304.23	R1310	A3M4	20090218	20090319	0	29	4	2600
22085356	104637	106489	20090324	W	200903	Basic Service		Basic Serv	070016973A	0	0	608.47	R1310	A3M4M	20090218	20090319	0	29	6	2600
22085356	104637	106489	20090324	W	200903	Water Volume	4.00 @ .202000(	Water Volu	070016973A	4	0.202	0.81	R1310	A3M4M	20090218	20090319	0	29	6	2600
22085356	104637	106489	20090324	W	200903		61.00 @ 3.207000		070016973A	61	3.207	195.63	R1310	A3M4M	20090218	20090319	0	29	6	2600
22085356	104637	106489	20090324	W	200903		435.00 @ 2.015000(		070016973A	435	2.015	876.53	R1310	A3M4M	20090218	20090319	0	29	6	2600
22085356	104637	106489	20090324	W	200903		4500.00 @ 1.506000(		070016973A	4500	1.506	6777	R1310	A3M4M	20090218	20090319	0	29	6	2600
22085356	104637	106489	20090324	W	200903		1076.00 @ 1.151000(		070016973A	1076	1.151	1238.48	R1310	A3M4M	20090218	20090319	0	29	6	2600
22085453	116584	118540	20090324	W	200903	Basic Service		Basic Serv	070163439T	0	0	97.35	R1310	A3M4S	20090219	20090319	0	28	2	2600
22085453	116584	118540	20090324	W	200903	Basic Service		Basic Serv	070070993T	0	0	97.35	R1310	A3MSM	20090219	20090319	0	28	2	2600
22085453	116584	118540	20090324	W	200903	Water Volume	4.00 @ .202000(	Water Volu	070070993T	4	0.202	0.81	R1310	A3MSM	20090219	20090319	0	28	2	2600

22085453	116584	118540	20090324	W	200903	61.00 @ 3.207000		070070993T	61	3.207	195.63	R1310	A3MSM	20090219	20090319	0	28	2	2600
22085453	116584	118540	20090324	W	200903	256.00 @ 2.015000		070070993T	256	2.015	515.84	R1310	A3MSM	20090219	20090319	0	28	2	2600
22371503	104637	106489	20090424	W	200904	Basic Service	Basic Serv	070045236T	0	0	304.23	R1310	A3M4	20090319	20090421	0	33	4	2600
22371503	104637	106489	20090424	W	200904	Basic Service	Basic Serv	070016972A	0	0	608.47	R1310	A3M4	20090319	20090421	0	33	6	2600
22371503	104637	106489	20090424	W	200904	Basic Service	Basic Serv	070047386T	0	0	304.23	R1310	A3M4	20090319	20090421	0	33	4	2600
22371503	104637	106489	20090424	W	200904	Basic Service	Basic Serv	070016973A	0	0	608.47	R1310	A3M4M	20090319	20090421	0	33	6	2600
22371503	104637	106489	20090424	W	200904	Water Volume	4.00 @ .202000	Water Volu	070016973A	4	0.202	0.81	R1310	A3M4M	20090319	20090421	0	33	6	2600
22371503	104637	106489	20090424	W	200904	61.00 @ 3.207000		070016973A	61	3.207	195.63	R1310	A3M4M	20090319	20090421	0	33	6	2600
22371503	104637	106489	20090424	W	200904	435.00 @ 2.015000		070016973A	435	2.015	876.53	R1310	A3M4M	20090319	20090421	0	33	6	2600
22371503	104637	106489	20090424	W	200904	4500.00 @ 1.506000		070016973A	4500	1.506	6777	R1310	A3M4M	20090319	20090421	0	33	6	2600
22371503	104637	106489	20090424	W	200904	5752.00 @ 1.151000		070016973A	5752	1.151	6620.55	R1310	A3M4M	20090319	20090421	0	33	6	2600
22371601	116584	118540	20090424	W	200904	Basic Service	Basic Serv	070163439T	0	0	97.35	R1310	A3M4S	20090319	20090421	0	33	2	2600
22371601	116584	118540	20090424	W	200904	Basic Service	Basic Serv	070070993T	0	0	97.35	R1310	A3MSM	20090319	20090421	0	33	2	2600
22371601	116584	118540	20090424	W	200904	Water Volume	4.00 @ .202000	Water Volu	070070993T	4	0.202	0.81	R1310	A3MSM	20090319	20090421	0	33	2	2600
22371601	116584	118540	20090424	W	200904	61.00 @ 3.207000		070070993T	61	3.207	195.63	R1310	A3MSM	20090319	20090421	0	33	2	2600
22371601	116584	118540	20090424	W	200904	435.00 @ 2.015000		070070993T	435	2.015	876.53	R1310	A3MSM	20090319	20090421	0	33	2	2600
22371601	116584	118540	20090424	W	200904	469.00 @ 1.506000		070070993T	469	1.506	706.31	R1310	A3MSM	20090319	20090421	0	33	2	2600
22632314	104637	106489	20090526	W	200905	Basic Service	Basic Serv	070045236T	0	0	304.23	R1310	A3M4	20090421	20090520	0	29	4	2600
22632314	104637	106489	20090526	W	200905	Basic Service	Basic Serv	070016972A	0	0	608.47	R1310	A3M4	20090421	20090520	0	29	6	2600
22632314	104637	106489	20090526	W	200905	Basic Service	Basic Serv	070047386T	0	0	304.23	R1310	A3M4	20090421	20090520	0	29	4	2600
22632314	104637	106489	20090526	W	200905	Basic Service	Basic Serv	070016973A	0	0	608.47	R1310	A3M4M	20090421	20090520	0	29	6	2600
22632314	104637	106489	20090526	W	200905	Water Volume	4.00 @ .202000	Water Volu	070016973A	4	0.202	0.81	R1310	A3M4M	20090421	20090520	0	29	6	2600
22632314	104637	106489	20090526	W	200905	61.00 @ 3.207000		070016973A	61	3.207	195.63	R1310	A3M4M	20090421	20090520	0	29	6	2600
22632314	104637	106489	20090526	W	200905	435.00 @ 2.015000		070016973A	435	2.015	876.53	R1310	A3M4M	20090421	20090520	0	29	6	2600
22632314	104637	106489	20090526	W	200905	1947.00 @ 1.506000		070016973A	1947	1.506	2932.18	R1310	A3M4M	20090421	20090520	0	29	6	2600
22632417	116584	118540	20090526	W	200905	Basic Service	Basic Serv	070163439T	0	0	97.35	R1310	A3M4S	20090421	20090520	0	29	2	2600
22632417	116584	118540	20090526	W	200905	Basic Service	Basic Serv	070070993T	0	0	97.35	R1310	A3MSM	20090421	20090520	0	29	2	2600
22632417	116584	118540	20090526	W	200905	Water Volume	4.00 @ .202000	Water Volu	070070993T	4	0.202	0.81	R1310	A3MSM	20090421	20090520	0	29	2	2600
22632417	116584	118540	20090526	W	200905	61.00 @ 3.207000		070070993T	61	3.207	195.63	R1310	A3MSM	20090421	20090520	0	29	2	2600
22632417	116584	118540	20090526	W	200905	86.00 @ 2.015000		070070993T	86	2.015	173.29	R1310	A3MSM	20090421	20090520	0	29	2	2600
22893858	104637	106489	20090624	W	200906	Basic Service	Basic Serv	070045236T	0	0	304.23	R1310	A3M4	20090520	20090619	0	30	4	2600
22893858	104637	106489	20090624	W	200906	Basic Service	Basic Serv	070016972A	0	0	608.47	R1310	A3M4	20090520	20090619	0	30	6	2600
22893858	104637	106489	20090624	W	200906	Basic Service	Basic Serv	070047386T	0	0	304.23	R1310	A3M4	20090520	20090619	0	30	4	2600
22893858	104637	106489	20090624	W	200906	Basic Service	Basic Serv	070016973A	0	0	608.47	R1310	A3M4M	20090520	20090619	0	30	6	2600
22893858	104637	106489	20090624	W	200906	Water Volume	4.00 @ .202000	Water Volu	070016973A	4	0.202	0.81	R1310	A3M4M	20090520	20090619	0	30	6	2600
22893858	104637	106489	20090624	W	200906	61.00 @ 3.207000		070016973A	61	3.207	195.63	R1310	A3M4M	20090520	20090619	0	30	6	2600
22893858	104637	106489	20090624	W	200906	435.00 @ 2.015000		070016973A	435	2.015	876.53	R1310	A3M4M	20090520	20090619	0	30	6	2600
22893858	104637	106489	20090624	W	200906	4500.00 @ 1.506000		070016973A	4500	1.506	6777	R1310	A3M4M	20090520	20090619	0	30	6	2600
22893858	104637	106489	20090624	W	200906	3098.00 @ 1.151000		070016973A	3098	1.151	3565.8	R1310	A3M4M	20090520	20090619	0	30	6	2600
22893951	116584	118540	20090624	W	200906	Basic Service	Basic Serv	070163439T	0	0	97.35	R1310	A3M4S	20090520	20090619	0	30	2	2600
22893951	116584	118540	20090624	W	200906	Basic Service	Basic Serv	070070993T	0	0	97.35	R1310	A3MSM	20090520	20090619	0	30	2	2600
22893951	116584	118540	20090624	W	200906	Water Volume	4.00 @ .202000	Water Volu	070070993T	4	0.202	0.81	R1310	A3MSM	20090520	20090619	0	30	2	2600
22893951	116584	118540	20090624	W	200906	61.00 @ 3.207000		070070993T	61	3.207	195.63	R1310	A3MSM	20090520	20090619	0	30	2	2600
22893951	116584	118540	20090624	W	200906	435.00 @ 2.015000		070070993T	435	2.015	876.53	R1310	A3MSM	20090520	20090619	0	30	2	2600
22893951	116584	118540	20090624	W	200906	601.00 @ 1.506000		070070993T	601	1.506	905.11	R1310	A3MSM	20090520	20090619	0	30	2	2600
23169898	104637	106489	20090724	W	200907	Basic Service	Basic Serv	070045236T	0	0	304.23	R1310	A3M4	20090619	20090721	0	32	4	2600
23169898	104637	106489	20090724	W	200907	Basic Service	Basic Serv	070016972A	0	0	608.47	R1310	A3M4	20090619	20090722	0	33	6	2600
23169898	104637	106489	20090724	W	200907	Basic Service	Basic Serv	070047386T	0	0	304.23	R1310	A3M4	20090619	20090722	0	33	4	2600
23169898	104637	106489	20090724	W	200907	Basic Service	Basic Serv	070016973A	0	0	608.47	R1310	A3M4M	20090619	20090721	0	32	6	2600
23169898	104637	106489	20090724	W	200907	Water Volume	4.00 @ .202000	Water Volu	070016973A	4	0.202	0.81	R1310	A3M4M	20090619	20090721	0	32	6	2600
23169898	104637	106489	20090724	W	200907	61.00 @ 3.207000		070016973A	61	3.207	195.63	R1310	A3M4M	20090619	20090721	0	32	6	2600
23169898	104637	106489	20090724	W	200907	435.00 @ 2.015000		070016973A	435	2.015	876.53	R1310	A3M4M	20090619	20090721	0	32	6	2600
23169898	104637	106489	20090724	W	200907	4500.00 @ 1.506000		070016973A	4500	1.506	6777	R1310	A3M4M	20090619	20090721	0	32	6	2600
23169898	104637	106489	20090724	W	200907	4672.00 @ 1.151000		070016973A	4672	1.151	5377.47	R1310	A3M4M	20090619	20090721	0	32	6	2600
23169995	116584	118540	20090724	W	200907	Basic Service	Basic Serv	070163439T	0	0	97.35	R1310	A3M4S	20090619	20090721	0	32	2	2600
23169995	116584	118540	20090724	W	200907	Basic Service	Basic Serv	070070993T	0	0	97.35	R1310	A3MSM	20090619	20090721	0	32	2	2600
23169995	116584	118540	20090724	W	200907	Water Volume	4.00 @ .202000	Water Volu	070070993T	4	0.202	0.81	R1310	A3MSM	20090619	20090721	0	32	2	2600
23169995	116584	118540	20090724	W	200907	61.00 @ 3.207000		070070993T	61	3.207	195.63	R1310	A3MSM	20090619	20090721	0	32	2	2600
23169995	116584	118540	20090724	W	200907	435.00 @ 2.015000		070070993T	435	2.015	876.53	R1310	A3MSM	20090619	20090721	0	32	2	2600
23169995	116584	118540	20090724	W	200907	1023.00 @ 1.506000		070070993T	1023	1.506	1540.64	R1310	A3MSM	20090619	20090721	0	32	2	2600

23435393	104637	106489	20090824	W	200908	Basic Service				Basic Serv	070045236T	0	0	304.23	R1310	A3M4	20090721	20090819	0	29	4	2600
23435393	104637	106489	20090824	W	200908	Basic Service				Basic Serv	070016972A	0	0	608.47	R1310	A3M4	20090722	20090819	0	28	6	2600
23435393	104637	106489	20090824	W	200908	Basic Service				Basic Serv	070047386T	0	0	304.23	R1310	A3M4	20090722	20090819	0	28	4	2600
23435393	104637	106489	20090824	W	200908	Basic Service				Basic Serv	070016973A	0	0	608.47	R1310	A3M4M	20090721	20090819	0	29	6	2600
23435393	104637	106489	20090824	W	200908	Water Volume		4.00	@ .202000(	Water Volu	070016973A	4	0.202	0.81	R1310	A3M4M	20090721	20090819	0	29	6	2600
23435393	104637	106489	20090824	W	200908		61.00	@ 3.207000			070016973A	61	3.207	195.63	R1310	A3M4M	20090721	20090819	0	29	6	2600
23435393	104637	106489	20090824	W	200908		435.00	@ 2.015000(			070016973A	435	2.015	876.53	R1310	A3M4M	20090721	20090819	0	29	6	2600
23435393	104637	106489	20090824	W	200908		4500.00	@ 1.506000(			070016973A	4500	1.506	6777	R1310	A3M4M	20090721	20090819	0	29	6	2600
23435393	104637	106489	20090824	W	200908		6603.00	@ 1.151000(			070016973A	6603	1.151	7600.05	R1310	A3M4M	20090721	20090819	0	29	6	2600
23435488	116584	118540	20090824	W	200908	Basic Service				Basic Serv	070163439T	0	0	97.35	R1310	A3M4S	20090721	20090819	0	29	2	2600
23435488	116584	118540	20090824	W	200908	Basic Service				Basic Serv	070070993T	0	0	97.35	R1310	A3MSM	20090721	20090819	0	29	2	2600
23435488	116584	118540	20090824	W	200908	Water Volume		4.00	@ .202000(	Water Volu	070070993T	4	0.202	0.81	R1310	A3MSM	20090721	20090819	0	29	2	2600
23435488	116584	118540	20090824	W	200908		61.00	@ 3.207000			070070993T	61	3.207	195.63	R1310	A3MSM	20090721	20090819	0	29	2	2600
23435488	116584	118540	20090824	W	200908		435.00	@ 2.015000(			070070993T	435	2.015	876.53	R1310	A3MSM	20090721	20090819	0	29	2	2600
23435488	116584	118540	20090824	W	200908		1431.00	@ 1.506000(			070070993T	1431	1.506	2155.09	R1310	A3MSM	20090721	20090819	0	29	2	2600
23713134	104637	106489	20090923	W	200909	Basic Service				Basic Serv	070045236T	0	0	304.23	R1310	A3M4	20090819	20090918	0	30	4	2600
23713134	104637	106489	20090923	W	200909	Basic Service				Basic Serv	070016972A	0	0	608.47	R1310	A3M4	20090819	20090918	0	30	6	2600
23713134	104637	106489	20090923	W	200909	Basic Service				Basic Serv	070047386T	0	0	304.23	R1310	A3M4	20090819	20090918	0	30	4	2600
23713134	104637	106489	20090923	W	200909	Basic Service				Basic Serv	070016973A	0	0	608.47	R1310	A3M4M	20090819	20090918	0	30	6	2600
23713134	104637	106489	20090923	W	200909	Water Volume		4.00	@ .202000(	Water Volu	070016973A	4	0.202	0.81	R1310	A3M4M	20090819	20090918	0	30	6	2600
23713134	104637	106489	20090923	W	200909		61.00	@ 3.207000			070016973A	61	3.207	195.63	R1310	A3M4M	20090819	20090918	0	30	6	2600
23713134	104637	106489	20090923	W	200909		435.00	@ 2.015000(			070016973A	435	2.015	876.53	R1310	A3M4M	20090819	20090918	0	30	6	2600
23713134	104637	106489	20090923	W	200909		4500.00	@ 1.506000(			070016973A	4500	1.506	6777	R1310	A3M4M	20090819	20090918	0	30	6	2600
23713134	104637	106489	20090923	W	200909		6961.00	@ 1.151000(			070016973A	6961	1.151	8012.11	R1310	A3M4M	20090819	20090918	0	30	6	2600
23713229	116584	118540	20090923	W	200909	Basic Service				Basic Serv	070163439T	0	0	97.35	R1310	A3M4S	20090819	20090918	0	30	2	2600
23713229	116584	118540	20090923	W	200909	Basic Service				Basic Serv	070070993T	0	0	97.35	R1310	A3MSM	20090819	20090918	0	30	2	2600
23713229	116584	118540	20090923	W	200909	Water Volume		4.00	@ .202000(	Water Volu	070070993T	4	0.202	0.81	R1310	A3MSM	20090819	20090918	0	30	2	2600
23713229	116584	118540	20090923	W	200909		61.00	@ 3.207000			070070993T	61	3.207	195.63	R1310	A3MSM	20090819	20090918	0	30	2	2600
23713229	116584	118540	20090923	W	200909		435.00	@ 2.015000(			070070993T	435	2.015	876.53	R1310	A3MSM	20090819	20090918	0	30	2	2600
23713229	116584	118540	20090923	W	200909		1526.00	@ 1.506000(			070070993T	1526	1.506	2298.16	R1310	A3MSM	20090819	20090918	0	30	2	2600
23991802	104637	106489	20091022	W	200910	Basic Service				Basic Serv	070045236T	0	0	304.23	R1310	A3M4	20090918	20091019	0	31	4	2600
23991802	104637	106489	20091022	W	200910	Basic Service				Basic Serv	070016972A	0	0	608.47	R1310	A3M4	20090918	20091019	0	31	6	2600
23991802	104637	106489	20091022	W	200910	Basic Service				Basic Serv	070047386T	0	0	304.23	R1310	A3M4	20090918	20091019	0	31	4	2600
23991802	104637	106489	20091022	W	200910	Basic Service				Basic Serv	070016973A	0	0	608.47	R1310	A3M4M	20090918	20091019	0	31	6	2600
23991802	104637	106489	20091022	W	200910	Water Volume		4.00	@ .202000(	Water Volu	070016973A	4	0.202	0.81	R1310	A3M4M	20090918	20091019	0	31	6	2600
23991802	104637	106489	20091022	W	200910		61.00	@ 3.207000			070016973A	61	3.207	195.63	R1310	A3M4M	20090918	20091019	0	31	6	2600
23991802	104637	106489	20091022	W	200910		435.00	@ 2.015000(			070016973A	435	2.015	876.53	R1310	A3M4M	20090918	20091019	0	31	6	2600
23991802	104637	106489	20091022	W	200910		4500.00	@ 1.506000(			070016973A	4500	1.506	6777	R1310	A3M4M	20090918	20091019	0	31	6	2600
23991802	104637	106489	20091022	W	200910		6711.00	@ 1.151000(			070016973A	6711	1.151	7724.36	R1310	A3M4M	20090918	20091019	0	31	6	2600
23991899	116584	118540	20091022	W	200910	Basic Service				Basic Serv	070163439T	0	0	97.35	R1310	A3M4S	20090918	20091019	0	31	2	2600
23991899	116584	118540	20091022	W	200910	Basic Service				Basic Serv	070070993T	0	0	97.35	R1310	A3MSM	20090918	20091019	0	31	2	2600
23991899	116584	118540	20091022	W	200910	Water Volume		4.00	@ .202000(	Water Volu	070070993T	4	0.202	0.81	R1310	A3MSM	20090918	20091019	0	31	2	2600
23991899	116584	118540	20091022	W	200910		61.00	@ 3.207000			070070993T	61	3.207	195.63	R1310	A3MSM	20090918	20091019	0	31	2	2600
23991899	116584	118540	20091022	W	200910		435.00	@ 2.015000(			070070993T	435	2.015	876.53	R1310	A3MSM	20090918	20091019	0	31	2	2600
23991899	116584	118540	20091022	W	200910		1244.00	@ 1.506000(			070070993T	1244	1.506	1873.46	R1310	A3MSM	20090918	20091019	0	31	2	2600
24266412	104637	106489	20091123	W	200911	Basic Service				Basic Serv	070045236T	0	0	304.23	R1310	A3M4	20091019	20091118	0	30	4	2600
24266412	104637	106489	20091123	W	200911	Basic Service				Basic Serv	070016972A	0	0	608.47	R1310	A3M4	20091019	20091118	0	30	6	2600
24266412	104637	106489	20091123	W	200911	Basic Service				Basic Serv	070047386T	0	0	304.23	R1310	A3M4	20091019	20091118	0	30	4	2600
24266412	104637	106489	20091123	W	200911	Basic Service				Basic Serv	070016973A	0	0	608.47	R1310	A3M4M	20091019	20091118	0	30	6	2600
24266412	104637	106489	20091123	W	200911	Water Volume		4.00	@ .202000(	Water Volu	070016973A	4	0.202	0.81	R1310	A3M4M	20091019	20091118	0	30	6	2600
24266412	104637	106489	20091123	W	200911		61.00	@ 3.207000			070016973A	61	3.207	195.63	R1310	A3M4M	20091019	20091118	0	30	6	2600
24266412	104637	106489	20091123	W	200911		435.00	@ 2.015000(			070016973A	435	2.015	876.53	R1310	A3M4M	20091019	20091118	0	30	6	2600
24266412	104637	106489	20091123	W	200911		4500.00	@ 1.506000(			070016973A	4500	1.506	6777	R1310	A3M4M	20091019	20091118	0	30	6	2600
24266412	104637	106489	20091123	W	200911		5406.00	@ 1.151000(			070016973A	5406	1.151	6222.31	R1310	A3M4M	20091019	20091118	0	30	6	2600
24266504	116584	118540	20091123	W	200911	Basic Service				Basic Serv	070163439T	0	0	97.35	R1310	A3M4S	20091019	20091118	0	30	2	2600
24266504	116584	118540	20091123	W	200911	Basic Service				Basic Serv	070070993T	0	0	97.35	R1310	A3MSM	20091019	20091118	0	30	2	2600
24266504	116584	118540	20091123	W	200911	Water Volume		4.00	@ .202000(	Water Volu	070070993T	4	0.202	0.81	R1310	A3MSM	20091019	20091118	0	30	2	2600
24266504	116584	118540	20091123	W	200911		61.00	@ 3.207000			070070993T	61	3.207	195.63	R1310	A3MSM	20091019	20091118	0	30	2	2600
24266504	116584	118540	20091123	W	200911		435.00	@ 2.015000(			070070993T	435	2.015	876.53	R1310	A3MSM	20091019	20091118	0	30	2	2600
24266504	116584	118540	20091123	W	200911		749.00	@ 1.506000(			070070993T	749	1.506	1127.99	R1310	A3MSM	20091019	20091118	0	30	2	2600
24530266	104637	106489	20091222	W	200912	Basic Service				Basic Serv	070045236T	0	0	304.23	R1310	A3M4	20091118	20091217	0	29	4	2600

| | | |

25627943	104637	106489	20100423	W	201004	Basic Service				Basic Serv	070047386T	0	0	304.23	R1310	A3M4	20100318	20100420	0	33	4	2600
25627943	104637	106489	20100423	W	201004	Basic Service				Basic Serv	070016973A	0	0	608.47	R1310	A3M4M	20100318	20100420	0	33	6	2600
25627943	104637	106489	20100423	W	201004	Water Volume	4.00	@	.202000(	Water Volu	070016973A	4	0.202	0.81	R1310	A3M4M	20100318	20100420	0	33	6	2600
25627943	104637	106489	20100423	W	201004		61.00	@	3.207000		070016973A	61	3.207	195.63	R1310	A3M4M	20100318	20100420	0	33	6	2600
25627943	104637	106489	20100423	W	201004		435.00	@	2.015000(		070016973A	435	2.015	876.53	R1310	A3M4M	20100318	20100420	0	33	6	2600
25627943	104637	106489	20100423	W	201004		4500.00	@	1.506000(		070016973A	4500	1.506	6777	R1310	A3M4M	20100318	20100420	0	33	6	2600
25627943	104637	106489	20100423	W	201004		7823.00	@	1.151000(		070016973A	7823	1.151	9004.27	R1310	A3M4M	20100318	20100420	0	33	6	2600
25628033	116584	118540	20100423	W	201004	Basic Service				Basic Serv	070163439T	0	0	97.35	R1310	A3M4S	20100318	20100420	0	33	2	2600
25628033	116584	118540	20100423	W	201004	Basic Service				Basic Serv	070070993T	0	0	97.35	R1310	A3MSM	20100318	20100420	0	33	2	2600
25628033	116584	118540	20100423	W	201004	Water Volume	4.00	@	.202000(	Water Volu	070070993T	4	0.202	0.81	R1310	A3MSM	20100318	20100420	0	33	2	2600
25628033	116584	118540	20100423	W	201004		61.00	@	3.207000		070070993T	61	3.207	195.63	R1310	A3MSM	20100318	20100420	0	33	2	2600
25628033	116584	118540	20100423	W	201004		435.00	@	2.015000(		070070993T	435	2.015	876.53	R1310	A3MSM	20100318	20100420	0	33	2	2600
25628033	116584	118540	20100423	W	201004		914.00	@	1.506000(		070070993T	914	1.506	1376.48	R1310	A3MSM	20100318	20100420	0	33	2	2600
25882337	104637	106489	20100524	W	201005	Basic Service				Basic Serv	070045236T	0	0	304.23	R1310	A3M4	20100420	20100519	0	29	4	2600
25882337	104637	106489	20100524	W	201005	Basic Service				Basic Serv	070016972A	0	0	608.47	R1310	A3M4	20100420	20100519	0	29	6	2600
25882337	104637	106489	20100524	W	201005	Basic Service				Basic Serv	070047386T	0	0	304.23	R1310	A3M4	20100420	20100519	0	29	4	2600
25882337	104637	106489	20100524	W	201005	Basic Service				Basic Serv	070016973A	0	0	608.47	R1310	A3M4M	20100420	20100519	0	29	6	2600
25882337	104637	106489	20100524	W	201005	Water Volume	4.00	@	.202000(	Water Volu	070016973A	4	0.202	0.81	R1310	A3M4M	20100420	20100519	0	29	6	2600
25882337	104637	106489	20100524	W	201005		61.00	@	3.207000		070016973A	61	3.207	195.63	R1310	A3M4M	20100420	20100519	0	29	6	2600
25882337	104637	106489	20100524	W	201005		435.00	@	2.015000(		070016973A	435	2.015	876.53	R1310	A3M4M	20100420	20100519	0	29	6	2600
25882337	104637	106489	20100524	W	201005		4500.00	@	1.506000(		070016973A	4500	1.506	6777	R1310	A3M4M	20100420	20100519	0	29	6	2600
25882337	104637	106489	20100524	W	201005		5905.00	@	1.151000(		070016973A	5905	1.151	6796.66	R1310	A3M4M	20100420	20100519	0	29	6	2600
25882429	116584	118540	20100524	W	201005	Basic Service				Basic Serv	070163439T	0	0	97.35	R1310	A3M4S	20100420	20100519	0	29	2	2600
25882429	116584	118540	20100524	W	201005	Basic Service				Basic Serv	070070993T	0	0	97.35	R1310	A3MSM	20100420	20100519	0	29	2	2600
25882429	116584	118540	20100524	W	201005	Water Volume	4.00	@	.202000(	Water Volu	070070993T	4	0.202	0.81	R1310	A3MSM	20100420	20100519	0	29	2	2600
25882429	116584	118540	20100524	W	201005		61.00	@	3.207000		070070993T	61	3.207	195.63	R1310	A3MSM	20100420	20100519	0	29	2	2600
25882429	116584	118540	20100524	W	201005		435.00	@	2.015000(		070070993T	435	2.015	876.53	R1310	A3MSM	20100420	20100519	0	29	2	2600
25882429	116584	118540	20100524	W	201005		904.00	@	1.506000(		070070993T	904	1.506	1361.42	R1310	A3MSM	20100420	20100519	0	29	2	2600
26153683	104637	106489	20100623	W	201006	Basic Service				Basic Serv	070045236T	0	0	304.23	R1310	A3M4	20100519	20100618	0	30	4	2600
26153683	104637	106489	20100623	W	201006	Basic Service				Basic Serv	070016972A	0	0	608.47	R1310	A3M4	20100519	20100618	0	30	6	2600
26153683	104637	106489	20100623	W	201006	Basic Service				Basic Serv	070047386T	0	0	304.23	R1310	A3M4	20100519	20100618	0	30	4	2600
26153683	104637	106489	20100623	W	201006	Basic Service				Basic Serv	070016973A	0	0	608.47	R1310	A3M4M	20100519	20100618	0	30	6	2600
26153683	104637	106489	20100623	W	201006	Water Volume	4.00	@	.202000(	Water Volu	070016973A	4	0.202	0.81	R1310	A3M4M	20100519	20100618	0	30	6	2600
26153683	104637	106489	20100623	W	201006		61.00	@	3.207000		070016973A	61	3.207	195.63	R1310	A3M4M	20100519	20100618	0	30	6	2600
26153683	104637	106489	20100623	W	201006		435.00	@	2.015000(		070016973A	435	2.015	876.53	R1310	A3M4M	20100519	20100618	0	30	6	2600
26153683	104637	106489	20100623	W	201006		4500.00	@	1.506000(		070016973A	4500	1.506	6777	R1310	A3M4M	20100519	20100618	0	30	6	2600
26153683	104637	106489	20100623	W	201006		6612.00	@	1.151000(		070016973A	6612	1.151	7610.41	R1310	A3M4M	20100519	20100618	0	30	6	2600
26153772	116584	118540	20100623	W	201006	Basic Service				Basic Serv	070163439T	0	0	97.35	R1310	A3M4S	20100519	20100618	0	30	2	2600
26153772	116584	118540	20100623	W	201006	Basic Service				Basic Serv	070070993T	0	0	97.35	R1310	A3MSM	20100519	20100618	0	30	2	2600
26153772	116584	118540	20100623	W	201006	Water Volume	4.00	@	.202000(	Water Volu	070070993T	4	0.202	0.81	R1310	A3MSM	20100519	20100618	0	30	2	2600
26153772	116584	118540	20100623	W	201006		61.00	@	3.207000		070070993T	61	3.207	195.63	R1310	A3MSM	20100519	20100618	0	30	2	2600
26153772	116584	118540	20100623	W	201006		435.00	@	2.015000(		070070993T	435	2.015	876.53	R1310	A3MSM	20100519	20100618	0	30	2	2600
26153772	116584	118540	20100623	W	201006		818.00	@	1.506000(		070070993T	818	1.506	1231.91	R1310	A3MSM	20100519	20100618	0	30	2	2600
26426744	104637	106489	20100723	W	201007	Basic Service				Basic Serv	070045236T	0	0	304.23	R1310	A3M4	20100618	20100720	0	32	4	2600
26426744	104637	106489	20100723	W	201007	Basic Service				Basic Serv	070016972A	0	0	608.47	R1310	A3M4	20100618	20100720	0	32	6	2600
26426744	104637	106489	20100723	W	201007	Basic Service				Basic Serv	070047386T	0	0	304.23	R1310	A3M4	20100618	20100720	0	32	4	2600
26426744	104637	106489	20100723	W	201007	Basic Service				Basic Serv	070016973A	0	0	608.47	R1310	A3M4M	20100618	20100720	0	32	6	2600
26426744	104637	106489	20100723	W	201007	Water Volume	4.00	@	.202000(	Water Volu	070016973A	4	0.202	0.81	R1310	A3M4M	20100618	20100720	0	32	6	2600
26426744	104637	106489	20100723	W	201007		61.00	@	3.207000		070016973A	61	3.207	195.63	R1310	A3M4M	20100618	20100720	0	32	6	2600
26426744	104637	106489	20100723	W	201007		435.00	@	2.015000(		070016973A	435	2.015	876.53	R1310	A3M4M	20100618	20100720	0	32	6	2600
26426744	104637	106489	20100723	W	201007		4500.00	@	1.506000(		070016973A	4500	1.506	6777	R1310	A3M4M	20100618	20100720	0	32	6	2600
26426744	104637	106489	20100723	W	201007		9564.00	@	1.151000(		070016973A	9564	1.151	11008.16	R1310	A3M4M	20100618	20100720	0	32	6	2600
26426836	116584	118540	20100723	W	201007	Basic Service				Basic Serv	070163439T	0	0	97.35	R1310	A3M4S	20100618	20100720	0	32	2	2600
26426836	116584	118540	20100723	W	201007	Basic Service				Basic Serv	070070993T	0	0	97.35	R1310	A3MSM	20100618	20100720	0	32	2	2600
26426836	116584	118540	20100723	W	201007	Water Volume	4.00	@	.202000(	Water Volu	070070993T	4	0.202	0.81	R1310	A3MSM	20100618	20100720	0	32	2	2600
26426836	116584	118540	20100723	W	201007		61.00	@	3.207000		070070993T	61	3.207	195.63	R1310	A3MSM	20100618	20100720	0	32	2	2600
26426836	116584	118540	20100723	W	201007		435.00	@	2.015000(		070070993T	435	2.015	876.53	R1310	A3MSM	20100618	20100720	0	32	2	2600
26426836	116584	118540	20100723	W	201007		897.00	@	1.506000(		070070993T	897	1.506	1350.88	R1310	A3MSM	20100618	20100720	0	32	2	2600
26695786	104637	106489	20100823	W	201008	Basic Service				Basic Serv	070045236T	0	0	304.23	R1310	A3M4	20100720	20100818	0	29	4	2600
26695786	104637	106489	20100823	W	201008	Basic Service				Basic Serv	070016972A	0	0	608.47	R1310	A3M4	20100720	20100818	0	29	6	2600
26695786	104637	106489	20100823	W	201008	Basic Service				Basic Serv	070047386T	0	0	304.23	R1310	A3M4	20100720	20100818	0	29	4	2600

26695786	104637	106489	20100823	W	201008	Basic Service				Basic Serv	070016973A	0	0	608.47	R1310	A3M4M	20100720	20100818	0	29	6	2600
26695786	104637	106489	20100823	W	201008	Water Volume	4.00	@	.202000	Water Volu	070016973A	4	0.202	0.81	R1310	A3M4M	20100720	20100818	0	29	6	2600
26695786	104637	106489	20100823	W	201008		61.00	@	3.207000		070016973A	61	3.207	195.63	R1310	A3M4M	20100720	20100818	0	29	6	2600
26695786	104637	106489	20100823	W	201008		435.00	@	2.015000		070016973A	435	2.015	876.53	R1310	A3M4M	20100720	20100818	0	29	6	2600
26695786	104637	106489	20100823	W	201008		4500.00	@	1.506000		070016973A	4500	1.506	6777	R1310	A3M4M	20100720	20100818	0	29	6	2600
26695786	104637	106489	20100823	W	201008		5878.00	@	1.151000		070016973A	5878	1.151	6765.58	R1310	A3M4M	20100720	20100818	0	29	6	2600
26695877	116584	118540	20100823	W	201008	Basic Service				Basic Serv	070163439T	0	0	97.35	R1310	A3M4S	20100720	20100818	0	29	2	2600
26695877	116584	118540	20100823	W	201008	Basic Service				Basic Serv	070070993T	0	0	97.35	R1310	A3MSM	20100720	20100818	0	29	2	2600
26695877	116584	118540	20100823	W	201008	Water Volume	4.00	@	.202000	Water Volu	070070993T	4	0.202	0.81	R1310	A3MSM	20100720	20100818	0	29	2	2600
26695877	116584	118540	20100823	W	201008		61.00	@	3.207000		070070993T	61	3.207	195.63	R1310	A3MSM	20100720	20100818	0	29	2	2600
26695877	116584	118540	20100823	W	201008		435.00	@	2.015000		070070993T	435	2.015	876.53	R1310	A3MSM	20100720	20100818	0	29	2	2600
26695877	116584	118540	20100823	W	201008		939.00	@	1.506000		070070993T	939	1.506	1414.13	R1310	A3MSM	20100720	20100818	0	29	2	2600
26983903	104637	106489	20100923	W	201009	Basic Service				Basic Serv	070045236T	0	0	304.23	R1310	A3M4	20100818	20100920	0	33	4	2600
26983903	104637	106489	20100923	W	201009	Basic Service				Basic Serv	070016972A	0	0	608.47	R1310	A3M4	20100818	20100920	0	33	6	2600
26983903	104637	106489	20100923	W	201009	Basic Service				Basic Serv	070047386T	0	0	304.23	R1310	A3M4	20100818	20100920	0	33	4	2600
26983903	104637	106489	20100923	W	201009	Basic Service				Basic Serv	070016973A	0	0	608.47	R1310	A3M4M	20100818	20100920	0	33	6	2600
26983903	104637	106489	20100923	W	201009	Water Volume	4.00	@	.202000	Water Volu	070016973A	4	0.202	0.81	R1310	A3M4M	20100818	20100920	0	33	6	2600
26983903	104637	106489	20100923	W	201009		61.00	@	3.207000		070016973A	61	3.207	195.63	R1310	A3M4M	20100818	20100920	0	33	6	2600
26983903	104637	106489	20100923	W	201009		435.00	@	2.015000		070016973A	435	2.015	876.53	R1310	A3M4M	20100818	20100920	0	33	6	2600
26983903	104637	106489	20100923	W	201009		4500.00	@	1.506000		070016973A	4500	1.506	6777	R1310	A3M4M	20100818	20100920	0	33	6	2600
26983903	104637	106489	20100923	W	201009		8379.00	@	1.151000		070016973A	8379	1.151	9644.23	R1310	A3M4M	20100818	20100920	0	33	6	2600
26983993	116584	118540	20100923	W	201009	Basic Service				Basic Serv	070163439T	0	0	97.35	R1310	A3M4S	20100818	20100920	0	33	2	2600
26983993	116584	118540	20100923	W	201009	Basic Service				Basic Serv	070070993T	0	0	97.35	R1310	A3MSM	20100818	20100920	0	33	2	2600
26983993	116584	118540	20100923	W	201009	Water Volume	4.00	@	.202000	Water Volu	070070993T	4	0.202	0.81	R1310	A3MSM	20100818	20100920	0	33	2	2600
26983993	116584	118540	20100923	W	201009		61.00	@	3.207000		070070993T	61	3.207	195.63	R1310	A3MSM	20100818	20100920	0	33	2	2600
26983993	116584	118540	20100923	W	201009		435.00	@	2.015000		070070993T	435	2.015	876.53	R1310	A3MSM	20100818	20100920	0	33	2	2600
26983993	116584	118540	20100923	W	201009		1319.00	@	1.506000		070070993T	1319	1.506	1986.41	R1310	A3MSM	20100818	20100920	0	33	2	2600
27244711	104637	106489	20101022	W	201010	Basic Service				Basic Serv	070045236T	0	0	304.23	R1310	A3M4	20100920	20101019	0	29	4	2600
27244711	104637	106489	20101022	W	201010	Basic Service				Basic Serv	070016972A	0	0	608.47	R1310	A3M4	20100920	20101019	0	29	6	2600
27244711	104637	106489	20101022	W	201010	Basic Service				Basic Serv	070047386T	0	0	304.23	R1310	A3M4	20100920	20101019	0	29	4	2600
27244711	104637	106489	20101022	W	201010	Basic Service				Basic Serv	070016973A	0	0	608.47	R1310	A3M4M	20100920	20101019	0	29	6	2600
27244711	104637	106489	20101022	W	201010	Water Volume	4.00	@	.202000	Water Volu	070016973A	4	0.202	0.81	R1310	A3M4M	20100920	20101019	0	29	6	2600
27244711	104637	106489	20101022	W	201010		61.00	@	3.207000		070016973A	61	3.207	195.63	R1310	A3M4M	20100920	20101019	0	29	6	2600
27244711	104637	106489	20101022	W	201010		435.00	@	2.015000		070016973A	435	2.015	876.53	R1310	A3M4M	20100920	20101019	0	29	6	2600
27244711	104637	106489	20101022	W	201010		4500.00	@	1.506000		070016973A	4500	1.506	6777	R1310	A3M4M	20100920	20101019	0	29	6	2600
27244711	104637	106489	20101022	W	201010		7104.00	@	1.151000		070016973A	7104	1.151	8176.7	R1310	A3M4M	20100920	20101019	0	29	6	2600
27244800	116584	118540	20101022	W	201010	Basic Service				Basic Serv	070163439T	0	0	97.35	R1310	A3M4S	20100920	20101019	0	29	2	2600
27244800	116584	118540	20101022	W	201010	Basic Service				Basic Serv	070070993T	0	0	97.35	R1310	A3MSM	20100920	20101019	0	29	2	2600
27244800	116584	118540	20101022	W	201010	Water Volume	4.00	@	.202000	Water Volu	070070993T	4	0.202	0.81	R1310	A3MSM	20100920	20101019	0	29	2	2600
27244800	116584	118540	20101022	W	201010		61.00	@	3.207000		070070993T	61	3.207	195.63	R1310	A3MSM	20100920	20101019	0	29	2	2600
27244800	116584	118540	20101022	W	201010		435.00	@	2.015000		070070993T	435	2.015	876.53	R1310	A3MSM	20100920	20101019	0	29	2	2600
27244800	116584	118540	20101022	W	201010		1319.00	@	1.506000		070070993T	1319	1.506	1986.41	R1310	A3MSM	20100920	20101019	0	29	2	2600
27641750	104637	106489	20101122	W	201011	Basic Service				Basic Serv	070016973A	0	0	608.47	R1310	A3M4M	20101019	20101117	0	29	6	2600
27641750	104637	106489	20101122	W	201011	Water Volume	4.00	@	.202000	Water Volu	070016973A	4	0.202	0.81	R1310	A3M4M	20101019	20101117	0	29	6	2600
27641750	104637	106489	20101122	W	201011		61.00	@	3.207000		070016973A	61	3.207	195.63	R1310	A3M4M	20101019	20101117	0	29	6	2600
27641750	104637	106489	20101122	W	201011		435.00	@	2.015000		070016973A	435	2.015	876.53	R1310	A3M4M	20101019	20101117	0	29	6	2600
27641750	104637	106489	20101122	W	201011		4500.00	@	1.506000		070016973A	4500	1.506	6777	R1310	A3M4M	20101019	20101117	0	29	6	2600
27641750	104637	106489	20101122	W	201011		4723.00	@	1.151000		070016973A	4723	1.151	5436.17	R1310	A3M4M	20101019	20101117	0	29	6	2600
27641750	104637	106489	20101122	W	201011	Basic Service				Basic Serv	070045236T	0	0	304.23	R1310	A3M4	20101019	20101117	0	29	4	2600
27641750	104637	106489	20101122	W	201011	Basic Service				Basic Serv	070016972A	0	0	608.47	R1310	A3M4	20101019	20101117	0	29	6	2600
27641750	104637	106489	20101122	W	201011	Basic Service				Basic Serv	070047386T	0	0	304.23	R1310	A3M4	20101019	20101117	0	29	4	2600
27641841	116584	118540	20101122	W	201011	Basic Service				Basic Serv	070070993T	0	0	97.35	R1310	A3MSM	20101019	20101117	0	29	2	2600
27641841	116584	118540	20101122	W	201011	Water Volume	4.00	@	.202000	Water Volu	070070993T	4	0.202	0.81	R1310	A3MSM	20101019	20101117	0	29	2	2600
27641841	116584	118540	20101122	W	201011		61.00	@	3.207000		070070993T	61	3.207	195.63	R1310	A3MSM	20101019	20101117	0	29	2	2600
27641841	116584	118540	20101122	W	201011		435.00	@	2.015000		070070993T	435	2.015	876.53	R1310	A3MSM	20101019	20101117	0	29	2	2600
27641841	116584	118540	20101122	W	201011		1154.00	@	1.506000		070070993T	1154	1.506	1737.92	R1310	A3MSM	20101019	20101117	0	29	2	2600
27641841	116584	118540	20101122	W	201011	Basic Service				Basic Serv	070163439T	0	0	97.35	R1310	A3M4S	20101019	20101117	0	29	2	2600
27916901	104637	106489	20101221	W	201012	Basic Service				Basic Serv	070016973A	0	0	608.47	R1310	A3M4M	20101117	20101216	0	29	6	2600
27916901	104637	106489	20101221	W	201012	Water Volume	4.00	@	.202000	Water Volu	070016973A	4	0.202	0.81	R1310	A3M4M	20101117	20101216	0	29	6	2600
27916901	104637	106489	20101221	W	201012		61.00	@	3.207000		070016973A	61	3.207	195.63	R1310	A3M4M	20101117	20101216	0	29	6	2600
27916901	104637	106489	20101221	W	201012		435.00	@	2.015000		070016973A	435	2.015	876.53	R1310	A3M4M	20101117	20101216	0	29	6	2600

| | | |

29012466	104637	106489	20110420	W	201104	4385.18 @ 1.151000		070016973A	4385.18	1.151	5047.34	R1310	A3M4M	20110317	20110404	0.62069	18	6	2600
29012466	104637	106489	20110420	W	201104 Basic Service		Basic Serv	070016973A	0	0	266	R1310	A3M4M	20110405	20110415	0.37931	11	6	2600
29012466	104637	106489	20110420	W	201104 Water Volume	1.52 @ .233000	Water Volu	070016973A	1.52	0.233	0.35	R1310	A3M4M	20110405	20110415	0.37931	11	6	2600
29012466	104637	106489	20110420	W	201104	23.14 @ 3.696000		070016973A	23.14	3.696	85.53	R1310	A3M4M	20110405	20110415	0.37931	11	6	2600
29012466	104637	106489	20110420	W	201104	165.00 @ 2.322000		070016973A	165	2.322	383.13	R1310	A3M4M	20110405	20110415	0.37931	11	6	2600
29012466	104637	106489	20110420	W	201104	1706.90 @ 1.736000		070016973A	1706.9	1.736	2963.18	R1310	A3M4M	20110405	20110415	0.37931	11	6	2600
29012466	104637	106489	20110420	W	201104	2679.82 @ 1.327000		070016973A	2679.82	1.327	3556.12	R1310	A3M4M	20110405	20110415	0.37931	11	6	2600
29012466	104637	106489	20110420	W	201104 Basic Service		Basic Serv	070045236T	0	0	188.83	R1310	A3M4	20110317	20110404	0.62069	18	4	2600
29012466	104637	106489	20110420	W	201104 Basic Service		Basic Serv	070045236T	0	0	133	R1310	A3M4	20110405	20110415	0.37931	11	4	2600
29012466	104637	106489	20110420	W	201104 Basic Service		Basic Serv	070016972A	0	0	377.67	R1310	A3M4	20110317	20110404	0.62069	18	6	2600
29012466	104637	106489	20110420	W	201104 Basic Service		Basic Serv	070016972A	0	0	266	R1310	A3M4	20110405	20110415	0.37931	11	6	2600
29012466	104637	106489	20110420	W	201104 Basic Service		Basic Serv	070047386T	0	0	188.83	R1310	A3M4	20110317	20110404	0.62069	18	4	2600
29012466	104637	106489	20110420	W	201104 Basic Service		Basic Serv	070047386T	0	0	133	R1310	A3M4	20110405	20110415	0.37931	11	4	2600
29012551	116584	118540	20110420	W	201104 Basic Service		Basic Serv	070070993T	0	0	60.42	R1310	A3MSM	20110317	20110404	0.62069	18	2	2600
29012551	116584	118540	20110420	W	201104 Water Volume	2.48 @ .202000	Water Volu	070070993T	2.48	0.202	0.5	R1310	A3MSM	20110317	20110404	0.62069	18	2	2600
29012551	116584	118540	20110420	W	201104	37.86 @ 3.207000		070070993T	37.86	3.207	121.42	R1310	A3MSM	20110317	20110404	0.62069	18	2	2600
29012551	116584	118540	20110420	W	201104	270.00 @ 2.015000		070070993T	270	2.015	544.05	R1310	A3MSM	20110317	20110404	0.62069	18	2	2600
29012551	116584	118540	20110420	W	201104	738.00 @ 1.506000		070070993T	738	1.506	1111.43	R1310	A3MSM	20110317	20110404	0.62069	18	2	2600
29012551	116584	118540	20110420	W	201104 Basic Service		Basic Serv	070070993T	0	0	42.56	R1310	A3MSM	20110405	20110415	0.37931	11	2	2600
29012551	116584	118540	20110420	W	201104 Water Volume	1.52 @ .233000	Water Volu	070070993T	1.52	0.233	0.35	R1310	A3MSM	20110405	20110415	0.37931	11	2	2600
29012551	116584	118540	20110420	W	201104	23.14 @ 3.696000		070070993T	23.14	3.696	85.53	R1310	A3MSM	20110405	20110415	0.37931	11	2	2600
29012551	116584	118540	20110420	W	201104	165.00 @ 2.322000		070070993T	165	2.322	383.13	R1310	A3MSM	20110405	20110415	0.37931	11	2	2600
29012551	116584	118540	20110420	W	201104	451.00 @ 1.736000		070070993T	451	1.736	782.94	R1310	A3MSM	20110405	20110415	0.37931	11	2	2600
29012551	116584	118540	20110420	W	201104 Basic Service		Basic Serv	070163439T	0	0	60.42	R1310	A3M4S	20110317	20110404	0.62069	18	2	2600
29012551	116584	118540	20110420	W	201104 Basic Service		Basic Serv	070163439T	0	0	42.56	R1310	A3M4S	20110405	20110415	0.37931	11	2	2600
29290047	104637	106489	20110520	W	201105 Basic Service		Basic Serv	070016973A	0	0	42.5	R1310	A3M4M	20110415	20110417	0.060606	2	6	2600
29290047	104637	106489	20110520	W	201105 Water Volume	.24 @ .233000	Water Volu	070016973A	0.24	0.233	0.06	R1310	A3M4M	20110415	20110417	0.060606	2	6	2600
29290047	104637	106489	20110520	W	201105	3.70 @ 3.696000		070016973A	3.7	3.696	13.68	R1310	A3M4M	20110415	20110417	0.060606	2	6	2600
29290047	104637	106489	20110520	W	201105	26.36 @ 2.322000		070016973A	26.36	2.322	61.21	R1310	A3M4M	20110415	20110417	0.060606	2	6	2600
29290047	104637	106489	20110520	W	201105	272.73 @ 1.736000		070016973A	272.73	1.736	473.46	R1310	A3M4M	20110415	20110417	0.060606	2	6	2600
29290047	104637	106489	20110520	W	201105	547.94 @ 1.327000		070016973A	547.94	1.327	727.12	R1310	A3M4M	20110415	20110417	0.060606	2	6	2600
29290047	104637	106489	20110520	W	201105 Basic Service		Basic Serv	070016973A	0	0	687.52	R1310	A3M4M	20110418	20110518	0.939394	31	6	2600
29290047	104637	106489	20110520	W	201105 Water Volume	3.76 @ .243000	Water Volu	070016973A	3.76	0.243	0.91	R1310	A3M4M	20110418	20110518	0.939394	31	6	2600
29290047	104637	106489	20110520	W	201105	57.30 @ 3.857000		070016973A	57.3	3.857	221.01	R1310	A3M4M	20110418	20110518	0.939394	31	6	2600
29290047	104637	106489	20110520	W	201105	408.64 @ 2.424000		070016973A	408.64	2.424	990.54	R1310	A3M4M	20110418	20110518	0.939394	31	6	2600
29290047	104637	106489	20110520	W	201105	4227.27 @ 1.712000		070016973A	4227.27	1.712	7237.09	R1310	A3M4M	20110418	20110518	0.939394	31	6	2600
29290047	104637	106489	20110520	W	201105	8493.06 @ 1.308000		070016973A	8493.06	1.308	11108.92	R1310	A3M4M	20110418	20110518	0.939394	31	6	2600
29290047	104637	106489	20110520	W	201105 Basic Service		Basic Serv	070045236T	0	0	21.25	R1310	A3M4	20110415	20110417	0.060606	2	4	2600
29290047	104637	106489	20110520	W	201105 Basic Service		Basic Serv	070045236T	0	0	343.76	R1310	A3M4	20110418	20110518	0.939394	31	4	2600
29290047	104637	106489	20110520	W	201105 Basic Service		Basic Serv	070016972A	0	0	43.83	R1310	A3M4	20110415	20110417	0.0625	2	6	2600
29290047	104637	106489	20110520	W	201105 Basic Service		Basic Serv	070016972A	0	0	686.14	R1310	A3M4	20110418	20110517	0.9375	30	6	2600
29290047	104637	106489	20110520	W	201105 Basic Service		Basic Serv	070047386T	0	0	21.91	R1310	A3M4	20110415	20110417	0.0625	2	4	2600
29290047	104637	106489	20110520	W	201105 Basic Service		Basic Serv	070047386T	0	0	343.07	R1310	A3M4	20110418	20110517	0.9375	30	4	2600
29290135	116584	118540	20110520	W	201105 Basic Service		Basic Serv	070070993T	0	0	7.01	R1310	A3MSM	20110415	20110417	0.0625	2	2	2600
29290135	116584	118540	20110520	W	201105 Water Volume	.25 @ .233000	Water Volu	070070993T	0.25	0.233	0.06	R1310	A3MSM	20110415	20110417	0.0625	2	2	2600
29290135	116584	118540	20110520	W	201105	3.81 @ 3.696000		070070993T	3.81	3.696	14.08	R1310	A3MSM	20110415	20110417	0.0625	2	2	2600
29290135	116584	118540	20110520	W	201105	27.19 @ 2.322000		070070993T	27.19	2.322	63.14	R1310	A3MSM	20110415	20110417	0.0625	2	2	2600
29290135	116584	118540	20110520	W	201105	99.88 @ 1.736000		070070993T	99.88	1.736	173.39	R1310	A3MSM	20110415	20110417	0.0625	2	2	2600
29290135	116584	118540	20110520	W	201105 Basic Service		Basic Serv	070070993T	0	0	109.78	R1310	A3MSM	20110418	20110517	0.9375	30	2	2600
29290135	116584	118540	20110520	W	201105 Water Volume	3.75 @ .243000	Water Volu	070070993T	3.75	0.243	0.91	R1310	A3MSM	20110418	20110517	0.9375	30	2	2600
29290135	116584	118540	20110520	W	201105	57.19 @ 3.857000		070070993T	57.19	3.857	220.58	R1310	A3MSM	20110418	20110517	0.9375	30	2	2600
29290135	116584	118540	20110520	W	201105	407.81 @ 2.424000		070070993T	407.81	2.424	988.53	R1310	A3MSM	20110418	20110517	0.9375	30	2	2600
29290135	116584	118540	20110520	W	201105	1498.13 @ 1.712000		070070993T	1498.13	1.712	2564.8	R1310	A3MSM	20110418	20110517	0.9375	30	2	2600
29290135	116584	118540	20110520	W	201105 Basic Service		Basic Serv	070163439T	0	0	7.01	R1310	A3M4S	20110415	20110417	0.0625	2	2	2600
29290135	116584	118540	20110520	W	201105 Basic Service		Basic Serv	070163439T	0	0	109.78	R1310	A3M4S	20110418	20110517	0.9375	30	2	2600
29563072	104637	106489	20110622	W	201106 Basic Service		Basic Serv	070016973A	0	0	731.88	R1310	A3M4M	20110518	20110617	0	30	6	2600
29563072	104637	106489	20110622	W	201106 Water Volume	4.00 @ .243000	Water Volu	070016973A	4	0.243	0.97	R1310	A3M4M	20110518	20110617	0	30	6	2600
29563072	104637	106489	20110622	W	201106	61.00 @ 3.857000		070016973A	61	3.857	235.28	R1310	A3M4M	20110518	20110617	0	30	6	2600
29563072	104637	106489	20110622	W	201106	435.00 @ 2.424000		070016973A	435	2.424	1054.44	R1310	A3M4M	20110518	20110617	0	30	6	2600
29563072	104637	106489	20110622	W	201106	4500.00 @ 1.712000		070016973A	4500	1.712	7704	R1310	A3M4M	20110518	20110617	0	30	6	2600
29563072	104637	106489	20110622	W	201106	8717.00 @ 1.308000		070016973A	8717	1.308	11401.84	R1310	A3M4M	20110518	20110617	0	30	6	2600
29563072	104637	106489	20110622	W	201106 Basic Service		Basic Serv	070045236T	0	0	365.94	R1310	A3M4	20110518	20110617	0	30	4	2600
29563072	104637	106489	20110622	W	201106 Basic Service		Basic Serv	070016972A	0	0	731.88	R1310	A3M4	20110517	20110617	0	31	6	2600
29563072	104637	106489	20110622	W	201106 Basic Service		Basic Serv	070047386T	0	0	365.94	R1310	A3M4	20110517	20110617	0	31	4	2600

29563164	116584	118540	20110622	W	201106	Basic Service			Basic Serv	070070993T	0	0	117.1	R1310	A3MSM	20110517	20110617	0	31	2	2600
29563164	116584	118540	20110622	W	201106	Water Volume	4.00	@ .243000(	Water Volu	070070993T	4	0.243	0.97	R1310	A3MSM	20110517	20110617	0	31	2	2600
29563164	116584	118540	20110622	W	201106		61.00	@ 3.857000		070070993T	61	3.857	235.28	R1310	A3MSM	20110517	20110617	0	31	2	2600
29563164	116584	118540	20110622	W	201106		435.00	@ 2.424000(		070070993T	435	2.424	1054.44	R1310	A3MSM	20110517	20110617	0	31	2	2600
29563164	116584	118540	20110622	W	201106		1754.00	@ 1.712000(		070070993T	1754	1.712	3002.85	R1310	A3MSM	20110517	20110617	0	31	2	2600
29563164	116584	118540	20110622	W	201106	Basic Service			Basic Serv	070163439T	0	0	117.1	R1310	A3M4S	20110517	20110617	0	31	2	2600
29848624	116584	118540	20110725	W	201107	Basic Service			Basic Serv	070070993T	0	0	117.1	R1310	A3MSM	20110617	20110720	0	33	2	2600
29848624	116584	118540	20110725	W	201107	Water Volume	4.00	@ .243000(	Water Volu	070070993T	4	0.243	0.97	R1310	A3MSM	20110617	20110720	0	33	2	2600
29848624	116584	118540	20110725	W	201107		61.00	@ 3.857000		070070993T	61	3.857	235.28	R1310	A3MSM	20110617	20110720	0	33	2	2600
29848624	116584	118540	20110725	W	201107		435.00	@ 2.424000(		070070993T	435	2.424	1054.44	R1310	A3MSM	20110617	20110720	0	33	2	2600
29848624	116584	118540	20110725	W	201107		1716.00	@ 1.712000(		070070993T	1716	1.712	2937.79	R1310	A3MSM	20110617	20110720	0	33	2	2600
29848624	116584	118540	20110725	W	201107	Basic Service			Basic Serv	070163439T	0	0	117.1	R1310	A3M4S	20110617	20110720	0	33	2	2600
29908489	104637	106489	20110801	W	201108	Basic Service			Basic Serv	070016973A	0	0	731.88	R1310	A3M4M	20110617	20110720	0	33	6	2600
29908489	104637	106489	20110801	W	201108	Water Volume	4.00	@ .243000(	Water Volu	070016973A	4	0.243	0.97	R1310	A3M4M	20110617	20110720	0	33	6	2600
29908489	104637	106489	20110801	W	201108		61.00	@ 3.857000		070016973A	61	3.857	235.28	R1310	A3M4M	20110617	20110720	0	33	6	2600
29908489	104637	106489	20110801	W	201108		435.00	@ 2.424000(		070016973A	435	2.424	1054.44	R1310	A3M4M	20110617	20110720	0	33	6	2600
29908489	104637	106489	20110801	W	201108		4500.00	@ 1.712000(		070016973A	4500	1.712	7704	R1310	A3M4M	20110617	20110720	0	33	6	2600
29908489	104637	106489	20110801	W	201108		10000.00	@ 1.308000(		070016973A	10000	1.308	13080	R1310	A3M4M	20110617	20110720	0	33	6	2600
29908489	104637	106489	20110801	W	201108		437.00	@ .778000		070016973A	437	0.778	339.99	R1310	A3M4M	20110617	20110720	0	33	6	2600
29908489	104637	106489	20110801	W	201108	Basic Service			Basic Serv	070045236T	0	0	414.73	R1310	A3M4	20110617	20110721	0	34	4	2600
29908489	104637	106489	20110801	W	201108	Basic Service			Basic Serv	070016972A	0	0	731.88	R1310	A3M4	20110617	20110720	0	33	6	2600
29908489	104637	106489	20110801	W	201108	Basic Service			Basic Serv	070047386T	0	0	365.94	R1310	A3M4	20110617	20110720	0	33	4	2600
30117021	104637	106489	20110823	W	201108	Basic Service			Basic Serv	070016973A	0	0	731.88	R1310	A3M4M	20110720	20110818	0	29	6	2600
30117021	104637	106489	20110823	W	201108	Water Volume	4.00	@ .243000(	Water Volu	070016973A	4	0.243	0.97	R1310	A3M4M	20110720	20110818	0	29	6	2600
30117021	104637	106489	20110823	W	201108		61.00	@ 3.857000		070016973A	61	3.857	235.28	R1310	A3M4M	20110720	20110818	0	29	6	2600
30117021	104637	106489	20110823	W	201108		435.00	@ 2.424000(		070016973A	435	2.424	1054.44	R1310	A3M4M	20110720	20110818	0	29	6	2600
30117021	104637	106489	20110823	W	201108		4500.00	@ 1.712000(		070016973A	4500	1.712	7704	R1310	A3M4M	20110720	20110818	0	29	6	2600
30117021	104637	106489	20110823	W	201108		9782.00	@ 1.308000(		070016973A	9782	1.308	12794.86	R1310	A3M4M	20110720	20110818	0	29	6	2600
30117021	104637	106489	20110823	W	201108	Basic Service			Basic Serv	070045236T	0	0	365.94	R1310	A3M4	20110721	20110818	0	28	4	2600
30117021	104637	106489	20110823	W	201108	Basic Service			Basic Serv	070016972A	0	0	731.88	R1310	A3M4	20110720	20110818	0	29	6	2600
30117021	104637	106489	20110823	W	201108	Basic Service			Basic Serv	070047386T	0	0	365.94	R1310	A3M4	20110720	20110818	0	29	4	2600
30117111	116584	118540	20110823	W	201108	Basic Service			Basic Serv	070070993T	0	0	117.1	R1310	A3MSM	20110720	20110818	0	29	2	2600
30117111	116584	118540	20110823	W	201108	Water Volume	4.00	@ .243000(	Water Volu	070070993T	4	0.243	0.97	R1310	A3MSM	20110720	20110818	0	29	2	2600
30117111	116584	118540	20110823	W	201108		61.00	@ 3.857000		070070993T	61	3.857	235.28	R1310	A3MSM	20110720	20110818	0	29	2	2600
30117111	116584	118540	20110823	W	201108		435.00	@ 2.424000(		070070993T	435	2.424	1054.44	R1310	A3MSM	20110720	20110818	0	29	2	2600
30117111	116584	118540	20110823	W	201108		1694.00	@ 1.712000(		070070993T	1694	1.712	2900.13	R1310	A3MSM	20110720	20110818	0	29	2	2600
30117111	116584	118540	20110823	W	201108	Basic Service			Basic Serv	070163439T	0	0	117.1	R1310	A3M4S	20110720	20110818	0	29	2	2600
30411211	104637	106489	20110923	W	201109	Basic Service			Basic Serv	070016973A	0	0	731.88	R1310	A3M4M	20110818	20110920	0	33	6	2600
30411211	104637	106489	20110923	W	201109	Water Volume	4.00	@ .243000(	Water Volu	070016973A	4	0.243	0.97	R1310	A3M4M	20110818	20110920	0	33	6	2600
30411211	104637	106489	20110923	W	201109		61.00	@ 3.857000		070016973A	61	3.857	235.28	R1310	A3M4M	20110818	20110920	0	33	6	2600
30411211	104637	106489	20110923	W	201109		435.00	@ 2.424000(		070016973A	435	2.424	1054.44	R1310	A3M4M	20110818	20110920	0	33	6	2600
30411211	104637	106489	20110923	W	201109		4500.00	@ 1.712000(		070016973A	4500	1.712	7704	R1310	A3M4M	20110818	20110920	0	33	6	2600
30411211	104637	106489	20110923	W	201109		8825.00	@ 1.308000(		070016973A	8825	1.308	11543.1	R1310	A3M4M	20110818	20110920	0	33	6	2600
30411211	104637	106489	20110923	W	201109	Basic Service			Basic Serv	070045236T	0	0	365.94	R1310	A3M4	20110818	20110920	0	33	4	2600
30411211	104637	106489	20110923	W	201109	Basic Service			Basic Serv	070016972A	0	0	731.88	R1310	A3M4	20110818	20110920	0	33	6	2600
30411211	104637	106489	20110923	W	201109	Basic Service			Basic Serv	070047386T	0	0	365.94	R1310	A3M4	20110818	20110920	0	33	4	2600
30411300	116584	118540	20110923	W	201109	Basic Service			Basic Serv	070070993T	0	0	117.1	R1310	A3MSM	20110818	20110920	0	33	2	2600
30411300	116584	118540	20110923	W	201109	Water Volume	4.00	@ .243000(	Water Volu	070070993T	4	0.243	0.97	R1310	A3MSM	20110818	20110920	0	33	2	2600
30411300	116584	118540	20110923	W	201109		61.00	@ 3.857000		070070993T	61	3.857	235.28	R1310	A3MSM	20110818	20110920	0	33	2	2600
30411300	116584	118540	20110923	W	201109		435.00	@ 2.424000(		070070993T	435	2.424	1054.44	R1310	A3MSM	20110818	20110920	0	33	2	2600
30411300	116584	118540	20110923	W	201109		1692.00	@ 1.712000(		070070993T	1692	1.712	2896.7	R1310	A3MSM	20110818	20110920	0	33	2	2600
30411300	116584	118540	20110923	W	201109	Basic Service			Basic Serv	070163439T	0	0	117.1	R1310	A3M4S	20110818	20110920	0	33	2	2600
30688238	104637	106489	20111024	W	201110	Basic Service			Basic Serv	070016973A	0	0	731.88	R1310	A3M4M	20110920	20111019	0	29	6	2600
30688238	104637	106489	20111024	W	201110	Water Volume	4.00	@ .243000(	Water Volu	070016973A	4	0.243	0.97	R1310	A3M4M	20110920	20111019	0	29	6	2600
30688238	104637	106489	20111024	W	201110		61.00	@ 3.857000		070016973A	61	3.857	235.28	R1310	A3M4M	20110920	20111019	0	29	6	2600
30688238	104637	106489	20111024	W	201110		435.00	@ 2.424000(		070016973A	435	2.424	1054.44	R1310	A3M4M	20110920	20111019	0	29	6	2600
30688238	104637	106489	20111024	W	201110		4500.00	@ 1.712000(		070016973A	4500	1.712	7704	R1310	A3M4M	20110920	20111019	0	29	6	2600
30688238	104637	106489	20111024	W	201110		7827.00	@ 1.308000(		070016973A	7827	1.308	10237.72	R1310	A3M4M	20110920	20111019	0	29	6	2600
30688238	104637	106489	20111024	W	201110	Basic Service			Basic Serv	070045236T	0	0	365.94	R1310	A3M4	20110920	20111019	0	29	4	2600
30688238	104637	106489	20111024	W	201110	Basic Service			Basic Serv	070016972A	0	0	731.88	R1310	A3M4	20110920	20111019	0	29	6	2600
30688238	104637	106489	20111024	W	201110	Basic Service			Basic Serv	070047386T	0	0	365.94	R1310	A3M4	20110920	20111019	0	29	4	2600

30688325	116584	118540	20111024	W	201110	Basic Service			Basic Serv	070070993T	0	0	117.1	R1310	A3MSM	20110920	20111019	0	29	2	2600
30688325	116584	118540	20111024	W	201110	Water Volume	4.00	@ .243000(	Water Volu	070070993T	4	0.243	0.97	R1310	A3MSM	20110920	20111019	0	29	2	2600
30688325	116584	118540	20111024	W	201110		61.00	@ 3.857000		070070993T	61	3.857	235.28	R1310	A3MSM	20110920	20111019	0	29	2	2600
30688325	116584	118540	20111024	W	201110		435.00	@ 2.424000(		070070993T	435	2.424	1054.44	R1310	A3MSM	20110920	20111019	0	29	2	2600
30688325	116584	118540	20111024	W	201110		1372.00	@ 1.712000(		070070993T	1372	1.712	2348.86	R1310	A3MSM	20110920	20111019	0	29	2	2600
30688325	116584	118540	20111024	W	201110	Basic Service			Basic Serv	070163439T	0	0	117.1	R1310	A3M4S	20110920	20111019	0	29	2	2600
30975462	116584	118540	20111122	W	201111	Basic Service			Basic Serv	070070993T	0	0	117.1	R1310	A3MSM	20111019	20111117	0	29	2	2600
30975462	116584	118540	20111122	W	201111	Water Volume	4.00	@ .243000(	Water Volu	070070993T	4	0.243	0.97	R1310	A3MSM	20111019	20111117	0	29	2	2600
30975462	116584	118540	20111122	W	201111		61.00	@ 3.857000		070070993T	61	3.857	235.28	R1310	A3MSM	20111019	20111117	0	29	2	2600
30975462	116584	118540	20111122	W	201111		435.00	@ 2.424000(		070070993T	435	2.424	1054.44	R1310	A3MSM	20111019	20111117	0	29	2	2600
30975462	116584	118540	20111122	W	201111		1501.00	@ 1.712000(		070070993T	1501	1.712	2569.71	R1310	A3MSM	20111019	20111117	0	29	2	2600
30975462	116584	118540	20111122	W	201111	Basic Service			Basic Serv	070163439T	0	0	117.1	R1310	A3M4S	20111019	20111117	0	29	2	2600
30983292	104637	106489	20111123	W	201111	Basic Service			Basic Serv	070016973A	0	0	731.88	R1310	A3M4M	20111019	20111117	0	29	6	2600
30983292	104637	106489	20111123	W	201111	Water Volume	4.00	@ .243000(	Water Volu	070016973A	4	0.243	0.97	R1310	A3M4M	20111019	20111117	0	29	6	2600
30983292	104637	106489	20111123	W	201111		61.00	@ 3.857000		070016973A	61	3.857	235.28	R1310	A3M4M	20111019	20111117	0	29	6	2600
30983292	104637	106489	20111123	W	201111		435.00	@ 2.424000(		070016973A	435	2.424	1054.44	R1310	A3M4M	20111019	20111117	0	29	6	2600
30983292	104637	106489	20111123	W	201111		4500.00	@ 1.712000(		070016973A	4500	1.712	7704	R1310	A3M4M	20111019	20111117	0	29	6	2600
30983292	104637	106489	20111123	W	201111		6480.00	@ 1.308000(		070016973A	6480	1.308	8475.84	R1310	A3M4M	20111019	20111117	0	29	6	2600
30983292	104637	106489	20111123	W	201111	Basic Service			Basic Serv	070045236T	0	0	414.73	R1310	A3M4	20111019	20111122	0	34	4	2600
30983292	104637	106489	20111123	W	201111	Basic Service			Basic Serv	070016972A	0	0	731.88	R1310	A3M4	20111019	20111117	0	29	6	2600
30983292	104637	106489	20111123	W	201111	Basic Service			Basic Serv	070047386T	0	0	365.94	R1310	A3M4	20111019	20111117	0	29	4	2600
31251633	104637	106489	20111221	W	201112	Basic Service			Basic Serv	070016973A	0	0	731.88	R1310	A3M4M	20111117	20111216	0	29	6	2600
31251633	104637	106489	20111221	W	201112	Water Volume	4.00	@ .243000(	Water Volu	070016973A	4	0.243	0.97	R1310	A3M4M	20111117	20111216	0	29	6	2600
31251633	104637	106489	20111221	W	201112		61.00	@ 3.857000		070016973A	61	3.857	235.28	R1310	A3M4M	20111117	20111216	0	29	6	2600
31251633	104637	106489	20111221	W	201112		435.00	@ 2.424000(		070016973A	435	2.424	1054.44	R1310	A3M4M	20111117	20111216	0	29	6	2600
31251633	104637	106489	20111221	W	201112		4500.00	@ 1.712000(		070016973A	4500	1.712	7704	R1310	A3M4M	20111117	20111216	0	29	6	2600
31251633	104637	106489	20111221	W	201112		9046.00	@ 1.308000(		070016973A	9046	1.308	11832.17	R1310	A3M4M	20111117	20111216	0	29	6	2600
31251633	104637	106489	20111221	W	201112	Basic Service			Basic Serv	070045236T	0	0	292.75	R1310	A3M4	20111122	20111216	0	24	4	2600
31251633	104637	106489	20111221	W	201112	Basic Service			Basic Serv	070016972A	0	0	731.88	R1310	A3M4	20111117	20111216	0	29	6	2600
31251633	104637	106489	20111221	W	201112	Basic Service			Basic Serv	070047386T	0	0	365.94	R1310	A3M4	20111117	20111216	0	29	4	2600
31251730	116584	118540	20111221	W	201112	Basic Service			Basic Serv	070070993T	0	0	117.1	R1310	A3MSM	20111117	20111215	0	28	2	2600
31251730	116584	118540	20111221	W	201112	Water Volume	4.00	@ .243000(	Water Volu	070070993T	4	0.243	0.97	R1310	A3MSM	20111117	20111215	0	28	2	2600
31251730	116584	118540	20111221	W	201112		61.00	@ 3.857000		070070993T	61	3.857	235.28	R1310	A3MSM	20111117	20111215	0	28	2	2600
31251730	116584	118540	20111221	W	201112		435.00	@ 2.424000(		070070993T	435	2.424	1054.44	R1310	A3MSM	20111117	20111215	0	28	2	2600
31251730	116584	118540	20111221	W	201112		1303.00	@ 1.712000(		070070993T	1303	1.712	2230.74	R1310	A3MSM	20111117	20111215	0	28	2	2600
31251730	116584	118540	20111221	W	201112	Basic Service			Basic Serv	070163439T	0	0	117.1	R1310	A3M4S	20111117	20111215	0	28	2	2600

Region	Account Name
26CC	Southern Cellulose
26CC	Southern Cellulose
26CC	Southern Cellulose

26CC	Southern Cellulose
26CC	Southern Cellulose
26CC	Southern Cellulose

26CC	Southern Cellulose
26CC	Southern Cellulose
26CC	Southern Cellulose

26CC	Southern Cellulose
26CC	Southern Cellulose
26CC	Southern Cellulose

26CC	Southern Cellulose
26CC	Southern Cellulose
26CC	Southern Cellulose

26CC	Southern Cellulose
26CC	Southern Cellulose
26CC	Southern Cellulose

26CC	Southern Cellulose
26CC	Southern Cellulose
26CC	Southern Cellulose

26CC	Southern Cellulose
26CC	Southern Cellulose
26CC	Southern Cellulose

26CC	Southern Cellulose
26CC	Southern Cellulose
26CC	Southern Cellulose

26CC	Southern Cellulose
26CC	Southern Cellulose
26CC	Southern Cellulose

26CC	Southern Cellulose
26CC	Southern Cellulose
26CC	Southern Cellulose

26CC	Southern Cellulose
26CC	Southern Cellulose
26CC	Southern Cellulose

26CC	Southern Cellulose
26CC	Southern Cellulose
26CC	Southern Cellulose
26CC	Southern Cellulose
26CC	Southern Cellulose
26CC	Southern Cellulose
26CC	Southern Cellulose
26CC	Southern Cellulose
26CC	Southern Cellulose
26CC	Southern Cellulose
26CC	Southern Cellulose
26CC	Southern Cellulose
26CC	Southern Cellulose
26CC	Southern Cellulose
26CC	Southern Cellulose
26CC	Southern Cellulose
26CC	Southern Cellulose
26CC	Southern Cellulose
26CC	Southern Cellulose
26CC	Southern Cellulose
26CC	Southern Cellulose
26CC	Southern Cellulose
26CC	Southern Cellulose
26CC	Southern Cellulose
26CC	Southern Cellulose
26CC	Southern Cellulose
26CC	Southern Cellulose
26CC	Southern Cellulose
26CC	Southern Cellulose
26CC	Southern Cellulose
26CC	Southern Cellulose
26CC	Southern Cellulose
26CC	Southern Cellulose
26CC	Southern Cellulose
26CC	Southern Cellulose
26CC	Southern Cellulose

Bill ID	Account #	Customer #	Bill Date	Canc/Rebill	Utility	Adj Code	Revenue Month	Description	Description 1	Meter #	Usage	Rate	Rev Amnt	Rev Code	Rate Schedule	Begin Date	End Date	Pro Rate	Days	Meter Size	District
17719268	104867	106719	20080107		W		200801	Basic Service	Basic Serv	060453334T	0	0	93.27	R1310	A3M4	20071130	20080102	0	33	2	2600
17719268	104867	106719	20080107		W		200801	Basic Service	Basic Serv	060453224T	0	0	93.27	R1310	A3M4	20071130	20080102	0	33	2	2600
17719268	104867	106719	20080107		W		200801	Basic Service	Basic Serv	060453241T	0	0	93.27	R1310	A3M4M	20071130	20080102	0	33	2	2600
17719268	104867	106719	20080107		W		200801	Water Volume	4.00 @ .194000(	Water Volu	060453241T	4	0.194	0.78	R1310	A3M4M	20071130	20080102	0	33	2	2600
17719268	104867	106719	20080107		W		200801		61.00 @ 3.073000(		060453241T	61	3.073	187.45	R1310	A3M4M	20071130	20080102	0	33	2	2600
17719268	104867	106719	20080107		W		200801		435.00 @ 1.931000(		060453241T	435	1.931	839.99	R1310	A3M4M	20071130	20080102	0	33	2	2600
17719268	104867	106719	20080107		W		200801		4500.00 @ 1.443000(		060453241T	4500	1.443	6493.5	R1310	A3M4M	20071130	20080102	0	33	2	2600
17719268	104867	106719	20080107		W		200801		4007.00 @ 1.103000(		060453241T	4007	1.103	4419.72	R1310	A3M4M	20071130	20080102	0	33	2	2600
18014652	104867	106719	20080204		W		200802	Basic Service	Basic Serv	060453334T	0	0	93.27	R1310	A3M4	20080102	20080130	0	28	2	2600
18014652	104867	106719	20080204		W		200802	Basic Service	Basic Serv	060453224T	0	0	93.27	R1310	A3M4	20080102	20080130	0	28	2	2600
18014652	104867	106719	20080204		W		200802	Basic Service	Basic Serv	060453241T	0	0	93.27	R1310	A3M4M	20080102	20080130	0	28	2	2600
18014652	104867	106719	20080204		W		200802	Water Volume	4.00 @ .194000(	Water Volu	060453241T	4	0.194	0.78	R1310	A3M4M	20080102	20080130	0	28	2	2600
18014652	104867	106719	20080204		W		200802		61.00 @ 3.073000(		060453241T	61	3.073	187.45	R1310	A3M4M	20080102	20080130	0	28	2	2600
18014652	104867	106719	20080204		W		200802		435.00 @ 1.931000(		060453241T	435	1.931	839.99	R1310	A3M4M	20080102	20080130	0	28	2	2600
18014652	104867	106719	20080204		W		200802		4500.00 @ 1.443000(		060453241T	4500	1.443	6493.5	R1310	A3M4M	20080102	20080130	0	28	2	2600
18014652	104867	106719	20080204		W		200802		3674.00 @ 1.103000(		060453241T	3674	1.103	4052.42	R1310	A3M4M	20080102	20080130	0	28	2	2600
18330965	104867	106719	20080304		W		200803	Basic Service	Basic Serv	060453334T	0	0	93.27	R1310	A3M4	20080130	20080228	0	29	2	2600
18330965	104867	106719	20080304		W		200803	Basic Service	Basic Serv	060453224T	0	0	93.27	R1310	A3M4	20080130	20080228	0	29	2	2600
18330965	104867	106719	20080304		W		200803	Basic Service	Basic Serv	060453241T	0	0	93.27	R1310	A3M4M	20080130	20080228	0	29	2	2600
18330965	104867	106719	20080304		W		200803	Water Volume	4.00 @ .194000(	Water Volu	060453241T	4	0.194	0.78	R1310	A3M4M	20080130	20080228	0	29	2	2600
18330965	104867	106719	20080304		W		200803		61.00 @ 3.073000(		060453241T	61	3.073	187.45	R1310	A3M4M	20080130	20080228	0	29	2	2600
18330965	104867	106719	20080304		W		200803		435.00 @ 1.931000(		060453241T	435	1.931	839.99	R1310	A3M4M	20080130	20080228	0	29	2	2600
18330965	104867	106719	20080304		W		200803		4500.00 @ 1.443000(		060453241T	4500	1.443	6493.5	R1310	A3M4M	20080130	20080228	0	29	2	2600
18330965	104867	106719	20080304		W		200803		4762.00 @ 1.103000(		060453241T	4762	1.103	5252.49	R1310	A3M4M	20080130	20080228	0	29	2	2600
18687620	104867	106719	20080407		W		200804	Basic Service	Basic Serv	060453334T	0	0	93.27	R1310	A3M4	20080228	20080401	0	33	2	2600
18687620	104867	106719	20080407		W		200804	Basic Service	Basic Serv	060453224T	0	0	93.27	R1310	A3M4	20080228	20080401	0	33	2	2600
18687620	104867	106719	20080407		W		200804	Basic Service	Basic Serv	060453241T	0	0	93.27	R1310	A3M4M	20080228	20080401	0	33	2	2600
18687620	104867	106719	20080407		W		200804	Water Volume	4.00 @ .194000(	Water Volu	060453241T	4	0.194	0.78	R1310	A3M4M	20080228	20080401	0	33	2	2600
18687620	104867	106719	20080407		W		200804		61.00 @ 3.073000(		060453241T	61	3.073	187.45	R1310	A3M4M	20080228	20080401	0	33	2	2600
18687620	104867	106719	20080407		W		200804		435.00 @ 1.931000(		060453241T	435	1.931	839.99	R1310	A3M4M	20080228	20080401	0	33	2	2600
18687620	104867	106719	20080407		W		200804		4500.00 @ 1.443000(		060453241T	4500	1.443	6493.5	R1310	A3M4M	20080228	20080401	0	33	2	2600
18687620	104867	106719	20080407		W		200804		5763.00 @ 1.103000(		060453241T	5763	1.103	6356.59	R1310	A3M4M	20080228	20080401	0	33	2	2600
18965713	104867	106719	20080505		W		200805	Basic Service	Basic Serv	060453334T	0	0	93.27	R1310	A3M4	20080401	20080430	0	29	2	2600
18965713	104867	106719	20080505		W		200805	Basic Service	Basic Serv	060453224T	0	0	93.27	R1310	A3M4	20080401	20080430	0	29	2	2600
18965713	104867	106719	20080505		W		200805	Basic Service	Basic Serv	060453241T	0	0	93.27	R1310	A3M4M	20080401	20080430	0	29	2	2600
18965713	104867	106719	20080505		W		200805	Water Volume	4.00 @ .194000(	Water Volu	060453241T	4	0.194	0.78	R1310	A3M4M	20080401	20080430	0	29	2	2600
18965713	104867	106719	20080505		W		200805		61.00 @ 3.073000(		060453241T	61	3.073	187.45	R1310	A3M4M	20080401	20080430	0	29	2	2600
18965713	104867	106719	20080505		W		200805		435.00 @ 1.931000(		060453241T	435	1.931	839.99	R1310	A3M4M	20080401	20080430	0	29	2	2600
18965713	104867	106719	20080505		W		200805		4500.00 @ 1.443000(		060453241T	4500	1.443	6493.5	R1310	A3M4M	20080401	20080430	0	29	2	2600
18965713	104867	106719	20080505		W		200805		2360.00 @ 1.103000(		060453241T	2360	1.103	2603.08	R1310	A3M4M	20080401	20080430	0	29	2	2600
19293351	104867	106719	20080605		W		200806	Basic Service	Basic Serv	060453334T	0	0	93.27	R1310	A3M4	20080430	20080602	0	33	2	2600
19293351	104867	106719	20080605		W		200806	Basic Service	Basic Serv	060453224T	0	0	93.27	R1310	A3M4	20080430	20080602	0	33	2	2600
19293351	104867	106719	20080605		W		200806	Basic Service	Basic Serv	060453241T	0	0	93.27	R1310	A3M4M	20080430	20080602	0	33	2	2600
19293351	104867	106719	20080605		W		200806	Water Volume	4.00 @ .194000(	Water Volu	060453241T	4	0.194	0.78	R1310	A3M4M	20080430	20080602	0	33	2	2600
19293351	104867	106719	20080605		W		200806		61.00 @ 3.073000(		060453241T	61	3.073	187.45	R1310	A3M4M	20080430	20080602	0	33	2	2600
19293351	104867	106719	20080605		W		200806		435.00 @ 1.931000(		060453241T	435	1.931	839.99	R1310	A3M4M	20080430	20080602	0	33	2	2600
19293351	104867	106719	20080605		W		200806		4500.00 @ 1.443000(		060453241T	4500	1.443	6493.5	R1310	A3M4M	20080430	20080602	0	33	2	2600
19293351	104867	106719	20080605		W		200806		5406.00 @ 1.103000(		060453241T	5406	1.103	5962.82	R1310	A3M4M	20080430	20080602	0	33	2	2600
19588923	104867	106719	20080707		W		200807	Basic Service	Basic Serv	060453334T	0	0	93.27	R1310	A3M4	20080602	20080701	0	29	2	2600
19588923	104867	106719	20080707		W		200807	Basic Service	Basic Serv	060453224T	0	0	93.27	R1310	A3M4	20080602	20080701	0	29	2	2600
19588923	104867	106719	20080707		W		200807	Basic Service	Basic Serv	060453241T	0	0	93.27	R1310	A3M4M	20080602	20080701	0	29	2	2600
19588923	104867	106719	20080707		W		200807	Water Volume	4.00 @ .194000(	Water Volu	060453241T	4	0.194	0.78	R1310	A3M4M	20080602	20080701	0	29	2	2600
19588923	104867	106719	20080707		W		200807		61.00 @ 3.073000(		060453241T	61	3.073	187.45	R1310	A3M4M	20080602	20080701	0	29	2	2600
19588923	104867	106719	20080707		W		200807		435.00 @ 1.931000(		060453241T	435	1.931	839.99	R1310	A3M4M	20080602	20080701	0	29	2	2600
19588923	104867	106719	20080707		W		200807		4500.00 @ 1.443000(		060453241T	4500	1.443	6493.5	R1310	A3M4M	20080602	20080701	0	29	2	2600
19588923	104867	106719	20080707		W		200807		4247.00 @ 1.103000(		060453241T	4247	1.103	4684.44	R1310	A3M4M	20080602	20080701	0	29	2	2600
19910580	104867	106719	20080806		W		200808	Basic Service	Basic Serv	060453334T	0	0	93.27	R1310	A3M4	20080701	20080801	0	31	2	2600
19910580	104867	106719	20080806		W		200808	Basic Service	Basic Serv	060453224T	0	0	93.27	R1310	A3M4	20080701	20080801	0	31	2	2600
19910580	104867	106719	20080806		W		200808	Basic Service	Basic Serv	060453241T	0	0	93.27	R1310	A3M4M	20080701	20080801	0	31	2	2600
19910580	104867	106719	20080806		W		200808	Water Volume	4.00 @ .194000(	Water Volu	060453241T	4	0.194	0.78	R1310	A3M4M	20080701	20080801	0	31	2	2600

19910580	104867	106719	20080806	W	200808	61.00 @ 3.073000			060453241T	61	3.073	187.45	R1310	A3M4M	20080701	20080801	0	31	2	2600
19910580	104867	106719	20080806	W	200808	435.00 @ 1.931000			060453241T	435	1.931	839.99	R1310	A3M4M	20080701	20080801	0	31	2	2600
19910580	104867	106719	20080806	W	200808	4500.00 @ 1.443000			060453241T	4500	1.443	6493.5	R1310	A3M4M	20080701	20080801	0	31	2	2600
19910580	104867	106719	20080806	W	200808	5355.00 @ 1.103000			060453241T	5355	1.103	5906.57	R1310	A3M4M	20080701	20080801	0	31	2	2600
20225708	104867	106719	20080908	W	200809	Basic Service		Basic Serv	060453334T	0	0	93.27	R1310	A3M4	20080801	20080903	0	33	2	2600
20225708	104867	106719	20080908	W	200809	Basic Service		Basic Serv	060453224T	0	0	93.27	R1310	A3M4	20080801	20080903	0	33	2	2600
20225708	104867	106719	20080908	W	200809	Basic Service		Basic Serv	060453241T	0	0	93.27	R1310	A3M4M	20080801	20080903	0	33	2	2600
20225708	104867	106719	20080908	W	200809	Water Volume	4.00 @ .194000	Water Volu	060453241T	4	0.194	0.78	R1310	A3M4M	20080801	20080903	0	33	2	2600
20225708	104867	106719	20080908	W	200809	61.00 @ 3.073000			060453241T	61	3.073	187.45	R1310	A3M4M	20080801	20080903	0	33	2	2600
20225708	104867	106719	20080908	W	200809	435.00 @ 1.931000			060453241T	435	1.931	839.99	R1310	A3M4M	20080801	20080903	0	33	2	2600
20225708	104867	106719	20080908	W	200809	4500.00 @ 1.443000			060453241T	4500	1.443	6493.5	R1310	A3M4M	20080801	20080903	0	33	2	2600
20225708	104867	106719	20080908	W	200809	5035.00 @ 1.103000			060453241T	5035	1.103	5553.61	R1310	A3M4M	20080801	20080903	0	33	2	2600
20534616	104867	106719	20081007	W	200810	Basic Service		Basic Serv	060453334T	0	0	86.84	R1310	A3M4	20080903	20080930	0.931035	27	2	2600
20534616	104867	106719	20081007	W	200810	Basic Service		Basic Serv	060453334T	0	0	6.71	R1310	A3M4	20081001	20081002	0.068966	2	2	2600
20534616	104867	106719	20081007	W	200810	Basic Service		Basic Serv	060453224T	0	0	86.84	R1310	A3M4	20080903	20080930	0.931035	27	2	2600
20534616	104867	106719	20081007	W	200810	Basic Service		Basic Serv	060453224T	0	0	6.71	R1310	A3M4	20081001	20081002	0.068966	2	2	2600
20534616	104867	106719	20081007	W	200810	Basic Service		Basic Serv	060453241T	0	0	86.84	R1310	A3M4M	20080903	20080930	0.931035	27	2	2600
20534616	104867	106719	20081007	W	200810	Water Volume	3.72 @ .194000	Water Volu	060453241T	3.72	0.194	0.72	R1310	A3M4M	20080903	20080930	0.931035	27	2	2600
20534616	104867	106719	20081007	W	200810	56.79 @ 3.073000			060453241T	56.79	3.073	174.52	R1310	A3M4M	20080903	20080930	0.931035	27	2	2600
20534616	104867	106719	20081007	W	200810	405.00 @ 1.931000			060453241T	405	1.931	782.06	R1310	A3M4M	20080903	20080930	0.931035	27	2	2600
20534616	104867	106719	20081007	W	200810	4189.66 @ 1.443000			060453241T	4189.66	1.443	6045.68	R1310	A3M4M	20080903	20080930	0.931035	27	2	2600
20534616	104867	106719	20081007	W	200810	3029.59 @ 1.103000			060453241T	3029.59	1.103	3341.64	R1310	A3M4M	20080903	20080930	0.931035	27	2	2600
20534616	104867	106719	20081007	W	200810	Basic Service		Basic Serv	060453241T	0	0	6.71	R1310	A3M4M	20081001	20081002	0.068966	2	2	2600
20534616	104867	106719	20081007	W	200810	Water Volume	.28 @ .202000	Water Volu	060453241T	0.28	0.202	0.06	R1310	A3M4M	20081001	20081002	0.068966	2	2	2600
20534616	104867	106719	20081007	W	200810	4.21 @ 3.207000			060453241T	4.21	3.207	13.5	R1310	A3M4M	20081001	20081002	0.068966	2	2	2600
20534616	104867	106719	20081007	W	200810	30.00 @ 2.015000			060453241T	30	2.015	60.45	R1310	A3M4M	20081001	20081002	0.068966	2	2	2600
20534616	104867	106719	20081007	W	200810	310.34 @ 1.506000			060453241T	310.34	1.506	467.37	R1310	A3M4M	20081001	20081002	0.068966	2	2	2600
20534616	104867	106719	20081007	W	200810	224.41 @ 1.151000			060453241T	224.41	1.151	258.3	R1310	A3M4M	20081001	20081002	0.068966	2	2	2600
20858394	104867	106719	20081105	W	200811	Basic Service		Basic Serv	060453334T	0	0	97.35	R1310	A3M4	20081002	20081031	0	29	2	2600
20858394	104867	106719	20081105	W	200811	Basic Service		Basic Serv	060453224T	0	0	97.35	R1310	A3M4	20081002	20081031	0	29	2	2600
20858394	104867	106719	20081105	W	200811	Basic Service		Basic Serv	060453241T	0	0	97.35	R1310	A3M4M	20081002	20081031	0	29	2	2600
20858394	104867	106719	20081105	W	200811	Water Volume	4.00 @ .202000	Water Volu	060453241T	4	0.202	0.81	R1310	A3M4M	20081002	20081031	0	29	2	2600
20858394	104867	106719	20081105	W	200811	61.00 @ 3.207000			060453241T	61	3.207	195.63	R1310	A3M4M	20081002	20081031	0	29	2	2600
20858394	104867	106719	20081105	W	200811	435.00 @ 2.015000			060453241T	435	2.015	876.53	R1310	A3M4M	20081002	20081031	0	29	2	2600
20858394	104867	106719	20081105	W	200811	4500.00 @ 1.506000			060453241T	4500	1.506	6777	R1310	A3M4M	20081002	20081031	0	29	2	2600
20858394	104867	106719	20081105	W	200811	2901.00 @ 1.151000			060453241T	2901	1.151	3339.05	R1310	A3M4M	20081002	20081031	0	29	2	2600
21168618	104867	106719	20081208	W	200812	Basic Service		Basic Serv	060453334T	0	0	97.35	R1310	A3M4	20081031	20081203	0	33	2	2600
21168618	104867	106719	20081208	W	200812	Basic Service		Basic Serv	060453224T	0	0	97.35	R1310	A3M4	20081031	20081203	0	33	2	2600
21168618	104867	106719	20081208	W	200812	Basic Service		Basic Serv	060453241T	0	0	97.35	R1310	A3M4M	20081031	20081203	0	33	2	2600
21168618	104867	106719	20081208	W	200812	Water Volume	4.00 @ .202000	Water Volu	060453241T	4	0.202	0.81	R1310	A3M4M	20081031	20081203	0	33	2	2600
21168618	104867	106719	20081208	W	200812	61.00 @ 3.207000			060453241T	61	3.207	195.63	R1310	A3M4M	20081031	20081203	0	33	2	2600
21168618	104867	106719	20081208	W	200812	435.00 @ 2.015000			060453241T	435	2.015	876.53	R1310	A3M4M	20081031	20081203	0	33	2	2600
21168618	104867	106719	20081208	W	200812	4500.00 @ 1.506000			060453241T	4500	1.506	6777	R1310	A3M4M	20081031	20081203	0	33	2	2600
21168618	104867	106719	20081208	W	200812	4881.00 @ 1.151000			060453241T	4881	1.151	5618.03	R1310	A3M4M	20081031	20081203	0	33	2	2600
21369069	104867	106719	20090107	W	200901	Basic Service		Basic Serv	060453334T	0	0	97.35	R1310	A3M4	20081203	20090102	0	30	2	2600
21369069	104867	106719	20090107	W	200901	Basic Service		Basic Serv	060453224T	0	0	97.35	R1310	A3M4	20081203	20090102	0	30	2	2600
21369069	104867	106719	20090107	W	200901	Basic Service		Basic Serv	060453241T	0	0	97.35	R1310	A3M4M	20081203	20090102	0	30	2	2600
21369069	104867	106719	20090107	W	200901	Water Volume	4.00 @ .202000	Water Volu	060453241T	4	0.202	0.81	R1310	A3M4M	20081203	20090102	0	30	2	2600
21369069	104867	106719	20090107	W	200901	61.00 @ 3.207000			060453241T	61	3.207	195.63	R1310	A3M4M	20081203	20090102	0	30	2	2600
21369069	104867	106719	20090107	W	200901	435.00 @ 2.015000			060453241T	435	2.015	876.53	R1310	A3M4M	20081203	20090102	0	30	2	2600
21369069	104867	106719	20090107	W	200901	4500.00 @ 1.506000			060453241T	4500	1.506	6777	R1310	A3M4M	20081203	20090102	0	30	2	2600
21369069	104867	106719	20090107	W	200901	3930.00 @ 1.151000			060453241T	3930	1.151	4523.43	R1310	A3M4M	20081203	20090102	0	30	2	2600
21651744	104867	106719	20090205	W	200902	Basic Service		Basic Serv	060453334T	0	0	97.35	R1310	A3M4	20090102	20090202	0	31	2	2600
21651744	104867	106719	20090205	W	200902	Basic Service		Basic Serv	060453224T	0	0	97.35	R1310	A3M4	20090102	20090202	0	31	2	2600
21651744	104867	106719	20090205	W	200902	Basic Service		Basic Serv	060453241T	0	0	97.35	R1310	A3M4M	20090102	20090202	0	31	2	2600
21651744	104867	106719	20090205	W	200902	Water Volume	4.00 @ .202000	Water Volu	060453241T	4	0.202	0.81	R1310	A3M4M	20090102	20090202	0	31	2	2600
21651744	104867	106719	20090205	W	200902	61.00 @ 3.207000			060453241T	61	3.207	195.63	R1310	A3M4M	20090102	20090202	0	31	2	2600
21651744	104867	106719	20090205	W	200902	435.00 @ 2.015000			060453241T	435	2.015	876.53	R1310	A3M4M	20090102	20090202	0	31	2	2600
21651744	104867	106719	20090205	W	200902	4500.00 @ 1.506000			060453241T	4500	1.506	6777	R1310	A3M4M	20090102	20090202	0	31	2	2600
21651744	104867	106719	20090205	W	200902	5152.00 @ 1.151000			060453241T	5152	1.151	5929.95	R1310	A3M4M	20090102	20090202	0	31	2	2600
21926329	104867	106719	20090306	W	200903	Basic Service		Basic Serv	060453334T	0	0	97.35	R1310	A3M4	20090202	20090304	0	30	2	2600
21926329	104867	106719	20090306	W	200903	Basic Service		Basic Serv	060453224T	0	0	97.35	R1310	A3M4	20090202	20090303	0	29	2	2600

21926329	104867	106719	20090306	W	200903	Basic Service				Basic Serv	060453241T	0	0	97.35	R1310	A3M4M	20090202	20090304	0	30	2	2600
21926329	104867	106719	20090306	W	200903	Water Volume	4.00	@	.202000(	Water Volu	060453241T	4	0.202	0.81	R1310	A3M4M	20090202	20090304	0	30	2	2600
21926329	104867	106719	20090306	W	200903		61.00	@	3.207000		060453241T	61	3.207	195.63	R1310	A3M4M	20090202	20090304	0	30	2	2600
21926329	104867	106719	20090306	W	200903		435.00	@	2.015000		060453241T	435	2.015	876.53	R1310	A3M4M	20090202	20090304	0	30	2	2600
21926329	104867	106719	20090306	W	200903		4500.00	@	1.506000		060453241T	4500	1.506	6777	R1310	A3M4M	20090202	20090304	0	30	2	2600
21926329	104867	106719	20090306	W	200903		5440.00	@	1.151000		060453241T	5440	1.151	6261.44	R1310	A3M4M	20090202	20090304	0	30	2	2600
22210904	104867	106719	20090407	W	200904	Basic Service				Basic Serv	060453334T	0	0	97.35	R1310	A3M4	20090304	20090402	0	29	2	2600
22210904	104867	106719	20090407	W	200904	Basic Service				Basic Serv	060453224T	0	0	97.35	R1310	A3M4	20090303	20090402	0	30	2	2600
22210904	104867	106719	20090407	W	200904	Basic Service				Basic Serv	060453241T	0	0	97.35	R1310	A3M4M	20090304	20090402	0	29	2	2600
22210904	104867	106719	20090407	W	200904	Water Volume	4.00	@	.202000(	Water Volu	060453241T	4	0.202	0.81	R1310	A3M4M	20090304	20090402	0	29	2	2600
22210904	104867	106719	20090407	W	200904		61.00	@	3.207000		060453241T	61	3.207	195.63	R1310	A3M4M	20090304	20090402	0	29	2	2600
22210904	104867	106719	20090407	W	200904		435.00	@	2.015000		060453241T	435	2.015	876.53	R1310	A3M4M	20090304	20090402	0	29	2	2600
22210904	104867	106719	20090407	W	200904		4500.00	@	1.506000		060453241T	4500	1.506	6777	R1310	A3M4M	20090304	20090402	0	29	2	2600
22210904	104867	106719	20090407	W	200904		3743.00	@	1.151000		060453241T	3743	1.151	4308.19	R1310	A3M4M	20090304	20090402	0	29	2	2600
22487459	104867	106719	20090507	W	200905	Basic Service				Basic Serv	060453334T	0	0	97.35	R1310	A3M4	20090402	20090504	0	32	2	2600
22487459	104867	106719	20090507	W	200905	Basic Service				Basic Serv	060453224T	0	0	97.35	R1310	A3M4	20090402	20090504	0	32	2	2600
22487459	104867	106719	20090507	W	200905	Basic Service				Basic Serv	060453241T	0	0	97.35	R1310	A3M4M	20090402	20090504	0	32	2	2600
22487459	104867	106719	20090507	W	200905	Water Volume	4.00	@	.202000(	Water Volu	060453241T	4	0.202	0.81	R1310	A3M4M	20090402	20090504	0	32	2	2600
22487459	104867	106719	20090507	W	200905		61.00	@	3.207000		060453241T	61	3.207	195.63	R1310	A3M4M	20090402	20090504	0	32	2	2600
22487459	104867	106719	20090507	W	200905		435.00	@	2.015000		060453241T	435	2.015	876.53	R1310	A3M4M	20090402	20090504	0	32	2	2600
22487459	104867	106719	20090507	W	200905		4500.00	@	1.506000		060453241T	4500	1.506	6777	R1310	A3M4M	20090402	20090504	0	32	2	2600
22487459	104867	106719	20090507	W	200905		4375.00	@	1.151000		060453241T	4375	1.151	5035.63	R1310	A3M4M	20090402	20090504	0	32	2	2600
22742556	104867	106719	20090608	W	200906	Basic Service				Basic Serv	060453334T	0	0	97.35	R1310	A3M4	20090504	20090604	0	31	2	2600
22742556	104867	106719	20090608	W	200906	Basic Service				Basic Serv	060453224T	0	0	97.35	R1310	A3M4	20090504	20090604	0	31	2	2600
22742556	104867	106719	20090608	W	200906	Basic Service				Basic Serv	060453241T	0	0	97.35	R1310	A3M4M	20090504	20090604	0	31	2	2600
22742556	104867	106719	20090608	W	200906	Water Volume	4.00	@	.202000(	Water Volu	060453241T	4	0.202	0.81	R1310	A3M4M	20090504	20090604	0	31	2	2600
22742556	104867	106719	20090608	W	200906		61.00	@	3.207000		060453241T	61	3.207	195.63	R1310	A3M4M	20090504	20090604	0	31	2	2600
22742556	104867	106719	20090608	W	200906		435.00	@	2.015000		060453241T	435	2.015	876.53	R1310	A3M4M	20090504	20090604	0	31	2	2600
22742556	104867	106719	20090608	W	200906		4500.00	@	1.506000		060453241T	4500	1.506	6777	R1310	A3M4M	20090504	20090604	0	31	2	2600
22742556	104867	106719	20090608	W	200906		3143.00	@	1.151000		060453241T	3143	1.151	3617.59	R1310	A3M4M	20090504	20090604	0	31	2	2600
23026823	104867	106719	20090708	W	200907	Basic Service				Basic Serv	060453334T	0	0	97.35	R1310	A3M4	20090604	20090702	0	28	2	2600
23026823	104867	106719	20090708	W	200907	Basic Service				Basic Serv	060453224T	0	0	97.35	R1310	A3M4	20090604	20090702	0	28	2	2600
23026823	104867	106719	20090708	W	200907	Basic Service				Basic Serv	060453241T	0	0	97.35	R1310	A3M4M	20090604	20090702	0	28	2	2600
23026823	104867	106719	20090708	W	200907	Water Volume	4.00	@	.202000(	Water Volu	060453241T	4	0.202	0.81	R1310	A3M4M	20090604	20090702	0	28	2	2600
23026823	104867	106719	20090708	W	200907		61.00	@	3.207000		060453241T	61	3.207	195.63	R1310	A3M4M	20090604	20090702	0	28	2	2600
23026823	104867	106719	20090708	W	200907		435.00	@	2.015000		060453241T	435	2.015	876.53	R1310	A3M4M	20090604	20090702	0	28	2	2600
23026823	104867	106719	20090708	W	200907		4500.00	@	1.506000		060453241T	4500	1.506	6777	R1310	A3M4M	20090604	20090702	0	28	2	2600
23026823	104867	106719	20090708	W	200907		3106.00	@	1.151000		060453241T	3106	1.151	3575.01	R1310	A3M4M	20090604	20090702	0	28	2	2600
23282936	104867	106719	20090806	W	200908	Basic Service				Basic Serv	060453334T	0	0	97.35	R1310	A3M4	20090702	20090803	0	32	2	2600
23282936	104867	106719	20090806	W	200908	Basic Service				Basic Serv	060453224T	0	0	97.35	R1310	A3M4	20090702	20090803	0	32	2	2600
23282936	104867	106719	20090806	W	200908	Basic Service				Basic Serv	060453241T	0	0	97.35	R1310	A3M4M	20090702	20090803	0	32	2	2600
23282936	104867	106719	20090806	W	200908	Water Volume	4.00	@	.202000(	Water Volu	060453241T	4	0.202	0.81	R1310	A3M4M	20090702	20090803	0	32	2	2600
23282936	104867	106719	20090806	W	200908		61.00	@	3.207000		060453241T	61	3.207	195.63	R1310	A3M4M	20090702	20090803	0	32	2	2600
23282936	104867	106719	20090806	W	200908		435.00	@	2.015000		060453241T	435	2.015	876.53	R1310	A3M4M	20090702	20090803	0	32	2	2600
23282936	104867	106719	20090806	W	200908		4500.00	@	1.506000		060453241T	4500	1.506	6777	R1310	A3M4M	20090702	20090803	0	32	2	2600
23282936	104867	106719	20090806	W	200908		4062.00	@	1.151000		060453241T	4062	1.151	4675.36	R1310	A3M4M	20090702	20090803	0	32	2	2600
23547032	104867	106719	20090904	W	200909	Basic Service				Basic Serv	060453334T	0	0	97.35	R1310	A3M4	20090803	20090901	0	29	2	2600
23547032	104867	106719	20090904	W	200909	Basic Service				Basic Serv	060453224T	0	0	97.35	R1310	A3M4	20090803	20090901	0	29	2	2600
23547032	104867	106719	20090904	W	200909	Basic Service				Basic Serv	060453241T	0	0	97.35	R1310	A3M4M	20090803	20090901	0	29	2	2600
23547032	104867	106719	20090904	W	200909	Water Volume	4.00	@	.202000(	Water Volu	060453241T	4	0.202	0.81	R1310	A3M4M	20090803	20090901	0	29	2	2600
23547032	104867	106719	20090904	W	200909		61.00	@	3.207000		060453241T	61	3.207	195.63	R1310	A3M4M	20090803	20090901	0	29	2	2600
23547032	104867	106719	20090904	W	200909		435.00	@	2.015000		060453241T	435	2.015	876.53	R1310	A3M4M	20090803	20090901	0	29	2	2600
23547032	104867	106719	20090904	W	200909		4500.00	@	1.506000		060453241T	4500	1.506	6777	R1310	A3M4M	20090803	20090901	0	29	2	2600
23547032	104867	106719	20090904	W	200909		2553.00	@	1.151000		060453241T	2553	1.151	2938.5	R1310	A3M4M	20090803	20090901	0	29	2	2600
23826383	104867	106719	20091006	W	200910	Basic Service				Basic Serv	060453334T	0	0	97.35	R1310	A3M4	20090901	20091001	0	30	2	2600
23826383	104867	106719	20091006	W	200910	Basic Service				Basic Serv	060453224T	0	0	97.35	R1310	A3M4	20090901	20091001	0	30	2	2600
23826383	104867	106719	20091006	W	200910	Basic Service				Basic Serv	060453241T	0	0	97.35	R1310	A3M4M	20090901	20091001	0	30	2	2600
23826383	104867	106719	20091006	W	200910	Water Volume	4.00	@	.202000(	Water Volu	060453241T	4	0.202	0.81	R1310	A3M4M	20090901	20091001	0	30	2	2600
23826383	104867	106719	20091006	W	200910		61.00	@	3.207000		060453241T	61	3.207	195.63	R1310	A3M4M	20090901	20091001	0	30	2	2600
23826383	104867	106719	20091006	W	200910		435.00	@	2.015000		060453241T	435	2.015	876.53	R1310	A3M4M	20090901	20091001	0	30	2	2600
23826383	104867	106719	20091006	W	200910		4500.00	@	1.506000		060453241T	4500	1.506	6777	R1310	A3M4M	20090901	20091001	0	30	2	2600
23826383	104867	106719	20091006	W	200910		2101.00	@	1.151000		060453241T	2101	1.151	2418.25	R1310	A3M4M	20090901	20091001	0	30	2	2600

24116444	104867	106719	20091105	W	200911	Basic Service			Basic Serv	060453334T	0	0	97.35	R1310	A3M4	20091001	20091102	0	32	2	2600
24116444	104867	106719	20091105	W	200911	Basic Service			Basic Serv	060453224T	0	0	97.35	R1310	A3M4	20091001	20091102	0	32	2	2600
24116444	104867	106719	20091105	W	200911	Basic Service			Basic Serv	060453241T	0	0	97.35	R1310	A3M4M	20091001	20091102	0	32	2	2600
24116444	104867	106719	20091105	W	200911	Water Volume	4.00	@ .202000(	Water Volu	060453241T	4	0.202	0.81	R1310	A3M4M	20091001	20091102	0	32	2	2600
24116444	104867	106719	20091105	W	200911		61.00	@ 3.207000(		060453241T	61	3.207	195.63	R1310	A3M4M	20091001	20091102	0	32	2	2600
24116444	104867	106719	20091105	W	200911		435.00	@ 2.015000(		060453241T	435	2.015	876.53	R1310	A3M4M	20091001	20091102	0	32	2	2600
24116444	104867	106719	20091105	W	200911		4500.00	@ 1.506000(		060453241T	4500	1.506	6777	R1310	A3M4M	20091001	20091102	0	32	2	2600
24116444	104867	106719	20091105	W	200911		3549.00	@ 1.151000(		060453241T	3549	1.151	4084.9	R1310	A3M4M	20091001	20091102	0	32	2	2600
24393778	104867	106719	20091209	W	200912	Basic Service			Basic Serv	060453334T	0	0	97.35	R1310	A3M4	20091102	20091202	0	30	2	2600
24393778	104867	106719	20091209	W	200912	Basic Service			Basic Serv	060453224T	0	0	97.35	R1310	A3M4	20091102	20091202	0	30	2	2600
24393778	104867	106719	20091209	W	200912	Basic Service			Basic Serv	060453241T	0	0	97.35	R1310	A3M4M	20091102	20091202	0	30	2	2600
24393778	104867	106719	20091209	W	200912	Water Volume	4.00	@ .202000(	Water Volu	060453241T	4	0.202	0.81	R1310	A3M4M	20091102	20091202	0	30	2	2600
24393778	104867	106719	20091209	W	200912		61.00	@ 3.207000(		060453241T	61	3.207	195.63	R1310	A3M4M	20091102	20091202	0	30	2	2600
24393778	104867	106719	20091209	W	200912		435.00	@ 2.015000(		060453241T	435	2.015	876.53	R1310	A3M4M	20091102	20091202	0	30	2	2600
24393778	104867	106719	20091209	W	200912		4500.00	@ 1.506000(		060453241T	4500	1.506	6777	R1310	A3M4M	20091102	20091202	0	30	2	2600
24393778	104867	106719	20091209	W	200912		3086.00	@ 1.151000(		060453241T	3086	1.151	3551.99	R1310	A3M4M	20091102	20091202	0	30	2	2600
24666196	104867	106719	20100107	W	201001	Basic Service			Basic Serv	060453334T	0	0	97.35	R1310	A3M4	20091202	20100104	0	33	2	2600
24666196	104867	106719	20100107	W	201001	Basic Service			Basic Serv	060453224T	0	0	97.35	R1310	A3M4	20091202	20100104	0	33	2	2600
24666196	104867	106719	20100107	W	201001	Basic Service			Basic Serv	060453241T	0	0	97.35	R1310	A3M4M	20091202	20100104	0	33	2	2600
24666196	104867	106719	20100107	W	201001	Water Volume	4.00	@ .202000(	Water Volu	060453241T	4	0.202	0.81	R1310	A3M4M	20091202	20100104	0	33	2	2600
24666196	104867	106719	20100107	W	201001		61.00	@ 3.207000(		060453241T	61	3.207	195.63	R1310	A3M4M	20091202	20100104	0	33	2	2600
24666196	104867	106719	20100107	W	201001		435.00	@ 2.015000(		060453241T	435	2.015	876.53	R1310	A3M4M	20091202	20100104	0	33	2	2600
24666196	104867	106719	20100107	W	201001		4500.00	@ 1.506000(		060453241T	4500	1.506	6777	R1310	A3M4M	20091202	20100104	0	33	2	2600
24666196	104867	106719	20100107	W	201001		4025.00	@ 1.151000(		060453241T	4025	1.151	4632.78	R1310	A3M4M	20091202	20100104	0	33	2	2600
24924117	104867	106719	20100204	W	201002	Basic Service			Basic Serv	060453334T	0	0	97.35	R1310	A3M4	20100104	20100201	0	28	2	2600
24924117	104867	106719	20100204	W	201002	Basic Service			Basic Serv	060453224T	0	0	97.35	R1310	A3M4	20100104	20100201	0	28	2	2600
24924117	104867	106719	20100204	W	201002	Basic Service			Basic Serv	060453241T	0	0	97.35	R1310	A3M4M	20100104	20100201	0	28	2	2600
24924117	104867	106719	20100204	W	201002	Water Volume	4.00	@ .202000(	Water Volu	060453241T	4	0.202	0.81	R1310	A3M4M	20100104	20100201	0	28	2	2600
24924117	104867	106719	20100204	W	201002		61.00	@ 3.207000(		060453241T	61	3.207	195.63	R1310	A3M4M	20100104	20100201	0	28	2	2600
24924117	104867	106719	20100204	W	201002		435.00	@ 2.015000(		060453241T	435	2.015	876.53	R1310	A3M4M	20100104	20100201	0	28	2	2600
24924117	104867	106719	20100204	W	201002		4500.00	@ 1.506000(		060453241T	4500	1.506	6777	R1310	A3M4M	20100104	20100201	0	28	2	2600
24924117	104867	106719	20100204	W	201002		3884.00	@ 1.151000(		060453241T	3884	1.151	4470.48	R1310	A3M4M	20100104	20100201	0	28	2	2600
25193434	104867	106719	20100305	W	201003	Basic Service			Basic Serv	060453334T	0	0	97.35	R1310	A3M4	20100201	20100302	0	29	2	2600
25193434	104867	106719	20100305	W	201003	Basic Service			Basic Serv	060453224T	0	0	97.35	R1310	A3M4	20100201	20100302	0	29	2	2600
25193434	104867	106719	20100305	W	201003	Basic Service			Basic Serv	060453241T	0	0	97.35	R1310	A3M4M	20100201	20100302	0	29	2	2600
25193434	104867	106719	20100305	W	201003	Water Volume	4.00	@ .202000(	Water Volu	060453241T	4	0.202	0.81	R1310	A3M4M	20100201	20100302	0	29	2	2600
25193434	104867	106719	20100305	W	201003		61.00	@ 3.207000(		060453241T	61	3.207	195.63	R1310	A3M4M	20100201	20100302	0	29	2	2600
25193434	104867	106719	20100305	W	201003		435.00	@ 2.015000(		060453241T	435	2.015	876.53	R1310	A3M4M	20100201	20100302	0	29	2	2600
25193434	104867	106719	20100305	W	201003		4500.00	@ 1.506000(		060453241T	4500	1.506	6777	R1310	A3M4M	20100201	20100302	0	29	2	2600
25193434	104867	106719	20100305	W	201003		4180.00	@ 1.151000(		060453241T	4180	1.151	4811.18	R1310	A3M4M	20100201	20100302	0	29	2	2600
25453521	104867	106719	20100405	W	201004	Basic Service			Basic Serv	060453334T	0	0	97.35	R1310	A3M4	20100302	20100331	0	29	2	2600
25453521	104867	106719	20100405	W	201004	Basic Service			Basic Serv	060453224T	0	0	97.35	R1310	A3M4	20100302	20100331	0	29	2	2600
25453521	104867	106719	20100405	W	201004	Basic Service			Basic Serv	060453241T	0	0	97.35	R1310	A3M4M	20100302	20100331	0	29	2	2600
25453521	104867	106719	20100405	W	201004	Water Volume	4.00	@ .202000(	Water Volu	060453241T	4	0.202	0.81	R1310	A3M4M	20100302	20100331	0	29	2	2600
25453521	104867	106719	20100405	W	201004		61.00	@ 3.207000(		060453241T	61	3.207	195.63	R1310	A3M4M	20100302	20100331	0	29	2	2600
25453521	104867	106719	20100405	W	201004		435.00	@ 2.015000(		060453241T	435	2.015	876.53	R1310	A3M4M	20100302	20100331	0	29	2	2600
25453521	104867	106719	20100405	W	201004		4500.00	@ 1.506000(		060453241T	4500	1.506	6777	R1310	A3M4M	20100302	20100331	0	29	2	2600
25453521	104867	106719	20100405	W	201004		4006.00	@ 1.151000(		060453241T	4006	1.151	4610.91	R1310	A3M4M	20100302	20100331	0	29	2	2600
25737739	104867	106719	20100506	W	201005	Basic Service			Basic Serv	060453334T	0	0	97.35	R1310	A3M4	20100331	20100503	0	33	2	2600
25737739	104867	106719	20100506	W	201005	Basic Service			Basic Serv	060453224T	0	0	97.35	R1310	A3M4	20100331	20100503	0	33	2	2600
25737739	104867	106719	20100506	W	201005	Basic Service			Basic Serv	060453241T	0	0	97.35	R1310	A3M4M	20100331	20100503	0	33	2	2600
25737739	104867	106719	20100506	W	201005	Water Volume	4.00	@ .202000(	Water Volu	060453241T	4	0.202	0.81	R1310	A3M4M	20100331	20100503	0	33	2	2600
25737739	104867	106719	20100506	W	201005		61.00	@ 3.207000(		060453241T	61	3.207	195.63	R1310	A3M4M	20100331	20100503	0	33	2	2600
25737739	104867	106719	20100506	W	201005		435.00	@ 2.015000(		060453241T	435	2.015	876.53	R1310	A3M4M	20100331	20100503	0	33	2	2600
25737739	104867	106719	20100506	W	201005		4500.00	@ 1.506000(		060453241T	4500	1.506	6777	R1310	A3M4M	20100331	20100503	0	33	2	2600
25737739	104867	106719	20100506	W	201005		3930.00	@ 1.151000(		060453241T	3930	1.151	4523.43	R1310	A3M4M	20100331	20100503	0	33	2	2600
26003436	104867	106719	20100607	W	201006	Basic Service			Basic Serv	060453334T	0	0	97.35	R1310	A3M4	20100503	20100602	0	30	2	2600
26003436	104867	106719	20100607	W	201006	Basic Service			Basic Serv	060453224T	0	0	97.35	R1310	A3M4	20100503	20100602	0	30	2	2600
26003436	104867	106719	20100607	W	201006	Basic Service			Basic Serv	060453241T	0	0	97.35	R1310	A3M4M	20100503	20100602	0	30	2	2600
26003436	104867	106719	20100607	W	201006	Water Volume	4.00	@ .202000(	Water Volu	060453241T	4	0.202	0.81	R1310	A3M4M	20100503	20100602	0	30	2	2600
26003436	104867	106719	20100607	W	201006		61.00	@ 3.207000(		060453241T	61	3.207	195.63	R1310	A3M4M	20100503	20100602	0	30	2	2600

26003436	104867	106719	20100607	W	201006	435.00 @ 2.015000		060453241T	435	2.015	876.53	R1310	A3M4M	20100503	20100602	0	30	2	2600
26003436	104867	106719	20100607	W	201006	4500.00 @ 1.506000		060453241T	4500	1.506	6777	R1310	A3M4M	20100503	20100602	0	30	2	2600
26003436	104867	106719	20100607	W	201006	3550.00 @ 1.151000		060453241T	3550	1.151	4086.05	R1310	A3M4M	20100503	20100602	0	30	2	2600
26288841	104867	106719	20100708	W	201007 Basic Service		Basic Serv	060453334T	0	0	97.35	R1310	A3M4	20100602	20100701	0	29	2	2600
26288841	104867	106719	20100708	W	201007 Basic Service		Basic Serv	060453224T	0	0	97.35	R1310	A3M4	20100602	20100701	0	29	2	2600
26288841	104867	106719	20100708	W	201007 Basic Service		Basic Serv	060453241T	0	0	97.35	R1310	A3M4M	20100602	20100701	0	29	2	2600
26288841	104867	106719	20100708	W	201007 Water Volume	4.00 @ .202000	Water Volu	060453241T	4	0.202	0.81	R1310	A3M4M	20100602	20100701	0	29	2	2600
26288841	104867	106719	20100708	W	201007	61.00 @ 3.207000		060453241T	61	3.207	195.63	R1310	A3M4M	20100602	20100701	0	29	2	2600
26288841	104867	106719	20100708	W	201007	435.00 @ 2.015000		060453241T	435	2.015	876.53	R1310	A3M4M	20100602	20100701	0	29	2	2600
26288841	104867	106719	20100708	W	201007	4500.00 @ 1.506000		060453241T	4500	1.506	6777	R1310	A3M4M	20100602	20100701	0	29	2	2600
26288841	104867	106719	20100708	W	201007	4020.00 @ 1.151000		060453241T	4020	1.151	4627.02	R1310	A3M4M	20100602	20100701	0	29	2	2600
26538538	104867	106719	20100805	W	201008 Basic Service		Basic Serv	060453334T	0	0	97.35	R1310	A3M4	20100701	20100802	0	32	2	2600
26538538	104867	106719	20100805	W	201008 Basic Service		Basic Serv	060453224T	0	0	97.35	R1310	A3M4	20100701	20100802	0	32	2	2600
26538538	104867	106719	20100805	W	201008 Basic Service		Basic Serv	060453241T	0	0	97.35	R1310	A3M4M	20100701	20100802	0	32	2	2600
26538538	104867	106719	20100805	W	201008 Water Volume	4.00 @ .202000	Water Volu	060453241T	4	0.202	0.81	R1310	A3M4M	20100701	20100802	0	32	2	2600
26538538	104867	106719	20100805	W	201008	61.00 @ 3.207000		060453241T	61	3.207	195.63	R1310	A3M4M	20100701	20100802	0	32	2	2600
26538538	104867	106719	20100805	W	201008	435.00 @ 2.015000		060453241T	435	2.015	876.53	R1310	A3M4M	20100701	20100802	0	32	2	2600
26538538	104867	106719	20100805	W	201008	4500.00 @ 1.506000		060453241T	4500	1.506	6777	R1310	A3M4M	20100701	20100802	0	32	2	2600
26538538	104867	106719	20100805	W	201008	4242.00 @ 1.151000		060453241T	4242	1.151	4882.54	R1310	A3M4M	20100701	20100802	0	32	2	2600
26815978	104867	106719	20100907	W	201009 Basic Service		Basic Serv	060453334T	0	0	97.35	R1310	A3M4	20100802	20100901	0	30	2	2600
26815978	104867	106719	20100907	W	201009 Basic Service		Basic Serv	060453224T	0	0	97.35	R1310	A3M4	20100802	20100901	0	30	2	2600
26815978	104867	106719	20100907	W	201009 Basic Service		Basic Serv	060453241T	0	0	97.35	R1310	A3M4M	20100802	20100901	0	30	2	2600
26815978	104867	106719	20100907	W	201009 Water Volume	4.00 @ .202000	Water Volu	060453241T	4	0.202	0.81	R1310	A3M4M	20100802	20100901	0	30	2	2600
26815978	104867	106719	20100907	W	201009	61.00 @ 3.207000		060453241T	61	3.207	195.63	R1310	A3M4M	20100802	20100901	0	30	2	2600
26815978	104867	106719	20100907	W	201009	435.00 @ 2.015000		060453241T	435	2.015	876.53	R1310	A3M4M	20100802	20100901	0	30	2	2600
26815978	104867	106719	20100907	W	201009	4500.00 @ 1.506000		060453241T	4500	1.506	6777	R1310	A3M4M	20100802	20100901	0	30	2	2600
26815978	104867	106719	20100907	W	201009	2645.00 @ 1.151000		060453241T	2645	1.151	3044.4	R1310	A3M4M	20100802	20100901	0	30	2	2600
27079888	104867	106719	20101006	W	201010 Basic Service		Basic Serv	060453334T	0	0	97.35	R1310	A3M4	20100901	20101001	0	30	2	2600
27079888	104867	106719	20101006	W	201010 Basic Service		Basic Serv	060453224T	0	0	97.35	R1310	A3M4	20100901	20101001	0	30	2	2600
27079888	104867	106719	20101006	W	201010 Basic Service		Basic Serv	060453241T	0	0	97.35	R1310	A3M4M	20100901	20101001	0	30	2	2600
27079888	104867	106719	20101006	W	201010 Water Volume	4.00 @ .202000	Water Volu	060453241T	4	0.202	0.81	R1310	A3M4M	20100901	20101001	0	30	2	2600
27079888	104867	106719	20101006	W	201010	61.00 @ 3.207000		060453241T	61	3.207	195.63	R1310	A3M4M	20100901	20101001	0	30	2	2600
27079888	104867	106719	20101006	W	201010	435.00 @ 2.015000		060453241T	435	2.015	876.53	R1310	A3M4M	20100901	20101001	0	30	2	2600
27079888	104867	106719	20101006	W	201010	4500.00 @ 1.506000		060453241T	4500	1.506	6777	R1310	A3M4M	20100901	20101001	0	30	2	2600
27079888	104867	106719	20101006	W	201010	3652.00 @ 1.151000		060453241T	3652	1.151	4203.45	R1310	A3M4M	20100901	20101001	0	30	2	2600
27486015	104867	106719	20101104	W	201011 Basic Service		Basic Serv	060453241T	0	0	97.35	R1310	A3M4M	20101001	20101101	0	31	2	2600
27486015	104867	106719	20101104	W	201011 Water Volume	4.00 @ .202000	Water Volu	060453241T	4	0.202	0.81	R1310	A3M4M	20101001	20101101	0	31	2	2600
27486015	104867	106719	20101104	W	201011	61.00 @ 3.207000		060453241T	61	3.207	195.63	R1310	A3M4M	20101001	20101101	0	31	2	2600
27486015	104867	106719	20101104	W	201011	435.00 @ 2.015000		060453241T	435	2.015	876.53	R1310	A3M4M	20101001	20101101	0	31	2	2600
27486015	104867	106719	20101104	W	201011	4500.00 @ 1.506000		060453241T	4500	1.506	6777	R1310	A3M4M	20101001	20101101	0	31	2	2600
27486015	104867	106719	20101104	W	201011	4276.00 @ 1.151000		060453241T	4276	1.151	4921.68	R1310	A3M4M	20101001	20101101	0	31	2	2600
27486015	104867	106719	20101104	W	201011 Basic Service		Basic Serv	060453334T	0	0	97.35	R1310	A3M4	20101001	20101101	0	31	2	2600
27486015	104867	106719	20101104	W	201011 Basic Service		Basic Serv	060453224T	0	0	97.35	R1310	A3M4	20101001	20101101	0	31	2	2600
27756051	104867	106719	20101206	W	201012 Basic Service		Basic Serv	060453241T	0	0	97.35	R1310	A3M4M	20101101	20101202	0	31	2	2600
27756051	104867	106719	20101206	W	201012 Water Volume	4.00 @ .202000	Water Volu	060453241T	4	0.202	0.81	R1310	A3M4M	20101101	20101202	0	31	2	2600
27756051	104867	106719	20101206	W	201012	61.00 @ 3.207000		060453241T	61	3.207	195.63	R1310	A3M4M	20101101	20101202	0	31	2	2600
27756051	104867	106719	20101206	W	201012	435.00 @ 2.015000		060453241T	435	2.015	876.53	R1310	A3M4M	20101101	20101202	0	31	2	2600
27756051	104867	106719	20101206	W	201012	4500.00 @ 1.506000		060453241T	4500	1.506	6777	R1310	A3M4M	20101101	20101202	0	31	2	2600
27756051	104867	106719	20101206	W	201012	5240.00 @ 1.151000		060453241T	5240	1.151	6031.24	R1310	A3M4M	20101101	20101202	0	31	2	2600
27756051	104867	106719	20101206	W	201012 Basic Service		Basic Serv	060453334T	0	0	97.35	R1310	A3M4	20101101	20101202	0	31	2	2600
27756051	104867	106719	20101206	W	201012 Basic Service		Basic Serv	060453224T	0	0	97.35	R1310	A3M4	20101101	20101202	0	31	2	2600
28068429	104867	106719	20110107	W	201101 Basic Service		Basic Serv	060453241T	0	0	97.35	R1310	A3M4M	20101202	20110103	0	32	2	2600
28068429	104867	106719	20110107	W	201101 Water Volume	4.00 @ .202000	Water Volu	060453241T	4	0.202	0.81	R1310	A3M4M	20101202	20110103	0	32	2	2600
28068429	104867	106719	20110107	W	201101	61.00 @ 3.207000		060453241T	61	3.207	195.63	R1310	A3M4M	20101202	20110103	0	32	2	2600
28068429	104867	106719	20110107	W	201101	435.00 @ 2.015000		060453241T	435	2.015	876.53	R1310	A3M4M	20101202	20110103	0	32	2	2600
28068429	104867	106719	20110107	W	201101	4500.00 @ 1.506000		060453241T	4500	1.506	6777	R1310	A3M4M	20101202	20110103	0	32	2	2600
28068429	104867	106719	20110107	W	201101	6087.00 @ 1.151000		060453241T	6087	1.151	7006.14	R1310	A3M4M	20101202	20110103	0	32	2	2600
28068429	104867	106719	20110107	W	201101 Basic Service		Basic Serv	060453334T	0	0	97.35	R1310	A3M4	20101202	20110103	0	32	2	2600
28068429	104867	106719	20110107	W	201101 Basic Service		Basic Serv	060453224T	0	0	97.35	R1310	A3M4	20101202	20110103	0	32	2	2600
28320622	104867	106719	20110204	W	201102 Basic Service		Basic Serv	060453241T	0	0	97.35	R1310	A3M4M	20110103	20110131	0	28	2	2600
28320622	104867	106719	20110204	W	201102 Water Volume	4.00 @ .202000	Water Volu	060453241T	4	0.202	0.81	R1310	A3M4M	20110103	20110131	0	28	2	2600

28320622	104867	106719	20110204	W	201102	61.00 @ 3.207000		060453241T	61	3.207	195.63	R1310	A3M4M	20110103	20110131	0	28	2	2600
28320622	104867	106719	20110204	W	201102	435.00 @ 2.015000		060453241T	435	2.015	876.53	R1310	A3M4M	20110103	20110131	0	28	2	2600
28320622	104867	106719	20110204	W	201102	4500.00 @ 1.506000		060453241T	4500	1.506	6777	R1310	A3M4M	20110103	20110131	0	28	2	2600
28320622	104867	106719	20110204	W	201102	5196.00 @ 1.151000		060453241T	5196	1.151	5980.6	R1310	A3M4M	20110103	20110131	0	28	2	2600
28320622	104867	106719	20110204	W	201102 Basic Service		Basic Serv	060453334T	0	0	97.35	R1310	A3M4	20110103	20110131	0	28	2	2600
28320622	104867	106719	20110204	W	201102 Basic Service		Basic Serv	060453224T	0	0	97.35	R1310	A3M4	20110103	20110131	0	28	2	2600
28589875	104867	106719	20110304	W	201103 Basic Service		Basic Serv	060453241T	0	0	97.35	R1310	A3M4M	20110131	20110302	0	30	2	2600
28589875	104867	106719	20110304	W	201103 Water Volume	4.00 @ .202000	Water Volu	060453241T	4	0.202	0.81	R1310	A3M4M	20110131	20110302	0	30	2	2600
28589875	104867	106719	20110304	W	201103	61.00 @ 3.207000		060453241T	61	3.207	195.63	R1310	A3M4M	20110131	20110302	0	30	2	2600
28589875	104867	106719	20110304	W	201103	435.00 @ 2.015000		060453241T	435	2.015	876.53	R1310	A3M4M	20110131	20110302	0	30	2	2600
28589875	104867	106719	20110304	W	201103	4500.00 @ 1.506000		060453241T	4500	1.506	6777	R1310	A3M4M	20110131	20110302	0	30	2	2600
28589875	104867	106719	20110304	W	201103	5073.00 @ 1.151000		060453241T	5073	1.151	5839.02	R1310	A3M4M	20110131	20110302	0	30	2	2600
28589875	104867	106719	20110304	W	201103 Basic Service		Basic Serv	060453334T	0	0	97.35	R1310	A3M4	20110131	20110302	0	30	2	2600
28589875	104867	106719	20110304	W	201103 Basic Service		Basic Serv	060453224T	0	0	97.35	R1310	A3M4	20110131	20110302	0	30	2	2600
28852327	104867	106719	20110404	W	201104 Basic Service		Basic Serv	060453241T	0	0	97.35	R1310	A3M4M	20110302	20110330	0	28	2	2600
28852327	104867	106719	20110404	W	201104 Water Volume	4.00 @ .202000	Water Volu	060453241T	4	0.202	0.81	R1310	A3M4M	20110302	20110330	0	28	2	2600
28852327	104867	106719	20110404	W	201104	61.00 @ 3.207000		060453241T	61	3.207	195.63	R1310	A3M4M	20110302	20110330	0	28	2	2600
28852327	104867	106719	20110404	W	201104	435.00 @ 2.015000		060453241T	435	2.015	876.53	R1310	A3M4M	20110302	20110330	0	28	2	2600
28852327	104867	106719	20110404	W	201104	4500.00 @ 1.506000		060453241T	4500	1.506	6777	R1310	A3M4M	20110302	20110330	0	28	2	2600
28852327	104867	106719	20110404	W	201104	4340.00 @ 1.151000		060453241T	4340	1.151	4995.34	R1310	A3M4M	20110302	20110330	0	28	2	2600
28852327	104867	106719	20110404	W	201104 Basic Service		Basic Serv	060453334T	0	0	97.35	R1310	A3M4	20110302	20110330	0	28	2	2600
28852327	104867	106719	20110404	W	201104 Basic Service		Basic Serv	060453224T	0	0	97.35	R1310	A3M4	20110302	20110330	0	28	2	2600
29127611	104867	106719	20110504	W	201105 Basic Service		Basic Serv	060453241T	0	0	16.23	R1310	A3M4M	20110330	20110404	0.166667	5	2	2600
29127611	104867	106719	20110504	W	201105 Water Volume	.67 @ .202000	Water Volu	060453241T	0.67	0.202	0.14	R1310	A3M4M	20110330	20110404	0.166667	5	2	2600
29127611	104867	106719	20110504	W	201105	10.17 @ 3.207000		060453241T	10.17	3.207	32.62	R1310	A3M4M	20110330	20110404	0.166667	5	2	2600
29127611	104867	106719	20110504	W	201105	72.50 @ 2.015000		060453241T	72.5	2.015	146.09	R1310	A3M4M	20110330	20110404	0.166667	5	2	2600
29127611	104867	106719	20110504	W	201105	750.00 @ 1.506000		060453241T	750	1.506	1129.5	R1310	A3M4M	20110330	20110404	0.166667	5	2	2600
29127611	104867	106719	20110504	W	201105	742.83 @ 1.151000		060453241T	742.83	1.151	855	R1310	A3M4M	20110330	20110404	0.166667	5	2	2600
29127611	104867	106719	20110504	W	201105 Basic Service		Basic Serv	060453241T	0	0	48.62	R1310	A3M4M	20110405	20110417	0.433333	13	2	2600
29127611	104867	106719	20110504	W	201105 Water Volume	1.73 @ .233000	Water Volu	060453241T	1.73	0.233	0.4	R1310	A3M4M	20110405	20110417	0.433333	13	2	2600
29127611	104867	106719	20110504	W	201105	26.43 @ 3.696000		060453241T	26.43	3.696	97.69	R1310	A3M4M	20110405	20110417	0.433333	13	2	2600
29127611	104867	106719	20110504	W	201105	188.50 @ 2.322000		060453241T	188.5	2.322	437.7	R1310	A3M4M	20110405	20110417	0.433333	13	2	2600
29127611	104867	106719	20110504	W	201105	1950.00 @ 1.736000		060453241T	1950	1.736	3385.2	R1310	A3M4M	20110405	20110417	0.433333	13	2	2600
29127611	104867	106719	20110504	W	201105	1931.37 @ 1.327000		060453241T	1931.37	1.327	2562.93	R1310	A3M4M	20110405	20110417	0.433333	13	2	2600
29127611	104867	106719	20110504	W	201105 Basic Service		Basic Serv	060453241T	0	0	46.84	R1310	A3M4M	20110418	20110429	0.4	12	2	2600
29127611	104867	106719	20110504	W	201105 Water Volume	1.60 @ .243000	Water Volu	060453241T	1.6	0.243	0.39	R1310	A3M4M	20110418	20110429	0.4	12	2	2600
29127611	104867	106719	20110504	W	201105	24.40 @ 3.857000		060453241T	24.4	3.857	94.11	R1310	A3M4M	20110418	20110429	0.4	12	2	2600
29127611	104867	106719	20110504	W	201105	174.00 @ 2.424000		060453241T	174	2.424	421.78	R1310	A3M4M	20110418	20110429	0.4	12	2	2600
29127611	104867	106719	20110504	W	201105	1800.00 @ 1.712000		060453241T	1800	1.712	3081.6	R1310	A3M4M	20110418	20110429	0.4	12	2	2600
29127611	104867	106719	20110504	W	201105	1782.80 @ 1.308000		060453241T	1782.8	1.308	2331.9	R1310	A3M4M	20110418	20110429	0.4	12	2	2600
29127611	104867	106719	20110504	W	201105 Basic Service		Basic Serv	060453334T	0	0	16.23	R1310	A3M4	20110330	20110404	0.166667	5	2	2600
29127611	104867	106719	20110504	W	201105 Basic Service		Basic Serv	060453334T	0	0	48.62	R1310	A3M4	20110405	20110417	0.433333	13	2	2600
29127611	104867	106719	20110504	W	201105 Basic Service		Basic Serv	060453334T	0	0	46.84	R1310	A3M4	20110418	20110429	0.4	12	2	2600
29127611	104867	106719	20110504	W	201105 Basic Service		Basic Serv	060453224T	0	0	16.23	R1310	A3M4	20110330	20110404	0.166667	5	2	2600
29127611	104867	106719	20110504	W	201105 Basic Service		Basic Serv	060453224T	0	0	48.62	R1310	A3M4	20110405	20110417	0.433333	13	2	2600
29127611	104867	106719	20110504	W	201105 Basic Service		Basic Serv	060453224T	0	0	46.84	R1310	A3M4	20110418	20110429	0.4	12	2	2600
29408627	104867	106719	20110606	W	201106 Basic Service		Basic Serv	060453241T	0	0	117.1	R1310	A3M4M	20110429	20110601	0	33	2	2600
29408627	104867	106719	20110606	W	201106 Water Volume	4.00 @ .243000	Water Volu	060453241T	4	0.243	0.97	R1310	A3M4M	20110429	20110601	0	33	2	2600
29408627	104867	106719	20110606	W	201106	61.00 @ 3.857000		060453241T	61	3.857	235.28	R1310	A3M4M	20110429	20110601	0	33	2	2600
29408627	104867	106719	20110606	W	201106	435.00 @ 2.424000		060453241T	435	2.424	1054.44	R1310	A3M4M	20110429	20110601	0	33	2	2600
29408627	104867	106719	20110606	W	201106	4500.00 @ 1.712000		060453241T	4500	1.712	7704	R1310	A3M4M	20110429	20110601	0	33	2	2600
29408627	104867	106719	20110606	W	201106	4872.00 @ 1.308000		060453241T	4872	1.308	6372.58	R1310	A3M4M	20110429	20110601	0	33	2	2600
29408627	104867	106719	20110606	W	201106 Basic Service		Basic Serv	060453334T	0	0	117.1	R1310	A3M4	20110429	20110601	0	33	2	2600
29408627	104867	106719	20110606	W	201106 Basic Service		Basic Serv	060453224T	0	0	117.1	R1310	A3M4	20110429	20110601	0	33	2	2600
29671302	104867	106719	20110706	W	201107 Basic Service		Basic Serv	060453241T	0	0	117.1	R1310	A3M4M	20110601	20110630	0	29	2	2600
29671302	104867	106719	20110706	W	201107 Water Volume	4.00 @ .243000	Water Volu	060453241T	4	0.243	0.97	R1310	A3M4M	20110601	20110630	0	29	2	2600
29671302	104867	106719	20110706	W	201107	61.00 @ 3.857000		060453241T	61	3.857	235.28	R1310	A3M4M	20110601	20110630	0	29	2	2600
29671302	104867	106719	20110706	W	201107	435.00 @ 2.424000		060453241T	435	2.424	1054.44	R1310	A3M4M	20110601	20110630	0	29	2	2600
29671302	104867	106719	20110706	W	201107	4500.00 @ 1.712000		060453241T	4500	1.712	7704	R1310	A3M4M	20110601	20110630	0	29	2	2600
29671302	104867	106719	20110706	W	201107	4093.00 @ 1.308000		060453241T	4093	1.308	5353.64	R1310	A3M4M	20110601	20110630	0	29	2	2600
29671302	104867	106719	20110706	W	201107 Basic Service		Basic Serv	060453334T	0	0	117.1	R1310	A3M4	20110601	20110630	0	29	2	2600
29671302	104867	106719	20110706	W	201107 Basic Service		Basic Serv	060453224T	0	0	117.1	R1310	A3M4	20110601	20110630	0	29	2	2600
29954191	104867	106719	20110805	W	201108 Basic Service		Basic Serv	060453241T	0	0	117.1	R1310	A3M4M	20110630	20110802	0	33	2	2600

29954191	104867	106719	20110805	W	201108	Water Volume	4.00 @ .243000(		Water Volu	060453241T	4	0.243	0.97	R1310	A3M4M	20110630	20110802	0	33	2	2600
29954191	104867	106719	20110805	W	201108		61.00 @ 3.857000(			060453241T	61	3.857	235.28	R1310	A3M4M	20110630	20110802	0	33	2	2600
29954191	104867	106719	20110805	W	201108		435.00 @ 2.424000(			060453241T	435	2.424	1054.44	R1310	A3M4M	20110630	20110802	0	33	2	2600
29954191	104867	106719	20110805	W	201108		4500.00 @ 1.712000(			060453241T	4500	1.712	7704	R1310	A3M4M	20110630	20110802	0	33	2	2600
29954191	104867	106719	20110805	W	201108		5769.00 @ 1.308000(			060453241T	5769	1.308	7545.85	R1310	A3M4M	20110630	20110802	0	33	2	2600
29954191	104867	106719	20110805	W	201108	Basic Service			Basic Serv	060453334T	0	0	117.1	R1310	A3M4	20110630	20110802	0	33	2	2600
29954191	104867	106719	20110805	W	201108	Basic Service			Basic Serv	060453224T	0	0	117.1	R1310	A3M4	20110630	20110802	0	33	2	2600
30224222	104867	106719	20110906	W	201109	Basic Service			Basic Serv	060453241T	0	0	117.1	R1310	A3M4M	20110802	20110831	0	29	2	2600
30224222	104867	106719	20110906	W	201109	Water Volume	4.00 @ .243000(		Water Volu	060453241T	4	0.243	0.97	R1310	A3M4M	20110802	20110831	0	29	2	2600
30224222	104867	106719	20110906	W	201109		61.00 @ 3.857000(			060453241T	61	3.857	235.28	R1310	A3M4M	20110802	20110831	0	29	2	2600
30224222	104867	106719	20110906	W	201109		435.00 @ 2.424000(			060453241T	435	2.424	1054.44	R1310	A3M4M	20110802	20110831	0	29	2	2600
30224222	104867	106719	20110906	W	201109		4500.00 @ 1.712000(			060453241T	4500	1.712	7704	R1310	A3M4M	20110802	20110831	0	29	2	2600
30224222	104867	106719	20110906	W	201109		3281.00 @ 1.308000(			060453241T	3281	1.308	4291.55	R1310	A3M4M	20110802	20110831	0	29	2	2600
30224222	104867	106719	20110906	W	201109	Basic Service			Basic Serv	060453334T	0	0	117.1	R1310	A3M4	20110802	20110831	0	29	2	2600
30224222	104867	106719	20110906	W	201109	Basic Service			Basic Serv	060453224T	0	0	117.1	R1310	A3M4	20110802	20110831	0	29	2	2600
30531619	104867	106719	20111007	W	201110	Basic Service			Basic Serv	060453241T	0	0	117.1	R1310	A3M4M	20110831	20111003	0	33	2	2600
30531619	104867	106719	20111007	W	201110	Water Volume	4.00 @ .243000(		Water Volu	060453241T	4	0.243	0.97	R1310	A3M4M	20110831	20111003	0	33	2	2600
30531619	104867	106719	20111007	W	201110		61.00 @ 3.857000(			060453241T	61	3.857	235.28	R1310	A3M4M	20110831	20111003	0	33	2	2600
30531619	104867	106719	20111007	W	201110		435.00 @ 2.424000(			060453241T	435	2.424	1054.44	R1310	A3M4M	20110831	20111003	0	33	2	2600
30531619	104867	106719	20111007	W	201110		4500.00 @ 1.712000(			060453241T	4500	1.712	7704	R1310	A3M4M	20110831	20111003	0	33	2	2600
30531619	104867	106719	20111007	W	201110		4301.00 @ 1.308000(			060453241T	4301	1.308	5625.71	R1310	A3M4M	20110831	20111003	0	33	2	2600
30531619	104867	106719	20111007	W	201110	Basic Service			Basic Serv	060453334T	0	0	117.1	R1310	A3M4	20110831	20111003	0	33	2	2600
30531619	104867	106719	20111007	W	201110	Basic Service			Basic Serv	060453224T	0	0	117.1	R1310	A3M4	20110831	20111003	0	33	2	2600
30804230	104867	106719	20111104	W	201111	Basic Service			Basic Serv	060453241T	0	0	117.1	R1310	A3M4M	20111003	20111101	0	29	2	2600
30804230	104867	106719	20111104	W	201111	Water Volume	4.00 @ .243000(		Water Volu	060453241T	4	0.243	0.97	R1310	A3M4M	20111003	20111101	0	29	2	2600
30804230	104867	106719	20111104	W	201111		61.00 @ 3.857000(			060453241T	61	3.857	235.28	R1310	A3M4M	20111003	20111101	0	29	2	2600
30804230	104867	106719	20111104	W	201111		435.00 @ 2.424000(			060453241T	435	2.424	1054.44	R1310	A3M4M	20111003	20111101	0	29	2	2600
30804230	104867	106719	20111104	W	201111		4500.00 @ 1.712000(			060453241T	4500	1.712	7704	R1310	A3M4M	20111003	20111101	0	29	2	2600
30804230	104867	106719	20111104	W	201111		2964.00 @ 1.308000(			060453241T	2964	1.308	3876.91	R1310	A3M4M	20111003	20111101	0	29	2	2600
30804230	104867	106719	20111104	W	201111	Basic Service			Basic Serv	060453334T	0	0	117.1	R1310	A3M4	20111003	20111101	0	29	2	2600
30804230	104867	106719	20111104	W	201111	Basic Service			Basic Serv	060453224T	0	0	117.1	R1310	A3M4	20111003	20111101	0	29	2	2600
31103725	104867	106719	20111207	W	201112	Basic Service			Basic Serv	060453241T	0	0	117.1	R1310	A3M4M	20111101	20111202	0	31	2	2600
31103725	104867	106719	20111207	W	201112	Water Volume	4.00 @ .243000(		Water Volu	060453241T	4	0.243	0.97	R1310	A3M4M	20111101	20111202	0	31	2	2600
31103725	104867	106719	20111207	W	201112		61.00 @ 3.857000(			060453241T	61	3.857	235.28	R1310	A3M4M	20111101	20111202	0	31	2	2600
31103725	104867	106719	20111207	W	201112		435.00 @ 2.424000(			060453241T	435	2.424	1054.44	R1310	A3M4M	20111101	20111202	0	31	2	2600
31103725	104867	106719	20111207	W	201112		4500.00 @ 1.712000(			060453241T	4500	1.712	7704	R1310	A3M4M	20111101	20111202	0	31	2	2600
31103725	104867	106719	20111207	W	201112		4421.00 @ 1.308000(			060453241T	4421	1.308	5782.67	R1310	A3M4M	20111101	20111202	0	31	2	2600
31103725	104867	106719	20111207	W	201112	Basic Service			Basic Serv	060453334T	0	0	117.1	R1310	A3M4	20111101	20111202	0	31	2	2600
31103725	104867	106719	20111207	W	201112	Basic Service			Basic Serv	060453224T	0	0	117.1	R1310	A3M4	20111101	20111202	0	31	2	2600

Region	Account Name
26CC	Na Industries Inc
26CC	Na Industries Inc
26CC	Na Industries Inc

26CC	Na Industries Inc
26CC	Na Industries Inc
26CC	Na Industries Inc

26CC	Na Industries Inc
26CC	Na Industries Inc
26CC	Na Industries Inc

26CC	Na Industries Inc
26CC	Na Industries Inc
26CC	Na Industries Inc

26CC	Na Industries Inc
26CC	Na Industries Inc
26CC	Na Industries Inc

26CC	Na Industries Inc
26CC	Na Industries Inc
26CC	Na Industries Inc

26CC	Na Industries Inc
26CC	Na Industries Inc
26CC	Na Industries Inc

Bill ID	Account #	Customer #	Bill Date	Canc/Rebill	Utility	Adj Code	Revenue Month	Description	Description 1	Meter #	Usage	Rate	Rev Amnt	Rev Code	Rate Schedule	Begin Date	End Date	Pro Rate	Days	Meter Size	District
17720173	175506	106825	20080107		W		200801	Basic Service	Basic Serv	083218566T	0	0	10.42	R1310	A3M4	20071130	20080102	0	33	5/8	2600
17720173	175506	106825	20080107		W		200801	Water Volume 4.00 @ .194000	Water Volu	083218566T	4	0.194	0.78	R1310	A3M4	20071130	20080102	0	33	5/8	2600
17720173	175506	106825	20080107		W		200801	61.00 @ 3.073000		083218566T	61	3.073	187.45	R1310	A3M4	20071130	20080102	0	33	5/8	2600
17720173	175506	106825	20080107		W		200801	37.00 @ 1.931000		083218566T	37	1.931	71.45	R1310	A3M4	20071130	20080102	0	33	5/8	2600
17848710	104973	106825	20080116		W		200801	Basic Service	Basic Serv	031988577T	0	0	291.49	R1310	A3M4	20071211	20080111	0	31	4	2600
17848710	104973	106825	20080116		W		200801	Basic Service	Basic Serv	031970097T	0	0	93.27	R1310	A3M4M	20071211	20080111	0	31	2	2600
17848710	104973	106825	20080116		W		200801	Water Volume 4.00 @ .194000	Water Volu	031970097T	4	0.194	0.78	R1310	A3M4M	20071211	20080111	0	31	2	2600
17848710	104973	106825	20080116		W		200801	61.00 @ 3.073000		031970097T	61	3.073	187.45	R1310	A3M4M	20071211	20080111	0	31	2	2600
17848710	104973	106825	20080116		W		200801	435.00 @ 1.931000		031970097T	435	1.931	839.99	R1310	A3M4M	20071211	20080111	0	31	2	2600
17848710	104973	106825	20080116		W		200801	4345.00 @ 1.443000		031970097T	4345	1.443	6269.84	R1310	A3M4M	20071211	20080111	0	31	2	2600
18015309	175506	106825	20080204		W		200802	Basic Service	Basic Serv	083218566T	0	0	10.42	R1310	A3M4	20080102	20080130	0	28	5/8	2600
18015309	175506	106825	20080204		W		200802	Water Volume 4.00 @ .194000	Water Volu	083218566T	4	0.194	0.78	R1310	A3M4	20080102	20080130	0	28	5/8	2600
18015309	175506	106825	20080204		W		200802	61.00 @ 3.073000		083218566T	61	3.073	187.45	R1310	A3M4	20080102	20080130	0	28	5/8	2600
18015309	175506	106825	20080204		W		200802	20.00 @ 1.931000		083218566T	20	1.931	38.62	R1310	A3M4	20080102	20080130	0	28	5/8	2600
18306730	104973	106825	20080229		W		200802	Basic Service	Basic Serv	031988577T	0	0	291.49	R1310	A3M4	20080111	20080211	0	31	4	2600
18306730	104973	106825	20080229		W		200802	Basic Service	Basic Serv	031970097T	0	0	93.27	R1310	A3M4M	20080111	20080211	0	31	2	2600
18306730	104973	106825	20080229		W		200802	Water Volume 4.00 @ .194000	Water Volu	031970097T	4	0.194	0.78	R1310	A3M4M	20080111	20080211	0	31	2	2600
18306730	104973	106825	20080229		W		200802	61.00 @ 3.073000		031970097T	61	3.073	187.45	R1310	A3M4M	20080111	20080211	0	31	2	2600
18306730	104973	106825	20080229		W		200802	435.00 @ 1.931000		031970097T	435	1.931	839.99	R1310	A3M4M	20080111	20080211	0	31	2	2600
18306730	104973	106825	20080229		W		200802	4500.00 @ 1.443000		031970097T	4500	1.443	6493.5	R1310	A3M4M	20080111	20080211	0	31	2	2600
18306730	104973	106825	20080229		W		200802	941.00 @ 1.103000		031970097T	941	1.103	1037.92	R1310	A3M4M	20080111	20080211	0	31	2	2600
18331614	175506	106825	20080304		W		200803	Basic Service	Basic Serv	083218566T	0	0	10.42	R1310	A3M4	20080130	20080303	0	33	5/8	2600
18331614	175506	106825	20080304		W		200803	Water Volume 4.00 @ .194000	Water Volu	083218566T	4	0.194	0.78	R1310	A3M4	20080130	20080303	0	33	5/8	2600
18331614	175506	106825	20080304		W		200803	61.00 @ 3.073000		083218566T	61	3.073	187.45	R1310	A3M4	20080130	20080303	0	33	5/8	2600
18331614	175506	106825	20080304		W		200803	44.00 @ 1.931000		083218566T	44	1.931	84.96	R1310	A3M4	20080130	20080303	0	33	5/8	2600
18468246	104973	106825	20080314		W		200803	Basic Service	Basic Serv	031988577T	0	0	291.49	R1310	A3M4	20080211	20080311	0	29	4	2600
18468246	104973	106825	20080314		W		200803	Basic Service	Basic Serv	031970097T	0	0	93.27	R1310	A3M4M	20080211	20080311	0	29	2	2600
18468246	104973	106825	20080314		W		200803	Water Volume 4.00 @ .194000	Water Volu	031970097T	4	0.194	0.78	R1310	A3M4M	20080211	20080311	0	29	2	2600
18468246	104973	106825	20080314		W		200803	61.00 @ 3.073000		031970097T	61	3.073	187.45	R1310	A3M4M	20080211	20080311	0	29	2	2600
18468246	104973	106825	20080314		W		200803	435.00 @ 1.931000		031970097T	435	1.931	839.99	R1310	A3M4M	20080211	20080311	0	29	2	2600
18468246	104973	106825	20080314		W		200803	4500.00 @ 1.443000		031970097T	4500	1.443	6493.5	R1310	A3M4M	20080211	20080311	0	29	2	2600
18468246	104973	106825	20080314		W		200803	491.00 @ 1.103000		031970097T	491	1.103	541.57	R1310	A3M4M	20080211	20080311	0	29	2	2600
18688917	175506	106825	20080407		W		200804	Basic Service	Basic Serv	083218566T	0	0	10.42	R1310	A3M4	20080303	20080401	0	29	5/8	2600
18688917	175506	106825	20080407		W		200804	Water Volume 4.00 @ .194000	Water Volu	083218566T	4	0.194	0.78	R1310	A3M4	20080303	20080401	0	29	5/8	2600
18688917	175506	106825	20080407		W		200804	61.00 @ 3.073000		083218566T	61	3.073	187.45	R1310	A3M4	20080303	20080401	0	29	5/8	2600
18688917	175506	106825	20080407		W		200804	20.00 @ 1.931000		083218566T	20	1.931	38.62	R1310	A3M4	20080303	20080401	0	29	5/8	2600
18805371	104973	106825	20080416		W		200804	Basic Service	Basic Serv	031988577T	0	0	291.49	R1310	A3M4	20080311	20080411	0	31	4	2600
18805371	104973	106825	20080416		W		200804	Basic Service	Basic Serv	031970097T	0	0	93.27	R1310	A3M4M	20080311	20080411	0	31	2	2600
18805371	104973	106825	20080416		W		200804	Water Volume 4.00 @ .194000	Water Volu	031970097T	4	0.194	0.78	R1310	A3M4M	20080311	20080411	0	31	2	2600
18805371	104973	106825	20080416		W		200804	61.00 @ 3.073000		031970097T	61	3.073	187.45	R1310	A3M4M	20080311	20080411	0	31	2	2600
18805371	104973	106825	20080416		W		200804	435.00 @ 1.931000		031970097T	435	1.931	839.99	R1310	A3M4M	20080311	20080411	0	31	2	2600
18805371	104973	106825	20080416		W		200804	4500.00 @ 1.443000		031970097T	4500	1.443	6493.5	R1310	A3M4M	20080311	20080411	0	31	2	2600
18805371	104973	106825	20080416		W		200804	1064.00 @ 1.103000		031970097T	1064	1.103	1173.59	R1310	A3M4M	20080311	20080411	0	31	2	2600
18966367	175506	106825	20080505		W		200805	Basic Service	Basic Serv	083218566T	0	0	10.42	R1310	A3M4	20080401	20080430	0	29	5/8	2600
18966367	175506	106825	20080505		W		200805	Water Volume 4.00 @ .194000	Water Volu	083218566T	4	0.194	0.78	R1310	A3M4	20080401	20080430	0	29	5/8	2600
18966367	175506	106825	20080505		W		200805	61.00 @ 3.073000		083218566T	61	3.073	187.45	R1310	A3M4	20080401	20080430	0	29	5/8	2600
18966367	175506	106825	20080505		W		200805	3.00 @ 1.931000		083218566T	3	1.931	5.79	R1310	A3M4	20080401	20080430	0	29	5/8	2600
19096067	104973	106825	20080515		W		200805	Basic Service	Basic Serv	031988577T	0	0	291.49	R1310	A3M4	20080411	20080512	0	31	4	2600
19096067	104973	106825	20080515		W		200805	Basic Service	Basic Serv	031970097T	0	0	93.27	R1310	A3M4M	20080411	20080512	0	31	2	2600
19096067	104973	106825	20080515		W		200805	Water Volume 4.00 @ .194000	Water Volu	031970097T	4	0.194	0.78	R1310	A3M4M	20080411	20080512	0	31	2	2600
19096067	104973	106825	20080515		W		200805	61.00 @ 3.073000		031970097T	61	3.073	187.45	R1310	A3M4M	20080411	20080512	0	31	2	2600
19096067	104973	106825	20080515		W		200805	435.00 @ 1.931000		031970097T	435	1.931	839.99	R1310	A3M4M	20080411	20080512	0	31	2	2600
19096067	104973	106825	20080515		W		200805	4500.00 @ 1.443000		031970097T	4500	1.443	6493.5	R1310	A3M4M	20080411	20080512	0	31	2	2600
19096067	104973	106825	20080515		W		200805	1579.00 @ 1.103000		031970097T	1579	1.103	1741.64	R1310	A3M4M	20080411	20080512	0	31	2	2600
19293977	175506	106825	20080605		W		200806	Basic Service	Basic Serv	083218566T	0	0	10.42	R1310	A3M4	20080430	20080602	0	33	5/8	2600
19293977	175506	106825	20080605		W		200806	Water Volume 4.00 @ .194000	Water Volu	083218566T	4	0.194	0.78	R1310	A3M4	20080430	20080602	0	33	5/8	2600
19293977	175506	106825	20080605		W		200806	61.00 @ 3.073000		083218566T	61	3.073	187.45	R1310	A3M4	20080430	20080602	0	33	5/8	2600

19293977	175506	106825	20080605	W	200806	33.00 @ 1.931000		083218566T	33	1.931	63.72	R1310	A3M4	20080430	20080602		0	33	5/8	2600
19415399	104973	106825	20080617	W	200806 Basic Service		Basic Serv	031988577T	0	0	291.49	R1310	A3M4	20080512	20080612		0	31	4	2600
19415399	104973	106825	20080617	W	200806 Basic Service		Basic Serv	031970097T	0	0	93.27	R1310	A3M4M	20080512	20080612		0	31	2	2600
19415399	104973	106825	20080617	W	200806 Water Volume	4.00 @ .194000	Water Volu	031970097T	4	0.194	0.78	R1310	A3M4M	20080512	20080612		0	31	2	2600
19415399	104973	106825	20080617	W	200806	61.00 @ 3.073000		031970097T	61	3.073	187.45	R1310	A3M4M	20080512	20080612		0	31	2	2600
19415399	104973	106825	20080617	W	200806	435.00 @ 1.931000		031970097T	435	1.931	839.99	R1310	A3M4M	20080512	20080612		0	31	2	2600
19415399	104973	106825	20080617	W	200806	4500.00 @ 1.443000		031970097T	4500	1.443	6493.5	R1310	A3M4M	20080512	20080612		0	31	2	2600
19415399	104973	106825	20080617	W	200806	2344.00 @ 1.103000		031970097T	2344	1.103	2585.43	R1310	A3M4M	20080512	20080612		0	31	2	2600
19589546	175506	106825	20080707	W	200807 Basic Service		Basic Serv	083218566T	0	0	10.42	R1310	A3M4	20080602	20080701		0	29	5/8	2600
19589546	175506	106825	20080707	W	200807 Water Volume	4.00 @ .194000	Water Volu	083218566T	4	0.194	0.78	R1310	A3M4	20080602	20080701		0	29	5/8	2600
19589546	175506	106825	20080707	W	200807	22.00 @ 3.073000		083218566T	22	3.073	67.61	R1310	A3M4	20080602	20080701		0	29	5/8	2600
19730666	104973	106825	20080718	W	200807 Basic Service		Basic Serv	031988577T	0	0	291.49	R1310	A3M4	20080612	20080715		0	33	4	2600
19730666	104973	106825	20080718	W	200807 Basic Service		Basic Serv	031970097T	0	0	93.27	R1310	A3M4M	20080612	20080715		0	33	2	2600
19730666	104973	106825	20080718	W	200807 Water Volume	4.00 @ .194000	Water Volu	031970097T	4	0.194	0.78	R1310	A3M4M	20080612	20080715		0	33	2	2600
19730666	104973	106825	20080718	W	200807	61.00 @ 3.073000		031970097T	61	3.073	187.45	R1310	A3M4M	20080612	20080715		0	33	2	2600
19730666	104973	106825	20080718	W	200807	435.00 @ 1.931000		031970097T	435	1.931	839.99	R1310	A3M4M	20080612	20080715		0	33	2	2600
19730666	104973	106825	20080718	W	200807	4500.00 @ 1.443000		031970097T	4500	1.443	6493.5	R1310	A3M4M	20080612	20080715		0	33	2	2600
19730666	104973	106825	20080718	W	200807	2560.00 @ 1.103000		031970097T	2560	1.103	2823.68	R1310	A3M4M	20080612	20080715		0	33	2	2600
19911191	175506	106825	20080806	W	200808 Basic Service		Basic Serv	083218566T	0	0	10.42	R1310	A3M4	20080701	20080801		0	31	5/8	2600
19911191	175506	106825	20080806	W	200808 Water Volume	4.00 @ .194000	Water Volu	083218566T	4	0.194	0.78	R1310	A3M4	20080701	20080801		0	31	5/8	2600
19911191	175506	106825	20080806	W	200808	4.00 @ 3.073000		083218566T	4	3.073	12.29	R1310	A3M4	20080701	20080801		0	31	5/8	2600
20026010	104973	106825	20080818	W	200808 Basic Service		Basic Serv	031988577T	0	0	291.49	R1310	A3M4	20080715	20080813		0	29	4	2600
20026010	104973	106825	20080818	W	200808 Basic Service		Basic Serv	031970097T	0	0	93.27	R1310	A3M4M	20080715	20080813		0	29	2	2600
20026010	104973	106825	20080818	W	200808 Water Volume	4.00 @ .194000	Water Volu	031970097T	4	0.194	0.78	R1310	A3M4M	20080715	20080813		0	29	2	2600
20026010	104973	106825	20080818	W	200808	61.00 @ 3.073000		031970097T	61	3.073	187.45	R1310	A3M4M	20080715	20080813		0	29	2	2600
20026010	104973	106825	20080818	W	200808	435.00 @ 1.931000		031970097T	435	1.931	839.99	R1310	A3M4M	20080715	20080813		0	29	2	2600
20026010	104973	106825	20080818	W	200808	4500.00 @ 1.443000		031970097T	4500	1.443	6493.5	R1310	A3M4M	20080715	20080813		0	29	2	2600
20026010	104973	106825	20080818	W	200808	1686.00 @ 1.103000		031970097T	1686	1.103	1859.66	R1310	A3M4M	20080715	20080813		0	29	2	2600
20226290	175506	106825	20080908	W	200809 Basic Service		Basic Serv	083218566T	0	0	10.42	R1310	A3M4	20080801	20080903		0	33	5/8	2600
20226290	175506	106825	20080908	W	200809 Water Volume	4.00 @ .194000	Water Volu	083218566T	4	0.194	0.78	R1310	A3M4	20080801	20080903		0	33	5/8	2600
20362114	104973	106825	20080918	W	200809 Basic Service		Basic Serv	031988577T	0	0	291.49	R1310	A3M4	20080813	20080915		0	33	4	2600
20362114	104973	106825	20080918	W	200809 Basic Service		Basic Serv	031970097T	0	0	93.27	R1310	A3M4M	20080813	20080915		0	33	2	2600
20362114	104973	106825	20080918	W	200809 Water Volume	4.00 @ .194000	Water Volu	031970097T	4	0.194	0.78	R1310	A3M4M	20080813	20080915		0	33	2	2600
20362114	104973	106825	20080918	W	200809	61.00 @ 3.073000		031970097T	61	3.073	187.45	R1310	A3M4M	20080813	20080915		0	33	2	2600
20362114	104973	106825	20080918	W	200809	435.00 @ 1.931000		031970097T	435	1.931	839.99	R1310	A3M4M	20080813	20080915		0	33	2	2600
20362114	104973	106825	20080918	W	200809	4500.00 @ 1.443000		031970097T	4500	1.443	6493.5	R1310	A3M4M	20080813	20080915		0	33	2	2600
20362114	104973	106825	20080918	W	200809	2477.00 @ 1.103000		031970097T	2477	1.103	2732.13	R1310	A3M4M	20080813	20080915		0	33	2	2600
20535194	175506	106825	20081007	W	200810 Basic Service		Basic Serv	083218566T	0	0	9.7	R1310	A3M4	20080903	20080930	0.931035		27	5/8	2600
20535194	175506	106825	20081007	W	200810 Water Volume	3.72 @ .194000	Water Volu	083218566T	3.72	0.194	0.72	R1310	A3M4	20080903	20080930	0.931035		27	5/8	2600
20535194	175506	106825	20081007	W	200810	4.66 @ 3.073000		083218566T	4.66	3.073	14.32	R1310	A3M4	20080903	20080930	0.931035		27	5/8	2600
20535194	175506	106825	20081007	W	200810 Basic Service		Basic Serv	083218566T	0	0	0.75	R1310	A3M4	20081001	20081002	0.068966		2	5/8	2600
20535194	175506	106825	20081007	W	200810 Water Volume	.28 @ .202000	Water Volu	083218566T	0.28	0.202	0.06	R1310	A3M4	20081001	20081002	0.068966		2	5/8	2600
20535194	175506	106825	20081007	W	200810	.34 @ 3.207000		083218566T	0.34	3.207	1.09	R1310	A3M4	20081001	20081002	0.068966		2	5/8	2600
20666790	104973	106825	20081017	W	200810 Basic Service		Basic Serv	031988577T	0	0	145.75	R1310	A3M4	20080915	20080930		0.5	15	4	2600
20666790	104973	106825	20081017	W	200810 Basic Service		Basic Serv	031988577T	0	0	152.12	R1310	A3M4	20081001	20081015		0.5	15	4	2600
20666790	104973	106825	20081017	W	200810 Basic Service		Basic Serv	031970097T	0	0	46.64	R1310	A3M4M	20080915	20080930		0.5	15	2	2600
20666790	104973	106825	20081017	W	200810 Water Volume	2.00 @ .194000	Water Volu	031970097T	2	0.194	0.39	R1310	A3M4M	20080915	20080930		0.5	15	2	2600
20666790	104973	106825	20081017	W	200810	30.50 @ 3.073000		031970097T	30.5	3.073	93.73	R1310	A3M4M	20080915	20080930		0.5	15	2	2600
20666790	104973	106825	20081017	W	200810	217.50 @ 1.931000		031970097T	217.5	1.931	419.99	R1310	A3M4M	20080915	20080930		0.5	15	2	2600
20666790	104973	106825	20081017	W	200810	2250.00 @ 1.443000		031970097T	2250	1.443	3246.75	R1310	A3M4M	20080915	20080930		0.5	15	2	2600
20666790	104973	106825	20081017	W	200810	554.00 @ 1.103000		031970097T	554	1.103	611.06	R1310	A3M4M	20080915	20080930		0.5	15	2	2600
20666790	104973	106825	20081017	W	200810 Basic Service		Basic Serv	031970097T	0	0	48.68	R1310	A3M4M	20081001	20081015		0.5	15	2	2600
20666790	104973	106825	20081017	W	200810 Water Volume	2.00 @ .202000	Water Volu	031970097T	2	0.202	0.4	R1310	A3M4M	20081001	20081015		0.5	15	2	2600
20666790	104973	106825	20081017	W	200810	30.50 @ 3.207000		031970097T	30.5	3.207	97.81	R1310	A3M4M	20081001	20081015		0.5	15	2	2600
20666790	104973	106825	20081017	W	200810	217.50 @ 2.015000		031970097T	217.5	2.015	438.26	R1310	A3M4M	20081001	20081015		0.5	15	2	2600
20666790	104973	106825	20081017	W	200810	2250.00 @ 1.506000		031970097T	2250	1.506	3388.5	R1310	A3M4M	20081001	20081015		0.5	15	2	2600
20666790	104973	106825	20081017	W	200810	554.00 @ 1.151000		031970097T	554	1.151	637.65	R1310	A3M4M	20081001	20081015		0.5	15	2	2600
20858980	175506	106825	20081105	W	200811 Basic Service		Basic Serv	083218566T	0	0	10.88	R1310	A3M4	20081002	20081031		0	29	5/8	2600
20858980	175506	106825	20081105	W	200811 Water Volume	4.00 @ .202000	Water Volu	083218566T	4	0.202	0.81	R1310	A3M4	20081002	20081031		0	29	5/8	2600

20858980	175506	106825	20081105	W	200811	8.00 @ 3.207000		083218566T	8	3.207	25.66	R1310	A3M4	20081002	20081031	0	29 5/8	2600		
20973118	104973	106825	20081117	W	200811	Basic Service	Basic Serv	031988577T	0	0	304.23	R1310	A3M4	20081015	20081112	0	28 4	2600		
20973118	104973	106825	20081117	W	200811	Basic Service	Basic Serv	031970097T	0	0	97.35	R1310	A3M4M	20081015	20081112	0	28 2	2600		
20973118	104973	106825	20081117	W	200811	Water Volume	4.00 @ .202000	Water Volu	031970097T	4	0.202	0.81	R1310	A3M4M	20081015	20081112	0	28 2	2600	
20973118	104973	106825	20081117	W	200811	61.00 @ 3.207000		031970097T	61	3.207	195.63	R1310	A3M4M	20081015	20081112	0	28 2	2600		
20973118	104973	106825	20081117	W	200811	435.00 @ 2.015000		031970097T	435	2.015	876.53	R1310	A3M4M	20081015	20081112	0	28 2	2600		
20973118	104973	106825	20081117	W	200811	4500.00 @ 1.506000		031970097T	4500	1.506	6777	R1310	A3M4M	20081015	20081112	0	28 2	2600		
20973118	104973	106825	20081117	W	200811	833.00 @ 1.151000		031970097T	833	1.151	958.78	R1310	A3M4M	20081015	20081112	0	28 2	2600		
21169339	175506	106825	20081208	W	200812	Basic Service	Basic Serv	083218566T	0	0	10.88	R1310	A3M4	20081031	20081203	0	33 5/8	2600		
21169339	175506	106825	20081208	W	200812	Water Volume	4.00 @ .202000	Water Volu	083218566T	4	0.202	0.81	R1310	A3M4	20081031	20081203	0	33 5/8	2600	
21169339	175506	106825	20081208	W	200812	11.00 @ 3.207000		083218566T	11	3.207	35.28	R1310	A3M4	20081031	20081203	0	33 5/8	2600		
21218910	104973	106825	20081216	W	200812	Basic Service	Basic Serv	031988577T	0	0	304.23	R1310	A3M4	20081112	20081211	0	29 4	2600		
21218910	104973	106825	20081216	W	200812	Basic Service	Basic Serv	031970097T	0	0	97.35	R1310	A3M4M	20081112	20081211	0	29 2	2600		
21218910	104973	106825	20081216	W	200812	Water Volume	4.00 @ .202000	Water Volu	031970097T	4	0.202	0.81	R1310	A3M4M	20081112	20081211	0	29 2	2600	
21218910	104973	106825	20081216	W	200812	61.00 @ 3.207000		031970097T	61	3.207	195.63	R1310	A3M4M	20081112	20081211	0	29 2	2600		
21218910	104973	106825	20081216	W	200812	435.00 @ 2.015000		031970097T	435	2.015	876.53	R1310	A3M4M	20081112	20081211	0	29 2	2600		
21218910	104973	106825	20081216	W	200812	4500.00 @ 1.506000		031970097T	4500	1.506	6777	R1310	A3M4M	20081112	20081211	0	29 2	2600		
21218910	104973	106825	20081216	W	200812	800.00 @ 1.151000		031970097T	800	1.151	920.8	R1310	A3M4M	20081112	20081211	0	29 2	2600		
21369637	175506	106825	20090107	W	200901	Basic Service	Basic Serv	083218566T	0	0	10.88	R1310	A3M4	20081203	20090102	0	30 5/8	2600		
21369637	175506	106825	20090107	W	200901	Water Volume	4.00 @ .202000	Water Volu	083218566T	4	0.202	0.81	R1310	A3M4	20081203	20090102	0	30 5/8	2600	
21369637	175506	106825	20090107	W	200901	8.00 @ 3.207000		083218566T	8	3.207	25.66	R1310	A3M4	20081203	20090102	0	30 5/8	2600		
21481257	104973	106825	20090116	W	200901	Basic Service	Basic Serv	031988577T	0	0	304.23	R1310	A3M4	20081211	20090113	0	33 4	2600		
21481257	104973	106825	20090116	W	200901	Basic Service	Basic Serv	031970097T	0	0	97.35	R1310	A3M4M	20081211	20090113	0	33 2	2600		
21481257	104973	106825	20090116	W	200901	Water Volume	4.00 @ .202000	Water Volu	031970097T	4	0.202	0.81	R1310	A3M4M	20081211	20090113	0	33 2	2600	
21481257	104973	106825	20090116	W	200901	61.00 @ 3.207000		031970097T	61	3.207	195.63	R1310	A3M4M	20081211	20090113	0	33 2	2600		
21481257	104973	106825	20090116	W	200901	435.00 @ 2.015000		031970097T	435	2.015	876.53	R1310	A3M4M	20081211	20090113	0	33 2	2600		
21481257	104973	106825	20090116	W	200901	3993.00 @ 1.506000		031970097T	3993	1.506	6013.46	R1310	A3M4M	20081211	20090113	0	33 2	2600		
21652308	175506	106825	20090205	W	200902	Basic Service	Basic Serv	083218566T	0	0	10.88	R1310	A3M4	20090102	20090202	0	31 5/8	2600		
21652308	175506	106825	20090205	W	200902	Water Volume	4.00 @ .202000	Water Volu	083218566T	4	0.202	0.81	R1310	A3M4	20090102	20090202	0	31 5/8	2600	
21652308	175506	106825	20090205	W	200902	61.00 @ 3.207000		083218566T	61	3.207	195.63	R1310	A3M4	20090102	20090202	0	31 5/8	2600		
21652308	175506	106825	20090205	W	200902	29.00 @ 2.015000		083218566T	29	2.015	58.44	R1310	A3M4	20090102	20090202	0	31 5/8	2600		
21762191	104973	106825	20090217	W	200902	Basic Service	Basic Serv	031988577T	0	0	304.23	R1310	A3M4	20090113	20090212	0	30 4	2600		
21762191	104973	106825	20090217	W	200902	Basic Service	Basic Serv	031970097T	0	0	97.35	R1310	A3M4M	20090113	20090212	0	30 2	2600		
21762191	104973	106825	20090217	W	200902	Water Volume	4.00 @ .202000	Water Volu	031970097T	4	0.202	0.81	R1310	A3M4M	20090113	20090212	0	30 2	2600	
21762191	104973	106825	20090217	W	200902	61.00 @ 3.207000		031970097T	61	3.207	195.63	R1310	A3M4M	20090113	20090212	0	30 2	2600		
21762191	104973	106825	20090217	W	200902	435.00 @ 2.015000		031970097T	435	2.015	876.53	R1310	A3M4M	20090113	20090212	0	30 2	2600		
21762191	104973	106825	20090217	W	200902	4500.00 @ 1.506000		031970097T	4500	1.506	6777	R1310	A3M4M	20090113	20090212	0	30 2	2600		
21762191	104973	106825	20090217	W	200902	1502.00 @ 1.151000		031970097T	1502	1.151	1728.8	R1310	A3M4M	20090113	20090212	0	30 2	2600		
21926875	175506	106825	20090306	W	200903	Basic Service	Basic Serv	083218566T	0	0	10.88	R1310	A3M4	20090202	20090304	0	30 5/8	2600		
21926875	175506	106825	20090306	W	200903	Water Volume	4.00 @ .202000	Water Volu	083218566T	4	0.202	0.81	R1310	A3M4	20090202	20090304	0	30 5/8	2600	
21926875	175506	106825	20090306	W	200903	14.00 @ 3.207000		083218566T	14	3.207	44.9	R1310	A3M4	20090202	20090304	0	30 5/8	2600		
22046924	104973	106825	20090318	W	200903	Basic Service	Basic Serv	031988577T	0	0	304.23	R1310	A3M4	20090212	20090313	0	29 4	2600		
22046924	104973	106825	20090318	W	200903	Basic Service	Basic Serv	031970097T	0	0	97.35	R1310	A3M4M	20090212	20090313	0	29 2	2600		
22046924	104973	106825	20090318	W	200903	Water Volume	4.00 @ .202000	Water Volu	031970097T	4	0.202	0.81	R1310	A3M4M	20090212	20090313	0	29 2	2600	
22046924	104973	106825	20090318	W	200903	61.00 @ 3.207000		031970097T	61	3.207	195.63	R1310	A3M4M	20090212	20090313	0	29 2	2600		
22046924	104973	106825	20090318	W	200903	435.00 @ 2.015000		031970097T	435	2.015	876.53	R1310	A3M4M	20090212	20090313	0	29 2	2600		
22046924	104973	106825	20090318	W	200903	4500.00 @ 1.506000		031970097T	4500	1.506	6777	R1310	A3M4M	20090212	20090313	0	29 2	2600		
22046924	104973	106825	20090318	W	200903	552.00 @ 1.151000		031970097T	552	1.151	635.35	R1310	A3M4M	20090212	20090313	0	29 2	2600		
22212035	175506	106825	20090407	W	200904	Basic Service	Basic Serv	083218566T	0	0	10.88	R1310	A3M4	20090304	20090402	0	29 5/8	2600		
22212035	175506	106825	20090407	W	200904	Water Volume	4.00 @ .202000	Water Volu	083218566T	4	0.202	0.81	R1310	A3M4	20090304	20090402	0	29 5/8	2600	
22212035	175506	106825	20090407	W	200904	1.00 @ 3.207000		083218566T	1	3.207	3.21	R1310	A3M4	20090304	20090402	0	29 5/8	2600		
22318954	104973	106825	20090420	W	200904	Basic Service	Basic Serv	031988577T	0	0	304.23	R1310	A3M4	20090313	20090415	0	33 4	2600		
22318954	104973	106825	20090420	W	200904	Basic Service	Basic Serv	031970097T	0	0	97.35	R1310	A3M4M	20090313	20090415	0	33 2	2600		
22318954	104973	106825	20090420	W	200904	Water Volume	4.00 @ .202000	Water Volu	031970097T	4	0.202	0.81	R1310	A3M4M	20090313	20090415	0	33 2	2600	
22318954	104973	106825	20090420	W	200904	61.00 @ 3.207000		031970097T	61	3.207	195.63	R1310	A3M4M	20090313	20090415	0	33 2	2600		
22318954	104973	106825	20090420	W	200904	435.00 @ 2.015000		031970097T	435	2.015	876.53	R1310	A3M4M	20090313	20090415	0	33 2	2600		
22318954	104973	106825	20090420	W	200904	4500.00 @ 1.506000		031970097T	4500	1.506	6777	R1310	A3M4M	20090313	20090415	0	33 2	2600		
22318954	104973	106825	20090420	W	200904	1285.00 @ 1.151000		031970097T	1285	1.151	1479.04	R1310	A3M4M	20090313	20090415	0	33 2	2600		

22487996	175506	106825	20090507	W	200905 Basic Service				Basic Serv	083218566T	0	0	10.88	R1310	A3M4	20090402	20090504	0	32 5/8	2600
22487996	175506	106825	20090507	W	200905 Water Volume	4.00	@	.202000(	Water Volu	083218566T	4	0.202	0.81	R1310	A3M4	20090402	20090504	0	32 5/8	2600
22487996	175506	106825	20090507	W	200905	3.00	@	3.207000		083218566T	3	3.207	9.62	R1310	A3M4	20090402	20090504	0	32 5/8	2600
22579934	104973	106825	20090519	W	200905 Basic Service				Basic Serv	031988577T	0	0	304.23	R1310	A3M4	20090415	20090514	0	29 4	2600
22579934	104973	106825	20090519	W	200905 Basic Service				Basic Serv	031970097T	0	0	97.35	R1310	A3M4M	20090415	20090514	0	29 2	2600
22579934	104973	106825	20090519	W	200905 Water Volume	4.00	@	.202000(	Water Volu	031970097T	4	0.202	0.81	R1310	A3M4M	20090415	20090514	0	29 2	2600
22579934	104973	106825	20090519	W	200905	61.00	@	3.207000		031970097T	61	3.207	195.63	R1310	A3M4M	20090415	20090514	0	29 2	2600
22579934	104973	106825	20090519	W	200905	435.00	@	2.015000		031970097T	435	2.015	876.53	R1310	A3M4M	20090415	20090514	0	29 2	2600
22579934	104973	106825	20090519	W	200905	4500.00	@	1.506000		031970097T	4500	1.506	6777	R1310	A3M4M	20090415	20090514	0	29 2	2600
22579934	104973	106825	20090519	W	200905	1337.00	@	1.151000		031970097T	1337	1.151	1538.89	R1310	A3M4M	20090415	20090514	0	29 2	2600
22743073	175506	106825	20090608	W	200906 Basic Service				Basic Serv	083218566T	0	0	10.88	R1310	A3M4	20090504	20090604	0	31 5/8	2600
22743073	175506	106825	20090608	W	200906 Water Volume	4.00	@	.202000(	Water Volu	083218566T	4	0.202	0.81	R1310	A3M4	20090504	20090604	0	31 5/8	2600
22743073	175506	106825	20090608	W	200906	9.00	@	3.207000		083218566T	9	3.207	28.86	R1310	A3M4	20090504	20090604	0	31 5/8	2600
22855898	104973	106825	20090618	W	200906 Basic Service				Basic Serv	031988577T	0	0	304.23	R1310	A3M4	20090514	20090615	0	32 4	2600
22855898	104973	106825	20090618	W	200906 Basic Service				Basic Serv	031970097T	0	0	97.35	R1310	A3M4M	20090514	20090615	0	32 2	2600
22855898	104973	106825	20090618	W	200906 Water Volume	4.00	@	.202000(	Water Volu	031970097T	4	0.202	0.81	R1310	A3M4M	20090514	20090615	0	32 2	2600
22855898	104973	106825	20090618	W	200906	61.00	@	3.207000		031970097T	61	3.207	195.63	R1310	A3M4M	20090514	20090615	0	32 2	2600
22855898	104973	106825	20090618	W	200906	435.00	@	2.015000		031970097T	435	2.015	876.53	R1310	A3M4M	20090514	20090615	0	32 2	2600
22855898	104973	106825	20090618	W	200906	4500.00	@	1.506000		031970097T	4500	1.506	6777	R1310	A3M4M	20090514	20090615	0	32 2	2600
22855898	104973	106825	20090618	W	200906	903.00	@	1.151000		031970097T	903	1.151	1039.35	R1310	A3M4M	20090514	20090615	0	32 2	2600
23027362	175506	106825	20090708	W	200907 Basic Service				Basic Serv	083218566T	0	0	10.88	R1310	A3M4	20090604	20090702	0	28 5/8	2600
23027362	175506	106825	20090708	W	200907 Water Volume	4.00	@	.202000(	Water Volu	083218566T	4	0.202	0.81	R1310	A3M4	20090604	20090702	0	28 5/8	2600
23027362	175506	106825	20090708	W	200907	9.00	@	3.207000		083218566T	9	3.207	28.86	R1310	A3M4	20090604	20090702	0	28 5/8	2600
23117634	104973	106825	20090720	W	200907 Basic Service				Basic Serv	031988577T	0	0	304.23	R1310	A3M4	20090615	20090715	0	30 4	2600
23117634	104973	106825	20090720	W	200907 Basic Service				Basic Serv	031970097T	0	0	97.35	R1310	A3M4M	20090615	20090715	0	30 2	2600
23117634	104973	106825	20090720	W	200907 Water Volume	4.00	@	.202000(	Water Volu	031970097T	4	0.202	0.81	R1310	A3M4M	20090615	20090715	0	30 2	2600
23117634	104973	106825	20090720	W	200907	61.00	@	3.207000		031970097T	61	3.207	195.63	R1310	A3M4M	20090615	20090715	0	30 2	2600
23117634	104973	106825	20090720	W	200907	435.00	@	2.015000		031970097T	435	2.015	876.53	R1310	A3M4M	20090615	20090715	0	30 2	2600
23117634	104973	106825	20090720	W	200907	4500.00	@	1.506000		031970097T	4500	1.506	6777	R1310	A3M4M	20090615	20090715	0	30 2	2600
23117634	104973	106825	20090720	W	200907	3292.00	@	1.151000		031970097T	3292	1.151	3789.09	R1310	A3M4M	20090615	20090715	0	30 2	2600
23283451	175506	106825	20090806	W	200908 Basic Service				Basic Serv	083218566T	0	0	10.88	R1310	A3M4	20090702	20090803	0	32 5/8	2600
23283451	175506	106825	20090806	W	200908 Water Volume	4.00	@	.202000(	Water Volu	083218566T	4	0.202	0.81	R1310	A3M4	20090702	20090803	0	32 5/8	2600
23283451	175506	106825	20090806	W	200908	18.00	@	3.207000		083218566T	18	3.207	57.73	R1310	A3M4	20090702	20090803	0	32 5/8	2600
23385461	104973	106825	20090818	W	200908 Basic Service				Basic Serv	031988577T	0	0	304.23	R1310	A3M4	20090715	20090813	0	29 4	2600
23385461	104973	106825	20090818	W	200908 Basic Service				Basic Serv	031970097T	0	0	97.35	R1310	A3M4M	20090715	20090813	0	29 2	2600
23385461	104973	106825	20090818	W	200908 Water Volume	4.00	@	.202000(	Water Volu	031970097T	4	0.202	0.81	R1310	A3M4M	20090715	20090813	0	29 2	2600
23385461	104973	106825	20090818	W	200908	61.00	@	3.207000		031970097T	61	3.207	195.63	R1310	A3M4M	20090715	20090813	0	29 2	2600
23385461	104973	106825	20090818	W	200908	435.00	@	2.015000		031970097T	435	2.015	876.53	R1310	A3M4M	20090715	20090813	0	29 2	2600
23385461	104973	106825	20090818	W	200908	4442.00	@	1.506000		031970097T	4442	1.506	6689.65	R1310	A3M4M	20090715	20090813	0	29 2	2600
23547541	175506	106825	20090904	W	200909 Basic Service				Basic Serv	083218566T	0	0	10.88	R1310	A3M4	20090803	20090901	0	29 5/8	2600
23547541	175506	106825	20090904	W	200909 Water Volume	4.00	@	.202000(	Water Volu	083218566T	4	0.202	0.81	R1310	A3M4	20090803	20090901	0	29 5/8	2600
23547541	175506	106825	20090904	W	200909	28.00	@	3.207000		083218566T	28	3.207	89.8	R1310	A3M4	20090803	20090901	0	29 5/8	2600
23671640	104973	106825	20090917	W	200909 Basic Service				Basic Serv	031988577T	0	0	304.23	R1310	A3M4	20090813	20090914	0	32 4	2600
23671640	104973	106825	20090917	W	200909 Basic Service				Basic Serv	031970097T	0	0	97.35	R1310	A3M4M	20090813	20090914	0	32 2	2600
23671640	104973	106825	20090917	W	200909 Water Volume	4.00	@	.202000(	Water Volu	031970097T	4	0.202	0.81	R1310	A3M4M	20090813	20090914	0	32 2	2600
23671640	104973	106825	20090917	W	200909	61.00	@	3.207000		031970097T	61	3.207	195.63	R1310	A3M4M	20090813	20090914	0	32 2	2600
23671640	104973	106825	20090917	W	200909	435.00	@	2.015000		031970097T	435	2.015	876.53	R1310	A3M4M	20090813	20090914	0	32 2	2600
23671640	104973	106825	20090917	W	200909	4312.00	@	1.506000		031970097T	4312	1.506	6493.87	R1310	A3M4M	20090813	20090914	0	32 2	2600
23827873	175506	106825	20091006	W	200910 Basic Service				Basic Serv	083218566T	0	0	10.88	R1310	A3M4	20090901	20091001	0	30 5/8	2600
23827873	175506	106825	20091006	W	200910 Water Volume	4.00	@	.202000(	Water Volu	083218566T	4	0.202	0.81	R1310	A3M4	20090901	20091001	0	30 5/8	2600
23827873	175506	106825	20091006	W	200910	23.00	@	3.207000		083218566T	23	3.207	73.76	R1310	A3M4	20090901	20091001	0	30 5/8	2600
23939200	104973	106825	20091016	W	200910 Basic Service				Basic Serv	031988577T	0	0	304.23	R1310	A3M4	20090914	20091014	0	30 4	2600
23939200	104973	106825	20091016	W	200910 Basic Service				Basic Serv	031970097T	0	0	97.35	R1310	A3M4M	20090914	20091014	0	30 2	2600
23939200	104973	106825	20091016	W	200910 Water Volume	4.00	@	.202000(	Water Volu	031970097T	4	0.202	0.81	R1310	A3M4M	20090914	20091014	0	30 2	2600
23939200	104973	106825	20091016	W	200910	61.00	@	3.207000		031970097T	61	3.207	195.63	R1310	A3M4M	20090914	20091014	0	30 2	2600
23939200	104973	106825	20091016	W	200910	435.00	@	2.015000		031970097T	435	2.015	876.53	R1310	A3M4M	20090914	20091014	0	30 2	2600
23939200	104973	106825	20091016	W	200910	4500.00	@	1.506000		031970097T	4500	1.506	6777	R1310	A3M4M	20090914	20091014	0	30 2	2600
23939200	104973	106825	20091016	W	200910	703.00	@	1.151000		031970097T	703	1.151	809.15	R1310	A3M4M	20090914	20091014	0	30 2	2600

24116933	175506	106825	20091105	W	200911 Basic Service				Basic Serv	083218566T	0	0	10.88	R1310	A3M4	20091001	20091102	0	32 5/8	2600
24116933	175506	106825	20091105	W	200911 Water Volume	4.00	@	.202000(	Water Volu	083218566T	4	0.202	0.81	R1310	A3M4	20091001	20091102	0	32 5/8	2600
24116933	175506	106825	20091105	W	200911	18.00	@	3.207000		083218566T	18	3.207	57.73	R1310	A3M4	20091001	20091102	0	32 5/8	2600
24218733	104973	106825	20091117	W	200911 Basic Service				Basic Serv	031988577T	0	0	304.23	R1310	A3M4	20091014	20091111	0	28 4	2600
24218733	104973	106825	20091117	W	200911 Basic Service				Basic Serv	031970097T	0	0	97.35	R1310	A3M4M	20091014	20091111	0	28 2	2600
24218733	104973	106825	20091117	W	200911 Water Volume	4.00	@	.202000(	Water Volu	031970097T	4	0.202	0.81	R1310	A3M4M	20091014	20091111	0	28 2	2600
24218733	104973	106825	20091117	W	200911	61.00	@	3.207000		031970097T	61	3.207	195.63	R1310	A3M4M	20091014	20091111	0	28 2	2600
24218733	104973	106825	20091117	W	200911	435.00	@	2.015000		031970097T	435	2.015	876.53	R1310	A3M4M	20091014	20091111	0	28 2	2600
24218733	104973	106825	20091117	W	200911	4500.00	@	1.506000		031970097T	4500	1.506	6777	R1310	A3M4M	20091014	20091111	0	28 2	2600
24218733	104973	106825	20091117	W	200911	970.00	@	1.151000		031970097T	970	1.151	1116.47	R1310	A3M4M	20091014	20091111	0	28 2	2600
24394838	175506	106825	20091209	W	200912 Basic Service				Basic Serv	083218566T	0	0	10.88	R1310	A3M4	20091102	20091202	0	30 5/8	2600
24394838	175506	106825	20091209	W	200912 Water Volume	4.00	@	.202000(	Water Volu	083218566T	4	0.202	0.81	R1310	A3M4	20091102	20091202	0	30 5/8	2600
24394838	175506	106825	20091209	W	200912	12.00	@	3.207000		083218566T	12	3.207	38.48	R1310	A3M4	20091102	20091202	0	30 5/8	2600
24491496	104973	106825	20091217	W	200912 Basic Service				Basic Serv	031988577T	0	0	304.23	R1310	A3M4	20091111	20091211	0	30 4	2600
24491496	104973	106825	20091217	W	200912 Basic Service				Basic Serv	031970097T	0	0	97.35	R1310	A3M4M	20091111	20091211	0	30 2	2600
24491496	104973	106825	20091217	W	200912 Water Volume	4.00	@	.202000(	Water Volu	031970097T	4	0.202	0.81	R1310	A3M4M	20091111	20091211	0	30 2	2600
24491496	104973	106825	20091217	W	200912	61.00	@	3.207000		031970097T	61	3.207	195.63	R1310	A3M4M	20091111	20091211	0	30 2	2600
24491496	104973	106825	20091217	W	200912	435.00	@	2.015000		031970097T	435	2.015	876.53	R1310	A3M4M	20091111	20091211	0	30 2	2600
24491496	104973	106825	20091217	W	200912	4500.00	@	1.506000		031970097T	4500	1.506	6777	R1310	A3M4M	20091111	20091211	0	30 2	2600
24491496	104973	106825	20091217	W	200912	569.00	@	1.151000		031970097T	569	1.151	654.92	R1310	A3M4M	20091111	20091211	0	30 2	2600
24666906	175506	106825	20100107	W	201001 Basic Service				Basic Serv	083218566T	0	0	10.88	R1310	A3M4	20091202	20100104	0	33 5/8	2600
24666906	175506	106825	20100107	W	201001 Water Volume	4.00	@	.202000(	Water Volu	083218566T	4	0.202	0.81	R1310	A3M4	20091202	20100104	0	33 5/8	2600
24666906	175506	106825	20100107	W	201001	8.00	@	3.207000		083218566T	8	3.207	25.66	R1310	A3M4	20091202	20100104	0	33 5/8	2600
24760223	104973	106825	20100118	W	201001 Basic Service				Basic Serv	031988577T	0	0	304.23	R1310	A3M4	20091211	20100113	0	33 4	2600
24760223	104973	106825	20100118	W	201001 Basic Service				Basic Serv	031970097T	0	0	97.35	R1310	A3M4M	20091211	20100113	0	33 2	2600
24760223	104973	106825	20100118	W	201001 Water Volume	4.00	@	.202000(	Water Volu	031970097T	4	0.202	0.81	R1310	A3M4M	20091211	20100113	0	33 2	2600
24760223	104973	106825	20100118	W	201001	61.00	@	3.207000		031970097T	61	3.207	195.63	R1310	A3M4M	20091211	20100113	0	33 2	2600
24760223	104973	106825	20100118	W	201001	435.00	@	2.015000		031970097T	435	2.015	876.53	R1310	A3M4M	20091211	20100113	0	33 2	2600
24760223	104973	106825	20100118	W	201001	4500.00	@	1.506000		031970097T	4500	1.506	6777	R1310	A3M4M	20091211	20100113	0	33 2	2600
24760223	104973	106825	20100118	W	201001	780.00	@	1.151000		031970097T	780	1.151	897.78	R1310	A3M4M	20091211	20100113	0	33 2	2600
24924583	175506	106825	20100204	W	201002 Basic Service				Basic Serv	083218566T	0	0	10.88	R1310	A3M4	20100104	20100201	0	28 5/8	2600
25029207	104973	106825	20100216	W	201002 Basic Service				Basic Serv	031988577T	0	0	304.23	R1310	A3M4	20100113	20100211	0	29 4	2600
25029207	104973	106825	20100216	W	201002 Basic Service				Basic Serv	031970097T	0	0	97.35	R1310	A3M4M	20100113	20100211	0	29 2	2600
25029207	104973	106825	20100216	W	201002 Water Volume	4.00	@	.202000(	Water Volu	031970097T	4	0.202	0.81	R1310	A3M4M	20100113	20100211	0	29 2	2600
25029207	104973	106825	20100216	W	201002	61.00	@	3.207000		031970097T	61	3.207	195.63	R1310	A3M4M	20100113	20100211	0	29 2	2600
25029207	104973	106825	20100216	W	201002	435.00	@	2.015000		031970097T	435	2.015	876.53	R1310	A3M4M	20100113	20100211	0	29 2	2600
25029207	104973	106825	20100216	W	201002	4500.00	@	1.506000		031970097T	4500	1.506	6777	R1310	A3M4M	20100113	20100211	0	29 2	2600
25029207	104973	106825	20100216	W	201002	867.00	@	1.151000		031970097T	867	1.151	997.92	R1310	A3M4M	20100113	20100211	0	29 2	2600
25193898	175506	106825	20100305	W	201003 Basic Service				Basic Serv	083218566T	0	0	10.88	R1310	A3M4	20100201	20100302	0	29 5/8	2600
25295179	104973	106825	20100317	W	201003 Basic Service				Basic Serv	031988577T	0	0	304.23	R1310	A3M4	20100211	20100312	0	29 4	2600
25295179	104973	106825	20100317	W	201003 Basic Service				Basic Serv	031970097T	0	0	97.35	R1310	A3M4M	20100211	20100312	0	29 2	2600
25295179	104973	106825	20100317	W	201003 Water Volume	4.00	@	.202000(	Water Volu	031970097T	4	0.202	0.81	R1310	A3M4M	20100211	20100312	0	29 2	2600
25295179	104973	106825	20100317	W	201003	61.00	@	3.207000		031970097T	61	3.207	195.63	R1310	A3M4M	20100211	20100312	0	29 2	2600
25295179	104973	106825	20100317	W	201003	435.00	@	2.015000		031970097T	435	2.015	876.53	R1310	A3M4M	20100211	20100312	0	29 2	2600
25295179	104973	106825	20100317	W	201003	4500.00	@	1.506000		031970097T	4500	1.506	6777	R1310	A3M4M	20100211	20100312	0	29 2	2600
25295179	104973	106825	20100317	W	201003	374.00	@	1.151000		031970097T	374	1.151	430.47	R1310	A3M4M	20100211	20100312	0	29 2	2600
25454036	175506	106825	20100405	W	201004 Basic Service				Basic Serv	083218566T	0	0	10.88	R1310	A3M4	20100302	20100331	0	29 5/8	2600
25577630	104973	106825	20100419	W	201004 Basic Service				Basic Serv	031988577T	0	0	304.23	R1310	A3M4	20100312	20100414	0	33 4	2600
25577630	104973	106825	20100419	W	201004 Basic Service				Basic Serv	031970097T	0	0	97.35	R1310	A3M4M	20100312	20100414	0	33 2	2600
25577630	104973	106825	20100419	W	201004 Water Volume	4.00	@	.202000(	Water Volu	031970097T	4	0.202	0.81	R1310	A3M4M	20100312	20100414	0	33 2	2600
25577630	104973	106825	20100419	W	201004	61.00	@	3.207000		031970097T	61	3.207	195.63	R1310	A3M4M	20100312	20100414	0	33 2	2600
25577630	104973	106825	20100419	W	201004	435.00	@	2.015000		031970097T	435	2.015	876.53	R1310	A3M4M	20100312	20100414	0	33 2	2600
25577630	104973	106825	20100419	W	201004	4500.00	@	1.506000		031970097T	4500	1.506	6777	R1310	A3M4M	20100312	20100414	0	33 2	2600
25577630	104973	106825	20100419	W	201004	1746.00	@	1.151000		031970097T	1746	1.151	2009.65	R1310	A3M4M	20100312	20100414	0	33 2	2600
25738194	175506	106825	20100506	W	201005 Basic Service				Basic Serv	083218566T	0	0	10.88	R1310	A3M4	20100331	20100504	0	34 5/8	2600
25835154	104973	106825	20100518	W	201005 Basic Service				Basic Serv	031988577T	0	0	304.23	R1310	A3M4	20100414	20100513	0	29 4	2600

25835154	104973	106825	20100518	W	201005 Basic Service				Basic Serv	031970097T	0	0	97.35	R1310	A3M4M	20100414	20100513	0	29 2	2600
25835154	104973	106825	20100518	W	201005 Water Volume	4.00	@	.202000(	Water Volu	031970097T	4	0.202	0.81	R1310	A3M4M	20100414	20100513	0	29 2	2600
25835154	104973	106825	20100518	W	201005	61.00	@	3.207000		031970097T	61	3.207	195.63	R1310	A3M4M	20100414	20100513	0	29 2	2600
25835154	104973	106825	20100518	W	201005	435.00	@	2.015000		031970097T	435	2.015	876.53	R1310	A3M4M	20100414	20100513	0	29 2	2600
25835154	104973	106825	20100518	W	201005	4500.00	@	1.506000		031970097T	4500	1.506	6777	R1310	A3M4M	20100414	20100513	0	29 2	2600
25835154	104973	106825	20100518	W	201005	1781.00	@	1.151000		031970097T	1781	1.151	2049.93	R1310	A3M4M	20100414	20100513	0	29 2	2600
26003899	175506	106825	20100607	W	201006 Basic Service				Basic Serv	083218566T	0	0	10.88	R1310	A3M4	20100504	20100602	0	29 5/8	2600
26112888	104973	106825	20100617	W	201006 Basic Service				Basic Serv	031988577T	0	0	304.23	R1310	A3M4	20100513	20100614	0	32 4	2600
26112888	104973	106825	20100617	W	201006 Basic Service				Basic Serv	031970097T	0	0	97.35	R1310	A3M4M	20100513	20100614	0	32 2	2600
26112888	104973	106825	20100617	W	201006 Water Volume	4.00	@	.202000(	Water Volu	031970097T	4	0.202	0.81	R1310	A3M4M	20100513	20100614	0	32 2	2600
26112888	104973	106825	20100617	W	201006	61.00	@	3.207000		031970097T	61	3.207	195.63	R1310	A3M4M	20100513	20100614	0	32 2	2600
26112888	104973	106825	20100617	W	201006	435.00	@	2.015000		031970097T	435	2.015	876.53	R1310	A3M4M	20100513	20100614	0	32 2	2600
26112888	104973	106825	20100617	W	201006	4500.00	@	1.506000		031970097T	4500	1.506	6777	R1310	A3M4M	20100513	20100614	0	32 2	2600
26112888	104973	106825	20100617	W	201006	2821.00	@	1.151000		031970097T	2821	1.151	3246.97	R1310	A3M4M	20100513	20100614	0	32 2	2600
26265003	175506	106825	20100707	W	201007 Basic Service				Basic Serv	089154444T	0	0	10.88	R1310	A3M4	20100602	20100701	0	29 5/8	2600
26265003	175506	106825	20100707	W	201007 Water Volume	4.00	@	.202000(	Water Volu	089154444T	4	0.202	0.81	R1310	A3M4	20100602	20100701	0	29 5/8	2600
26265003	175506	106825	20100707	W	201007	61.00	@	3.207000		089154444T	61	3.207	195.63	R1310	A3M4	20100602	20100701	0	29 5/8	2600
26265003	175506	106825	20100707	W	201007	120.00	@	2.015000		089154444T	120	2.015	241.8	R1310	A3M4	20100602	20100701	0	29 5/8	2600
26379518	104973	106825	20100719	W	201007 Basic Service				Basic Serv	031988577T	0	0	304.23	R1310	A3M4	20100614	20100714	0	30 4	2600
26379518	104973	106825	20100719	W	201007 Basic Service				Basic Serv	031970097T	0	0	97.35	R1310	A3M4M	20100614	20100714	0	30 2	2600
26379518	104973	106825	20100719	W	201007 Water Volume	4.00	@	.202000(	Water Volu	031970097T	4	0.202	0.81	R1310	A3M4M	20100614	20100714	0	30 2	2600
26379518	104973	106825	20100719	W	201007	61.00	@	3.207000		031970097T	61	3.207	195.63	R1310	A3M4M	20100614	20100714	0	30 2	2600
26379518	104973	106825	20100719	W	201007	435.00	@	2.015000		031970097T	435	2.015	876.53	R1310	A3M4M	20100614	20100714	0	30 2	2600
26379518	104973	106825	20100719	W	201007	4500.00	@	1.506000		031970097T	4500	1.506	6777	R1310	A3M4M	20100614	20100714	0	30 2	2600
26379518	104973	106825	20100719	W	201007	2568.00	@	1.151000		031970097T	2568	1.151	2955.77	R1310	A3M4M	20100614	20100714	0	30 2	2600
26576283	175506	106825	20100810	W	201008 Basic Service				Basic Serv	089154444T	0	0	10.88	R1310	A3M4	20100701	20100802	0	32 5/8	2600
26576283	175506	106825	20100810	W	201008 Water Volume	4.00	@	.202000(	Water Volu	089154444T	4	0.202	0.81	R1310	A3M4	20100701	20100802	0	32 5/8	2600
26576283	175506	106825	20100810	W	201008	18.00	@	3.207000		089154444T	18	3.207	57.73	R1310	A3M4	20100701	20100802	0	32 5/8	2600
26642999	104973	106825	20100817	W	201008 Basic Service				Basic Serv	031988577T	0	0	304.23	R1310	A3M4	20100714	20100812	0	29 4	2600
26642999	104973	106825	20100817	W	201008 Basic Service				Basic Serv	031970097T	0	0	97.35	R1310	A3M4M	20100714	20100812	0	29 2	2600
26642999	104973	106825	20100817	W	201008 Water Volume	4.00	@	.202000(	Water Volu	031970097T	4	0.202	0.81	R1310	A3M4M	20100714	20100812	0	29 2	2600
26642999	104973	106825	20100817	W	201008	61.00	@	3.207000		031970097T	61	3.207	195.63	R1310	A3M4M	20100714	20100812	0	29 2	2600
26642999	104973	106825	20100817	W	201008	435.00	@	2.015000		031970097T	435	2.015	876.53	R1310	A3M4M	20100714	20100812	0	29 2	2600
26642999	104973	106825	20100817	W	201008	4500.00	@	1.506000		031970097T	4500	1.506	6777	R1310	A3M4M	20100714	20100812	0	29 2	2600
26642999	104973	106825	20100817	W	201008	2957.00	@	1.151000		031970097T	2957	1.151	3403.51	R1310	A3M4M	20100714	20100812	0	29 2	2600
26816419	175506	106825	20100907	W	201009 Basic Service				Basic Serv	089154444T	0	0	10.88	R1310	A3M4	20100802	20100901	0	30 5/8	2600
26816419	175506	106825	20100907	W	201009 Water Volume	4.00	@	.202000(	Water Volu	089154444T	4	0.202	0.81	R1310	A3M4	20100802	20100901	0	30 5/8	2600
26816419	175506	106825	20100907	W	201009	20.00	@	3.207000		089154444T	20	3.207	64.14	R1310	A3M4	20100802	20100901	0	30 5/8	2600
26932543	104973	106825	20100917	W	201009 Basic Service				Basic Serv	031988577T	0	0	304.23	R1310	A3M4	20100812	20100914	0	33 4	2600
26932543	104973	106825	20100917	W	201009 Basic Service				Basic Serv	031970097T	0	0	97.35	R1310	A3M4M	20100812	20100914	0	33 2	2600
26932543	104973	106825	20100917	W	201009 Water Volume	4.00	@	.202000(	Water Volu	031970097T	4	0.202	0.81	R1310	A3M4M	20100812	20100914	0	33 2	2600
26932543	104973	106825	20100917	W	201009	61.00	@	3.207000		031970097T	61	3.207	195.63	R1310	A3M4M	20100812	20100914	0	33 2	2600
26932543	104973	106825	20100917	W	201009	435.00	@	2.015000		031970097T	435	2.015	876.53	R1310	A3M4M	20100812	20100914	0	33 2	2600
26932543	104973	106825	20100917	W	201009	4500.00	@	1.506000		031970097T	4500	1.506	6777	R1310	A3M4M	20100812	20100914	0	33 2	2600
26932543	104973	106825	20100917	W	201009	3867.00	@	1.151000		031970097T	3867	1.151	4450.92	R1310	A3M4M	20100812	20100914	0	33 2	2600
27080342	175506	106825	20101006	W	201010 Basic Service				Basic Serv	089154444T	0	0	10.88	R1310	A3M4	20100901	20101001	0	30 5/8	2600
27080342	175506	106825	20101006	W	201010 Water Volume	4.00	@	.202000(	Water Volu	089154444T	4	0.202	0.81	R1310	A3M4	20100901	20101001	0	30 5/8	2600
27080342	175506	106825	20101006	W	201010	23.00	@	3.207000		089154444T	23	3.207	73.76	R1310	A3M4	20100901	20101001	0	30 5/8	2600
27196166	104973	106825	20101018	W	201010 Basic Service				Basic Serv	031988577T	0	0	304.23	R1310	A3M4	20100914	20101013	0	29 4	2600
27196166	104973	106825	20101018	W	201010 Basic Service				Basic Serv	031970097T	0	0	97.35	R1310	A3M4M	20100914	20101013	0	29 2	2600
27196166	104973	106825	20101018	W	201010 Water Volume	4.00	@	.202000(	Water Volu	031970097T	4	0.202	0.81	R1310	A3M4M	20100914	20101013	0	29 2	2600
27196166	104973	106825	20101018	W	201010	61.00	@	3.207000		031970097T	61	3.207	195.63	R1310	A3M4M	20100914	20101013	0	29 2	2600
27196166	104973	106825	20101018	W	201010	435.00	@	2.015000		031970097T	435	2.015	876.53	R1310	A3M4M	20100914	20101013	0	29 2	2600
27196166	104973	106825	20101018	W	201010	4500.00	@	1.506000		031970097T	4500	1.506	6777	R1310	A3M4M	20100914	20101013	0	29 2	2600
27196166	104973	106825	20101018	W	201010	2506.00	@	1.151000		031970097T	2506	1.151	2884.41	R1310	A3M4M	20100914	20101013	0	29 2	2600
27486452	175506	106825	20101104	W	201011 Basic Service				Basic Serv	089154444T	0	0	10.88	R1310	A3M4	20101001	20101101	0	31 5/8	2600
27486452	175506	106825	20101104	W	201011 Water Volume	4.00	@	.202000(	Water Volu	089154444T	4	0.202	0.81	R1310	A3M4	20101001	20101101	0	31 5/8	2600
27486452	175506	106825	20101104	W	201011	16.00	@	3.207000		089154444T	16	3.207	51.31	R1310	A3M4	20101001	20101101	0	31 5/8	2600

27591378	104973	106825	20101116	W	201011 Basic Service				Basic Serv	031970097T	0	0	97.35	R1310	A3M4M	20101013	20101111	0	29 2	2600
27591378	104973	106825	20101116	W	201011 Water Volume	4.00	@	.202000	Water Volu	031970097T	4	0.202	0.81	R1310	A3M4M	20101013	20101111	0	29 2	2600
27591378	104973	106825	20101116	W	201011	61.00	@	3.207000		031970097T	61	3.207	195.63	R1310	A3M4M	20101013	20101111	0	29 2	2600
27591378	104973	106825	20101116	W	201011	435.00	@	2.015000		031970097T	435	2.015	876.53	R1310	A3M4M	20101013	20101111	0	29 2	2600
27591378	104973	106825	20101116	W	201011	4500.00	@	1.506000		031970097T	4500	1.506	6777	R1310	A3M4M	20101013	20101111	0	29 2	2600
27591378	104973	106825	20101116	W	201011	2041.00	@	1.151000		031970097T	2041	1.151	2349.19	R1310	A3M4M	20101013	20101111	0	29 2	2600
27591378	104973	106825	20101116	W	201011 Basic Service				Basic Serv	031988577T	0	0	304.23	R1310	A3M4	20101013	20101111	0	29 4	2600
27756659	175506	106825	20101206	W	201012 Basic Service				Basic Serv	089154444T	0	0	10.88	R1310	A3M4	20101101	20101202	0	31 5/8	2600
27756659	175506	106825	20101206	W	201012 Water Volume	4.00	@	.202000	Water Volu	089154444T	4	0.202	0.81	R1310	A3M4	20101101	20101202	0	31 5/8	2600
27756659	175506	106825	20101206	W	201012	19.00	@	3.207000		089154444T	19	3.207	60.93	R1310	A3M4	20101101	20101202	0	31 5/8	2600
27856365	104973	106825	20101215	W	201012 Basic Service				Basic Serv	031970097T	0	0	97.35	R1310	A3M4M	20101111	20101213	0	32 2	2600
27856365	104973	106825	20101215	W	201012 Water Volume	4.00	@	.202000	Water Volu	031970097T	4	0.202	0.81	R1310	A3M4M	20101111	20101213	0	32 2	2600
27856365	104973	106825	20101215	W	201012	61.00	@	3.207000		031970097T	61	3.207	195.63	R1310	A3M4M	20101111	20101213	0	32 2	2600
27856365	104973	106825	20101215	W	201012	435.00	@	2.015000		031970097T	435	2.015	876.53	R1310	A3M4M	20101111	20101213	0	32 2	2600
27856365	104973	106825	20101215	W	201012	4500.00	@	1.506000		031970097T	4500	1.506	6777	R1310	A3M4M	20101111	20101213	0	32 2	2600
27856365	104973	106825	20101215	W	201012	1634.00	@	1.151000		031970097T	1634	1.151	1880.73	R1310	A3M4M	20101111	20101213	0	32 2	2600
27856365	104973	106825	20101215	W	201012 Basic Service				Basic Serv	031988577T	0	0	304.23	R1310	A3M4	20101111	20101213	0	32 4	2600
28133235	175506	106825	20110113	W	201101 Basic Service				Basic Serv	089154444T	0	0	10.88	R1310	A3M4	20101202	20110103	0	32 5/8	2600
28133235	175506	106825	20110113	W	201101 Water Volume	4.00	@	.202000	Water Volu	089154444T	4	0.202	0.81	R1310	A3M4	20101202	20110103	0	32 5/8	2600
28133235	175506	106825	20110113	W	201101	8.00	@	3.207000		089154444T	8	3.207	25.66	R1310	A3M4	20101202	20110103	0	32 5/8	2600
28154352	104973	106825	20110117	W	201101 Basic Service				Basic Serv	031970097T	0	0	97.35	R1310	A3M4M	20101213	20110112	0	30 2	2600
28154352	104973	106825	20110117	W	201101 Water Volume	4.00	@	.202000	Water Volu	031970097T	4	0.202	0.81	R1310	A3M4M	20101213	20110112	0	30 2	2600
28154352	104973	106825	20110117	W	201101	61.00	@	3.207000		031970097T	61	3.207	195.63	R1310	A3M4M	20101213	20110112	0	30 2	2600
28154352	104973	106825	20110117	W	201101	435.00	@	2.015000		031970097T	435	2.015	876.53	R1310	A3M4M	20101213	20110112	0	30 2	2600
28154352	104973	106825	20110117	W	201101	4500.00	@	1.506000		031970097T	4500	1.506	6777	R1310	A3M4M	20101213	20110112	0	30 2	2600
28154352	104973	106825	20110117	W	201101	986.00	@	1.151000		031970097T	986	1.151	1134.89	R1310	A3M4M	20101213	20110112	0	30 2	2600
28154352	104973	106825	20110117	W	201101 Basic Service				Basic Serv	031988577T	0	0	304.23	R1310	A3M4	20101213	20110112	0	30 4	2600
28297034	175506	106825	20110203	W	201102 Basic Service				Basic Serv	089154444T	0	0	10.88	R1310	A3M4	20110103	20110131	0	28 5/8	2600
28297034	175506	106825	20110203	W	201102 Water Volume	4.00	@	.202000	Water Volu	089154444T	4	0.202	0.81	R1310	A3M4	20110103	20110131	0	28 5/8	2600
28297034	175506	106825	20110203	W	201102	43.00	@	3.207000		089154444T	43	3.207	137.9	R1310	A3M4	20110103	20110131	0	28 5/8	2600
28430624	104973	106825	20110216	W	201102 Basic Service				Basic Serv	031970097T	0	0	97.35	R1310	A3M4M	20110112	20110210	0	29 2	2600
28430624	104973	106825	20110216	W	201102 Water Volume	4.00	@	.202000	Water Volu	031970097T	4	0.202	0.81	R1310	A3M4M	20110112	20110210	0	29 2	2600
28430624	104973	106825	20110216	W	201102	61.00	@	3.207000		031970097T	61	3.207	195.63	R1310	A3M4M	20110112	20110210	0	29 2	2600
28430624	104973	106825	20110216	W	201102	435.00	@	2.015000		031970097T	435	2.015	876.53	R1310	A3M4M	20110112	20110210	0	29 2	2600
28430624	104973	106825	20110216	W	201102	4500.00	@	1.506000		031970097T	4500	1.506	6777	R1310	A3M4M	20110112	20110210	0	29 2	2600
28430624	104973	106825	20110216	W	201102	1831.00	@	1.151000		031970097T	1831	1.151	2107.48	R1310	A3M4M	20110112	20110210	0	29 2	2600
28430624	104973	106825	20110216	W	201102 Basic Service				Basic Serv	031988577T	0	0	304.23	R1310	A3M4	20110112	20110210	0	29 4	2600
28590302	175506	106825	20110304	W	201103 Basic Service				Basic Serv	089154444T	0	0	10.88	R1310	A3M4	20110131	20110302	0	30 5/8	2600
28590302	175506	106825	20110304	W	201103 Water Volume	4.00	@	.202000	Water Volu	089154444T	4	0.202	0.81	R1310	A3M4	20110131	20110302	0	30 5/8	2600
28590302	175506	106825	20110304	W	201103	31.00	@	3.207000		089154444T	31	3.207	99.42	R1310	A3M4	20110131	20110302	0	30 5/8	2600
28689175	104973	106825	20110316	W	201103 Basic Service				Basic Serv	031970097T	0	0	97.35	R1310	A3M4M	20110210	20110311	0	29 2	2600
28689175	104973	106825	20110316	W	201103 Water Volume	4.00	@	.202000	Water Volu	031970097T	4	0.202	0.81	R1310	A3M4M	20110210	20110311	0	29 2	2600
28689175	104973	106825	20110316	W	201103	61.00	@	3.207000		031970097T	61	3.207	195.63	R1310	A3M4M	20110210	20110311	0	29 2	2600
28689175	104973	106825	20110316	W	201103	435.00	@	2.015000		031970097T	435	2.015	876.53	R1310	A3M4M	20110210	20110311	0	29 2	2600
28689175	104973	106825	20110316	W	201103	4500.00	@	1.506000		031970097T	4500	1.506	6777	R1310	A3M4M	20110210	20110311	0	29 2	2600
28689175	104973	106825	20110316	W	201103	1500.00	@	1.151000		031970097T	1500	1.151	1726.5	R1310	A3M4M	20110210	20110311	0	29 2	2600
28689175	104973	106825	20110316	W	201103 Basic Service				Basic Serv	031988577T	0	0	304.23	R1310	A3M4	20110210	20110311	0	29 4	2600
28852750	175506	106825	20110404	W	201104 Basic Service				Basic Serv	089154444T	0	0	10.88	R1310	A3M4	20110302	20110330	0	28 5/8	2600
28852750	175506	106825	20110404	W	201104 Water Volume	4.00	@	.202000	Water Volu	089154444T	4	0.202	0.81	R1310	A3M4	20110302	20110330	0	28 5/8	2600
28852750	175506	106825	20110404	W	201104	19.00	@	3.207000		089154444T	19	3.207	60.93	R1310	A3M4	20110302	20110330	0	28 5/8	2600
28969531	104973	106825	20110414	W	201104 Basic Service				Basic Serv	031970097T	0	0	75.37	R1310	A3M4M	20110311	20110404	0.774194	24 2	2600
28969531	104973	106825	20110414	W	201104 Water Volume	3.10	@	.202000	Water Volu	031970097T	3.1	0.202	0.63	R1310	A3M4M	20110311	20110404	0.774194	24 2	2600
28969531	104973	106825	20110414	W	201104	47.23	@	3.207000		031970097T	47.23	3.207	151.47	R1310	A3M4M	20110311	20110404	0.774194	24 2	2600
28969531	104973	106825	20110414	W	201104	336.77	@	2.015000		031970097T	336.77	2.015	678.59	R1310	A3M4M	20110311	20110404	0.774194	24 2	2600
28969531	104973	106825	20110414	W	201104	3483.87	@	1.506000		031970097T	3483.87	1.506	5246.71	R1310	A3M4M	20110311	20110404	0.774194	24 2	2600
28969531	104973	106825	20110414	W	201104	1616.51	@	1.151000		031970097T	1616.51	1.151	1860.6	R1310	A3M4M	20110311	20110404	0.774194	24 2	2600
28969531	104973	106825	20110414	W	201104 Basic Service				Basic Serv	031970097T	0	0	25.34	R1310	A3M4M	20110405	20110411	0.225807	7 2	2600
28969531	104973	106825	20110414	W	201104 Water Volume	.90	@	.233000	Water Volu	031970097T	0.9	0.233	0.21	R1310	A3M4M	20110405	20110411	0.225807	7 2	2600

28969531	104973	106825	20110414	W	201104	13.77 @ 3.696000			031970097T	13.77	3.696	50.89	R1310	A3M4M	20110405	20110411	0.225807		7	2	2600
28969531	104973	106825	20110414	W	201104	98.23 @ 2.322000			031970097T	98.23	2.322	228.09	R1310	A3M4M	20110405	20110411	0.225807		7	2	2600
28969531	104973	106825	20110414	W	201104	1016.13 @ 1.736000			031970097T	1016.13	1.736	1764	R1310	A3M4M	20110405	20110411	0.225807		7	2	2600
28969531	104973	106825	20110414	W	201104	471.49 @ 1.327000			031970097T	471.49	1.327	625.67	R1310	A3M4M	20110405	20110411	0.225807		7	2	2600
28969531	104973	106825	20110414	W	201104 Basic Service		Basic Serv		031988577T	0	0	235.53	R1310	A3M4	20110311	20110404	0.774194		24	4	2600
28969531	104973	106825	20110414	W	201104 Basic Service		Basic Serv		031988577T	0	0	79.17	R1310	A3M4	20110405	20110411	0.225807		7	4	2600
29128028	175506	106825	20110504	W	201105 Basic Service		Basic Serv		089154444T	0	0	1.81	R1310	A3M4	20110330	20110404	0.166667		5	5/8	2600
29128028	175506	106825	20110504	W	201105 Water Volume	.67 @ .202000	Water Volu		089154444T	0.67	0.202	0.14	R1310	A3M4	20110330	20110404	0.166667		5	5/8	2600
29128028	175506	106825	20110504	W	201105	2.66 @ 3.207000			089154444T	2.66	3.207	8.53	R1310	A3M4	20110330	20110404	0.166667		5	5/8	2600
29128028	175506	106825	20110504	W	201105 Basic Service		Basic Serv		089154444T	0	0	5.43	R1310	A3M4	20110405	20110417	0.433333		13	5/8	2600
29128028	175506	106825	20110504	W	201105 Water Volume	1.73 @ .233000	Water Volu		089154444T	1.73	0.233	0.4	R1310	A3M4	20110405	20110417	0.433333		13	5/8	2600
29128028	175506	106825	20110504	W	201105	6.94 @ 3.696000			089154444T	6.94	3.696	25.65	R1310	A3M4	20110405	20110417	0.433333		13	5/8	2600
29128028	175506	106825	20110504	W	201105 Basic Service		Basic Serv		089154444T	0	0	5.24	R1310	A3M4	20110418	20110429	0.4		12	5/8	2600
29128028	175506	106825	20110504	W	201105 Water Volume	1.60 @ .243000	Water Volu		089154444T	1.6	0.243	0.39	R1310	A3M4	20110418	20110429	0.4		12	5/8	2600
29128028	175506	106825	20110504	W	201105	6.40 @ 3.857000			089154444T	6.4	3.857	24.68	R1310	A3M4	20110418	20110429	0.4		12	5/8	2600
29235700	104973	106825	20110516	W	201105 Basic Service		Basic Serv		031970097T	0	0	22.44	R1310	A3M4M	20110411	20110417	0.2		6	2	2600
29235700	104973	106825	20110516	W	201105 Water Volume	.80 @ .233000	Water Volu		031970097T	0.8	0.233	0.19	R1310	A3M4M	20110411	20110417	0.2		6	2	2600
29235700	104973	106825	20110516	W	201105	12.20 @ 3.696000			031970097T	12.2	3.696	45.09	R1310	A3M4M	20110411	20110417	0.2		6	2	2600
29235700	104973	106825	20110516	W	201105	87.00 @ 2.322000			031970097T	87	2.322	202.01	R1310	A3M4M	20110411	20110417	0.2		6	2	2600
29235700	104973	106825	20110516	W	201105	900.00 @ 1.736000			031970097T	900	1.736	1562.4	R1310	A3M4M	20110411	20110417	0.2		6	2	2600
29235700	104973	106825	20110516	W	201105	391.40 @ 1.327000			031970097T	391.4	1.327	519.39	R1310	A3M4M	20110411	20110417	0.2		6	2	2600
29235700	104973	106825	20110516	W	201105 Basic Service		Basic Serv		031970097T	0	0	93.68	R1310	A3M4M	20110418	20110511	0.8		24	2	2600
29235700	104973	106825	20110516	W	201105 Water Volume	3.20 @ .243000	Water Volu		031970097T	3.2	0.243	0.78	R1310	A3M4M	20110418	20110511	0.8		24	2	2600
29235700	104973	106825	20110516	W	201105	48.80 @ 3.857000			031970097T	48.8	3.857	188.22	R1310	A3M4M	20110418	20110511	0.8		24	2	2600
29235700	104973	106825	20110516	W	201105	348.00 @ 2.424000			031970097T	348	2.424	843.55	R1310	A3M4M	20110418	20110511	0.8		24	2	2600
29235700	104973	106825	20110516	W	201105	3600.00 @ 1.712000			031970097T	3600	1.712	6163.2	R1310	A3M4M	20110418	20110511	0.8		24	2	2600
29235700	104973	106825	20110516	W	201105	1565.60 @ 1.308000			031970097T	1565.6	1.308	2047.8	R1310	A3M4M	20110418	20110511	0.8		24	2	2600
29235700	104973	106825	20110516	W	201105 Basic Service		Basic Serv		031988577T	0	0	70.13	R1310	A3M4	20110411	20110417	0.2		6	4	2600
29235700	104973	106825	20110516	W	201105 Basic Service		Basic Serv		031988577T	0	0	292.75	R1310	A3M4	20110418	20110511	0.8		24	4	2600
29522656	104973	106825	20110616	W	201106 Basic Service		Basic Serv		031970097T	0	0	117.1	R1310	A3M4M	20110511	20110613	0		33	2	2600
29522656	104973	106825	20110616	W	201106 Water Volume	4.00 @ .243000	Water Volu		031970097T	4	0.243	0.97	R1310	A3M4M	20110511	20110613	0		33	2	2600
29522656	104973	106825	20110616	W	201106	61.00 @ 3.857000			031970097T	61	3.857	235.28	R1310	A3M4M	20110511	20110613	0		33	2	2600
29522656	104973	106825	20110616	W	201106	435.00 @ 2.424000			031970097T	435	2.424	1054.44	R1310	A3M4M	20110511	20110613	0		33	2	2600
29522656	104973	106825	20110616	W	201106	4500.00 @ 1.712000			031970097T	4500	1.712	7704	R1310	A3M4M	20110511	20110613	0		33	2	2600
29522656	104973	106825	20110616	W	201106	2867.00 @ 1.308000			031970097T	2867	1.308	3750.04	R1310	A3M4M	20110511	20110613	0		33	2	2600
29522656	104973	106825	20110616	W	201106 Basic Service		Basic Serv		031988577T	0	0	365.94	R1310	A3M4	20110511	20110613	0		33	4	2600
29798229	104973	106825	20110719	W	201107 Basic Service		Basic Serv		031970097T	0	0	117.1	R1310	A3M4M	20110613	20110714	0		31	2	2600
29798229	104973	106825	20110719	W	201107 Water Volume	4.00 @ .243000	Water Volu		031970097T	4	0.243	0.97	R1310	A3M4M	20110613	20110714	0		31	2	2600
29798229	104973	106825	20110719	W	201107	61.00 @ 3.857000			031970097T	61	3.857	235.28	R1310	A3M4M	20110613	20110714	0		31	2	2600
29798229	104973	106825	20110719	W	201107	435.00 @ 2.424000			031970097T	435	2.424	1054.44	R1310	A3M4M	20110613	20110714	0		31	2	2600
29798229	104973	106825	20110719	W	201107	4500.00 @ 1.712000			031970097T	4500	1.712	7704	R1310	A3M4M	20110613	20110714	0		31	2	2600
29798229	104973	106825	20110719	W	201107	2299.00 @ 1.308000			031970097T	2299	1.308	3007.09	R1310	A3M4M	20110613	20110714	0		31	2	2600
29798229	104973	106825	20110719	W	201107 Basic Service		Basic Serv		031988577T	0	0	365.94	R1310	A3M4	20110613	20110714	0		31	4	2600
30074764	104973	106825	20110817	W	201108 Basic Service		Basic Serv		031970097T	0	0	117.1	R1310	A3M4M	20110714	20110812	0		29	2	2600
30074764	104973	106825	20110817	W	201108 Water Volume	4.00 @ .243000	Water Volu		031970097T	4	0.243	0.97	R1310	A3M4M	20110714	20110812	0		29	2	2600
30074764	104973	106825	20110817	W	201108	61.00 @ 3.857000			031970097T	61	3.857	235.28	R1310	A3M4M	20110714	20110812	0		29	2	2600
30074764	104973	106825	20110817	W	201108	435.00 @ 2.424000			031970097T	435	2.424	1054.44	R1310	A3M4M	20110714	20110812	0		29	2	2600
30074764	104973	106825	20110817	W	201108	4500.00 @ 1.712000			031970097T	4500	1.712	7704	R1310	A3M4M	20110714	20110812	0		29	2	2600
30074764	104973	106825	20110817	W	201108	2169.00 @ 1.308000			031970097T	2169	1.308	2837.05	R1310	A3M4M	20110714	20110812	0		29	2	2600
30074764	104973	106825	20110817	W	201108 Basic Service		Basic Serv		031988577T	0	0	365.94	R1310	A3M4	20110714	20110812	0		29	4	2600
30356722	104973	106825	20110919	W	201109 Basic Service		Basic Serv		031970097T	0	0	117.1	R1310	A3M4M	20110812	20110914	0		33	2	2600
30356722	104973	106825	20110919	W	201109 Water Volume	4.00 @ .243000	Water Volu		031970097T	4	0.243	0.97	R1310	A3M4M	20110812	20110914	0		33	2	2600
30356722	104973	106825	20110919	W	201109	61.00 @ 3.857000			031970097T	61	3.857	235.28	R1310	A3M4M	20110812	20110914	0		33	2	2600
30356722	104973	106825	20110919	W	201109	435.00 @ 2.424000			031970097T	435	2.424	1054.44	R1310	A3M4M	20110812	20110914	0		33	2	2600
30356722	104973	106825	20110919	W	201109	4500.00 @ 1.712000			031970097T	4500	1.712	7704	R1310	A3M4M	20110812	20110914	0		33	2	2600
30356722	104973	106825	20110919	W	201109	2903.00 @ 1.308000			031970097T	2903	1.308	3797.12	R1310	A3M4M	20110812	20110914	0		33	2	2600
30356722	104973	106825	20110919	W	201109 Basic Service		Basic Serv		031988577T	0	0	365.94	R1310	A3M4	20110812	20110914	0		33	4	2600
30628824	104973	106825	20111018	W	201110 Basic Service		Basic Serv		031970097T	0	0	117.1	R1310	A3M4M	20110914	20111013	0		29	2	2600
30628824	104973	106825	20111018	W	201110 Water Volume	4.00 @ .243000	Water Volu		031970097T	4	0.243	0.97	R1310	A3M4M	20110914	20111013	0		29	2	2600
30628824	104973	106825	20111018	W	201110	61.00 @ 3.857000			031970097T	61	3.857	235.28	R1310	A3M4M	20110914	20111013	0		29	2	2600
30628824	104973	106825	20111018	W	201110	435.00 @ 2.424000			031970097T	435	2.424	1054.44	R1310	A3M4M	20110914	20111013	0		29	2	2600
30628824	104973	106825	20111018	W	201110	4500.00 @ 1.712000			031970097T	4500	1.712	7704	R1310	A3M4M	20110914	20111013	0		29	2	2600

30628824	104973	106825	20111018	W	201110	1047.00 @ 1.308000			031970097T	1047	1.308	1369.48	R1310	A3M4M	20110914	20111013	0	29	2	2600
30628824	104973	106825	20111018	W	201110	Basic Service		Basic Serv	031988577T	0	0	365.94	R1310	A3M4	20110914	20111013	0	29	4	2600
30939202	104973	106825	20111117	W	201111	Basic Service		Basic Serv	031970097T	0	0	117.1	R1310	A3M4M	20111013	20111114	0	32	2	2600
30939202	104973	106825	20111117	W	201111	Water Volume	4.00 @ .243000	Water Volu	031970097T	4	0.243	0.97	R1310	A3M4M	20111013	20111114	0	32	2	2600
30939202	104973	106825	20111117	W	201111	61.00 @ 3.857000			031970097T	61	3.857	235.28	R1310	A3M4M	20111013	20111114	0	32	2	2600
30939202	104973	106825	20111117	W	201111	435.00 @ 2.424000			031970097T	435	2.424	1054.44	R1310	A3M4M	20111013	20111114	0	32	2	2600
30939202	104973	106825	20111117	W	201111	4500.00 @ 1.712000			031970097T	4500	1.712	7704	R1310	A3M4M	20111013	20111114	0	32	2	2600
30939202	104973	106825	20111117	W	201111	1923.00 @ 1.308000			031970097T	1923	1.308	2515.28	R1310	A3M4M	20111013	20111114	0	32	2	2600
30939202	104973	106825	20111117	W	201111	Basic Service		Basic Serv	031988577T	0	0	365.94	R1310	A3M4	20111013	20111114	0	32	4	2600
31205009	104973	106825	20111215	W	201112	Basic Service		Basic Serv	031970097T	0	0	117.1	R1310	A3M4M	20111114	20111212	0	28	2	2600
31205009	104973	106825	20111215	W	201112	Water Volume	4.00 @ .243000	Water Volu	031970097T	4	0.243	0.97	R1310	A3M4M	20111114	20111212	0	28	2	2600
31205009	104973	106825	20111215	W	201112	61.00 @ 3.857000			031970097T	61	3.857	235.28	R1310	A3M4M	20111114	20111212	0	28	2	2600
31205009	104973	106825	20111215	W	201112	435.00 @ 2.424000			031970097T	435	2.424	1054.44	R1310	A3M4M	20111114	20111212	0	28	2	2600
31205009	104973	106825	20111215	W	201112	4500.00 @ 1.712000			031970097T	4500	1.712	7704	R1310	A3M4M	20111114	20111212	0	28	2	2600
31205009	104973	106825	20111215	W	201112	40.00 @ 1.308000			031970097T	40	1.308	52.32	R1310	A3M4M	20111114	20111212	0	28	2	2600
31205009	104973	106825	20111215	W	201112	Basic Service		Basic Serv	031988577T	0	0	365.94	R1310	A3M4	20111114	20111212	0	28	4	2600
										312992										

Region	Account Name
26CC	BASF Corporation
26CC	BASF Corporation
26CC	BASF Corporation

26CC BASF Corporation

26CC BASF Corporation
26CC BASF Corporation
26CC BASF Corporation
26CC BASF Corporation
26CC BASF Corporation
26CC BASF Corporation
26CC BASF Corporation

26CC BASF Corporation
26CC BASF Corporation
26CC BASF Corporation

26CC BASF Corporation
26CC BASF Corporation
26CC BASF Corporation
26CC BASF Corporation
26CC BASF Corporation
26CC BASF Corporation
26CC BASF Corporation

26CC BASF Corporation
26CC BASF Corporation
26CC BASF Corporation

26CC BASF Corporation
26CC BASF Corporation
26CC BASF Corporation
26CC BASF Corporation
26CC BASF Corporation
26CC BASF Corporation
26CC BASF Corporation

26CC BASF Corporation
26CC BASF Corporation

26CC BASF Corporation
26CC BASF Corporation
26CC BASF Corporation
26CC BASF Corporation
26CC BASF Corporation
26CC BASF Corporation
26CC BASF Corporation

26CC BASF Corporation
26CC BASF Corporation
26CC BASF Corporation
26CC BASF Corporation
26CC BASF Corporation
26CC BASF Corporation
26CC BASF Corporation

26CC BASF Corporation
26CC BASF Corporation
26CC BASF Corporation
26CC BASF Corporation
26CC BASF Corporation
26CC BASF Corporation
26CC BASF Corporation
26CC BASF Corporation
26CC BASF Corporation
26CC BASF Corporation
26CC BASF Corporation

26CC BASF Corporation
26CC BASF Corporation

26CC	BASF Corporation
26CC	BASF Corporation
26CC	BASF Corporation
26CC	BASF Corporation
26CC	BASF Corporation
26CC	BASF Corporation
26CC	BASF Corporation
26CC	BASF Corporation
26CC	BASF Corporation
26CC	BASF Corporation
26CC	BASF Corporation
26CC	BASF Corporation
26CC	BASF Corporation
26CC	BASF Corporation
26CC	BASF Corporation
26CC	BASF Corporation
26CC	BASF Corporation
26CC	BASF Corporation
26CC	BASF Corporation
26CC	BASF Corporation
26CC	BASF Corporation
26CC	BASF Corporation
26CC	BASF Corporation
26CC	BASF Corporation
26CC	BASF Corporation
26CC	BASF Corporation
26CC	BASF Corporation
26CC	BASF Corporation
26CC	BASF Corporation
26CC	BASF Corporation
26CC	BASF Corporation
26CC	BASF Corporation
26CC	BASF Corporation
26CC	BASF Corporation
26CC	BASF Corporation
26CC	BASF Corporation
26CC	BASF Corporation
26CC	BASF Corporation
26CC	BASF Corporation
26CC	BASF Corporation
26CC	BASF Corporation
26CC	BASF Corporation
26CC	BASF Corporation
26CC	BASF Corporation
26CC	BASF Corporation
26CC	BASF Corporation
26CC	BASF Corporation
26CC	BASF Corporation
26CC	BASF Corporation
26CC	BASF Corporation
26CC	BASF Corporation
26CC	BASF Corporation
26CC	BASF Corporation
26CC	BASF Corporation
26CC	BASF Corporation
26CC	BASF Corporation
26CC	BASF Corporation
26CC	BASF Corporation

26CC	BASF Corporation
26CC	BASF Corporation
26CC	BASF Corporation

26CC	BASF Corporation
26CC	BASF Corporation
26CC	BASF Corporation

26CC	BASF Corporation
26CC	BASF Corporation
26CC	BASF Corporation

26CC	BASF Corporation
26CC	BASF Corporation
26CC	BASF Corporation

26CC	BASF Corporation
26CC	BASF Corporation
26CC	BASF Corporation

26CC	BASF Corporation
26CC	BASF Corporation
26CC	BASF Corporation
26CC	BASF Corporation
26CC	BASF Corporation
26CC	BASF Corporation
26CC	BASF Corporation
26CC	BASF Corporation
26CC	BASF Corporation
26CC	BASF Corporation
26CC	BASF Corporation
26CC	BASF Corporation
26CC	BASF Corporation
26CC	BASF Corporation
26CC	BASF Corporation

Bill ID	Account #	Customer #	Bill Date	Canc/Rebill	Utility	Adj Code	Revenue Month	Description	Description 1	Meter #	Usage	Rate	Rev Amnt	Rev Code	Rate Schedule	Begin Date	End Date	Pro Rate	Days	Meter Size	District
17895734	104630	106482	20080122		W		200801	Basic Service	Basic Serv	070000157	0	0	93.27	R1310	A3M4	20071217	20080117	0	31	2	2600
17895734	104630	106482	20080122		W		200801	Basic Service	Basic Serv	031984252	0	0	291.49	R1310	A3M4M	20071217	20080117	0	31	4	2600
17895734	104630	106482	20080122		W		200801	Water Volume	Water Volu	031984252	4	0.194	0.78	R1310	A3M4M	20071217	20080117	0	31	4	2600
17895734	104630	106482	20080122		W		200801	4.00 @ .194000		031984252	61	3.073	187.45	R1310	A3M4M	20071217	20080117	0	31	4	2600
17895734	104630	106482	20080122		W		200801	61.00 @ 3.073000		031984252	435	1.931	839.99	R1310	A3M4M	20071217	20080117	0	31	4	2600
17895734	104630	106482	20080122		W		200801	435.00 @ 1.931000		031984252	4500	1.443	6493.5	R1310	A3M4M	20071217	20080117	0	31	4	2600
17895734	104630	106482	20080122		W		200801	4500.00 @ 1.443000		031984252	3600	1.103	3970.8	R1310	A3M4M	20071217	20080117	0	31	4	2600
17895734	104630	106482	20080122		W		200801	3600.00 @ 1.103000		031984252	0	0	93.27	R1310	A3M4	20080117	20080215	0	29	2	2600
18204045	104630	106482	20080220		W		200802	Basic Service	Basic Serv	070000157	0	0	291.49	R1310	A3M4M	20080117	20080215	0	29	4	2600
18204045	104630	106482	20080220		W		200802	Basic Service	Basic Serv	031984252	0	0	0.78	R1310	A3M4M	20080117	20080215	0	29	4	2600
18204045	104630	106482	20080220		W		200802	Water Volume	Water Volu	031984252	4	0.194	187.45	R1310	A3M4M	20080117	20080215	0	29	4	2600
18204045	104630	106482	20080220		W		200802	4.00 @ .194000		031984252	61	3.073	839.99	R1310	A3M4M	20080117	20080215	0	29	4	2600
18204045	104630	106482	20080220		W		200802	61.00 @ 3.073000		031984252	435	1.931	6493.5	R1310	A3M4M	20080117	20080215	0	29	4	2600
18204045	104630	106482	20080220		W		200802	435.00 @ 1.931000		031984252	4500	1.443	3848.37	R1310	A3M4M	20080117	20080215	0	29	4	2600
18204045	104630	106482	20080220		W		200802	4500.00 @ 1.443000		031984252	3489	1.103	3059.72	R1310	A3M4M	20080117	20080215	0	29	4	2600
18204045	104630	106482	20080220		W		200802	3489.00 @ 1.103000		031984252	2774	1.103	2460.22	R1310	A3M4M	20080117	20080215	0	29	4	2600
18527779	104630	106482	20080320		W		200803	Basic Service	Basic Serv	070000157	0	0	93.27	R1310	A3M4	20080215	20080317	0	31	2	2600
18527779	104630	106482	20080320		W		200803	Basic Service	Basic Serv	031984252	0	0	291.49	R1310	A3M4M	20080215	20080317	0	31	4	2600
18527779	104630	106482	20080320		W		200803	Water Volume	Water Volu	031984252	4	0.194	0.78	R1310	A3M4M	20080215	20080317	0	31	4	2600
18527779	104630	106482	20080320		W		200803	4.00 @ .194000		031984252	61	3.073	187.45	R1310	A3M4M	20080215	20080317	0	31	4	2600
18527779	104630	106482	20080320		W		200803	61.00 @ 3.073000		031984252	435	1.931	839.99	R1310	A3M4M	20080215	20080317	0	31	4	2600
18527779	104630	106482	20080320		W		200803	435.00 @ 1.931000		031984252	4500	1.443	6493.5	R1310	A3M4M	20080215	20080317	0	31	4	2600
18527779	104630	106482	20080320		W		200803	4500.00 @ 1.443000		031984252	4500	1.443	6493.5	R1310	A3M4M	20080215	20080317	0	31	4	2600
18527779	104630	106482	20080320		W		200803	2774.00 @ 1.103000		031984252	2774	1.103	3059.72	R1310	A3M4M	20080215	20080317	0	31	4	2600
18851974	104630	106482	20080422		W		200804	Basic Service	Basic Serv	070000157	0	0	93.27	R1310	A3M4	20080317	20080417	0	31	2	2600
18851974	104630	106482	20080422		W		200804	Basic Service	Basic Serv	031984252	0	0	291.49	R1310	A3M4M	20080317	20080417	0	31	4	2600
18851974	104630	106482	20080422		W		200804	Water Volume	Water Volu	031984252	4	0.194	0.78	R1310	A3M4M	20080317	20080417	0	31	4	2600
18851974	104630	106482	20080422		W		200804	4.00 @ .194000		031984252	61	3.073	187.45	R1310	A3M4M	20080317	20080417	0	31	4	2600
18851974	104630	106482	20080422		W		200804	61.00 @ 3.073000		031984252	435	1.931	839.99	R1310	A3M4M	20080317	20080417	0	31	4	2600
18851974	104630	106482	20080422		W		200804	435.00 @ 1.931000		031984252	4500	1.443	6493.5	R1310	A3M4M	20080317	20080417	0	31	4	2600
18851974	104630	106482	20080422		W		200804	4500.00 @ 1.443000		031984252	3407	1.103	3757.92	R1310	A3M4M	20080317	20080417	0	31	4	2600
18851974	104630	106482	20080422		W		200804	3407.00 @ 1.103000		031984252	0	0	93.27	R1310	A3M4	20080417	20080516	0	29	2	2600
19156043	104630	106482	20080521		W		200805	Basic Service	Basic Serv	070000157	0	0	93.27	R1310	A3M4	20080417	20080516	0	29	2	2600
19156043	104630	106482	20080521		W		200805	Basic Service	Basic Serv	031984252	0	0	291.49	R1310	A3M4M	20080417	20080516	0	29	4	2600
19156043	104630	106482	20080521		W		200805	Water Volume	Water Volu	031984252	4	0.194	0.78	R1310	A3M4M	20080417	20080516	0	29	4	2600
19156043	104630	106482	20080521		W		200805	4.00 @ .194000		031984252	61	3.073	187.45	R1310	A3M4M	20080417	20080516	0	29	4	2600
19156043	104630	106482	20080521		W		200805	61.00 @ 3.073000		031984252	435	1.931	839.99	R1310	A3M4M	20080417	20080516	0	29	4	2600
19156043	104630	106482	20080521		W		200805	435.00 @ 1.931000		031984252	4500	1.443	6493.5	R1310	A3M4M	20080417	20080516	0	29	4	2600
19156043	104630	106482	20080521		W		200805	4500.00 @ 1.443000		031984252	3107	1.103	3427.02	R1310	A3M4M	20080417	20080516	0	29	4	2600
19156043	104630	106482	20080521		W		200805	3107.00 @ 1.103000		031984252	0	0	93.27	R1310	A3M4	20080516	20080618	0	33	2	2600
19527624	104630	106482	20080630		W		200806	Basic Service	Basic Serv	070000157	0	0	291.49	R1310	A3M4M	20080516	20080618	0	33	4	2600
19527624	104630	106482	20080630		W		200806	Basic Service	Basic Serv	031984252	0	0	0.78	R1310	A3M4M	20080516	20080618	0	33	4	2600
19527624	104630	106482	20080630		W		200806	Water Volume	Water Volu	031984252	4	0.194	187.45	R1310	A3M4M	20080516	20080618	0	33	4	2600
19527624	104630	106482	20080630		W		200806	4.00 @ .194000		031984252	61	3.073	187.45	R1310	A3M4M	20080516	20080618	0	33	4	2600
19527624	104630	106482	20080630		W		200806	61.00 @ 3.073000		031984252	435	1.931	839.99	R1310	A3M4M	20080516	20080618	0	33	4	2600
19527624	104630	106482	20080630		W		200806	435.00 @ 1.931000		031984252	4500	1.443	6493.5	R1310	A3M4M	20080516	20080618	0	33	4	2600
19527624	104630	106482	20080630		W		200806	4500.00 @ 1.443000		031984252	4053	1.103	4470.46	R1310	A3M4M	20080516	20080618	0	33	4	2600
19527624	104630	106482	20080630		W		200806	4053.00 @ 1.103000		031984252	0	0	93.27	R1310	A3M4	20080618	20080721	0	33	2	2600
19786418	104630	106482	20080724		W		200807	Basic Service	Basic Serv	070000157	0	0	291.49	R1310	A3M4M	20080618	20080721	0	33	4	2600
19786418	104630	106482	20080724		W		200807	Basic Service	Basic Serv	031984252	0	0	0.78	R1310	A3M4M	20080618	20080721	0	33	4	2600
19786418	104630	106482	20080724		W		200807	Water Volume	Water Volu	031984252	4	0.194	187.45	R1310	A3M4M	20080618	20080721	0	33	4	2600
19786418	104630	106482	20080724		W		200807	4.00 @ .194000		031984252	61	3.073	187.45	R1310	A3M4M	20080618	20080721	0	33	4	2600
19786418	104630	106482	20080724		W		200807	61.00 @ 3.073000		031984252	435	1.931	839.99	R1310	A3M4M	20080618	20080721	0	33	4	2600
19786418	104630	106482	20080724		W		200807	435.00 @ 1.931000		031984252	4500	1.443	6493.5	R1310	A3M4M	20080618	20080721	0	33	4	2600
19786418	104630	106482	20080724		W		200807	4500.00 @ 1.443000		031984252	4339	1.103	4785.92	R1310	A3M4M	20080618	20080721	0	33	4	2600
19786418	104630	106482	20080724		W		200807	4339.00 @ 1.103000		031984252	0	0	93.27	R1310	A3M4	20080721	20080819	0	29	2	2600
20087713	104630	106482	20080822		W		200808	Basic Service	Basic Serv	070000157	0	0	291.49	R1310	A3M4M	20080721	20080819	0	29	4	2600
20087713	104630	106482	20080822		W		200808	Basic Service	Basic Serv	031984252	0	0	0.78	R1310	A3M4M	20080721	20080819	0	29	4	2600
20087713	104630	106482	20080822		W		200808	Water Volume	Water Volu	031984252	4	0.194	187.45	R1310	A3M4M	20080721	20080819	0	29	4	2600
20087713	104630	106482	20080822		W		200808	4.00 @ .194000		031984252	61	3.073	187.45	R1310	A3M4M	20080721	20080819	0	29	4	2600
20087713	104630	106482	20080822		W		200808	61.00 @ 3.073000		031984252	435	1.931	839.99	R1310	A3M4M	20080721	20080819	0	29	4	2600
20087713	104630	106482	20080822		W		200808	435.00 @ 1.931000		031984252	4500	1.443	6493.5	R1310	A3M4M	20080721	20080819	0	29	4	2600
20087713	104630	106482	20080822		W		200808	4500.00 @ 1.443000		031984252	2521	1.103	2780.66	R1310	A3M4M	20080721	20080819	0	29	4	2600
20087713	104630	106482	20080822		W		200808	2521.00 @ 1.103000		031984252	0	0	93.27	R1310	A3M4	20080819	20080919	0	31	2	2600
20424555	104630	106482	20080924		W		200809	Basic Service	Basic Serv	070000157	0	0	291.49	R1310	A3M4M	20080819	20080919	0	31	4	2600
20424555	104630	106482	20080924		W		200809	Basic Service	Basic Serv	031984252	0	0	0.78	R1310	A3M4M	20080819	20080919	0	31	4	2600
20424555	104630	106482	20080924		W		200809	Water Volume	Water Volu	031984252	4	0.194	187.45	R1310	A3M4M	20080819	20080919	0	31	4	2600
20424555	104630	106482	20080924		W		200809	4.00 @ .194000		031984252	61	3.073	187.45	R1310	A3M4M	20080819	20080919	0	31	4	2600
20424555	104630	106482	20080924		W		200809	61.00 @ 3.073000		031984252	435	1.931	839.99	R1310	A3M4M	20080819	20080919	0	31	4	2600
20424555	104630	106482	20080924		W		200809	435.00 @ 1.931000		031984252	4500	1.443	6493.5	R1310	A3M4M	20080819	20080919	0	31	4	2600
20424555	104630	106482	20080924		W		200809	4500.00 @ 1.443000		031984252	4157	1.103	4585.17	R1310	A3M4M	20080819	20080919	0	31	4	2600
20424555	104630	106482	20080924		W		200809	4157.00 @ 1.103000		031984252	0	0	33.1	R1310	A3M4	20080919	20080930	0.354839	11	2	2600
20726448	104630	106482	20081023		W		200810	Basic Service	Basic Serv	070000157	0	0	62.81	R1310	A3M4	20081001	20081020	0.645161	20	2	2600
20726448	104630	106482	20081023		W		200810	Basic Service	Basic Serv	031984252	0	0	103.43	R1310	A3M4M	20080919	20080930	0.354839	11	4	2600
20726448	104630	106482	20081023		W		200810	Water Volume	Water Volu	031984252	1.42	0.194	0.28	R1310	A3M4M	20080919	20080930	0.354839	11	4	2600

| | | |

| | | |

| | | |

| | | |

30975368	104630	106482	20111122	W	201111	Basic Service				Basic Serv	031984252	0	0	365.94	R1310	A3M4M	20111019	20111117	0	29	4	2600
30975368	104630	106482	20111122	W	201111	Water Volume	4.00	@	.243000	Water Volu	031984252	4	0.243	0.97	R1310	A3M4M	20111019	20111117	0	29	4	2600
30975368	104630	106482	20111122	W	201111		61.00	@	3.857000		031984252	61	3.857	235.28	R1310	A3M4M	20111019	20111117	0	29	4	2600
30975368	104630	106482	20111122	W	201111		435.00	@	2.424000		031984252	435	2.424	1054.44	R1310	A3M4M	20111019	20111117	0	29	4	2600
30975368	104630	106482	20111122	W	201111		4500.00	@	1.712000		031984252	4500	1.712	7704	R1310	A3M4M	20111019	20111117	0	29	4	2600
30975368	104630	106482	20111122	W	201111		2409.00	@	1.308000		031984252	2409	1.308	3150.97	R1310	A3M4M	20111019	20111117	0	29	4	2600
30975368	104630	106482	20111122	W	201111	Basic Service				Basic Serv	070000157	0	0	117.1	R1310	A3M4	20111020	20111117	0	28	2	2600
31251630	104630	106482	20111221	W	201112	Basic Service				Basic Serv	031984252	0	0	365.94	R1310	A3M4M	20111117	20111216	0	29	4	2600
31251630	104630	106482	20111221	W	201112	Water Volume	4.00	@	.243000	Water Volu	031984252	4	0.243	0.97	R1310	A3M4M	20111117	20111216	0	29	4	2600
31251630	104630	106482	20111221	W	201112		61.00	@	3.857000		031984252	61	3.857	235.28	R1310	A3M4M	20111117	20111216	0	29	4	2600
31251630	104630	106482	20111221	W	201112		435.00	@	2.424000		031984252	435	2.424	1054.44	R1310	A3M4M	20111117	20111216	0	29	4	2600
31251630	104630	106482	20111221	W	201112		4500.00	@	1.712000		031984252	4500	1.712	7704	R1310	A3M4M	20111117	20111216	0	29	4	2600
31251630	104630	106482	20111221	W	201112		2977.00	@	1.308000		031984252	2977	1.308	3893.92	R1310	A3M4M	20111117	20111216	0	29	4	2600
31251630	104630	106482	20111221	W	201112	Basic Service				Basic Serv	070000157	0	0	117.1	R1310	A3M4	20111117	20111216	0	29	2	2600

Region	Account Name
26CC	Bunge Foods Corporation
26CC	Bunge Foods Corporation
26CC	Bunge Foods Corporation

26CC	Bunge Foods Corporation
26CC	Bunge Foods Corporation
26CC	Bunge Foods Corporation

Bunge Foods Corporation 26CC

Bunge Foods Corporation 26CC
Bunge Foods Corporation 26CC
Bunge Foods Corporation 26CC

26CC	Bunge Foods Corporation
26CC	Bunge Foods Corporation
26CC	Bunge Foods Corporation

26CC	Bunge Foods Corporation
26CC	Bunge Foods Corporation
26CC	Bunge Foods Corporation
26CC	Bunge Foods Corporation
26CC	Bunge Foods Corporation
26CC	Bunge Foods Corporation
26CC	Bunge Foods Corporation
26CC	Bunge Foods Corporation
26CC	Bunge Foods Corporation
26CC	Bunge Foods Corporation
26CC	Bunge Foods Corporation
26CC	Bunge Foods Corporation
26CC	Bunge Foods Corporation
26CC	Bunge Foods Corporation

Bill ID	Account #	Customer #	Bill Date	Canc/Rebill	Utility	Adj Code	Revenue Month	Description	Description 1	Meter #	Usage	Rate	Rev Amnt	Rev Code	Rate Schedule	Begin Date	End Date	Pro Rate	Days	Meter Size	District
17932974	104455	106307	20080125		W		200801	Basic Service	Basic Serv	0319797738T	0	0	291.49	R1410	A4M4	20071220	20080122	0	33	4	2600
17932974	104455	106307	20080125		W		200801	Basic Service	Basic Serv	0700709987	0	0	93.27	R1410	A4M4M	20071220	20080122	0	33	2	2600
17932974	104455	106307	20080125		W		200801	Water Volume	4.00 @ .194000	Water Volu	0700709987	4	0.194	0.78	R1410	A4M4M	20071220	20080122	0	33	2	2600
17932974	104455	106307	20080125		W		200801		61.00 @ 3.073000		0700709987	61	3.073	187.45	R1410	A4M4M	20071220	20080122	0	33	2	2600
17932974	104455	106307	20080125		W		200801		435.00 @ 1.931000		0700709987	435	1.931	839.99	R1410	A4M4M	20071220	20080122	0	33	2	2600
17932974	104455	106307	20080125		W		200801		1785.00 @ 1.443000		0700709987	1785	1.443	2575.76	R1410	A4M4M	20071220	20080122	0	33	2	2600
17932975	104456	106308	20080125		W		200801	Basic Service	Basic Serv	0319797737	0	0	291.49	R1410	A4M4	20071220	20080122	0	33	4	2600
17932975	104456	106308	20080125		W		200801	Water Volume	4.00 @ .194000	Water Volu	0319797737	4	0.194	0.78	R1410	A4M4	20071220	20080122	0	33	4	2600
17932975	104456	106308	20080125		W		200801		61.00 @ 3.073000		0319797737	61	3.073	187.45	R1410	A4M4	20071220	20080122	0	33	4	2600
17932975	104456	106308	20080125		W		200801		435.00 @ 1.931000		0319797737	435	1.931	839.99	R1410	A4M4	20071220	20080122	0	33	4	2600
17932975	104456	106308	20080125		W		200801		4500.00 @ 1.443000		0319797737	4500	1.443	6493.5	R1410	A4M4	20071220	20080122	0	33	4	2600
17932975	104456	106308	20080125		W		200801		4440.00 @ 1.103000		0319797737	4440	1.103	4897.32	R1410	A4M4	20071220	20080122	0	33	4	2600
18247381	104455	106307	20080225		W		200802	Basic Service	Basic Serv	0319797738T	0	0	291.49	R1410	A4M4	20080122	20080220	0	29	4	2600
18247381	104455	106307	20080225		W		200802	Basic Service	Basic Serv	0700709987	0	0	93.27	R1410	A4M4M	20080122	20080220	0	29	2	2600
18247381	104455	106307	20080225		W		200802	Water Volume	4.00 @ .194000	Water Volu	0700709987	4	0.194	0.78	R1410	A4M4M	20080122	20080220	0	29	2	2600
18247381	104455	106307	20080225		W		200802		61.00 @ 3.073000		0700709987	61	3.073	187.45	R1410	A4M4M	20080122	20080220	0	29	2	2600
18247381	104455	106307	20080225		W		200802		435.00 @ 1.931000		0700709987	435	1.931	839.99	R1410	A4M4M	20080122	20080220	0	29	2	2600
18247381	104455	106307	20080225		W		200802		2353.00 @ 1.443000		0700709987	2353	1.443	3395.38	R1410	A4M4M	20080122	20080220	0	29	2	2600
18247382	104456	106308	20080225		W		200802	Basic Service	Basic Serv	0319797737	0	0	291.49	R1410	A4M4	20080122	20080220	0	29	4	2600
18247382	104456	106308	20080225		W		200802	Water Volume	4.00 @ .194000	Water Volu	0319797737	4	0.194	0.78	R1410	A4M4	20080122	20080220	0	29	4	2600
18247382	104456	106308	20080225		W		200802		61.00 @ 3.073000		0319797737	61	3.073	187.45	R1410	A4M4	20080122	20080220	0	29	4	2600
18247382	104456	106308	20080225		W		200802		435.00 @ 1.931000		0319797737	435	1.931	839.99	R1410	A4M4	20080122	20080220	0	29	4	2600
18247382	104456	106308	20080225		W		200802		4500.00 @ 1.443000		0319797737	4500	1.443	6493.5	R1410	A4M4	20080122	20080220	0	29	4	2600
18247382	104456	106308	20080225		W		200802		3965.00 @ 1.103000		0319797737	3965	1.103	4373.4	R1410	A4M4	20080122	20080220	0	29	4	2600
18589822	104455	106307	20080327		W		200803	Basic Service	Basic Serv	0319797738T	0	0	291.49	R1410	A4M4	20080220	20080324	0	33	4	2600
18589822	104455	106307	20080327		W		200803	Basic Service	Basic Serv	0700709987	0	0	93.27	R1410	A4M4M	20080220	20080324	0	33	2	2600
18589822	104455	106307	20080327		W		200803	Water Volume	4.00 @ .194000	Water Volu	0700709987	4	0.194	0.78	R1410	A4M4M	20080220	20080324	0	33	2	2600
18589822	104455	106307	20080327		W		200803		61.00 @ 3.073000		0700709987	61	3.073	187.45	R1410	A4M4M	20080220	20080324	0	33	2	2600
18589822	104455	106307	20080327		W		200803		435.00 @ 1.931000		0700709987	435	1.931	839.99	R1410	A4M4M	20080220	20080324	0	33	2	2600
18589822	104455	106307	20080327		W		200803		2167.00 @ 1.443000		0700709987	2167	1.443	3126.98	R1410	A4M4M	20080220	20080324	0	33	2	2600
18589823	104456	106308	20080327		W		200803	Basic Service	Basic Serv	0319797737	0	0	291.49	R1410	A4M4	20080220	20080324	0	33	4	2600
18589823	104456	106308	20080327		W		200803	Water Volume	4.00 @ .194000	Water Volu	0319797737	4	0.194	0.78	R1410	A4M4	20080220	20080324	0	33	4	2600
18589823	104456	106308	20080327		W		200803		61.00 @ 3.073000		0319797737	61	3.073	187.45	R1410	A4M4	20080220	20080324	0	33	4	2600
18589823	104456	106308	20080327		W		200803		435.00 @ 1.931000		0319797737	435	1.931	839.99	R1410	A4M4	20080220	20080324	0	33	4	2600
18589823	104456	106308	20080327		W		200803		4500.00 @ 1.443000		0319797737	4500	1.443	6493.5	R1410	A4M4	20080220	20080324	0	33	4	2600
18589823	104456	106308	20080327		W		200803		4869.00 @ 1.103000		0319797737	4869	1.103	5370.51	R1410	A4M4	20080220	20080324	0	33	4	2600
18886448	104456	106308	20080425		W		200804	Basic Service	Basic Serv	0319797737	0	0	291.49	R1410	A4M4	20080324	20080422	0	29	4	2600
18886448	104456	106308	20080425		W		200804	Water Volume	4.00 @ .194000	Water Volu	0319797737	4	0.194	0.78	R1410	A4M4	20080324	20080422	0	29	4	2600
18886448	104456	106308	20080425		W		200804		61.00 @ 3.073000		0319797737	61	3.073	187.45	R1410	A4M4	20080324	20080422	0	29	4	2600
18886448	104456	106308	20080425		W		200804		435.00 @ 1.931000		0319797737	435	1.931	839.99	R1410	A4M4	20080324	20080422	0	29	4	2600
18886448	104456	106308	20080425		W		200804		4500.00 @ 1.443000		0319797737	4500	1.443	6493.5	R1410	A4M4	20080324	20080422	0	29	4	2600
18886448	104456	106308	20080425		W		200804		3511.00 @ 1.103000		0319797737	3511	1.103	3872.63	R1410	A4M4	20080324	20080422	0	29	4	2600
18892892	104455	106307	20080428		W		200804	Basic Service	Basic Serv	0319797738T	0	0	291.49	R1410	A4M4	20080324	20080422	0	29	4	2600
18892892	104455	106307	20080428		W		200804	Basic Service	Basic Serv	0700709987	0	0	93.27	R1410	A4M4M	20080324	20080425	0	32	2	2600
18892892	104455	106307	20080428		W		200804	Water Volume	4.00 @ .194000	Water Volu	0700709987	4	0.194	0.78	R1410	A4M4M	20080324	20080425	0	32	2	2600
18892892	104455	106307	20080428		W		200804		61.00 @ 3.073000		0700709987	61	3.073	187.45	R1410	A4M4M	20080324	20080425	0	32	2	2600
18892892	104455	106307	20080428		W		200804		435.00 @ 1.931000		0700709987	435	1.931	839.99	R1410	A4M4M	20080324	20080425	0	32	2	2600
18892892	104455	106307	20080428		W		200804		1656.00 @ 1.443000		0700709987	1656	1.443	2389.61	R1410	A4M4M	20080324	20080425	0	32	2	2600
19180313	104456	106308	20080527		W		200805	Basic Service	Basic Serv	0319797737	0	0	291.49	R1410	A4M4	20080422	20080521	0	29	4	2600
19180313	104456	106308	20080527		W		200805	Water Volume	4.00 @ .194000	Water Volu	0319797737	4	0.194	0.78	R1410	A4M4	20080422	20080521	0	29	4	2600
19180313	104456	106308	20080527		W		200805		61.00 @ 3.073000		0319797737	61	3.073	187.45	R1410	A4M4	20080422	20080521	0	29	4	2600
19180313	104456	106308	20080527		W		200805		435.00 @ 1.931000		0319797737	435	1.931	839.99	R1410	A4M4	20080422	20080521	0	29	4	2600
19180313	104456	106308	20080527		W		200805		4500.00 @ 1.443000		0319797737	4500	1.443	6493.5	R1410	A4M4	20080422	20080521	0	29	4	2600
19180313	104456	106308	20080527		W		200805		2640.00 @ 1.103000		0319797737	2640	1.103	2911.92	R1410	A4M4	20080422	20080521	0	29	4	2600
19239981	104455	106307	20080602		W		200806	Basic Service	Basic Serv	0319797738T	0	0	291.49	R1410	A4M4	20080422	20080523	0	31	4	2600
19239981	104455	106307	20080602		W		200806	Basic Service	Basic Serv	0700709987	0	0	93.27	R1410	A4M4M	20080425	20080523	0	28	2	2600
19239981	104455	106307	20080602		W		200806	Water Volume	4.00 @ .194000	Water Volu	0700709987	4	0.194	0.78	R1410	A4M4M	20080425	20080523	0	28	2	2600
19239981	104455	106307	20080602		W		200806		61.00 @ 3.073000		0700709987	61	3.073	187.45	R1410	A4M4M	20080425	20080523	0	28	2	2600

19239981	104455	106307	20080602	W	200806	435.00 @ 1.931000		0700709981	435	1.931	839.99	R1410	A4M4M	20080425	20080523	0	28 2	2600		
19239981	104455	106307	20080602	W	200806	4500.00 @ 1.443000		0700709981	4500	1.443	6493.5	R1410	A4M4M	20080425	20080523	0	28 2	2600		
19239981	104455	106307	20080602	W	200806	307.00 @ 1.103000		0700709981	307	1.103	338.62	R1410	A4M4M	20080425	20080523	0	28 2	2600		
19337801	215496	180570	20080610	W	200806 Basic Service		Basic Serv	0901929721	0	0	58.3	R1410	A4M4	20080429	20080530	0	31 1-1/2	2600		
19337801	215496	180570	20080610	W	200806 Basic Service		Basic Serv	0701929721	0	0	582.99	R1410	A4M4M	20080429	20080530	0	31 6	2600		
19337801	215496	180570	20080610	W	200806 Water Volume	4.00 @ .194000	Water Volu	0701929721	4	0.194	0.78	R1410	A4M4M	20080429	20080530	0	31 6	2600		
19337801	215496	180570	20080610	W	200806	61.00 @ 3.073000		0701929721	61	3.073	187.45	R1410	A4M4M	20080429	20080530	0	31 6	2600		
19337801	215496	180570	20080610	W	200806	435.00 @ 1.931000		0701929721	435	1.931	839.99	R1410	A4M4M	20080429	20080530	0	31 6	2600		
19337801	215496	180570	20080610	W	200806	2063.00 @ 1.443000		0701929721	2063	1.443	2976.91	R1410	A4M4M	20080429	20080530	0	31 6	2600		
19506419	104455	106307	20080626	W	200806 Basic Service		Basic Serv	0319797381	0	0	291.49	R1410	A4M4	20080523	20080623	0	31 4	2600		
19506419	104455	106307	20080626	W	200806 Basic Service		Basic Serv	0700709981	0	0	93.27	R1410	A4M4M	20080523	20080623	0	31 2	2600		
19506419	104455	106307	20080626	W	200806 Water Volume	4.00 @ .194000	Water Volu	0700709981	4	0.194	0.78	R1410	A4M4M	20080523	20080623	0	31 2	2600		
19506419	104455	106307	20080626	W	200806	61.00 @ 3.073000		0700709981	61	3.073	187.45	R1410	A4M4M	20080523	20080623	0	31 2	2600		
19506419	104455	106307	20080626	W	200806	435.00 @ 1.931000		0700709981	435	1.931	839.99	R1410	A4M4M	20080523	20080623	0	31 2	2600		
19506419	104455	106307	20080626	W	200806	4500.00 @ 1.443000		0700709981	4500	1.443	6493.5	R1410	A4M4M	20080523	20080623	0	31 2	2600		
19506419	104455	106307	20080626	W	200806	203.00 @ 1.103000		0700709981	203	1.103	223.91	R1410	A4M4M	20080523	20080623	0	31 2	2600		
19506420	104456	106308	20080626	W	200806 Basic Service		Basic Serv	0319797371	0	0	291.49	R1410	A4M4	20080521	20080623	0	33 4	2600		
19506420	104456	106308	20080626	W	200806 Water Volume	4.00 @ .194000	Water Volu	0319797371	4	0.194	0.78	R1410	A4M4	20080521	20080623	0	33 4	2600		
19506420	104456	106308	20080626	W	200806	61.00 @ 3.073000		0319797371	61	3.073	187.45	R1410	A4M4	20080521	20080623	0	33 4	2600		
19506420	104456	106308	20080626	W	200806	435.00 @ 1.931000		0319797371	435	1.931	839.99	R1410	A4M4	20080521	20080623	0	33 4	2600		
19506420	104456	106308	20080626	W	200806	4500.00 @ 1.443000		0319797371	4500	1.443	6493.5	R1410	A4M4	20080521	20080623	0	33 4	2600		
19506420	104456	106308	20080626	W	200806	2837.00 @ 1.103000		0319797371	2837	1.103	3129.21	R1410	A4M4	20080521	20080623	0	33 4	2600		
19575852	215496	180570	20080703	W	200807 Basic Service		Basic Serv	0901929721	0	0	58.3	R1410	A4M4	20080530	20080630	0	31 1-1/2	2600		
19575852	215496	180570	20080703	W	200807 Basic Service		Basic Serv	0701929721	0	0	582.99	R1410	A4M4M	20080530	20080630	0	31 6	2600		
19575852	215496	180570	20080703	W	200807 Water Volume	4.00 @ .194000	Water Volu	0701929721	4	0.194	0.78	R1410	A4M4M	20080530	20080630	0	31 6	2600		
19575852	215496	180570	20080703	W	200807	61.00 @ 3.073000		0701929721	61	3.073	187.45	R1410	A4M4M	20080530	20080630	0	31 6	2600		
19575852	215496	180570	20080703	W	200807	435.00 @ 1.931000		0701929721	435	1.931	839.99	R1410	A4M4M	20080530	20080630	0	31 6	2600		
19575852	215496	180570	20080703	W	200807	1975.00 @ 1.443000		0701929721	1975	1.443	2849.93	R1410	A4M4M	20080530	20080630	0	31 6	2600		
19818855	104455	106307	20080729	W	200807 Basic Service		Basic Serv	0319797381	0	0	291.49	R1410	A4M4	20080623	20080724	0	31 4	2600		
19818855	104455	106307	20080729	W	200807 Basic Service		Basic Serv	0700709981	0	0	93.27	R1410	A4M4M	20080623	20080724	0	31 2	2600		
19818855	104455	106307	20080729	W	200807 Water Volume	4.00 @ .194000	Water Volu	0700709981	4	0.194	0.78	R1410	A4M4M	20080623	20080724	0	31 2	2600		
19818855	104455	106307	20080729	W	200807	61.00 @ 3.073000		0700709981	61	3.073	187.45	R1410	A4M4M	20080623	20080724	0	31 2	2600		
19818855	104455	106307	20080729	W	200807	435.00 @ 1.931000		0700709981	435	1.931	839.99	R1410	A4M4M	20080623	20080724	0	31 2	2600		
19818855	104455	106307	20080729	W	200807	4500.00 @ 1.443000		0700709981	4500	1.443	6493.5	R1410	A4M4M	20080623	20080724	0	31 2	2600		
19818855	104455	106307	20080729	W	200807	835.00 @ 1.103000		0700709981	835	1.103	921.01	R1410	A4M4M	20080623	20080724	0	31 2	2600		
19818856	104456	106308	20080729	W	200807 Basic Service		Basic Serv	0319797371	0	0	291.49	R1410	A4M4	20080623	20080724	0	31 4	2600		
19818856	104456	106308	20080729	W	200807 Water Volume	4.00 @ .194000	Water Volu	0319797371	4	0.194	0.78	R1410	A4M4	20080623	20080724	0	31 4	2600		
19818856	104456	106308	20080729	W	200807	61.00 @ 3.073000		0319797371	61	3.073	187.45	R1410	A4M4	20080623	20080724	0	31 4	2600		
19818856	104456	106308	20080729	W	200807	435.00 @ 1.931000		0319797371	435	1.931	839.99	R1410	A4M4	20080623	20080724	0	31 4	2600		
19818856	104456	106308	20080729	W	200807	4500.00 @ 1.443000		0319797371	4500	1.443	6493.5	R1410	A4M4	20080623	20080724	0	31 4	2600		
19818856	104456	106308	20080729	W	200807	3124.00 @ 1.103000		0319797371	3124	1.103	3445.77	R1410	A4M4	20080623	20080724	0	31 4	2600		
19890663	215496	180570	20080805	W	200808 Basic Service		Basic Serv	0901929721	0	0	58.3	R1410	A4M4	20080630	20080731	0	31 1-1/2	2600		
19890663	215496	180570	20080805	W	200808 Basic Service		Basic Serv	0701929721	0	0	582.99	R1410	A4M4M	20080630	20080731	0	31 6	2600		
19890663	215496	180570	20080805	W	200808 Water Volume	4.00 @ .194000	Water Volu	0701929721	4	0.194	0.78	R1410	A4M4M	20080630	20080731	0	31 6	2600		
19890663	215496	180570	20080805	W	200808	61.00 @ 3.073000		0701929721	61	3.073	187.45	R1410	A4M4M	20080630	20080731	0	31 6	2600		
19890663	215496	180570	20080805	W	200808	435.00 @ 1.931000		0701929721	435	1.931	839.99	R1410	A4M4M	20080630	20080731	0	31 6	2600		
19890663	215496	180570	20080805	W	200808	1622.00 @ 1.443000		0701929721	1622	1.443	2340.55	R1410	A4M4M	20080630	20080731	0	31 6	2600		
20132360	104455	106307	20080827	W	200808 Basic Service		Basic Serv	0319797381	0	0	291.49	R1410	A4M4	20080724	20080822	0	29 4	2600		
20132360	104455	106307	20080827	W	200808 Basic Service		Basic Serv	0700709981	0	0	93.27	R1410	A4M4M	20080724	20080822	0	29 2	2600		
20132360	104455	106307	20080827	W	200808 Water Volume	4.00 @ .194000	Water Volu	0700709981	4	0.194	0.78	R1410	A4M4M	20080724	20080822	0	29 2	2600		
20132360	104455	106307	20080827	W	200808	61.00 @ 3.073000		0700709981	61	3.073	187.45	R1410	A4M4M	20080724	20080822	0	29 2	2600		
20132360	104455	106307	20080827	W	200808	435.00 @ 1.931000		0700709981	435	1.931	839.99	R1410	A4M4M	20080724	20080822	0	29 2	2600		
20132360	104455	106307	20080827	W	200808	4119.00 @ 1.443000		0700709981	4119	1.443	5943.72	R1410	A4M4M	20080724	20080822	0	29 2	2600		
20132361	104456	106308	20080827	W	200808 Basic Service		Basic Serv	0319797371	0	0	291.49	R1410	A4M4	20080724	20080822	0	29 4	2600		
20132361	104456	106308	20080827	W	200808 Water Volume	4.00 @ .194000	Water Volu	0319797371	4	0.194	0.78	R1410	A4M4	20080724	20080822	0	29 4	2600		
20132361	104456	106308	20080827	W	200808	61.00 @ 3.073000		0319797371	61	3.073	187.45	R1410	A4M4	20080724	20080822	0	29 4	2600		
20132361	104456	106308	20080827	W	200808	435.00 @ 1.931000		0319797371	435	1.931	839.99	R1410	A4M4	20080724	20080822	0	29 4	2600		
20132361	104456	106308	20080827	W	200808	4500.00 @ 1.443000		0319797371	4500	1.443	6493.5	R1410	A4M4	20080724	20080822	0	29 4	2600		
20132361	104456	106308	20080827	W	200808	2242.00 @ 1.103000		0319797371	2242	1.103	2472.93	R1410	A4M4	20080724	20080822	0	29 4	2600		

20216054	215496	180570	20080905	W	200809	Basic Service			Basic Serv	0901929727	0	0	58.3	R1410	A4M4	20080731	20080902	0	33 1-1/2	2600
20216054	215496	180570	20080905	W	200809	Basic Service			Basic Serv	0701929727	0	0	582.99	R1410	A4M4M	20080731	20080902	0	33 6	2600
20216054	215496	180570	20080905	W	200809	Water Volume	4.00	@ .194000	Water Volu	0701929727	4	0.194	0.78	R1410	A4M4M	20080731	20080902	0	33 6	2600
20216054	215496	180570	20080905	W	200809		61.00	@ 3.073000		0701929727	61	3.073	187.45	R1410	A4M4M	20080731	20080902	0	33 6	2600
20216054	215496	180570	20080905	W	200809		435.00	@ 1.931000		0701929727	435	1.931	839.99	R1410	A4M4M	20080731	20080902	0	33 6	2600
20216054	215496	180570	20080905	W	200809		1450.00	@ 1.443000		0701929727	1450	1.443	2092.35	R1410	A4M4M	20080731	20080902	0	33 6	2600
20452642	104455	106307	20080929	W	200809	Basic Service			Basic Serv	0319797387	0	0	291.49	R1410	A4M4	20080822	20080924	0	33 4	2600
20452642	104455	106307	20080929	W	200809	Basic Service			Basic Serv	0700709987	0	0	93.27	R1410	A4M4M	20080822	20080924	0	33 2	2600
20452642	104455	106307	20080929	W	200809	Water Volume	4.00	@ .194000	Water Volu	0700709987	4	0.194	0.78	R1410	A4M4M	20080822	20080924	0	33 2	2600
20452642	104455	106307	20080929	W	200809		61.00	@ 3.073000		0700709987	61	3.073	187.45	R1410	A4M4M	20080822	20080924	0	33 2	2600
20452642	104455	106307	20080929	W	200809		435.00	@ 1.931000		0700709987	435	1.931	839.99	R1410	A4M4M	20080822	20080924	0	33 2	2600
20452642	104455	106307	20080929	W	200809		4457.00	@ 1.443000		0700709987	4457	1.443	6431.45	R1410	A4M4M	20080822	20080924	0	33 2	2600
20452643	104456	106308	20080929	W	200809	Basic Service			Basic Serv	0319797377	0	0	291.49	R1410	A4M4	20080822	20080924	0	33 4	2600
20452643	104456	106308	20080929	W	200809	Water Volume	4.00	@ .194000	Water Volu	0319797377	4	0.194	0.78	R1410	A4M4	20080822	20080924	0	33 4	2600
20452643	104456	106308	20080929	W	200809		61.00	@ 3.073000		0319797377	61	3.073	187.45	R1410	A4M4	20080822	20080924	0	33 4	2600
20452643	104456	106308	20080929	W	200809		435.00	@ 1.931000		0319797377	435	1.931	839.99	R1410	A4M4	20080822	20080924	0	33 4	2600
20452643	104456	106308	20080929	W	200809		4500.00	@ 1.443000		0319797377	4500	1.443	6493.5	R1410	A4M4	20080822	20080924	0	33 4	2600
20452643	104456	106308	20080929	W	200809		3461.00	@ 1.103000		0319797377	3461	1.103	3817.48	R1410	A4M4	20080822	20080924	0	33 4	2600
20522343	215496	180570	20081006	W	200810	Basic Service			Basic Serv	0901929727	0	0	56.29	R1410	A4M4	20080902	20080930	0.965517	28 1-1/2	2600
20522343	215496	180570	20081006	W	200810	Basic Service			Basic Serv	0901929727	0	0	2.1	R1410	A4M4	20081001	20081001	0.034483	1 1-1/2	2600
20522343	215496	180570	20081006	W	200810	Basic Service			Basic Serv	0701929727	0	0	562.89	R1410	A4M4M	20080902	20080930	0.965517	28 6	2600
20522343	215496	180570	20081006	W	200810	Water Volume	3.86	@ .194000	Water Volu	0701929727	3.86	0.194	0.75	R1410	A4M4M	20080902	20080930	0.965517	28 6	2600
20522343	215496	180570	20081006	W	200810		58.90	@ 3.073000		0701929727	58.9	3.073	181	R1410	A4M4M	20080902	20080930	0.965517	28 6	2600
20522343	215496	180570	20081006	W	200810		420.00	@ 1.931000		0701929727	420	1.931	811.02	R1410	A4M4M	20080902	20080930	0.965517	28 6	2600
20522343	215496	180570	20081006	W	200810		711.58	@ 1.443000		0701929727	711.58	1.443	1026.81	R1410	A4M4M	20080902	20080930	0.965517	28 6	2600
20522343	215496	180570	20081006	W	200810	Basic Service			Basic Serv	0701929727	0	0	20.98	R1410	A4M4M	20081001	20081001	0.034483	1 6	2600
20522343	215496	180570	20081006	W	200810	Water Volume	.14	@ .202000	Water Volu	0701929727	0.14	0.202	0.03	R1410	A4M4M	20081001	20081001	0.034483	1 6	2600
20522343	215496	180570	20081006	W	200810		2.10	@ 3.207000		0701929727	2.1	3.207	6.73	R1410	A4M4M	20081001	20081001	0.034483	1 6	2600
20522343	215496	180570	20081006	W	200810		15.00	@ 2.015000		0701929727	15	2.015	30.23	R1410	A4M4M	20081001	20081001	0.034483	1 6	2600
20522343	215496	180570	20081006	W	200810		25.42	@ 1.506000		0701929727	25.42	1.506	38.28	R1410	A4M4M	20081001	20081001	0.034483	1 6	2600
20758439	104455	106307	20081028	W	200810	Basic Service			Basic Serv	0319797387	0	0	60.31	R1410	A4M4	20080924	20080930	0.206897	6 4	2600
20758439	104455	106307	20081028	W	200810	Basic Service			Basic Serv	0319797387	0	0	241.29	R1410	A4M4	20081001	20081023	0.793103	23 4	2600
20758439	104455	106307	20081028	W	200810	Basic Service			Basic Serv	0700709987	0	0	19.3	R1410	A4M4M	20080924	20080930	0.206897	6 2	2600
20758439	104455	106307	20081028	W	200810	Water Volume	.83	@ .194000	Water Volu	0700709987	0.83	0.194	0.16	R1410	A4M4M	20080924	20080930	0.206897	6 2	2600
20758439	104455	106307	20081028	W	200810		12.62	@ 3.073000		0700709987	12.62	3.073	38.78	R1410	A4M4M	20080924	20080930	0.206897	6 2	2600
20758439	104455	106307	20081028	W	200810		90.00	@ 1.931000		0700709987	90	1.931	173.79	R1410	A4M4M	20080924	20080930	0.206897	6 2	2600
20758439	104455	106307	20081028	W	200810		673.03	@ 1.443000		0700709987	673.03	1.443	971.18	R1410	A4M4M	20080924	20080930	0.206897	6 2	2600
20758439	104455	106307	20081028	W	200810	Basic Service			Basic Serv	0700709987	0	0	77.21	R1410	A4M4M	20081001	20081023	0.793103	23 2	2600
20758439	104455	106307	20081028	W	200810	Water Volume	3.17	@ .202000	Water Volu	0700709987	3.17	0.202	0.64	R1410	A4M4M	20081001	20081023	0.793103	23 2	2600
20758439	104455	106307	20081028	W	200810		48.38	@ 3.207000		0700709987	48.38	3.207	155.15	R1410	A4M4M	20081001	20081023	0.793103	23 2	2600
20758439	104455	106307	20081028	W	200810		345.00	@ 2.015000		0700709987	345	2.015	695.18	R1410	A4M4M	20081001	20081023	0.793103	23 2	2600
20758439	104455	106307	20081028	W	200810		2579.97	@ 1.506000		0700709987	2579.97	1.506	3885.43	R1410	A4M4M	20081001	20081023	0.793103	23 2	2600
20758440	104456	106308	20081028	W	200810	Basic Service			Basic Serv	0319797377	0	0	60.31	R1410	A4M4	20080924	20080930	0.206897	6 4	2600
20758440	104456	106308	20081028	W	200810	Water Volume	.83	@ .194000	Water Volu	0319797377	0.83	0.194	0.16	R1410	A4M4	20080924	20080930	0.206897	6 4	2600
20758440	104456	106308	20081028	W	200810		12.62	@ 3.073000		0319797377	12.62	3.073	38.78	R1410	A4M4	20080924	20080930	0.206897	6 4	2600
20758440	104456	106308	20081028	W	200810		90.00	@ 1.931000		0319797377	90	1.931	173.79	R1410	A4M4	20080924	20080930	0.206897	6 4	2600
20758440	104456	106308	20081028	W	200810		931.03	@ 1.443000		0319797377	931.03	1.443	1343.48	R1410	A4M4	20080924	20080930	0.206897	6 4	2600
20758440	104456	106308	20081028	W	200810		480.83	@ 1.103000		0319797377	480.83	1.103	530.36	R1410	A4M4	20080924	20080930	0.206897	6 4	2600
20758440	104456	106308	20081028	W	200810	Basic Service			Basic Serv	0319797377	0	0	241.29	R1410	A4M4	20081001	20081023	0.793103	23 4	2600
20758440	104456	106308	20081028	W	200810	Water Volume	3.17	@ .202000	Water Volu	0319797377	3.17	0.202	0.64	R1410	A4M4	20081001	20081023	0.793103	23 4	2600
20758440	104456	106308	20081028	W	200810		48.38	@ 3.207000		0319797377	48.38	3.207	155.15	R1410	A4M4	20081001	20081023	0.793103	23 4	2600
20758440	104456	106308	20081028	W	200810		345.00	@ 2.015000		0319797377	345	2.015	695.18	R1410	A4M4	20081001	20081023	0.793103	23 4	2600
20758440	104456	106308	20081028	W	200810		3568.97	@ 1.506000		0319797377	3568.97	1.506	5374.87	R1410	A4M4	20081001	20081023	0.793103	23 4	2600
20758440	104456	106308	20081028	W	200810		1843.17	@ 1.151000		0319797377	1843.17	1.151	2121.49	R1410	A4M4	20081001	20081023	0.793103	23 4	2600
20833321	215496	180570	20081104	W	200811	Basic Service			Basic Serv	0901929727	0	0	60.85	R1410	A4M4	20081001	20081030	0	29 1-1/2	2600
20833321	215496	180570	20081104	W	200811	Basic Service			Basic Serv	0701929727	0	0	608.47	R1410	A4M4M	20081001	20081030	0	29 6	2600
20833321	215496	180570	20081104	W	200811	Water Volume	4.00	@ .202000	Water Volu	0701929727	4	0.202	0.81	R1410	A4M4M	20081001	20081030	0	29 6	2600
20833321	215496	180570	20081104	W	200811		61.00	@ 3.207000		0701929727	61	3.207	195.63	R1410	A4M4M	20081001	20081030	0	29 6	2600
20833321	215496	180570	20081104	W	200811		435.00	@ 2.015000		0701929727	435	2.015	876.53	R1410	A4M4M	20081001	20081030	0	29 6	2600
20833321	215496	180570	20081104	W	200811		336.00	@ 1.506000		0701929727	336	1.506	506.02	R1410	A4M4M	20081001	20081030	0	29 6	2600
21094048	104455	106307	20081126	W	200811	Basic Service			Basic Serv	0319797387	0	0	304.23	R1410	A4M4	20081023	20081121	0	29 4	2600
21094048	104455	106307	20081126	W	200811	Basic Service			Basic Serv	0700709987	0	0	97.35	R1410	A4M4M	20081023	20081121	0	29 2	2600
21094048	104455	106307	20081126	W	200811	Water Volume	4.00	@ .202000	Water Volu	0700709987	4	0.202	0.81	R1410	A4M4M	20081023	20081121	0	29 2	2600

21094048	104455	106307	20081126	W	200811	61.00 @ 3.207000		0700709981	61	3.207	195.63	R1410	A4M4M	20081023	20081121	0	29 2	2600
21094048	104455	106307	20081126	W	200811	435.00 @ 2.015000		0700709981	435	2.015	876.53	R1410	A4M4M	20081023	20081121	0	29 2	2600
21094048	104455	106307	20081126	W	200811	2998.00 @ 1.506000		0700709981	2998	1.506	4514.99	R1410	A4M4M	20081023	20081121	0	29 2	2600
21094049	104456	106308	20081126	W	200811 Basic Service		Basic Serv	0319797371	0	0	304.23	R1410	A4M4	20081023	20081121	0	29 4	2600
21094049	104456	106308	20081126	W	200811 Water Volume	4.00 @ .202000	Water Volu	0319797371	4	0.202	0.81	R1410	A4M4	20081023	20081121	0	29 4	2600
21094049	104456	106308	20081126	W	200811	61.00 @ 3.207000		0319797371	61	3.207	195.63	R1410	A4M4	20081023	20081121	0	29 4	2600
21094049	104456	106308	20081126	W	200811	435.00 @ 2.015000		0319797371	435	2.015	876.53	R1410	A4M4	20081023	20081121	0	29 4	2600
21094049	104456	106308	20081126	W	200811	4500.00 @ 1.506000		0319797371	4500	1.506	6777	R1410	A4M4	20081023	20081121	0	29 4	2600
21094049	104456	106308	20081126	W	200811	2284.00 @ 1.151000		0319797371	2284	1.151	2628.88	R1410	A4M4	20081023	20081121	0	29 4	2600
21163004	215496	180570	20081205	W	200812 Basic Service		Basic Serv	0901929721	0	0	60.85	R1410	A4M4	20081030	20081202	0	33 1-1/2	2600
21163004	215496	180570	20081205	W	200812 Basic Service		Basic Serv	0701929721	0	0	608.47	R1410	A4M4M	20081030	20081202	0	33 6	2600
21163004	215496	180570	20081205	W	200812 Water Volume	4.00 @ .202000	Water Volu	0701929721	4	0.202	0.81	R1410	A4M4M	20081030	20081202	0	33 6	2600
21163004	215496	180570	20081205	W	200812	61.00 @ 3.207000		0701929721	61	3.207	195.63	R1410	A4M4M	20081030	20081202	0	33 6	2600
21163004	215496	180570	20081205	W	200812	359.00 @ 2.015000		0701929721	359	2.015	723.39	R1410	A4M4M	20081030	20081202	0	33 6	2600
21293589	104455	106307	20081226	W	200812 Basic Service		Basic Serv	0319797381	0	0	304.23	R1410	A4M4	20081121	20081222	0	31 4	2600
21293589	104455	106307	20081226	W	200812 Basic Service		Basic Serv	0700709981	0	0	97.35	R1410	A4M4M	20081121	20081222	0	31 2	2600
21293589	104455	106307	20081226	W	200812 Water Volume	4.00 @ .202000	Water Volu	0700709981	4	0.202	0.81	R1410	A4M4M	20081121	20081222	0	31 2	2600
21293589	104455	106307	20081226	W	200812	61.00 @ 3.207000		0700709981	61	3.207	195.63	R1410	A4M4M	20081121	20081222	0	31 2	2600
21293589	104455	106307	20081226	W	200812	435.00 @ 2.015000		0700709981	435	2.015	876.53	R1410	A4M4M	20081121	20081222	0	31 2	2600
21293589	104455	106307	20081226	W	200812	3113.00 @ 1.506000		0700709981	3113	1.506	4688.18	R1410	A4M4M	20081121	20081222	0	31 2	2600
21293590	104456	106308	20081226	W	200812 Basic Service		Basic Serv	0319797371	0	0	304.23	R1410	A4M4	20081121	20081222	0	31 4	2600
21293590	104456	106308	20081226	W	200812 Water Volume	4.00 @ .202000	Water Volu	0319797371	4	0.202	0.81	R1410	A4M4	20081121	20081222	0	31 4	2600
21293590	104456	106308	20081226	W	200812	61.00 @ 3.207000		0319797371	61	3.207	195.63	R1410	A4M4	20081121	20081222	0	31 4	2600
21293590	104456	106308	20081226	W	200812	435.00 @ 2.015000		0319797371	435	2.015	876.53	R1410	A4M4	20081121	20081222	0	31 4	2600
21293590	104456	106308	20081226	W	200812	4500.00 @ 1.506000		0319797371	4500	1.506	6777	R1410	A4M4	20081121	20081222	0	31 4	2600
21293590	104456	106308	20081226	W	200812	2907.00 @ 1.151000		0319797371	2907	1.151	3345.96	R1410	A4M4	20081121	20081222	0	31 4	2600
21361465	215496	180570	20090106	W	200901 Basic Service		Basic Serv	0901929721	0	0	60.85	R1410	A4M4	20081202	20081231	0	29 1-1/2	2600
21361465	215496	180570	20090106	W	200901 Basic Service		Basic Serv	0701929721	0	0	608.47	R1410	A4M4M	20081202	20081231	0	29 6	2600
21361465	215496	180570	20090106	W	200901 Water Volume	4.00 @ .202000	Water Volu	0701929721	4	0.202	0.81	R1410	A4M4M	20081202	20081231	0	29 6	2600
21361465	215496	180570	20090106	W	200901	61.00 @ 3.207000		0701929721	61	3.207	195.63	R1410	A4M4M	20081202	20081231	0	29 6	2600
21361465	215496	180570	20090106	W	200901	117.00 @ 2.015000		0701929721	117	2.015	235.76	R1410	A4M4M	20081202	20081231	0	29 6	2600
21565037	104455	106307	20090127	W	200901 Basic Service		Basic Serv	0319797381	0	0	304.23	R1410	A4M4	20081222	20090122	0	31 4	2600
21565037	104455	106307	20090127	W	200901 Basic Service		Basic Serv	0700709981	0	0	97.35	R1410	A4M4M	20081222	20090122	0	31 2	2600
21565037	104455	106307	20090127	W	200901 Water Volume	4.00 @ .202000	Water Volu	0700709981	4	0.202	0.81	R1410	A4M4M	20081222	20090122	0	31 2	2600
21565037	104455	106307	20090127	W	200901	61.00 @ 3.207000		0700709981	61	3.207	195.63	R1410	A4M4M	20081222	20090122	0	31 2	2600
21565037	104455	106307	20090127	W	200901	435.00 @ 2.015000		0700709981	435	2.015	876.53	R1410	A4M4M	20081222	20090122	0	31 2	2600
21565037	104455	106307	20090127	W	200901	3002.00 @ 1.506000		0700709981	3002	1.506	4521.01	R1410	A4M4M	20081222	20090122	0	31 2	2600
21565038	104456	106308	20090127	W	200901 Basic Service		Basic Serv	0319797371	0	0	304.23	R1410	A4M4	20081222	20090122	0	31 4	2600
21565038	104456	106308	20090127	W	200901 Water Volume	4.00 @ .202000	Water Volu	0319797371	4	0.202	0.81	R1410	A4M4	20081222	20090122	0	31 4	2600
21565038	104456	106308	20090127	W	200901	61.00 @ 3.207000		0319797371	61	3.207	195.63	R1410	A4M4	20081222	20090122	0	31 4	2600
21565038	104456	106308	20090127	W	200901	435.00 @ 2.015000		0319797371	435	2.015	876.53	R1410	A4M4	20081222	20090122	0	31 4	2600
21565038	104456	106308	20090127	W	200901	4500.00 @ 1.506000		0319797371	4500	1.506	6777	R1410	A4M4	20081222	20090122	0	31 4	2600
21565038	104456	106308	20090127	W	200901	3139.00 @ 1.151000		0319797371	3139	1.151	3612.99	R1410	A4M4	20081222	20090122	0	31 4	2600
21644214	215496	180570	20090204	W	200902 Basic Service		Basic Serv	0901929721	0	0	60.85	R1410	A4M4	20081231	20090130	0	30 1-1/2	2600
21644214	215496	180570	20090204	W	200902 Basic Service		Basic Serv	0701929721	0	0	608.47	R1410	A4M4M	20081231	20090130	0	30 6	2600
21644214	215496	180570	20090204	W	200902 Water Volume	4.00 @ .202000	Water Volu	0701929721	4	0.202	0.81	R1410	A4M4M	20081231	20090130	0	30 6	2600
21644214	215496	180570	20090204	W	200902	61.00 @ 3.207000		0701929721	61	3.207	195.63	R1410	A4M4M	20081231	20090130	0	30 6	2600
21644214	215496	180570	20090204	W	200902	244.00 @ 2.015000		0701929721	244	2.015	491.66	R1410	A4M4M	20081231	20090130	0	30 6	2600
21855257	104455	106307	20090226	W	200902 Basic Service		Basic Serv	0319797381	0	0	304.23	R1410	A4M4	20090122	20090223	0	32 4	2600
21855257	104455	106307	20090226	W	200902 Basic Service		Basic Serv	0700709981	0	0	97.35	R1410	A4M4M	20090122	20090223	0	32 2	2600
21855257	104455	106307	20090226	W	200902 Water Volume	4.00 @ .202000	Water Volu	0700709981	4	0.202	0.81	R1410	A4M4M	20090122	20090223	0	32 2	2600
21855257	104455	106307	20090226	W	200902	61.00 @ 3.207000		0700709981	61	3.207	195.63	R1410	A4M4M	20090122	20090223	0	32 2	2600
21855257	104455	106307	20090226	W	200902	435.00 @ 2.015000		0700709981	435	2.015	876.53	R1410	A4M4M	20090122	20090223	0	32 2	2600
21855257	104455	106307	20090226	W	200902	2797.00 @ 1.506000		0700709981	2797	1.506	4212.28	R1410	A4M4M	20090122	20090223	0	32 2	2600
21855258	104456	106308	20090226	W	200902 Basic Service		Basic Serv	0319797371	0	0	304.23	R1410	A4M4	20090122	20090223	0	32 4	2600
21855258	104456	106308	20090226	W	200902 Water Volume	4.00 @ .202000	Water Volu	0319797371	4	0.202	0.81	R1410	A4M4	20090122	20090223	0	32 4	2600
21855258	104456	106308	20090226	W	200902	61.00 @ 3.207000		0319797371	61	3.207	195.63	R1410	A4M4	20090122	20090223	0	32 4	2600
21855258	104456	106308	20090226	W	200902	435.00 @ 2.015000		0319797371	435	2.015	876.53	R1410	A4M4	20090122	20090223	0	32 4	2600
21855258	104456	106308	20090226	W	200902	4500.00 @ 1.506000		0319797371	4500	1.506	6777	R1410	A4M4	20090122	20090223	0	32 4	2600

21855258	104456	106308	20090226	W	200902	3223.00 @ 1.151000		0319797737T	3223	1.151	3709.67	R1410	A4M4	20090122	20090223	0	32 4	2600
21919032	215496	180570	20090305	W	200903	Basic Service	Basic Serv	0901929727T	0	0	60.85	R1410	A4M4	20090130	20090302	0	31 1-1/2	2600
21919032	215496	180570	20090305	W	200903	Basic Service	Basic Serv	0701929727T	0	0	608.47	R1410	A4M4M	20090130	20090302	0	31 6	2600
21919032	215496	180570	20090305	W	200903	Water Volume 4.00 @ .202000	Water Volu	0701929727T	4	0.202	0.81	R1410	A4M4M	20090130	20090302	0	31 6	2600
21919032	215496	180570	20090305	W	200903	61.00 @ 3.207000		0701929727T	61	3.207	195.63	R1410	A4M4M	20090130	20090302	0	31 6	2600
21919032	215496	180570	20090305	W	200903	149.00 @ 2.015000		0701929727T	149	2.015	300.24	R1410	A4M4M	20090130	20090302	0	31 6	2600
22123603	104455	106307	20090327	W	200903	Basic Service	Basic Serv	0319797387T	0	0	304.23	R1410	A4M4	20090223	20090324	0	29 4	2600
22123603	104455	106307	20090327	W	200903	Basic Service	Basic Serv	0700709987T	0	0	97.35	R1410	A4M4M	20090223	20090324	0	29 2	2600
22123603	104455	106307	20090327	W	200903	Water Volume 4.00 @ .202000	Water Volu	0700709987T	4	0.202	0.81	R1410	A4M4M	20090223	20090324	0	29 2	2600
22123603	104455	106307	20090327	W	200903	61.00 @ 3.207000		0700709987T	61	3.207	195.63	R1410	A4M4M	20090223	20090324	0	29 2	2600
22123603	104455	106307	20090327	W	200903	435.00 @ 2.015000		0700709987T	435	2.015	876.53	R1410	A4M4M	20090223	20090324	0	29 2	2600
22123603	104455	106307	20090327	W	200903	2740.00 @ 1.506000		0700709987T	2740	1.506	4126.44	R1410	A4M4M	20090223	20090324	0	29 2	2600
22123604	104456	106308	20090327	W	200903	Basic Service	Basic Serv	0319797737T	0	0	304.23	R1410	A4M4	20090223	20090324	0	29 4	2600
22123604	104456	106308	20090327	W	200903	Water Volume 4.00 @ .202000	Water Volu	0319797737T	4	0.202	0.81	R1410	A4M4	20090223	20090324	0	29 4	2600
22123604	104456	106308	20090327	W	200903	61.00 @ 3.207000		0319797737T	61	3.207	195.63	R1410	A4M4	20090223	20090324	0	29 4	2600
22123604	104456	106308	20090327	W	200903	435.00 @ 2.015000		0319797737T	435	2.015	876.53	R1410	A4M4	20090223	20090324	0	29 4	2600
22123604	104456	106308	20090327	W	200903	4500.00 @ 1.506000		0319797737T	4500	1.506	6777	R1410	A4M4	20090223	20090324	0	29 4	2600
22123604	104456	106308	20090327	W	200903	2547.00 @ 1.151000		0319797737T	2547	1.151	2931.6	R1410	A4M4	20090223	20090324	0	29 4	2600
22183565	215496	180570	20090403	W	200904	Basic Service	Basic Serv	0901929727T	0	0	60.85	R1410	A4M4	20090302	20090331	0	29 1-1/2	2600
22183565	215496	180570	20090403	W	200904	Basic Service	Basic Serv	0701929727T	0	0	608.47	R1410	A4M4M	20090302	20090331	0	29 6	2600
22183565	215496	180570	20090403	W	200904	Water Volume 4.00 @ .202000	Water Volu	0701929727T	4	0.202	0.81	R1410	A4M4M	20090302	20090331	0	29 6	2600
22183565	215496	180570	20090403	W	200904	61.00 @ 3.207000		0701929727T	61	3.207	195.63	R1410	A4M4M	20090302	20090331	0	29 6	2600
22183565	215496	180570	20090403	W	200904	176.00 @ 2.015000		0701929727T	176	2.015	354.64	R1410	A4M4M	20090302	20090331	0	29 6	2600
22402232	104455	106307	20090429	W	200904	Basic Service	Basic Serv	0319797387T	0	0	304.23	R1410	A4M4	20090324	20090424	0	31 4	2600
22402232	104455	106307	20090429	W	200904	Basic Service	Basic Serv	0700709987T	0	0	97.35	R1410	A4M4M	20090324	20090424	0	31 2	2600
22402232	104455	106307	20090429	W	200904	Water Volume 4.00 @ .202000	Water Volu	0700709987T	4	0.202	0.81	R1410	A4M4M	20090324	20090424	0	31 2	2600
22402232	104455	106307	20090429	W	200904	61.00 @ 3.207000		0700709987T	61	3.207	195.63	R1410	A4M4M	20090324	20090424	0	31 2	2600
22402232	104455	106307	20090429	W	200904	435.00 @ 2.015000		0700709987T	435	2.015	876.53	R1410	A4M4M	20090324	20090424	0	31 2	2600
22402232	104455	106307	20090429	W	200904	2758.00 @ 1.506000		0700709987T	2758	1.506	4153.55	R1410	A4M4M	20090324	20090424	0	31 2	2600
22402233	104456	106308	20090429	W	200904	Basic Service	Basic Serv	0319797737T	0	0	304.23	R1410	A4M4	20090324	20090424	0	31 4	2600
22402233	104456	106308	20090429	W	200904	Water Volume 4.00 @ .202000	Water Volu	0319797737T	4	0.202	0.81	R1410	A4M4	20090324	20090424	0	31 4	2600
22402233	104456	106308	20090429	W	200904	61.00 @ 3.207000		0319797737T	61	3.207	195.63	R1410	A4M4	20090324	20090424	0	31 4	2600
22402233	104456	106308	20090429	W	200904	435.00 @ 2.015000		0319797737T	435	2.015	876.53	R1410	A4M4	20090324	20090424	0	31 4	2600
22402233	104456	106308	20090429	W	200904	4500.00 @ 1.506000		0319797737T	4500	1.506	6777	R1410	A4M4	20090324	20090424	0	31 4	2600
22402233	104456	106308	20090429	W	200904	2987.00 @ 1.151000		0319797737T	2987	1.151	3438.04	R1410	A4M4	20090324	20090424	0	31 4	2600
22463971	215496	180570	20090506	W	200905	Basic Service	Basic Serv	0901929727T	0	0	60.85	R1410	A4M4	20090331	20090501	0	31 1-1/2	2600
22463971	215496	180570	20090506	W	200905	Basic Service	Basic Serv	0701929727T	0	0	608.47	R1410	A4M4M	20090331	20090501	0	31 6	2600
22463971	215496	180570	20090506	W	200905	Water Volume 4.00 @ .202000	Water Volu	0701929727T	4	0.202	0.81	R1410	A4M4M	20090331	20090501	0	31 6	2600
22463971	215496	180570	20090506	W	200905	61.00 @ 3.207000		0701929727T	61	3.207	195.63	R1410	A4M4M	20090331	20090501	0	31 6	2600
22463971	215496	180570	20090506	W	200905	364.00 @ 2.015000		0701929727T	364	2.015	733.46	R1410	A4M4M	20090331	20090501	0	31 6	2600
22670485	104455	106307	20090529	W	200905	Basic Service	Basic Serv	0319797387T	0	0	304.23	R1410	A4M4	20090424	20090526	0	32 4	2600
22670485	104455	106307	20090529	W	200905	Basic Service	Basic Serv	0700709987T	0	0	97.35	R1410	A4M4M	20090424	20090526	0	32 2	2600
22670485	104455	106307	20090529	W	200905	Water Volume 4.00 @ .202000	Water Volu	0700709987T	4	0.202	0.81	R1410	A4M4M	20090424	20090526	0	32 2	2600
22670485	104455	106307	20090529	W	200905	61.00 @ 3.207000		0700709987T	61	3.207	195.63	R1410	A4M4M	20090424	20090526	0	32 2	2600
22670485	104455	106307	20090529	W	200905	435.00 @ 2.015000		0700709987T	435	2.015	876.53	R1410	A4M4M	20090424	20090526	0	32 2	2600
22670485	104455	106307	20090529	W	200905	2176.00 @ 1.506000		0700709987T	2176	1.506	3277.06	R1410	A4M4M	20090424	20090526	0	32 2	2600
22670486	104456	106308	20090529	W	200905	Basic Service	Basic Serv	0319797737T	0	0	304.23	R1410	A4M4	20090424	20090526	0	32 4	2600
22670486	104456	106308	20090529	W	200905	Water Volume 4.00 @ .202000	Water Volu	0319797737T	4	0.202	0.81	R1410	A4M4	20090424	20090526	0	32 4	2600
22670486	104456	106308	20090529	W	200905	61.00 @ 3.207000		0319797737T	61	3.207	195.63	R1410	A4M4	20090424	20090526	0	32 4	2600
22670486	104456	106308	20090529	W	200905	435.00 @ 2.015000		0319797737T	435	2.015	876.53	R1410	A4M4	20090424	20090526	0	32 4	2600
22670486	104456	106308	20090529	W	200905	4500.00 @ 1.506000		0319797737T	4500	1.506	6777	R1410	A4M4	20090424	20090526	0	32 4	2600
22670486	104456	106308	20090529	W	200905	3478.00 @ 1.151000		0319797737T	3478	1.151	4003.18	R1410	A4M4	20090424	20090526	0	32 4	2600
22732272	215496	180570	20090605	W	200906	Basic Service	Basic Serv	0901929727T	0	0	60.85	R1410	A4M4	20090501	20090603	0	33 1-1/2	2600
22732272	215496	180570	20090605	W	200906	Basic Service	Basic Serv	0701929727T	0	0	608.47	R1410	A4M4M	20090501	20090603	0	33 6	2600
22732272	215496	180570	20090605	W	200906	Water Volume 4.00 @ .202000	Water Volu	0701929727T	4	0.202	0.81	R1410	A4M4M	20090501	20090603	0	33 6	2600
22732272	215496	180570	20090605	W	200906	61.00 @ 3.207000		0701929727T	61	3.207	195.63	R1410	A4M4M	20090501	20090603	0	33 6	2600
22732272	215496	180570	20090605	W	200906	435.00 @ 2.015000		0701929727T	435	2.015	876.53	R1410	A4M4M	20090501	20090603	0	33 6	2600
22732272	215496	180570	20090605	W	200906	1198.00 @ 1.506000		0701929727T	1198	1.506	1804.19	R1410	A4M4M	20090501	20090603	0	33 6	2600

22925048	104455	106307	20090629	W	200906	Basic Service			Basic Serv	0319797738T	0	0	304.23	R1410	A4M4	20090526	20090624	0	29 4	2600
22925048	104455	106307	20090629	W	200906	Basic Service			Basic Serv	0700709998T	0	0	97.35	R1410	A4M4M	20090526	20090624	0	29 2	2600
22925048	104455	106307	20090629	W	200906	Water Volume	4.00	@ .202000	Water Volu	0700709998T	4	0.202	0.81	R1410	A4M4M	20090526	20090624	0	29 2	2600
22925048	104455	106307	20090629	W	200906		61.00	@ 3.207000		0700709998T	61	3.207	195.63	R1410	A4M4M	20090526	20090624	0	29 2	2600
22925048	104455	106307	20090629	W	200906		435.00	@ 2.015000		0700709998T	435	2.015	876.53	R1410	A4M4M	20090526	20090624	0	29 2	2600
22925048	104455	106307	20090629	W	200906		3602.00	@ 1.506000		0700709998T	3602	1.506	5424.61	R1410	A4M4M	20090526	20090624	0	29 2	2600
22925049	104456	106308	20090629	W	200906	Basic Service			Basic Serv	0319797737T	0	0	304.23	R1410	A4M4	20090526	20090624	0	29 4	2600
22925049	104456	106308	20090629	W	200906	Water Volume	4.00	@ .202000	Water Volu	0319797737T	4	0.202	0.81	R1410	A4M4	20090526	20090624	0	29 4	2600
22925049	104456	106308	20090629	W	200906		61.00	@ 3.207000		0319797737T	61	3.207	195.63	R1410	A4M4	20090526	20090624	0	29 4	2600
22925049	104456	106308	20090629	W	200906		435.00	@ 2.015000		0319797737T	435	2.015	876.53	R1410	A4M4	20090526	20090624	0	29 4	2600
22925049	104456	106308	20090629	W	200906		4500.00	@ 1.506000		0319797737T	4500	1.506	6777	R1410	A4M4	20090526	20090624	0	29 4	2600
22925049	104456	106308	20090629	W	200906		2025.00	@ 1.151000		0319797737T	2025	1.151	2330.78	R1410	A4M4	20090526	20090624	0	29 4	2600
22997796	215496	180570	20090707	W	200907	Basic Service			Basic Serv	0901929727T	0	0	60.85	R1410	A4M4	20090603	20090701	0	28 1-1/2	2600
22997796	215496	180570	20090707	W	200907	Basic Service			Basic Serv	0701929727T	0	0	608.47	R1410	A4M4M	20090603	20090701	0	28 6	2600
22997796	215496	180570	20090707	W	200907	Water Volume	4.00	@ .202000	Water Volu	0701929727T	4	0.202	0.81	R1410	A4M4M	20090603	20090701	0	28 6	2600
22997796	215496	180570	20090707	W	200907		61.00	@ 3.207000		0701929727T	61	3.207	195.63	R1410	A4M4M	20090603	20090701	0	28 6	2600
22997796	215496	180570	20090707	W	200907		435.00	@ 2.015000		0701929727T	435	2.015	876.53	R1410	A4M4M	20090603	20090701	0	28 6	2600
22997796	215496	180570	20090707	W	200907		1831.00	@ 1.506000		0701929727T	1831	1.506	2757.49	R1410	A4M4M	20090603	20090701	0	28 6	2600
23200354	104455	106307	20090729	W	200907	Basic Service			Basic Serv	0319797738T	0	0	304.23	R1410	A4M4	20090624	20090724	0	30 4	2600
23200354	104455	106307	20090729	W	200907	Basic Service			Basic Serv	0700709998T	0	0	97.35	R1410	A4M4M	20090624	20090724	0	30 2	2600
23200354	104455	106307	20090729	W	200907	Water Volume	4.00	@ .202000	Water Volu	0700709998T	4	0.202	0.81	R1410	A4M4M	20090624	20090724	0	30 2	2600
23200354	104455	106307	20090729	W	200907		61.00	@ 3.207000		0700709998T	61	3.207	195.63	R1410	A4M4M	20090624	20090724	0	30 2	2600
23200354	104455	106307	20090729	W	200907		435.00	@ 2.015000		0700709998T	435	2.015	876.53	R1410	A4M4M	20090624	20090724	0	30 2	2600
23200354	104455	106307	20090729	W	200907		2803.00	@ 1.506000		0700709998T	2803	1.506	4221.32	R1410	A4M4M	20090624	20090724	0	30 2	2600
23200355	104456	106308	20090729	W	200907	Basic Service			Basic Serv	0319797737T	0	0	304.23	R1410	A4M4	20090624	20090724	0	30 4	2600
23200355	104456	106308	20090729	W	200907	Water Volume	4.00	@ .202000	Water Volu	0319797737T	4	0.202	0.81	R1410	A4M4	20090624	20090724	0	30 4	2600
23200355	104456	106308	20090729	W	200907		61.00	@ 3.207000		0319797737T	61	3.207	195.63	R1410	A4M4	20090624	20090724	0	30 4	2600
23200355	104456	106308	20090729	W	200907		435.00	@ 2.015000		0319797737T	435	2.015	876.53	R1410	A4M4	20090624	20090724	0	30 4	2600
23200355	104456	106308	20090729	W	200907		4500.00	@ 1.506000		0319797737T	4500	1.506	6777	R1410	A4M4	20090624	20090724	0	30 4	2600
23200355	104456	106308	20090729	W	200907		2018.00	@ 1.151000		0319797737T	2018	1.151	2322.72	R1410	A4M4	20090624	20090724	0	30 4	2600
23262456	215496	180570	20090805	W	200908	Basic Service			Basic Serv	0901929727T	0	0	60.85	R1410	A4M4	20090701	20090731	0	30 1-1/2	2600
23262456	215496	180570	20090805	W	200908	Basic Service			Basic Serv	0701929727T	0	0	608.47	R1410	A4M4M	20090701	20090731	0	30 6	2600
23262456	215496	180570	20090805	W	200908	Water Volume	4.00	@ .202000	Water Volu	0701929727T	4	0.202	0.81	R1410	A4M4M	20090701	20090731	0	30 6	2600
23262456	215496	180570	20090805	W	200908		61.00	@ 3.207000		0701929727T	61	3.207	195.63	R1410	A4M4M	20090701	20090731	0	30 6	2600
23262456	215496	180570	20090805	W	200908		435.00	@ 2.015000		0701929727T	435	2.015	876.53	R1410	A4M4M	20090701	20090731	0	30 6	2600
23262456	215496	180570	20090805	W	200908		1905.00	@ 1.506000		0701929727T	1905	1.506	2868.93	R1410	A4M4M	20090701	20090731	0	30 6	2600
23476235	104455	106307	20090827	W	200908	Basic Service			Basic Serv	0319797738T	0	0	304.23	R1410	A4M4	20090724	20090824	0	31 4	2600
23476235	104455	106307	20090827	W	200908	Basic Service			Basic Serv	0700709998T	0	0	97.35	R1410	A4M4M	20090724	20090824	0	31 2	2600
23476235	104455	106307	20090827	W	200908	Water Volume	4.00	@ .202000	Water Volu	0700709998T	4	0.202	0.81	R1410	A4M4M	20090724	20090824	0	31 2	2600
23476235	104455	106307	20090827	W	200908		61.00	@ 3.207000		0700709998T	61	3.207	195.63	R1410	A4M4M	20090724	20090824	0	31 2	2600
23476235	104455	106307	20090827	W	200908		435.00	@ 2.015000		0700709998T	435	2.015	876.53	R1410	A4M4M	20090724	20090824	0	31 2	2600
23476235	104455	106307	20090827	W	200908		3311.00	@ 1.506000		0700709998T	3311	1.506	4986.37	R1410	A4M4M	20090724	20090824	0	31 2	2600
23476236	104456	106308	20090827	W	200908	Basic Service			Basic Serv	0319797737T	0	0	304.23	R1410	A4M4	20090724	20090824	0	31 4	2600
23476236	104456	106308	20090827	W	200908	Water Volume	4.00	@ .202000	Water Volu	0319797737T	4	0.202	0.81	R1410	A4M4	20090724	20090824	0	31 4	2600
23476236	104456	106308	20090827	W	200908		61.00	@ 3.207000		0319797737T	61	3.207	195.63	R1410	A4M4	20090724	20090824	0	31 4	2600
23476236	104456	106308	20090827	W	200908		435.00	@ 2.015000		0319797737T	435	2.015	876.53	R1410	A4M4	20090724	20090824	0	31 4	2600
23476236	104456	106308	20090827	W	200908		4500.00	@ 1.506000		0319797737T	4500	1.506	6777	R1410	A4M4	20090724	20090824	0	31 4	2600
23476236	104456	106308	20090827	W	200908		2518.00	@ 1.151000		0319797737T	2518	1.151	2898.22	R1410	A4M4	20090724	20090824	0	31 4	2600
23540573	215496	180570	20090903	W	200909	Basic Service			Basic Serv	0901929727T	0	0	60.85	R1410	A4M4	20090731	20090901	0	32 1-1/2	2600
23540573	215496	180570	20090903	W	200909	Basic Service			Basic Serv	0701929727T	0	0	608.47	R1410	A4M4M	20090731	20090901	0	32 6	2600
23540573	215496	180570	20090903	W	200909	Water Volume	4.00	@ .202000	Water Volu	0701929727T	4	0.202	0.81	R1410	A4M4M	20090731	20090901	0	32 6	2600
23540573	215496	180570	20090903	W	200909		61.00	@ 3.207000		0701929727T	61	3.207	195.63	R1410	A4M4M	20090731	20090901	0	32 6	2600
23540573	215496	180570	20090903	W	200909		435.00	@ 2.015000		0701929727T	435	2.015	876.53	R1410	A4M4M	20090731	20090901	0	32 6	2600
23540573	215496	180570	20090903	W	200909		605.00	@ 1.506000		0701929727T	605	1.506	911.13	R1410	A4M4M	20090731	20090901	0	32 6	2600
23753000	104455	106307	20090928	W	200909	Basic Service			Basic Serv	0319797738T	0	0	304.23	R1410	A4M4	20090824	20090923	0	30 4	2600
23753000	104455	106307	20090928	W	200909	Basic Service			Basic Serv	0700709998T	0	0	97.35	R1410	A4M4M	20090824	20090923	0	30 2	2600
23753000	104455	106307	20090928	W	200909	Water Volume	4.00	@ .202000	Water Volu	0700709998T	4	0.202	0.81	R1410	A4M4M	20090824	20090923	0	30 2	2600
23753000	104455	106307	20090928	W	200909		61.00	@ 3.207000		0700709998T	61	3.207	195.63	R1410	A4M4M	20090824	20090923	0	30 2	2600
23753000	104455	106307	20090928	W	200909		435.00	@ 2.015000		0700709998T	435	2.015	876.53	R1410	A4M4M	20090824	20090923	0	30 2	2600
23753000	104455	106307	20090928	W	200909		3252.00	@ 1.506000		0700709998T	3252	1.506	4897.51	R1410	A4M4M	20090824	20090923	0	30 2	2600

23753001	104456	106308	20090928	W	200909	Basic Service				Basic Serv	0319797737T	0	0	304.23	R1410	A4M4	20090824	20090923	0	30	4	2600
23753001	104456	106308	20090928	W	200909	Water Volume	4.00	@	.202000	Water Volu	0319797737T	4	0.202	0.81	R1410	A4M4	20090824	20090923	0	30	4	2600
23753001	104456	106308	20090928	W	200909		61.00	@	3.207000		0319797737T	61	3.207	195.63	R1410	A4M4	20090824	20090923	0	30	4	2600
23753001	104456	106308	20090928	W	200909		435.00	@	2.015000		0319797737T	435	2.015	876.53	R1410	A4M4	20090824	20090923	0	30	4	2600
23753001	104456	106308	20090928	W	200909		4500.00	@	1.506000		0319797737T	4500	1.506	6777	R1410	A4M4	20090824	20090923	0	30	4	2600
23753001	104456	106308	20090928	W	200909		2230.00	@	1.151000		0319797737T	2230	1.151	2566.73	R1410	A4M4	20090824	20090923	0	30	4	2600
23810094	215496	180570	20091005	W	200910	Basic Service				Basic Serv	0901929727T	0	0	60.85	R1410	A4M4	20090901	20090930	0	29	1-1/2	2600
23810094	215496	180570	20091005	W	200910	Basic Service				Basic Serv	0701929727T	0	0	608.47	R1410	A4M4M	20090901	20090930	0	29	6	2600
23810094	215496	180570	20091005	W	200910	Water Volume	4.00	@	.202000	Water Volu	0701929727T	4	0.202	0.81	R1410	A4M4M	20090901	20090930	0	29	6	2600
23810094	215496	180570	20091005	W	200910		61.00	@	3.207000		0701929727T	61	3.207	195.63	R1410	A4M4M	20090901	20090930	0	29	6	2600
23810094	215496	180570	20091005	W	200910		435.00	@	2.015000		0701929727T	435	2.015	876.53	R1410	A4M4M	20090901	20090930	0	29	6	2600
23810094	215496	180570	20091005	W	200910		86.00	@	1.506000		0701929727T	86	1.506	129.52	R1410	A4M4M	20090901	20090930	0	29	6	2600
24022109	104455	106307	20091027	W	200910	Basic Service				Basic Serv	0319797738T	0	0	304.23	R1410	A4M4	20090923	20091022	0	29	4	2600
24022109	104455	106307	20091027	W	200910	Basic Service				Basic Serv	0700709987T	0	0	97.35	R1410	A4M4M	20090923	20091022	0	29	2	2600
24022109	104455	106307	20091027	W	200910	Water Volume	4.00	@	.202000	Water Volu	0700709987T	4	0.202	0.81	R1410	A4M4M	20090923	20091022	0	29	2	2600
24022109	104455	106307	20091027	W	200910		61.00	@	3.207000		0700709987T	61	3.207	195.63	R1410	A4M4M	20090923	20091022	0	29	2	2600
24022109	104455	106307	20091027	W	200910		435.00	@	2.015000		0700709987T	435	2.015	876.53	R1410	A4M4M	20090923	20091022	0	29	2	2600
24022109	104455	106307	20091027	W	200910		2557.00	@	1.506000		0700709987T	2557	1.506	3850.84	R1410	A4M4M	20090923	20091022	0	29	2	2600
24022110	104456	106308	20091027	W	200910	Basic Service				Basic Serv	0319797737T	0	0	304.23	R1410	A4M4	20090923	20091022	0	29	4	2600
24022110	104456	106308	20091027	W	200910	Water Volume	4.00	@	.202000	Water Volu	0319797737T	4	0.202	0.81	R1410	A4M4	20090923	20091022	0	29	4	2600
24022110	104456	106308	20091027	W	200910		61.00	@	3.207000		0319797737T	61	3.207	195.63	R1410	A4M4	20090923	20091022	0	29	4	2600
24022110	104456	106308	20091027	W	200910		435.00	@	2.015000		0319797737T	435	2.015	876.53	R1410	A4M4	20090923	20091022	0	29	4	2600
24022110	104456	106308	20091027	W	200910		4500.00	@	1.506000		0319797737T	4500	1.506	6777	R1410	A4M4	20090923	20091022	0	29	4	2600
24022110	104456	106308	20091027	W	200910		1767.00	@	1.151000		0319797737T	1767	1.151	2033.82	R1410	A4M4	20090923	20091022	0	29	4	2600
24091432	215496	180570	20091104	W	200911	Basic Service				Basic Serv	0901929727T	0	0	60.85	R1410	A4M4	20090930	20091030	0	30	1-1/2	2600
24091432	215496	180570	20091104	W	200911	Basic Service				Basic Serv	0701929727T	0	0	608.47	R1410	A4M4M	20090930	20091030	0	30	6	2600
24091432	215496	180570	20091104	W	200911	Water Volume	4.00	@	.202000	Water Volu	0701929727T	4	0.202	0.81	R1410	A4M4M	20090930	20091030	0	30	6	2600
24091432	215496	180570	20091104	W	200911		61.00	@	3.207000		0701929727T	61	3.207	195.63	R1410	A4M4M	20090930	20091030	0	30	6	2600
24091432	215496	180570	20091104	W	200911		325.00	@	2.015000		0701929727T	325	2.015	654.88	R1410	A4M4M	20090930	20091030	0	30	6	2600
24307394	104455	106307	20091130	W	200911	Basic Service				Basic Serv	0319797738T	0	0	304.23	R1410	A4M4	20091022	20091123	0	32	4	2600
24307394	104455	106307	20091130	W	200911	Basic Service				Basic Serv	0700709987T	0	0	97.35	R1410	A4M4M	20091022	20091123	0	32	2	2600
24307394	104455	106307	20091130	W	200911	Water Volume	4.00	@	.202000	Water Volu	0700709987T	4	0.202	0.81	R1410	A4M4M	20091022	20091123	0	32	2	2600
24307394	104455	106307	20091130	W	200911		61.00	@	3.207000		0700709987T	61	3.207	195.63	R1410	A4M4M	20091022	20091123	0	32	2	2600
24307394	104455	106307	20091130	W	200911		435.00	@	2.015000		0700709987T	435	2.015	876.53	R1410	A4M4M	20091022	20091123	0	32	2	2600
24307394	104455	106307	20091130	W	200911		3515.00	@	1.506000		0700709987T	3515	1.506	5293.59	R1410	A4M4M	20091022	20091123	0	32	2	2600
24307395	104456	106308	20091130	W	200911	Basic Service				Basic Serv	0319797737T	0	0	304.23	R1410	A4M4	20091022	20091123	0	32	4	2600
24307395	104456	106308	20091130	W	200911	Water Volume	4.00	@	.202000	Water Volu	0319797737T	4	0.202	0.81	R1410	A4M4	20091022	20091123	0	32	4	2600
24307395	104456	106308	20091130	W	200911		61.00	@	3.207000		0319797737T	61	3.207	195.63	R1410	A4M4	20091022	20091123	0	32	4	2600
24307395	104456	106308	20091130	W	200911		435.00	@	2.015000		0319797737T	435	2.015	876.53	R1410	A4M4	20091022	20091123	0	32	4	2600
24307395	104456	106308	20091130	W	200911		4500.00	@	1.506000		0319797737T	4500	1.506	6777	R1410	A4M4	20091022	20091123	0	32	4	2600
24307395	104456	106308	20091130	W	200911		3179.00	@	1.151000		0319797737T	3179	1.151	3659.03	R1410	A4M4	20091022	20091123	0	32	4	2600
24372127	215496	180570	20091207	W	200912	Basic Service				Basic Serv	0901929727T	0	0	60.85	R1410	A4M4	20091030	20091203	0	34	1-1/2	2600
24372127	215496	180570	20091207	W	200912	Basic Service				Basic Serv	0701929727T	0	0	608.47	R1410	A4M4M	20091030	20091203	0	34	6	2600
24372127	215496	180570	20091207	W	200912	Water Volume	4.00	@	.202000	Water Volu	0701929727T	4	0.202	0.81	R1410	A4M4M	20091030	20091203	0	34	6	2600
24372127	215496	180570	20091207	W	200912		61.00	@	3.207000		0701929727T	61	3.207	195.63	R1410	A4M4M	20091030	20091203	0	34	6	2600
24372127	215496	180570	20091207	W	200912		231.00	@	2.015000		0701929727T	231	2.015	465.47	R1410	A4M4M	20091030	20091203	0	34	6	2600
24556051	104455	106307	20091228	W	200912	Basic Service				Basic Serv	0319797738T	0	0	304.23	R1410	A4M4	20091123	20091222	0	29	4	2600
24556051	104455	106307	20091228	W	200912	Basic Service				Basic Serv	0700709987T	0	0	97.35	R1410	A4M4M	20091123	20091222	0	29	2	2600
24556051	104455	106307	20091228	W	200912	Water Volume	4.00	@	.202000	Water Volu	0700709987T	4	0.202	0.81	R1410	A4M4M	20091123	20091222	0	29	2	2600
24556051	104455	106307	20091228	W	200912		61.00	@	3.207000		0700709987T	61	3.207	195.63	R1410	A4M4M	20091123	20091222	0	29	2	2600
24556051	104455	106307	20091228	W	200912		435.00	@	2.015000		0700709987T	435	2.015	876.53	R1410	A4M4M	20091123	20091222	0	29	2	2600
24556051	104455	106307	20091228	W	200912		3115.00	@	1.506000		0700709987T	3115	1.506	4691.19	R1410	A4M4M	20091123	20091222	0	29	2	2600
24556052	104456	106308	20091228	W	200912	Basic Service				Basic Serv	0319797737T	0	0	304.23	R1410	A4M4	20091123	20091222	0	29	4	2600
24556052	104456	106308	20091228	W	200912	Water Volume	4.00	@	.202000	Water Volu	0319797737T	4	0.202	0.81	R1410	A4M4	20091123	20091222	0	29	4	2600
24556052	104456	106308	20091228	W	200912		61.00	@	3.207000		0319797737T	61	3.207	195.63	R1410	A4M4	20091123	20091222	0	29	4	2600
24556052	104456	106308	20091228	W	200912		435.00	@	2.015000		0319797737T	435	2.015	876.53	R1410	A4M4	20091123	20091222	0	29	4	2600
24556052	104456	106308	20091228	W	200912		4500.00	@	1.506000		0319797737T	4500	1.506	6777	R1410	A4M4	20091123	20091222	0	29	4	2600
24556052	104456	106308	20091228	W	200912		2253.00	@	1.151000		0319797737T	2253	1.151	2593.2	R1410	A4M4	20091123	20091222	0	29	4	2600

24659725	215496	180570	20100106	W	201001 Basic Service				Basic Serv	0901929727	0	0	60.85	R1410	A4M4	20091203	20091231	0	28 1-1/2	2600
24659725	215496	180570	20100106	W	201001 Basic Service				Basic Serv	0701929727	0	0	608.47	R1410	A4M4M	20091203	20091231	0	28 6	2600
24659725	215496	180570	20100106	W	201001 Water Volume	4.00	@	.202000	Water Volu	0701929727	4	0.202	0.81	R1410	A4M4M	20091203	20091231	0	28 6	2600
24659725	215496	180570	20100106	W	201001	61.00	@	3.207000		0701929727	61	3.207	195.63	R1410	A4M4M	20091203	20091231	0	28 6	2600
24659725	215496	180570	20100106	W	201001	231.00	@	2.015000		0701929727	231	2.015	465.47	R1410	A4M4M	20091203	20091231	0	28 6	2600
24852252	104455	106307	20100127	W	201001 Basic Service				Basic Serv	0319797387	0	0	304.23	R1410	A4M4	20091222	20100122	0	31 4	2600
24852252	104455	106307	20100127	W	201001 Basic Service				Basic Serv	0700709987	0	0	97.35	R1410	A4M4M	20091222	20100122	0	31 2	2600
24852252	104455	106307	20100127	W	201001 Water Volume	4.00	@	.202000	Water Volu	0700709987	4	0.202	0.81	R1410	A4M4M	20091222	20100122	0	31 2	2600
24852252	104455	106307	20100127	W	201001	61.00	@	3.207000		0700709987	61	3.207	195.63	R1410	A4M4M	20091222	20100122	0	31 2	2600
24852252	104455	106307	20100127	W	201001	435.00	@	2.015000		0700709987	435	2.015	876.53	R1410	A4M4M	20091222	20100122	0	31 2	2600
24852252	104455	106307	20100127	W	201001	3199.00	@	1.506000		0700709987	3199	1.506	4817.69	R1410	A4M4M	20091222	20100122	0	31 2	2600
24852253	104456	106308	20100127	W	201001 Basic Service				Basic Serv	0319797377	0	0	304.23	R1410	A4M4	20091222	20100122	0	31 4	2600
24852253	104456	106308	20100127	W	201001 Water Volume	4.00	@	.202000	Water Volu	0319797377	4	0.202	0.81	R1410	A4M4	20091222	20100122	0	31 4	2600
24852253	104456	106308	20100127	W	201001	61.00	@	3.207000		0319797377	61	3.207	195.63	R1410	A4M4	20091222	20100122	0	31 4	2600
24852253	104456	106308	20100127	W	201001	435.00	@	2.015000		0319797377	435	2.015	876.53	R1410	A4M4	20091222	20100122	0	31 4	2600
24852253	104456	106308	20100127	W	201001	4500.00	@	1.506000		0319797377	4500	1.506	6777	R1410	A4M4	20091222	20100122	0	31 4	2600
24852253	104456	106308	20100127	W	201001	3467.00	@	1.151000		0319797377	3467	1.151	3990.52	R1410	A4M4	20091222	20100122	0	31 4	2600
24919603	215496	180570	20100203	W	201002 Basic Service				Basic Serv	0901929727	0	0	60.85	R1410	A4M4	20091231	20100129	0	29 1-1/2	2600
24919603	215496	180570	20100203	W	201002 Basic Service				Basic Serv	0701929727	0	0	608.47	R1410	A4M4M	20091231	20100129	0	29 6	2600
24919603	215496	180570	20100203	W	201002 Water Volume	4.00	@	.202000	Water Volu	0701929727	4	0.202	0.81	R1410	A4M4M	20091231	20100129	0	29 6	2600
24919603	215496	180570	20100203	W	201002	61.00	@	3.207000		0701929727	61	3.207	195.63	R1410	A4M4M	20091231	20100129	0	29 6	2600
24919603	215496	180570	20100203	W	201002	97.00	@	2.015000		0701929727	97	2.015	195.46	R1410	A4M4M	20091231	20100129	0	29 6	2600
25123384	104455	106307	20100225	W	201002 Basic Service				Basic Serv	0319797387	0	0	304.23	R1410	A4M4	20100122	20100222	0	31 4	2600
25123384	104455	106307	20100225	W	201002 Basic Service				Basic Serv	0700709987	0	0	97.35	R1410	A4M4M	20100122	20100222	0	31 2	2600
25123384	104455	106307	20100225	W	201002 Water Volume	4.00	@	.202000	Water Volu	0700709987	4	0.202	0.81	R1410	A4M4M	20100122	20100222	0	31 2	2600
25123384	104455	106307	20100225	W	201002	61.00	@	3.207000		0700709987	61	3.207	195.63	R1410	A4M4M	20100122	20100222	0	31 2	2600
25123384	104455	106307	20100225	W	201002	435.00	@	2.015000		0700709987	435	2.015	876.53	R1410	A4M4M	20100122	20100222	0	31 2	2600
25123384	104455	106307	20100225	W	201002	2317.00	@	1.506000		0700709987	2317	1.506	3489.4	R1410	A4M4M	20100122	20100222	0	31 2	2600
25123385	104456	106308	20100225	W	201002 Basic Service				Basic Serv	0319797377	0	0	304.23	R1410	A4M4	20100122	20100222	0	31 4	2600
25123385	104456	106308	20100225	W	201002 Water Volume	4.00	@	.202000	Water Volu	0319797377	4	0.202	0.81	R1410	A4M4	20100122	20100222	0	31 4	2600
25123385	104456	106308	20100225	W	201002	61.00	@	3.207000		0319797377	61	3.207	195.63	R1410	A4M4	20100122	20100222	0	31 4	2600
25123385	104456	106308	20100225	W	201002	435.00	@	2.015000		0319797377	435	2.015	876.53	R1410	A4M4	20100122	20100222	0	31 4	2600
25123385	104456	106308	20100225	W	201002	4500.00	@	1.506000		0319797377	4500	1.506	6777	R1410	A4M4	20100122	20100222	0	31 4	2600
25123385	104456	106308	20100225	W	201002	2652.00	@	1.151000		0319797377	2652	1.151	3052.45	R1410	A4M4	20100122	20100222	0	31 4	2600
25186808	215496	180570	20100304	W	201003 Basic Service				Basic Serv	0901929727	0	0	60.85	R1410	A4M4	20100129	20100301	0	31 1-1/2	2600
25186808	215496	180570	20100304	W	201003 Basic Service				Basic Serv	0701929727	0	0	608.47	R1410	A4M4M	20100129	20100301	0	31 6	2600
25186808	215496	180570	20100304	W	201003 Water Volume	4.00	@	.202000	Water Volu	0701929727	4	0.202	0.81	R1410	A4M4M	20100129	20100301	0	31 6	2600
25186808	215496	180570	20100304	W	201003	61.00	@	3.207000		0701929727	61	3.207	195.63	R1410	A4M4M	20100129	20100301	0	31 6	2600
25186808	215496	180570	20100304	W	201003	27.00	@	2.015000		0701929727	27	2.015	54.41	R1410	A4M4M	20100129	20100301	0	31 6	2600
25387599	104455	106307	20100326	W	201003 Basic Service				Basic Serv	0319797387	0	0	304.23	R1410	A4M4	20100222	20100323	0	29 4	2600
25387599	104455	106307	20100326	W	201003 Basic Service				Basic Serv	0700709987	0	0	97.35	R1410	A4M4M	20100222	20100323	0	29 2	2600
25387599	104455	106307	20100326	W	201003 Water Volume	4.00	@	.202000	Water Volu	0700709987	4	0.202	0.81	R1410	A4M4M	20100222	20100323	0	29 2	2600
25387599	104455	106307	20100326	W	201003	61.00	@	3.207000		0700709987	61	3.207	195.63	R1410	A4M4M	20100222	20100323	0	29 2	2600
25387599	104455	106307	20100326	W	201003	435.00	@	2.015000		0700709987	435	2.015	876.53	R1410	A4M4M	20100222	20100323	0	29 2	2600
25387599	104455	106307	20100326	W	201003	3090.00	@	1.506000		0700709987	3090	1.506	4653.54	R1410	A4M4M	20100222	20100323	0	29 2	2600
25387600	104456	106308	20100326	W	201003 Basic Service				Basic Serv	0319797377	0	0	304.23	R1410	A4M4	20100222	20100323	0	29 4	2600
25387600	104456	106308	20100326	W	201003 Water Volume	4.00	@	.202000	Water Volu	0319797377	4	0.202	0.81	R1410	A4M4	20100222	20100323	0	29 4	2600
25387600	104456	106308	20100326	W	201003	61.00	@	3.207000		0319797377	61	3.207	195.63	R1410	A4M4	20100222	20100323	0	29 4	2600
25387600	104456	106308	20100326	W	201003	435.00	@	2.015000		0319797377	435	2.015	876.53	R1410	A4M4	20100222	20100323	0	29 4	2600
25387600	104456	106308	20100326	W	201003	4500.00	@	1.506000		0319797377	4500	1.506	6777	R1410	A4M4	20100222	20100323	0	29 4	2600
25387600	104456	106308	20100326	W	201003	2471.00	@	1.151000		0319797377	2471	1.151	2844.12	R1410	A4M4	20100222	20100323	0	29 4	2600
25443623	215496	180570	20100402	W	201004 Basic Service				Basic Serv	0901929727	0	0	60.85	R1410	A4M4	20100301	20100330	0	29 1-1/2	2600
25443623	215496	180570	20100402	W	201004 Basic Service				Basic Serv	0701929727	0	0	608.47	R1410	A4M4M	20100301	20100330	0	29 6	2600
25443623	215496	180570	20100402	W	201004 Water Volume	4.00	@	.202000	Water Volu	0701929727	4	0.202	0.81	R1410	A4M4M	20100301	20100330	0	29 6	2600
25443623	215496	180570	20100402	W	201004	61.00	@	3.207000		0701929727	61	3.207	195.63	R1410	A4M4M	20100301	20100330	0	29 6	2600
25443623	215496	180570	20100402	W	201004	110.00	@	2.015000		0701929727	110	2.015	221.65	R1410	A4M4M	20100301	20100330	0	29 6	2600
25657671	104455	106307	20100428	W	201004 Basic Service				Basic Serv	0319797387	0	0	304.23	R1410	A4M4	20100323	20100423	0	31 4	2600
25657671	104455	106307	20100428	W	201004 Basic Service				Basic Serv	0700709987	0	0	97.35	R1410	A4M4M	20100323	20100423	0	31 2	2600
25657671	104455	106307	20100428	W	201004 Water Volume	4.00	@	.202000	Water Volu	0700709987	4	0.202	0.81	R1410	A4M4M	20100323	20100423	0	31 2	2600

25657671	104455	106307	20100428	W	201004	61.00 @ 3.207000			0700709981	61	3.207	195.63	R1410	A4M4M	20100323	20100423	0	31 2	2600
25657671	104455	106307	20100428	W	201004	435.00 @ 2.015000			0700709981	435	2.015	876.53	R1410	A4M4M	20100323	20100423	0	31 2	2600
25657671	104455	106307	20100428	W	201004	3844.00 @ 1.506000			0700709981	3844	1.506	5789.06	R1410	A4M4M	20100323	20100423	0	31 2	2600
25657672	104456	106308	20100428	W	201004	Basic Service		Basic Serv	0319797371	0	0	304.23	R1410	A4M4	20100323	20100423	0	31 4	2600
25657672	104456	106308	20100428	W	201004	Water Volume	4.00 @ .202000	Water Volu	0319797371	4	0.202	0.81	R1410	A4M4	20100323	20100423	0	31 4	2600
25657672	104456	106308	20100428	W	201004	61.00 @ 3.207000			0319797371	61	3.207	195.63	R1410	A4M4	20100323	20100423	0	31 4	2600
25657672	104456	106308	20100428	W	201004	435.00 @ 2.015000			0319797371	435	2.015	876.53	R1410	A4M4	20100323	20100423	0	31 4	2600
25657672	104456	106308	20100428	W	201004	4500.00 @ 1.506000			0319797371	4500	1.506	6777	R1410	A4M4	20100323	20100423	0	31 4	2600
25657672	104456	106308	20100428	W	201004	3353.00 @ 1.151000			0319797371	3353	1.151	3859.3	R1410	A4M4	20100323	20100423	0	31 4	2600
25720117	215496	180570	20100505	W	201005	Basic Service		Basic Serv	0901929721	0	0	60.85	R1410	A4M4	20100330	20100430	0	31 1-1/2	2600
25720117	215496	180570	20100505	W	201005	Basic Service		Basic Serv	0701929721	0	0	608.47	R1410	A4M4M	20100330	20100430	0	31 6	2600
25720117	215496	180570	20100505	W	201005	Water Volume	4.00 @ .202000	Water Volu	0701929721	4	0.202	0.81	R1410	A4M4M	20100330	20100430	0	31 6	2600
25720117	215496	180570	20100505	W	201005	61.00 @ 3.207000			0701929721	61	3.207	195.63	R1410	A4M4M	20100330	20100430	0	31 6	2600
25720117	215496	180570	20100505	W	201005	435.00 @ 2.015000			0701929721	435	2.015	876.53	R1410	A4M4M	20100330	20100430	0	31 6	2600
25720117	215496	180570	20100505	W	201005	83.00 @ 1.506000			0701929721	83	1.506	125	R1410	A4M4M	20100330	20100430	0	31 6	2600
25923718	104455	106307	20100527	W	201005	Basic Service		Basic Serv	0319797381	0	0	304.23	R1410	A4M4	20100423	20100524	0	31 4	2600
25923718	104455	106307	20100527	W	201005	Basic Service		Basic Serv	0700709981	0	0	97.35	R1410	A4M4M	20100423	20100524	0	31 2	2600
25923718	104455	106307	20100527	W	201005	Water Volume	4.00 @ .202000	Water Volu	0700709981	4	0.202	0.81	R1410	A4M4M	20100423	20100524	0	31 2	2600
25923718	104455	106307	20100527	W	201005	61.00 @ 3.207000			0700709981	61	3.207	195.63	R1410	A4M4M	20100423	20100524	0	31 2	2600
25923718	104455	106307	20100527	W	201005	435.00 @ 2.015000			0700709981	435	2.015	876.53	R1410	A4M4M	20100423	20100524	0	31 2	2600
25923718	104455	106307	20100527	W	201005	3596.00 @ 1.506000			0700709981	3596	1.506	5415.58	R1410	A4M4M	20100423	20100524	0	31 2	2600
25923719	104456	106308	20100527	W	201005	Basic Service		Basic Serv	0319797371	0	0	304.23	R1410	A4M4	20100423	20100524	0	31 4	2600
25923719	104456	106308	20100527	W	201005	Water Volume	4.00 @ .202000	Water Volu	0319797371	4	0.202	0.81	R1410	A4M4	20100423	20100524	0	31 4	2600
25923719	104456	106308	20100527	W	201005	61.00 @ 3.207000			0319797371	61	3.207	195.63	R1410	A4M4	20100423	20100524	0	31 4	2600
25923719	104456	106308	20100527	W	201005	435.00 @ 2.015000			0319797371	435	2.015	876.53	R1410	A4M4	20100423	20100524	0	31 4	2600
25923719	104456	106308	20100527	W	201005	4500.00 @ 1.506000			0319797371	4500	1.506	6777	R1410	A4M4	20100423	20100524	0	31 4	2600
25923719	104456	106308	20100527	W	201005	3459.00 @ 1.151000			0319797371	3459	1.151	3981.31	R1410	A4M4	20100423	20100524	0	31 4	2600
25990974	215496	180570	20100604	W	201006	Basic Service		Basic Serv	0901929721	0	0	60.85	R1410	A4M4	20100430	20100601	0	32 1-1/2	2600
25990974	215496	180570	20100604	W	201006	Basic Service		Basic Serv	0701929721	0	0	608.47	R1410	A4M4M	20100430	20100601	0	32 6	2600
25990974	215496	180570	20100604	W	201006	Water Volume	4.00 @ .202000	Water Volu	0701929721	4	0.202	0.81	R1410	A4M4M	20100430	20100601	0	32 6	2600
25990974	215496	180570	20100604	W	201006	61.00 @ 3.207000			0701929721	61	3.207	195.63	R1410	A4M4M	20100430	20100601	0	32 6	2600
25990974	215496	180570	20100604	W	201006	435.00 @ 2.015000			0701929721	435	2.015	876.53	R1410	A4M4M	20100430	20100601	0	32 6	2600
25990974	215496	180570	20100604	W	201006	1423.00 @ 1.506000			0701929721	1423	1.506	2143.04	R1410	A4M4M	20100430	20100601	0	32 6	2600
26185195	104455	106307	20100628	W	201006	Basic Service		Basic Serv	0319797381	0	0	304.23	R1410	A4M4	20100524	20100623	0	30 4	2600
26185195	104455	106307	20100628	W	201006	Basic Service		Basic Serv	0700709981	0	0	97.35	R1410	A4M4M	20100524	20100623	0	30 2	2600
26185195	104455	106307	20100628	W	201006	Water Volume	4.00 @ .202000	Water Volu	0700709981	4	0.202	0.81	R1410	A4M4M	20100524	20100623	0	30 2	2600
26185195	104455	106307	20100628	W	201006	61.00 @ 3.207000			0700709981	61	3.207	195.63	R1410	A4M4M	20100524	20100623	0	30 2	2600
26185195	104455	106307	20100628	W	201006	435.00 @ 2.015000			0700709981	435	2.015	876.53	R1410	A4M4M	20100524	20100623	0	30 2	2600
26185195	104455	106307	20100628	W	201006	4500.00 @ 1.506000			0700709981	4500	1.506	6777	R1410	A4M4M	20100524	20100623	0	30 2	2600
26185195	104455	106307	20100628	W	201006	147.00 @ 1.151000			0700709981	147	1.151	169.2	R1410	A4M4M	20100524	20100623	0	30 2	2600
26185196	104456	106308	20100628	W	201006	Basic Service		Basic Serv	0319797371	0	0	304.23	R1410	A4M4	20100524	20100623	0	30 4	2600
26185196	104456	106308	20100628	W	201006	Water Volume	4.00 @ .202000	Water Volu	0319797371	4	0.202	0.81	R1410	A4M4	20100524	20100623	0	30 4	2600
26185196	104456	106308	20100628	W	201006	61.00 @ 3.207000			0319797371	61	3.207	195.63	R1410	A4M4	20100524	20100623	0	30 4	2600
26185196	104456	106308	20100628	W	201006	435.00 @ 2.015000			0319797371	435	2.015	876.53	R1410	A4M4	20100524	20100623	0	30 4	2600
26185196	104456	106308	20100628	W	201006	4500.00 @ 1.506000			0319797371	4500	1.506	6777	R1410	A4M4	20100524	20100623	0	30 4	2600
26185196	104456	106308	20100628	W	201006	4356.00 @ 1.151000			0319797371	4356	1.151	5013.76	R1410	A4M4	20100524	20100623	0	30 4	2600
26253105	215496	180570	20100706	W	201007	Basic Service		Basic Serv	0901929721	0	0	60.85	R1410	A4M4	20100601	20100630	0	29 1-1/2	2600
26253105	215496	180570	20100706	W	201007	Basic Service		Basic Serv	0701929721	0	0	608.47	R1410	A4M4M	20100601	20100630	0	29 6	2600
26253105	215496	180570	20100706	W	201007	Water Volume	4.00 @ .202000	Water Volu	0701929721	4	0.202	0.81	R1410	A4M4M	20100601	20100630	0	29 6	2600
26253105	215496	180570	20100706	W	201007	61.00 @ 3.207000			0701929721	61	3.207	195.63	R1410	A4M4M	20100601	20100630	0	29 6	2600
26253105	215496	180570	20100706	W	201007	435.00 @ 2.015000			0701929721	435	2.015	876.53	R1410	A4M4M	20100601	20100630	0	29 6	2600
26253105	215496	180570	20100706	W	201007	1088.00 @ 1.506000			0701929721	1088	1.506	1638.53	R1410	A4M4M	20100601	20100630	0	29 6	2600
26456314	104455	106307	20100728	W	201007	Basic Service		Basic Serv	0319797381	0	0	304.23	R1410	A4M4	20100623	20100723	0	30 4	2600
26456314	104455	106307	20100728	W	201007	Basic Service		Basic Serv	0700709981	0	0	97.35	R1410	A4M4M	20100623	20100723	0	30 2	2600
26456314	104455	106307	20100728	W	201007	Water Volume	4.00 @ .202000	Water Volu	0700709981	4	0.202	0.81	R1410	A4M4M	20100623	20100723	0	30 2	2600
26456314	104455	106307	20100728	W	201007	61.00 @ 3.207000			0700709981	61	3.207	195.63	R1410	A4M4M	20100623	20100723	0	30 2	2600
26456314	104455	106307	20100728	W	201007	435.00 @ 2.015000			0700709981	435	2.015	876.53	R1410	A4M4M	20100623	20100723	0	30 2	2600
26456314	104455	106307	20100728	W	201007	4115.00 @ 1.506000			0700709981	4115	1.506	6197.19	R1410	A4M4M	20100623	20100723	0	30 2	2600
26456315	104456	106308	20100728	W	201007	Basic Service		Basic Serv	0319797371	0	0	304.23	R1410	A4M4	20100623	20100723	0	30 4	2600

26456315	104456	106308	20100728	W	201007 Water Volume	4.00 @ .202000		Water Volu	0319797 37T	4	0.202	0.81	R1410	A4M4	20100623	20100723	0	30 4	2600
26456315	104456	106308	20100728	W	201007	61.00 @ 3.207000			0319797 37T	61	3.207	195.63	R1410	A4M4	20100623	20100723	0	30 4	2600
26456315	104456	106308	20100728	W	201007	435.00 @ 2.015000			0319797 37T	435	2.015	876.53	R1410	A4M4	20100623	20100723	0	30 4	2600
26456315	104456	106308	20100728	W	201007	4500.00 @ 1.506000			0319797 37T	4500	1.506	6777	R1410	A4M4	20100623	20100723	0	30 4	2600
26456315	104456	106308	20100728	W	201007	3974.00 @ 1.151000			0319797 37T	3974	1.151	4574.07	R1410	A4M4	20100623	20100723	0	30 4	2600
26519021	215496	180570	20100804	W	201008 Basic Service			Basic Serv	0901929 72T	0	0	60.85	R1410	A4M4	20100630	20100730	0	30 1-1/2	2600
26519021	215496	180570	20100804	W	201008 Basic Service			Basic Serv	0701929 72T	0	0	608.47	R1410	A4M4M	20100630	20100730	0	30 6	2600
26519021	215496	180570	20100804	W	201008 Water Volume	4.00 @ .202000		Water Volu	0701929 72T	4	0.202	0.81	R1410	A4M4M	20100630	20100730	0	30 6	2600
26519021	215496	180570	20100804	W	201008	61.00 @ 3.207000			0701929 72T	61	3.207	195.63	R1410	A4M4M	20100630	20100730	0	30 6	2600
26519021	215496	180570	20100804	W	201008	435.00 @ 2.015000			0701929 72T	435	2.015	876.53	R1410	A4M4M	20100630	20100730	0	30 6	2600
26519021	215496	180570	20100804	W	201008	1828.00 @ 1.506000			0701929 72T	1828	1.506	2752.97	R1410	A4M4M	20100630	20100730	0	30 6	2600
26733276	104455	106307	20100826	W	201008 Basic Service			Basic Serv	0319797 38T	0	0	304.23	R1410	A4M4	20100723	20100823	0	31 4	2600
26733276	104455	106307	20100826	W	201008 Basic Service			Basic Serv	0700709 98T	0	0	97.35	R1410	A4M4M	20100723	20100823	0	31 2	2600
26733276	104455	106307	20100826	W	201008 Water Volume	4.00 @ .202000		Water Volu	0700709 98T	4	0.202	0.81	R1410	A4M4M	20100723	20100823	0	31 2	2600
26733276	104455	106307	20100826	W	201008	61.00 @ 3.207000			0700709 98T	61	3.207	195.63	R1410	A4M4M	20100723	20100823	0	31 2	2600
26733276	104455	106307	20100826	W	201008	435.00 @ 2.015000			0700709 98T	435	2.015	876.53	R1410	A4M4M	20100723	20100823	0	31 2	2600
26733276	104455	106307	20100826	W	201008	3513.00 @ 1.506000			0700709 98T	3513	1.506	5290.58	R1410	A4M4M	20100723	20100823	0	31 2	2600
26733277	104456	106308	20100826	W	201008 Basic Service			Basic Serv	0319797 37T	0	0	304.23	R1410	A4M4	20100723	20100823	0	31 4	2600
26733277	104456	106308	20100826	W	201008 Water Volume	4.00 @ .202000		Water Volu	0319797 37T	4	0.202	0.81	R1410	A4M4	20100723	20100823	0	31 4	2600
26733277	104456	106308	20100826	W	201008	61.00 @ 3.207000			0319797 37T	61	3.207	195.63	R1410	A4M4	20100723	20100823	0	31 4	2600
26733277	104456	106308	20100826	W	201008	435.00 @ 2.015000			0319797 37T	435	2.015	876.53	R1410	A4M4	20100723	20100823	0	31 4	2600
26733277	104456	106308	20100826	W	201008	4500.00 @ 1.506000			0319797 37T	4500	1.506	6777	R1410	A4M4	20100723	20100823	0	31 4	2600
26733277	104456	106308	20100826	W	201008	3289.00 @ 1.151000			0319797 37T	3289	1.151	3785.64	R1410	A4M4	20100723	20100823	0	31 4	2600
26798716	215496	180570	20100903	W	201009 Basic Service			Basic Serv	0901929 72T	0	0	60.85	R1410	A4M4	20100730	20100831	0	32 1-1/2	2600
26798716	215496	180570	20100903	W	201009 Basic Service			Basic Serv	0701929 72T	0	0	608.47	R1410	A4M4M	20100730	20100831	0	32 6	2600
26798716	215496	180570	20100903	W	201009 Water Volume	4.00 @ .202000		Water Volu	0701929 72T	4	0.202	0.81	R1410	A4M4M	20100730	20100831	0	32 6	2600
26798716	215496	180570	20100903	W	201009	61.00 @ 3.207000			0701929 72T	61	3.207	195.63	R1410	A4M4M	20100730	20100831	0	32 6	2600
26798716	215496	180570	20100903	W	201009	435.00 @ 2.015000			0701929 72T	435	2.015	876.53	R1410	A4M4M	20100730	20100831	0	32 6	2600
26798716	215496	180570	20100903	W	201009	1432.00 @ 1.506000			0701929 72T	1432	1.506	2156.59	R1410	A4M4M	20100730	20100831	0	32 6	2600
27015412	104455	106307	20100928	W	201009 Basic Service			Basic Serv	0319797 38T	0	0	304.23	R1410	A4M4	20100823	20100922	0	30 4	2600
27015412	104455	106307	20100928	W	201009 Basic Service			Basic Serv	0700709 98T	0	0	97.35	R1410	A4M4M	20100823	20100922	0	30 2	2600
27015412	104455	106307	20100928	W	201009 Water Volume	4.00 @ .202000		Water Volu	0700709 98T	4	0.202	0.81	R1410	A4M4M	20100823	20100922	0	30 2	2600
27015412	104455	106307	20100928	W	201009	61.00 @ 3.207000			0700709 98T	61	3.207	195.63	R1410	A4M4M	20100823	20100922	0	30 2	2600
27015412	104455	106307	20100928	W	201009	435.00 @ 2.015000			0700709 98T	435	2.015	876.53	R1410	A4M4M	20100823	20100922	0	30 2	2600
27015412	104455	106307	20100928	W	201009	3431.00 @ 1.506000			0700709 98T	3431	1.506	5167.09	R1410	A4M4M	20100823	20100922	0	30 2	2600
27015413	104456	106308	20100928	W	201009 Basic Service			Basic Serv	0319797 37T	0	0	304.23	R1410	A4M4	20100823	20100922	0	30 4	2600
27015413	104456	106308	20100928	W	201009 Water Volume	4.00 @ .202000		Water Volu	0319797 37T	4	0.202	0.81	R1410	A4M4	20100823	20100922	0	30 4	2600
27015413	104456	106308	20100928	W	201009	61.00 @ 3.207000			0319797 37T	61	3.207	195.63	R1410	A4M4	20100823	20100922	0	30 4	2600
27015413	104456	106308	20100928	W	201009	435.00 @ 2.015000			0319797 37T	435	2.015	876.53	R1410	A4M4	20100823	20100922	0	30 4	2600
27015413	104456	106308	20100928	W	201009	4500.00 @ 1.506000			0319797 37T	4500	1.506	6777	R1410	A4M4	20100823	20100922	0	30 4	2600
27015413	104456	106308	20100928	W	201009	2899.00 @ 1.151000			0319797 37T	2899	1.151	3336.75	R1410	A4M4	20100823	20100922	0	30 4	2600
27072730	215496	180570	20101005	W	201010 Basic Service			Basic Serv	0901929 72T	0	0	60.85	R1410	A4M4	20100831	20100930	0	30 1-1/2	2600
27072730	215496	180570	20101005	W	201010 Basic Service			Basic Serv	0701929 72T	0	0	608.47	R1410	A4M4M	20100831	20100930	0	30 6	2600
27072730	215496	180570	20101005	W	201010 Water Volume	4.00 @ .202000		Water Volu	0701929 72T	4	0.202	0.81	R1410	A4M4M	20100831	20100930	0	30 6	2600
27072730	215496	180570	20101005	W	201010	61.00 @ 3.207000			0701929 72T	61	3.207	195.63	R1410	A4M4M	20100831	20100930	0	30 6	2600
27072730	215496	180570	20101005	W	201010	435.00 @ 2.015000			0701929 72T	435	2.015	876.53	R1410	A4M4M	20100831	20100930	0	30 6	2600
27072730	215496	180570	20101005	W	201010	2175.00 @ 1.506000			0701929 72T	2175	1.506	3275.55	R1410	A4M4M	20100831	20100930	0	30 6	2600
27413525	104455	106307	20101027	W	201010 Basic Service			Basic Serv	0700709 98T	0	0	97.35	R1410	A4M4M	20100922	20101022	0	30 2	2600
27413525	104455	106307	20101027	W	201010 Water Volume	4.00 @ .202000		Water Volu	0700709 98T	4	0.202	0.81	R1410	A4M4M	20100922	20101022	0	30 2	2600
27413525	104455	106307	20101027	W	201010	61.00 @ 3.207000			0700709 98T	61	3.207	195.63	R1410	A4M4M	20100922	20101022	0	30 2	2600
27413525	104455	106307	20101027	W	201010	435.00 @ 2.015000			0700709 98T	435	2.015	876.53	R1410	A4M4M	20100922	20101022	0	30 2	2600
27413525	104455	106307	20101027	W	201010	3596.00 @ 1.506000			0700709 98T	3596	1.506	5415.58	R1410	A4M4M	20100922	20101022	0	30 2	2600
27413525	104455	106307	20101027	W	201010 Basic Service			Basic Serv	0319797 38T	0	0	304.23	R1410	A4M4	20100922	20101022	0	30 4	2600
27413526	104456	106308	20101027	W	201010 Basic Service			Basic Serv	0319797 37T	0	0	304.23	R1410	A4M4	20100922	20101022	0	30 4	2600
27413526	104456	106308	20101027	W	201010 Water Volume	4.00 @ .202000		Water Volu	0319797 37T	4	0.202	0.81	R1410	A4M4	20100922	20101022	0	30 4	2600
27413526	104456	106308	20101027	W	201010	61.00 @ 3.207000			0319797 37T	61	3.207	195.63	R1410	A4M4	20100922	20101022	0	30 4	2600
27413526	104456	106308	20101027	W	201010	435.00 @ 2.015000			0319797 37T	435	2.015	876.53	R1410	A4M4	20100922	20101022	0	30 4	2600
27413526	104456	106308	20101027	W	201010	4500.00 @ 1.506000			0319797 37T	4500	1.506	6777	R1410	A4M4	20100922	20101022	0	30 4	2600
27413526	104456	106308	20101027	W	201010	2988.00 @ 1.151000			0319797 37T	2988	1.151	3439.19	R1410	A4M4	20100922	20101022	0	30 4	2600

27463348	215496	180570	20101103	W	201011	Basic Service			Basic Serv	0701929727	0	0	608.47	R1410	A4M4M	20100930	20101029	0	29 6	2600
27463348	215496	180570	20101103	W	201011	Water Volume	4.00	@ .202000	Water Volu	0701929727	4	0.202	0.81	R1410	A4M4M	20100930	20101029	0	29 6	2600
27463348	215496	180570	20101103	W	201011		61.00	@ 3.207000		0701929727	61	3.207	195.63	R1410	A4M4M	20100930	20101029	0	29 6	2600
27463348	215496	180570	20101103	W	201011		435.00	@ 2.015000		0701929727	435	2.015	876.53	R1410	A4M4M	20100930	20101029	0	29 6	2600
27463348	215496	180570	20101103	W	201011		1167.00	@ 1.506000		0701929727	1167	1.506	1757.5	R1410	A4M4M	20100930	20101029	0	29 6	2600
27463348	215496	180570	20101103	W	201011	Basic Service			Basic Serv	0901929727	0	0	60.85	R1410	A4M4	20100930	20101029	0	29 1-1/2	2600
27684951	104455	106307	20101129	W	201011	Basic Service			Basic Serv	0700709987	0	0	97.35	R1410	A4M4M	20101022	20101122	0	31 2	2600
27684951	104455	106307	20101129	W	201011	Water Volume	4.00	@ .202000	Water Volu	0700709987	4	0.202	0.81	R1410	A4M4M	20101022	20101122	0	31 2	2600
27684951	104455	106307	20101129	W	201011		61.00	@ 3.207000		0700709987	61	3.207	195.63	R1410	A4M4M	20101022	20101122	0	31 2	2600
27684951	104455	106307	20101129	W	201011		435.00	@ 2.015000		0700709987	435	2.015	876.53	R1410	A4M4M	20101022	20101122	0	31 2	2600
27684951	104455	106307	20101129	W	201011		3678.00	@ 1.506000		0700709987	3678	1.506	5539.07	R1410	A4M4M	20101022	20101122	0	31 2	2600
27684951	104455	106307	20101129	W	201011	Basic Service			Basic Serv	0319797387	0	0	304.23	R1410	A4M4	20101022	20101122	0	31 4	2600
27684952	104456	106308	20101129	W	201011	Basic Service			Basic Serv	0319797377	0	0	304.23	R1410	A4M4	20101022	20101122	0	31 4	2600
27684952	104456	106308	20101129	W	201011	Water Volume	4.00	@ .202000	Water Volu	0319797377	4	0.202	0.81	R1410	A4M4	20101022	20101122	0	31 4	2600
27684952	104456	106308	20101129	W	201011		61.00	@ 3.207000		0319797377	61	3.207	195.63	R1410	A4M4	20101022	20101122	0	31 4	2600
27684952	104456	106308	20101129	W	201011		435.00	@ 2.015000		0319797377	435	2.015	876.53	R1410	A4M4	20101022	20101122	0	31 4	2600
27684952	104456	106308	20101129	W	201011		4500.00	@ 1.506000		0319797377	4500	1.506	6777	R1410	A4M4	20101022	20101122	0	31 4	2600
27684952	104456	106308	20101129	W	201011		3021.00	@ 1.151000		0319797377	3021	1.151	3477.17	R1410	A4M4	20101022	20101122	0	31 4	2600
27757102	215496	180570	20101206	W	201012	Basic Service			Basic Serv	0701929727	0	0	608.47	R1410	A4M4M	20101029	20101202	0	34 6	2600
27757102	215496	180570	20101206	W	201012	Water Volume	4.00	@ .202000	Water Volu	0701929727	4	0.202	0.81	R1410	A4M4M	20101029	20101202	0	34 6	2600
27757102	215496	180570	20101206	W	201012		61.00	@ 3.207000		0701929727	61	3.207	195.63	R1410	A4M4M	20101029	20101202	0	34 6	2600
27757102	215496	180570	20101206	W	201012		435.00	@ 2.015000		0701929727	435	2.015	876.53	R1410	A4M4M	20101029	20101202	0	34 6	2600
27757102	215496	180570	20101206	W	201012		88.00	@ 1.506000		0701929727	88	1.506	132.53	R1410	A4M4M	20101029	20101202	0	34 6	2600
27757102	215496	180570	20101206	W	201012	Basic Service			Basic Serv	0901929727	0	0	60.85	R1410	A4M4	20101029	20101202	0	34 1-1/2	2600
27944120	104455	106307	20101224	W	201012	Basic Service			Basic Serv	0700709987	0	0	97.35	R1410	A4M4M	20101122	20101221	0	29 2	2600
27944120	104455	106307	20101224	W	201012	Water Volume	4.00	@ .202000	Water Volu	0700709987	4	0.202	0.81	R1410	A4M4M	20101122	20101221	0	29 2	2600
27944120	104455	106307	20101224	W	201012		61.00	@ 3.207000		0700709987	61	3.207	195.63	R1410	A4M4M	20101122	20101221	0	29 2	2600
27944120	104455	106307	20101224	W	201012		435.00	@ 2.015000		0700709987	435	2.015	876.53	R1410	A4M4M	20101122	20101221	0	29 2	2600
27944120	104455	106307	20101224	W	201012		3403.00	@ 1.506000		0700709987	3403	1.506	5124.92	R1410	A4M4M	20101122	20101221	0	29 2	2600
27944120	104455	106307	20101224	W	201012	Basic Service			Basic Serv	0319797387	0	0	304.23	R1410	A4M4	20101122	20101221	0	29 4	2600
27944121	104456	106308	20101224	W	201012	Basic Service			Basic Serv	0319797377	0	0	304.23	R1410	A4M4	20101122	20101221	0	29 4	2600
27944121	104456	106308	20101224	W	201012	Water Volume	4.00	@ .202000	Water Volu	0319797377	4	0.202	0.81	R1410	A4M4	20101122	20101221	0	29 4	2600
27944121	104456	106308	20101224	W	201012		61.00	@ 3.207000		0319797377	61	3.207	195.63	R1410	A4M4	20101122	20101221	0	29 4	2600
27944121	104456	106308	20101224	W	201012		435.00	@ 2.015000		0319797377	435	2.015	876.53	R1410	A4M4	20101122	20101221	0	29 4	2600
27944121	104456	106308	20101224	W	201012		4500.00	@ 1.506000		0319797377	4500	1.506	6777	R1410	A4M4	20101122	20101221	0	29 4	2600
27944121	104456	106308	20101224	W	201012		2563.00	@ 1.151000		0319797377	2563	1.151	2950.01	R1410	A4M4	20101122	20101221	0	29 4	2600
28056096	215496	180570	20110106	W	201101	Basic Service			Basic Serv	0701929727	0	0	608.47	R1410	A4M4M	20101202	20101230	0	28 6	2600
28056096	215496	180570	20110106	W	201101	Water Volume	4.00	@ .202000	Water Volu	0701929727	4	0.202	0.81	R1410	A4M4M	20101202	20101230	0	28 6	2600
28056096	215496	180570	20110106	W	201101		61.00	@ 3.207000		0701929727	61	3.207	195.63	R1410	A4M4M	20101202	20101230	0	28 6	2600
28056096	215496	180570	20110106	W	201101		98.00	@ 2.015000		0701929727	98	2.015	197.47	R1410	A4M4M	20101202	20101230	0	28 6	2600
28056096	215496	180570	20110106	W	201101	Basic Service			Basic Serv	0901929727	0	0	60.85	R1410	A4M4	20101202	20101230	0	28 1-1/2	2600
28234116	104455	106307	20110126	W	201101	Basic Service			Basic Serv	0700709987	0	0	97.35	R1410	A4M4M	20101221	20110121	0	31 2	2600
28234116	104455	106307	20110126	W	201101	Water Volume	4.00	@ .202000	Water Volu	0700709987	4	0.202	0.81	R1410	A4M4M	20101221	20110121	0	31 2	2600
28234116	104455	106307	20110126	W	201101		61.00	@ 3.207000		0700709987	61	3.207	195.63	R1410	A4M4M	20101221	20110121	0	31 2	2600
28234116	104455	106307	20110126	W	201101		435.00	@ 2.015000		0700709987	435	2.015	876.53	R1410	A4M4M	20101221	20110121	0	31 2	2600
28234116	104455	106307	20110126	W	201101		4035.00	@ 1.506000		0700709987	4035	1.506	6076.71	R1410	A4M4M	20101221	20110121	0	31 2	2600
28234116	104455	106307	20110126	W	201101	Basic Service			Basic Serv	0319797387	0	0	304.23	R1410	A4M4	20101221	20110121	0	31 4	2600
28234117	104456	106308	20110126	W	201101	Basic Service			Basic Serv	0319797377	0	0	304.23	R1410	A4M4	20101221	20110121	0	31 4	2600
28234117	104456	106308	20110126	W	201101	Water Volume	4.00	@ .202000	Water Volu	0319797377	4	0.202	0.81	R1410	A4M4	20101221	20110121	0	31 4	2600
28234117	104456	106308	20110126	W	201101		61.00	@ 3.207000		0319797377	61	3.207	195.63	R1410	A4M4	20101221	20110121	0	31 4	2600
28234117	104456	106308	20110126	W	201101		435.00	@ 2.015000		0319797377	435	2.015	876.53	R1410	A4M4	20101221	20110121	0	31 4	2600
28234117	104456	106308	20110126	W	201101		4500.00	@ 1.506000		0319797377	4500	1.506	6777	R1410	A4M4	20101221	20110121	0	31 4	2600
28234117	104456	106308	20110126	W	201101		3682.00	@ 1.151000		0319797377	3682	1.151	4237.98	R1410	A4M4	20101221	20110121	0	31 4	2600
28321577	215496	180570	20110204	W	201102	Basic Service			Basic Serv	0701929727	0	0	608.47	R1410	A4M4M	20101230	20110128	0	29 6	2600
28321577	215496	180570	20110204	W	201102	Water Volume	4.00	@ .202000	Water Volu	0701929727	4	0.202	0.81	R1410	A4M4M	20101230	20110128	0	29 6	2600
28321577	215496	180570	20110204	W	201102		61.00	@ 3.207000		0701929727	61	3.207	195.63	R1410	A4M4M	20101230	20110128	0	29 6	2600
28321577	215496	180570	20110204	W	201102		435.00	@ 2.015000		0701929727	435	2.015	876.53	R1410	A4M4M	20101230	20110128	0	29 6	2600
28321577	215496	180570	20110204	W	201102		267.00	@ 1.506000		0701929727	267	1.506	402.1	R1410	A4M4M	20101230	20110128	0	29 6	2600
28321577	215496	180570	20110204	W	201102	Basic Service			Basic Serv	0901929727	0	0	60.85	R1410	A4M4	20101230	20110128	0	29 1-1/2	2600

28515254	104455	106307	20110224	W	201102	Basic Service				Basic Serv	0700709987	0	0	97.35	R1410	A4M4M	20110121	20110221	0	31 2	2600
28515254	104455	106307	20110224	W	201102	Water Volume	4.00	@	.202000	Water Volu	0700709987	4	0.202	0.81	R1410	A4M4M	20110121	20110221	0	31 2	2600
28515254	104455	106307	20110224	W	201102		61.00	@	3.207000		0700709987	61	3.207	195.63	R1410	A4M4M	20110121	20110221	0	31 2	2600
28515254	104455	106307	20110224	W	201102		435.00	@	2.015000		0700709987	435	2.015	876.53	R1410	A4M4M	20110121	20110221	0	31 2	2600
28515254	104455	106307	20110224	W	201102		4367.00	@	1.506000		0700709987	4367	1.506	6576.7	R1410	A4M4M	20110121	20110221	0	31 2	2600
28515254	104455	106307	20110224	W	201102	Basic Service				Basic Serv	0319797387	0	0	304.23	R1410	A4M4	20110121	20110221	0	31 4	2600
28515255	104456	106308	20110224	W	201102	Basic Service				Basic Serv	0319797377	0	0	304.23	R1410	A4M4	20110121	20110221	0	31 4	2600
28515255	104456	106308	20110224	W	201102	Water Volume	4.00	@	.202000	Water Volu	0319797377	4	0.202	0.81	R1410	A4M4	20110121	20110221	0	31 4	2600
28515255	104456	106308	20110224	W	201102		61.00	@	3.207000		0319797377	61	3.207	195.63	R1410	A4M4	20110121	20110221	0	31 4	2600
28515255	104456	106308	20110224	W	201102		435.00	@	2.015000		0319797377	435	2.015	876.53	R1410	A4M4	20110121	20110221	0	31 4	2600
28515255	104456	106308	20110224	W	201102		4500.00	@	1.506000		0319797377	4500	1.506	6777	R1410	A4M4	20110121	20110221	0	31 4	2600
28515255	104456	106308	20110224	W	201102		3827.00	@	1.151000		0319797377	3827	1.151	4404.88	R1410	A4M4	20110121	20110221	0	31 4	2600
28579078	215496	180570	20110303	W	201103	Basic Service				Basic Serv	0701929727	0	0	608.47	R1410	A4M4M	20110128	20110228	0	31 6	2600
28579078	215496	180570	20110303	W	201103	Water Volume	4.00	@	.202000	Water Volu	0701929727	4	0.202	0.81	R1410	A4M4M	20110128	20110228	0	31 6	2600
28579078	215496	180570	20110303	W	201103		61.00	@	3.207000		0701929727	61	3.207	195.63	R1410	A4M4M	20110128	20110228	0	31 6	2600
28579078	215496	180570	20110303	W	201103		435.00	@	2.015000		0701929727	435	2.015	876.53	R1410	A4M4M	20110128	20110228	0	31 6	2600
28579078	215496	180570	20110303	W	201103		536.00	@	1.506000		0701929727	536	1.506	807.22	R1410	A4M4M	20110128	20110228	0	31 6	2600
28579078	215496	180570	20110303	W	201103	Basic Service				Basic Serv	0901929727	0	0	60.85	R1410	A4M4	20110128	20110228	0	31 1-1/2	2600
28780480	104455	106307	20110325	W	201103	Basic Service				Basic Serv	0700709987	0	0	97.35	R1410	A4M4M	20110221	20110322	0	29 2	2600
28780480	104455	106307	20110325	W	201103	Water Volume	4.00	@	.202000	Water Volu	0700709987	4	0.202	0.81	R1410	A4M4M	20110221	20110322	0	29 2	2600
28780480	104455	106307	20110325	W	201103		61.00	@	3.207000		0700709987	61	3.207	195.63	R1410	A4M4M	20110221	20110322	0	29 2	2600
28780480	104455	106307	20110325	W	201103		435.00	@	2.015000		0700709987	435	2.015	876.53	R1410	A4M4M	20110221	20110322	0	29 2	2600
28780480	104455	106307	20110325	W	201103		4033.00	@	1.506000		0700709987	4033	1.506	6073.7	R1410	A4M4M	20110221	20110322	0	29 2	2600
28780480	104455	106307	20110325	W	201103	Basic Service				Basic Serv	0319797387	0	0	304.23	R1410	A4M4	20110221	20110322	0	29 4	2600
28780481	104456	106308	20110325	W	201103	Basic Service				Basic Serv	0319797377	0	0	304.23	R1410	A4M4	20110221	20110322	0	29 4	2600
28780481	104456	106308	20110325	W	201103	Water Volume	4.00	@	.202000	Water Volu	0319797377	4	0.202	0.81	R1410	A4M4	20110221	20110322	0	29 4	2600
28780481	104456	106308	20110325	W	201103		61.00	@	3.207000		0319797377	61	3.207	195.63	R1410	A4M4	20110221	20110322	0	29 4	2600
28780481	104456	106308	20110325	W	201103		435.00	@	2.015000		0319797377	435	2.015	876.53	R1410	A4M4	20110221	20110322	0	29 4	2600
28780481	104456	106308	20110325	W	201103		4500.00	@	1.506000		0319797377	4500	1.506	6777	R1410	A4M4	20110221	20110322	0	29 4	2600
28780481	104456	106308	20110325	W	201103		3009.00	@	1.151000		0319797377	3009	1.151	3463.36	R1410	A4M4	20110221	20110322	0	29 4	2600
28847381	215496	180570	20110401	W	201104	Basic Service				Basic Serv	0701929727	0	0	608.47	R1410	A4M4M	20110228	20110329	0	29 6	2600
28847381	215496	180570	20110401	W	201104	Water Volume	4.00	@	.202000	Water Volu	0701929727	4	0.202	0.81	R1410	A4M4M	20110228	20110329	0	29 6	2600
28847381	215496	180570	20110401	W	201104		61.00	@	3.207000		0701929727	61	3.207	195.63	R1410	A4M4M	20110228	20110329	0	29 6	2600
28847381	215496	180570	20110401	W	201104		281.00	@	2.015000		0701929727	281	2.015	566.22	R1410	A4M4M	20110228	20110329	0	29 6	2600
28847381	215496	180570	20110401	W	201104	Basic Service				Basic Serv	0901929727	0	0	60.85	R1410	A4M4	20110228	20110329	0	29 1-1/2	2600
29057935	104455	106307	20110426	W	201104	Basic Service				Basic Serv	0700709987	0	0	43.64	R1410	A4M4M	20110322	20110404	0.448276	13 2	2600
29057935	104455	106307	20110426	W	201104	Water Volume	1.79	@	.202000	Water Volu	0700709987	1.79	0.202	0.36	R1410	A4M4M	20110322	20110404	0.448276	13 2	2600
29057935	104455	106307	20110426	W	201104		27.34	@	3.207000		0700709987	27.34	3.207	87.68	R1410	A4M4M	20110322	20110404	0.448276	13 2	2600
29057935	104455	106307	20110426	W	201104		195.00	@	2.015000		0700709987	195	2.015	392.93	R1410	A4M4M	20110322	20110404	0.448276	13 2	2600
29057935	104455	106307	20110426	W	201104		1811.94	@	1.506000		0700709987	1811.94	1.506	2728.78	R1410	A4M4M	20110322	20110404	0.448276	13 2	2600
29057935	104455	106307	20110426	W	201104	Basic Service				Basic Serv	0700709987	0	0	61.9	R1410	A4M4M	20110405	20110420	0.551724	16 2	2600
29057935	104455	106307	20110426	W	201104	Water Volume	2.21	@	.233000	Water Volu	0700709987	2.21	0.233	0.51	R1410	A4M4M	20110405	20110420	0.551724	16 2	2600
29057935	104455	106307	20110426	W	201104		33.66	@	3.696000		0700709987	33.66	3.696	124.41	R1410	A4M4M	20110405	20110420	0.551724	16 2	2600
29057935	104455	106307	20110426	W	201104		240.00	@	2.322000		0700709987	240	2.322	557.28	R1410	A4M4M	20110405	20110420	0.551724	16 2	2600
29057935	104455	106307	20110426	W	201104		2230.06	@	1.736000		0700709987	2230.06	1.736	3871.38	R1410	A4M4M	20110405	20110420	0.551724	16 2	2600
29057935	104455	106307	20110426	W	201104	Basic Service				Basic Serv	0319797387	0	0	136.38	R1410	A4M4	20110322	20110404	0.448276	13 4	2600
29057935	104455	106307	20110426	W	201104	Basic Service				Basic Serv	0319797387	0	0	193.45	R1410	A4M4	20110405	20110420	0.551724	16 4	2600
29057936	104456	106308	20110426	W	201104	Basic Service				Basic Serv	0319797377	0	0	136.38	R1410	A4M4	20110322	20110404	0.448276	13 4	2600
29057936	104456	106308	20110426	W	201104	Water Volume	1.79	@	.202000	Water Volu	0319797377	1.79	0.202	0.36	R1410	A4M4	20110322	20110404	0.448276	13 4	2600
29057936	104456	106308	20110426	W	201104		27.34	@	3.207000		0319797377	27.34	3.207	87.68	R1410	A4M4	20110322	20110404	0.448276	13 4	2600
29057936	104456	106308	20110426	W	201104		195.00	@	2.015000		0319797377	195	2.015	392.93	R1410	A4M4	20110322	20110404	0.448276	13 4	2600
29057936	104456	106308	20110426	W	201104		2017.24	@	1.506000		0319797377	2017.24	1.506	3037.96	R1410	A4M4	20110322	20110404	0.448276	13 4	2600
29057936	104456	106308	20110426	W	201104		1226.94	@	1.151000		0319797377	1226.94	1.151	1412.21	R1410	A4M4	20110322	20110404	0.448276	13 4	2600
29057936	104456	106308	20110426	W	201104	Basic Service				Basic Serv	0319797377	0	0	193.45	R1410	A4M4	20110405	20110420	0.551724	16 4	2600
29057936	104456	106308	20110426	W	201104	Water Volume	2.21	@	.233000	Water Volu	0319797377	2.21	0.233	0.51	R1410	A4M4	20110405	20110420	0.551724	16 4	2600
29057936	104456	106308	20110426	W	201104		33.66	@	3.696000		0319797377	33.66	3.696	124.41	R1410	A4M4	20110405	20110420	0.551724	16 4	2600
29057936	104456	106308	20110426	W	201104		240.00	@	2.322000		0319797377	240	2.322	557.28	R1410	A4M4	20110405	20110420	0.551724	16 4	2600
29057936	104456	106308	20110426	W	201104		2482.76	@	1.736000		0319797377	2482.76	1.736	4310.07	R1410	A4M4	20110405	20110420	0.551724	16 4	2600
29057936	104456	106308	20110426	W	201104		1510.06	@	1.327000		0319797377	1510.06	1.327	2003.85	R1410	A4M4	20110405	20110420	0.551724	16 4	2600
29120182	215496	180570	20110503	W	201105	Basic Service				Basic Serv	0701929727	0	0	121.69	R1410	A4M4M	20110329	20110404	0.2	6 6	2600
29120182	215496	180570	20110503	W	201105	Water Volume	.80	@	.202000	Water Volu	0701929727	0.8	0.202	0.16	R1410	A4M4M	20110329	20110404	0.2	6 6	2600

29120182	215496	180570	20110503	W	201105	12.20 @ 3.207000		0701929727	12.2	3.207	39.13	R1410	A4M4M	20110329	20110404	0.2	6	6	2600
29120182	215496	180570	20110503	W	201105	87.00 @ 2.015000		0701929727	87	2.015	175.31	R1410	A4M4M	20110329	20110404	0.2	6	6	2600
29120182	215496	180570	20110503	W	201105	46.20 @ 1.506000		0701929727	46.2	1.506	69.58	R1410	A4M4M	20110329	20110404	0.2	6	6	2600
29120182	215496	180570	20110503	W	201105 Basic Service		Basic Serv	0701929727	0	0	561.01	R1410	A4M4M	20110405	20110428	0.8	24	6	2600
29120182	215496	180570	20110503	W	201105 Water Volume	3.20 @ .233000	Water Volu	0701929727	3.2	0.233	0.75	R1410	A4M4M	20110405	20110428	0.8	24	6	2600
29120182	215496	180570	20110503	W	201105	48.80 @ 3.696000		0701929727	48.8	3.696	180.36	R1410	A4M4M	20110405	20110428	0.8	24	6	2600
29120182	215496	180570	20110503	W	201105	348.00 @ 2.322000		0701929727	348	2.322	808.06	R1410	A4M4M	20110405	20110428	0.8	24	6	2600
29120182	215496	180570	20110503	W	201105	184.80 @ 1.736000		0701929727	184.8	1.736	320.81	R1410	A4M4M	20110405	20110428	0.8	24	6	2600
29120182	215496	180570	20110503	W	201105 Basic Service		Basic Serv	0901929727	0	0	12.17	R1410	A4M4	20110329	20110404	0.2	6	1-1/2	2600
29120182	215496	180570	20110503	W	201105 Basic Service		Basic Serv	0901929727	0	0	56.1	R1410	A4M4	20110405	20110428	0.8	24	1-1/2	2600
29330943	104455	106307	20110525	W	201105 Basic Service		Basic Serv	0700709987	0	0	112.2	R1410	A4M4M	20110420	20110520	0	30	2	2600
29330943	104455	106307	20110525	W	201105 Water Volume	4.00 @ .233000	Water Volu	0700709987	4	0.233	0.93	R1410	A4M4M	20110420	20110520	0	30	2	2600
29330943	104455	106307	20110525	W	201105	61.00 @ 3.696000		0700709987	61	3.696	225.46	R1410	A4M4M	20110420	20110520	0	30	2	2600
29330943	104455	106307	20110525	W	201105	435.00 @ 2.322000		0700709987	435	2.322	1010.07	R1410	A4M4M	20110420	20110520	0	30	2	2600
29330943	104455	106307	20110525	W	201105	4500.00 @ 1.736000		0700709987	4500	1.736	7812	R1410	A4M4M	20110420	20110520	0	30	2	2600
29330943	104455	106307	20110525	W	201105	593.00 @ 1.327000		0700709987	593	1.327	786.91	R1410	A4M4M	20110420	20110520	0	30	2	2600
29330943	104455	106307	20110525	W	201105 Basic Service		Basic Serv	0319797387	0	0	350.63	R1410	A4M4	20110420	20110520	0	30	4	2600
29330944	104456	106308	20110525	W	201105 Basic Service		Basic Serv	0319797377	0	0	350.63	R1410	A4M4	20110420	20110520	0	30	4	2600
29330944	104456	106308	20110525	W	201105 Water Volume	4.00 @ .233000	Water Volu	0319797377	4	0.233	0.93	R1410	A4M4	20110420	20110520	0	30	4	2600
29330944	104456	106308	20110525	W	201105	61.00 @ 3.696000		0319797377	61	3.696	225.46	R1410	A4M4	20110420	20110520	0	30	4	2600
29330944	104456	106308	20110525	W	201105	435.00 @ 2.322000		0319797377	435	2.322	1010.07	R1410	A4M4	20110420	20110520	0	30	4	2600
29330944	104456	106308	20110525	W	201105	4500.00 @ 1.736000		0319797377	4500	1.736	7812	R1410	A4M4	20110420	20110520	0	30	4	2600
29330944	104456	106308	20110525	W	201105	3216.00 @ 1.327000		0319797377	3216	1.327	4267.63	R1410	A4M4	20110420	20110520	0	30	4	2600
29435033	215496	180570	20110608	W	201106 Basic Service		Basic Serv	0701929727	0	0	794.76	R1410	A4M4M	20110428	20110601	0	34	6	2600
29435033	215496	180570	20110608	W	201106 Water Volume	4.53 @ .233000	Water Volu	0701929727	4.53	0.233	1.06	R1410	A4M4M	20110428	20110601	0	34	6	2600
29435033	215496	180570	20110608	W	201106	69.13 @ 3.696000		0701929727	69.13	3.696	255.5	R1410	A4M4M	20110428	20110601	0	34	6	2600
29435033	215496	180570	20110608	W	201106	493.00 @ 2.322000		0701929727	493	2.322	1144.75	R1410	A4M4M	20110428	20110601	0	34	6	2600
29435033	215496	180570	20110608	W	201106	2643.34 @ 1.736000		0701929727	2643.34	1.736	4588.84	R1410	A4M4M	20110428	20110601	0	34	6	2600
29435033	215496	180570	20110608	W	201106 Basic Service		Basic Serv	0901929727	0	0	79.48	R1410	A4M4	20110428	20110601	0	34	1-1/2	2600
29595880	104455	106307	20110627	W	201106 Basic Service		Basic Serv	0700709987	0	0	112.2	R1410	A4M4M	20110520	20110622	0	33	2	2600
29595880	104455	106307	20110627	W	201106 Water Volume	4.00 @ .233000	Water Volu	0700709987	4	0.233	0.93	R1410	A4M4M	20110520	20110622	0	33	2	2600
29595880	104455	106307	20110627	W	201106	61.00 @ 3.696000		0700709987	61	3.696	225.46	R1410	A4M4M	20110520	20110622	0	33	2	2600
29595880	104455	106307	20110627	W	201106	435.00 @ 2.322000		0700709987	435	2.322	1010.07	R1410	A4M4M	20110520	20110622	0	33	2	2600
29595880	104455	106307	20110627	W	201106	4500.00 @ 1.736000		0700709987	4500	1.736	7812	R1410	A4M4M	20110520	20110622	0	33	2	2600
29595880	104455	106307	20110627	W	201106	3027.00 @ 1.327000		0700709987	3027	1.327	4016.83	R1410	A4M4M	20110520	20110622	0	33	2	2600
29595880	104455	106307	20110627	W	201106 Basic Service		Basic Serv	0319797387	0	0	350.63	R1410	A4M4	20110520	20110622	0	33	4	2600
29595881	104456	106308	20110627	W	201106 Basic Service		Basic Serv	0319797377	0	0	350.63	R1410	A4M4	20110520	20110622	0	33	4	2600
29595881	104456	106308	20110627	W	201106 Water Volume	4.00 @ .233000	Water Volu	0319797377	4	0.233	0.93	R1410	A4M4	20110520	20110622	0	33	4	2600
29595881	104456	106308	20110627	W	201106	61.00 @ 3.696000		0319797377	61	3.696	225.46	R1410	A4M4	20110520	20110622	0	33	4	2600
29595881	104456	106308	20110627	W	201106	435.00 @ 2.322000		0319797377	435	2.322	1010.07	R1410	A4M4	20110520	20110622	0	33	4	2600
29595881	104456	106308	20110627	W	201106	4500.00 @ 1.736000		0319797377	4500	1.736	7812	R1410	A4M4	20110520	20110622	0	33	4	2600
29595881	104456	106308	20110627	W	201106	5144.00 @ 1.327000		0319797377	5144	1.327	6826.09	R1410	A4M4	20110520	20110622	0	33	4	2600
29659097	215496	180570	20110705	W	201107 Basic Service		Basic Serv	0701929727	0	0	701.26	R1410	A4M4M	20110601	20110629	0	28	6	2600
29659097	215496	180570	20110705	W	201107 Water Volume	4.00 @ .233000	Water Volu	0701929727	4	0.233	0.93	R1410	A4M4M	20110601	20110629	0	28	6	2600
29659097	215496	180570	20110705	W	201107	61.00 @ 3.696000		0701929727	61	3.696	225.46	R1410	A4M4M	20110601	20110629	0	28	6	2600
29659097	215496	180570	20110705	W	201107	435.00 @ 2.322000		0701929727	435	2.322	1010.07	R1410	A4M4M	20110601	20110629	0	28	6	2600
29659097	215496	180570	20110705	W	201107	1981.00 @ 1.736000		0701929727	1981	1.736	3439.02	R1410	A4M4M	20110601	20110629	0	28	6	2600
29659097	215496	180570	20110705	W	201107 Basic Service		Basic Serv	0901929727	0	0	70.13	R1410	A4M4	20110601	20110629	0	28	1-1/2	2600
29885851	104455	106307	20110728	W	201107 Basic Service		Basic Serv	0700709987	0	0	112.2	R1410	A4M4M	20110622	20110725	0	33	2	2600
29885851	104455	106307	20110728	W	201107 Water Volume	4.00 @ .233000	Water Volu	0700709987	4	0.233	0.93	R1410	A4M4M	20110622	20110725	0	33	2	2600
29885851	104455	106307	20110728	W	201107	61.00 @ 3.696000		0700709987	61	3.696	225.46	R1410	A4M4M	20110622	20110725	0	33	2	2600
29885851	104455	106307	20110728	W	201107	435.00 @ 2.322000		0700709987	435	2.322	1010.07	R1410	A4M4M	20110622	20110725	0	33	2	2600
29885851	104455	106307	20110728	W	201107	4500.00 @ 1.736000		0700709987	4500	1.736	7812	R1410	A4M4M	20110622	20110725	0	33	2	2600
29885851	104455	106307	20110728	W	201107	902.00 @ 1.327000		0700709987	902	1.327	1196.95	R1410	A4M4M	20110622	20110725	0	33	2	2600
29885851	104455	106307	20110728	W	201107 Basic Service		Basic Serv	0319797387	0	0	350.63	R1410	A4M4	20110622	20110725	0	33	4	2600
29885852	104456	106308	20110728	W	201107 Basic Service		Basic Serv	0319797377	0	0	350.63	R1410	A4M4	20110622	20110725	0	33	4	2600
29885852	104456	106308	20110728	W	201107 Water Volume	4.00 @ .233000	Water Volu	0319797377	4	0.233	0.93	R1410	A4M4	20110622	20110725	0	33	4	2600
29885852	104456	106308	20110728	W	201107	61.00 @ 3.696000		0319797377	61	3.696	225.46	R1410	A4M4	20110622	20110725	0	33	4	2600
29885852	104456	106308	20110728	W	201107	435.00 @ 2.322000		0319797377	435	2.322	1010.07	R1410	A4M4	20110622	20110725	0	33	4	2600
29885852	104456	106308	20110728	W	201107	4500.00 @ 1.736000		0319797377	4500	1.736	7812	R1410	A4M4	20110622	20110725	0	33	4	2600
29885852	104456	106308	20110728	W	201107	3707.00 @ 1.327000		0319797377	3707	1.327	4919.19	R1410	A4M4	20110622	20110725	0	33	4	2600

29948133	215496	180570	20110804	W	201108 Basic Service				Basic Serv	0701929727	0	0	701.26	R1410	A4M4M	20110629	20110801	0	33 6	2600
29948133	215496	180570	20110804	W	201108 Water Volume	4.00	@	.233000	Water Volu	0701929727	4	0.233	0.93	R1410	A4M4M	20110629	20110801	0	33 6	2600
29948133	215496	180570	20110804	W	201108	61.00	@	3.696000		0701929727	61	3.696	225.46	R1410	A4M4M	20110629	20110801	0	33 6	2600
29948133	215496	180570	20110804	W	201108	435.00	@	2.322000		0701929727	435	2.322	1010.07	R1410	A4M4M	20110629	20110801	0	33 6	2600
29948133	215496	180570	20110804	W	201108	2116.00	@	1.736000		0701929727	2116	1.736	3673.38	R1410	A4M4M	20110629	20110801	0	33 6	2600
29948133	215496	180570	20110804	W	201108 Basic Service				Basic Serv	0901929727	0	0	70.13	R1410	A4M4	20110629	20110801	0	33 1-1/2	2600
30154689	104455	106307	20110826	W	201108 Basic Service				Basic Serv	0700709987	0	0	112.2	R1410	A4M4M	20110725	20110823	0	29 2	2600
30154689	104455	106307	20110826	W	201108 Water Volume	4.00	@	.233000	Water Volu	0700709987	4	0.233	0.93	R1410	A4M4M	20110725	20110823	0	29 2	2600
30154689	104455	106307	20110826	W	201108	61.00	@	3.696000		0700709987	61	3.696	225.46	R1410	A4M4M	20110725	20110823	0	29 2	2600
30154689	104455	106307	20110826	W	201108	435.00	@	2.322000		0700709987	435	2.322	1010.07	R1410	A4M4M	20110725	20110823	0	29 2	2600
30154689	104455	106307	20110826	W	201108	4500.00	@	1.736000		0700709987	4500	1.736	7812	R1410	A4M4M	20110725	20110823	0	29 2	2600
30154689	104455	106307	20110826	W	201108	413.00	@	1.327000		0700709987	413	1.327	548.05	R1410	A4M4M	20110725	20110823	0	29 2	2600
30154689	104455	106307	20110826	W	201108 Basic Service				Basic Serv	0319797387	0	0	350.63	R1410	A4M4	20110725	20110823	0	29 4	2600
30154690	104456	106308	20110826	W	201108 Basic Service				Basic Serv	0319797377	0	0	350.63	R1410	A4M4	20110725	20110823	0	29 4	2600
30154690	104456	106308	20110826	W	201108 Water Volume	4.00	@	.233000	Water Volu	0319797377	4	0.233	0.93	R1410	A4M4	20110725	20110823	0	29 4	2600
30154690	104456	106308	20110826	W	201108	61.00	@	3.696000		0319797377	61	3.696	225.46	R1410	A4M4	20110725	20110823	0	29 4	2600
30154690	104456	106308	20110826	W	201108	435.00	@	2.322000		0319797377	435	2.322	1010.07	R1410	A4M4	20110725	20110823	0	29 4	2600
30154690	104456	106308	20110826	W	201108	4500.00	@	1.736000		0319797377	4500	1.736	7812	R1410	A4M4	20110725	20110823	0	29 4	2600
30154690	104456	106308	20110826	W	201108	3021.00	@	1.327000		0319797377	3021	1.327	4008.87	R1410	A4M4	20110725	20110823	0	29 4	2600
30213803	215496	180570	20110902	W	201109 Basic Service				Basic Serv	0701929727	0	0	701.26	R1410	A4M4M	20110801	20110830	0	29 6	2600
30213803	215496	180570	20110902	W	201109 Water Volume	4.00	@	.233000	Water Volu	0701929727	4	0.233	0.93	R1410	A4M4M	20110801	20110830	0	29 6	2600
30213803	215496	180570	20110902	W	201109	61.00	@	3.696000		0701929727	61	3.696	225.46	R1410	A4M4M	20110801	20110830	0	29 6	2600
30213803	215496	180570	20110902	W	201109	435.00	@	2.322000		0701929727	435	2.322	1010.07	R1410	A4M4M	20110801	20110830	0	29 6	2600
30213803	215496	180570	20110902	W	201109	3643.00	@	1.736000		0701929727	3643	1.736	6324.25	R1410	A4M4M	20110801	20110830	0	29 6	2600
30213803	215496	180570	20110902	W	201109 Basic Service				Basic Serv	0901929727	0	0	70.13	R1410	A4M4	20110801	20110830	0	29 1-1/2	2600
30442642	104455	106307	20110928	W	201109 Basic Service				Basic Serv	0700709987	0	0	112.2	R1410	A4M4M	20110823	20110923	0	31 2	2600
30442642	104455	106307	20110928	W	201109 Water Volume	4.00	@	.233000	Water Volu	0700709987	4	0.233	0.93	R1410	A4M4M	20110823	20110923	0	31 2	2600
30442642	104455	106307	20110928	W	201109	61.00	@	3.696000		0700709987	61	3.696	225.46	R1410	A4M4M	20110823	20110923	0	31 2	2600
30442642	104455	106307	20110928	W	201109	435.00	@	2.322000		0700709987	435	2.322	1010.07	R1410	A4M4M	20110823	20110923	0	31 2	2600
30442642	104455	106307	20110928	W	201109	4453.00	@	1.736000		0700709987	4453	1.736	7730.41	R1410	A4M4M	20110823	20110923	0	31 2	2600
30442642	104455	106307	20110928	W	201109 Basic Service				Basic Serv	0319797387	0	0	350.63	R1410	A4M4	20110823	20110923	0	31 4	2600
30442643	104456	106308	20110928	W	201109 Basic Service				Basic Serv	0319797377	0	0	350.63	R1410	A4M4	20110823	20110923	0	31 4	2600
30442643	104456	106308	20110928	W	201109 Water Volume	4.00	@	.233000	Water Volu	0319797377	4	0.233	0.93	R1410	A4M4	20110823	20110923	0	31 4	2600
30442643	104456	106308	20110928	W	201109	61.00	@	3.696000		0319797377	61	3.696	225.46	R1410	A4M4	20110823	20110923	0	31 4	2600
30442643	104456	106308	20110928	W	201109	435.00	@	2.322000		0319797377	435	2.322	1010.07	R1410	A4M4	20110823	20110923	0	31 4	2600
30442643	104456	106308	20110928	W	201109	4500.00	@	1.736000		0319797377	4500	1.736	7812	R1410	A4M4	20110823	20110923	0	31 4	2600
30442643	104456	106308	20110928	W	201109	3986.00	@	1.327000		0319797377	3986	1.327	5289.42	R1410	A4M4	20110823	20110923	0	31 4	2600
30507854	215496	180570	20111005	W	201110 Basic Service				Basic Serv	0701929727	0	0	701.26	R1410	A4M4M	20110830	20110930	0	31 6	2600
30507854	215496	180570	20111005	W	201110 Water Volume	4.00	@	.233000	Water Volu	0701929727	4	0.233	0.93	R1410	A4M4M	20110830	20110930	0	31 6	2600
30507854	215496	180570	20111005	W	201110	61.00	@	3.696000		0701929727	61	3.696	225.46	R1410	A4M4M	20110830	20110930	0	31 6	2600
30507854	215496	180570	20111005	W	201110	435.00	@	2.322000		0701929727	435	2.322	1010.07	R1410	A4M4M	20110830	20110930	0	31 6	2600
30507854	215496	180570	20111005	W	201110	1595.00	@	1.736000		0701929727	1595	1.736	2768.92	R1410	A4M4M	20110830	20110930	0	31 6	2600
30507854	215496	180570	20111005	W	201110 Basic Service				Basic Serv	0901929727	0	0	70.13	R1410	A4M4	20110830	20110930	0	31 1-1/2	2600
30730269	104455	106307	20111027	W	201110 Basic Service				Basic Serv	0700709987	0	0	112.2	R1410	A4M4M	20110923	20111024	0	31 2	2600
30730269	104455	106307	20111027	W	201110 Water Volume	4.00	@	.233000	Water Volu	0700709987	4	0.233	0.93	R1410	A4M4M	20110923	20111024	0	31 2	2600
30730269	104455	106307	20111027	W	201110	61.00	@	3.696000		0700709987	61	3.696	225.46	R1410	A4M4M	20110923	20111024	0	31 2	2600
30730269	104455	106307	20111027	W	201110	435.00	@	2.322000		0700709987	435	2.322	1010.07	R1410	A4M4M	20110923	20111024	0	31 2	2600
30730269	104455	106307	20111027	W	201110	3001.00	@	1.736000		0700709987	3001	1.736	5209.74	R1410	A4M4M	20110923	20111024	0	31 2	2600
30730269	104455	106307	20111027	W	201110 Basic Service				Basic Serv	0319797387	0	0	350.63	R1410	A4M4	20110923	20111024	0	31 4	2600
30730270	104456	106308	20111027	W	201110 Basic Service				Basic Serv	0319797377	0	0	350.63	R1410	A4M4	20110923	20111024	0	31 4	2600
30730270	104456	106308	20111027	W	201110 Water Volume	4.00	@	.233000	Water Volu	0319797377	4	0.233	0.93	R1410	A4M4	20110923	20111024	0	31 4	2600
30730270	104456	106308	20111027	W	201110	61.00	@	3.696000		0319797377	61	3.696	225.46	R1410	A4M4	20110923	20111024	0	31 4	2600
30730270	104456	106308	20111027	W	201110	435.00	@	2.322000		0319797377	435	2.322	1010.07	R1410	A4M4	20110923	20111024	0	31 4	2600
30730270	104456	106308	20111027	W	201110	4500.00	@	1.736000		0319797377	4500	1.736	7812	R1410	A4M4	20110923	20111024	0	31 4	2600
30730270	104456	106308	20111027	W	201110	2928.00	@	1.327000		0319797377	2928	1.327	3885.46	R1410	A4M4	20110923	20111024	0	31 4	2600
30796017	215496	180570	20111103	W	201111 Basic Service				Basic Serv	0701929727	0	0	701.26	R1410	A4M4M	20110930	20111031	0	31 6	2600
30796017	215496	180570	20111103	W	201111 Water Volume	4.00	@	.233000	Water Volu	0701929727	4	0.233	0.93	R1410	A4M4M	20110930	20111031	0	31 6	2600
30796017	215496	180570	20111103	W	201111	61.00	@	3.696000		0701929727	61	3.696	225.46	R1410	A4M4M	20110930	20111031	0	31 6	2600
30796017	215496	180570	20111103	W	201111	435.00	@	2.322000		0701929727	435	2.322	1010.07	R1410	A4M4M	20110930	20111031	0	31 6	2600

30796017	215496	180570	20111103	W	201111	592.00 @ 1.736000		070192972T	592	1.736	1027.71	R1410	A4M4M	20110930	20111031	0	31 6	2600
30796017	215496	180570	20111103	W	201111 Basic Service		Basic Serv	090192972T	0	0	70.13	R1410	A4M4	20110930	20111031	0	31 1-1/2	2600
31018310	104455	106307	20111129	W	201111 Basic Service		Basic Serv	070070998T	0	0	112.2	R1410	A4M4M	20111024	20111122	0	29 2	2600
31018310	104455	106307	20111129	W	201111 Water Volume	4.00 @ .233000	Water Volu	070070998T	4	0.233	0.93	R1410	A4M4M	20111024	20111122	0	29 2	2600
31018310	104455	106307	20111129	W	201111	61.00 @ 3.696000		070070998T	61	3.696	225.46	R1410	A4M4M	20111024	20111122	0	29 2	2600
31018310	104455	106307	20111129	W	201111	435.00 @ 2.322000		070070998T	435	2.322	1010.07	R1410	A4M4M	20111024	20111122	0	29 2	2600
31018310	104455	106307	20111129	W	201111	2630.00 @ 1.736000		070070998T	2630	1.736	4565.68	R1410	A4M4M	20111024	20111122	0	29 2	2600
31018310	104455	106307	20111129	W	201111 Basic Service		Basic Serv	031979738T	0	0	350.63	R1410	A4M4	20111024	20111122	0	29 4	2600
31018311	104456	106308	20111129	W	201111 Basic Service		Basic Serv	031979737T	0	0	350.63	R1410	A4M4	20111024	20111122	0	29 4	2600
31018311	104456	106308	20111129	W	201111 Water Volume	4.00 @ .233000	Water Volu	031979737T	4	0.233	0.93	R1410	A4M4	20111024	20111122	0	29 4	2600
31018311	104456	106308	20111129	W	201111	61.00 @ 3.696000		031979737T	61	3.696	225.46	R1410	A4M4	20111024	20111122	0	29 4	2600
31018311	104456	106308	20111129	W	201111	435.00 @ 2.322000		031979737T	435	2.322	1010.07	R1410	A4M4	20111024	20111122	0	29 4	2600
31018311	104456	106308	20111129	W	201111	4500.00 @ 1.736000		031979737T	4500	1.736	7812	R1410	A4M4	20111024	20111122	0	29 4	2600
31018311	104456	106308	20111129	W	201111	2083.00 @ 1.327000		031979737T	2083	1.327	2764.14	R1410	A4M4	20111024	20111122	0	29 4	2600
31094823	215496	180570	20111206	W	201112 Basic Service		Basic Serv	070192972T	0	0	701.26	R1410	A4M4M	20111031	20111201	0	31 6	2600
31094823	215496	180570	20111206	W	201112 Water Volume	4.00 @ .233000	Water Volu	070192972T	4	0.233	0.93	R1410	A4M4M	20111031	20111201	0	31 6	2600
31094823	215496	180570	20111206	W	201112	61.00 @ 3.696000		070192972T	61	3.696	225.46	R1410	A4M4M	20111031	20111201	0	31 6	2600
31094823	215496	180570	20111206	W	201112	435.00 @ 2.322000		070192972T	435	2.322	1010.07	R1410	A4M4M	20111031	20111201	0	31 6	2600
31094823	215496	180570	20111206	W	201112	150.00 @ 1.736000		070192972T	150	1.736	260.4	R1410	A4M4M	20111031	20111201	0	31 6	2600
31094823	215496	180570	20111206	W	201112 Basic Service		Basic Serv	090192972T	0	0	70.13	R1410	A4M4	20111031	20111201	0	31 1-1/2	2600
31292149	104455	106307	20111228	W	201112 Basic Service		Basic Serv	070070998T	0	0	112.2	R1410	A4M4M	20111122	20111221	0	29 2	2600
31292149	104455	106307	20111228	W	201112 Water Volume	4.00 @ .233000	Water Volu	070070998T	4	0.233	0.93	R1410	A4M4M	20111122	20111221	0	29 2	2600
31292149	104455	106307	20111228	W	201112	61.00 @ 3.696000		070070998T	61	3.696	225.46	R1410	A4M4M	20111122	20111221	0	29 2	2600
31292149	104455	106307	20111228	W	201112	435.00 @ 2.322000		070070998T	435	2.322	1010.07	R1410	A4M4M	20111122	20111221	0	29 2	2600
31292149	104455	106307	20111228	W	201112	2452.00 @ 1.736000		070070998T	2452	1.736	4256.67	R1410	A4M4M	20111122	20111221	0	29 2	2600
31292149	104455	106307	20111228	W	201112 Basic Service		Basic Serv	031979738T	0	0	350.63	R1410	A4M4	20111122	20111221	0	29 4	2600
31292150	104456	106308	20111228	W	201112 Basic Service		Basic Serv	031979737T	0	0	350.63	R1410	A4M4	20111122	20111221	0	29 4	2600
31292150	104456	106308	20111228	W	201112 Water Volume	4.00 @ .233000	Water Volu	031979737T	4	0.233	0.93	R1410	A4M4	20111122	20111221	0	29 4	2600
31292150	104456	106308	20111228	W	201112	61.00 @ 3.696000		031979737T	61	3.696	225.46	R1410	A4M4	20111122	20111221	0	29 4	2600
31292150	104456	106308	20111228	W	201112	435.00 @ 2.322000		031979737T	435	2.322	1010.07	R1410	A4M4	20111122	20111221	0	29 4	2600
31292150	104456	106308	20111228	W	201112	4500.00 @ 1.736000		031979737T	4500	1.736	7812	R1410	A4M4	20111122	20111221	0	29 4	2600
31292150	104456	106308	20111228	W	201112	2601.00 @ 1.327000		031979737T	2601	1.327	3451.53	R1410	A4M4	20111122	20111221	0	29 4	2600

Region	Account Name
26CC	City of Chattanooga
26CC	City of Chattanooga
26CC	City of Chattanooga

26CC	City of Chattanooga
26CC	City of Chattanooga
26CC	City of Chattanooga

26CC	City of Chattanooga
26CC	City of Chattanooga
26CC	City of Chattanooga

26CC	City of Chattanooga
26CC	City of Chattanooga
26CC	City of Chattanooga

26CC	City of Chattanooga
26CC	City of Chattanooga
26CC	City of Chattanooga

26CC	City of Chattanooga
26CC	City of Chattanooga
26CC	City of Chattanooga

26CC	City of Chattanooga
26CC	City of Chattanooga
26CC	City of Chattanooga

26CC	City of Chattanooga
26CC	City of Chattanooga
26CC	City of Chattanooga

26CC	City of Chattanooga
26CC	City of Chattanooga
26CC	City of Chattanooga

26CC	City of Chattanooga
26CC	City of Chattanooga
26CC	City of Chattanooga

26CC	City of Chattanooga
26CC	City of Chattanooga
26CC	City of Chattanooga

26CC	City of Chattanooga
26CC	City of Chattanooga
26CC	City of Chattanooga

26CC	City of Chattanooga
26CC	City of Chattanooga
26CC	City of Chattanooga

26CC	City of Chattanooga
26CC	City of Chattanooga
26CC	City of Chattanooga

26CC	City of Chattanooga
26CC	City of Chattanooga
26CC	City of Chattanooga

Bill ID	Account #	Customer #	Bill Date	Canc/Reb ill	Utility	Adj Code	Revenue Month	Description	Description 1	Meter #	Usage	Rate	Rev Amnt	Rev Code	Rate Schedule	Begin Date	End Date	Pro Rate	Days	Meter Size	District
17879744	104771	106623	20080121		W		200801	Basic Service	Basic Serv	031988572T	0	0	291.49	R1410	A4M4S	20071214	20080116	0	33	4	2600
17879744	104771	106623	20080121		W		200801	Basic Service	Basic Serv	031988578T	0	0	291.49	R1410	A4MSM	20071214	20080116	0	33	4	2600
17879744	104771	106623	20080121		W		200801	Water Volume	4.00 @ .194000(	Water Volu	031988578T	4	0.194	0.78	R1410	A4MSM	20071214	20080116	0	33	4	2600
17879744	104771	106623	20080121		W		200801		61.00 @ 3.073000(		031988578T	61	3.073	187.45	R1410	A4MSM	20071214	20080116	0	33	4	2600
17879744	104771	106623	20080121		W		200801		435.00 @ 1.931000(		031988578T	435	1.931	839.99	R1410	A4MSM	20071214	20080116	0	33	4	2600
17879744	104771	106623	20080121		W		200801		3666.00 @ 1.443000(		031988578T	3666	1.443	5290.04	R1410	A4MSM	20071214	20080116	0	33	4	2600
17879745	104772	106624	20080121		W		200801	Basic Service	Basic Serv	060440688T	0	0	93.27	R1410	A4M4S	20071214	20080116	0	33	2	2600
17879745	104772	106624	20080121		W		200801	Basic Service	Basic Serv	026252069T	0	0	291.49	R1410	A4MSM	20071214	20080116	0	33	4	2600
17879745	104772	106624	20080121		W		200801	Water Volume	4.00 @ .194000(	Water Volu	026252069T	4	0.194	0.78	R1410	A4MSM	20071214	20080116	0	33	4	2600
17879745	104772	106624	20080121		W		200801		61.00 @ 3.073000(		026252069T	61	3.073	187.45	R1410	A4MSM	20071214	20080116	0	33	4	2600
17879745	104772	106624	20080121		W		200801		435.00 @ 1.931000(		026252069T	435	1.931	839.99	R1410	A4MSM	20071214	20080116	0	33	4	2600
17879745	104772	106624	20080121		W		200801		4500.00 @ 1.443000(		026252069T	4500	1.443	6493.5	R1410	A4MSM	20071214	20080116	0	33	4	2600
17879745	104772	106624	20080121		W		200801		1125.00 @ 1.103000(		026252069T	1125	1.103	1240.88	R1410	A4MSM	20071214	20080116	0	33	4	2600
18204112	104771	106623	20080220		W		200802	Basic Service	Basic Serv	031988572T	0	0	291.49	R1410	A4M4S	20080116	20080214	0	29	4	2600
18204112	104771	106623	20080220		W		200802	Basic Service	Basic Serv	031988578T	0	0	291.49	R1410	A4MSM	20080116	20080214	0	29	4	2600
18204112	104771	106623	20080220		W		200802	Water Volume	4.00 @ .194000(	Water Volu	031988578T	4	0.194	0.78	R1410	A4MSM	20080116	20080214	0	29	4	2600
18204112	104771	106623	20080220		W		200802		61.00 @ 3.073000(		031988578T	61	3.073	187.45	R1410	A4MSM	20080116	20080214	0	29	4	2600
18204112	104771	106623	20080220		W		200802		435.00 @ 1.931000(		031988578T	435	1.931	839.99	R1410	A4MSM	20080116	20080214	0	29	4	2600
18204112	104771	106623	20080220		W		200802		3566.00 @ 1.443000(		031988578T	3566	1.443	5145.74	R1410	A4MSM	20080116	20080214	0	29	4	2600
18204113	104772	106624	20080220		W		200802	Basic Service	Basic Serv	060440688T	0	0	93.27	R1410	A4M4S	20080116	20080214	0	29	2	2600
18204113	104772	106624	20080220		W		200802	Basic Service	Basic Serv	026252069T	0	0	291.49	R1410	A4MSM	20080116	20080214	0	29	4	2600
18204113	104772	106624	20080220		W		200802	Water Volume	4.00 @ .194000(	Water Volu	026252069T	4	0.194	0.78	R1410	A4MSM	20080116	20080214	0	29	4	2600
18204113	104772	106624	20080220		W		200802		61.00 @ 3.073000(		026252069T	61	3.073	187.45	R1410	A4MSM	20080116	20080214	0	29	4	2600
18204113	104772	106624	20080220		W		200802		435.00 @ 1.931000(		026252069T	435	1.931	839.99	R1410	A4MSM	20080116	20080214	0	29	4	2600
18204113	104772	106624	20080220		W		200802		4500.00 @ 1.443000(		026252069T	4500	1.443	6493.5	R1410	A4MSM	20080116	20080214	0	29	4	2600
18204113	104772	106624	20080220		W		200802		734.00 @ 1.103000(		026252069T	734	1.103	809.6	R1410	A4MSM	20080116	20080214	0	29	4	2600
18519561	104771	106623	20080319		W		200803	Basic Service	Basic Serv	031988572T	0	0	291.49	R1410	A4M4S	20080214	20080317	0	32	4	2600
18519561	104771	106623	20080319		W		200803	Basic Service	Basic Serv	031988578T	0	0	291.49	R1410	A4MSM	20080214	20080317	0	32	4	2600
18519561	104771	106623	20080319		W		200803	Water Volume	4.00 @ .194000(	Water Volu	031988578T	4	0.194	0.78	R1410	A4MSM	20080214	20080317	0	32	4	2600
18519561	104771	106623	20080319		W		200803		61.00 @ 3.073000(		031988578T	61	3.073	187.45	R1410	A4MSM	20080214	20080317	0	32	4	2600
18519561	104771	106623	20080319		W		200803		435.00 @ 1.931000(		031988578T	435	1.931	839.99	R1410	A4MSM	20080214	20080317	0	32	4	2600
18519561	104771	106623	20080319		W		200803		3971.00 @ 1.443000(		031988578T	3971	1.443	5730.15	R1410	A4MSM	20080214	20080317	0	32	4	2600
18519562	104772	106624	20080319		W		200803	Basic Service	Basic Serv	060440688T	0	0	93.27	R1410	A4M4S	20080214	20080314	0	29	2	2600
18519562	104772	106624	20080319		W		200803	Basic Service	Basic Serv	026252069T	0	0	291.49	R1410	A4MSM	20080214	20080314	0	29	4	2600
18519562	104772	106624	20080319		W		200803	Water Volume	4.00 @ .194000(	Water Volu	026252069T	4	0.194	0.78	R1410	A4MSM	20080214	20080314	0	29	4	2600
18519562	104772	106624	20080319		W		200803		61.00 @ 3.073000(		026252069T	61	3.073	187.45	R1410	A4MSM	20080214	20080314	0	29	4	2600
18519562	104772	106624	20080319		W		200803		435.00 @ 1.931000(		026252069T	435	1.931	839.99	R1410	A4MSM	20080214	20080314	0	29	4	2600
18519562	104772	106624	20080319		W		200803		4500.00 @ 1.443000(		026252069T	4500	1.443	6493.5	R1410	A4MSM	20080214	20080314	0	29	4	2600
18519562	104772	106624	20080319		W		200803		680.00 @ 1.103000(		026252069T	680	1.103	750.04	R1410	A4MSM	20080214	20080314	0	29	4	2600
18840393	104771	106623	20080421		W		200804	Basic Service	Basic Serv	031988572T	0	0	291.49	R1410	A4M4S	20080317	20080416	0	30	4	2600
18840393	104771	106623	20080421		W		200804	Basic Service	Basic Serv	031988578T	0	0	291.49	R1410	A4MSM	20080317	20080416	0	30	4	2600
18840393	104771	106623	20080421		W		200804	Water Volume	4.00 @ .194000(	Water Volu	031988578T	4	0.194	0.78	R1410	A4MSM	20080317	20080416	0	30	4	2600
18840393	104771	106623	20080421		W		200804		61.00 @ 3.073000(		031988578T	61	3.073	187.45	R1410	A4MSM	20080317	20080416	0	30	4	2600
18840393	104771	106623	20080421		W		200804		435.00 @ 1.931000(		031988578T	435	1.931	839.99	R1410	A4MSM	20080317	20080416	0	30	4	2600
18840393	104771	106623	20080421		W		200804		3822.00 @ 1.443000(		031988578T	3822	1.443	5515.15	R1410	A4MSM	20080317	20080416	0	30	4	2600
18840394	104772	106624	20080421		W		200804	Basic Service	Basic Serv	060440688T	0	0	93.27	R1410	A4M4S	20080314	20080416	0	33	2	2600
18840394	104772	106624	20080421		W		200804	Basic Service	Basic Serv	026252069T	0	0	291.49	R1410	A4MSM	20080314	20080416	0	33	4	2600
18840394	104772	106624	20080421		W		200804	Water Volume	4.00 @ .194000(	Water Volu	026252069T	4	0.194	0.78	R1410	A4MSM	20080314	20080416	0	33	4	2600
18840394	104772	106624	20080421		W		200804		61.00 @ 3.073000(		026252069T	61	3.073	187.45	R1410	A4MSM	20080314	20080416	0	33	4	2600
18840394	104772	106624	20080421		W		200804		435.00 @ 1.931000(		026252069T	435	1.931	839.99	R1410	A4MSM	20080314	20080416	0	33	4	2600
18840394	104772	106624	20080421		W		200804		4500.00 @ 1.443000(		026252069T	4500	1.443	6493.5	R1410	A4MSM	20080314	20080416	0	33	4	2600
18840394	104772	106624	20080421		W		200804		1672.00 @ 1.103000(		026252069T	1672	1.103	1844.22	R1410	A4MSM	20080314	20080416	0	33	4	2600
19134092	104771	106623	20080520		W		200805	Basic Service	Basic Serv	031988572T	0	0	291.49	R1410	A4M4S	20080416	20080515	0	29	4	2600
19134092	104771	106623	20080520		W		200805	Basic Service	Basic Serv	031988578T	0	0	291.49	R1410	A4MSM	20080416	20080515	0	29	4	2600
19134092	104771	106623	20080520		W		200805	Water Volume	4.00 @ .194000(	Water Volu	031988578T	4	0.194	0.78	R1410	A4MSM	20080416	20080515	0	29	4	2600
19134092	104771	106623	20080520		W		200805		61.00 @ 3.073000(		031988578T	61	3.073	187.45	R1410	A4MSM	20080416	20080515	0	29	4	2600
19134092	104771	106623	20080520		W		200805		435.00 @ 1.931000(		031988578T	435	1.931	839.99	R1410	A4MSM	20080416	20080515	0	29	4	2600
19134092	104771	106623	20080520		W		200805		3462.00 @ 1.443000(		031988578T	3462	1.443	4995.67	R1410	A4MSM	20080416	20080515	0	29	4	2600

19134093	104772	106624	20080520	W	200805	Basic Service			Basic Serv	060440688T	0	0	93.27	R1410	A4M4S	20080416	20080515	0	29	2	2600
19134093	104772	106624	20080520	W	200805	Basic Service			Basic Serv	026252069T	0	0	291.49	R1410	A4MSM	20080416	20080515	0	29	4	2600
19134093	104772	106624	20080520	W	200805	Water Volume	4.00	@ .194000	Water Volu	026252069T	4	0.194	0.78	R1410	A4MSM	20080416	20080515	0	29	4	2600
19134093	104772	106624	20080520	W	200805		61.00	@ 3.073000		026252069T	61	3.073	187.45	R1410	A4MSM	20080416	20080515	0	29	4	2600
19134093	104772	106624	20080520	W	200805		435.00	@ 1.931000		026252069T	435	1.931	839.99	R1410	A4MSM	20080416	20080515	0	29	4	2600
19134093	104772	106624	20080520	W	200805		4500.00	@ 1.443000		026252069T	4500	1.443	6493.5	R1410	A4MSM	20080416	20080515	0	29	4	2600
19134093	104772	106624	20080520	W	200805		2058.00	@ 1.103000		026252069T	2058	1.103	2269.97	R1410	A4MSM	20080416	20080515	0	29	4	2600
19459261	104771	106623	20080620	W	200806	Basic Service			Basic Serv	031988572T	0	0	291.49	R1410	A4M4S	20080515	20080617	0	33	4	2600
19459261	104771	106623	20080620	W	200806	Basic Service			Basic Serv	031988578T	0	0	291.49	R1410	A4MSM	20080515	20080617	0	33	4	2600
19459261	104771	106623	20080620	W	200806	Water Volume	4.00	@ .194000	Water Volu	031988578T	4	0.194	0.78	R1410	A4MSM	20080515	20080617	0	33	4	2600
19459261	104771	106623	20080620	W	200806		61.00	@ 3.073000		031988578T	61	3.073	187.45	R1410	A4MSM	20080515	20080617	0	33	4	2600
19459261	104771	106623	20080620	W	200806		435.00	@ 1.931000		031988578T	435	1.931	839.99	R1410	A4MSM	20080515	20080617	0	33	4	2600
19459261	104771	106623	20080620	W	200806		4500.00	@ 1.443000		031988578T	4500	1.443	6493.5	R1410	A4MSM	20080515	20080617	0	33	4	2600
19459261	104771	106623	20080620	W	200806		287.00	@ 1.103000		031988578T	287	1.103	316.56	R1410	A4MSM	20080515	20080617	0	33	4	2600
19459262	104772	106624	20080620	W	200806	Basic Service			Basic Serv	060440688T	0	0	93.27	R1410	A4M4S	20080515	20080617	0	33	2	2600
19459262	104772	106624	20080620	W	200806	Basic Service			Basic Serv	026252069T	0	0	330.36	R1410	A4MSM	20080515	20080618	0	34	4	2600
19459262	104772	106624	20080620	W	200806	Water Volume	4.53	@ .194000	Water Volu	026252069T	4.53	0.194	0.88	R1410	A4MSM	20080515	20080618	0	34	4	2600
19459262	104772	106624	20080620	W	200806		69.13	@ 3.073000		026252069T	69.13	3.073	212.44	R1410	A4MSM	20080515	20080618	0	34	4	2600
19459262	104772	106624	20080620	W	200806		493.00	@ 1.931000		026252069T	493	1.931	951.98	R1410	A4MSM	20080515	20080618	0	34	4	2600
19459262	104772	106624	20080620	W	200806		5100.00	@ 1.443000		026252069T	5100	1.443	7359.3	R1410	A4MSM	20080515	20080618	0	34	4	2600
19459262	104772	106624	20080620	W	200806		4163.34	@ 1.103000		026252069T	4163.34	1.103	4592.16	R1410	A4MSM	20080515	20080618	0	34	4	2600
19778713	104771	106623	20080723	W	200807	Basic Service			Basic Serv	031988572T	0	0	291.49	R1410	A4M4S	20080617	20080718	0	31	4	2600
19778713	104771	106623	20080723	W	200807	Basic Service			Basic Serv	031988578T	0	0	291.49	R1410	A4MSM	20080617	20080718	0	31	4	2600
19778713	104771	106623	20080723	W	200807	Water Volume	4.00	@ .194000	Water Volu	031988578T	4	0.194	0.78	R1410	A4MSM	20080617	20080718	0	31	4	2600
19778713	104771	106623	20080723	W	200807		61.00	@ 3.073000		031988578T	61	3.073	187.45	R1410	A4MSM	20080617	20080718	0	31	4	2600
19778713	104771	106623	20080723	W	200807		435.00	@ 1.931000		031988578T	435	1.931	839.99	R1410	A4MSM	20080617	20080718	0	31	4	2600
19778713	104771	106623	20080723	W	200807		4160.00	@ 1.443000		031988578T	4160	1.443	6002.88	R1410	A4MSM	20080617	20080718	0	31	4	2600
19778714	104772	106624	20080723	W	200807	Basic Service			Basic Serv	060440688T	0	0	93.27	R1410	A4M4S	20080617	20080718	0	31	2	2600
19778714	104772	106624	20080723	W	200807	Basic Service			Basic Serv	026252069T	0	0	291.49	R1410	A4MSM	20080618	20080718	0	30	4	2600
19778714	104772	106624	20080723	W	200807	Water Volume	4.00	@ .194000	Water Volu	026252069T	4	0.194	0.78	R1410	A4MSM	20080618	20080718	0	30	4	2600
19778714	104772	106624	20080723	W	200807		61.00	@ 3.073000		026252069T	61	3.073	187.45	R1410	A4MSM	20080618	20080718	0	30	4	2600
19778714	104772	106624	20080723	W	200807		435.00	@ 1.931000		026252069T	435	1.931	839.99	R1410	A4MSM	20080618	20080718	0	30	4	2600
19778714	104772	106624	20080723	W	200807		4500.00	@ 1.443000		026252069T	4500	1.443	6493.5	R1410	A4MSM	20080618	20080718	0	30	4	2600
19778714	104772	106624	20080723	W	200807		4899.00	@ 1.103000		026252069T	4899	1.103	5403.6	R1410	A4MSM	20080618	20080718	0	30	4	2600
20075906	104771	106623	20080821	W	200808	Basic Service			Basic Serv	031988572T	0	0	291.49	R1410	A4M4S	20080718	20080818	0	31	4	2600
20075906	104771	106623	20080821	W	200808	Basic Service			Basic Serv	031988578T	0	0	291.49	R1410	A4MSM	20080718	20080818	0	31	4	2600
20075906	104771	106623	20080821	W	200808	Water Volume	4.00	@ .194000	Water Volu	031988578T	4	0.194	0.78	R1410	A4MSM	20080718	20080818	0	31	4	2600
20075906	104771	106623	20080821	W	200808		61.00	@ 3.073000		031988578T	61	3.073	187.45	R1410	A4MSM	20080718	20080818	0	31	4	2600
20075906	104771	106623	20080821	W	200808		435.00	@ 1.931000		031988578T	435	1.931	839.99	R1410	A4MSM	20080718	20080818	0	31	4	2600
20075906	104771	106623	20080821	W	200808		4500.00	@ 1.443000		031988578T	4500	1.443	6493.5	R1410	A4MSM	20080718	20080818	0	31	4	2600
20075906	104771	106623	20080821	W	200808		193.00	@ 1.103000		031988578T	193	1.103	212.88	R1410	A4MSM	20080718	20080818	0	31	4	2600
20075907	104772	106624	20080821	W	200808	Basic Service			Basic Serv	060440688T	0	0	93.27	R1410	A4M4S	20080718	20080818	0	31	2	2600
20075907	104772	106624	20080821	W	200808	Basic Service			Basic Serv	026252069T	0	0	291.49	R1410	A4MSM	20080718	20080818	0	31	4	2600
20075907	104772	106624	20080821	W	200808	Water Volume	4.00	@ .194000	Water Volu	026252069T	4	0.194	0.78	R1410	A4MSM	20080718	20080818	0	31	4	2600
20075907	104772	106624	20080821	W	200808		61.00	@ 3.073000		026252069T	61	3.073	187.45	R1410	A4MSM	20080718	20080818	0	31	4	2600
20075907	104772	106624	20080821	W	200808		435.00	@ 1.931000		026252069T	435	1.931	839.99	R1410	A4MSM	20080718	20080818	0	31	4	2600
20075907	104772	106624	20080821	W	200808		4500.00	@ 1.443000		026252069T	4500	1.443	6493.5	R1410	A4MSM	20080718	20080818	0	31	4	2600
20075907	104772	106624	20080821	W	200808		5943.00	@ 1.103000		026252069T	5943	1.103	6555.13	R1410	A4MSM	20080718	20080818	0	31	4	2600
20401907	104771	106623	20080923	W	200809	Basic Service			Basic Serv	031988572T	0	0	291.49	R1410	A4M4S	20080818	20080918	0	31	4	2600
20401907	104771	106623	20080923	W	200809	Basic Service			Basic Serv	031988578T	0	0	291.49	R1410	A4MSM	20080818	20080918	0	31	4	2600
20401907	104771	106623	20080923	W	200809	Water Volume	4.00	@ .194000	Water Volu	031988578T	4	0.194	0.78	R1410	A4MSM	20080818	20080918	0	31	4	2600
20401907	104771	106623	20080923	W	200809		61.00	@ 3.073000		031988578T	61	3.073	187.45	R1410	A4MSM	20080818	20080918	0	31	4	2600
20401907	104771	106623	20080923	W	200809		435.00	@ 1.931000		031988578T	435	1.931	839.99	R1410	A4MSM	20080818	20080918	0	31	4	2600
20401907	104771	106623	20080923	W	200809		4476.00	@ 1.443000		031988578T	4476	1.443	6458.87	R1410	A4MSM	20080818	20080918	0	31	4	2600
20401908	104772	106624	20080923	W	200809	Basic Service			Basic Serv	060440688T	0	0	93.27	R1410	A4M4S	20080818	20080918	0	31	2	2600
20401908	104772	106624	20080923	W	200809	Basic Service			Basic Serv	026252069T	0	0	291.49	R1410	A4MSM	20080818	20080918	0	31	4	2600
20401908	104772	106624	20080923	W	200809	Water Volume	4.00	@ .194000	Water Volu	026252069T	4	0.194	0.78	R1410	A4MSM	20080818	20080918	0	31	4	2600
20401908	104772	106624	20080923	W	200809		61.00	@ 3.073000		026252069T	61	3.073	187.45	R1410	A4MSM	20080818	20080918	0	31	4	2600
20401908	104772	106624	20080923	W	200809		435.00	@ 1.931000		026252069T	435	1.931	839.99	R1410	A4MSM	20080818	20080918	0	31	4	2600
20401908	104772	106624	20080923	W	200809		4500.00	@ 1.443000		026252069T	4500	1.443	6493.5	R1410	A4MSM	20080818	20080918	0	31	4	2600
20401908	104772	106624	20080923	W	200809		5335.00	@ 1.103000		026252069T	5335	1.103	5884.51	R1410	A4MSM	20080818	20080918	0	31	4	2600

20701945	104771	106623	20081022	W	200810	Basic Service				Basic Serv	031988572T	0	0	120.62	R1410	A4M4S	20080918	20080930	0.413793	12	4	2600
20701945	104771	106623	20081022	W	200810	Basic Service				Basic Serv	031988572T	0	0	178.34	R1410	A4M4S	20081001	20081017	0.586207	17	4	2600
20701945	104771	106623	20081022	W	200810	Basic Service				Basic Serv	031988578T	0	0	120.62	R1410	A4MSM	20080918	20080930	0.413793	12	4	2600
20701945	104771	106623	20081022	W	200810	Water Volume	1.66	@	.194000	Water Volu	031988578T	1.66	0.194	0.32	R1410	A4MSM	20080918	20080930	0.413793	12	4	2600
20701945	104771	106623	20081022	W	200810		25.24	@	3.073000		031988578T	25.24	3.073	77.56	R1410	A4MSM	20080918	20080930	0.413793	12	4	2600
20701945	104771	106623	20081022	W	200810		180.00	@	1.931000		031988578T	180	1.931	347.58	R1410	A4MSM	20080918	20080930	0.413793	12	4	2600
20701945	104771	106623	20081022	W	200810		1676.27	@	1.443000		031988578T	1676.27	1.443	2418.86	R1410	A4MSM	20080918	20080930	0.413793	12	4	2600
20701945	104771	106623	20081022	W	200810	Basic Service				Basic Serv	031988578T	0	0	178.34	R1410	A4MSM	20081001	20081017	0.586207	17	4	2600
20701945	104771	106623	20081022	W	200810	Water Volume	2.34	@	.202000	Water Volu	031988578T	2.34	0.202	0.47	R1410	A4MSM	20081001	20081017	0.586207	17	4	2600
20701945	104771	106623	20081022	W	200810		35.76	@	3.207000		031988578T	35.76	3.207	114.68	R1410	A4MSM	20081001	20081017	0.586207	17	4	2600
20701945	104771	106623	20081022	W	200810		255.00	@	2.015000		031988578T	255	2.015	513.83	R1410	A4MSM	20081001	20081017	0.586207	17	4	2600
20701945	104771	106623	20081022	W	200810		2374.73	@	1.506000		031988578T	2374.73	1.506	3576.34	R1410	A4MSM	20081001	20081017	0.586207	17	4	2600
20701946	104772	106624	20081022	W	200810	Basic Service				Basic Serv	060440688T	0	0	38.59	R1410	A4M4S	20080918	20080930	0.413793	12	2	2600
20701946	104772	106624	20081022	W	200810	Basic Service				Basic Serv	060440688T	0	0	57.07	R1410	A4M4S	20081001	20081017	0.586207	17	2	2600
20701946	104772	106624	20081022	W	200810	Basic Service				Basic Serv	026252069T	0	0	120.62	R1410	A4MSM	20080918	20080930	0.413793	12	4	2600
20701946	104772	106624	20081022	W	200810	Water Volume	1.66	@	.194000	Water Volu	026252069T	1.66	0.194	0.32	R1410	A4MSM	20080918	20080930	0.413793	12	4	2600
20701946	104772	106624	20081022	W	200810		25.24	@	3.073000		026252069T	25.24	3.073	77.56	R1410	A4MSM	20080918	20080930	0.413793	12	4	2600
20701946	104772	106624	20081022	W	200810		180.00	@	1.931000		026252069T	180	1.931	347.58	R1410	A4MSM	20080918	20080930	0.413793	12	4	2600
20701946	104772	106624	20081022	W	200810		1862.07	@	1.443000		026252069T	1862.07	1.443	2686.97	R1410	A4MSM	20080918	20080930	0.413793	12	4	2600
20701946	104772	106624	20081022	W	200810		1381.65	@	1.103000		026252069T	1381.65	1.103	1523.96	R1410	A4MSM	20080918	20080930	0.413793	12	4	2600
20701946	104772	106624	20081022	W	200810	Basic Service				Basic Serv	026252069T	0	0	178.34	R1410	A4MSM	20081001	20081017	0.586207	17	4	2600
20701946	104772	106624	20081022	W	200810	Water Volume	2.34	@	.202000	Water Volu	026252069T	2.34	0.202	0.47	R1410	A4MSM	20081001	20081017	0.586207	17	4	2600
20701946	104772	106624	20081022	W	200810		35.76	@	3.207000		026252069T	35.76	3.207	114.68	R1410	A4MSM	20081001	20081017	0.586207	17	4	2600
20701946	104772	106624	20081022	W	200810		255.00	@	2.015000		026252069T	255	2.015	513.83	R1410	A4MSM	20081001	20081017	0.586207	17	4	2600
20701946	104772	106624	20081022	W	200810		2637.93	@	1.506000		026252069T	2637.93	1.506	3972.72	R1410	A4MSM	20081001	20081017	0.586207	17	4	2600
20701946	104772	106624	20081022	W	200810		1957.35	@	1.151000		026252069T	1957.35	1.151	2252.91	R1410	A4MSM	20081001	20081017	0.586207	17	4	2600
21028611	104771	106623	20081120	W	200811	Basic Service				Basic Serv	031988572T	0	0	304.23	R1410	A4M4S	20081017	20081117	0	31	4	2600
21028611	104771	106623	20081120	W	200811	Basic Service				Basic Serv	031988578T	0	0	304.23	R1410	A4MSM	20081017	20081117	0	31	4	2600
21028611	104771	106623	20081120	W	200811	Water Volume	4.00	@	.202000	Water Volu	031988578T	4	0.202	0.81	R1410	A4MSM	20081017	20081117	0	31	4	2600
21028611	104771	106623	20081120	W	200811		61.00	@	3.207000		031988578T	61	3.207	195.63	R1410	A4MSM	20081017	20081117	0	31	4	2600
21028611	104771	106623	20081120	W	200811		435.00	@	2.015000		031988578T	435	2.015	876.53	R1410	A4MSM	20081017	20081117	0	31	4	2600
21028611	104771	106623	20081120	W	200811		4296.00	@	1.506000		031988578T	4296	1.506	6469.78	R1410	A4MSM	20081017	20081117	0	31	4	2600
21028612	104772	106624	20081120	W	200811	Basic Service				Basic Serv	060440688T	0	0	97.35	R1410	A4M4S	20081017	20081117	0	31	2	2600
21028612	104772	106624	20081120	W	200811	Basic Service				Basic Serv	026252069T	0	0	304.23	R1410	A4MSM	20081017	20081117	0	31	4	2600
21028612	104772	106624	20081120	W	200811	Water Volume	4.00	@	.202000	Water Volu	026252069T	4	0.202	0.81	R1410	A4MSM	20081017	20081117	0	31	4	2600
21028612	104772	106624	20081120	W	200811		61.00	@	3.207000		026252069T	61	3.207	195.63	R1410	A4MSM	20081017	20081117	0	31	4	2600
21028612	104772	106624	20081120	W	200811		435.00	@	2.015000		026252069T	435	2.015	876.53	R1410	A4MSM	20081017	20081117	0	31	4	2600
21028612	104772	106624	20081120	W	200811		4500.00	@	1.506000		026252069T	4500	1.506	6777	R1410	A4MSM	20081017	20081117	0	31	4	2600
21028612	104772	106624	20081120	W	200811		1660.00	@	1.151000		026252069T	1660	1.151	1910.66	R1410	A4MSM	20081017	20081117	0	31	4	2600
21254620	104771	106623	20081219	W	200812	Basic Service				Basic Serv	031988572T	0	0	304.23	R1410	A4M4S	20081117	20081216	0	29	4	2600
21254620	104771	106623	20081219	W	200812	Basic Service				Basic Serv	031988578T	0	0	304.23	R1410	A4MSM	20081117	20081216	0	29	4	2600
21254620	104771	106623	20081219	W	200812	Water Volume	4.00	@	.202000	Water Volu	031988578T	4	0.202	0.81	R1410	A4MSM	20081117	20081216	0	29	4	2600
21254620	104771	106623	20081219	W	200812		61.00	@	3.207000		031988578T	61	3.207	195.63	R1410	A4MSM	20081117	20081216	0	29	4	2600
21254620	104771	106623	20081219	W	200812		435.00	@	2.015000		031988578T	435	2.015	876.53	R1410	A4MSM	20081117	20081216	0	29	4	2600
21254620	104771	106623	20081219	W	200812		3949.00	@	1.506000		031988578T	3949	1.506	5947.19	R1410	A4MSM	20081117	20081216	0	29	4	2600
21254621	104772	106624	20081219	W	200812	Basic Service				Basic Serv	060440688T	0	0	97.35	R1410	A4M4S	20081117	20081216	0	29	2	2600
21254621	104772	106624	20081219	W	200812	Basic Service				Basic Serv	026252069T	0	0	304.23	R1410	A4MSM	20081117	20081216	0	29	4	2600
21254621	104772	106624	20081219	W	200812	Water Volume	4.00	@	.202000	Water Volu	026252069T	4	0.202	0.81	R1410	A4MSM	20081117	20081216	0	29	4	2600
21254621	104772	106624	20081219	W	200812		61.00	@	3.207000		026252069T	61	3.207	195.63	R1410	A4MSM	20081117	20081216	0	29	4	2600
21254621	104772	106624	20081219	W	200812		435.00	@	2.015000		026252069T	435	2.015	876.53	R1410	A4MSM	20081117	20081216	0	29	4	2600
21254621	104772	106624	20081219	W	200812		4500.00	@	1.506000		026252069T	4500	1.506	6777	R1410	A4MSM	20081117	20081216	0	29	4	2600
21254621	104772	106624	20081219	W	200812		1500.00	@	1.151000		026252069T	1500	1.151	1726.5	R1410	A4MSM	20081117	20081216	0	29	4	2600
21526699	104771	106623	20090121	W	200901	Basic Service				Basic Serv	031988572T	0	0	304.23	R1410	A4M4S	20081216	20090116	0	31	4	2600
21526699	104771	106623	20090121	W	200901	Basic Service				Basic Serv	031988578T	0	0	304.23	R1410	A4MSM	20081216	20090116	0	31	4	2600
21526699	104771	106623	20090121	W	200901	Water Volume	4.00	@	.202000	Water Volu	031988578T	4	0.202	0.81	R1410	A4MSM	20081216	20090116	0	31	4	2600
21526699	104771	106623	20090121	W	200901		61.00	@	3.207000		031988578T	61	3.207	195.63	R1410	A4MSM	20081216	20090116	0	31	4	2600
21526699	104771	106623	20090121	W	200901		435.00	@	2.015000		031988578T	435	2.015	876.53	R1410	A4MSM	20081216	20090116	0	31	4	2600
21526699	104771	106623	20090121	W	200901		2927.00	@	1.506000		031988578T	2927	1.506	4408.06	R1410	A4MSM	20081216	20090116	0	31	4	2600
21526700	104772	106624	20090121	W	200901	Basic Service				Basic Serv	060440688T	0	0	97.35	R1410	A4M4S	20081216	20090116	0	31	2	2600
21526700	104772	106624	20090121	W	200901	Basic Service				Basic Serv	026252069T	0	0	304.23	R1410	A4MSM	20081216	20090116	0	31	4	2600
21526700	104772	106624	20090121	W	200901	Water Volume	4.00	@	.202000	Water Volu	026252069T	4	0.202	0.81	R1410	A4MSM	20081216	20090116	0	31	4	2600

21526700	104772	106624	20090121	W	200901	61.00 @ 3.207000			026252069T	61	3.207	195.63	R1410	A4MSM	20081216	20090116	0	31	4	2600
21526700	104772	106624	20090121	W	200901	435.00 @ 2.015000			026252069T	435	2.015	876.53	R1410	A4MSM	20081216	20090116	0	31	4	2600
21526700	104772	106624	20090121	W	200901	4500.00 @ 1.506000			026252069T	4500	1.506	6777	R1410	A4MSM	20081216	20090116	0	31	4	2600
21526700	104772	106624	20090121	W	200901	1195.00 @ 1.151000			026252069T	1195	1.151	1375.45	R1410	A4MSM	20081216	20090116	0	31	4	2600
21803346	104772	106624	20090220	W	200902 Basic Service			Basic Serv	060440688T	0	0	97.35	R1410	A4M4S	20090116	20090217	0	32	2	2600
21803346	104772	106624	20090220	W	200902 Basic Service			Basic Serv	026252069T	0	0	304.23	R1410	A4MSM	20090116	20090217	0	32	4	2600
21803346	104772	106624	20090220	W	200902 Water Volume	4.00 @ .202000		Water Volu	026252069T	4	0.202	0.81	R1410	A4MSM	20090116	20090217	0	32	4	2600
21803346	104772	106624	20090220	W	200902	61.00 @ 3.207000			026252069T	61	3.207	195.63	R1410	A4MSM	20090116	20090217	0	32	4	2600
21803346	104772	106624	20090220	W	200902	435.00 @ 2.015000			026252069T	435	2.015	876.53	R1410	A4MSM	20090116	20090217	0	32	4	2600
21803346	104772	106624	20090220	W	200902	4500.00 @ 1.506000			026252069T	4500	1.506	6777	R1410	A4MSM	20090116	20090217	0	32	4	2600
21803346	104772	106624	20090220	W	200902	409.00 @ 1.151000			026252069T	409	1.151	470.76	R1410	A4MSM	20090116	20090217	0	32	4	2600
21827563	104771	106623	20090224	W	200902 Basic Service			Basic Serv	031988572T	0	0	344.79	R1410	A4M4S	20090116	20090219	0	34	4	2600
21827563	104771	106623	20090224	W	200902 Basic Service			Basic Serv	031988578T	0	0	344.79	R1410	A4MSM	20090116	20090219	0	34	4	2600
21827563	104771	106623	20090224	W	200902 Water Volume	4.53 @ .202000		Water Volu	031988578T	4.53	0.202	0.92	R1410	A4MSM	20090116	20090219	0	34	4	2600
21827563	104771	106623	20090224	W	200902	69.13 @ 3.207000			031988578T	69.13	3.207	221.7	R1410	A4MSM	20090116	20090219	0	34	4	2600
21827563	104771	106623	20090224	W	200902	493.00 @ 2.015000			031988578T	493	2.015	993.4	R1410	A4MSM	20090116	20090219	0	34	4	2600
21827563	104771	106623	20090224	W	200902	3499.34 @ 1.506000			031988578T	3499.34	1.506	5270.01	R1410	A4MSM	20090116	20090219	0	34	4	2600
22072302	104771	106623	20090323	W	200903 Basic Service			Basic Serv	031988572T	0	0	304.23	R1410	A4M4S	20090219	20090318	0	27	4	2600
22072302	104771	106623	20090323	W	200903 Basic Service			Basic Serv	031988578T	0	0	304.23	R1410	A4MSM	20090219	20090318	0	27	4	2600
22072302	104771	106623	20090323	W	200903 Water Volume	4.00 @ .202000		Water Volu	031988578T	4	0.202	0.81	R1410	A4MSM	20090219	20090318	0	27	4	2600
22072302	104771	106623	20090323	W	200903	61.00 @ 3.207000			031988578T	61	3.207	195.63	R1410	A4MSM	20090219	20090318	0	27	4	2600
22072302	104771	106623	20090323	W	200903	435.00 @ 2.015000			031988578T	435	2.015	876.53	R1410	A4MSM	20090219	20090318	0	27	4	2600
22072302	104771	106623	20090323	W	200903	2594.00 @ 1.506000			031988578T	2594	1.506	3906.56	R1410	A4MSM	20090219	20090318	0	27	4	2600
22072303	104772	106624	20090323	W	200903 Basic Service			Basic Serv	060440688T	0	0	97.35	R1410	A4M4S	20090217	20090318	0	29	2	2600
22072303	104772	106624	20090323	W	200903 Basic Service			Basic Serv	026252069T	0	0	304.23	R1410	A4MSM	20090217	20090318	0	29	4	2600
22072303	104772	106624	20090323	W	200903 Water Volume	4.00 @ .202000		Water Volu	026252069T	4	0.202	0.81	R1410	A4MSM	20090217	20090318	0	29	4	2600
22072303	104772	106624	20090323	W	200903	61.00 @ 3.207000			026252069T	61	3.207	195.63	R1410	A4MSM	20090217	20090318	0	29	4	2600
22072303	104772	106624	20090323	W	200903	435.00 @ 2.015000			026252069T	435	2.015	876.53	R1410	A4MSM	20090217	20090318	0	29	4	2600
22072303	104772	106624	20090323	W	200903	4500.00 @ 1.506000			026252069T	4500	1.506	6777	R1410	A4MSM	20090217	20090318	0	29	4	2600
22072303	104772	106624	20090323	W	200903	280.00 @ 1.151000			026252069T	280	1.151	322.28	R1410	A4MSM	20090217	20090318	0	29	4	2600
22366491	104772	106624	20090423	W	200904 Basic Service			Basic Serv	060440688T	0	0	97.35	R1410	A4M4S	20090318	20090420	0	33	2	2600
22366491	104772	106624	20090423	W	200904 Basic Service			Basic Serv	026252069T	0	0	304.23	R1410	A4MSM	20090318	20090420	0	33	4	2600
22366491	104772	106624	20090423	W	200904 Water Volume	4.00 @ .202000		Water Volu	026252069T	4	0.202	0.81	R1410	A4MSM	20090318	20090420	0	33	4	2600
22366491	104772	106624	20090423	W	200904	61.00 @ 3.207000			026252069T	61	3.207	195.63	R1410	A4MSM	20090318	20090420	0	33	4	2600
22366491	104772	106624	20090423	W	200904	435.00 @ 2.015000			026252069T	435	2.015	876.53	R1410	A4MSM	20090318	20090420	0	33	4	2600
22366491	104772	106624	20090423	W	200904	4500.00 @ 1.506000			026252069T	4500	1.506	6777	R1410	A4MSM	20090318	20090420	0	33	4	2600
22366491	104772	106624	20090423	W	200904	1993.00 @ 1.151000			026252069T	1993	1.151	2293.94	R1410	A4MSM	20090318	20090420	0	33	4	2600
22371521	104771	106623	20090424	W	200904 Basic Service			Basic Serv	031988572T	0	0	375.22	R1410	A4M4S	20090318	20090424	0	37	4	2600
22371521	104771	106623	20090424	W	200904 Water Volume	4.93 @ .202000		Water Volu	031988572T	4.93	0.202	1	R1410	A4M4S	20090318	20090424	0	37	4	2600
22371521	104771	106623	20090424	W	200904	65.07 @ 3.207000			031988572T	65.07	3.207	208.68	R1410	A4M4S	20090318	20090424	0	37	4	2600
22371521	104771	106623	20090424	W	200904 Basic Service			Basic Serv	031988578T	0	0	304.23	R1410	A4MSM	20090318	20090420	0	33	4	2600
22371521	104771	106623	20090424	W	200904 Water Volume	4.00 @ .202000		Water Volu	031988578T	4	0.202	0.81	R1410	A4MSM	20090318	20090420	0	33	4	2600
22371521	104771	106623	20090424	W	200904	61.00 @ 3.207000			031988578T	61	3.207	195.63	R1410	A4MSM	20090318	20090420	0	33	4	2600
22371521	104771	106623	20090424	W	200904	435.00 @ 2.015000			031988578T	435	2.015	876.53	R1410	A4MSM	20090318	20090420	0	33	4	2600
22371521	104771	106623	20090424	W	200904	3456.00 @ 1.506000			031988578T	3456	1.506	5204.74	R1410	A4MSM	20090318	20090420	0	33	4	2600
22618561	104771	106623	20090522	W	200905 Basic Service			Basic Serv	031988572T	0	0	253.52	R1410	A4M4S	20090424	20090519	0	25	4	2600
22618561	104771	106623	20090522	W	200905 Basic Service			Basic Serv	031988578T	0	0	304.23	R1410	A4MSM	20090420	20090519	0	29	4	2600
22618561	104771	106623	20090522	W	200905 Water Volume	4.00 @ .202000		Water Volu	031988578T	4	0.202	0.81	R1410	A4MSM	20090420	20090519	0	29	4	2600
22618561	104771	106623	20090522	W	200905	61.00 @ 3.207000			031988578T	61	3.207	195.63	R1410	A4MSM	20090420	20090519	0	29	4	2600
22618561	104771	106623	20090522	W	200905	435.00 @ 2.015000			031988578T	435	2.015	876.53	R1410	A4MSM	20090420	20090519	0	29	4	2600
22618561	104771	106623	20090522	W	200905	3181.00 @ 1.506000			031988578T	3181	1.506	4790.59	R1410	A4MSM	20090420	20090519	0	29	4	2600
22618562	104772	106624	20090522	W	200905 Basic Service			Basic Serv	060440688T	0	0	97.35	R1410	A4M4S	20090420	20090519	0	29	2	2600
22618562	104772	106624	20090522	W	200905 Basic Service			Basic Serv	026252069T	0	0	304.23	R1410	A4MSM	20090420	20090519	0	29	4	2600
22618562	104772	106624	20090522	W	200905 Water Volume	4.00 @ .202000		Water Volu	026252069T	4	0.202	0.81	R1410	A4MSM	20090420	20090519	0	29	4	2600
22618562	104772	106624	20090522	W	200905	61.00 @ 3.207000			026252069T	61	3.207	195.63	R1410	A4MSM	20090420	20090519	0	29	4	2600
22618562	104772	106624	20090522	W	200905	435.00 @ 2.015000			026252069T	435	2.015	876.53	R1410	A4MSM	20090420	20090519	0	29	4	2600
22618562	104772	106624	20090522	W	200905	4500.00 @ 1.506000			026252069T	4500	1.506	6777	R1410	A4MSM	20090420	20090519	0	29	4	2600
22618562	104772	106624	20090522	W	200905	2558.00 @ 1.151000			026252069T	2558	1.151	2944.26	R1410	A4MSM	20090420	20090519	0	29	4	2600
22887228	104771	106623	20090623	W	200906 Basic Service			Basic Serv	031988572T	0	0	304.23	R1410	A4M4S	20090519	20090618	0	30	4	2600
22887228	104771	106623	20090623	W	200906 Basic Service			Basic Serv	031988578T	0	0	304.23	R1410	A4MSM	20090519	20090618	0	30	4	2600

22887228	104771	106623	20090623	W	200906	Water Volume	4.00 @ .202000(	Water Volu	031988578T	4	0.202	0.81	R1410	A4MSM	20090519	20090618	0	30	4	2600
22887228	104771	106623	20090623	W	200906		61.00 @ 3.207000(		031988578T	61	3.207	195.63	R1410	A4MSM	20090519	20090618	0	30	4	2600
22887228	104771	106623	20090623	W	200906		435.00 @ 2.015000(		031988578T	435	2.015	876.53	R1410	A4MSM	20090519	20090618	0	30	4	2600
22887228	104771	106623	20090623	W	200906		3451.00 @ 1.506000(		031988578T	3451	1.506	5197.21	R1410	A4MSM	20090519	20090618	0	30	4	2600
22887229	104772	106624	20090623 S	W	200906	Basic Service		Basic Serv	060440688T	0	0	97.35	R1410	A4M4S	20090519	20090618	0	30	2	2600
22887229	104772	106624	20090623 S	W	200906	Basic Service		Basic Serv	026252069T	0	0	304.23	R1410	A4MSM	20090519	20090618	0	30	4	2600
22887229	104772	106624	20090623 S	W	200906	Water Volume	4.00 @ .202000(	Water Volu	026252069T	4	0.202	0.81	R1410	A4MSM	20090519	20090618	0	30	4	2600
22887229	104772	106624	20090623 S	W	200906		61.00 @ 3.207000(		026252069T	61	3.207	195.63	R1410	A4MSM	20090519	20090618	0	30	4	2600
22887229	104772	106624	20090623 S	W	200906		435.00 @ 2.015000(		026252069T	435	2.015	876.53	R1410	A4MSM	20090519	20090618	0	30	4	2600
22887229	104772	106624	20090623 S	W	200906		4500.00 @ 1.506000(		026252069T	4500	1.506	6777	R1410	A4MSM	20090519	20090618	0	30	4	2600
22887229	104772	106624	20090623 S	W	200906		4575.00 @ 1.151000(		026252069T	4575	1.151	5265.83	R1410	A4MSM	20090519	20090618	0	30	4	2600
22892667	104772	106624	20090623 C	W	200906	Basic Service		Basic Serv	060440688T	0	0	-97.35	R1410	A4M4S	20090519	20090618	0	30	2	2600
22892667	104772	106624	20090623 C	W	200906	Basic Service		Basic Serv	026252069T	0	0	-304.23	R1410	A4MSM	20090519	20090618	0	30	4	2600
22892667	104772	106624	20090623 C	W	200906	Water Volume	4.00- @ .202000(	Water Volu	026252069T	-4	0.202	-0.81	R1410	A4MSM	20090519	20090618	0	30	4	2600
22892667	104772	106624	20090623 C	W	200906		61.00- @ 3.207000(		026252069T	-61	3.207	-195.63	R1410	A4MSM	20090519	20090618	0	30	4	2600
22892667	104772	106624	20090623 C	W	200906		435.00- @ 2.015000(		026252069T	-435	2.015	-876.53	R1410	A4MSM	20090519	20090618	0	30	4	2600
22892667	104772	106624	20090623 C	W	200906		4500.00- @ 1.506000(		026252069T	-4500	1.506	-6777	R1410	A4MSM	20090519	20090618	0	30	4	2600
22892667	104772	106624	20090623 C	W	200906		4575.00- @ 1.151000(		026252069T	-4575	1.151	-5265.83	R1410	A4MSM	20090519	20090618	0	30	4	2600
22918881	104772	106624	20090626	W	200906	Basic Service		Basic Serv	060440688T	0	0	97.35	R1410	A4M4S	20090519	20090618	0	30	2	2600
22918881	104772	106624	20090626	W	200906	Basic Service		Basic Serv	026252069T	0	0	304.23	R1410	A4MSM	20090519	20090618	0	30	4	2600
22918881	104772	106624	20090626	W	200906	Water Volume	4.00 @ .202000(	Water Volu	026252069T	4	0.202	0.81	R1410	A4MSM	20090519	20090618	0	30	4	2600
22918881	104772	106624	20090626	W	200906		61.00 @ 3.207000(		026252069T	61	3.207	195.63	R1410	A4MSM	20090519	20090618	0	30	4	2600
22918881	104772	106624	20090626	W	200906		435.00 @ 2.015000(		026252069T	435	2.015	876.53	R1410	A4MSM	20090519	20090618	0	30	4	2600
22918881	104772	106624	20090626	W	200906		4500.00 @ 1.506000(		026252069T	4500	1.506	6777	R1410	A4MSM	20090519	20090618	0	30	4	2600
22918881	104772	106624	20090626	W	200906		4575.00 @ 1.151000(		026252069T	4575	1.151	5265.83	R1410	A4MSM	20090519	20090618	0	30	4	2600
23163569	104771	106623	20090723	W	200907	Basic Service		Basic Serv	031988572T	0	0	304.23	R1410	A4M4S	20090618	20090720	0	32	4	2600
23163569	104771	106623	20090723	W	200907	Basic Service		Basic Serv	031988578T	0	0	304.23	R1410	A4MSM	20090618	20090720	0	32	4	2600
23163569	104771	106623	20090723	W	200907	Water Volume	4.00 @ .202000(	Water Volu	031988578T	4	0.202	0.81	R1410	A4MSM	20090618	20090720	0	32	4	2600
23163569	104771	106623	20090723	W	200907		61.00 @ 3.207000(		031988578T	61	3.207	195.63	R1410	A4MSM	20090618	20090720	0	32	4	2600
23163569	104771	106623	20090723	W	200907		435.00 @ 2.015000(		031988578T	435	2.015	876.53	R1410	A4MSM	20090618	20090720	0	32	4	2600
23163569	104771	106623	20090723	W	200907		3454.00 @ 1.506000(		031988578T	3454	1.506	5201.72	R1410	A4MSM	20090618	20090720	0	32	4	2600
23163570	104772	106624	20090723	W	200907	Basic Service		Basic Serv	060440688T	0	0	97.35	R1410	A4M4S	20090618	20090720	0	32	2	2600
23163570	104772	106624	20090723	W	200907	Basic Service		Basic Serv	026252069T	0	0	304.23	R1410	A4MSM	20090618	20090720	0	32	4	2600
23163570	104772	106624	20090723	W	200907	Water Volume	4.00 @ .202000(	Water Volu	026252069T	4	0.202	0.81	R1410	A4MSM	20090618	20090720	0	32	4	2600
23163570	104772	106624	20090723	W	200907		61.00 @ 3.207000(		026252069T	61	3.207	195.63	R1410	A4MSM	20090618	20090720	0	32	4	2600
23163570	104772	106624	20090723	W	200907		435.00 @ 2.015000(		026252069T	435	2.015	876.53	R1410	A4MSM	20090618	20090720	0	32	4	2600
23163570	104772	106624	20090723	W	200907		4500.00 @ 1.506000(		026252069T	4500	1.506	6777	R1410	A4MSM	20090618	20090720	0	32	4	2600
23163570	104772	106624	20090723	W	200907		5993.00 @ 1.151000(		026252069T	5993	1.151	6897.94	R1410	A4MSM	20090618	20090720	0	32	4	2600
23425980	104771	106623	20090821	W	200908	Basic Service		Basic Serv	031988572T	0	0	304.23	R1410	A4M4S	20090720	20090818	0	29	4	2600
23425980	104771	106623	20090821	W	200908	Basic Service		Basic Serv	031988578T	0	0	304.23	R1410	A4MSM	20090720	20090818	0	29	4	2600
23425980	104771	106623	20090821	W	200908	Water Volume	4.00 @ .202000(	Water Volu	031988578T	4	0.202	0.81	R1410	A4MSM	20090720	20090818	0	29	4	2600
23425980	104771	106623	20090821	W	200908		61.00 @ 3.207000(		031988578T	61	3.207	195.63	R1410	A4MSM	20090720	20090818	0	29	4	2600
23425980	104771	106623	20090821	W	200908		435.00 @ 2.015000(		031988578T	435	2.015	876.53	R1410	A4MSM	20090720	20090818	0	29	4	2600
23425980	104771	106623	20090821	W	200908		3153.00 @ 1.506000(		031988578T	3153	1.506	4748.42	R1410	A4MSM	20090720	20090818	0	29	4	2600
23425981	104772	106624	20090821	W	200908	Basic Service		Basic Serv	060440688T	0	0	97.35	R1410	A4M4S	20090720	20090818	0	29	2	2600
23425981	104772	106624	20090821	W	200908	Basic Service		Basic Serv	026252069T	0	0	304.23	R1410	A4MSM	20090720	20090818	0	29	4	2600
23425981	104772	106624	20090821	W	200908	Water Volume	4.00 @ .202000(	Water Volu	026252069T	4	0.202	0.81	R1410	A4MSM	20090720	20090818	0	29	4	2600
23425981	104772	106624	20090821	W	200908		61.00 @ 3.207000(		026252069T	61	3.207	195.63	R1410	A4MSM	20090720	20090818	0	29	4	2600
23425981	104772	106624	20090821	W	200908		435.00 @ 2.015000(		026252069T	435	2.015	876.53	R1410	A4MSM	20090720	20090818	0	29	4	2600
23425981	104772	106624	20090821	W	200908		4500.00 @ 1.506000(		026252069T	4500	1.506	6777	R1410	A4MSM	20090720	20090818	0	29	4	2600
23425981	104772	106624	20090821	W	200908		5143.00 @ 1.151000(		026252069T	5143	1.151	5919.59	R1410	A4MSM	20090720	20090818	0	29	4	2600
23704965	104771	106623	20090922	W	200909	Basic Service		Basic Serv	031988572T	0	0	304.23	R1410	A4M4S	20090818	20090917	0	30	4	2600
23704965	104771	106623	20090922	W	200909	Basic Service		Basic Serv	031988578T	0	0	304.23	R1410	A4MSM	20090818	20090917	0	30	4	2600
23704965	104771	106623	20090922	W	200909	Water Volume	4.00 @ .202000(	Water Volu	031988578T	4	0.202	0.81	R1410	A4MSM	20090818	20090917	0	30	4	2600
23704965	104771	106623	20090922	W	200909		61.00 @ 3.207000(		031988578T	61	3.207	195.63	R1410	A4MSM	20090818	20090917	0	30	4	2600
23704965	104771	106623	20090922	W	200909		435.00 @ 2.015000(		031988578T	435	2.015	876.53	R1410	A4MSM	20090818	20090917	0	30	4	2600
23704965	104771	106623	20090922	W	200909		3134.00 @ 1.506000(		031988578T	3134	1.506	4719.8	R1410	A4MSM	20090818	20090917	0	30	4	2600
23704966	104772	106624	20090922	W	200909	Basic Service		Basic Serv	060440688T	0	0	97.35	R1410	A4M4S	20090818	20090917	0	30	2	2600
23704966	104772	106624	20090922	W	200909	Basic Service		Basic Serv	026252069T	0	0	304.23	R1410	A4MSM	20090818	20090917	0	30	4	2600
23704966	104772	106624	20090922	W	200909	Water Volume	4.00 @ .202000(	Water Volu	026252069T	4	0.202	0.81	R1410	A4MSM	20090818	20090917	0	30	4	2600

23704966	104772	106624	20090922	W	200909	61.00 @ 3.207000		026252069T	61	3.207	195.63	R1410	A4MSM	20090818	20090917	0	30	4	2600
23704966	104772	106624	20090922	W	200909	435.00 @ 2.015000		026252069T	435	2.015	876.53	R1410	A4MSM	20090818	20090917	0	30	4	2600
23704966	104772	106624	20090922	W	200909	4500.00 @ 1.506000		026252069T	4500	1.506	6777	R1410	A4MSM	20090818	20090917	0	30	4	2600
23704966	104772	106624	20090922	W	200909	4832.00 @ 1.151000		026252069T	4832	1.151	5561.63	R1410	A4MSM	20090818	20090917	0	30	4	2600
23973059	104771	106623	20091021	W	200910 Basic Service		Basic Serv	031988572T	0	0	304.23	R1410	A4M4S	20090917	20091016	0	29	4	2600
23973059	104771	106623	20091021	W	200910 Basic Service		Basic Serv	031988578T	0	0	304.23	R1410	A4MSM	20090917	20091016	0	29	4	2600
23973059	104771	106623	20091021	W	200910 Water Volume	4.00 @ .202000	Water Volu	031988578T	4	0.202	0.81	R1410	A4MSM	20090917	20091016	0	29	4	2600
23973059	104771	106623	20091021	W	200910	61.00 @ 3.207000		031988578T	61	3.207	195.63	R1410	A4MSM	20090917	20091016	0	29	4	2600
23973059	104771	106623	20091021	W	200910	435.00 @ 2.015000		031988578T	435	2.015	876.53	R1410	A4MSM	20090917	20091016	0	29	4	2600
23973059	104771	106623	20091021	W	200910	3016.00 @ 1.506000		031988578T	3016	1.506	4542.1	R1410	A4MSM	20090917	20091016	0	29	4	2600
23973060	104772	106624	20091021	W	200910 Basic Service		Basic Serv	060440688T	0	0	97.35	R1410	A4M4S	20090917	20091016	0	29	2	2600
23973060	104772	106624	20091021	W	200910 Basic Service		Basic Serv	026252069T	0	0	304.23	R1410	A4MSM	20090917	20091016	0	29	4	2600
23973060	104772	106624	20091021	W	200910 Water Volume	4.00 @ .202000	Water Volu	026252069T	4	0.202	0.81	R1410	A4MSM	20090917	20091016	0	29	4	2600
23973060	104772	106624	20091021	W	200910	61.00 @ 3.207000		026252069T	61	3.207	195.63	R1410	A4MSM	20090917	20091016	0	29	4	2600
23973060	104772	106624	20091021	W	200910	435.00 @ 2.015000		026252069T	435	2.015	876.53	R1410	A4MSM	20090917	20091016	0	29	4	2600
23973060	104772	106624	20091021	W	200910	4500.00 @ 1.506000		026252069T	4500	1.506	6777	R1410	A4MSM	20090917	20091016	0	29	4	2600
23973060	104772	106624	20091021	W	200910	3102.00 @ 1.151000		026252069T	3102	1.151	3570.4	R1410	A4MSM	20090917	20091016	0	29	4	2600
24256981	104771	106623	20091120	W	200911 Basic Service		Basic Serv	031988572T	0	0	304.23	R1410	A4M4S	20091016	20091117	0	32	4	2600
24256981	104771	106623	20091120	W	200911 Basic Service		Basic Serv	031988578T	0	0	304.23	R1410	A4MSM	20091016	20091117	0	32	4	2600
24256981	104771	106623	20091120	W	200911 Water Volume	4.00 @ .202000	Water Volu	031988578T	4	0.202	0.81	R1410	A4MSM	20091016	20091117	0	32	4	2600
24256981	104771	106623	20091120	W	200911	61.00 @ 3.207000		031988578T	61	3.207	195.63	R1410	A4MSM	20091016	20091117	0	32	4	2600
24256981	104771	106623	20091120	W	200911	435.00 @ 2.015000		031988578T	435	2.015	876.53	R1410	A4MSM	20091016	20091117	0	32	4	2600
24256981	104771	106623	20091120	W	200911	2929.00 @ 1.506000		031988578T	2929	1.506	4411.07	R1410	A4MSM	20091016	20091117	0	32	4	2600
24256982	104772	106624	20091120	W	200911 Basic Service		Basic Serv	060440688T	0	0	97.35	R1410	A4M4S	20091016	20091117	0	32	2	2600
24256982	104772	106624	20091120	W	200911 Basic Service		Basic Serv	026252069T	0	0	304.23	R1410	A4MSM	20091016	20091117	0	32	4	2600
24256982	104772	106624	20091120	W	200911 Water Volume	4.00 @ .202000	Water Volu	026252069T	4	0.202	0.81	R1410	A4MSM	20091016	20091117	0	32	4	2600
24256982	104772	106624	20091120	W	200911	61.00 @ 3.207000		026252069T	61	3.207	195.63	R1410	A4MSM	20091016	20091117	0	32	4	2600
24256982	104772	106624	20091120	W	200911	435.00 @ 2.015000		026252069T	435	2.015	876.53	R1410	A4MSM	20091016	20091117	0	32	4	2600
24256982	104772	106624	20091120	W	200911	4500.00 @ 1.506000		026252069T	4500	1.506	6777	R1410	A4MSM	20091016	20091117	0	32	4	2600
24256982	104772	106624	20091120	W	200911	1330.00 @ 1.151000		026252069T	1330	1.151	1530.83	R1410	A4MSM	20091016	20091117	0	32	4	2600
24514829	104771	106623	20091221	W	200912 Basic Service		Basic Serv	031988572T	0	0	304.23	R1410	A4M4S	20091117	20091216	0	29	4	2600
24514829	104771	106623	20091221	W	200912 Basic Service		Basic Serv	031988578T	0	0	304.23	R1410	A4MSM	20091117	20091216	0	29	4	2600
24514829	104771	106623	20091221	W	200912 Water Volume	4.00 @ .202000	Water Volu	031988578T	4	0.202	0.81	R1410	A4MSM	20091117	20091216	0	29	4	2600
24514829	104771	106623	20091221	W	200912	61.00 @ 3.207000		031988578T	61	3.207	195.63	R1410	A4MSM	20091117	20091216	0	29	4	2600
24514829	104771	106623	20091221	W	200912	435.00 @ 2.015000		031988578T	435	2.015	876.53	R1410	A4MSM	20091117	20091216	0	29	4	2600
24514829	104771	106623	20091221	W	200912	2694.00 @ 1.506000		031988578T	2694	1.506	4057.16	R1410	A4MSM	20091117	20091216	0	29	4	2600
24514830	104772	106624	20091221	W	200912 Basic Service		Basic Serv	060440688T	0	0	97.35	R1410	A4M4S	20091117	20091216	0	29	2	2600
24514830	104772	106624	20091221	W	200912 Basic Service		Basic Serv	026252069T	0	0	304.23	R1410	A4MSM	20091117	20091216	0	29	4	2600
24514830	104772	106624	20091221	W	200912 Water Volume	4.00 @ .202000	Water Volu	026252069T	4	0.202	0.81	R1410	A4MSM	20091117	20091216	0	29	4	2600
24514830	104772	106624	20091221	W	200912	61.00 @ 3.207000		026252069T	61	3.207	195.63	R1410	A4MSM	20091117	20091216	0	29	4	2600
24514830	104772	106624	20091221	W	200912	435.00 @ 2.015000		026252069T	435	2.015	876.53	R1410	A4MSM	20091117	20091216	0	29	4	2600
24514830	104772	106624	20091221	W	200912	4500.00 @ 1.506000		026252069T	4500	1.506	6777	R1410	A4MSM	20091117	20091216	0	29	4	2600
24514830	104772	106624	20091221	W	200912	311.00 @ 1.151000		026252069T	311	1.151	357.96	R1410	A4MSM	20091117	20091216	0	29	4	2600
24803519	104771	106623	20100121	W	201001 Basic Service		Basic Serv	031988572T	0	0	304.23	R1410	A4M4S	20091216	20100118	0	33	4	2600
24803519	104771	106623	20100121	W	201001 Basic Service		Basic Serv	031988578T	0	0	304.23	R1410	A4MSM	20091216	20100118	0	33	4	2600
24803519	104771	106623	20100121	W	201001 Water Volume	4.00 @ .202000	Water Volu	031988578T	4	0.202	0.81	R1410	A4MSM	20091216	20100118	0	33	4	2600
24803519	104771	106623	20100121	W	201001	61.00 @ 3.207000		031988578T	61	3.207	195.63	R1410	A4MSM	20091216	20100118	0	33	4	2600
24803519	104771	106623	20100121	W	201001	435.00 @ 2.015000		031988578T	435	2.015	876.53	R1410	A4MSM	20091216	20100118	0	33	4	2600
24803519	104771	106623	20100121	W	201001	475.00 @ 1.506000		031988578T	475	1.506	715.35	R1410	A4MSM	20091216	20100118	0	33	4	2600
24803520	104772	106624	20100121	W	201001 Basic Service		Basic Serv	060440688T	0	0	97.35	R1410	A4M4S	20091216	20100118	0	33	2	2600
24803520	104772	106624	20100121	W	201001 Basic Service		Basic Serv	026252069T	0	0	304.23	R1410	A4MSM	20091216	20100118	0	33	4	2600
24803520	104772	106624	20100121	W	201001 Water Volume	4.00 @ .202000	Water Volu	026252069T	4	0.202	0.81	R1410	A4MSM	20091216	20100118	0	33	4	2600
24803520	104772	106624	20100121	W	201001	61.00 @ 3.207000		026252069T	61	3.207	195.63	R1410	A4MSM	20091216	20100118	0	33	4	2600
24803520	104772	106624	20100121	W	201001	435.00 @ 2.015000		026252069T	435	2.015	876.53	R1410	A4MSM	20091216	20100118	0	33	4	2600
24803520	104772	106624	20100121	W	201001	4500.00 @ 1.506000		026252069T	4500	1.506	6777	R1410	A4MSM	20091216	20100118	0	33	4	2600
24803520	104772	106624	20100121	W	201001	635.00 @ 1.151000		026252069T	635	1.151	730.89	R1410	A4MSM	20091216	20100118	0	33	4	2600
25071848	104771	106623	20100219	W	201002 Basic Service		Basic Serv	031988572T	0	0	304.23	R1410	A4M4S	20100118	20100216	0	29	4	2600
25071848	104771	106623	20100219	W	201002 Basic Service		Basic Serv	031988578T	0	0	304.23	R1410	A4MSM	20100118	20100216	0	29	4	2600
25071848	104771	106623	20100219	W	201002 Water Volume	4.00 @ .202000	Water Volu	031988578T	4	0.202	0.81	R1410	A4MSM	20100118	20100216	0	29	4	2600
25071848	104771	106623	20100219	W	201002	61.00 @ 3.207000		031988578T	61	3.207	195.63	R1410	A4MSM	20100118	20100216	0	29	4	2600

25071848	104771	106623	20100219	W	201002	435.00 @ 2.015000		031988578T	435	2.015	876.53	R1410	A4MSM	20100118	20100216	0	29	4	2600
25071848	104771	106623	20100219	W	201002	2654.00 @ 1.506000		031988578T	2654	1.506	3996.92	R1410	A4MSM	20100118	20100216	0	29	4	2600
25103125	104772	106624	20100224	W	201002 Basic Service		Basic Serv	060440688T	0	0	97.35	R1410	A4M4S	20100118	20100216	0	29	2	2600
25103125	104772	106624	20100224	W	201002 Basic Service		Basic Serv	026252069T	0	0	304.23	R1410	A4MSM	20100118	20100216	0	29	4	2600
25103125	104772	106624	20100224	W	201002 Water Volume	4.00 @ .202000	Water Volu	026252069T	4	0.202	0.81	R1410	A4MSM	20100118	20100216	0	29	4	2600
25103125	104772	106624	20100224	W	201002	61.00 @ 3.207000		026252069T	61	3.207	195.63	R1410	A4MSM	20100118	20100216	0	29	4	2600
25103125	104772	106624	20100224	W	201002	435.00 @ 2.015000		026252069T	435	2.015	876.53	R1410	A4MSM	20100118	20100216	0	29	4	2600
25103125	104772	106624	20100224	W	201002	4162.00 @ 1.506000		026252069T	4162	1.506	6267.97	R1410	A4MSM	20100118	20100216	0	29	4	2600
25337543	104771	106623	20100322	W	201003 Basic Service		Basic Serv	031988572T	0	0	304.23	R1410	A4M4S	20100216	20100317	0	29	4	2600
25337543	104771	106623	20100322	W	201003 Basic Service		Basic Serv	031988578T	0	0	304.23	R1410	A4MSM	20100216	20100317	0	29	4	2600
25337543	104771	106623	20100322	W	201003 Water Volume	4.00 @ .202000	Water Volu	031988578T	4	0.202	0.81	R1410	A4MSM	20100216	20100317	0	29	4	2600
25337543	104771	106623	20100322	W	201003	61.00 @ 3.207000		031988578T	61	3.207	195.63	R1410	A4MSM	20100216	20100317	0	29	4	2600
25337543	104771	106623	20100322	W	201003	435.00 @ 2.015000		031988578T	435	2.015	876.53	R1410	A4MSM	20100216	20100317	0	29	4	2600
25337543	104771	106623	20100322	W	201003	3042.00 @ 1.506000		031988578T	3042	1.506	4581.25	R1410	A4MSM	20100216	20100317	0	29	4	2600
25337544	104772	106624	20100322	W	201003 Basic Service		Basic Serv	060440688T	0	0	97.35	R1410	A4M4S	20100216	20100317	0	29	2	2600
25337544	104772	106624	20100322	W	201003 Basic Service		Basic Serv	026252069T	0	0	304.23	R1410	A4MSM	20100216	20100317	0	29	4	2600
25337544	104772	106624	20100322	W	201003 Water Volume	4.00 @ .202000	Water Volu	026252069T	4	0.202	0.81	R1410	A4MSM	20100216	20100317	0	29	4	2600
25337544	104772	106624	20100322	W	201003	61.00 @ 3.207000		026252069T	61	3.207	195.63	R1410	A4MSM	20100216	20100317	0	29	4	2600
25337544	104772	106624	20100322	W	201003	435.00 @ 2.015000		026252069T	435	2.015	876.53	R1410	A4MSM	20100216	20100317	0	29	4	2600
25337544	104772	106624	20100322	W	201003	4257.00 @ 1.506000		026252069T	4257	1.506	6411.04	R1410	A4MSM	20100216	20100317	0	29	4	2600
25622327	104771	106623	20100422	W	201004 Basic Service		Basic Serv	031988572T	0	0	304.23	R1410	A4M4S	20100317	20100419	0	33	4	2600
25622327	104771	106623	20100422	W	201004 Basic Service		Basic Serv	031988578T	0	0	304.23	R1410	A4MSM	20100317	20100419	0	33	4	2600
25622327	104771	106623	20100422	W	201004 Water Volume	4.00 @ .202000	Water Volu	031988578T	4	0.202	0.81	R1410	A4MSM	20100317	20100419	0	33	4	2600
25622327	104771	106623	20100422	W	201004	61.00 @ 3.207000		031988578T	61	3.207	195.63	R1410	A4MSM	20100317	20100419	0	33	4	2600
25622327	104771	106623	20100422	W	201004	435.00 @ 2.015000		031988578T	435	2.015	876.53	R1410	A4MSM	20100317	20100419	0	33	4	2600
25622327	104771	106623	20100422	W	201004	3495.00 @ 1.506000		031988578T	3495	1.506	5263.47	R1410	A4MSM	20100317	20100419	0	33	4	2600
25622328	104772	106624	20100422	W	201004 Basic Service		Basic Serv	060440688T	0	0	97.35	R1410	A4M4S	20100317	20100419	0	33	2	2600
25622328	104772	106624	20100422	W	201004 Basic Service		Basic Serv	026252069T	0	0	304.23	R1410	A4MSM	20100317	20100419	0	33	4	2600
25622328	104772	106624	20100422	W	201004 Water Volume	4.00 @ .202000	Water Volu	026252069T	4	0.202	0.81	R1410	A4MSM	20100317	20100419	0	33	4	2600
25622328	104772	106624	20100422	W	201004	61.00 @ 3.207000		026252069T	61	3.207	195.63	R1410	A4MSM	20100317	20100419	0	33	4	2600
25622328	104772	106624	20100422	W	201004	435.00 @ 2.015000		026252069T	435	2.015	876.53	R1410	A4MSM	20100317	20100419	0	33	4	2600
25622328	104772	106624	20100422	W	201004	4500.00 @ 1.506000		026252069T	4500	1.506	6777	R1410	A4MSM	20100317	20100419	0	33	4	2600
25622328	104772	106624	20100422	W	201004	1437.00 @ 1.151000		026252069T	1437	1.151	1653.99	R1410	A4MSM	20100317	20100419	0	33	4	2600
25873692	104771	106623	20100521	W	201005 Basic Service		Basic Serv	031988572T	0	0	304.23	R1410	A4M4S	20100419	20100518	0	29	4	2600
25873692	104771	106623	20100521	W	201005 Basic Service		Basic Serv	031988578T	0	0	304.23	R1410	A4MSM	20100419	20100518	0	29	4	2600
25873692	104771	106623	20100521	W	201005 Water Volume	4.00 @ .202000	Water Volu	031988578T	4	0.202	0.81	R1410	A4MSM	20100419	20100518	0	29	4	2600
25873692	104771	106623	20100521	W	201005	61.00 @ 3.207000		031988578T	61	3.207	195.63	R1410	A4MSM	20100419	20100518	0	29	4	2600
25873692	104771	106623	20100521	W	201005	435.00 @ 2.015000		031988578T	435	2.015	876.53	R1410	A4MSM	20100419	20100518	0	29	4	2600
25873692	104771	106623	20100521	W	201005	3139.00 @ 1.506000		031988578T	3139	1.506	4727.33	R1410	A4MSM	20100419	20100518	0	29	4	2600
25873693	104772	106624	20100521	W	201005 Basic Service		Basic Serv	060440688T	0	0	97.35	R1410	A4M4S	20100419	20100518	0	29	2	2600
25873693	104772	106624	20100521	W	201005 Basic Service		Basic Serv	026252069T	0	0	304.23	R1410	A4MSM	20100419	20100518	0	29	4	2600
25873693	104772	106624	20100521	W	201005 Water Volume	4.00 @ .202000	Water Volu	026252069T	4	0.202	0.81	R1410	A4MSM	20100419	20100518	0	29	4	2600
25873693	104772	106624	20100521	W	201005	61.00 @ 3.207000		026252069T	61	3.207	195.63	R1410	A4MSM	20100419	20100518	0	29	4	2600
25873693	104772	106624	20100521	W	201005	435.00 @ 2.015000		026252069T	435	2.015	876.53	R1410	A4MSM	20100419	20100518	0	29	4	2600
25873693	104772	106624	20100521	W	201005	4500.00 @ 1.506000		026252069T	4500	1.506	6777	R1410	A4MSM	20100419	20100518	0	29	4	2600
25873693	104772	106624	20100521	W	201005	2069.00 @ 1.151000		026252069T	2069	1.151	2381.42	R1410	A4MSM	20100419	20100518	0	29	4	2600
26146760	104771	106623	20100622	W	201006 Basic Service		Basic Serv	031988572T	0	0	304.23	R1410	A4M4S	20100518	20100617	0	30	4	2600
26146760	104771	106623	20100622	W	201006 Basic Service		Basic Serv	031988578T	0	0	304.23	R1410	A4MSM	20100518	20100617	0	30	4	2600
26146760	104771	106623	20100622	W	201006 Water Volume	4.00 @ .202000	Water Volu	031988578T	4	0.202	0.81	R1410	A4MSM	20100518	20100617	0	30	4	2600
26146760	104771	106623	20100622	W	201006	61.00 @ 3.207000		031988578T	61	3.207	195.63	R1410	A4MSM	20100518	20100617	0	30	4	2600
26146760	104771	106623	20100622	W	201006	435.00 @ 2.015000		031988578T	435	2.015	876.53	R1410	A4MSM	20100518	20100617	0	30	4	2600
26146760	104771	106623	20100622	W	201006	3153.00 @ 1.506000		031988578T	3153	1.506	4748.42	R1410	A4MSM	20100518	20100617	0	30	4	2600
26146761	104772	106624	20100622	W	201006 Basic Service		Basic Serv	060440688T	0	0	97.35	R1410	A4M4S	20100518	20100617	0	30	2	2600
26146761	104772	106624	20100622	W	201006 Basic Service		Basic Serv	026252069T	0	0	304.23	R1410	A4MSM	20100518	20100617	0	30	4	2600
26146761	104772	106624	20100622	W	201006 Water Volume	4.00 @ .202000	Water Volu	026252069T	4	0.202	0.81	R1410	A4MSM	20100518	20100617	0	30	4	2600
26146761	104772	106624	20100622	W	201006	61.00 @ 3.207000		026252069T	61	3.207	195.63	R1410	A4MSM	20100518	20100617	0	30	4	2600
26146761	104772	106624	20100622	W	201006	435.00 @ 2.015000		026252069T	435	2.015	876.53	R1410	A4MSM	20100518	20100617	0	30	4	2600
26146761	104772	106624	20100622	W	201006	4500.00 @ 1.506000		026252069T	4500	1.506	6777	R1410	A4MSM	20100518	20100617	0	30	4	2600
26146761	104772	106624	20100622	W	201006	4968.00 @ 1.151000		026252069T	4968	1.151	5718.17	R1410	A4MSM	20100518	20100617	0	30	4	2600

26420451	104771	106623	20100722	W	201007 Basic Service			Basic Serv	031988572T	0	0	304.23	R1410	A4M4S	20100617	20100719	0	32 4	2600		
26420451	104771	106623	20100722	W	201007 Basic Service			Basic Serv	031988578T	0	0	304.23	R1410	A4MSM	20100617	20100719	0	32 4	2600		
26420451	104771	106623	20100722	W	201007 Water Volume	4.00	@ .202000(	Water Volu	031988578T	4	0.202	0.81	R1410	A4MSM	20100617	20100719	0	32 4	2600		
26420451	104771	106623	20100722	W	201007	61.00	@ 3.207000(		031988578T	61	3.207	195.63	R1410	A4MSM	20100617	20100719	0	32 4	2600		
26420451	104771	106623	20100722	W	201007	435.00	@ 2.015000(		031988578T	435	2.015	876.53	R1410	A4MSM	20100617	20100719	0	32 4	2600		
26420451	104771	106623	20100722	W	201007	3492.00	@ 1.506000(		031988578T	3492	1.506	5258.95	R1410	A4MSM	20100617	20100719	0	32 4	2600		
26420452	104772	106624	20100722	W	201007 Basic Service			Basic Serv	060440688T	0	0	97.35	R1410	A4M4S	20100617	20100719	0	32 2	2600		
26420452	104772	106624	20100722	W	201007 Basic Service			Basic Serv	026252069T	0	0	304.23	R1410	A4MSM	20100617	20100719	0	32 4	2600		
26420452	104772	106624	20100722	W	201007 Water Volume	4.00	@ .202000(	Water Volu	026252069T	4	0.202	0.81	R1410	A4MSM	20100617	20100719	0	32 4	2600		
26420452	104772	106624	20100722	W	201007	61.00	@ 3.207000(		026252069T	61	3.207	195.63	R1410	A4MSM	20100617	20100719	0	32 4	2600		
26420452	104772	106624	20100722	W	201007	435.00	@ 2.015000(		026252069T	435	2.015	876.53	R1410	A4MSM	20100617	20100719	0	32 4	2600		
26420452	104772	106624	20100722	W	201007	4500.00	@ 1.506000(		026252069T	4500	1.506	6777	R1410	A4MSM	20100617	20100719	0	32 4	2600		
26420452	104772	106624	20100722	W	201007	5440.00	@ 1.151000(		026252069T	5440	1.151	6261.44	R1410	A4MSM	20100617	20100719	0	32 4	2600		
26681362	104771	106623	20100820	W	201008 Basic Service			Basic Serv	031988572T	0	0	304.23	R1410	A4M4S	20100719	20100817	0	29 4	2600		
26681362	104771	106623	20100820	W	201008 Basic Service			Basic Serv	031988578T	0	0	304.23	R1410	A4MSM	20100719	20100817	0	29 4	2600		
26681362	104771	106623	20100820	W	201008 Water Volume	4.00	@ .202000(	Water Volu	031988578T	4	0.202	0.81	R1410	A4MSM	20100719	20100817	0	29 4	2600		
26681362	104771	106623	20100820	W	201008	61.00	@ 3.207000(		031988578T	61	3.207	195.63	R1410	A4MSM	20100719	20100817	0	29 4	2600		
26681362	104771	106623	20100820	W	201008	435.00	@ 2.015000(		031988578T	435	2.015	876.53	R1410	A4MSM	20100719	20100817	0	29 4	2600		
26681362	104771	106623	20100820	W	201008	3015.00	@ 1.506000(		031988578T	3015	1.506	4540.59	R1410	A4MSM	20100719	20100817	0	29 4	2600		
26681363	104772	106624	20100820	W	201008 Basic Service			Basic Serv	060440688T	0	0	97.35	R1410	A4M4S	20100719	20100817	0	29 2	2600		
26681363	104772	106624	20100820	W	201008 Basic Service			Basic Serv	026252069T	0	0	304.23	R1410	A4MSM	20100719	20100817	0	29 4	2600		
26681363	104772	106624	20100820	W	201008 Water Volume	4.00	@ .202000(	Water Volu	026252069T	4	0.202	0.81	R1410	A4MSM	20100719	20100817	0	29 4	2600		
26681363	104772	106624	20100820	W	201008	61.00	@ 3.207000(		026252069T	61	3.207	195.63	R1410	A4MSM	20100719	20100817	0	29 4	2600		
26681363	104772	106624	20100820	W	201008	435.00	@ 2.015000(		026252069T	435	2.015	876.53	R1410	A4MSM	20100719	20100817	0	29 4	2600		
26681363	104772	106624	20100820	W	201008	4500.00	@ 1.506000(		026252069T	4500	1.506	6777	R1410	A4MSM	20100719	20100817	0	29 4	2600		
26681363	104772	106624	20100820	W	201008	5939.00	@ 1.151000(		026252069T	5939	1.151	6835.79	R1410	A4MSM	20100719	20100817	0	29 4	2600		
26713660	256016	106624	20100825	W	201008 Basic Service			Basic Serv	048330630T	0	0	12.71	R1210	A2M4	20100730	20100820	0	21 3/4	2600		
26979270	104771	106623	20100922	W	201009 Basic Service			Basic Serv	031988572T	0	0	304.23	R1410	A4M4S	20100817	20100917	0	31 4	2600		
26979270	104771	106623	20100922	W	201009 Basic Service			Basic Serv	031988578T	0	0	304.23	R1410	A4MSM	20100817	20100917	0	31 4	2600		
26979270	104771	106623	20100922	W	201009 Water Volume	4.00	@ .202000(	Water Volu	031988578T	4	0.202	0.81	R1410	A4MSM	20100817	20100917	0	31 4	2600		
26979270	104771	106623	20100922	W	201009	61.00	@ 3.207000(		031988578T	61	3.207	195.63	R1410	A4MSM	20100817	20100917	0	31 4	2600		
26979270	104771	106623	20100922	W	201009	435.00	@ 2.015000(		031988578T	435	2.015	876.53	R1410	A4MSM	20100817	20100917	0	31 4	2600		
26979270	104771	106623	20100922	W	201009	3154.00	@ 1.506000(		031988578T	3154	1.506	4749.92	R1410	A4MSM	20100817	20100917	0	31 4	2600		
26979271	104772	106624	20100922	W	201009 Basic Service			Basic Serv	060440688T	0	0	97.35	R1410	A4M4S	20100817	20100917	0	31 2	2600		
26979271	104772	106624	20100922	W	201009 Basic Service			Basic Serv	026252069T	0	0	304.23	R1410	A4MSM	20100817	20100917	0	31 4	2600		
26979271	104772	106624	20100922	W	201009 Water Volume	4.00	@ .202000(	Water Volu	026252069T	4	0.202	0.81	R1410	A4MSM	20100817	20100917	0	31 4	2600		
26979271	104772	106624	20100922	W	201009	61.00	@ 3.207000(		026252069T	61	3.207	195.63	R1410	A4MSM	20100817	20100917	0	31 4	2600		
26979271	104772	106624	20100922	W	201009	435.00	@ 2.015000(		026252069T	435	2.015	876.53	R1410	A4MSM	20100817	20100917	0	31 4	2600		
26979271	104772	106624	20100922	W	201009	1539.00	@ 1.506000(		026252069T	1539	1.506	2317.73	R1410	A4MSM	20100817	20100917	0	31 4	2600		
27001694	256016	106624	20100927	W	201009 Basic Service			Basic Serv	048330630T	0	0	18.16	R1210	A2M4	20100820	20100921	0	32 3/4	2600		
27001694	256016	106624	20100927	W	201009 Water Volume	4.00	@ .201000(	Water Volu	048330630T	4	0.201	0.8	R1210	A2M4	20100820	20100921	0	32 3/4	2600		
27001694	256016	106624	20100927	W	201009	3.00	@ 3.187000(		048330630T	3	3.187	9.56	R1210	A2M4	20100820	20100921	0	32 3/4	2600		
27239429	104771	106623	20101021	W	201010 Basic Service			Basic Serv	031988572T	0	0	304.23	R1410	A4M4S	20100917	20101018	0	31 4	2600		
27239429	104771	106623	20101021	W	201010 Basic Service			Basic Serv	031988578T	0	0	304.23	R1410	A4MSM	20100917	20101018	0	31 4	2600		
27239429	104771	106623	20101021	W	201010 Water Volume	4.00	@ .202000(	Water Volu	031988578T	4	0.202	0.81	R1410	A4MSM	20100917	20101018	0	31 4	2600		
27239429	104771	106623	20101021	W	201010	61.00	@ 3.207000(		031988578T	61	3.207	195.63	R1410	A4MSM	20100917	20101018	0	31 4	2600		
27239429	104771	106623	20101021	W	201010	435.00	@ 2.015000(		031988578T	435	2.015	876.53	R1410	A4MSM	20100917	20101018	0	31 4	2600		
27239429	104771	106623	20101021	W	201010	3334.00	@ 1.506000(		031988578T	3334	1.506	5021	R1410	A4MSM	20100917	20101018	0	31 4	2600		
27239430	104772	106624	20101021	W	201010 Basic Service			Basic Serv	060440688T	0	0	97.35	R1410	A4M4S	20100917	20101018	0	31 2	2600		
27239430	104772	106624	20101021	W	201010 Basic Service			Basic Serv	026252069T	0	0	304.23	R1410	A4MSM	20100917	20101018	0	31 4	2600		
27239430	104772	106624	20101021	W	201010 Water Volume	4.00	@ .202000(	Water Volu	026252069T	4	0.202	0.81	R1410	A4MSM	20100917	20101018	0	31 4	2600		
27239430	104772	106624	20101021	W	201010	61.00	@ 3.207000(		026252069T	61	3.207	195.63	R1410	A4MSM	20100917	20101018	0	31 4	2600		
27239430	104772	106624	20101021	W	201010	435.00	@ 2.015000(		026252069T	435	2.015	876.53	R1410	A4MSM	20100917	20101018	0	31 4	2600		
27239430	104772	106624	20101021	W	201010	4500.00	@ 1.506000(		026252069T	4500	1.506	6777	R1410	A4MSM	20100917	20101018	0	31 4	2600		
27239430	104772	106624	20101021	W	201010	7305.00	@ 1.151000(		026252069T	7305	1.151	8408.06	R1410	A4MSM	20100917	20101018	0	31 4	2600		
27392211	256016	106624	20101026	W	201010 Basic Service			Basic Serv	048330630T	0	0	18.16	R1210	A2M4	20100921	20101021	0	30 3/4	2600		
27392211	256016	106624	20101026	W	201010 Water Volume	1.00	@ .201000(	Water Volu	048330630T	1	0.201	0.2	R1210	A2M4	20100921	20101021	0	30 3/4	2600		
27632809	104771	106623	20101119	W	201011 Basic Service			Basic Serv	031988578T	0	0	304.23	R1410	A4MSM	20101018	20101117	0	30 4	2600		

27632809	104771	106623	20101119	W	201011	Water Volume	4.00 @ .202000(	Water Volu	031988578T	4	0.202	0.81	R1410	A4MSM	20101018	20101117	0	30 4	2600
27632809	104771	106623	20101119	W	201011		61.00 @ 3.207000		031988578T	61	3.207	195.63	R1410	A4MSM	20101018	20101117	0	30 4	2600
27632809	104771	106623	20101119	W	201011		435.00 @ 2.015000		031988578T	435	2.015	876.53	R1410	A4MSM	20101018	20101117	0	30 4	2600
27632809	104771	106623	20101119	W	201011		3058.00 @ 1.506000		031988578T	3058	1.506	4605.35	R1410	A4MSM	20101018	20101117	0	30 4	2600
27632809	104771	106623	20101119	W	201011	Basic Service		Basic Serv	031988572T	0	0	304.23	R1410	A4M4S	20101018	20101117	0	30 4	2600
27632810	104772	106624	20101119	W	201011	Basic Service		Basic Serv	026252069T	0	0	304.23	R1410	A4MSM	20101018	20101116	0	29 4	2600
27632810	104772	106624	20101119	W	201011	Water Volume	4.00 @ .202000(	Water Volu	026252069T	4	0.202	0.81	R1410	A4MSM	20101018	20101116	0	29 4	2600
27632810	104772	106624	20101119	W	201011		61.00 @ 3.207000		026252069T	61	3.207	195.63	R1410	A4MSM	20101018	20101116	0	29 4	2600
27632810	104772	106624	20101119	W	201011		435.00 @ 2.015000		026252069T	435	2.015	876.53	R1410	A4MSM	20101018	20101116	0	29 4	2600
27632810	104772	106624	20101119	W	201011		4500.00 @ 1.506000		026252069T	4500	1.506	6777	R1410	A4MSM	20101018	20101116	0	29 4	2600
27632810	104772	106624	20101119	W	201011		325.00 @ 1.151000		026252069T	325	1.151	374.08	R1410	A4MSM	20101018	20101116	0	29 4	2600
27632810	104772	106624	20101119	W	201011	Basic Service		Basic Serv	060440688T	0	0	97.35	R1410	A4M4S	20101018	20101116	0	29 2	2600
27665367	256016	106624	20101124	W	201011	Basic Service		Basic Serv	048330630T	0	0	18.16	R1210	A2M4	20101021	20101122	0	32 3/4	2600
27665367	256016	106624	20101124	W	201011	Water Volume	1.00 @ .201000(	Water Volu	048330630T	1	0.201	0.2	R1210	A2M4	20101021	20101122	0	32 3/4	2600
27901239	104771	106623	20101220	W	201012	Basic Service		Basic Serv	031988578T	0	0	304.23	R1410	A4MSM	20101117	20101215	0	28 4	2600
27901239	104771	106623	20101220	W	201012	Water Volume	4.00 @ .202000(	Water Volu	031988578T	4	0.202	0.81	R1410	A4MSM	20101117	20101215	0	28 4	2600
27901239	104771	106623	20101220	W	201012		61.00 @ 3.207000		031988578T	61	3.207	195.63	R1410	A4MSM	20101117	20101215	0	28 4	2600
27901239	104771	106623	20101220	W	201012		435.00 @ 2.015000		031988578T	435	2.015	876.53	R1410	A4MSM	20101117	20101215	0	28 4	2600
27901239	104771	106623	20101220	W	201012		2724.00 @ 1.506000		031988578T	2724	1.506	4102.34	R1410	A4MSM	20101117	20101215	0	28 4	2600
27901239	104771	106623	20101220	W	201012	Basic Service		Basic Serv	031988572T	0	0	304.23	R1410	A4M4S	20101117	20101215	0	28 4	2600
27901240	104772	106624	20101220	W	201012	Basic Service		Basic Serv	026252069T	0	0	304.23	R1410	A4MSM	20101116	20101215	0	29 4	2600
27901240	104772	106624	20101220	W	201012	Water Volume	4.00 @ .202000(	Water Volu	026252069T	4	0.202	0.81	R1410	A4MSM	20101116	20101215	0	29 4	2600
27901240	104772	106624	20101220	W	201012		61.00 @ 3.207000		026252069T	61	3.207	195.63	R1410	A4MSM	20101116	20101215	0	29 4	2600
27901240	104772	106624	20101220	W	201012		435.00 @ 2.015000		026252069T	435	2.015	876.53	R1410	A4MSM	20101116	20101215	0	29 4	2600
27901240	104772	106624	20101220	W	201012		4186.00 @ 1.506000		026252069T	4186	1.506	6304.12	R1410	A4MSM	20101116	20101215	0	29 4	2600
27901240	104772	106624	20101220	W	201012	Basic Service		Basic Serv	060440688T	0	0	97.35	R1410	A4M4S	20101116	20101215	0	29 2	2600
27938946	256016	106624	20101223	W	201012	Basic Service		Basic Serv	048330630T	0	0	18.16	R1210	A2M4	20101122	20101220	0	28 3/4	2600
27938946	256016	106624	20101223	W	201012	Water Volume	1.00 @ .201000(	Water Volu	048330630T	1	0.201	0.2	R1210	A2M4	20101122	20101220	0	28 3/4	2600
28196510	104771	106623	20110120	W	201101	Basic Service		Basic Serv	031988578T	0	0	304.23	R1410	A4MSM	20101215	20110117	0	33 4	2600
28196510	104771	106623	20110120	W	201101	Water Volume	4.00 @ .202000(	Water Volu	031988578T	4	0.202	0.81	R1410	A4MSM	20101215	20110117	0	33 4	2600
28196510	104771	106623	20110120	W	201101		61.00 @ 3.207000		031988578T	61	3.207	195.63	R1410	A4MSM	20101215	20110117	0	33 4	2600
28196510	104771	106623	20110120	W	201101		435.00 @ 2.015000		031988578T	435	2.015	876.53	R1410	A4MSM	20101215	20110117	0	33 4	2600
28196510	104771	106623	20110120	W	201101		3158.00 @ 1.506000		031988578T	3158	1.506	4755.95	R1410	A4MSM	20101215	20110117	0	33 4	2600
28196510	104771	106623	20110120	W	201101	Basic Service		Basic Serv	031988572T	0	0	304.23	R1410	A4M4S	20101215	20110117	0	33 4	2600
28196511	104772	106624	20110120	W	201101	Basic Service		Basic Serv	026252069T	0	0	304.23	R1410	A4MSM	20101215	20110117	0	33 4	2600
28196511	104772	106624	20110120	W	201101	Water Volume	4.00 @ .202000(	Water Volu	026252069T	4	0.202	0.81	R1410	A4MSM	20101215	20110117	0	33 4	2600
28196511	104772	106624	20110120	W	201101		61.00 @ 3.207000		026252069T	61	3.207	195.63	R1410	A4MSM	20101215	20110117	0	33 4	2600
28196511	104772	106624	20110120	W	201101		435.00 @ 2.015000		026252069T	435	2.015	876.53	R1410	A4MSM	20101215	20110117	0	33 4	2600
28196511	104772	106624	20110120	W	201101		4051.00 @ 1.506000		026252069T	4051	1.506	6100.81	R1410	A4MSM	20101215	20110117	0	33 4	2600
28196511	104772	106624	20110120	W	201101	Basic Service		Basic Serv	060440688T	0	0	97.35	R1410	A4M4S	20101215	20110117	0	33 2	2600
28228763	256016	106624	20110125	W	201101	Basic Service		Basic Serv	048330630T	0	0	18.16	R1210	A2M4	20101220	20110120	0	31 3/4	2600
28228763	256016	106624	20110125	W	201101	Water Volume	1.00 @ .201000(	Water Volu	048330630T	1	0.201	0.2	R1210	A2M4	20101220	20110120	0	31 3/4	2600
28472059	104771	106623	20110221	W	201102	Basic Service		Basic Serv	031988578T	0	0	304.23	R1410	A4MSM	20110117	20110215	0	29 4	2600
28472059	104771	106623	20110221	W	201102	Water Volume	4.00 @ .202000(	Water Volu	031988578T	4	0.202	0.81	R1410	A4MSM	20110117	20110215	0	29 4	2600
28472059	104771	106623	20110221	W	201102		61.00 @ 3.207000		031988578T	61	3.207	195.63	R1410	A4MSM	20110117	20110215	0	29 4	2600
28472059	104771	106623	20110221	W	201102		435.00 @ 2.015000		031988578T	435	2.015	876.53	R1410	A4MSM	20110117	20110215	0	29 4	2600
28472059	104771	106623	20110221	W	201102		2956.00 @ 1.506000		031988578T	2956	1.506	4451.74	R1410	A4MSM	20110117	20110215	0	29 4	2600
28472059	104771	106623	20110221	W	201102	Basic Service		Basic Serv	031988572T	0	0	304.23	R1410	A4M4S	20110117	20110215	0	29 4	2600
28472060	104772	106624	20110221	W	201102	Basic Service		Basic Serv	026252069T	0	0	304.23	R1410	A4MSM	20110117	20110215	0	29 4	2600
28472060	104772	106624	20110221	W	201102	Water Volume	4.00 @ .202000(	Water Volu	026252069T	4	0.202	0.81	R1410	A4MSM	20110117	20110215	0	29 4	2600
28472060	104772	106624	20110221	W	201102		61.00 @ 3.207000		026252069T	61	3.207	195.63	R1410	A4MSM	20110117	20110215	0	29 4	2600
28472060	104772	106624	20110221	W	201102		435.00 @ 2.015000		026252069T	435	2.015	876.53	R1410	A4MSM	20110117	20110215	0	29 4	2600
28472060	104772	106624	20110221	W	201102		3811.00 @ 1.506000		026252069T	3811	1.506	5739.37	R1410	A4MSM	20110117	20110215	0	29 4	2600
28472060	104772	106624	20110221	W	201102	Basic Service		Basic Serv	060440688T	0	0	97.35	R1410	A4M4S	20110117	20110215	0	29 2	2600
28494632	256016	106624	20110223	W	201102	Basic Service		Basic Serv	048330630T	0	0	18.16	R1210	A2M4	20110120	20110218	0	29 3/4	2600
28733452	104771	106623	20110321	W	201103	Basic Service		Basic Serv	031988578T	0	0	304.23	R1410	A4MSM	20110215	20110316	0	29 4	2600
28733452	104771	106623	20110321	W	201103	Water Volume	4.00 @ .202000(	Water Volu	031988578T	4	0.202	0.81	R1410	A4MSM	20110215	20110316	0	29 4	2600

28733452	104771	106623	20110321	W	201103	61.00 @ 3.207000		031988578T	61	3.207	195.63	R1410	A4MSM	20110215	20110316	0	29	4	2600
28733452	104771	106623	20110321	W	201103	435.00 @ 2.015000		031988578T	435	2.015	876.53	R1410	A4MSM	20110215	20110316	0	29	4	2600
28733452	104771	106623	20110321	W	201103	3067.00 @ 1.506000		031988578T	3067	1.506	4618.9	R1410	A4MSM	20110215	20110316	0	29	4	2600
28733452	104771	106623	20110321	W	201103 Basic Service		Basic Serv	031988572T	0	0	304.23	R1410	A4M4S	20110215	20110316	0	29	4	2600
28733453	104772	106624	20110321	W	201103 Basic Service		Basic Serv	026252069T	0	0	304.23	R1410	A4MSM	20110215	20110316	0	29	4	2600
28733453	104772	106624	20110321	W	201103 Water Volume	4.00 @ .202000	Water Volu	026252069T	4	0.202	0.81	R1410	A4MSM	20110215	20110316	0	29	4	2600
28733453	104772	106624	20110321	W	201103	61.00 @ 3.207000		026252069T	61	3.207	195.63	R1410	A4MSM	20110215	20110316	0	29	4	2600
28733453	104772	106624	20110321	W	201103	435.00 @ 2.015000		026252069T	435	2.015	876.53	R1410	A4MSM	20110215	20110316	0	29	4	2600
28733453	104772	106624	20110321	W	201103	4500.00 @ 1.506000		026252069T	4500	1.506	6777	R1410	A4MSM	20110215	20110316	0	29	4	2600
28733453	104772	106624	20110321	W	201103	807.00 @ 1.151000		026252069T	807	1.151	928.86	R1410	A4MSM	20110215	20110316	0	29	4	2600
28733453	104772	106624	20110321	W	201103 Basic Service		Basic Serv	060440688T	0	0	97.35	R1410	A4M4S	20110215	20110316	0	29	2	2600
28775951	256016	106624	20110324	W	201103 Basic Service		Basic Serv	048330630T	0	0	18.16	R1210	A2M4	20110218	20110321	0	31	3/4	2600
28775951	256016	106624	20110324	W	201103 Water Volume	1.00 @ .201000	Water Volu	048330630T	1	0.201	0.2	R1210	A2M4	20110218	20110321	0	31	3/4	2600
29005735	104771	106623	20110419	W	201104 Basic Service		Basic Serv	031988578T	0	0	199.32	R1410	A4MSM	20110316	20110404	0.655172	19	4	2600
29005735	104771	106623	20110419	W	201104 Water Volume	2.62 @ .202000	Water Volu	031988578T	2.62	0.202	0.53	R1410	A4MSM	20110316	20110404	0.655172	19	4	2600
29005735	104771	106623	20110419	W	201104	39.97 @ 3.207000		031988578T	39.97	3.207	128.18	R1410	A4MSM	20110316	20110404	0.655172	19	4	2600
29005735	104771	106623	20110419	W	201104	285.00 @ 2.015000		031988578T	285	2.015	574.28	R1410	A4MSM	20110316	20110404	0.655172	19	4	2600
29005735	104771	106623	20110419	W	201104	1982.55 @ 1.506000		031988578T	1982.55	1.506	2985.72	R1410	A4MSM	20110316	20110404	0.655172	19	4	2600
29005735	104771	106623	20110419	W	201104 Basic Service		Basic Serv	031988578T	0	0	120.91	R1410	A4MSM	20110405	20110414	0.344828	10	4	2600
29005735	104771	106623	20110419	W	201104 Water Volume	1.38 @ .233000	Water Volu	031988578T	1.38	0.233	0.32	R1410	A4MSM	20110405	20110414	0.344828	10	4	2600
29005735	104771	106623	20110419	W	201104	21.03 @ 3.696000		031988578T	21.03	3.696	77.73	R1410	A4MSM	20110405	20110414	0.344828	10	4	2600
29005735	104771	106623	20110419	W	201104	150.00 @ 2.322000		031988578T	150	2.322	348.3	R1410	A4MSM	20110405	20110414	0.344828	10	4	2600
29005735	104771	106623	20110419	W	201104	1043.45 @ 1.736000		031988578T	1043.45	1.736	1811.43	R1410	A4MSM	20110405	20110414	0.344828	10	4	2600
29005735	104771	106623	20110419	W	201104 Basic Service		Basic Serv	031988572T	0	0	199.32	R1410	A4M4S	20110316	20110404	0.655172	19	4	2600
29005735	104771	106623	20110419	W	201104 Basic Service		Basic Serv	031988572T	0	0	120.91	R1410	A4M4S	20110405	20110414	0.344828	10	4	2600
29005736	104772	106624	20110419	W	201104 Basic Service		Basic Serv	026252069T	0	0	199.32	R1410	A4MSM	20110316	20110404	0.655172	19	4	2600
29005736	104772	106624	20110419	W	201104 Water Volume	2.62 @ .202000	Water Volu	026252069T	2.62	0.202	0.53	R1410	A4MSM	20110316	20110404	0.655172	19	4	2600
29005736	104772	106624	20110419	W	201104	39.97 @ 3.207000		026252069T	39.97	3.207	128.18	R1410	A4MSM	20110316	20110404	0.655172	19	4	2600
29005736	104772	106624	20110419	W	201104	285.00 @ 2.015000		026252069T	285	2.015	574.28	R1410	A4MSM	20110316	20110404	0.655172	19	4	2600
29005736	104772	106624	20110419	W	201104	2948.28 @ 1.506000		026252069T	2948.28	1.506	4440.11	R1410	A4MSM	20110316	20110404	0.655172	19	4	2600
29005736	104772	106624	20110419	W	201104	786.85 @ 1.151000		026252069T	786.85	1.151	905.66	R1410	A4MSM	20110316	20110404	0.655172	19	4	2600
29005736	104772	106624	20110419	W	201104 Basic Service		Basic Serv	026252069T	0	0	120.91	R1410	A4MSM	20110405	20110414	0.344828	10	4	2600
29005736	104772	106624	20110419	W	201104 Water Volume	1.38 @ .233000	Water Volu	026252069T	1.38	0.233	0.32	R1410	A4MSM	20110405	20110414	0.344828	10	4	2600
29005736	104772	106624	20110419	W	201104	21.03 @ 3.696000		026252069T	21.03	3.696	77.73	R1410	A4MSM	20110405	20110414	0.344828	10	4	2600
29005736	104772	106624	20110419	W	201104	150.00 @ 2.322000		026252069T	150	2.322	348.3	R1410	A4MSM	20110405	20110414	0.344828	10	4	2600
29005736	104772	106624	20110419	W	201104	1551.72 @ 1.736000		026252069T	1551.72	1.736	2693.79	R1410	A4MSM	20110405	20110414	0.344828	10	4	2600
29005736	104772	106624	20110419	W	201104	414.15 @ 1.327000		026252069T	414.15	1.327	549.58	R1410	A4MSM	20110405	20110414	0.344828	10	4	2600
29005736	104772	106624	20110419	W	201104 Basic Service		Basic Serv	060440688T	0	0	63.78	R1410	A4M4S	20110316	20110404	0.655172	19	2	2600
29005736	104772	106624	20110419	W	201104 Basic Service		Basic Serv	060440688T	0	0	38.69	R1410	A4M4S	20110405	20110414	0.344828	10	2	2600
29039125	256016	106624	20110422	W	201104 Basic Service		Basic Serv	048330630T	0	0	8.77	R1210	A2M4	20110321	20110404	0.482759	14	3/4	2600
29039125	256016	106624	20110422	W	201104 Water Volume	.48 @ .201000	Water Volu	048330630T	0.48	0.201	0.1	R1210	A2M4	20110321	20110404	0.482759	14	3/4	2600
29039125	256016	106624	20110422	W	201104 Basic Service		Basic Serv	048330630T	0	0	10.83	R1210	A2M4	20110405	20110419	0.517241	15	3/4	2600
29039125	256016	106624	20110422	W	201104 Water Volume	.52 @ .232000	Water Volu	048330630T	0.52	0.232	0.12	R1210	A2M4	20110405	20110419	0.517241	15	3/4	2600
29283346	104771	106623	20110519	W	201105 Basic Service		Basic Serv	031988578T	0	0	350.63	R1410	A4MSM	20110414	20110516	0	32	4	2600
29283346	104771	106623	20110519	W	201105 Water Volume	4.00 @ .233000	Water Volu	031988578T	4	0.233	0.93	R1410	A4MSM	20110414	20110516	0	32	4	2600
29283346	104771	106623	20110519	W	201105	61.00 @ 3.696000		031988578T	61	3.696	225.46	R1410	A4MSM	20110414	20110516	0	32	4	2600
29283346	104771	106623	20110519	W	201105	435.00 @ 2.322000		031988578T	435	2.322	1010.07	R1410	A4MSM	20110414	20110516	0	32	4	2600
29283346	104771	106623	20110519	W	201105	3426.00 @ 1.736000		031988578T	3426	1.736	5947.54	R1410	A4MSM	20110414	20110516	0	32	4	2600
29283346	104771	106623	20110519	W	201105 Basic Service		Basic Serv	031988572T	0	0	350.63	R1410	A4M4S	20110414	20110516	0	32	4	2600
29283347	104772	106624	20110519	W	201105 Basic Service		Basic Serv	026252069T	0	0	350.63	R1410	A4MSM	20110414	20110516	0	32	4	2600
29283347	104772	106624	20110519	W	201105 Water Volume	4.00 @ .233000	Water Volu	026252069T	4	0.233	0.93	R1410	A4MSM	20110414	20110516	0	32	4	2600
29283347	104772	106624	20110519	W	201105	61.00 @ 3.696000		026252069T	61	3.696	225.46	R1410	A4MSM	20110414	20110516	0	32	4	2600
29283347	104772	106624	20110519	W	201105	435.00 @ 2.322000		026252069T	435	2.322	1010.07	R1410	A4MSM	20110414	20110516	0	32	4	2600
29283347	104772	106624	20110519	W	201105	4500.00 @ 1.736000		026252069T	4500	1.736	7812	R1410	A4MSM	20110414	20110516	0	32	4	2600
29283347	104772	106624	20110519	W	201105	3094.00 @ 1.327000		026252069T	3094	1.327	4105.74	R1410	A4MSM	20110414	20110516	0	32	4	2600
29283347	104772	106624	20110519	W	201105 Basic Service		Basic Serv	060440688T	0	0	112.2	R1410	A4M4S	20110414	20110516	0	32	2	2600
29311410	256016	106624	20110524	W	201105 Basic Service		Basic Serv	048330630T	0	0	20.93	R1210	A2M4	20110419	20110519	0	30	3/4	2600
29311410	256016	106624	20110524	W	201105 Water Volume	1.00 @ .232000	Water Volu	048330630T	1	0.232	0.23	R1210	A2M4	20110419	20110519	0	30	3/4	2600
29556913	104771	106623	20110621	W	201106 Basic Service		Basic Serv	031988578T	0	0	350.63	R1410	A4MSM	20110516	20110616	0	31	4	2600
29556913	104771	106623	20110621	W	201106 Water Volume	4.00 @ .233000	Water Volu	031988578T	4	0.233	0.93	R1410	A4MSM	20110516	20110616	0	31	4	2600

29556913	104771	106623	20110621	W	201106	61.00 @ 3.696000		031988578T	61	3.696	225.46	R1410	A4MSM	20110516	20110616	0	31 4	2600		
29556913	104771	106623	20110621	W	201106	435.00 @ 2.322000		031988578T	435	2.322	1010.07	R1410	A4MSM	20110516	20110616	0	31 4	2600		
29556913	104771	106623	20110621	W	201106	3091.00 @ 1.736000		031988578T	3091	1.736	5365.98	R1410	A4MSM	20110516	20110616	0	31 4	2600		
29556913	104771	106623	20110621	W	201106 Basic Service		Basic Serv	031988572T	0	0	350.63	R1410	A4M4S	20110516	20110616	0	31 4	2600		
29556914	104772	106624	20110621	W	201106 Basic Service		Basic Serv	026252069T	0	0	350.63	R1410	A4MSM	20110516	20110616	0	31 4	2600		
29556914	104772	106624	20110621	W	201106 Water Volume	4.00 @ .233000	Water Volu	026252069T	4	0.233	0.93	R1410	A4MSM	20110516	20110616	0	31 4	2600		
29556914	104772	106624	20110621	W	201106	61.00 @ 3.696000		026252069T	61	3.696	225.46	R1410	A4MSM	20110516	20110616	0	31 4	2600		
29556914	104772	106624	20110621	W	201106	435.00 @ 2.322000		026252069T	435	2.322	1010.07	R1410	A4MSM	20110516	20110616	0	31 4	2600		
29556914	104772	106624	20110621	W	201106	4500.00 @ 1.736000		026252069T	4500	1.736	7812	R1410	A4MSM	20110516	20110616	0	31 4	2600		
29556914	104772	106624	20110621	W	201106	4787.00 @ 1.327000		026252069T	4787	1.327	6352.35	R1410	A4MSM	20110516	20110616	0	31 4	2600		
29556914	104772	106624	20110621	W	201106 Basic Service		Basic Serv	060440688T	0	0	112.2	R1410	A4M4S	20110516	20110616	0	31 2	2600		
29591419	256016	106624	20110624	W	201106 Basic Service		Basic Serv	048330630T	0	0	20.93	R1210	A2M4	20110519	20110621	0	33 3/4	2600		
29591419	256016	106624	20110624	W	201106 Water Volume	1.00 @ .232000	Water Volu	048330630T	1	0.232	0.23	R1210	A2M4	20110519	20110621	0	33 3/4	2600		
29838992	104771	106623	20110722	W	201107 Basic Service		Basic Serv	031988578T	0	0	350.63	R1410	A4MSM	20110616	20110719	0	33 4	2600		
29838992	104771	106623	20110722	W	201107 Water Volume	4.00 @ .233000	Water Volu	031988578T	4	0.233	0.93	R1410	A4MSM	20110616	20110719	0	33 4	2600		
29838992	104771	106623	20110722	W	201107	61.00 @ 3.696000		031988578T	61	3.696	225.46	R1410	A4MSM	20110616	20110719	0	33 4	2600		
29838992	104771	106623	20110722	W	201107	435.00 @ 2.322000		031988578T	435	2.322	1010.07	R1410	A4MSM	20110616	20110719	0	33 4	2600		
29838992	104771	106623	20110722	W	201107	3412.00 @ 1.736000		031988578T	3412	1.736	5923.23	R1410	A4MSM	20110616	20110719	0	33 4	2600		
29838992	104771	106623	20110722	W	201107 Basic Service		Basic Serv	031988572T	0	0	350.63	R1410	A4M4S	20110616	20110719	0	33 4	2600		
29838993	104772	106624	20110722	W	201107 Basic Service		Basic Serv	026252069T	0	0	350.63	R1410	A4MSM	20110616	20110719	0	33 4	2600		
29838993	104772	106624	20110722	W	201107 Water Volume	4.00 @ .233000	Water Volu	026252069T	4	0.233	0.93	R1410	A4MSM	20110616	20110719	0	33 4	2600		
29838993	104772	106624	20110722	W	201107	61.00 @ 3.696000		026252069T	61	3.696	225.46	R1410	A4MSM	20110616	20110719	0	33 4	2600		
29838993	104772	106624	20110722	W	201107	435.00 @ 2.322000		026252069T	435	2.322	1010.07	R1410	A4MSM	20110616	20110719	0	33 4	2600		
29838993	104772	106624	20110722	W	201107	4500.00 @ 1.736000		026252069T	4500	1.736	7812	R1410	A4MSM	20110616	20110719	0	33 4	2600		
29838993	104772	106624	20110722	W	201107	6712.00 @ 1.327000		026252069T	6712	1.327	8906.82	R1410	A4MSM	20110616	20110719	0	33 4	2600		
29838993	104772	106624	20110722	W	201107 Basic Service		Basic Serv	060440688T	0	0	112.2	R1410	A4M4S	20110616	20110719	0	33 2	2600		
29865701	256016	106624	20110727	W	201107 Basic Service		Basic Serv	048330630T	0	0	20.93	R1210	A2M4	20110621	20110722	0	31 3/4	2600		
29865701	256016	106624	20110727	W	201107 Water Volume	1.00 @ .232000	Water Volu	048330630T	1	0.232	0.23	R1210	A2M4	20110621	20110722	0	31 3/4	2600		
30106632	104771	106623	20110822	W	201108 Basic Service		Basic Serv	031988578T	0	0	350.63	R1410	A4MSM	20110719	20110817	0	29 4	2600		
30106632	104771	106623	20110822	W	201108 Water Volume	4.00 @ .233000	Water Volu	031988578T	4	0.233	0.93	R1410	A4MSM	20110719	20110817	0	29 4	2600		
30106632	104771	106623	20110822	W	201108	61.00 @ 3.696000		031988578T	61	3.696	225.46	R1410	A4MSM	20110719	20110817	0	29 4	2600		
30106632	104771	106623	20110822	W	201108	435.00 @ 2.322000		031988578T	435	2.322	1010.07	R1410	A4MSM	20110719	20110817	0	29 4	2600		
30106632	104771	106623	20110822	W	201108	3531.00 @ 1.736000		031988578T	3531	1.736	6129.82	R1410	A4MSM	20110719	20110817	0	29 4	2600		
30106632	104771	106623	20110822	W	201108 Basic Service		Basic Serv	031988572T	0	0	350.63	R1410	A4M4S	20110719	20110817	0	29 4	2600		
30106633	104772	106624	20110822	W	201108 Basic Service		Basic Serv	026252069T	0	0	350.63	R1410	A4MSM	20110719	20110817	0	29 4	2600		
30106633	104772	106624	20110822	W	201108 Water Volume	4.00 @ .233000	Water Volu	026252069T	4	0.233	0.93	R1410	A4MSM	20110719	20110817	0	29 4	2600		
30106633	104772	106624	20110822	W	201108	61.00 @ 3.696000		026252069T	61	3.696	225.46	R1410	A4MSM	20110719	20110817	0	29 4	2600		
30106633	104772	106624	20110822	W	201108	435.00 @ 2.322000		026252069T	435	2.322	1010.07	R1410	A4MSM	20110719	20110817	0	29 4	2600		
30106633	104772	106624	20110822	W	201108	4500.00 @ 1.736000		026252069T	4500	1.736	7812	R1410	A4MSM	20110719	20110817	0	29 4	2600		
30106633	104772	106624	20110822	W	201108	6409.00 @ 1.327000		026252069T	6409	1.327	8504.74	R1410	A4MSM	20110719	20110817	0	29 4	2600		
30106633	104772	106624	20110822	W	201108 Basic Service		Basic Serv	060440688T	0	0	112.2	R1410	A4M4S	20110719	20110817	0	29 2	2600		
30145514	256016	106624	20110825	W	201108 Basic Service		Basic Serv	048330630T	0	0	20.93	R1210	A2M4	20110722	20110822	0	31 3/4	2600		
30145514	256016	106624	20110825	W	201108 Water Volume	1.00 @ .232000	Water Volu	048330630T	1	0.232	0.23	R1210	A2M4	20110722	20110822	0	31 3/4	2600		
30404021	104771	106623	20110922	W	201109 Basic Service		Basic Serv	031988578T	0	0	350.63	R1410	A4MSM	20110817	20110919	0	33 4	2600		
30404021	104771	106623	20110922	W	201109 Water Volume	4.00 @ .233000	Water Volu	031988578T	4	0.233	0.93	R1410	A4MSM	20110817	20110919	0	33 4	2600		
30404021	104771	106623	20110922	W	201109	61.00 @ 3.696000		031988578T	61	3.696	225.46	R1410	A4MSM	20110817	20110919	0	33 4	2600		
30404021	104771	106623	20110922	W	201109	435.00 @ 2.322000		031988578T	435	2.322	1010.07	R1410	A4MSM	20110817	20110919	0	33 4	2600		
30404021	104771	106623	20110922	W	201109	3956.00 @ 1.736000		031988578T	3956	1.736	6867.62	R1410	A4MSM	20110817	20110919	0	33 4	2600		
30404021	104771	106623	20110922	W	201109 Basic Service		Basic Serv	031988572T	0	0	350.63	R1410	A4M4S	20110817	20110919	0	33 4	2600		
30404022	104772	106624	20110922	W	201109 Basic Service		Basic Serv	026252069T	0	0	350.63	R1410	A4MSM	20110817	20110919	0	33 4	2600		
30404022	104772	106624	20110922	W	201109 Water Volume	4.00 @ .233000	Water Volu	026252069T	4	0.233	0.93	R1410	A4MSM	20110817	20110919	0	33 4	2600		
30404022	104772	106624	20110922	W	201109	61.00 @ 3.696000		026252069T	61	3.696	225.46	R1410	A4MSM	20110817	20110919	0	33 4	2600		
30404022	104772	106624	20110922	W	201109	435.00 @ 2.322000		026252069T	435	2.322	1010.07	R1410	A4MSM	20110817	20110919	0	33 4	2600		
30404022	104772	106624	20110922	W	201109	4500.00 @ 1.736000		026252069T	4500	1.736	7812	R1410	A4MSM	20110817	20110919	0	33 4	2600		
30404022	104772	106624	20110922	W	201109	4889.00 @ 1.327000		026252069T	4889	1.327	6487.7	R1410	A4MSM	20110817	20110919	0	33 4	2600		
30404022	104772	106624	20110922	W	201109 Basic Service		Basic Serv	060440688T	0	0	112.2	R1410	A4M4S	20110817	20110919	0	33 2	2600		
30435867	256016	106624	20110927	W	201109 Basic Service		Basic Serv	048330630T	0	0	20.93	R1210	A2M4	20110822	20110922	0	31 3/4	2600		

30674632	104771	106623	20111021	W	201110	Basic Service			Basic Serv	031988578T	0	0	350.63	R1410	A4MSM	20110919	20111018	0	29	4	2600
30674632	104771	106623	20111021	W	201110	Water Volume	4.00	@ .233000(	Water Volu	031988578T	4	0.233	0.93	R1410	A4MSM	20110919	20111018	0	29	4	2600
30674632	104771	106623	20111021	W	201110		61.00	@ 3.696000(		031988578T	61	3.696	225.46	R1410	A4MSM	20110919	20111018	0	29	4	2600
30674632	104771	106623	20111021	W	201110		435.00	@ 2.322000(		031988578T	435	2.322	1010.07	R1410	A4MSM	20110919	20111018	0	29	4	2600
30674632	104771	106623	20111021	W	201110		3045.00	@ 1.736000(		031988578T	3045	1.736	5286.12	R1410	A4MSM	20110919	20111018	0	29	4	2600
30674632	104771	106623	20111021	W	201110	Basic Service			Basic Serv	031988572T	0	0	350.63	R1410	A4M4S	20110919	20111018	0	29	4	2600
30674633	104772	106624	20111021	W	201110	Basic Service			Basic Serv	026252069T	0	0	350.63	R1410	A4MSM	20110919	20111018	0	29	4	2600
30674633	104772	106624	20111021	W	201110	Water Volume	4.00	@ .233000(	Water Volu	026252069T	4	0.233	0.93	R1410	A4MSM	20110919	20111018	0	29	4	2600
30674633	104772	106624	20111021	W	201110		61.00	@ 3.696000(		026252069T	61	3.696	225.46	R1410	A4MSM	20110919	20111018	0	29	4	2600
30674633	104772	106624	20111021	W	201110		435.00	@ 2.322000(		026252069T	435	2.322	1010.07	R1410	A4MSM	20110919	20111018	0	29	4	2600
30674633	104772	106624	20111021	W	201110		4500.00	@ 1.736000(		026252069T	4500	1.736	7812	R1410	A4MSM	20110919	20111018	0	29	4	2600
30674633	104772	106624	20111021	W	201110		1377.00	@ 1.327000(		026252069T	1377	1.327	1827.28	R1410	A4MSM	20110919	20111018	0	29	4	2600
30674633	104772	106624	20111021	W	201110	Basic Service			Basic Serv	060440688T	0	0	112.2	R1410	A4M4S	20110919	20111018	0	29	2	2600
30709983	256016	106624	20111026	W	201110	Basic Service			Basic Serv	048330630T	0	0	20.93	R1210	A2M4	20110922	20111021	0	29	3/4	2600
30709983	256016	106624	20111026	W	201110	Water Volume	1.00	@ .232000(	Water Volu	048330630T	1	0.232	0.23	R1210	A2M4	20110922	20111021	0	29	3/4	2600
30960514	104771	106623	20111121	W	201111	Basic Service			Basic Serv	031988578T	0	0	350.63	R1410	A4MSM	20111018	20111116	0	29	4	2600
30960514	104771	106623	20111121	W	201111	Water Volume	4.00	@ .233000(	Water Volu	031988578T	4	0.233	0.93	R1410	A4MSM	20111018	20111116	0	29	4	2600
30960514	104771	106623	20111121	W	201111		61.00	@ 3.696000(		031988578T	61	3.696	225.46	R1410	A4MSM	20111018	20111116	0	29	4	2600
30960514	104771	106623	20111121	W	201111		435.00	@ 2.322000(		031988578T	435	2.322	1010.07	R1410	A4MSM	20111018	20111116	0	29	4	2600
30960514	104771	106623	20111121	W	201111		2992.00	@ 1.736000(		031988578T	2992	1.736	5194.11	R1410	A4MSM	20111018	20111116	0	29	4	2600
30960514	104771	106623	20111121	W	201111	Basic Service			Basic Serv	031988572T	0	0	350.63	R1410	A4M4S	20111018	20111116	0	29	4	2600
30960515	104772	106624	20111121	W	201111	Basic Service			Basic Serv	026252069T	0	0	350.63	R1410	A4MSM	20111018	20111116	0	29	4	2600
30960515	104772	106624	20111121	W	201111	Water Volume	4.00	@ .233000(	Water Volu	026252069T	4	0.233	0.93	R1410	A4MSM	20111018	20111116	0	29	4	2600
30960515	104772	106624	20111121	W	201111		61.00	@ 3.696000(		026252069T	61	3.696	225.46	R1410	A4MSM	20111018	20111116	0	29	4	2600
30960515	104772	106624	20111121	W	201111		435.00	@ 2.322000(		026252069T	435	2.322	1010.07	R1410	A4MSM	20111018	20111116	0	29	4	2600
30960515	104772	106624	20111121	W	201111		4500.00	@ 1.736000(		026252069T	4500	1.736	7812	R1410	A4MSM	20111018	20111116	0	29	4	2600
30960515	104772	106624	20111121	W	201111		458.00	@ 1.327000(		026252069T	458	1.327	607.77	R1410	A4MSM	20111018	20111116	0	29	4	2600
30960515	104772	106624	20111121	W	201111	Basic Service			Basic Serv	060440688T	0	0	112.2	R1410	A4M4S	20111018	20111116	0	29	2	2600
31005537	256016	106624	20111125	W	201111	Basic Service			Basic Serv	048330630T	0	0	20.93	R1210	A2M4	20111021	20111121	0	31	3/4	2600
31005537	256016	106624	20111125	W	201111	Water Volume	1.00	@ .232000(	Water Volu	048330630T	1	0.232	0.23	R1210	A2M4	20111021	20111121	0	31	3/4	2600
31242662	104771	106623	20111220	W	201112	Basic Service			Basic Serv	031988578T	0	0	350.63	R1410	A4MSM	20111116	20111215	0	29	4	2600
31242662	104771	106623	20111220	W	201112	Water Volume	4.00	@ .233000(	Water Volu	031988578T	4	0.233	0.93	R1410	A4MSM	20111116	20111215	0	29	4	2600
31242662	104771	106623	20111220	W	201112		61.00	@ 3.696000(		031988578T	61	3.696	225.46	R1410	A4MSM	20111116	20111215	0	29	4	2600
31242662	104771	106623	20111220	W	201112		435.00	@ 2.322000(		031988578T	435	2.322	1010.07	R1410	A4MSM	20111116	20111215	0	29	4	2600
31242662	104771	106623	20111220	W	201112		2985.00	@ 1.736000(		031988578T	2985	1.736	5181.96	R1410	A4MSM	20111116	20111215	0	29	4	2600
31242662	104771	106623	20111220	W	201112	Basic Service			Basic Serv	031988572T	0	0	350.63	R1410	A4M4S	20111116	20111215	0	29	4	2600
31242663	104772	106624	20111220	W	201112	Basic Service			Basic Serv	026252069T	0	0	350.63	R1410	A4MSM	20111116	20111215	0	29	4	2600
31242663	104772	106624	20111220	W	201112	Water Volume	4.00	@ .233000(	Water Volu	026252069T	4	0.233	0.93	R1410	A4MSM	20111116	20111215	0	29	4	2600
31242663	104772	106624	20111220	W	201112		61.00	@ 3.696000(		026252069T	61	3.696	225.46	R1410	A4MSM	20111116	20111215	0	29	4	2600
31242663	104772	106624	20111220	W	201112		435.00	@ 2.322000(		026252069T	435	2.322	1010.07	R1410	A4MSM	20111116	20111215	0	29	4	2600
31242663	104772	106624	20111220	W	201112		4286.00	@ 1.736000(		026252069T	4286	1.736	7440.5	R1410	A4MSM	20111116	20111215	0	29	4	2600
31242663	104772	106624	20111220	W	201112	Basic Service			Basic Serv	060440688T	0	0	112.2	R1410	A4M4S	20111116	20111215	0	29	2	2600
31280646	256016	106624	20111227	W	201112	Basic Service			Basic Serv	048330630T	0	0	20.93	R1210	A2M4	20111121	20111220	0	29	3/4	2600

Region	Account Name
26CC	Erlanger Medical Center
26CC	Erlanger Medical Center
26CC	Erlanger Medical Center

26CC	Erlanger Medical Center
26CC	Erlanger Medical Center
26CC	Erlanger Medical Center

26CC	Erlanger Medical Center
26CC	Erlanger Medical Center
26CC	Erlanger Medical Center

26CC	Erlanger Medical Center
26CC	Erlanger Medical Center
26CC	Erlanger Medical Center

26CC	Erlanger Medical Center
26CC	Erlanger Medical Center
26CC	Erlanger Medical Center

26CC	Erlanger Medical Center
26CC	Erlanger Medical Center
26CC	Erlanger Medical Center

26CC	Erlanger Medical Center
26CC	Erlanger Medical Center
26CC	Erlanger Medical Center

26CC	Erlanger Medical Center
26CC	Erlanger Medical Center
26CC	Erlanger Medical Center

26CC	Erlanger Medical Center
26CC	Erlanger Medical Center
26CC	Erlanger Medical Center

26CC	Erlanger Medical Center
26CC	Erlanger Medical Center
26CC	Erlanger Medical Center
26CC	Erlanger Medical Center
26CC	Erlanger Medical Center
26CC	Erlanger Medical Center
26CC	Erlanger Medical Center
26CC	Erlanger Medical Center
26CC	Erlanger Medical Center
26CC	Erlanger Medical Center
26CC	Erlanger Medical Center
26CC	Erlanger Medical Center
26CC	Erlanger Medical Center
26CC	Erlanger Medical Center
26CC	Erlanger Medical Center
26CC	Erlanger Medical Center
26CC	Erlanger Medical Center
26CC	Erlanger Medical Center
26CC	Erlanger Medical Center
26CC	Erlanger Medical Center
26CC	Erlanger Medical Center
26CC	Erlanger Medical Center
26CC	Erlanger Medical Center
26CC	Erlanger Medical Center
26CC	Erlanger Medical Center
26CC	Erlanger Medical Center
26CC	Erlanger Medical Center
26CC	Erlanger Medical Center
26CC	Erlanger Medical Center
26CC	Erlanger Medical Center
26CC	Erlanger Medical Center
26CC	Erlanger Medical Center
26CC	Erlanger Medical Center
26CC	Erlanger Medical Center
26CC	Erlanger Medical Center
26CC	Erlanger Medical Center
26CC	Erlanger Medical Center
26CC	Erlanger Medical Center
26CC	Erlanger Medical Center
26CC	Erlanger Medical Center
26CC	Erlanger Medical Center
26CC	Erlanger Medical Center
26CC	Erlanger Medical Center
26CC	Erlanger Medical Center
26CC	Erlanger Medical Center
26CC	Erlanger Medical Center
26CC	Erlanger Medical Center
26CC	Erlanger Medical Center
26CC	Erlanger Medical Center
26CC	Erlanger Medical Center
26CC	Erlanger Medical Center
26CC	Erlanger Medical Center
26CC	Erlanger Medical Center
26CC	Erlanger Medical Center
26CC	Erlanger Medical Center
26CC	Erlanger Medical Center
26CC	Erlanger Medical Center

26CC	Erlanger Medical Center
26CC	Erlanger Medical Center
26CC	Erlanger Medical Center

26CC	Erlanger Medical Center
26CC	Erlanger Medical Center
26CC	Erlanger Medical Center

Bill ID	Account #	Customer #	Bill Date	Canc/Rebill	Utility	Adj Code	Revenue Month	Description	Description 1	Meter #	Usage	Rate	Rev Amnt	Rev Code	Rate Schedule	Begin Date	End Date	Pro Rate	Days	Meter Size	District
17719277	104876	106728	20080107		W		200801	Basic Service	Basic Serv	0319355527T	0	0	291.49	R1310	A3M4	20071130	20080102	0	33	4	2600
17719277	104876	106728	20080107		W		200801	Water Volume 4.00 @ .194000	Water Volu	0319355527T	4	0.194	0.78	R1310	A3M4	20071130	20080102	0	33	4	2600
17719277	104876	106728	20080107		W		200801	61.00 @ 3.073000		0319355527T	61	3.073	187.45	R1310	A3M4	20071130	20080102	0	33	4	2600
17719277	104876	106728	20080107		W		200801	435.00 @ 1.931000		0319355527T	435	1.931	839.99	R1310	A3M4	20071130	20080102	0	33	4	2600
17719277	104876	106728	20080107		W		200801	4500.00 @ 1.443000		0319355527T	4500	1.443	6493.5	R1310	A3M4	20071130	20080102	0	33	4	2600
17719277	104876	106728	20080107		W		200801	4767.00 @ 1.103000		0319355527T	4767	1.103	5258	R1310	A3M4	20071130	20080102	0	33	4	2600
18014661	104876	106728	20080204		W		200802	Basic Service	Basic Serv	0319355527T	0	0	291.49	R1310	A3M4	20080102	20080130	0	28	4	2600
18014661	104876	106728	20080204		W		200802	Water Volume 4.00 @ .194000	Water Volu	0319355527T	4	0.194	0.78	R1310	A3M4	20080102	20080130	0	28	4	2600
18014661	104876	106728	20080204		W		200802	61.00 @ 3.073000		0319355527T	61	3.073	187.45	R1310	A3M4	20080102	20080130	0	28	4	2600
18014661	104876	106728	20080204		W		200802	435.00 @ 1.931000		0319355527T	435	1.931	839.99	R1310	A3M4	20080102	20080130	0	28	4	2600
18014661	104876	106728	20080204		W		200802	4500.00 @ 1.443000		0319355527T	4500	1.443	6493.5	R1310	A3M4	20080102	20080130	0	28	4	2600
18014661	104876	106728	20080204		W		200802	3862.00 @ 1.103000		0319355527T	3862	1.103	4259.79	R1310	A3M4	20080102	20080130	0	28	4	2600
18330974	104876	106728	20080304		W		200803	Basic Service	Basic Serv	0319355527T	0	0	291.49	R1310	A3M4	20080130	20080228	0	29	4	2600
18330974	104876	106728	20080304		W		200803	Water Volume 4.00 @ .194000	Water Volu	0319355527T	4	0.194	0.78	R1310	A3M4	20080130	20080228	0	29	4	2600
18330974	104876	106728	20080304		W		200803	61.00 @ 3.073000		0319355527T	61	3.073	187.45	R1310	A3M4	20080130	20080228	0	29	4	2600
18330974	104876	106728	20080304		W		200803	435.00 @ 1.931000		0319355527T	435	1.931	839.99	R1310	A3M4	20080130	20080228	0	29	4	2600
18330974	104876	106728	20080304		W		200803	4500.00 @ 1.443000		0319355527T	4500	1.443	6493.5	R1310	A3M4	20080130	20080228	0	29	4	2600
18330974	104876	106728	20080304		W		200803	4654.00 @ 1.103000		0319355527T	4654	1.103	5133.36	R1310	A3M4	20080130	20080228	0	29	4	2600
18687629	104876	106728	20080407		W		200804	Basic Service	Basic Serv	0319355527T	0	0	291.49	R1310	A3M4	20080228	20080401	0	33	4	2600
18687629	104876	106728	20080407		W		200804	Water Volume 4.00 @ .194000	Water Volu	0319355527T	4	0.194	0.78	R1310	A3M4	20080228	20080401	0	33	4	2600
18687629	104876	106728	20080407		W		200804	61.00 @ 3.073000		0319355527T	61	3.073	187.45	R1310	A3M4	20080228	20080401	0	33	4	2600
18687629	104876	106728	20080407		W		200804	435.00 @ 1.931000		0319355527T	435	1.931	839.99	R1310	A3M4	20080228	20080401	0	33	4	2600
18687629	104876	106728	20080407		W		200804	4500.00 @ 1.443000		0319355527T	4500	1.443	6493.5	R1310	A3M4	20080228	20080401	0	33	4	2600
18687629	104876	106728	20080407		W		200804	6564.00 @ 1.103000		0319355527T	6564	1.103	7240.09	R1310	A3M4	20080228	20080401	0	33	4	2600
18965721	104876	106728	20080505		W		200805	Basic Service	Basic Serv	0319355527T	0	0	291.49	R1310	A3M4	20080401	20080430	0	29	4	2600
18965721	104876	106728	20080505		W		200805	Water Volume 4.00 @ .194000	Water Volu	0319355527T	4	0.194	0.78	R1310	A3M4	20080401	20080430	0	29	4	2600
18965721	104876	106728	20080505		W		200805	61.00 @ 3.073000		0319355527T	61	3.073	187.45	R1310	A3M4	20080401	20080430	0	29	4	2600
18965721	104876	106728	20080505		W		200805	435.00 @ 1.931000		0319355527T	435	1.931	839.99	R1310	A3M4	20080401	20080430	0	29	4	2600
18965721	104876	106728	20080505		W		200805	4500.00 @ 1.443000		0319355527T	4500	1.443	6493.5	R1310	A3M4	20080401	20080430	0	29	4	2600
18965721	104876	106728	20080505		W		200805	5210.00 @ 1.103000		0319355527T	5210	1.103	5746.63	R1310	A3M4	20080401	20080430	0	29	4	2600
19293359	104876	106728	20080605		W		200806	Basic Service	Basic Serv	0319355527T	0	0	291.49	R1310	A3M4	20080430	20080602	0	33	4	2600
19293359	104876	106728	20080605		W		200806	Water Volume 4.00 @ .194000	Water Volu	0319355527T	4	0.194	0.78	R1310	A3M4	20080430	20080602	0	33	4	2600
19293359	104876	106728	20080605		W		200806	61.00 @ 3.073000		0319355527T	61	3.073	187.45	R1310	A3M4	20080430	20080602	0	33	4	2600
19293359	104876	106728	20080605		W		200806	435.00 @ 1.931000		0319355527T	435	1.931	839.99	R1310	A3M4	20080430	20080602	0	33	4	2600
19293359	104876	106728	20080605		W		200806	4500.00 @ 1.443000		0319355527T	4500	1.443	6493.5	R1310	A3M4	20080430	20080602	0	33	4	2600
19293359	104876	106728	20080605		W		200806	8034.00 @ 1.103000		0319355527T	8034	1.103	8861.5	R1310	A3M4	20080430	20080602	0	33	4	2600
19588932	104876	106728	20080707		W		200807	Basic Service	Basic Serv	0319355527T	0	0	291.49	R1310	A3M4	20080602	20080701	0	29	4	2600
19588932	104876	106728	20080707		W		200807	Water Volume 4.00 @ .194000	Water Volu	0319355527T	4	0.194	0.78	R1310	A3M4	20080602	20080701	0	29	4	2600
19588932	104876	106728	20080707		W		200807	61.00 @ 3.073000		0319355527T	61	3.073	187.45	R1310	A3M4	20080602	20080701	0	29	4	2600
19588932	104876	106728	20080707		W		200807	435.00 @ 1.931000		0319355527T	435	1.931	839.99	R1310	A3M4	20080602	20080701	0	29	4	2600
19588932	104876	106728	20080707		W		200807	4500.00 @ 1.443000		0319355527T	4500	1.443	6493.5	R1310	A3M4	20080602	20080701	0	29	4	2600
19588932	104876	106728	20080707		W		200807	6593.00 @ 1.103000		0319355527T	6593	1.103	7272.08	R1310	A3M4	20080602	20080701	0	29	4	2600
19910589	104876	106728	20080806		W		200808	Basic Service	Basic Serv	0319355527T	0	0	291.49	R1310	A3M4	20080701	20080801	0	31	4	2600
19910589	104876	106728	20080806		W		200808	Water Volume 4.00 @ .194000	Water Volu	0319355527T	4	0.194	0.78	R1310	A3M4	20080701	20080801	0	31	4	2600
19910589	104876	106728	20080806		W		200808	61.00 @ 3.073000		0319355527T	61	3.073	187.45	R1310	A3M4	20080701	20080801	0	31	4	2600
19910589	104876	106728	20080806		W		200808	435.00 @ 1.931000		0319355527T	435	1.931	839.99	R1310	A3M4	20080701	20080801	0	31	4	2600
19910589	104876	106728	20080806		W		200808	4500.00 @ 1.443000		0319355527T	4500	1.443	6493.5	R1310	A3M4	20080701	20080801	0	31	4	2600
19910589	104876	106728	20080806		W		200808	9067.00 @ 1.103000		0319355527T	9067	1.103	10000.9	R1310	A3M4	20080701	20080801	0	31	4	2600
20225717	104876	106728	20080908		W		200809	Basic Service	Basic Serv	0319355527T	0	0	291.49	R1310	A3M4	20080801	20080903	0	33	4	2600
20225717	104876	106728	20080908		W		200809	Water Volume 4.00 @ .194000	Water Volu	0319355527T	4	0.194	0.78	R1310	A3M4	20080801	20080903	0	33	4	2600
20225717	104876	106728	20080908		W		200809	61.00 @ 3.073000		0319355527T	61	3.073	187.45	R1310	A3M4	20080801	20080903	0	33	4	2600
20225717	104876	106728	20080908		W		200809	435.00 @ 1.931000		0319355527T	435	1.931	839.99	R1310	A3M4	20080801	20080903	0	33	4	2600
20225717	104876	106728	20080908		W		200809	4500.00 @ 1.443000		0319355527T	4500	1.443	6493.5	R1310	A3M4	20080801	20080903	0	33	4	2600
20225717	104876	106728	20080908		W		200809	9819.00 @ 1.103000		0319355527T	9819	1.103	10830.36	R1310	A3M4	20080801	20080903	0	33	4	2600
20534625	104876	106728	20081007		W		200810	Basic Service	Basic Serv	0319355527T	0	0	271.39	R1310	A3M4	20080903	20080930	0.931035	27	4	2600
20534625	104876	106728	20081007		W		200810	Water Volume 3.72 @ .194000	Water Volu	0319355527T	3.72	0.194	0.72	R1310	A3M4	20080903	20080930	0.931035	27	4	2600
20534625	104876	106728	20081007		W		200810	56.79 @ 3.073000		0319355527T	56.79	3.073	174.52	R1310	A3M4	20080903	20080930	0.931035	27	4	2600
20534625	104876	106728	20081007		W		200810	405.00 @ 1.931000		0319355527T	405	1.931	782.06	R1310	A3M4	20080903	20080930	0.931035	27	4	2600

20534625	104876	106728	20081007	W	200810	4189.66 @ 1.443000		0319355527T	4189.66	1.443	6045.68	R1310	A3M4	20080903	20080930	0.931035	27	4	2600
20534625	104876	106728	20081007	W	200810	3199.04 @ 1.103000		0319355527T	3199.04	1.103	3528.54	R1310	A3M4	20080903	20080930	0.931035	27	4	2600
20534625	104876	106728	20081007	W	200810 Basic Service		Basic Serv	0319355527T	0	0	20.98	R1310	A3M4	20081001	20081002	0.068966	2	4	2600
20534625	104876	106728	20081007	W	200810 Water Volume	.28 @ .202000	Water Volu	0319355527T	0.28	0.202	0.06	R1310	A3M4	20081001	20081002	0.068966	2	4	2600
20534625	104876	106728	20081007	W	200810	4.21 @ 3.207000		0319355527T	4.21	3.207	13.5	R1310	A3M4	20081001	20081002	0.068966	2	4	2600
20534625	104876	106728	20081007	W	200810	30.00 @ 2.015000		0319355527T	30	2.015	60.45	R1310	A3M4	20081001	20081002	0.068966	2	4	2600
20534625	104876	106728	20081007	W	200810	310.34 @ 1.506000		0319355527T	310.34	1.506	467.37	R1310	A3M4	20081001	20081002	0.068966	2	4	2600
20534625	104876	106728	20081007	W	200810	236.96 @ 1.151000		0319355527T	236.96	1.151	272.74	R1310	A3M4	20081001	20081002	0.068966	2	4	2600
20858403	104876	106728	20081105	W	200811 Basic Service		Basic Serv	0319355527T	0	0	304.23	R1310	A3M4	20081002	20081031	0	29	4	2600
20858403	104876	106728	20081105	W	200811 Water Volume	4.00 @ .202000	Water Volu	0319355527T	4	0.202	0.81	R1310	A3M4	20081002	20081031	0	29	4	2600
20858403	104876	106728	20081105	W	200811	61.00 @ 3.207000		0319355527T	61	3.207	195.63	R1310	A3M4	20081002	20081031	0	29	4	2600
20858403	104876	106728	20081105	W	200811	435.00 @ 2.015000		0319355527T	435	2.015	876.53	R1310	A3M4	20081002	20081031	0	29	4	2600
20858403	104876	106728	20081105	W	200811	4500.00 @ 1.506000		0319355527T	4500	1.506	6777	R1310	A3M4	20081002	20081031	0	29	4	2600
20858403	104876	106728	20081105	W	200811	3883.00 @ 1.151000		0319355527T	3883	1.151	4469.33	R1310	A3M4	20081002	20081031	0	29	4	2600
21168627	104876	106728	20081208	W	200812 Basic Service		Basic Serv	0319355527T	0	0	304.23	R1310	A3M4	20081031	20081203	0	33	4	2600
21168627	104876	106728	20081208	W	200812 Water Volume	4.00 @ .202000	Water Volu	0319355527T	4	0.202	0.81	R1310	A3M4	20081031	20081203	0	33	4	2600
21168627	104876	106728	20081208	W	200812	61.00 @ 3.207000		0319355527T	61	3.207	195.63	R1310	A3M4	20081031	20081203	0	33	4	2600
21168627	104876	106728	20081208	W	200812	435.00 @ 2.015000		0319355527T	435	2.015	876.53	R1310	A3M4	20081031	20081203	0	33	4	2600
21168627	104876	106728	20081208	W	200812	4500.00 @ 1.506000		0319355527T	4500	1.506	6777	R1310	A3M4	20081031	20081203	0	33	4	2600
21168627	104876	106728	20081208	W	200812	2855.00 @ 1.151000		0319355527T	2855	1.151	3286.11	R1310	A3M4	20081031	20081203	0	33	4	2600
21369078	104876	106728	20090107	W	200901 Basic Service		Basic Serv	0319355527T	0	0	304.23	R1310	A3M4	20081203	20090102	0	30	4	2600
21369078	104876	106728	20090107	W	200901 Water Volume	4.00 @ .202000	Water Volu	0319355527T	4	0.202	0.81	R1310	A3M4	20081203	20090102	0	30	4	2600
21369078	104876	106728	20090107	W	200901	61.00 @ 3.207000		0319355527T	61	3.207	195.63	R1310	A3M4	20081203	20090102	0	30	4	2600
21369078	104876	106728	20090107	W	200901	435.00 @ 2.015000		0319355527T	435	2.015	876.53	R1310	A3M4	20081203	20090102	0	30	4	2600
21369078	104876	106728	20090107	W	200901	2362.00 @ 1.506000		0319355527T	2362	1.506	3557.17	R1310	A3M4	20081203	20090102	0	30	4	2600
21651753	104876	106728	20090205	W	200902 Basic Service		Basic Serv	0319355527T	0	0	304.23	R1310	A3M4	20090102	20090202	0	31	4	2600
21651753	104876	106728	20090205	W	200902 Water Volume	4.00 @ .202000	Water Volu	0319355527T	4	0.202	0.81	R1310	A3M4	20090102	20090202	0	31	4	2600
21651753	104876	106728	20090205	W	200902	61.00 @ 3.207000		0319355527T	61	3.207	195.63	R1310	A3M4	20090102	20090202	0	31	4	2600
21651753	104876	106728	20090205	W	200902	435.00 @ 2.015000		0319355527T	435	2.015	876.53	R1310	A3M4	20090102	20090202	0	31	4	2600
21651753	104876	106728	20090205	W	200902	4500.00 @ 1.506000		0319355527T	4500	1.506	6777	R1310	A3M4	20090102	20090202	0	31	4	2600
21651753	104876	106728	20090205	W	200902	3935.00 @ 1.151000		0319355527T	3935	1.151	4529.19	R1310	A3M4	20090102	20090202	0	31	4	2600
21926338	104876	106728	20090306	W	200903 Basic Service		Basic Serv	0319355527T	0	0	304.23	R1310	A3M4	20090202	20090303	0	29	4	2600
21926338	104876	106728	20090306	W	200903 Water Volume	4.00 @ .202000	Water Volu	0319355527T	4	0.202	0.81	R1310	A3M4	20090202	20090303	0	29	4	2600
21926338	104876	106728	20090306	W	200903	61.00 @ 3.207000		0319355527T	61	3.207	195.63	R1310	A3M4	20090202	20090303	0	29	4	2600
21926338	104876	106728	20090306	W	200903	435.00 @ 2.015000		0319355527T	435	2.015	876.53	R1310	A3M4	20090202	20090303	0	29	4	2600
21926338	104876	106728	20090306	W	200903	4500.00 @ 1.506000		0319355527T	4500	1.506	6777	R1310	A3M4	20090202	20090303	0	29	4	2600
21926338	104876	106728	20090306	W	200903	3711.00 @ 1.151000		0319355527T	3711	1.151	4271.36	R1310	A3M4	20090202	20090303	0	29	4	2600
22210913	104876	106728	20090407	W	200904 Basic Service		Basic Serv	0319355527T	0	0	304.23	R1310	A3M4	20090303	20090402	0	30	4	2600
22210913	104876	106728	20090407	W	200904 Water Volume	4.00 @ .202000	Water Volu	0319355527T	4	0.202	0.81	R1310	A3M4	20090303	20090402	0	30	4	2600
22210913	104876	106728	20090407	W	200904	61.00 @ 3.207000		0319355527T	61	3.207	195.63	R1310	A3M4	20090303	20090402	0	30	4	2600
22210913	104876	106728	20090407	W	200904	435.00 @ 2.015000		0319355527T	435	2.015	876.53	R1310	A3M4	20090303	20090402	0	30	4	2600
22210913	104876	106728	20090407	W	200904	4500.00 @ 1.506000		0319355527T	4500	1.506	6777	R1310	A3M4	20090303	20090402	0	30	4	2600
22210913	104876	106728	20090407	W	200904	2323.00 @ 1.151000		0319355527T	2323	1.151	2673.77	R1310	A3M4	20090303	20090402	0	30	4	2600
22487468	104876	106728	20090507	W	200905 Basic Service		Basic Serv	0319355527T	0	0	304.23	R1310	A3M4	20090402	20090504	0	32	4	2600
22487468	104876	106728	20090507	W	200905 Water Volume	4.00 @ .202000	Water Volu	0319355527T	4	0.202	0.81	R1310	A3M4	20090402	20090504	0	32	4	2600
22487468	104876	106728	20090507	W	200905	61.00 @ 3.207000		0319355527T	61	3.207	195.63	R1310	A3M4	20090402	20090504	0	32	4	2600
22487468	104876	106728	20090507	W	200905	435.00 @ 2.015000		0319355527T	435	2.015	876.53	R1310	A3M4	20090402	20090504	0	32	4	2600
22487468	104876	106728	20090507	W	200905	4500.00 @ 1.506000		0319355527T	4500	1.506	6777	R1310	A3M4	20090402	20090504	0	32	4	2600
22487468	104876	106728	20090507	W	200905	3040.00 @ 1.151000		0319355527T	3040	1.151	3499.04	R1310	A3M4	20090402	20090504	0	32	4	2600
22742565	104876	106728	20090608	W	200906 Basic Service		Basic Serv	0319355527T	0	0	304.23	R1310	A3M4	20090504	20090604	0	31	4	2600
22742565	104876	106728	20090608	W	200906 Water Volume	4.00 @ .202000	Water Volu	0319355527T	4	0.202	0.81	R1310	A3M4	20090504	20090604	0	31	4	2600
22742565	104876	106728	20090608	W	200906	61.00 @ 3.207000		0319355527T	61	3.207	195.63	R1310	A3M4	20090504	20090604	0	31	4	2600
22742565	104876	106728	20090608	W	200906	435.00 @ 2.015000		0319355527T	435	2.015	876.53	R1310	A3M4	20090504	20090604	0	31	4	2600
22742565	104876	106728	20090608	W	200906	4500.00 @ 1.506000		0319355527T	4500	1.506	6777	R1310	A3M4	20090504	20090604	0	31	4	2600
22742565	104876	106728	20090608	W	200906	4812.00 @ 1.151000		0319355527T	4812	1.151	5538.61	R1310	A3M4	20090504	20090604	0	31	4	2600
23026832	104876	106728	20090708	W	200907 Basic Service		Basic Serv	0319355527T	0	0	304.23	R1310	A3M4	20090604	20090702	0	28	4	2600
23026832	104876	106728	20090708	W	200907 Water Volume	4.00 @ .202000	Water Volu	0319355527T	4	0.202	0.81	R1310	A3M4	20090604	20090702	0	28	4	2600
23026832	104876	106728	20090708	W	200907	61.00 @ 3.207000		0319355527T	61	3.207	195.63	R1310	A3M4	20090604	20090702	0	28	4	2600
23026832	104876	106728	20090708	W	200907	435.00 @ 2.015000		0319355527T	435	2.015	876.53	R1310	A3M4	20090604	20090702	0	28	4	2600
23026832	104876	106728	20090708	W	200907	4500.00 @ 1.506000		0319355527T	4500	1.506	6777	R1310	A3M4	20090604	20090702	0	28	4	2600

23026832	104876	106728	20090708	W	200907	6764.00 @ 1.151000		0319355527T	6764	1.151	7785.36	R1310	A3M4	20090604	20090702	0	28	4	2600
23282945	104876	106728	20090806	W	200908	Basic Service	Basic Serv	0319355527T	0	0	304.23	R1310	A3M4	20090702	20090803	0	32	4	2600
23282945	104876	106728	20090806	W	200908	Water Volume 4.00 @ .202000	Water Volu	0319355527T	4	0.202	0.81	R1310	A3M4	20090702	20090803	0	32	4	2600
23282945	104876	106728	20090806	W	200908	61.00 @ 3.207000		0319355527T	61	3.207	195.63	R1310	A3M4	20090702	20090803	0	32	4	2600
23282945	104876	106728	20090806	W	200908	435.00 @ 2.015000		0319355527T	435	2.015	876.53	R1310	A3M4	20090702	20090803	0	32	4	2600
23282945	104876	106728	20090806	W	200908	4500.00 @ 1.506000		0319355527T	4500	1.506	6777	R1310	A3M4	20090702	20090803	0	32	4	2600
23282945	104876	106728	20090806	W	200908	7163.00 @ 1.151000		0319355527T	7163	1.151	8244.61	R1310	A3M4	20090702	20090803	0	32	4	2600
23547041	104876	106728	20090904	W	200909	Basic Service	Basic Serv	0319355527T	0	0	304.23	R1310	A3M4	20090803	20090901	0	29	4	2600
23547041	104876	106728	20090904	W	200909	Water Volume 4.00 @ .202000	Water Volu	0319355527T	4	0.202	0.81	R1310	A3M4	20090803	20090901	0	29	4	2600
23547041	104876	106728	20090904	W	200909	61.00 @ 3.207000		0319355527T	61	3.207	195.63	R1310	A3M4	20090803	20090901	0	29	4	2600
23547041	104876	106728	20090904	W	200909	435.00 @ 2.015000		0319355527T	435	2.015	876.53	R1310	A3M4	20090803	20090901	0	29	4	2600
23547041	104876	106728	20090904	W	200909	4500.00 @ 1.506000		0319355527T	4500	1.506	6777	R1310	A3M4	20090803	20090901	0	29	4	2600
23547041	104876	106728	20090904	W	200909	5368.00 @ 1.151000		0319355527T	5368	1.151	6178.57	R1310	A3M4	20090803	20090901	0	29	4	2600
23826391	104876	106728	20091006	W	200910	Basic Service	Basic Serv	0319355527T	0	0	304.23	R1310	A3M4	20090901	20091001	0	30	4	2600
23826391	104876	106728	20091006	W	200910	Water Volume 4.00 @ .202000	Water Volu	0319355527T	4	0.202	0.81	R1310	A3M4	20090901	20091001	0	30	4	2600
23826391	104876	106728	20091006	W	200910	61.00 @ 3.207000		0319355527T	61	3.207	195.63	R1310	A3M4	20090901	20091001	0	30	4	2600
23826391	104876	106728	20091006	W	200910	435.00 @ 2.015000		0319355527T	435	2.015	876.53	R1310	A3M4	20090901	20091001	0	30	4	2600
23826391	104876	106728	20091006	W	200910	4500.00 @ 1.506000		0319355527T	4500	1.506	6777	R1310	A3M4	20090901	20091001	0	30	4	2600
23826391	104876	106728	20091006	W	200910	3448.00 @ 1.151000		0319355527T	3448	1.151	3968.65	R1310	A3M4	20090901	20091001	0	30	4	2600
24116453	104876	106728	20091105	W	200911	Basic Service	Basic Serv	0319355527T	0	0	304.23	R1310	A3M4	20091001	20091102	0	32	4	2600
24116453	104876	106728	20091105	W	200911	Water Volume 4.00 @ .202000	Water Volu	0319355527T	4	0.202	0.81	R1310	A3M4	20091001	20091102	0	32	4	2600
24116453	104876	106728	20091105	W	200911	61.00 @ 3.207000		0319355527T	61	3.207	195.63	R1310	A3M4	20091001	20091102	0	32	4	2600
24116453	104876	106728	20091105	W	200911	435.00 @ 2.015000		0319355527T	435	2.015	876.53	R1310	A3M4	20091001	20091102	0	32	4	2600
24116453	104876	106728	20091105	W	200911	4500.00 @ 1.506000		0319355527T	4500	1.506	6777	R1310	A3M4	20091001	20091102	0	32	4	2600
24116453	104876	106728	20091105	W	200911	5502.00 @ 1.151000		0319355527T	5502	1.151	6332.8	R1310	A3M4	20091001	20091102	0	32	4	2600
24393786	104876	106728	20091209	W	200912	Basic Service	Basic Serv	0319355527T	0	0	304.23	R1310	A3M4	20091102	20091202	0	30	4	2600
24393786	104876	106728	20091209	W	200912	Water Volume 4.00 @ .202000	Water Volu	0319355527T	4	0.202	0.81	R1310	A3M4	20091102	20091202	0	30	4	2600
24393786	104876	106728	20091209	W	200912	61.00 @ 3.207000		0319355527T	61	3.207	195.63	R1310	A3M4	20091102	20091202	0	30	4	2600
24393786	104876	106728	20091209	W	200912	435.00 @ 2.015000		0319355527T	435	2.015	876.53	R1310	A3M4	20091102	20091202	0	30	4	2600
24393786	104876	106728	20091209	W	200912	4500.00 @ 1.506000		0319355527T	4500	1.506	6777	R1310	A3M4	20091102	20091202	0	30	4	2600
24393786	104876	106728	20091209	W	200912	3598.00 @ 1.151000		0319355527T	3598	1.151	4141.3	R1310	A3M4	20091102	20091202	0	30	4	2600
24666205	104876	106728	20100107	W	201001	Basic Service	Basic Serv	0319355527T	0	0	304.23	R1310	A3M4	20091202	20100104	0	33	4	2600
24666205	104876	106728	20100107	W	201001	Water Volume 4.00 @ .202000	Water Volu	0319355527T	4	0.202	0.81	R1310	A3M4	20091202	20100104	0	33	4	2600
24666205	104876	106728	20100107	W	201001	61.00 @ 3.207000		0319355527T	61	3.207	195.63	R1310	A3M4	20091202	20100104	0	33	4	2600
24666205	104876	106728	20100107	W	201001	435.00 @ 2.015000		0319355527T	435	2.015	876.53	R1310	A3M4	20091202	20100104	0	33	4	2600
24666205	104876	106728	20100107	W	201001	4500.00 @ 1.506000		0319355527T	4500	1.506	6777	R1310	A3M4	20091202	20100104	0	33	4	2600
24666205	104876	106728	20100107	W	201001	660.00 @ 1.151000		0319355527T	660	1.151	759.66	R1310	A3M4	20091202	20100104	0	33	4	2600
24924126	104876	106728	20100204	W	201002	Basic Service	Basic Serv	0319355527T	0	0	304.23	R1310	A3M4	20100104	20100201	0	28	4	2600
24924126	104876	106728	20100204	W	201002	Water Volume 4.00 @ .202000	Water Volu	0319355527T	4	0.202	0.81	R1310	A3M4	20100104	20100201	0	28	4	2600
24924126	104876	106728	20100204	W	201002	61.00 @ 3.207000		0319355527T	61	3.207	195.63	R1310	A3M4	20100104	20100201	0	28	4	2600
24924126	104876	106728	20100204	W	201002	435.00 @ 2.015000		0319355527T	435	2.015	876.53	R1310	A3M4	20100104	20100201	0	28	4	2600
24924126	104876	106728	20100204	W	201002	4500.00 @ 1.506000		0319355527T	4500	1.506	6777	R1310	A3M4	20100104	20100201	0	28	4	2600
24924126	104876	106728	20100204	W	201002	2803.00 @ 1.151000		0319355527T	2803	1.151	3226.25	R1310	A3M4	20100104	20100201	0	28	4	2600
25193443	104876	106728	20100305	W	201003	Basic Service	Basic Serv	0319355527T	0	0	304.23	R1310	A3M4	20100201	20100302	0	29	4	2600
25193443	104876	106728	20100305	W	201003	Water Volume 4.00 @ .202000	Water Volu	0319355527T	4	0.202	0.81	R1310	A3M4	20100201	20100302	0	29	4	2600
25193443	104876	106728	20100305	W	201003	61.00 @ 3.207000		0319355527T	61	3.207	195.63	R1310	A3M4	20100201	20100302	0	29	4	2600
25193443	104876	106728	20100305	W	201003	435.00 @ 2.015000		0319355527T	435	2.015	876.53	R1310	A3M4	20100201	20100302	0	29	4	2600
25193443	104876	106728	20100305	W	201003	4500.00 @ 1.506000		0319355527T	4500	1.506	6777	R1310	A3M4	20100201	20100302	0	29	4	2600
25193443	104876	106728	20100305	W	201003	4681.00 @ 1.151000		0319355527T	4681	1.151	5387.83	R1310	A3M4	20100201	20100302	0	29	4	2600
25453530	104876	106728	20100405	W	201004	Basic Service	Basic Serv	0319355527T	0	0	304.23	R1310	A3M4	20100302	20100331	0	29	4	2600
25453530	104876	106728	20100405	W	201004	Water Volume 4.00 @ .202000	Water Volu	0319355527T	4	0.202	0.81	R1310	A3M4	20100302	20100331	0	29	4	2600
25453530	104876	106728	20100405	W	201004	61.00 @ 3.207000		0319355527T	61	3.207	195.63	R1310	A3M4	20100302	20100331	0	29	4	2600
25453530	104876	106728	20100405	W	201004	435.00 @ 2.015000		0319355527T	435	2.015	876.53	R1310	A3M4	20100302	20100331	0	29	4	2600
25453530	104876	106728	20100405	W	201004	4500.00 @ 1.506000		0319355527T	4500	1.506	6777	R1310	A3M4	20100302	20100331	0	29	4	2600
25453530	104876	106728	20100405	W	201004	5451.00 @ 1.151000		0319355527T	5451	1.151	6274.1	R1310	A3M4	20100302	20100331	0	29	4	2600
25737748	104876	106728	20100506	W	201005	Basic Service	Basic Serv	0319355527T	0	0	304.23	R1310	A3M4	20100331	20100503	0	33	4	2600
25737748	104876	106728	20100506	W	201005	Water Volume 4.00 @ .202000	Water Volu	0319355527T	4	0.202	0.81	R1310	A3M4	20100331	20100503	0	33	4	2600
25737748	104876	106728	20100506	W	201005	61.00 @ 3.207000		0319355527T	61	3.207	195.63	R1310	A3M4	20100331	20100503	0	33	4	2600
25737748	104876	106728	20100506	W	201005	435.00 @ 2.015000		0319355527T	435	2.015	876.53	R1310	A3M4	20100331	20100503	0	33	4	2600

25737748	104876	106728	20100506	W	201005	4500.00 @ 1.506000		0319355527T	4500	1.506	6777	R1310	A3M4	20100331	20100503	0	33	4	2600
25737748	104876	106728	20100506	W	201005	7558.00 @ 1.151000		0319355527T	7558	1.151	8699.26	R1310	A3M4	20100331	20100503	0	33	4	2600
26003445	104876	106728	20100607	W	201006	Basic Service	Basic Serv	0319355527T	0	0	304.23	R1310	A3M4	20100503	20100602	0	30	4	2600
26003445	104876	106728	20100607	W	201006	Water Volume 4.00 @ .202000	Water Volu	0319355527T	4	0.202	0.81	R1310	A3M4	20100503	20100602	0	30	4	2600
26003445	104876	106728	20100607	W	201006	61.00 @ 3.207000		0319355527T	61	3.207	195.63	R1310	A3M4	20100503	20100602	0	30	4	2600
26003445	104876	106728	20100607	W	201006	435.00 @ 2.015000		0319355527T	435	2.015	876.53	R1310	A3M4	20100503	20100602	0	30	4	2600
26003445	104876	106728	20100607	W	201006	4500.00 @ 1.506000		0319355527T	4500	1.506	6777	R1310	A3M4	20100503	20100602	0	30	4	2600
26003445	104876	106728	20100607	W	201006	7965.00 @ 1.151000		0319355527T	7965	1.151	9167.72	R1310	A3M4	20100503	20100602	0	30	4	2600
26288846	104876	106728	20100708	W	201007	Basic Service	Basic Serv	0319355527T	0	0	304.23	R1310	A3M4	20100602	20100701	0	29	4	2600
26288846	104876	106728	20100708	W	201007	Water Volume 4.00 @ .202000	Water Volu	0319355527T	4	0.202	0.81	R1310	A3M4	20100602	20100701	0	29	4	2600
26288846	104876	106728	20100708	W	201007	61.00 @ 3.207000		0319355527T	61	3.207	195.63	R1310	A3M4	20100602	20100701	0	29	4	2600
26288846	104876	106728	20100708	W	201007	435.00 @ 2.015000		0319355527T	435	2.015	876.53	R1310	A3M4	20100602	20100701	0	29	4	2600
26288846	104876	106728	20100708	W	201007	4500.00 @ 1.506000		0319355527T	4500	1.506	6777	R1310	A3M4	20100602	20100701	0	29	4	2600
26288846	104876	106728	20100708	W	201007	7591.00 @ 1.151000		0319355527T	7591	1.151	8737.24	R1310	A3M4	20100602	20100701	0	29	4	2600
26538547	104876	106728	20100805	W	201008	Basic Service	Basic Serv	0319355527T	0	0	304.23	R1310	A3M4	20100701	20100802	0	32	4	2600
26538547	104876	106728	20100805	W	201008	Water Volume 4.00 @ .202000	Water Volu	0319355527T	4	0.202	0.81	R1310	A3M4	20100701	20100802	0	32	4	2600
26538547	104876	106728	20100805	W	201008	61.00 @ 3.207000		0319355527T	61	3.207	195.63	R1310	A3M4	20100701	20100802	0	32	4	2600
26538547	104876	106728	20100805	W	201008	435.00 @ 2.015000		0319355527T	435	2.015	876.53	R1310	A3M4	20100701	20100802	0	32	4	2600
26538547	104876	106728	20100805	W	201008	4500.00 @ 1.506000		0319355527T	4500	1.506	6777	R1310	A3M4	20100701	20100802	0	32	4	2600
26538547	104876	106728	20100805	W	201008	8551.00 @ 1.151000		0319355527T	8551	1.151	9842.2	R1310	A3M4	20100701	20100802	0	32	4	2600
26815986	104876	106728	20100907	W	201009	Basic Service	Basic Serv	0319355527T	0	0	304.23	R1310	A3M4	20100802	20100901	0	30	4	2600
26815986	104876	106728	20100907	W	201009	Water Volume 4.00 @ .202000	Water Volu	0319355527T	4	0.202	0.81	R1310	A3M4	20100802	20100901	0	30	4	2600
26815986	104876	106728	20100907	W	201009	61.00 @ 3.207000		0319355527T	61	3.207	195.63	R1310	A3M4	20100802	20100901	0	30	4	2600
26815986	104876	106728	20100907	W	201009	435.00 @ 2.015000		0319355527T	435	2.015	876.53	R1310	A3M4	20100802	20100901	0	30	4	2600
26815986	104876	106728	20100907	W	201009	4500.00 @ 1.506000		0319355527T	4500	1.506	6777	R1310	A3M4	20100802	20100901	0	30	4	2600
26815986	104876	106728	20100907	W	201009	8571.00 @ 1.151000		0319355527T	8571	1.151	9865.22	R1310	A3M4	20100802	20100901	0	30	4	2600
27079897	104876	106728	20101006	W	201010	Basic Service	Basic Serv	0319355527T	0	0	304.23	R1310	A3M4	20100901	20101001	0	30	4	2600
27079897	104876	106728	20101006	W	201010	Water Volume 4.00 @ .202000	Water Volu	0319355527T	4	0.202	0.81	R1310	A3M4	20100901	20101001	0	30	4	2600
27079897	104876	106728	20101006	W	201010	61.00 @ 3.207000		0319355527T	61	3.207	195.63	R1310	A3M4	20100901	20101001	0	30	4	2600
27079897	104876	106728	20101006	W	201010	435.00 @ 2.015000		0319355527T	435	2.015	876.53	R1310	A3M4	20100901	20101001	0	30	4	2600
27079897	104876	106728	20101006	W	201010	4500.00 @ 1.506000		0319355527T	4500	1.506	6777	R1310	A3M4	20100901	20101001	0	30	4	2600
27079897	104876	106728	20101006	W	201010	5594.00 @ 1.151000		0319355527T	5594	1.151	6438.69	R1310	A3M4	20100901	20101001	0	30	4	2600
27486024	104876	106728	20101104	W	201011	Basic Service	Basic Serv	0319355527T	0	0	304.23	R1310	A3M4	20101001	20101101	0	31	4	2600
27486024	104876	106728	20101104	W	201011	Water Volume 4.00 @ .202000	Water Volu	0319355527T	4	0.202	0.81	R1310	A3M4	20101001	20101101	0	31	4	2600
27486024	104876	106728	20101104	W	201011	61.00 @ 3.207000		0319355527T	61	3.207	195.63	R1310	A3M4	20101001	20101101	0	31	4	2600
27486024	104876	106728	20101104	W	201011	435.00 @ 2.015000		0319355527T	435	2.015	876.53	R1310	A3M4	20101001	20101101	0	31	4	2600
27486024	104876	106728	20101104	W	201011	4500.00 @ 1.506000		0319355527T	4500	1.506	6777	R1310	A3M4	20101001	20101101	0	31	4	2600
27486024	104876	106728	20101104	W	201011	750.00 @ 1.151000		0319355527T	750	1.151	863.25	R1310	A3M4	20101001	20101101	0	31	4	2600
27756060	104876	106728	20101206	W	201012	Basic Service	Basic Serv	0319355527T	0	0	304.23	R1310	A3M4	20101101	20101203	0	32	4	2600
27756060	104876	106728	20101206	W	201012	Water Volume 4.00 @ .202000	Water Volu	0319355527T	4	0.202	0.81	R1310	A3M4	20101101	20101203	0	32	4	2600
27756060	104876	106728	20101206	W	201012	61.00 @ 3.207000		0319355527T	61	3.207	195.63	R1310	A3M4	20101101	20101203	0	32	4	2600
27756060	104876	106728	20101206	W	201012	435.00 @ 2.015000		0319355527T	435	2.015	876.53	R1310	A3M4	20101101	20101203	0	32	4	2600
27756060	104876	106728	20101206	W	201012	4500.00 @ 1.506000		0319355527T	4500	1.506	6777	R1310	A3M4	20101101	20101203	0	32	4	2600
27756060	104876	106728	20101206	W	201012	1141.00 @ 1.151000		0319355527T	1141	1.151	1313.29	R1310	A3M4	20101101	20101203	0	32	4	2600
28068434	104876	106728	20110107	W	201101	Basic Service	Basic Serv	0319355527T	0	0	304.23	R1310	A3M4	20101203	20110103	0	31	4	2600
28068434	104876	106728	20110107	W	201101	Water Volume 4.00 @ .202000	Water Volu	0319355527T	4	0.202	0.81	R1310	A3M4	20101203	20110103	0	31	4	2600
28068434	104876	106728	20110107	W	201101	61.00 @ 3.207000		0319355527T	61	3.207	195.63	R1310	A3M4	20101203	20110103	0	31	4	2600
28068434	104876	106728	20110107	W	201101	435.00 @ 2.015000		0319355527T	435	2.015	876.53	R1310	A3M4	20101203	20110103	0	31	4	2600
28068434	104876	106728	20110107	W	201101	4500.00 @ 1.506000		0319355527T	4500	1.506	6777	R1310	A3M4	20101203	20110103	0	31	4	2600
28068434	104876	106728	20110107	W	201101	4448.00 @ 1.151000		0319355527T	4448	1.151	5119.65	R1310	A3M4	20101203	20110103	0	31	4	2600
28320627	104876	106728	20110204	W	201102	Basic Service	Basic Serv	0319355527T	0	0	304.23	R1310	A3M4	20110103	20110131	0	28	4	2600
28320627	104876	106728	20110204	W	201102	Water Volume 4.00 @ .202000	Water Volu	0319355527T	4	0.202	0.81	R1310	A3M4	20110103	20110131	0	28	4	2600
28320627	104876	106728	20110204	W	201102	61.00 @ 3.207000		0319355527T	61	3.207	195.63	R1310	A3M4	20110103	20110131	0	28	4	2600
28320627	104876	106728	20110204	W	201102	435.00 @ 2.015000		0319355527T	435	2.015	876.53	R1310	A3M4	20110103	20110131	0	28	4	2600
28320627	104876	106728	20110204	W	201102	4500.00 @ 1.506000		0319355527T	4500	1.506	6777	R1310	A3M4	20110103	20110131	0	28	4	2600
28320627	104876	106728	20110204	W	201102	4578.00 @ 1.151000		0319355527T	4578	1.151	5269.28	R1310	A3M4	20110103	20110131	0	28	4	2600
28589883	104876	106728	20110304	W	201103	Basic Service	Basic Serv	0319355527T	0	0	304.23	R1310	A3M4	20110131	20110302	0	30	4	2600
28589883	104876	106728	20110304	W	201103	Water Volume 4.00 @ .202000	Water Volu	0319355527T	4	0.202	0.81	R1310	A3M4	20110131	20110302	0	30	4	2600
28589883	104876	106728	20110304	W	201103	61.00 @ 3.207000		0319355527T	61	3.207	195.63	R1310	A3M4	20110131	20110302	0	30	4	2600

28589883	104876	106728	20110304	W	201103	435.00	@	2.015000		0319355527T	435	2.015	876.53	R1310	A3M4	20110131	20110302	0	30	4	2600
28589883	104876	106728	20110304	W	201103	4500.00	@	1.506000		0319355527T	4500	1.506	6777	R1310	A3M4	20110131	20110302	0	30	4	2600
28589883	104876	106728	20110304	W	201103	5568.00	@	1.151000		0319355527T	5568	1.151	6408.77	R1310	A3M4	20110131	20110302	0	30	4	2600
28852336	104876	106728	20110404	W	201104 Basic Service				Basic Serv	0319355527T	0	0	304.23	R1310	A3M4	20110302	20110330	0	28	4	2600
28852336	104876	106728	20110404	W	201104 Water Volume	4.00	@	.202000	Water Volu	0319355527T	4	0.202	0.81	R1310	A3M4	20110302	20110330	0	28	4	2600
28852336	104876	106728	20110404	W	201104	61.00	@	3.207000		0319355527T	61	3.207	195.63	R1310	A3M4	20110302	20110330	0	28	4	2600
28852336	104876	106728	20110404	W	201104	435.00	@	2.015000		0319355527T	435	2.015	876.53	R1310	A3M4	20110302	20110330	0	28	4	2600
28852336	104876	106728	20110404	W	201104	4500.00	@	1.506000		0319355527T	4500	1.506	6777	R1310	A3M4	20110302	20110330	0	28	4	2600
28852336	104876	106728	20110404	W	201104	3976.00	@	1.151000		0319355527T	3976	1.151	4576.38	R1310	A3M4	20110302	20110330	0	28	4	2600
29127620	104876	106728	20110504	W	201105 Basic Service				Basic Serv	0319355527T	0	0	49.07	R1310	A3M4	20110330	20110404	0.16129	5	4	2600
29127620	104876	106728	20110504	W	201105 Water Volume	.65	@	.202000	Water Volu	0319355527T	0.65	0.202	0.13	R1310	A3M4	20110330	20110404	0.16129	5	4	2600
29127620	104876	106728	20110504	W	201105	9.84	@	3.207000		0319355527T	9.84	3.207	31.56	R1310	A3M4	20110330	20110404	0.16129	5	4	2600
29127620	104876	106728	20110504	W	201105	70.16	@	2.015000		0319355527T	70.16	2.015	141.37	R1310	A3M4	20110330	20110404	0.16129	5	4	2600
29127620	104876	106728	20110504	W	201105	725.81	@	1.506000		0319355527T	725.81	1.506	1093.07	R1310	A3M4	20110330	20110404	0.16129	5	4	2600
29127620	104876	106728	20110504	W	201105	992.25	@	1.151000		0319355527T	992.25	1.151	1142.08	R1310	A3M4	20110330	20110404	0.16129	5	4	2600
29127620	104876	106728	20110504	W	201105 Basic Service				Basic Serv	0319355527T	0	0	147.04	R1310	A3M4	20110405	20110417	0.419355	13	4	2600
29127620	104876	106728	20110504	W	201105 Water Volume	1.68	@	.233000	Water Volu	0319355527T	1.68	0.233	0.39	R1310	A3M4	20110405	20110417	0.419355	13	4	2600
29127620	104876	106728	20110504	W	201105	25.58	@	3.696000		0319355527T	25.58	3.696	94.54	R1310	A3M4	20110405	20110417	0.419355	13	4	2600
29127620	104876	106728	20110504	W	201105	182.42	@	2.322000		0319355527T	182.42	2.322	423.58	R1310	A3M4	20110405	20110417	0.419355	13	4	2600
29127620	104876	106728	20110504	W	201105	1887.10	@	1.736000		0319355527T	1887.1	1.736	3276.01	R1310	A3M4	20110405	20110417	0.419355	13	4	2600
29127620	104876	106728	20110504	W	201105	2579.86	@	1.327000		0319355527T	2579.86	1.327	3423.47	R1310	A3M4	20110405	20110417	0.419355	13	4	2600
29127620	104876	106728	20110504	W	201105 Basic Service				Basic Serv	0319355527T	0	0	153.46	R1310	A3M4	20110418	20110430	0.419355	13	4	2600
29127620	104876	106728	20110504	W	201105 Water Volume	1.68	@	.243000	Water Volu	0319355527T	1.68	0.243	0.41	R1310	A3M4	20110418	20110430	0.419355	13	4	2600
29127620	104876	106728	20110504	W	201105	25.58	@	3.857000		0319355527T	25.58	3.857	98.66	R1310	A3M4	20110418	20110430	0.419355	13	4	2600
29127620	104876	106728	20110504	W	201105	182.42	@	2.424000		0319355527T	182.42	2.424	442.19	R1310	A3M4	20110418	20110430	0.419355	13	4	2600
29127620	104876	106728	20110504	W	201105	1887.10	@	1.712000		0319355527T	1887.1	1.712	3230.72	R1310	A3M4	20110418	20110430	0.419355	13	4	2600
29127620	104876	106728	20110504	W	201105	2579.87	@	1.308000		0319355527T	2579.87	1.308	3374.47	R1310	A3M4	20110418	20110430	0.419355	13	4	2600
29408636	104876	106728	20110606	W	201106 Basic Service				Basic Serv	0319355527T	0	0	365.94	R1310	A3M4	20110430	20110601	0	32	4	2600
29408636	104876	106728	20110606	W	201106 Water Volume	4.00	@	.243000	Water Volu	0319355527T	4	0.243	0.97	R1310	A3M4	20110430	20110601	0	32	4	2600
29408636	104876	106728	20110606	W	201106	61.00	@	3.857000		0319355527T	61	3.857	235.28	R1310	A3M4	20110430	20110601	0	32	4	2600
29408636	104876	106728	20110606	W	201106	435.00	@	2.424000		0319355527T	435	2.424	1054.44	R1310	A3M4	20110430	20110601	0	32	4	2600
29408636	104876	106728	20110606	W	201106	4500.00	@	1.712000		0319355527T	4500	1.712	7704	R1310	A3M4	20110430	20110601	0	32	4	2600
29408636	104876	106728	20110606	W	201106	6035.00	@	1.308000		0319355527T	6035	1.308	7893.78	R1310	A3M4	20110430	20110601	0	32	4	2600
29671311	104876	106728	20110706	W	201107 Basic Service				Basic Serv	0319355527T	0	0	365.94	R1310	A3M4	20110601	20110630	0	29	4	2600
29671311	104876	106728	20110706	W	201107 Water Volume	4.00	@	.243000	Water Volu	0319355527T	4	0.243	0.97	R1310	A3M4	20110601	20110630	0	29	4	2600
29671311	104876	106728	20110706	W	201107	61.00	@	3.857000		0319355527T	61	3.857	235.28	R1310	A3M4	20110601	20110630	0	29	4	2600
29671311	104876	106728	20110706	W	201107	435.00	@	2.424000		0319355527T	435	2.424	1054.44	R1310	A3M4	20110601	20110630	0	29	4	2600
29671311	104876	106728	20110706	W	201107	4500.00	@	1.712000		0319355527T	4500	1.712	7704	R1310	A3M4	20110601	20110630	0	29	4	2600
29671311	104876	106728	20110706	W	201107	2265.00	@	1.308000		0319355527T	2265	1.308	2962.62	R1310	A3M4	20110601	20110630	0	29	4	2600
29954200	104876	106728	20110805	W	201108 Basic Service				Basic Serv	0319355527T	0	0	365.94	R1310	A3M4	20110630	20110802	0	33	4	2600
29954200	104876	106728	20110805	W	201108 Water Volume	4.00	@	.243000	Water Volu	0319355527T	4	0.243	0.97	R1310	A3M4	20110630	20110802	0	33	4	2600
29954200	104876	106728	20110805	W	201108	61.00	@	3.857000		0319355527T	61	3.857	235.28	R1310	A3M4	20110630	20110802	0	33	4	2600
29954200	104876	106728	20110805	W	201108	435.00	@	2.424000		0319355527T	435	2.424	1054.44	R1310	A3M4	20110630	20110802	0	33	4	2600
29954200	104876	106728	20110805	W	201108	4500.00	@	1.712000		0319355527T	4500	1.712	7704	R1310	A3M4	20110630	20110802	0	33	4	2600
29954200	104876	106728	20110805	W	201108	10000.00	@	1.308000		0319355527T	10000	1.308	13080	R1310	A3M4	20110630	20110802	0	33	4	2600
29954200	104876	106728	20110805	W	201108	2526.00	@	.778000		0319355527T	2526	0.778	1965.23	R1310	A3M4	20110630	20110802	0	33	4	2600
30224231	104876	106728	20110906	W	201109 Basic Service				Basic Serv	0319355527T	0	0	365.94	R1310	A3M4	20110802	20110831	0	29	4	2600
30224231	104876	106728	20110906	W	201109 Water Volume	4.00	@	.243000	Water Volu	0319355527T	4	0.243	0.97	R1310	A3M4	20110802	20110831	0	29	4	2600
30224231	104876	106728	20110906	W	201109	61.00	@	3.857000		0319355527T	61	3.857	235.28	R1310	A3M4	20110802	20110831	0	29	4	2600
30224231	104876	106728	20110906	W	201109	435.00	@	2.424000		0319355527T	435	2.424	1054.44	R1310	A3M4	20110802	20110831	0	29	4	2600
30224231	104876	106728	20110906	W	201109	4500.00	@	1.712000		0319355527T	4500	1.712	7704	R1310	A3M4	20110802	20110831	0	29	4	2600
30224231	104876	106728	20110906	W	201109	8118.00	@	1.308000		0319355527T	8118	1.308	10618.34	R1310	A3M4	20110802	20110831	0	29	4	2600
30531628	104876	106728	20111007	W	201110 Basic Service				Basic Serv	0319355527T	0	0	365.94	R1310	A3M4	20110831	20111003	0	33	4	2600
30531628	104876	106728	20111007	W	201110 Water Volume	4.00	@	.243000	Water Volu	0319355527T	4	0.243	0.97	R1310	A3M4	20110831	20111003	0	33	4	2600
30531628	104876	106728	20111007	W	201110	61.00	@	3.857000		0319355527T	61	3.857	235.28	R1310	A3M4	20110831	20111003	0	33	4	2600
30531628	104876	106728	20111007	W	201110	435.00	@	2.424000		0319355527T	435	2.424	1054.44	R1310	A3M4	20110831	20111003	0	33	4	2600
30531628	104876	106728	20111007	W	201110	4500.00	@	1.712000		0319355527T	4500	1.712	7704	R1310	A3M4	20110831	20111003	0	33	4	2600
30531628	104876	106728	20111007	W	201110	391.00	@	1.308000		0319355527T	391	1.308	511.43	R1310	A3M4	20110831	20111003	0	33	4	2600
30804239	104876	106728	20111104	W	201111 Basic Service				Basic Serv	0319355527T	0	0	365.94	R1310	A3M4	20111003	20111101	0	29	4	2600
30804239	104876	106728	20111104	W	201111 Water Volume	4.00	@	.243000	Water Volu	0319355527T	4	0.243	0.97	R1310	A3M4	20111003	20111101	0	29	4	2600
30804239	104876	106728	20111104	W	201111	61.00	@	3.857000		0319355527T	61	3.857	235.28	R1310	A3M4	20111003	20111101	0	29	4	2600

30804239	104876	106728	20111104	W	201111	435.00 @ 2.424000		0319355527T	435	2.424	1054.44	R1310	A3M4	20111003	20111101	0	29	4	2600
30804239	104876	106728	20111104	W	201111	4500.00 @ 1.712000		0319355527T	4500	1.712	7704	R1310	A3M4	20111003	20111101	0	29	4	2600
30804239	104876	106728	20111104	W	201111	2893.00 @ 1.308000		0319355527T	2893	1.308	3784.04	R1310	A3M4	20111003	20111101	0	29	4	2600
31103734	104876	106728	20111207 S	W	201112 Basic Service		Basic Serv	0319355527T	0	0	365.94	R1310	A3M4	20111101	20111202	0	31	4	2600
31103734	104876	106728	20111207 S	W	201112 Water Volume	4.00 @ .243000	Water Volu	0319355527T	4	0.243	0.97	R1310	A3M4	20111101	20111202	0	31	4	2600
31103734	104876	106728	20111207 S	W	201112	61.00 @ 3.857000		0319355527T	61	3.857	235.28	R1310	A3M4	20111101	20111202	0	31	4	2600
31103734	104876	106728	20111207 S	W	201112	435.00 @ 2.424000		0319355527T	435	2.424	1054.44	R1310	A3M4	20111101	20111202	0	31	4	2600
31103734	104876	106728	20111207 S	W	201112	4500.00 @ 1.712000		0319355527T	4500	1.712	7704	R1310	A3M4	20111101	20111202	0	31	4	2600
31103734	104876	106728	20111207 S	W	201112	949.00 @ 1.308000		0319355527T	949	1.308	1241.29	R1310	A3M4	20111101	20111202	0	31	4	2600
31212352	104876	106728	20111215 C	W	201112 Basic Service		Basic Serv	0319355527T	0	0	-365.94	R1310	A3M4	20111101	20111202	0	31	4	2600
31212352	104876	106728	20111215 C	W	201112 Water Volume	4.00- @ .243000	Water Volu	0319355527T	-4	0.243	-0.97	R1310	A3M4	20111101	20111202	0	31	4	2600
31212352	104876	106728	20111215 C	W	201112	61.00- @ 3.857000		0319355527T	-61	3.857	-235.28	R1310	A3M4	20111101	20111202	0	31	4	2600
31212352	104876	106728	20111215 C	W	201112	435.00- @ 2.424000		0319355527T	-435	2.424	-1054.44	R1310	A3M4	20111101	20111202	0	31	4	2600
31212352	104876	106728	20111215 C	W	201112	4500.00- @ 1.712000		0319355527T	-4500	1.712	-7704	R1310	A3M4	20111101	20111202	0	31	4	2600
31212352	104876	106728	20111215 C	W	201112	949.00- @ 1.308000		0319355527T	-949	1.308	-1241.29	R1310	A3M4	20111101	20111202	0	31	4	2600
31225551	104876	106728	20111219	W	201112 Basic Service		Basic Serv	0319355527T	0	0	170.77	R1310	A3M4	20111101	20111115	0	14	4	2600
31225551	104876	106728	20111219	W	201112 Water Volume	1.87 @ .243000	Water Volu	0319355527T	1.87	0.243	0.45	R1310	A3M4	20111101	20111115	0	14	4	2600
31225551	104876	106728	20111219	W	201112	28.47 @ 3.857000		0319355527T	28.47	3.857	109.81	R1310	A3M4	20111101	20111115	0	14	4	2600
31225551	104876	106728	20111219	W	201112	203.00 @ 2.424000		0319355527T	203	2.424	492.07	R1310	A3M4	20111101	20111115	0	14	4	2600
31225551	104876	106728	20111219	W	201112	1293.66 @ 1.712000		0319355527T	1293.66	1.712	2214.75	R1310	A3M4	20111101	20111115	0	14	4	2600
									471063											

Region	Account Name
26CC	BASF Corpration
26CC	BASF Corpration
26CC	BASF Corpration

26CC BASF Corpration
26CC BASF Corpration
26CC BASF Corpration
26CC BASF Corpration
26CC BASF Corpration
26CC BASF Corpration
26CC BASF Corpration
26CC BASF Corpration

26CC BASF Corpration
26CC BASF Corpration
26CC BASF Corpration
26CC BASF Corpration
26CC BASF Corpration
26CC BASF Corpration

26CC BASF Corpration
26CC BASF Corpration
26CC BASF Corpration
26CC BASF Corpration
26CC BASF Corpration
26CC BASF Corpration

26CC BASF Corpration
26CC BASF Corpration
26CC BASF Corpration
26CC BASF Corpration
26CC BASF Corpration
26CC BASF Corpration

26CC BASF Corpration
26CC BASF Corpration
26CC BASF Corpration
26CC BASF Corpration
26CC BASF Corpration
26CC BASF Corpration

26CC BASF Corpration
26CC BASF Corpration
26CC BASF Corpration
26CC BASF Corpration
26CC BASF Corpration
26CC BASF Corpration

26CC BASF Corpration
26CC BASF Corpration
26CC BASF Corpration
26CC BASF Corpration
26CC BASF Corpration
26CC BASF Corpration

26CC BASF Corpration
26CC BASF Corpration
26CC BASF Corpration
26CC BASF Corpration
26CC BASF Corpration
26CC BASF Corpration

26CC BASF Corpration
26CC BASF Corpration
26CC BASF Corpration
26CC BASF Corpration
26CC BASF Corpration
26CC BASF Corpration

26CC BASF Corpration
26CC BASF Corpration
26CC BASF Corpration
26CC BASF Corpration
26CC BASF Corpration
26CC BASF Corpration

26CC	BASF Corpration
26CC	BASF Corpration
Bill ID	Account #	Customer #	Bill Date	Canc/Rebill	Utility	Adj Code	Revenue Month	Description	Description 1	Meter #	Usage	Rate	Rev Amnt	Rev Code	Rate Schedule	Begin Date	End Date	Pro Rate	Days	Meter Size	District
17719258	104853	106705	20080107		W		200801	Basic Service	Basic Serv	0700709967	0	0	93.27	R1310	A3M4	20071130	20080102	0	33	2	2600
17719258	104853	106705	20080107		W		200801	Basic Service	Basic Serv	0319683597	0	0	291.49	R1310	A3M4M	20071130	20080102	0	33	4	2600
17719258	104853	106705	20080107		W		200801	Water Volume	4.00 @ .194000	Water Volu	0319683597	4	0.194	0.78	R1310	A3M4M	20071130	20080102	0	33	4	2600
17719258	104853	106705	20080107		W		200801		61.00 @ 3.073000		0319683597	61	3.073	187.45	R1310	A3M4M	20071130	20080102	0	33	4	2600
17719258	104853	106705	20080107		W		200801		435.00 @ 1.931000		0319683597	435	1.931	839.99	R1310	A3M4M	20071130	20080102	0	33	4	2600
17719258	104853	106705	20080107		W		200801		4500.00 @ 1.443000		0319683597	4500	1.443	6493.5	R1310	A3M4M	20071130	20080102	0	33	4	2600
17719258	104853	106705	20080107		W		200801		230.00 @ 1.103000		0319683597	230	1.103	253.69	R1310	A3M4M	20071130	20080102	0	33	4	2600
18014643	104853	106705	20080204		W		200802	Basic Service	Basic Serv	0700709967	0	0	93.27	R1310	A3M4	20080102	20080130	0	28	2	2600
18014643	104853	106705	20080204		W		200802	Basic Service	Basic Serv	0319683597	0	0	291.49	R1310	A3M4M	20080102	20080130	0	28	4	2600
18014643	104853	106705	20080204		W		200802	Water Volume	4.00 @ .194000	Water Volu	0319683597	4	0.194	0.78	R1310	A3M4M	20080102	20080130	0	28	4	2600
18014643	104853	106705	20080204		W		200802		61.00 @ 3.073000		0319683597	61	3.073	187.45	R1310	A3M4M	20080102	20080130	0	28	4	2600
18014643	104853	106705	20080204		W		200802		435.00 @ 1.931000		0319683597	435	1.931	839.99	R1310	A3M4M	20080102	20080130	0	28	4	2600
18014643	104853	106705	20080204		W		200802		4220.00 @ 1.443000		0319683597	4220	1.443	6089.46	R1310	A3M4M	20080102	20080130	0	28	4	2600
18330956	104853	106705	20080304		W		200803	Basic Service	Basic Serv	0700709967	0	0	93.27	R1310	A3M4	20080130	20080228	0	29	2	2600
18330956	104853	106705	20080304		W		200803	Basic Service	Basic Serv	0319683597	0	0	291.49	R1310	A3M4M	20080130	20080228	0	29	4	2600
18330956	104853	106705	20080304		W		200803	Water Volume	4.00 @ .194000	Water Volu	0319683597	4	0.194	0.78	R1310	A3M4M	20080130	20080228	0	29	4	2600
18330956	104853	106705	20080304		W		200803		61.00 @ 3.073000		0319683597	61	3.073	187.45	R1310	A3M4M	20080130	20080228	0	29	4	2600
18330956	104853	106705	20080304		W		200803		435.00 @ 1.931000		0319683597	435	1.931	839.99	R1310	A3M4M	20080130	20080228	0	29	4	2600
18330956	104853	106705	20080304		W		200803		4500.00 @ 1.443000		0319683597	4500	1.443	6493.5	R1310	A3M4M	20080130	20080228	0	29	4	2600
18330956	104853	106705	20080304		W		200803		321.00 @ 1.103000		0319683597	321	1.103	354.06	R1310	A3M4M	20080130	20080228	0	29	4	2600
18687610	104853	106705	20080407		W		200804	Basic Service	Basic Serv	0700709967	0	0	93.27	R1310	A3M4	20080228	20080401	0	33	2	2600
18687610	104853	106705	20080407		W		200804	Basic Service	Basic Serv	0319683597	0	0	291.49	R1310	A3M4M	20080228	20080401	0	33	4	2600
18687610	104853	106705	20080407		W		200804	Water Volume	4.00 @ .194000	Water Volu	0319683597	4	0.194	0.78	R1310	A3M4M	20080228	20080401	0	33	4	2600
18687610	104853	106705	20080407		W		200804		61.00 @ 3.073000		0319683597	61	3.073	187.45	R1310	A3M4M	20080228	20080401	0	33	4	2600
18687610	104853	106705	20080407		W		200804		435.00 @ 1.931000		0319683597	435	1.931	839.99	R1310	A3M4M	20080228	20080401	0	33	4	2600
18687610	104853	106705	20080407		W		200804		4500.00 @ 1.443000		0319683597	4500	1.443	6493.5	R1310	A3M4M	20080228	20080401	0	33	4	2600
18687610	104853	106705	20080407		W		200804		436.00 @ 1.103000		0319683597	436	1.103	480.91	R1310	A3M4M	20080228	20080401	0	33	4	2600
18965704	104853	106705	20080505		W		200805	Basic Service	Basic Serv	0700709967	0	0	93.27	R1310	A3M4	20080401	20080430	0	29	2	2600
18965704	104853	106705	20080505		W		200805	Basic Service	Basic Serv	0319683597	0	0	291.49	R1310	A3M4M	20080401	20080430	0	29	4	2600
18965704	104853	106705	20080505		W		200805	Water Volume	4.00 @ .194000	Water Volu	0319683597	4	0.194	0.78	R1310	A3M4M	20080401	20080430	0	29	4	2600
18965704	104853	106705	20080505		W		200805		61.00 @ 3.073000		0319683597	61	3.073	187.45	R1310	A3M4M	20080401	20080430	0	29	4	2600
18965704	104853	106705	20080505		W		200805		435.00 @ 1.931000		0319683597	435	1.931	839.99	R1310	A3M4M	20080401	20080430	0	29	4	2600
18965704	104853	106705	20080505		W		200805		4115.00 @ 1.443000		0319683597	4115	1.443	5937.95	R1310	A3M4M	20080401	20080430	0	29	4	2600
19293343	104853	106705	20080605		W		200806	Basic Service	Basic Serv	0700709967	0	0	93.27	R1310	A3M4	20080430	20080602	0	33	2	2600
19293343	104853	106705	20080605		W		200806	Basic Service	Basic Serv	0319683597	0	0	291.49	R1310	A3M4M	20080430	20080602	0	33	4	2600
19293343	104853	106705	20080605		W		200806	Water Volume	4.00 @ .194000	Water Volu	0319683597	4	0.194	0.78	R1310	A3M4M	20080430	20080602	0	33	4	2600
19293343	104853	106705	20080605		W		200806		61.00 @ 3.073000		0319683597	61	3.073	187.45	R1310	A3M4M	20080430	20080602	0	33	4	2600
19293343	104853	106705	20080605		W		200806		435.00 @ 1.931000		0319683597	435	1.931	839.99	R1310	A3M4M	20080430	20080602	0	33	4	2600
19293343	104853	106705	20080605		W		200806		4500.00 @ 1.443000		0319683597	4500	1.443	6493.5	R1310	A3M4M	20080430	20080602	0	33	4	2600
19293343	104853	106705	20080605		W		200806		1283.00 @ 1.103000		0319683597	1283	1.103	1415.15	R1310	A3M4M	20080430	20080602	0	33	4	2600
19588913	104853	106705	20080707		W		200807	Basic Service	Basic Serv	0700709967	0	0	93.27	R1310	A3M4	20080602	20080701	0	29	2	2600
19588913	104853	106705	20080707		W		200807	Basic Service	Basic Serv	0319683597	0	0	291.49	R1310	A3M4M	20080602	20080701	0	29	4	2600
19588913	104853	106705	20080707		W		200807	Water Volume	4.00 @ .194000	Water Volu	0319683597	4	0.194	0.78	R1310	A3M4M	20080602	20080701	0	29	4	2600
19588913	104853	106705	20080707		W		200807		61.00 @ 3.073000		0319683597	61	3.073	187.45	R1310	A3M4M	20080602	20080701	0	29	4	2600
19588913	104853	106705	20080707		W		200807		435.00 @ 1.931000		0319683597	435	1.931	839.99	R1310	A3M4M	20080602	20080701	0	29	4	2600
19588913	104853	106705	20080707		W		200807		4500.00 @ 1.443000		0319683597	4500	1.443	6493.5	R1310	A3M4M	20080602	20080701	0	29	4	2600
19588913	104853	106705	20080707		W		200807		247.00 @ 1.103000		0319683597	247	1.103	272.44	R1310	A3M4M	20080602	20080701	0	29	4	2600
19910570	104853	106705	20080806		W		200808	Basic Service	Basic Serv	0700709967	0	0	105.71	R1310	A3M4	20080701	20080804	0	34	2	2600
19910570	104853	106705	20080806		W		200808	Basic Service	Basic Serv	0319683597	0	0	330.36	R1310	A3M4M	20080701	20080804	0	34	4	2600
19910570	104853	106705	20080806		W		200808	Water Volume	4.53 @ .194000	Water Volu	0319683597	4.53	0.194	0.88	R1310	A3M4M	20080701	20080804	0	34	4	2600
19910570	104853	106705	20080806		W		200808		69.13 @ 3.073000		0319683597	69.13	3.073	212.44	R1310	A3M4M	20080701	20080804	0	34	4	2600
19910570	104853	106705	20080806		W		200808		493.00 @ 1.931000		0319683597	493	1.931	951.98	R1310	A3M4M	20080701	20080804	0	34	4	2600
19910570	104853	106705	20080806		W		200808		5100.00 @ 1.443000		0319683597	5100	1.443	7359.3	R1310	A3M4M	20080701	20080804	0	34	4	2600
19910570	104853	106705	20080806		W		200808		2981.34 @ 1.103000		0319683597	2981.34	1.103	3288.42	R1310	A3M4M	20080701	20080804	0	34	4	2600
20225698	104853	106705	20080908		W		200809	Basic Service	Basic Serv	0700709967	0	0	93.27	R1310	A3M4	20080804	20080904	0	31	2	2600
20225698	104853	106705	20080908		W		200809	Basic Service	Basic Serv	0319683597	0	0	291.49	R1310	A3M4M	20080804	20080903	0	30	4	2600
20225698	104853	106705	20080908		W		200809	Water Volume	4.00 @ .194000	Water Volu	0319683597	4	0.194	0.78	R1310	A3M4M	20080804	20080903	0	30	4	2600
20225698	104853	106705	20080908		W		200809		61.00 @ 3.073000		0319683597	61	3.073	187.45	R1310	A3M4M	20080804	20080903	0	30	4	2600
20225698	104853	106705	20080908		W		200809		435.00 @ 1.931000		0319683597	435	1.931	839.99	R1310	A3M4M	20080804	20080903	0	30	4	2600

20225698	104853	106705	20080908	W	200809	4500.00 @ 1.443000		031968359T	4500	1.443	6493.5	R1310	A3M4M	20080804	20080903	0	30	4	2600
20225698	104853	106705	20080908	W	200809	2474.00 @ 1.103000		031968359T	2474	1.103	2728.82	R1310	A3M4M	20080804	20080903	0	30	4	2600
20534606	104853	106705	20081007	W	200810	Basic Service	Basic Serv	070070996T	0	0	86.61	R1310	A3M4	20080904	20080930	0.928571	26	2	2600
20534606	104853	106705	20081007	W	200810	Basic Service	Basic Serv	070070996T	0	0	6.95	R1310	A3M4	20081001	20081002	0.071429	2	2	2600
20534606	104853	106705	20081007	W	200810	Basic Service	Basic Serv	031968359T	0	0	271.39	R1310	A3M4M	20080903	20080930	0.931035	27	4	2600
20534606	104853	106705	20081007	W	200810	Water Volume	3.72 @ .194000	Water Volu	031968359T	3.72	0.194	0.72	R1310	A3M4M	20080903	20080930	0.931035	27	4	2600
20534606	104853	106705	20081007	W	200810	56.79 @ 3.073000		031968359T	56.79	3.073	174.52	R1310	A3M4M	20080903	20080930	0.931035	27	4	2600
20534606	104853	106705	20081007	W	200810	405.00 @ 1.931000		031968359T	405	1.931	782.06	R1310	A3M4M	20080903	20080930	0.931035	27	4	2600
20534606	104853	106705	20081007	W	200810	4189.66 @ 1.443000		031968359T	4189.66	1.443	6045.68	R1310	A3M4M	20080903	20080930	0.931035	27	4	2600
20534606	104853	106705	20081007	W	200810	307.24 @ 1.103000		031968359T	307.24	1.103	338.89	R1310	A3M4M	20080903	20080930	0.931035	27	4	2600
20534606	104853	106705	20081007	W	200810	Basic Service	Basic Serv	031968359T	0	0	20.98	R1310	A3M4M	20081001	20081002	0.068966	2	4	2600
20534606	104853	106705	20081007	W	200810	Water Volume	.28 @ .202000	Water Volu	031968359T	0.28	0.202	0.06	R1310	A3M4M	20081001	20081002	0.068966	2	4	2600
20534606	104853	106705	20081007	W	200810	4.21 @ 3.207000		031968359T	4.21	3.207	13.5	R1310	A3M4M	20081001	20081002	0.068966	2	4	2600
20534606	104853	106705	20081007	W	200810	30.00 @ 2.015000		031968359T	30	2.015	60.45	R1310	A3M4M	20081001	20081002	0.068966	2	4	2600
20534606	104853	106705	20081007	W	200810	310.34 @ 1.506000		031968359T	310.34	1.506	467.37	R1310	A3M4M	20081001	20081002	0.068966	2	4	2600
20534606	104853	106705	20081007	W	200810	22.76 @ 1.151000		031968359T	22.76	1.151	26.2	R1310	A3M4M	20081001	20081002	0.068966	2	4	2600
20858384	104853	106705	20081105	W	200811	Basic Service	Basic Serv	070070996T	0	0	97.35	R1310	A3M4	20081002	20081031	0	29	2	2600
20858384	104853	106705	20081105	W	200811	Basic Service	Basic Serv	031968359T	0	0	304.23	R1310	A3M4M	20081002	20081031	0	29	4	2600
20858384	104853	106705	20081105	W	200811	Water Volume	4.00 @ .202000	Water Volu	031968359T	4	0.202	0.81	R1310	A3M4M	20081002	20081031	0	29	4	2600
20858384	104853	106705	20081105	W	200811	61.00 @ 3.207000		031968359T	61	3.207	195.63	R1310	A3M4M	20081002	20081031	0	29	4	2600
20858384	104853	106705	20081105	W	200811	435.00 @ 2.015000		031968359T	435	2.015	876.53	R1310	A3M4M	20081002	20081031	0	29	4	2600
20858384	104853	106705	20081105	W	200811	4500.00 @ 1.506000		031968359T	4500	1.506	6777	R1310	A3M4M	20081002	20081031	0	29	4	2600
20858384	104853	106705	20081105	W	200811	70.00 @ 1.151000		031968359T	70	1.151	80.57	R1310	A3M4M	20081002	20081031	0	29	4	2600
21168608	104853	106705	20081208	W	200812	Basic Service	Basic Serv	070070996T	0	0	97.35	R1310	A3M4	20081031	20081203	0	33	2	2600
21168608	104853	106705	20081208	W	200812	Basic Service	Basic Serv	031968359T	0	0	304.23	R1310	A3M4M	20081031	20081203	0	33	4	2600
21168608	104853	106705	20081208	W	200812	Water Volume	4.00 @ .202000	Water Volu	031968359T	4	0.202	0.81	R1310	A3M4M	20081031	20081203	0	33	4	2600
21168608	104853	106705	20081208	W	200812	61.00 @ 3.207000		031968359T	61	3.207	195.63	R1310	A3M4M	20081031	20081203	0	33	4	2600
21168608	104853	106705	20081208	W	200812	435.00 @ 2.015000		031968359T	435	2.015	876.53	R1310	A3M4M	20081031	20081203	0	33	4	2600
21168608	104853	106705	20081208	W	200812	4500.00 @ 1.506000		031968359T	4500	1.506	6777	R1310	A3M4M	20081031	20081203	0	33	4	2600
21168608	104853	106705	20081208	W	200812	339.00 @ 1.151000		031968359T	339	1.151	390.19	R1310	A3M4M	20081031	20081203	0	33	4	2600
21369059	104853	106705	20090107	W	200901	Basic Service	Basic Serv	070070996T	0	0	97.35	R1310	A3M4	20081203	20090102	0	30	2	2600
21369059	104853	106705	20090107	W	200901	Basic Service	Basic Serv	031968359T	0	0	304.23	R1310	A3M4M	20081203	20090102	0	30	4	2600
21369059	104853	106705	20090107	W	200901	Water Volume	4.00 @ .202000	Water Volu	031968359T	4	0.202	0.81	R1310	A3M4M	20081203	20090102	0	30	4	2600
21369059	104853	106705	20090107	W	200901	61.00 @ 3.207000		031968359T	61	3.207	195.63	R1310	A3M4M	20081203	20090102	0	30	4	2600
21369059	104853	106705	20090107	W	200901	435.00 @ 2.015000		031968359T	435	2.015	876.53	R1310	A3M4M	20081203	20090102	0	30	4	2600
21369059	104853	106705	20090107	W	200901	3353.00 @ 1.506000		031968359T	3353	1.506	5049.62	R1310	A3M4M	20081203	20090102	0	30	4	2600
21651734	104853	106705	20090205	W	200902	Basic Service	Basic Serv	070070996T	0	0	97.35	R1310	A3M4	20090102	20090202	0	31	2	2600
21651734	104853	106705	20090205	W	200902	Basic Service	Basic Serv	031968359T	0	0	304.23	R1310	A3M4M	20090102	20090202	0	31	4	2600
21651734	104853	106705	20090205	W	200902	Water Volume	4.00 @ .202000	Water Volu	031968359T	4	0.202	0.81	R1310	A3M4M	20090102	20090202	0	31	4	2600
21651734	104853	106705	20090205	W	200902	61.00 @ 3.207000		031968359T	61	3.207	195.63	R1310	A3M4M	20090102	20090202	0	31	4	2600
21651734	104853	106705	20090205	W	200902	435.00 @ 2.015000		031968359T	435	2.015	876.53	R1310	A3M4M	20090102	20090202	0	31	4	2600
21651734	104853	106705	20090205	W	200902	3341.00 @ 1.506000		031968359T	3341	1.506	5031.55	R1310	A3M4M	20090102	20090202	0	31	4	2600
21926319	104853	106705	20090306	W	200903	Basic Service	Basic Serv	070070996T	0	0	97.35	R1310	A3M4	20090202	20090303	0	29	2	2600
21926319	104853	106705	20090306	W	200903	Basic Service	Basic Serv	031968359T	0	0	304.23	R1310	A3M4M	20090202	20090303	0	29	4	2600
21926319	104853	106705	20090306	W	200903	Water Volume	4.00 @ .202000	Water Volu	031968359T	4	0.202	0.81	R1310	A3M4M	20090202	20090303	0	29	4	2600
21926319	104853	106705	20090306	W	200903	61.00 @ 3.207000		031968359T	61	3.207	195.63	R1310	A3M4M	20090202	20090303	0	29	4	2600
21926319	104853	106705	20090306	W	200903	435.00 @ 2.015000		031968359T	435	2.015	876.53	R1310	A3M4M	20090202	20090303	0	29	4	2600
21926319	104853	106705	20090306	W	200903	3046.00 @ 1.506000		031968359T	3046	1.506	4587.28	R1310	A3M4M	20090202	20090303	0	29	4	2600
22210894	104853	106705	20090407	W	200904	Basic Service	Basic Serv	070070996T	0	0	97.35	R1310	A3M4	20090303	20090402	0	30	2	2600
22210894	104853	106705	20090407	W	200904	Basic Service	Basic Serv	031968359T	0	0	304.23	R1310	A3M4M	20090303	20090402	0	30	4	2600
22210894	104853	106705	20090407	W	200904	Water Volume	4.00 @ .202000	Water Volu	031968359T	4	0.202	0.81	R1310	A3M4M	20090303	20090402	0	30	4	2600
22210894	104853	106705	20090407	W	200904	61.00 @ 3.207000		031968359T	61	3.207	195.63	R1310	A3M4M	20090303	20090402	0	30	4	2600
22210894	104853	106705	20090407	W	200904	435.00 @ 2.015000		031968359T	435	2.015	876.53	R1310	A3M4M	20090303	20090402	0	30	4	2600
22210894	104853	106705	20090407	W	200904	4216.00 @ 1.506000		031968359T	4216	1.506	6349.3	R1310	A3M4M	20090303	20090402	0	30	4	2600
22487449	104853	106705	20090507	W	200905	Basic Service	Basic Serv	070070996T	0	0	97.35	R1310	A3M4	20090402	20090504	0	32	2	2600
22487449	104853	106705	20090507	W	200905	Basic Service	Basic Serv	031968359T	0	0	304.23	R1310	A3M4M	20090402	20090504	0	32	4	2600
22487449	104853	106705	20090507	W	200905	Water Volume	4.00 @ .202000	Water Volu	031968359T	4	0.202	0.81	R1310	A3M4M	20090402	20090504	0	32	4	2600
22487449	104853	106705	20090507	W	200905	61.00 @ 3.207000		031968359T	61	3.207	195.63	R1310	A3M4M	20090402	20090504	0	32	4	2600
22487449	104853	106705	20090507	W	200905	435.00 @ 2.015000		031968359T	435	2.015	876.53	R1310	A3M4M	20090402	20090504	0	32	4	2600
22487449	104853	106705	20090507	W	200905	4500.00 @ 1.506000		031968359T	4500	1.506	6777	R1310	A3M4M	20090402	20090504	0	32	4	2600
22487449	104853	106705	20090507	W	200905	2240.00 @ 1.151000		031968359T	2240	1.151	2578.24	R1310	A3M4M	20090402	20090504	0	32	4	2600

22742546	104853	106705	20090608	W	200906	Basic Service				Basic Serv	0700709961	0	0	97.35	R1310	A3M4	20090504	20090604	0	31	2	2600
22742546	104853	106705	20090608	W	200906	Basic Service				Basic Serv	0319683591	0	0	304.23	R1310	A3M4M	20090504	20090604	0	31	4	2600
22742546	104853	106705	20090608	W	200906	Water Volume	4.00	@	.202000	Water Volu	0319683591	4	0.202	0.81	R1310	A3M4M	20090504	20090604	0	31	4	2600
22742546	104853	106705	20090608	W	200906		61.00	@	3.207000		0319683591	61	3.207	195.63	R1310	A3M4M	20090504	20090604	0	31	4	2600
22742546	104853	106705	20090608	W	200906		435.00	@	2.015000		0319683591	435	2.015	876.53	R1310	A3M4M	20090504	20090604	0	31	4	2600
22742546	104853	106705	20090608	W	200906		4500.00	@	1.506000		0319683591	4500	1.506	6777	R1310	A3M4M	20090504	20090604	0	31	4	2600
22742546	104853	106705	20090608	W	200906		2153.00	@	1.151000		0319683591	2153	1.151	2478.1	R1310	A3M4M	20090504	20090604	0	31	4	2600
23026815	104853	106705	20090708	W	200907	Basic Service				Basic Serv	0700709961	0	0	97.35	R1310	A3M4	20090604	20090702	0	28	2	2600
23026815	104853	106705	20090708	W	200907	Basic Service				Basic Serv	0319683591	0	0	304.23	R1310	A3M4M	20090604	20090702	0	28	4	2600
23026815	104853	106705	20090708	W	200907	Water Volume	4.00	@	.202000	Water Volu	0319683591	4	0.202	0.81	R1310	A3M4M	20090604	20090702	0	28	4	2600
23026815	104853	106705	20090708	W	200907		61.00	@	3.207000		0319683591	61	3.207	195.63	R1310	A3M4M	20090604	20090702	0	28	4	2600
23026815	104853	106705	20090708	W	200907		435.00	@	2.015000		0319683591	435	2.015	876.53	R1310	A3M4M	20090604	20090702	0	28	4	2600
23026815	104853	106705	20090708	W	200907		4500.00	@	1.506000		0319683591	4500	1.506	6777	R1310	A3M4M	20090604	20090702	0	28	4	2600
23026815	104853	106705	20090708	W	200907		817.00	@	1.151000		0319683591	817	1.151	940.37	R1310	A3M4M	20090604	20090702	0	28	4	2600
23282928	104853	106705	20090806	W	200908	Basic Service				Basic Serv	0700709961	0	0	97.35	R1310	A3M4	20090702	20090803	0	32	2	2600
23282928	104853	106705	20090806	W	200908	Basic Service				Basic Serv	0319683591	0	0	304.23	R1310	A3M4M	20090702	20090803	0	32	4	2600
23282928	104853	106705	20090806	W	200908	Water Volume	4.00	@	.202000	Water Volu	0319683591	4	0.202	0.81	R1310	A3M4M	20090702	20090803	0	32	4	2600
23282928	104853	106705	20090806	W	200908		61.00	@	3.207000		0319683591	61	3.207	195.63	R1310	A3M4M	20090702	20090803	0	32	4	2600
23282928	104853	106705	20090806	W	200908		435.00	@	2.015000		0319683591	435	2.015	876.53	R1310	A3M4M	20090702	20090803	0	32	4	2600
23282928	104853	106705	20090806	W	200908		4500.00	@	1.506000		0319683591	4500	1.506	6777	R1310	A3M4M	20090702	20090803	0	32	4	2600
23282928	104853	106705	20090806	W	200908		211.00	@	1.151000		0319683591	211	1.151	242.86	R1310	A3M4M	20090702	20090803	0	32	4	2600
23547024	104853	106705	20090904	W	200909	Basic Service				Basic Serv	0700709961	0	0	97.35	R1310	A3M4	20090803	20090903	0	31	2	2600
23547024	104853	106705	20090904	W	200909	Basic Service				Basic Serv	0319683591	0	0	304.23	R1310	A3M4M	20090803	20090902	0	30	4	2600
23547024	104853	106705	20090904	W	200909	Water Volume	4.00	@	.202000	Water Volu	0319683591	4	0.202	0.81	R1310	A3M4M	20090803	20090902	0	30	4	2600
23547024	104853	106705	20090904	W	200909		61.00	@	3.207000		0319683591	61	3.207	195.63	R1310	A3M4M	20090803	20090902	0	30	4	2600
23547024	104853	106705	20090904	W	200909		435.00	@	2.015000		0319683591	435	2.015	876.53	R1310	A3M4M	20090803	20090902	0	30	4	2600
23547024	104853	106705	20090904	W	200909		4500.00	@	1.506000		0319683591	4500	1.506	6777	R1310	A3M4M	20090803	20090902	0	30	4	2600
23547024	104853	106705	20090904	W	200909		880.00	@	1.151000		0319683591	880	1.151	1012.88	R1310	A3M4M	20090803	20090902	0	30	4	2600
23826375	104853	106705	20091006	W	200910	Basic Service				Basic Serv	0700709961	0	0	97.35	R1310	A3M4	20090903	20091001	0	28	2	2600
23826375	104853	106705	20091006	W	200910	Basic Service				Basic Serv	0319683591	0	0	304.23	R1310	A3M4M	20090902	20091001	0	29	4	2600
23826375	104853	106705	20091006	W	200910	Water Volume	4.00	@	.202000	Water Volu	0319683591	4	0.202	0.81	R1310	A3M4M	20090902	20091001	0	29	4	2600
23826375	104853	106705	20091006	W	200910		61.00	@	3.207000		0319683591	61	3.207	195.63	R1310	A3M4M	20090902	20091001	0	29	4	2600
23826375	104853	106705	20091006	W	200910		435.00	@	2.015000		0319683591	435	2.015	876.53	R1310	A3M4M	20090902	20091001	0	29	4	2600
23826375	104853	106705	20091006	W	200910		4500.00	@	1.506000		0319683591	4500	1.506	6777	R1310	A3M4M	20090902	20091001	0	29	4	2600
23826375	104853	106705	20091006	W	200910		704.00	@	1.151000		0319683591	704	1.151	810.3	R1310	A3M4M	20090902	20091001	0	29	4	2600
24116436	104853	106705	20091105	W	200911	Basic Service				Basic Serv	0700709961	0	0	97.35	R1310	A3M4	20091001	20091102	0	32	2	2600
24116436	104853	106705	20091105	W	200911	Basic Service				Basic Serv	0319683591	0	0	304.23	R1310	A3M4M	20091001	20091102	0	32	4	2600
24116436	104853	106705	20091105	W	200911	Water Volume	4.00	@	.202000	Water Volu	0319683591	4	0.202	0.81	R1310	A3M4M	20091001	20091102	0	32	4	2600
24116436	104853	106705	20091105	W	200911		61.00	@	3.207000		0319683591	61	3.207	195.63	R1310	A3M4M	20091001	20091102	0	32	4	2600
24116436	104853	106705	20091105	W	200911		435.00	@	2.015000		0319683591	435	2.015	876.53	R1310	A3M4M	20091001	20091102	0	32	4	2600
24116436	104853	106705	20091105	W	200911		4500.00	@	1.506000		0319683591	4500	1.506	6777	R1310	A3M4M	20091001	20091102	0	32	4	2600
24116436	104853	106705	20091105	W	200911		949.00	@	1.151000		0319683591	949	1.151	1092.3	R1310	A3M4M	20091001	20091102	0	32	4	2600
24393770	104853	106705	20091209	W	200912	Basic Service				Basic Serv	0700709961	0	0	97.35	R1310	A3M4	20091102	20091202	0	30	2	2600
24393770	104853	106705	20091209	W	200912	Basic Service				Basic Serv	0319683591	0	0	304.23	R1310	A3M4M	20091102	20091202	0	30	4	2600
24393770	104853	106705	20091209	W	200912	Water Volume	4.00	@	.202000	Water Volu	0319683591	4	0.202	0.81	R1310	A3M4M	20091102	20091202	0	30	4	2600
24393770	104853	106705	20091209	W	200912		61.00	@	3.207000		0319683591	61	3.207	195.63	R1310	A3M4M	20091102	20091202	0	30	4	2600
24393770	104853	106705	20091209	W	200912		435.00	@	2.015000		0319683591	435	2.015	876.53	R1310	A3M4M	20091102	20091202	0	30	4	2600
24393770	104853	106705	20091209	W	200912		3715.00	@	1.506000		0319683591	3715	1.506	5594.79	R1310	A3M4M	20091102	20091202	0	30	4	2600
24666188	104853	106705	20100107	W	201001	Basic Service				Basic Serv	0700709961	0	0	97.35	R1310	A3M4	20091202	20100104	0	33	2	2600
24666188	104853	106705	20100107	W	201001	Basic Service				Basic Serv	0319683591	0	0	304.23	R1310	A3M4M	20091202	20100104	0	33	4	2600
24666188	104853	106705	20100107	W	201001	Water Volume	4.00	@	.202000	Water Volu	0319683591	4	0.202	0.81	R1310	A3M4M	20091202	20100104	0	33	4	2600
24666188	104853	106705	20100107	W	201001		61.00	@	3.207000		0319683591	61	3.207	195.63	R1310	A3M4M	20091202	20100104	0	33	4	2600
24666188	104853	106705	20100107	W	201001		435.00	@	2.015000		0319683591	435	2.015	876.53	R1310	A3M4M	20091202	20100104	0	33	4	2600
24666188	104853	106705	20100107	W	201001		4137.00	@	1.506000		0319683591	4137	1.506	6230.32	R1310	A3M4M	20091202	20100104	0	33	4	2600
24924109	104853	106705	20100204	W	201002	Basic Service				Basic Serv	0700709961	0	0	97.35	R1310	A3M4	20100104	20100201	0	28	2	2600
24924109	104853	106705	20100204	W	201002	Basic Service				Basic Serv	0319683591	0	0	304.23	R1310	A3M4M	20100104	20100201	0	28	4	2600
24924109	104853	106705	20100204	W	201002	Water Volume	4.00	@	.202000	Water Volu	0319683591	4	0.202	0.81	R1310	A3M4M	20100104	20100201	0	28	4	2600
24924109	104853	106705	20100204	W	201002		61.00	@	3.207000		0319683591	61	3.207	195.63	R1310	A3M4M	20100104	20100201	0	28	4	2600
24924109	104853	106705	20100204	W	201002		435.00	@	2.015000		0319683591	435	2.015	876.53	R1310	A3M4M	20100104	20100201	0	28	4	2600
24924109	104853	106705	20100204	W	201002		3700.00	@	1.506000		0319683591	3700	1.506	5572.2	R1310	A3M4M	20100104	20100201	0	28	4	2600

25193426	104853	106705	20100305	W	201003 Basic Service			Basic Serv	0700709961	0	0	97.35	R1310	A3M4	20100201	20100302	0	29	2	2600
25193426	104853	106705	20100305	W	201003 Basic Service			Basic Serv	0319683591	0	0	304.23	R1310	A3M4M	20100201	20100302	0	29	4	2600
25193426	104853	106705	20100305	W	201003 Water Volume	4.00	@ .202000	Water Volu	0319683591	4	0.202	0.81	R1310	A3M4M	20100201	20100302	0	29	4	2600
25193426	104853	106705	20100305	W	201003	61.00	@ 3.207000		0319683591	61	3.207	195.63	R1310	A3M4M	20100201	20100302	0	29	4	2600
25193426	104853	106705	20100305	W	201003	435.00	@ 2.015000		0319683591	435	2.015	876.53	R1310	A3M4M	20100201	20100302	0	29	4	2600
25193426	104853	106705	20100305	W	201003	3723.00	@ 1.506000		0319683591	3723	1.506	5606.84	R1310	A3M4M	20100201	20100302	0	29	4	2600
25453513	104853	106705	20100405	W	201004 Basic Service			Basic Serv	0700709961	0	0	97.35	R1310	A3M4	20100302	20100331	0	29	2	2600
25453513	104853	106705	20100405	W	201004 Basic Service			Basic Serv	0319683591	0	0	304.23	R1310	A3M4M	20100302	20100331	0	29	4	2600
25453513	104853	106705	20100405	W	201004 Water Volume	4.00	@ .202000	Water Volu	0319683591	4	0.202	0.81	R1310	A3M4M	20100302	20100331	0	29	4	2600
25453513	104853	106705	20100405	W	201004	61.00	@ 3.207000		0319683591	61	3.207	195.63	R1310	A3M4M	20100302	20100331	0	29	4	2600
25453513	104853	106705	20100405	W	201004	435.00	@ 2.015000		0319683591	435	2.015	876.53	R1310	A3M4M	20100302	20100331	0	29	4	2600
25453513	104853	106705	20100405	W	201004	4500.00	@ 1.506000		0319683591	4500	1.506	6777	R1310	A3M4M	20100302	20100331	0	29	4	2600
25453513	104853	106705	20100405	W	201004	593.00	@ 1.151000		0319683591	593	1.151	682.54	R1310	A3M4M	20100302	20100331	0	29	4	2600
25737731	104853	106705	20100506	W	201005 Basic Service			Basic Serv	0700709961	0	0	97.35	R1310	A3M4	20100331	20100503	0	33	2	2600
25737731	104853	106705	20100506	W	201005 Basic Service			Basic Serv	0319683591	0	0	304.23	R1310	A3M4M	20100331	20100503	0	33	4	2600
25737731	104853	106705	20100506	W	201005 Water Volume	4.00	@ .202000	Water Volu	0319683591	4	0.202	0.81	R1310	A3M4M	20100331	20100503	0	33	4	2600
25737731	104853	106705	20100506	W	201005	61.00	@ 3.207000		0319683591	61	3.207	195.63	R1310	A3M4M	20100331	20100503	0	33	4	2600
25737731	104853	106705	20100506	W	201005	435.00	@ 2.015000		0319683591	435	2.015	876.53	R1310	A3M4M	20100331	20100503	0	33	4	2600
25737731	104853	106705	20100506	W	201005	4500.00	@ 1.506000		0319683591	4500	1.506	6777	R1310	A3M4M	20100331	20100503	0	33	4	2600
25737731	104853	106705	20100506	W	201005	1012.00	@ 1.151000		0319683591	1012	1.151	1164.81	R1310	A3M4M	20100331	20100503	0	33	4	2600
26003428	104853	106705	20100607	W	201006 Basic Service			Basic Serv	0700709961	0	0	97.35	R1310	A3M4	20100503	20100602	0	30	2	2600
26003428	104853	106705	20100607	W	201006 Basic Service			Basic Serv	0319683591	0	0	304.23	R1310	A3M4M	20100503	20100602	0	30	4	2600
26003428	104853	106705	20100607	W	201006 Water Volume	4.00	@ .202000	Water Volu	0319683591	4	0.202	0.81	R1310	A3M4M	20100503	20100602	0	30	4	2600
26003428	104853	106705	20100607	W	201006	61.00	@ 3.207000		0319683591	61	3.207	195.63	R1310	A3M4M	20100503	20100602	0	30	4	2600
26003428	104853	106705	20100607	W	201006	435.00	@ 2.015000		0319683591	435	2.015	876.53	R1310	A3M4M	20100503	20100602	0	30	4	2600
26003428	104853	106705	20100607	W	201006	4500.00	@ 1.506000		0319683591	4500	1.506	6777	R1310	A3M4M	20100503	20100602	0	30	4	2600
26003428	104853	106705	20100607	W	201006	91.00	@ 1.151000		0319683591	91	1.151	104.74	R1310	A3M4M	20100503	20100602	0	30	4	2600
26288837	104853	106705	20100708	W	201007 Basic Service			Basic Serv	0700709961	0	0	97.35	R1310	A3M4	20100602	20100701	0	29	2	2600
26288837	104853	106705	20100708	W	201007 Basic Service			Basic Serv	0319683591	0	0	304.23	R1310	A3M4M	20100602	20100701	0	29	4	2600
26288837	104853	106705	20100708	W	201007 Water Volume	4.00	@ .202000	Water Volu	0319683591	4	0.202	0.81	R1310	A3M4M	20100602	20100701	0	29	4	2600
26288837	104853	106705	20100708	W	201007	61.00	@ 3.207000		0319683591	61	3.207	195.63	R1310	A3M4M	20100602	20100701	0	29	4	2600
26288837	104853	106705	20100708	W	201007	435.00	@ 2.015000		0319683591	435	2.015	876.53	R1310	A3M4M	20100602	20100701	0	29	4	2600
26288837	104853	106705	20100708	W	201007	4500.00	@ 1.506000		0319683591	4500	1.506	6777	R1310	A3M4M	20100602	20100701	0	29	4	2600
26288837	104853	106705	20100708	W	201007	202.00	@ 1.151000		0319683591	202	1.151	232.5	R1310	A3M4M	20100602	20100701	0	29	4	2600
26538530	104853	106705	20100805	W	201008 Basic Service			Basic Serv	0700709961	0	0	97.35	R1310	A3M4	20100701	20100802	0	32	2	2600
26538530	104853	106705	20100805	W	201008 Basic Service			Basic Serv	0319683591	0	0	304.23	R1310	A3M4M	20100701	20100802	0	32	4	2600
26538530	104853	106705	20100805	W	201008 Water Volume	4.00	@ .202000	Water Volu	0319683591	4	0.202	0.81	R1310	A3M4M	20100701	20100802	0	32	4	2600
26538530	104853	106705	20100805	W	201008	61.00	@ 3.207000		0319683591	61	3.207	195.63	R1310	A3M4M	20100701	20100802	0	32	4	2600
26538530	104853	106705	20100805	W	201008	435.00	@ 2.015000		0319683591	435	2.015	876.53	R1310	A3M4M	20100701	20100802	0	32	4	2600
26538530	104853	106705	20100805	W	201008	4500.00	@ 1.506000		0319683591	4500	1.506	6777	R1310	A3M4M	20100701	20100802	0	32	4	2600
26538530	104853	106705	20100805	W	201008	978.00	@ 1.151000		0319683591	978	1.151	1125.68	R1310	A3M4M	20100701	20100802	0	32	4	2600
26815970	104853	106705	20100907	W	201009 Basic Service			Basic Serv	0700709961	0	0	97.35	R1310	A3M4	20100802	20100901	0	30	2	2600
26815970	104853	106705	20100907	W	201009 Basic Service			Basic Serv	0319683591	0	0	304.23	R1310	A3M4M	20100802	20100901	0	30	4	2600
26815970	104853	106705	20100907	W	201009 Water Volume	4.00	@ .202000	Water Volu	0319683591	4	0.202	0.81	R1310	A3M4M	20100802	20100901	0	30	4	2600
26815970	104853	106705	20100907	W	201009	61.00	@ 3.207000		0319683591	61	3.207	195.63	R1310	A3M4M	20100802	20100901	0	30	4	2600
26815970	104853	106705	20100907	W	201009	435.00	@ 2.015000		0319683591	435	2.015	876.53	R1310	A3M4M	20100802	20100901	0	30	4	2600
26815970	104853	106705	20100907	W	201009	4500.00	@ 1.506000		0319683591	4500	1.506	6777	R1310	A3M4M	20100802	20100901	0	30	4	2600
26815970	104853	106705	20100907	W	201009	1239.00	@ 1.151000		0319683591	1239	1.151	1426.09	R1310	A3M4M	20100802	20100901	0	30	4	2600
27079880	104853	106705	20101006	W	201010 Basic Service			Basic Serv	0700709961	0	0	97.35	R1310	A3M4	20100901	20101001	0	30	2	2600
27079880	104853	106705	20101006	W	201010 Basic Service			Basic Serv	0319683591	0	0	304.23	R1310	A3M4M	20100901	20101001	0	30	4	2600
27079880	104853	106705	20101006	W	201010 Water Volume	4.00	@ .202000	Water Volu	0319683591	4	0.202	0.81	R1310	A3M4M	20100901	20101001	0	30	4	2600
27079880	104853	106705	20101006	W	201010	61.00	@ 3.207000		0319683591	61	3.207	195.63	R1310	A3M4M	20100901	20101001	0	30	4	2600
27079880	104853	106705	20101006	W	201010	435.00	@ 2.015000		0319683591	435	2.015	876.53	R1310	A3M4M	20100901	20101001	0	30	4	2600
27079880	104853	106705	20101006	W	201010	4500.00	@ 1.506000		0319683591	4500	1.506	6777	R1310	A3M4M	20100901	20101001	0	30	4	2600
27079880	104853	106705	20101006	W	201010	980.00	@ 1.151000		0319683591	980	1.151	1127.98	R1310	A3M4M	20100901	20101001	0	30	4	2600
27486008	104853	106705	20101104	W	201011 Basic Service			Basic Serv	0319683591	0	0	304.23	R1310	A3M4M	20101001	20101101	0	31	4	2600
27486008	104853	106705	20101104	W	201011 Water Volume	4.00	@ .202000	Water Volu	0319683591	4	0.202	0.81	R1310	A3M4M	20101001	20101101	0	31	4	2600
27486008	104853	106705	20101104	W	201011	61.00	@ 3.207000		0319683591	61	3.207	195.63	R1310	A3M4M	20101001	20101101	0	31	4	2600
27486008	104853	106705	20101104	W	201011	435.00	@ 2.015000		0319683591	435	2.015	876.53	R1310	A3M4M	20101001	20101101	0	31	4	2600
27486008	104853	106705	20101104	W	201011	4500.00	@ 1.506000		0319683591	4500	1.506	6777	R1310	A3M4M	20101001	20101101	0	31	4	2600

27486008	104853	106705	20101104	W	201011	970.00 @ 1.151000		031968359T	970	1.151	1116.47	R1310	A3M4M	20101001	20101101	0	31	4	2600
27486008	104853	106705	20101104	W	201011 Basic Service		Basic Serv	070070996T	0	0	97.35	R1310	A3M4	20101001	20101101	0	31	2	2600
27756044	104853	106705	20101206	W	201012 Basic Service		Basic Serv	031968359T	0	0	304.23	R1310	A3M4M	20101101	20101202	0	31	4	2600
27756044	104853	106705	20101206	W	201012 Water Volume	4.00 @ .202000	Water Volu	031968359T	4	0.202	0.81	R1310	A3M4M	20101101	20101202	0	31	4	2600
27756044	104853	106705	20101206	W	201012	61.00 @ 3.207000		031968359T	61	3.207	195.63	R1310	A3M4M	20101101	20101202	0	31	4	2600
27756044	104853	106705	20101206	W	201012	435.00 @ 2.015000		031968359T	435	2.015	876.53	R1310	A3M4M	20101101	20101202	0	31	4	2600
27756044	104853	106705	20101206	W	201012	3873.00 @ 1.506000		031968359T	3873	1.506	5832.74	R1310	A3M4M	20101101	20101202	0	31	4	2600
27756044	104853	106705	20101206	W	201012 Basic Service		Basic Serv	070070996T	0	0	97.35	R1310	A3M4	20101101	20101202	0	31	2	2600
28068425	104853	106705	20110107	W	201101 Basic Service		Basic Serv	031968359T	0	0	304.23	R1310	A3M4M	20101202	20110103	0	32	4	2600
28068425	104853	106705	20110107	W	201101 Water Volume	4.00 @ .202000	Water Volu	031968359T	4	0.202	0.81	R1310	A3M4M	20101202	20110103	0	32	4	2600
28068425	104853	106705	20110107	W	201101	61.00 @ 3.207000		031968359T	61	3.207	195.63	R1310	A3M4M	20101202	20110103	0	32	4	2600
28068425	104853	106705	20110107	W	201101	435.00 @ 2.015000		031968359T	435	2.015	876.53	R1310	A3M4M	20101202	20110103	0	32	4	2600
28068425	104853	106705	20110107	W	201101	3724.00 @ 1.506000		031968359T	3724	1.506	5608.34	R1310	A3M4M	20101202	20110103	0	32	4	2600
28068425	104853	106705	20110107	W	201101 Basic Service		Basic Serv	070070996T	0	0	97.35	R1310	A3M4	20101202	20110103	0	32	2	2600
28320618	104853	106705	20110204	W	201102 Basic Service		Basic Serv	031968359T	0	0	304.23	R1310	A3M4M	20110103	20110131	0	28	4	2600
28320618	104853	106705	20110204	W	201102 Water Volume	4.00 @ .202000	Water Volu	031968359T	4	0.202	0.81	R1310	A3M4M	20110103	20110131	0	28	4	2600
28320618	104853	106705	20110204	W	201102	61.00 @ 3.207000		031968359T	61	3.207	195.63	R1310	A3M4M	20110103	20110131	0	28	4	2600
28320618	104853	106705	20110204	W	201102	435.00 @ 2.015000		031968359T	435	2.015	876.53	R1310	A3M4M	20110103	20110131	0	28	4	2600
28320618	104853	106705	20110204	W	201102	3657.00 @ 1.506000		031968359T	3657	1.506	5507.44	R1310	A3M4M	20110103	20110131	0	28	4	2600
28320618	104853	106705	20110204	W	201102 Basic Service		Basic Serv	070070996T	0	0	97.35	R1310	A3M4	20110103	20110131	0	28	2	2600
28589867	104853	106705	20110304	W	201103 Basic Service		Basic Serv	031968359T	0	0	304.23	R1310	A3M4M	20110131	20110302	0	30	4	2600
28589867	104853	106705	20110304	W	201103 Water Volume	4.00 @ .202000	Water Volu	031968359T	4	0.202	0.81	R1310	A3M4M	20110131	20110302	0	30	4	2600
28589867	104853	106705	20110304	W	201103	61.00 @ 3.207000		031968359T	61	3.207	195.63	R1310	A3M4M	20110131	20110302	0	30	4	2600
28589867	104853	106705	20110304	W	201103	435.00 @ 2.015000		031968359T	435	2.015	876.53	R1310	A3M4M	20110131	20110302	0	30	4	2600
28589867	104853	106705	20110304	W	201103	4144.00 @ 1.506000		031968359T	4144	1.506	6240.86	R1310	A3M4M	20110131	20110302	0	30	4	2600
28589867	104853	106705	20110304	W	201103 Basic Service		Basic Serv	070070996T	0	0	97.35	R1310	A3M4	20110131	20110302	0	30	2	2600
28852319	104853	106705	20110404	W	201104 Basic Service		Basic Serv	031968359T	0	0	304.23	R1310	A3M4M	20110302	20110330	0	28	4	2600
28852319	104853	106705	20110404	W	201104 Water Volume	4.00 @ .202000	Water Volu	031968359T	4	0.202	0.81	R1310	A3M4M	20110302	20110330	0	28	4	2600
28852319	104853	106705	20110404	W	201104	61.00 @ 3.207000		031968359T	61	3.207	195.63	R1310	A3M4M	20110302	20110330	0	28	4	2600
28852319	104853	106705	20110404	W	201104	435.00 @ 2.015000		031968359T	435	2.015	876.53	R1310	A3M4M	20110302	20110330	0	28	4	2600
28852319	104853	106705	20110404	W	201104	4376.00 @ 1.506000		031968359T	4376	1.506	6590.26	R1310	A3M4M	20110302	20110330	0	28	4	2600
28852319	104853	106705	20110404	W	201104 Basic Service		Basic Serv	070070996T	0	0	97.35	R1310	A3M4	20110302	20110330	0	28	2	2600
29127603	104853	106705	20110504	W	201105 Basic Service		Basic Serv	031968359T	0	0	50.71	R1310	A3M4M	20110330	20110404	0.166667	5	4	2600
29127603	104853	106705	20110504	W	201105 Water Volume	.67 @ .202000	Water Volu	031968359T	0.67	0.202	0.14	R1310	A3M4M	20110330	20110404	0.166667	5	4	2600
29127603	104853	106705	20110504	W	201105	10.17 @ 3.207000		031968359T	10.17	3.207	32.62	R1310	A3M4M	20110330	20110404	0.166667	5	4	2600
29127603	104853	106705	20110504	W	201105	72.50 @ 2.015000		031968359T	72.5	2.015	146.09	R1310	A3M4M	20110330	20110404	0.166667	5	4	2600
29127603	104853	106705	20110504	W	201105	750.00 @ 1.506000		031968359T	750	1.506	1129.5	R1310	A3M4M	20110330	20110404	0.166667	5	4	2600
29127603	104853	106705	20110504	W	201105	16.49 @ 1.151000		031968359T	16.49	1.151	18.98	R1310	A3M4M	20110330	20110404	0.166667	5	4	2600
29127603	104853	106705	20110504	W	201105 Basic Service		Basic Serv	031968359T	0	0	151.94	R1310	A3M4M	20110405	20110417	0.433333	13	4	2600
29127603	104853	106705	20110504	W	201105 Water Volume	1.73 @ .233000	Water Volu	031968359T	1.73	0.233	0.4	R1310	A3M4M	20110405	20110417	0.433333	13	4	2600
29127603	104853	106705	20110504	W	201105	26.43 @ 3.696000		031968359T	26.43	3.696	97.69	R1310	A3M4M	20110405	20110417	0.433333	13	4	2600
29127603	104853	106705	20110504	W	201105	188.50 @ 2.322000		031968359T	188.5	2.322	437.7	R1310	A3M4M	20110405	20110417	0.433333	13	4	2600
29127603	104853	106705	20110504	W	201105	1950.00 @ 1.736000		031968359T	1950	1.736	3385.2	R1310	A3M4M	20110405	20110417	0.433333	13	4	2600
29127603	104853	106705	20110504	W	201105	42.91 @ 1.327000		031968359T	42.91	1.327	56.94	R1310	A3M4M	20110405	20110417	0.433333	13	4	2600
29127603	104853	106705	20110504	W	201105 Basic Service		Basic Serv	031968359T	0	0	146.38	R1310	A3M4M	20110418	20110429	0.4	12	4	2600
29127603	104853	106705	20110504	W	201105 Water Volume	1.60 @ .243000	Water Volu	031968359T	1.6	0.243	0.39	R1310	A3M4M	20110418	20110429	0.4	12	4	2600
29127603	104853	106705	20110504	W	201105	24.40 @ 3.857000		031968359T	24.4	3.857	94.11	R1310	A3M4M	20110418	20110429	0.4	12	4	2600
29127603	104853	106705	20110504	W	201105	174.00 @ 2.424000		031968359T	174	2.424	421.78	R1310	A3M4M	20110418	20110429	0.4	12	4	2600
29127603	104853	106705	20110504	W	201105	1800.00 @ 1.712000		031968359T	1800	1.712	3081.6	R1310	A3M4M	20110418	20110429	0.4	12	4	2600
29127603	104853	106705	20110504	W	201105	39.60 @ 1.308000		031968359T	39.6	1.308	51.8	R1310	A3M4M	20110418	20110429	0.4	12	4	2600
29127603	104853	106705	20110504	W	201105 Basic Service		Basic Serv	070070996T	0	0	16.23	R1310	A3M4	20110330	20110404	0.166667	5	2	2600
29127603	104853	106705	20110504	W	201105 Basic Service		Basic Serv	070070996T	0	0	48.62	R1310	A3M4	20110405	20110417	0.433333	13	2	2600
29127603	104853	106705	20110504	W	201105 Basic Service		Basic Serv	070070996T	0	0	46.84	R1310	A3M4	20110418	20110429	0.4	12	2	2600
29408619	104853	106705	20110606	W	201106 Basic Service		Basic Serv	031968359T	0	0	365.94	R1310	A3M4M	20110429	20110601	0	33	4	2600
29408619	104853	106705	20110606	W	201106 Water Volume	4.00 @ .243000	Water Volu	031968359T	4	0.243	0.97	R1310	A3M4M	20110429	20110601	0	33	4	2600
29408619	104853	106705	20110606	W	201106	61.00 @ 3.857000		031968359T	61	3.857	235.28	R1310	A3M4M	20110429	20110601	0	33	4	2600
29408619	104853	106705	20110606	W	201106	435.00 @ 2.424000		031968359T	435	2.424	1054.44	R1310	A3M4M	20110429	20110601	0	33	4	2600
29408619	104853	106705	20110606	W	201106	4500.00 @ 1.712000		031968359T	4500	1.712	7704	R1310	A3M4M	20110429	20110601	0	33	4	2600
29408619	104853	106705	20110606	W	201106	1506.00 @ 1.308000		031968359T	1506	1.308	1969.85	R1310	A3M4M	20110429	20110601	0	33	4	2600
29408619	104853	106705	20110606	W	201106 Basic Service		Basic Serv	070070996T	0	0	117.1	R1310	A3M4	20110429	20110601	0	33	2	2600
29671294	104853	106705	20110706	W	201107 Basic Service		Basic Serv	031968359T	0	0	365.94	R1310	A3M4M	20110601	20110630	0	29	4	2600

29671294	104853	106705	20110706	W	201107	Water Volume	4.00	@	.243000	Water Volu	031968359T	4	0.243	0.97	R1310	A3M4M	20110601	20110630	0	29	4	2600
29671294	104853	106705	20110706	W	201107		61.00	@	3.857000		031968359T	61	3.857	235.28	R1310	A3M4M	20110601	20110630	0	29	4	2600
29671294	104853	106705	20110706	W	201107		435.00	@	2.424000		031968359T	435	2.424	1054.44	R1310	A3M4M	20110601	20110630	0	29	4	2600
29671294	104853	106705	20110706	W	201107		4500.00	@	1.712000		031968359T	4500	1.712	7704	R1310	A3M4M	20110601	20110630	0	29	4	2600
29671294	104853	106705	20110706	W	201107		204.00	@	1.308000		031968359T	204	1.308	266.83	R1310	A3M4M	20110601	20110630	0	29	4	2600
29671294	104853	106705	20110706	W	201107	Basic Service				Basic Serv	0700709967	0	0	117.1	R1310	A3M4	20110601	20110630	0	29	2	2600
29954184	104853	106705	20110805	W	201108	Basic Service				Basic Serv	031968359T	0	0	365.94	R1310	A3M4M	20110630	20110802	0	33	4	2600
29954184	104853	106705	20110805	W	201108	Water Volume	4.00	@	.243000	Water Volu	031968359T	4	0.243	0.97	R1310	A3M4M	20110630	20110802	0	33	4	2600
29954184	104853	106705	20110805	W	201108		61.00	@	3.857000		031968359T	61	3.857	235.28	R1310	A3M4M	20110630	20110802	0	33	4	2600
29954184	104853	106705	20110805	W	201108		435.00	@	2.424000		031968359T	435	2.424	1054.44	R1310	A3M4M	20110630	20110802	0	33	4	2600
29954184	104853	106705	20110805	W	201108		4500.00	@	1.712000		031968359T	4500	1.712	7704	R1310	A3M4M	20110630	20110802	0	33	4	2600
29954184	104853	106705	20110805	W	201108		443.00	@	1.308000		031968359T	443	1.308	579.44	R1310	A3M4M	20110630	20110802	0	33	4	2600
29954184	104853	106705	20110805	W	201108	Basic Service				Basic Serv	0700709967	0	0	117.1	R1310	A3M4	20110630	20110802	0	33	2	2600
30224214	104853	106705	20110906	W	201109	Basic Service				Basic Serv	031968359T	0	0	365.94	R1310	A3M4M	20110802	20110831	0	29	4	2600
30224214	104853	106705	20110906	W	201109	Water Volume	4.00	@	.243000	Water Volu	031968359T	4	0.243	0.97	R1310	A3M4M	20110802	20110831	0	29	4	2600
30224214	104853	106705	20110906	W	201109		61.00	@	3.857000		031968359T	61	3.857	235.28	R1310	A3M4M	20110802	20110831	0	29	4	2600
30224214	104853	106705	20110906	W	201109		435.00	@	2.424000		031968359T	435	2.424	1054.44	R1310	A3M4M	20110802	20110831	0	29	4	2600
30224214	104853	106705	20110906	W	201109		4500.00	@	1.712000		031968359T	4500	1.712	7704	R1310	A3M4M	20110802	20110831	0	29	4	2600
30224214	104853	106705	20110906	W	201109		749.00	@	1.308000		031968359T	749	1.308	979.69	R1310	A3M4M	20110802	20110831	0	29	4	2600
30224214	104853	106705	20110906	W	201109	Basic Service				Basic Serv	0700709967	0	0	117.1	R1310	A3M4	20110802	20110831	0	29	2	2600
30531612	104853	106705	20111007	W	201110	Basic Service				Basic Serv	031968359T	0	0	365.94	R1310	A3M4M	20110831	20111003	0	33	4	2600
30531612	104853	106705	20111007	W	201110	Water Volume	4.00	@	.243000	Water Volu	031968359T	4	0.243	0.97	R1310	A3M4M	20110831	20111003	0	33	4	2600
30531612	104853	106705	20111007	W	201110		61.00	@	3.857000		031968359T	61	3.857	235.28	R1310	A3M4M	20110831	20111003	0	33	4	2600
30531612	104853	106705	20111007	W	201110		435.00	@	2.424000		031968359T	435	2.424	1054.44	R1310	A3M4M	20110831	20111003	0	33	4	2600
30531612	104853	106705	20111007	W	201110		4500.00	@	1.712000		031968359T	4500	1.712	7704	R1310	A3M4M	20110831	20111003	0	33	4	2600
30531612	104853	106705	20111007	W	201110		77.00	@	1.308000		031968359T	77	1.308	100.72	R1310	A3M4M	20110831	20111003	0	33	4	2600
30531612	104853	106705	20111007	W	201110	Basic Service				Basic Serv	0700709967	0	0	117.1	R1310	A3M4	20110831	20111003	0	33	2	2600
30804222	104853	106705	20111104	W	201111	Basic Service				Basic Serv	031968359T	0	0	365.94	R1310	A3M4M	20111003	20111101	0	29	4	2600
30804222	104853	106705	20111104	W	201111	Water Volume	4.00	@	.243000	Water Volu	031968359T	4	0.243	0.97	R1310	A3M4M	20111003	20111101	0	29	4	2600
30804222	104853	106705	20111104	W	201111		61.00	@	3.857000		031968359T	61	3.857	235.28	R1310	A3M4M	20111003	20111101	0	29	4	2600
30804222	104853	106705	20111104	W	201111		435.00	@	2.424000		031968359T	435	2.424	1054.44	R1310	A3M4M	20111003	20111101	0	29	4	2600
30804222	104853	106705	20111104	W	201111		4141.00	@	1.712000		031968359T	4141	1.712	7089.39	R1310	A3M4M	20111003	20111101	0	29	4	2600
30804222	104853	106705	20111104	W	201111	Basic Service				Basic Serv	0700709967	0	0	117.1	R1310	A3M4	20111003	20111101	0	29	2	2600
31103717	104853	106705	20111207	W	201112	Basic Service				Basic Serv	031968359T	0	0	365.94	R1310	A3M4M	20111101	20111202	0	31	4	2600
31103717	104853	106705	20111207	W	201112	Water Volume	4.00	@	.243000	Water Volu	031968359T	4	0.243	0.97	R1310	A3M4M	20111101	20111202	0	31	4	2600
31103717	104853	106705	20111207	W	201112		61.00	@	3.857000		031968359T	61	3.857	235.28	R1310	A3M4M	20111101	20111202	0	31	4	2600
31103717	104853	106705	20111207	W	201112		435.00	@	2.424000		031968359T	435	2.424	1054.44	R1310	A3M4M	20111101	20111202	0	31	4	2600
31103717	104853	106705	20111207	W	201112		4500.00	@	1.712000		031968359T	4500	1.712	7704	R1310	A3M4M	20111101	20111202	0	31	4	2600
31103717	104853	106705	20111207	W	201112		1567.00	@	1.308000		031968359T	1567	1.308	2049.64	R1310	A3M4M	20111101	20111202	0	31	4	2600
31103717	104853	106705	20111207	W	201112	Basic Service				Basic Serv	0700709967	0	0	117.1	R1310	A3M4	20111101	20111202	0	31	2	2600

Region	Account Name
26CC	Mueller Co
26CC	Mueller Co
26CC	Mueller Co

26CC	Mueller Co
26CC	Mueller Co
26CC	Mueller Co


Mueller Co
26CC

Mueller Co 26CC
Mueller Co 26CC
Mueller Co 26CC

26CC	Mueller Co
26CC	Mueller Co
26CC	Mueller Co

26CC	Mueller Co
26CC	Mueller Co
26CC	Mueller Co

Bill ID	Account #	Customer #	Bill Date	Canc/Rebill	Utility	Adj Code	Revenue Month	Description	Description 1	Meter #	Usage	Rate	Rev Amnt	Rev Code	Rate Schedule	Begin Date	End Date	Pro Rate	Days	Meter Size	District
23028468	235586	195237	20090708		W		200907	Basic Service	Basic Serv	049532009T	0	0	30.41	R1210	A2M4	20090604	20090702	0	28	1 2600
23028468	235586	195237	20090708		W		200907	Water Volume 4.00 @ .202000(	Water Volu	049532009T	4	0.202	0.81	R1210	A2M4	20090604	20090702	0	28	1 2600
23028468	235586	195237	20090708		W		200907	61.00 @ 3.207000		049532009T	61	3.207	195.63	R1210	A2M4	20090604	20090702	0	28	1 2600
23028468	235586	195237	20090708		W		200907	13.00 @ 2.015000		049532009T	13	2.015	26.2	R1210	A2M4	20090604	20090702	0	28	1 2600
23028469	235587	195237	20090708		W		200907	Basic Service	Basic Serv	051136161T	0	0	30.41	R1210	A2M4	20090604	20090702	0	28	1 2600
23028469	235587	195237	20090708		W		200907	Water Volume 2.00 @ .202000(	Water Volu	051136161T	2	0.202	0.4	R1210	A2M4	20090604	20090702	0	28	1 2600
23028470	235588	195237	20090708		W		200907	Basic Service	Basic Serv	060378544T	0	0	97.35	R1310	A3M4S	20090604	20090702	0	28	2 2600
23028470	235588	195237	20090708		W		200907	Basic Service	Basic Serv	060593283T	0	0	97.35	R1310	A3M4S	20090604	20090702	0	28	2 2600
23028470	235588	195237	20090708		W		200907	Basic Service	Basic Serv	060378528T	0	0	97.35	R1310	A3MSM	20090604	20090702	0	28	2 2600
23028470	235588	195237	20090708		W		200907	Water Volume 4.00 @ .202000(	Water Volu	060378528T	4	0.202	0.81	R1310	A3MSM	20090604	20090702	0	28	2 2600
23028470	235588	195237	20090708		W		200907	61.00 @ 3.207000		060378528T	61	3.207	195.63	R1310	A3MSM	20090604	20090702	0	28	2 2600
23028470	235588	195237	20090708		W		200907	435.00 @ 2.015000(		060378528T	435	2.015	876.53	R1310	A3MSM	20090604	20090702	0	28	2 2600
23028470	235588	195237	20090708		W		200907	3007.00 @ 1.506000(		060378528T	3007	1.506	4528.54	R1310	A3MSM	20090604	20090702	0	28	2 2600
23028475	235654	195237	20090708		W		200907	Basic Service	Basic Serv	049532024T	0	0	30.41	R1210	A2M4	20090604	20090702	0	28	1 2600
23028475	235654	195237	20090708		W		200907	Water Volume 3.00 @ .202000(	Water Volu	049532024T	3	0.202	0.61	R1210	A2M4	20090604	20090702	0	28	1 2600
23028476	235655	195237	20090708		W		200907	Basic Service	Basic Serv	060453104T	0	0	97.35	R1310	A3M4S	20090604	20090702	0	28	2 2600
23028476	235655	195237	20090708		W		200907	Basic Service	Basic Serv	060453112T	0	0	97.35	R1310	A3MSM	20090604	20090702	0	28	2 2600
23028476	235655	195237	20090708		W		200907	Water Volume 4.00 @ .202000(	Water Volu	060453112T	4	0.202	0.81	R1310	A3MSM	20090604	20090702	0	28	2 2600
23028476	235655	195237	20090708		W		200907	61.00 @ 3.207000		060453112T	61	3.207	195.63	R1310	A3MSM	20090604	20090702	0	28	2 2600
23028476	235655	195237	20090708		W		200907	435.00 @ 2.015000(		060453112T	435	2.015	876.53	R1310	A3MSM	20090604	20090702	0	28	2 2600
23028476	235655	195237	20090708		W		200907	837.00 @ 1.506000(		060453112T	837	1.506	1260.52	R1310	A3MSM	20090604	20090702	0	28	2 2600
23284490	235586	195237	20090806		W		200908	Basic Service	Basic Serv	049532009T	0	0	30.41	R1210	A2M4	20090702	20090803	0	32	1 2600
23284490	235586	195237	20090806		W		200908	Water Volume 4.00 @ .202000(	Water Volu	049532009T	4	0.202	0.81	R1210	A2M4	20090702	20090803	0	32	1 2600
23284490	235586	195237	20090806		W		200908	50.00 @ 3.207000		049532009T	50	3.207	160.35	R1210	A2M4	20090702	20090803	0	32	1 2600
23284491	235587	195237	20090806		W		200908	Basic Service	Basic Serv	051136161T	0	0	30.41	R1210	A2M4	20090702	20090803	0	32	1 2600
23284491	235587	195237	20090806		W		200908	Water Volume 4.00 @ .202000(	Water Volu	051136161T	4	0.202	0.81	R1210	A2M4	20090702	20090803	0	32	1 2600
23284492	235588	195237	20090806		W		200908	Basic Service	Basic Serv	060378544T	0	0	97.35	R1310	A3M4S	20090702	20090803	0	32	2 2600
23284492	235588	195237	20090806		W		200908	Basic Service	Basic Serv	060593283T	0	0	97.35	R1310	A3M4S	20090702	20090803	0	32	2 2600
23284492	235588	195237	20090806		W		200908	Basic Service	Basic Serv	060378528T	0	0	97.35	R1310	A3MSM	20090702	20090803	0	32	2 2600
23284492	235588	195237	20090806		W		200908	Water Volume 4.00 @ .202000(	Water Volu	060378528T	4	0.202	0.81	R1310	A3MSM	20090702	20090803	0	32	2 2600
23284492	235588	195237	20090806		W		200908	61.00 @ 3.207000		060378528T	61	3.207	195.63	R1310	A3MSM	20090702	20090803	0	32	2 2600
23284492	235588	195237	20090806		W		200908	435.00 @ 2.015000(		060378528T	435	2.015	876.53	R1310	A3MSM	20090702	20090803	0	32	2 2600
23284492	235588	195237	20090806		W		200908	2628.00 @ 1.506000(		060378528T	2628	1.506	3957.77	R1310	A3MSM	20090702	20090803	0	32	2 2600
23284497	235654	195237	20090806		W		200908	Basic Service	Basic Serv	049532024T	0	0	30.41	R1210	A2M4	20090702	20090803	0	32	1 2600
23284498	235655	195237	20090806		W		200908	Basic Service	Basic Serv	060453104T	0	0	97.35	R1310	A3M4S	20090702	20090803	0	32	2 2600
23284498	235655	195237	20090806		W		200908	Basic Service	Basic Serv	060453112T	0	0	97.35	R1310	A3MSM	20090702	20090803	0	32	2 2600
23284498	235655	195237	20090806		W		200908	Water Volume 4.00 @ .202000(	Water Volu	060453112T	4	0.202	0.81	R1310	A3MSM	20090702	20090803	0	32	2 2600
23284498	235655	195237	20090806		W		200908	61.00 @ 3.207000		060453112T	61	3.207	195.63	R1310	A3MSM	20090702	20090803	0	32	2 2600
23284498	235655	195237	20090806		W		200908	435.00 @ 2.015000(		060453112T	435	2.015	876.53	R1310	A3MSM	20090702	20090803	0	32	2 2600
23284498	235655	195237	20090806		W		200908	946.00 @ 1.506000(		060453112T	946	1.506	1424.68	R1310	A3MSM	20090702	20090803	0	32	2 2600
23548524	235586	195237	20090904		W		200909	Basic Service	Basic Serv	049532009T	0	0	29.36	R1210	A2M4	20090803	20090831	0.965517	28	1 2600
23548524	235586	195237	20090904		W		200909	Water Volume 3.86 @ .202000(	Water Volu	049532009T	3.86	0.202	0.78	R1210	A2M4	20090803	20090831	0.965517	28	1 2600
23548524	235586	195237	20090904		W		200909	58.90 @ 3.207000		049532009T	58.9	3.207	188.89	R1210	A2M4	20090803	20090831	0.965517	28	1 2600
23548524	235586	195237	20090904		W		200909	20.27 @ 2.015000		049532009T	20.27	2.015	40.84	R1210	A2M4	20090803	20090831	0.965517	28	1 2600
23548524	235586	195237	20090904		W		200909	Basic Service	Basic Serv	049532009T	0	0	1.04	R1210	A2M4	20090901	20090901	0.034483	1	1 2600
23548524	235586	195237	20090904		W		200909	Water Volume .14 @ .201000(	Water Volu	049532009T	0.14	0.201	0.03	R1210	A2M4	20090901	20090901	0.034483	1	1 2600
23548524	235586	195237	20090904		W		200909	2.10 @ 3.187000		049532009T	2.1	3.187	6.69	R1210	A2M4	20090901	20090901	0.034483	1	1 2600
23548524	235586	195237	20090904		W		200909	.73 @ 2.003000		049532009T	0.73	2.003	1.46	R1210	A2M4	20090901	20090901	0.034483	1	1 2600
23548525	235587	195237	20090904		W		200909	Basic Service	Basic Serv	051136161T	0	0	29.36	R1210	A2M4	20090803	20090831	0.965517	28	1 2600
23548525	235587	195237	20090904		W		200909	Water Volume 3.86 @ .202000(	Water Volu	051136161T	3.86	0.202	0.78	R1210	A2M4	20090803	20090831	0.965517	28	1 2600
23548525	235587	195237	20090904		W		200909	Basic Service	Basic Serv	051136161T	0	0	1.04	R1210	A2M4	20090901	20090901	0.034483	1	1 2600
23548525	235587	195237	20090904		W		200909	Water Volume .14 @ .201000(	Water Volu	051136161T	0.14	0.201	0.03	R1210	A2M4	20090901	20090901	0.034483	1	1 2600
23548526	235588	195237	20090904		W		200909	Basic Service	Basic Serv	060378544T	0	0	97.35	R1310	A3M4S	20090803	20090901	0	29	2 2600
23548526	235588	195237	20090904		W		200909	Basic Service	Basic Serv	060593283T	0	0	97.35	R1310	A3M4S	20090803	20090901	0	29	2 2600
23548526	235588	195237	20090904		W		200909	Basic Service	Basic Serv	060378528T	0	0	97.35	R1310	A3MSM	20090803	20090901	0	29	2 2600
23548526	235588	195237	20090904		W		200909	Water Volume 4.00 @ .202000(	Water Volu	060378528T	4	0.202	0.81	R1310	A3MSM	20090803	20090901	0	29	2 2600

23548526	235588	195237	20090904	W	200909	61.00 @ 3.207000		060378528T	61	3.207	195.63	R1310	A3MSM	20090803	20090901	0	29	2	2600
23548526	235588	195237	20090904	W	200909	435.00 @ 2.015000		060378528T	435	2.015	876.53	R1310	A3MSM	20090803	20090901	0	29	2	2600
23548526	235588	195237	20090904	W	200909	2784.00 @ 1.506000		060378528T	2784	1.506	4192.7	R1310	A3MSM	20090803	20090901	0	29	2	2600
23548532	235654	195237	20090904	W	200909 Basic Service		Basic Serv	049532024T	0	0	29.36	R1210	A2M4	20090803	20090831	0.965517	28	1	2600
23548532	235654	195237	20090904	W	200909 Water Volume	.97 @ .202000	Water Volu	049532024T	0.97	0.202	0.2	R1210	A2M4	20090803	20090831	0.965517	28	1	2600
23548532	235654	195237	20090904	W	200909 Basic Service		Basic Serv	049532024T	0	0	1.04	R1210	A2M4	20090901	20090901	0.034483	1	1	2600
23548532	235654	195237	20090904	W	200909 Water Volume	.03 @ .201000	Water Volu	049532024T	0.03	0.201	0.01	R1210	A2M4	20090901	20090901	0.034483	1	1	2600
23548533	235655	195237	20090904	W	200909 Basic Service		Basic Serv	060453104T	0	0	97.35	R1310	A3M4S	20090803	20090901	0	29	2	2600
23548533	235655	195237	20090904	W	200909 Basic Service		Basic Serv	060453112T	0	0	97.35	R1310	A3MSM	20090803	20090901	0	29	2	2600
23548533	235655	195237	20090904	W	200909 Water Volume	4.00 @ .202000	Water Volu	060453112T	4	0.202	0.81	R1310	A3MSM	20090803	20090901	0	29	2	2600
23548533	235655	195237	20090904	W	200909	61.00 @ 3.207000		060453112T	61	3.207	195.63	R1310	A3MSM	20090803	20090901	0	29	2	2600
23548533	235655	195237	20090904	W	200909	435.00 @ 2.015000		060453112T	435	2.015	876.53	R1310	A3MSM	20090803	20090901	0	29	2	2600
23548533	235655	195237	20090904	W	200909	806.00 @ 1.506000		060453112T	806	1.506	1213.84	R1310	A3MSM	20090803	20090901	0	29	2	2600
23828995	235586	195237	20091006	W	200910 Basic Service		Basic Serv	049532009T	0	0	30.22	R1210	A2M4	20090901	20091001	0	30	1	2600
23828995	235586	195237	20091006	W	200910 Water Volume	4.00 @ .201000	Water Volu	049532009T	4	0.201	0.8	R1210	A2M4	20090901	20091001	0	30	1	2600
23828995	235586	195237	20091006	W	200910	61.00 @ 3.187000		049532009T	61	3.187	194.41	R1210	A2M4	20090901	20091001	0	30	1	2600
23828995	235586	195237	20091006	W	200910	42.00 @ 2.003000		049532009T	42	2.003	84.13	R1210	A2M4	20090901	20091001	0	30	1	2600
23828996	235587	195237	20091006	W	200910 Basic Service		Basic Serv	051136161T	0	0	30.22	R1210	A2M4	20090901	20091001	0	30	1	2600
23828996	235587	195237	20091006	W	200910 Water Volume	3.00 @ .201000	Water Volu	051136161T	3	0.201	0.6	R1210	A2M4	20090901	20091001	0	30	1	2600
23828997	235588	195237	20091006	W	200910 Basic Service		Basic Serv	060378544T	0	0	97.35	R1310	A3M4S	20090901	20091001	0	30	2	2600
23828997	235588	195237	20091006	W	200910 Basic Service		Basic Serv	060593283T	0	0	97.35	R1310	A3M4S	20090901	20091001	0	30	2	2600
23828997	235588	195237	20091006	W	200910 Basic Service		Basic Serv	060378528T	0	0	97.35	R1310	A3MSM	20090901	20091001	0	30	2	2600
23828997	235588	195237	20091006	W	200910 Water Volume	4.00 @ .202000	Water Volu	060378528T	4	0.202	0.81	R1310	A3MSM	20090901	20091001	0	30	2	2600
23828997	235588	195237	20091006	W	200910	61.00 @ 3.207000		060378528T	61	3.207	195.63	R1310	A3MSM	20090901	20091001	0	30	2	2600
23828997	235588	195237	20091006	W	200910	435.00 @ 2.015000		060378528T	435	2.015	876.53	R1310	A3MSM	20090901	20091001	0	30	2	2600
23828997	235588	195237	20091006	W	200910	2527.00 @ 1.506000		060378528T	2527	1.506	3805.66	R1310	A3MSM	20090901	20091001	0	30	2	2600
23829001	235655	195237	20091006	W	200910 Basic Service		Basic Serv	060453104T	0	0	97.35	R1310	A3M4S	20090901	20091001	0	30	2	2600
23829001	235655	195237	20091006	W	200910 Basic Service		Basic Serv	060453112T	0	0	97.35	R1310	A3MSM	20090901	20091001	0	30	2	2600
23829001	235655	195237	20091006	W	200910 Water Volume	4.00 @ .202000	Water Volu	060453112T	4	0.202	0.81	R1310	A3MSM	20090901	20091001	0	30	2	2600
23829001	235655	195237	20091006	W	200910	61.00 @ 3.207000		060453112T	61	3.207	195.63	R1310	A3MSM	20090901	20091001	0	30	2	2600
23829001	235655	195237	20091006	W	200910	435.00 @ 2.015000		060453112T	435	2.015	876.53	R1310	A3MSM	20090901	20091001	0	30	2	2600
23829001	235655	195237	20091006	W	200910	1031.00 @ 1.506000		060453112T	1031	1.506	1552.69	R1310	A3MSM	20090901	20091001	0	30	2	2600
23903549	235654	195237	20091014	W	200910 Basic Service		Basic Serv	049532024T	0	0	36.26	R1210	A2M4	20090901	20091007	0	36	1	2600
23903549	235654	195237	20091014	W	200910 Water Volume	1.00 @ .201000	Water Volu	049532024T	1	0.201	0.2	R1210	A2M4	20090901	20091007	0	36	1	2600
24117802	235586	195237	20091105	W	200911 Basic Service		Basic Serv	049532009T	0	0	30.22	R1210	A2M4	20091001	20091102	0	32	1	2600
24117802	235586	195237	20091105	W	200911 Water Volume	4.00 @ .201000	Water Volu	049532009T	4	0.201	0.8	R1210	A2M4	20091001	20091102	0	32	1	2600
24117802	235586	195237	20091105	W	200911	61.00 @ 3.187000		049532009T	61	3.187	194.41	R1210	A2M4	20091001	20091102	0	32	1	2600
24117803	235587	195237	20091105	W	200911 Basic Service		Basic Serv	051136161T	0	0	30.22	R1210	A2M4	20091001	20091102	0	32	1	2600
24117803	235587	195237	20091105	W	200911 Water Volume	4.00 @ .201000	Water Volu	051136161T	4	0.201	0.8	R1210	A2M4	20091001	20091102	0	32	1	2600
24117803	235587	195237	20091105	W	200911	1.00 @ 3.187000		051136161T	1	3.187	3.19	R1210	A2M4	20091001	20091102	0	32	1	2600
24117804	235588	195237	20091105	W	200911 Basic Service		Basic Serv	060378544T	0	0	97.35	R1310	A3M4S	20091001	20091102	0	32	2	2600
24117804	235588	195237	20091105	W	200911 Basic Service		Basic Serv	060593283T	0	0	97.35	R1310	A3M4S	20091001	20091102	0	32	2	2600
24117804	235588	195237	20091105	W	200911 Basic Service		Basic Serv	060378528T	0	0	97.35	R1310	A3MSM	20091001	20091102	0	32	2	2600
24117804	235588	195237	20091105	W	200911 Water Volume	4.00 @ .202000	Water Volu	060378528T	4	0.202	0.81	R1310	A3MSM	20091001	20091102	0	32	2	2600
24117804	235588	195237	20091105	W	200911	61.00 @ 3.207000		060378528T	61	3.207	195.63	R1310	A3MSM	20091001	20091102	0	32	2	2600
24117804	235588	195237	20091105	W	200911	435.00 @ 2.015000		060378528T	435	2.015	876.53	R1310	A3MSM	20091001	20091102	0	32	2	2600
24117804	235588	195237	20091105	W	200911	2258.00 @ 1.506000		060378528T	2258	1.506	3400.55	R1310	A3MSM	20091001	20091102	0	32	2	2600
24117808	235654	195237	20091105	W	200911 Basic Service		Basic Serv	049532024T	0	0	26.19	R1210	A2M4	20091007	20091102	0	26	1	2600
24117808	235654	195237	20091105	W	200911 Water Volume	3.47 @ .201000	Water Volu	049532024T	3.47	0.201	0.7	R1210	A2M4	20091007	20091102	0	26	1	2600
24117808	235654	195237	20091105	W	200911	4.53 @ 3.187000		049532024T	4.53	3.187	14.44	R1210	A2M4	20091007	20091102	0	26	1	2600
24117809	235655	195237	20091105	W	200911 Basic Service		Basic Serv	060453104T	0	0	97.35	R1310	A3M4S	20091001	20091102	0	32	2	2600
24117809	235655	195237	20091105	W	200911 Basic Service		Basic Serv	060453112T	0	0	97.35	R1310	A3MSM	20091001	20091102	0	32	2	2600
24117809	235655	195237	20091105	W	200911 Water Volume	4.00 @ .202000	Water Volu	060453112T	4	0.202	0.81	R1310	A3MSM	20091001	20091102	0	32	2	2600
24117809	235655	195237	20091105	W	200911	61.00 @ 3.207000		060453112T	61	3.207	195.63	R1310	A3MSM	20091001	20091102	0	32	2	2600
24117809	235655	195237	20091105	W	200911	435.00 @ 2.015000		060453112T	435	2.015	876.53	R1310	A3MSM	20091001	20091102	0	32	2	2600
24117809	235655	195237	20091105	W	200911	1219.00 @ 1.506000		060453112T	1219	1.506	1835.81	R1310	A3MSM	20091001	20091102	0	32	2	2600

24396535	235586	195237	20091209	W	200912	Basic Service				Basic Serv	049532009T	0	0	30.22	R1210	A2M4	20091102	20091202	0	30	1	2600
24396535	235586	195237	20091209	W	200912	Water Volume	4.00	@	.201000(	Water Volu	049532009T	4	0.201	0.8	R1210	A2M4	20091102	20091202	0	30	1	2600
24396535	235586	195237	20091209	W	200912		49.00	@	3.187000		049532009T	49	3.187	156.16	R1210	A2M4	20091102	20091202	0	30	1	2600
24396536	235587	195237	20091209	W	200912	Basic Service				Basic Serv	051136161T	0	0	30.22	R1210	A2M4	20091102	20091202	0	30	1	2600
24396536	235587	195237	20091209	W	200912	Water Volume	4.00	@	.201000(	Water Volu	051136161T	4	0.201	0.8	R1210	A2M4	20091102	20091202	0	30	1	2600
24396537	235588	195237	20091209	W	200912	Basic Service				Basic Serv	060378544T	0	0	97.35	R1310	A3M4S	20091102	20091202	0	30	2	2600
24396537	235588	195237	20091209	W	200912	Basic Service				Basic Serv	060593283T	0	0	97.35	R1310	A3M4S	20091102	20091202	0	30	2	2600
24396537	235588	195237	20091209	W	200912	Basic Service				Basic Serv	060378528T	0	0	97.35	R1310	A3MSM	20091102	20091202	0	30	2	2600
24396537	235588	195237	20091209	W	200912	Water Volume	4.00	@	.202000(	Water Volu	060378528T	4	0.202	0.81	R1310	A3MSM	20091102	20091202	0	30	2	2600
24396537	235588	195237	20091209	W	200912		61.00	@	3.207000		060378528T	61	3.207	195.63	R1310	A3MSM	20091102	20091202	0	30	2	2600
24396537	235588	195237	20091209	W	200912		435.00	@	2.015000(		060378528T	435	2.015	876.53	R1310	A3MSM	20091102	20091202	0	30	2	2600
24396537	235588	195237	20091209	W	200912		2169.00	@	1.506000(		060378528T	2169	1.506	3266.51	R1310	A3MSM	20091102	20091202	0	30	2	2600
24396542	235654	195237	20091209	W	200912	Basic Service				Basic Serv	049532024T	0	0	30.22	R1210	A2M4	20091102	20091202	0	30	1	2600
24396542	235654	195237	20091209	W	200912	Water Volume	2.00	@	.201000(	Water Volu	049532024T	2	0.201	0.4	R1210	A2M4	20091102	20091202	0	30	1	2600
24396543	235655	195237	20091209	W	200912	Basic Service				Basic Serv	060453104T	0	0	97.35	R1310	A3M4S	20091102	20091202	0	30	2	2600
24396543	235655	195237	20091209	W	200912	Basic Service				Basic Serv	060453112T	0	0	97.35	R1310	A3MSM	20091102	20091202	0	30	2	2600
24396543	235655	195237	20091209	W	200912	Water Volume	4.00	@	.202000(	Water Volu	060453112T	4	0.202	0.81	R1310	A3MSM	20091102	20091202	0	30	2	2600
24396543	235655	195237	20091209	W	200912		61.00	@	3.207000		060453112T	61	3.207	195.63	R1310	A3MSM	20091102	20091202	0	30	2	2600
24396543	235655	195237	20091209	W	200912		435.00	@	2.015000(		060453112T	435	2.015	876.53	R1310	A3MSM	20091102	20091202	0	30	2	2600
24396543	235655	195237	20091209	W	200912		1097.00	@	1.506000(		060453112T	1097	1.506	1652.08	R1310	A3MSM	20091102	20091202	0	30	2	2600
24668097	235586	195237	20100107	W	201001	Basic Service				Basic Serv	049532009T	0	0	30.22	R1210	A2M4	20091202	20100104	0	33	1	2600
24668097	235586	195237	20100107	W	201001	Water Volume	4.00	@	.201000(	Water Volu	049532009T	4	0.201	0.8	R1210	A2M4	20091202	20100104	0	33	1	2600
24668097	235586	195237	20100107	W	201001		43.00	@	3.187000		049532009T	43	3.187	137.04	R1210	A2M4	20091202	20100104	0	33	1	2600
24668098	235587	195237	20100107	W	201001	Basic Service				Basic Serv	051136161T	0	0	30.22	R1210	A2M4	20091202	20100104	0	33	1	2600
24668098	235587	195237	20100107	W	201001	Water Volume	3.00	@	.201000(	Water Volu	051136161T	3	0.201	0.6	R1210	A2M4	20091202	20100104	0	33	1	2600
24668099	235588	195237	20100107	W	201001	Basic Service				Basic Serv	060378544T	0	0	97.35	R1310	A3M4S	20091202	20100104	0	33	2	2600
24668099	235588	195237	20100107	W	201001	Basic Service				Basic Serv	060593283T	0	0	97.35	R1310	A3M4S	20091202	20100104	0	33	2	2600
24668099	235588	195237	20100107	W	201001	Basic Service				Basic Serv	060378528T	0	0	97.35	R1310	A3MSM	20091202	20100104	0	33	2	2600
24668099	235588	195237	20100107	W	201001	Water Volume	4.00	@	.202000(	Water Volu	060378528T	4	0.202	0.81	R1310	A3MSM	20091202	20100104	0	33	2	2600
24668099	235588	195237	20100107	W	201001		61.00	@	3.207000		060378528T	61	3.207	195.63	R1310	A3MSM	20091202	20100104	0	33	2	2600
24668099	235588	195237	20100107	W	201001		435.00	@	2.015000(		060378528T	435	2.015	876.53	R1310	A3MSM	20091202	20100104	0	33	2	2600
24668099	235588	195237	20100107	W	201001		2086.00	@	1.506000(		060378528T	2086	1.506	3141.52	R1310	A3MSM	20091202	20100104	0	33	2	2600
24668104	235654	195237	20100107	W	201001	Basic Service				Basic Serv	049532024T	0	0	30.22	R1210	A2M4	20091202	20100104	0	33	1	2600
24668104	235654	195237	20100107	W	201001	Water Volume	2.00	@	.201000(	Water Volu	049532024T	2	0.201	0.4	R1210	A2M4	20091202	20100104	0	33	1	2600
24668105	235655	195237	20100107	W	201001	Basic Service				Basic Serv	060453104T	0	0	97.35	R1310	A3M4S	20091202	20100104	0	33	2	2600
24668105	235655	195237	20100107	W	201001	Basic Service				Basic Serv	060453112T	0	0	97.35	R1310	A3MSM	20091202	20100104	0	33	2	2600
24668105	235655	195237	20100107	W	201001	Water Volume	4.00	@	.202000(	Water Volu	060453112T	4	0.202	0.81	R1310	A3MSM	20091202	20100104	0	33	2	2600
24668105	235655	195237	20100107	W	201001		61.00	@	3.207000		060453112T	61	3.207	195.63	R1310	A3MSM	20091202	20100104	0	33	2	2600
24668105	235655	195237	20100107	W	201001		435.00	@	2.015000(		060453112T	435	2.015	876.53	R1310	A3MSM	20091202	20100104	0	33	2	2600
24668105	235655	195237	20100107	W	201001		1315.00	@	1.506000(		060453112T	1315	1.506	1980.39	R1310	A3MSM	20091202	20100104	0	33	2	2600
24925347	235586	195237	20100204	W	201002	Basic Service				Basic Serv	049532009T	0	0	30.22	R1210	A2M4	20100104	20100201	0	28	1	2600
24925347	235586	195237	20100204	W	201002	Water Volume	4.00	@	.201000(	Water Volu	049532009T	4	0.201	0.8	R1210	A2M4	20100104	20100201	0	28	1	2600
24925347	235586	195237	20100204	W	201002		37.00	@	3.187000		049532009T	37	3.187	117.92	R1210	A2M4	20100104	20100201	0	28	1	2600
24925348	235587	195237	20100204	W	201002	Basic Service				Basic Serv	051136161T	0	0	30.22	R1210	A2M4	20100104	20100201	0	28	1	2600
24925348	235587	195237	20100204	W	201002	Water Volume	4.00	@	.201000(	Water Volu	051136161T	4	0.201	0.8	R1210	A2M4	20100104	20100201	0	28	1	2600
24925349	235588	195237	20100204	W	201002	Basic Service				Basic Serv	060378544T	0	0	97.35	R1310	A3M4S	20100104	20100201	0	28	2	2600
24925349	235588	195237	20100204	W	201002	Basic Service				Basic Serv	060593283T	0	0	97.35	R1310	A3M4S	20100104	20100201	0	28	2	2600
24925349	235588	195237	20100204	W	201002	Basic Service				Basic Serv	060378528T	0	0	97.35	R1310	A3MSM	20100104	20100201	0	28	2	2600
24925349	235588	195237	20100204	W	201002	Water Volume	4.00	@	.202000(	Water Volu	060378528T	4	0.202	0.81	R1310	A3MSM	20100104	20100201	0	28	2	2600
24925349	235588	195237	20100204	W	201002		61.00	@	3.207000		060378528T	61	3.207	195.63	R1310	A3MSM	20100104	20100201	0	28	2	2600
24925349	235588	195237	20100204	W	201002		435.00	@	2.015000(		060378528T	435	2.015	876.53	R1310	A3MSM	20100104	20100201	0	28	2	2600
24925349	235588	195237	20100204	W	201002		2702.00	@	1.506000(		060378528T	2702	1.506	4069.21	R1310	A3MSM	20100104	20100201	0	28	2	2600
24925353	235654	195237	20100204	W	201002	Basic Service				Basic Serv	049532024T	0	0	30.22	R1210	A2M4	20100104	20100201	0	28	1	2600
24925353	235654	195237	20100204	W	201002	Water Volume	4.00	@	.201000(	Water Volu	049532024T	4	0.201	0.8	R1210	A2M4	20100104	20100201	0	28	1	2600
24925354	235655	195237	20100204	W	201002	Basic Service				Basic Serv	060453104T	0	0	97.35	R1310	A3M4S	20100104	20100201	0	28	2	2600

24925354	235655	195237	20100204	W	201002	Basic Service			Basic Serv	060453112T	0	0	97.35	R1310	A3MSM	20100104	20100201	0	28	2	2600
24925354	235655	195237	20100204	W	201002	Water Volume	4.00	@ .202000(	Water Volu	060453112T	4	0.202	0.81	R1310	A3MSM	20100104	20100201	0	28	2	2600
24925354	235655	195237	20100204	W	201002		61.00	@ 3.207000		060453112T	61	3.207	195.63	R1310	A3MSM	20100104	20100201	0	28	2	2600
24925354	235655	195237	20100204	W	201002		435.00	@ 2.015000(		060453112T	435	2.015	876.53	R1310	A3MSM	20100104	20100201	0	28	2	2600
24925354	235655	195237	20100204	W	201002		1246.00	@ 1.506000(		060453112T	1246	1.506	1876.48	R1310	A3MSM	20100104	20100201	0	28	2	2600
25194622	235586	195237	20100305	W	201003	Basic Service			Basic Serv	049532009T	0	0	30.22	R1210	A2M4	20100201	20100302	0	29	1	2600
25194622	235586	195237	20100305	W	201003	Water Volume	4.00	@ .201000(	Water Volu	049532009T	4	0.201	0.8	R1210	A2M4	20100201	20100302	0	29	1	2600
25194622	235586	195237	20100305	W	201003		50.00	@ 3.187000		049532009T	50	3.187	159.35	R1210	A2M4	20100201	20100302	0	29	1	2600
25194623	235587	195237	20100305	W	201003	Basic Service			Basic Serv	051136161T	0	0	30.22	R1210	A2M4	20100201	20100302	0	29	1	2600
25194623	235587	195237	20100305	W	201003	Water Volume	4.00	@ .201000(	Water Volu	051136161T	4	0.201	0.8	R1210	A2M4	20100201	20100302	0	29	1	2600
25194623	235587	195237	20100305	W	201003		20.00	@ 3.187000		051136161T	20	3.187	63.74	R1210	A2M4	20100201	20100302	0	29	1	2600
25194624	235588	195237	20100305	W	201003	Basic Service			Basic Serv	060378544T	0	0	97.35	R1310	A3M4S	20100201	20100302	0	29	2	2600
25194624	235588	195237	20100305	W	201003	Basic Service			Basic Serv	060593283T	0	0	97.35	R1310	A3M4S	20100201	20100302	0	29	2	2600
25194624	235588	195237	20100305	W	201003	Basic Service			Basic Serv	060378528T	0	0	97.35	R1310	A3MSM	20100201	20100302	0	29	2	2600
25194624	235588	195237	20100305	W	201003	Water Volume	4.00	@ .202000(	Water Volu	060378528T	4	0.202	0.81	R1310	A3MSM	20100201	20100302	0	29	2	2600
25194624	235588	195237	20100305	W	201003		61.00	@ 3.207000		060378528T	61	3.207	195.63	R1310	A3MSM	20100201	20100302	0	29	2	2600
25194624	235588	195237	20100305	W	201003		435.00	@ 2.015000(		060378528T	435	2.015	876.53	R1310	A3MSM	20100201	20100302	0	29	2	2600
25194624	235588	195237	20100305	W	201003		2879.00	@ 1.506000(		060378528T	2879	1.506	4335.77	R1310	A3MSM	20100201	20100302	0	29	2	2600
25194628	235654	195237	20100305	W	201003	Basic Service			Basic Serv	049532024T	0	0	30.22	R1210	A2M4	20100201	20100302	0	29	1	2600
25194628	235654	195237	20100305	W	201003	Water Volume	1.00	@ .201000(	Water Volu	049532024T	1	0.201	0.2	R1210	A2M4	20100201	20100302	0	29	1	2600
25194629	235655	195237	20100305	W	201003	Basic Service			Basic Serv	060453104T	0	0	97.35	R1310	A3M4S	20100201	20100302	0	29	2	2600
25194629	235655	195237	20100305	W	201003	Basic Service			Basic Serv	060453112T	0	0	97.35	R1310	A3MSM	20100201	20100302	0	29	2	2600
25194629	235655	195237	20100305	W	201003	Water Volume	4.00	@ .202000(	Water Volu	060453112T	4	0.202	0.81	R1310	A3MSM	20100201	20100302	0	29	2	2600
25194629	235655	195237	20100305	W	201003		61.00	@ 3.207000		060453112T	61	3.207	195.63	R1310	A3MSM	20100201	20100302	0	29	2	2600
25194629	235655	195237	20100305	W	201003		435.00	@ 2.015000(		060453112T	435	2.015	876.53	R1310	A3MSM	20100201	20100302	0	29	2	2600
25194629	235655	195237	20100305	W	201003		1089.00	@ 1.506000(		060453112T	1089	1.506	1640.03	R1310	A3MSM	20100201	20100302	0	29	2	2600
25454855	235586	195237	20100405	W	201004	Basic Service			Basic Serv	049532009T	0	0	30.22	R1210	A2M4	20100302	20100331	0	29	1	2600
25454855	235586	195237	20100405	W	201004	Water Volume	4.00	@ .201000(	Water Volu	049532009T	4	0.201	0.8	R1210	A2M4	20100302	20100331	0	29	1	2600
25454855	235586	195237	20100405	W	201004		56.00	@ 3.187000		049532009T	56	3.187	178.47	R1210	A2M4	20100302	20100331	0	29	1	2600
25454856	235587	195237	20100405	W	201004	Basic Service			Basic Serv	051136161T	0	0	30.22	R1210	A2M4	20100302	20100331	0	29	1	2600
25454856	235587	195237	20100405	W	201004	Water Volume	4.00	@ .201000(	Water Volu	051136161T	4	0.201	0.8	R1210	A2M4	20100302	20100331	0	29	1	2600
25454857	235588	195237	20100405	W	201004	Basic Service			Basic Serv	060378544T	0	0	97.35	R1310	A3M4S	20100302	20100331	0	29	2	2600
25454857	235588	195237	20100405	W	201004	Basic Service			Basic Serv	060593283T	0	0	97.35	R1310	A3M4S	20100302	20100331	0	29	2	2600
25454857	235588	195237	20100405	W	201004	Basic Service			Basic Serv	060378528T	0	0	97.35	R1310	A3MSM	20100302	20100331	0	29	2	2600
25454857	235588	195237	20100405	W	201004	Water Volume	4.00	@ .202000(	Water Volu	060378528T	4	0.202	0.81	R1310	A3MSM	20100302	20100331	0	29	2	2600
25454857	235588	195237	20100405	W	201004		61.00	@ 3.207000		060378528T	61	3.207	195.63	R1310	A3MSM	20100302	20100331	0	29	2	2600
25454857	235588	195237	20100405	W	201004		435.00	@ 2.015000(		060378528T	435	2.015	876.53	R1310	A3MSM	20100302	20100331	0	29	2	2600
25454857	235588	195237	20100405	W	201004		2823.00	@ 1.506000(		060378528T	2823	1.506	4251.44	R1310	A3MSM	20100302	20100331	0	29	2	2600
25454861	235654	195237	20100405	W	201004	Basic Service			Basic Serv	049532024T	0	0	30.22	R1210	A2M4	20100302	20100331	0	29	1	2600
25454861	235654	195237	20100405	W	201004	Water Volume	4.00	@ .201000(	Water Volu	049532024T	4	0.201	0.8	R1210	A2M4	20100302	20100331	0	29	1	2600
25454861	235654	195237	20100405	W	201004		1.00	@ 3.187000		049532024T	1	3.187	3.19	R1210	A2M4	20100302	20100331	0	29	1	2600
25454862	235655	195237	20100405	W	201004	Basic Service			Basic Serv	060453104T	0	0	97.35	R1310	A3M4S	20100302	20100331	0	29	2	2600
25454862	235655	195237	20100405	W	201004	Basic Service			Basic Serv	060453112T	0	0	97.35	R1310	A3MSM	20100302	20100331	0	29	2	2600
25454862	235655	195237	20100405	W	201004	Water Volume	4.00	@ .202000(	Water Volu	060453112T	4	0.202	0.81	R1310	A3MSM	20100302	20100331	0	29	2	2600
25454862	235655	195237	20100405	W	201004		61.00	@ 3.207000		060453112T	61	3.207	195.63	R1310	A3MSM	20100302	20100331	0	29	2	2600
25454862	235655	195237	20100405	W	201004		435.00	@ 2.015000(		060453112T	435	2.015	876.53	R1310	A3MSM	20100302	20100331	0	29	2	2600
25454862	235655	195237	20100405	W	201004		959.00	@ 1.506000(		060453112T	959	1.506	1444.25	R1310	A3MSM	20100302	20100331	0	29	2	2600
25738894	235586	195237	20100506	W	201005	Basic Service			Basic Serv	049532009T	0	0	30.22	R1210	A2M4	20100331	20100503	0	33	1	2600
25738894	235586	195237	20100506	W	201005	Water Volume	4.00	@ .201000(	Water Volu	049532009T	4	0.201	0.8	R1210	A2M4	20100331	20100503	0	33	1	2600
25738894	235586	195237	20100506	W	201005		61.00	@ 3.187000		049532009T	61	3.187	194.41	R1210	A2M4	20100331	20100503	0	33	1	2600
25738894	235586	195237	20100506	W	201005		10.00	@ 2.003000		049532009T	10	2.003	20.03	R1210	A2M4	20100331	20100503	0	33	1	2600
25738895	235587	195237	20100506	W	201005	Basic Service			Basic Serv	051136161T	0	0	30.22	R1210	A2M4	20100331	20100503	0	33	1	2600
25738895	235587	195237	20100506	W	201005	Water Volume	3.00	@ .201000(	Water Volu	051136161T	3	0.201	0.6	R1210	A2M4	20100331	20100503	0	33	1	2600
25738896	235588	195237	20100506	W	201005	Basic Service			Basic Serv	060378544T	0	0	97.35	R1310	A3M4S	20100331	20100503	0	33	2	2600
25738896	235588	195237	20100506	W	201005	Basic Service			Basic Serv	060593283T	0	0	97.35	R1310	A3M4S	20100331	20100503	0	33	2	2600
25738896	235588	195237	20100506	W	201005	Basic Service			Basic Serv	060378528T	0	0	97.35	R1310	A3MSM	20100331	20100503	0	33	2	2600

25738896	235588	195237	20100506	W	201005 Water Volume	4.00 @ .202000(	Water Volu	060378528T	4	0.202	0.81 R1310	A3MSM	20100331	20100503	0	33	2	2600
25738896	235588	195237	20100506	W	201005	61.00 @ 3.207000		060378528T	61	3.207	195.63 R1310	A3MSM	20100331	20100503	0	33	2	2600
25738896	235588	195237	20100506	W	201005	435.00 @ 2.015000(		060378528T	435	2.015	876.53 R1310	A3MSM	20100331	20100503	0	33	2	2600
25738896	235588	195237	20100506	W	201005	3069.00 @ 1.506000(		060378528T	3069	1.506	4621.91 R1310	A3MSM	20100331	20100503	0	33	2	2600
25738900	235654	195237	20100506	W	201005 Basic Service		Basic Serv	049532024T	0	0	30.22 R1210	A2M4	20100331	20100503	0	33	1	2600
25738900	235654	195237	20100506	W	201005 Water Volume	3.00 @ .201000(	Water Volu	049532024T	3	0.201	0.6 R1210	A2M4	20100331	20100503	0	33	1	2600
25738901	235655	195237	20100506	W	201005 Basic Service		Basic Serv	060453104T	0	0	97.35 R1310	A3M4S	20100331	20100503	0	33	2	2600
25738901	235655	195237	20100506	W	201005 Basic Service		Basic Serv	060453112T	0	0	97.35 R1310	A3MSM	20100331	20100503	0	33	2	2600
25738901	235655	195237	20100506	W	201005 Water Volume	4.00 @ .202000(	Water Volu	060453112T	4	0.202	0.81 R1310	A3MSM	20100331	20100503	0	33	2	2600
25738901	235655	195237	20100506	W	201005	61.00 @ 3.207000		060453112T	61	3.207	195.63 R1310	A3MSM	20100331	20100503	0	33	2	2600
25738901	235655	195237	20100506	W	201005	435.00 @ 2.015000(		060453112T	435	2.015	876.53 R1310	A3MSM	20100331	20100503	0	33	2	2600
25738901	235655	195237	20100506	W	201005	1388.00 @ 1.506000(		060453112T	1388	1.506	2090.33 R1310	A3MSM	20100331	20100503	0	33	2	2600
26004572	235586	195237	20100607	W	201006 Basic Service		Basic Serv	049532009T	0	0	30.22 R1210	A2M4	20100503	20100602	0	30	1	2600
26004572	235586	195237	20100607	W	201006 Water Volume	4.00 @ .201000(	Water Volu	049532009T	4	0.201	0.8 R1210	A2M4	20100503	20100602	0	30	1	2600
26004572	235586	195237	20100607	W	201006	44.00 @ 3.187000		049532009T	44	3.187	140.23 R1210	A2M4	20100503	20100602	0	30	1	2600
26004573	235587	195237	20100607	W	201006 Basic Service		Basic Serv	051136161T	0	0	30.22 R1210	A2M4	20100503	20100602	0	30	1	2600
26004573	235587	195237	20100607	W	201006 Water Volume	3.00 @ .201000(	Water Volu	051136161T	3	0.201	0.6 R1210	A2M4	20100503	20100602	0	30	1	2600
26004574	235588	195237	20100607	W	201006 Basic Service		Basic Serv	060378544T	0	0	97.35 R1310	A3M4S	20100503	20100602	0	30	2	2600
26004574	235588	195237	20100607	W	201006 Basic Service		Basic Serv	060593283T	0	0	97.35 R1310	A3M4S	20100503	20100602	0	30	2	2600
26004574	235588	195237	20100607	W	201006 Basic Service		Basic Serv	060378528T	0	0	97.35 R1310	A3MSM	20100503	20100602	0	30	2	2600
26004574	235588	195237	20100607	W	201006 Water Volume	4.00 @ .202000(	Water Volu	060378528T	4	0.202	0.81 R1310	A3MSM	20100503	20100602	0	30	2	2600
26004574	235588	195237	20100607	W	201006	61.00 @ 3.207000		060378528T	61	3.207	195.63 R1310	A3MSM	20100503	20100602	0	30	2	2600
26004574	235588	195237	20100607	W	201006	435.00 @ 2.015000(		060378528T	435	2.015	876.53 R1310	A3MSM	20100503	20100602	0	30	2	2600
26004574	235588	195237	20100607	W	201006	3154.00 @ 1.506000(		060378528T	3154	1.506	4749.92 R1310	A3MSM	20100503	20100602	0	30	2	2600
26004578	235654	195237	20100607	W	201006 Basic Service		Basic Serv	049532024T	0	0	30.22 R1210	A2M4	20100503	20100602	0	30	1	2600
26004578	235654	195237	20100607	W	201006 Water Volume	1.00 @ .201000(	Water Volu	049532024T	1	0.201	0.2 R1210	A2M4	20100503	20100602	0	30	1	2600
26004579	235655	195237	20100607	W	201006 Basic Service		Basic Serv	060453104T	0	0	97.35 R1310	A3M4S	20100503	20100602	0	30	2	2600
26004579	235655	195237	20100607	W	201006 Basic Service		Basic Serv	060453112T	0	0	97.35 R1310	A3MSM	20100503	20100602	0	30	2	2600
26004579	235655	195237	20100607	W	201006 Water Volume	4.00 @ .202000(	Water Volu	060453112T	4	0.202	0.81 R1310	A3MSM	20100503	20100602	0	30	2	2600
26004579	235655	195237	20100607	W	201006	61.00 @ 3.207000		060453112T	61	3.207	195.63 R1310	A3MSM	20100503	20100602	0	30	2	2600
26004579	235655	195237	20100607	W	201006	435.00 @ 2.015000(		060453112T	435	2.015	876.53 R1310	A3MSM	20100503	20100602	0	30	2	2600
26004579	235655	195237	20100607	W	201006	662.00 @ 1.506000(		060453112T	662	1.506	996.97 R1310	A3MSM	20100503	20100602	0	30	2	2600
26265603	235587	195237	20100707	W	201007 Basic Service		Basic Serv	051136161T	0	0	30.22 R1210	A2M4	20100602	20100701	0	29	1	2600
26265603	235587	195237	20100707	W	201007 Water Volume	3.00 @ .201000(	Water Volu	051136161T	3	0.201	0.6 R1210	A2M4	20100602	20100701	0	29	1	2600
26265606	235654	195237	20100707	W	201007 Basic Service		Basic Serv	049532024T	0	0	30.22 R1210	A2M4	20100602	20100701	0	29	1	2600
26265606	235654	195237	20100707	W	201007 Water Volume	1.00 @ .201000(	Water Volu	049532024T	1	0.201	0.2 R1210	A2M4	20100602	20100701	0	29	1	2600
26290231	235586	195237	20100708	W	201007 Basic Service		Basic Serv	049532009T	0	0	30.22 R1210	A2M4	20100602	20100701	0	29	1	2600
26290231	235586	195237	20100708	W	201007 Water Volume	4.00 @ .201000(	Water Volu	049532009T	4	0.201	0.8 R1210	A2M4	20100602	20100701	0	29	1	2600
26290231	235586	195237	20100708	W	201007	61.00 @ 3.187000		049532009T	61	3.187	194.41 R1210	A2M4	20100602	20100701	0	29	1	2600
26290231	235586	195237	20100708	W	201007	129.00 @ 2.003000(		049532009T	129	2.003	258.39 R1210	A2M4	20100602	20100701	0	29	1	2600
26290232	235588	195237	20100708	W	201007 Basic Service		Basic Serv	060378544T	0	0	97.35 R1310	A3M4S	20100602	20100701	0	29	2	2600
26290232	235588	195237	20100708	W	201007 Basic Service		Basic Serv	060593283T	0	0	97.35 R1310	A3M4S	20100602	20100701	0	29	2	2600
26290232	235588	195237	20100708	W	201007 Basic Service		Basic Serv	060378528T	0	0	97.35 R1310	A3MSM	20100602	20100701	0	29	2	2600
26290232	235588	195237	20100708	W	201007 Water Volume	4.00 @ .202000(	Water Volu	060378528T	4	0.202	0.81 R1310	A3MSM	20100602	20100701	0	29	2	2600
26290232	235588	195237	20100708	W	201007	61.00 @ 3.207000		060378528T	61	3.207	195.63 R1310	A3MSM	20100602	20100701	0	29	2	2600
26290232	235588	195237	20100708	W	201007	435.00 @ 2.015000(		060378528T	435	2.015	876.53 R1310	A3MSM	20100602	20100701	0	29	2	2600
26290232	235588	195237	20100708	W	201007	2515.00 @ 1.506000(		060378528T	2515	1.506	3787.59 R1310	A3MSM	20100602	20100701	0	29	2	2600
26290233	235655	195237	20100708	W	201007 Basic Service		Basic Serv	060453104T	0	0	97.35 R1310	A3M4S	20100602	20100701	0	29	2	2600
26290233	235655	195237	20100708	W	201007 Basic Service		Basic Serv	060453112T	0	0	97.35 R1310	A3MSM	20100602	20100701	0	29	2	2600
26290233	235655	195237	20100708	W	201007 Water Volume	4.00 @ .202000(	Water Volu	060453112T	4	0.202	0.81 R1310	A3MSM	20100602	20100701	0	29	2	2600
26290233	235655	195237	20100708	W	201007	61.00 @ 3.207000		060453112T	61	3.207	195.63 R1310	A3MSM	20100602	20100701	0	29	2	2600
26290233	235655	195237	20100708	W	201007	435.00 @ 2.015000(		060453112T	435	2.015	876.53 R1310	A3MSM	20100602	20100701	0	29	2	2600
26290233	235655	195237	20100708	W	201007	633.00 @ 1.506000(		060453112T	633	1.506	953.3 R1310	A3MSM	20100602	20100701	0	29	2	2600
26539633	235586	195237	20100805	W	201008 Basic Service		Basic Serv	049532009T	0	0	30.22 R1210	A2M4	20100701	20100802	0	32	1	2600
26539633	235586	195237	20100805	W	201008 Water Volume	4.00 @ .201000(	Water Volu	049532009T	4	0.201	0.8 R1210	A2M4	20100701	20100802	0	32	1	2600
26539633	235586	195237	20100805	W	201008	61.00 @ 3.187000		049532009T	61	3.187	194.41 R1210	A2M4	20100701	20100802	0	32	1	2600

26539633	235586	195237	20100805	W	201008	72.00 @ 2.003000		049532009T	72	2.003	144.22	R1210	A2M4	20100701	20100802	0	32 1 2600
26539634	235587	195237	20100805	W	201008 Basic Service		Basic Serv	051136161T	0	0	30.22	R1210	A2M4	20100701	20100802	0	32 1 2600
26539634	235587	195237	20100805	W	201008 Water Volume	3.00 @ .201000(	Water Volu	051136161T	3	0.201	0.6	R1210	A2M4	20100701	20100802	0	32 1 2600
26539635	235588	195237	20100805	W	201008 Basic Service		Basic Serv	060378544T	0	0	97.35	R1310	A3M4S	20100701	20100802	0	32 2 2600
26539635	235588	195237	20100805	W	201008 Basic Service		Basic Serv	060593283T	0	0	97.35	R1310	A3M4S	20100701	20100802	0	32 2 2600
26539635	235588	195237	20100805	W	201008 Basic Service		Basic Serv	060378528T	0	0	97.35	R1310	A3MSM	20100701	20100802	0	32 2 2600
26539635	235588	195237	20100805	W	201008 Water Volume	4.00 @ .202000(	Water Volu	060378528T	4	0.202	0.81	R1310	A3MSM	20100701	20100802	0	32 2 2600
26539635	235588	195237	20100805	W	201008	61.00 @ 3.207000		060378528T	61	3.207	195.63	R1310	A3MSM	20100701	20100802	0	32 2 2600
26539635	235588	195237	20100805	W	201008	435.00 @ 2.015000		060378528T	435	2.015	876.53	R1310	A3MSM	20100701	20100802	0	32 2 2600
26539635	235588	195237	20100805	W	201008	2462.00 @ 1.506000		060378528T	2462	1.506	3707.77	R1310	A3MSM	20100701	20100802	0	32 2 2600
26539638	235654	195237	20100805	W	201008 Basic Service		Basic Serv	049532024T	0	0	30.22	R1210	A2M4	20100701	20100802	0	32 1 2600
26539638	235654	195237	20100805	W	201008 Water Volume	2.00 @ .201000(	Water Volu	049532024T	2	0.201	0.4	R1210	A2M4	20100701	20100802	0	32 1 2600
26539639	235655	195237	20100805	W	201008 Basic Service		Basic Serv	060453104T	0	0	97.35	R1310	A3M4S	20100701	20100802	0	32 2 2600
26539639	235655	195237	20100805	W	201008 Basic Service		Basic Serv	060453112T	0	0	97.35	R1310	A3MSM	20100701	20100802	0	32 2 2600
26539639	235655	195237	20100805	W	201008 Water Volume	4.00 @ .202000(	Water Volu	060453112T	4	0.202	0.81	R1310	A3MSM	20100701	20100802	0	32 2 2600
26539639	235655	195237	20100805	W	201008	61.00 @ 3.207000		060453112T	61	3.207	195.63	R1310	A3MSM	20100701	20100802	0	32 2 2600
26539639	235655	195237	20100805	W	201008	435.00 @ 2.015000		060453112T	435	2.015	876.53	R1310	A3MSM	20100701	20100802	0	32 2 2600
26539639	235655	195237	20100805	W	201008	535.00 @ 1.506000		060453112T	535	1.506	805.71	R1310	A3MSM	20100701	20100802	0	32 2 2600
26817035	235586	195237	20100907	W	201009 Basic Service		Basic Serv	049532009T	0	0	30.22	R1210	A2M4	20100802	20100901	0	30 1 2600
26817035	235586	195237	20100907	W	201009 Water Volume	4.00 @ .201000(	Water Volu	049532009T	4	0.201	0.8	R1210	A2M4	20100802	20100901	0	30 1 2600
26817035	235586	195237	20100907	W	201009	56.00 @ 3.187000		049532009T	56	3.187	178.47	R1210	A2M4	20100802	20100901	0	30 1 2600
26817036	235587	195237	20100907	W	201009 Basic Service		Basic Serv	051136161T	0	0	30.22	R1210	A2M4	20100802	20100901	0	30 1 2600
26817036	235587	195237	20100907	W	201009 Water Volume	4.00 @ .201000(	Water Volu	051136161T	4	0.201	0.8	R1210	A2M4	20100802	20100901	0	30 1 2600
26817037	235588	195237	20100907	W	201009 Basic Service		Basic Serv	060378544T	0	0	97.35	R1310	A3M4S	20100802	20100901	0	30 2 2600
26817037	235588	195237	20100907	W	201009 Basic Service		Basic Serv	060593283T	0	0	97.35	R1310	A3M4S	20100802	20100901	0	30 2 2600
26817037	235588	195237	20100907	W	201009 Basic Service		Basic Serv	060378528T	0	0	97.35	R1310	A3MSM	20100802	20100901	0	30 2 2600
26817037	235588	195237	20100907	W	201009 Water Volume	4.00 @ .202000(	Water Volu	060378528T	4	0.202	0.81	R1310	A3MSM	20100802	20100901	0	30 2 2600
26817037	235588	195237	20100907	W	201009	61.00 @ 3.207000		060378528T	61	3.207	195.63	R1310	A3MSM	20100802	20100901	0	30 2 2600
26817037	235588	195237	20100907	W	201009	435.00 @ 2.015000		060378528T	435	2.015	876.53	R1310	A3MSM	20100802	20100901	0	30 2 2600
26817037	235588	195237	20100907	W	201009	3017.00 @ 1.506000		060378528T	3017	1.506	4543.6	R1310	A3MSM	20100802	20100901	0	30 2 2600
26817040	235654	195237	20100907	W	201009 Basic Service		Basic Serv	049532024T	0	0	30.22	R1210	A2M4	20100802	20100901	0	30 1 2600
26817041	235655	195237	20100907	W	201009 Basic Service		Basic Serv	060453104T	0	0	97.35	R1310	A3M4S	20100802	20100901	0	30 2 2600
26817041	235655	195237	20100907	W	201009 Basic Service		Basic Serv	060453112T	0	0	97.35	R1310	A3MSM	20100802	20100901	0	30 2 2600
26817041	235655	195237	20100907	W	201009 Water Volume	4.00 @ .202000(	Water Volu	060453112T	4	0.202	0.81	R1310	A3MSM	20100802	20100901	0	30 2 2600
26817041	235655	195237	20100907	W	201009	61.00 @ 3.207000		060453112T	61	3.207	195.63	R1310	A3MSM	20100802	20100901	0	30 2 2600
26817041	235655	195237	20100907	W	201009	435.00 @ 2.015000		060453112T	435	2.015	876.53	R1310	A3MSM	20100802	20100901	0	30 2 2600
26817041	235655	195237	20100907	W	201009	528.00 @ 1.506000		060453112T	528	1.506	795.17	R1310	A3MSM	20100802	20100901	0	30 2 2600
27080940	235586	195237	20101006	W	201010 Basic Service		Basic Serv	049532009T	0	0	30.22	R1210	A2M4	20100901	20101001	0	30 1 2600
27080940	235586	195237	20101006	W	201010 Water Volume	4.00 @ .201000(	Water Volu	049532009T	4	0.201	0.8	R1210	A2M4	20100901	20101001	0	30 1 2600
27080940	235586	195237	20101006	W	201010	44.00 @ 3.187000		049532009T	44	3.187	140.23	R1210	A2M4	20100901	20101001	0	30 1 2600
27080941	235587	195237	20101006	W	201010 Basic Service		Basic Serv	051136161T	0	0	30.22	R1210	A2M4	20100901	20101001	0	30 1 2600
27080941	235587	195237	20101006	W	201010 Water Volume	4.00 @ .201000(	Water Volu	051136161T	4	0.201	0.8	R1210	A2M4	20100901	20101001	0	30 1 2600
27080942	235588	195237	20101006	W	201010 Basic Service		Basic Serv	060378544T	0	0	97.35	R1310	A3M4S	20100901	20101001	0	30 2 2600
27080942	235588	195237	20101006	W	201010 Basic Service		Basic Serv	060593283T	0	0	97.35	R1310	A3M4S	20100901	20101001	0	30 2 2600
27080942	235588	195237	20101006	W	201010 Basic Service		Basic Serv	060378528T	0	0	97.35	R1310	A3MSM	20100901	20101001	0	30 2 2600
27080942	235588	195237	20101006	W	201010 Water Volume	4.00 @ .202000(	Water Volu	060378528T	4	0.202	0.81	R1310	A3MSM	20100901	20101001	0	30 2 2600
27080942	235588	195237	20101006	W	201010	61.00 @ 3.207000		060378528T	61	3.207	195.63	R1310	A3MSM	20100901	20101001	0	30 2 2600
27080942	235588	195237	20101006	W	201010	435.00 @ 2.015000		060378528T	435	2.015	876.53	R1310	A3MSM	20100901	20101001	0	30 2 2600
27080942	235588	195237	20101006	W	201010	3170.00 @ 1.506000		060378528T	3170	1.506	4774.02	R1310	A3MSM	20100901	20101001	0	30 2 2600
27080945	235654	195237	20101006	W	201010 Basic Service		Basic Serv	049532024T	0	0	30.22	R1210	A2M4	20100901	20101001	0	30 1 2600
27080946	235655	195237	20101006	W	201010 Basic Service		Basic Serv	060453104T	0	0	97.35	R1310	A3M4S	20100901	20101001	0	30 2 2600
27080946	235655	195237	20101006	W	201010 Basic Service		Basic Serv	060453112T	0	0	97.35	R1310	A3MSM	20100901	20101001	0	30 2 2600
27080946	235655	195237	20101006	W	201010 Water Volume	4.00 @ .202000(	Water Volu	060453112T	4	0.202	0.81	R1310	A3MSM	20100901	20101001	0	30 2 2600
27080946	235655	195237	20101006	W	201010	61.00 @ 3.207000		060453112T	61	3.207	195.63	R1310	A3MSM	20100901	20101001	0	30 2 2600
27080946	235655	195237	20101006	W	201010	435.00 @ 2.015000		060453112T	435	2.015	876.53	R1310	A3MSM	20100901	20101001	0	30 2 2600

27080946	235655	195237	20101006	W	201010	507.00 @ 1.506000		060453112T	507	1.506	763.54	R1310	A3MSM	20100901	20101001	0	30	2	2600
27487042	235586	195237	20101104	W	201011	Basic Service	Basic Serv	049532009T	0	0	30.22	R1210	A2M4	20101001	20101101	0	31	1	2600
27487042	235586	195237	20101104	W	201011	Water Volume 4.00 @ .201000	Water Volu	049532009T	4	0.201	0.8	R1210	A2M4	20101001	20101101	0	31	1	2600
27487042	235586	195237	20101104	W	201011	33.00 @ 3.187000		049532009T	33	3.187	105.17	R1210	A2M4	20101001	20101101	0	31	1	2600
27487043	235587	195237	20101104	W	201011	Basic Service	Basic Serv	051136161T	0	0	30.22	R1210	A2M4	20101001	20101101	0	31	1	2600
27487043	235587	195237	20101104	W	201011	Water Volume 4.00 @ .201000	Water Volu	051136161T	4	0.201	0.8	R1210	A2M4	20101001	20101101	0	31	1	2600
27487044	235588	195237	20101104	W	201011	Basic Service	Basic Serv	060378528T	0	0	97.35	R1310	A3MSM	20101001	20101101	0	31	2	2600
27487044	235588	195237	20101104	W	201011	Water Volume 4.00 @ .202000	Water Volu	060378528T	4	0.202	0.81	R1310	A3MSM	20101001	20101101	0	31	2	2600
27487044	235588	195237	20101104	W	201011	61.00 @ 3.207000		060378528T	61	3.207	195.63	R1310	A3MSM	20101001	20101101	0	31	2	2600
27487044	235588	195237	20101104	W	201011	435.00 @ 2.015000		060378528T	435	2.015	876.53	R1310	A3MSM	20101001	20101101	0	31	2	2600
27487044	235588	195237	20101104	W	201011	3027.00 @ 1.506000		060378528T	3027	1.506	4558.66	R1310	A3MSM	20101001	20101101	0	31	2	2600
27487044	235588	195237	20101104	W	201011	Basic Service	Basic Serv	060378544T	0	0	97.35	R1310	A3M4S	20101001	20101101	0	31	2	2600
27487044	235588	195237	20101104	W	201011	Basic Service	Basic Serv	060593283T	0	0	97.35	R1310	A3M4S	20101001	20101101	0	31	2	2600
27487047	235654	195237	20101104	W	201011	Basic Service	Basic Serv	049532024T	0	0	30.22	R1210	A2M4	20101001	20101101	0	31	1	2600
27487047	235654	195237	20101104	W	201011	Water Volume 4.00 @ .201000	Water Volu	049532024T	4	0.201	0.8	R1210	A2M4	20101001	20101101	0	31	1	2600
27487047	235654	195237	20101104	W	201011	2.00 @ 3.187000		049532024T	2	3.187	6.37	R1210	A2M4	20101001	20101101	0	31	1	2600
27487048	235655	195237	20101104	W	201011	Basic Service	Basic Serv	060453112T	0	0	97.35	R1310	A3MSM	20101001	20101101	0	31	2	2600
27487048	235655	195237	20101104	W	201011	Water Volume 4.00 @ .202000	Water Volu	060453112T	4	0.202	0.81	R1310	A3MSM	20101001	20101101	0	31	2	2600
27487048	235655	195237	20101104	W	201011	61.00 @ 3.207000		060453112T	61	3.207	195.63	R1310	A3MSM	20101001	20101101	0	31	2	2600
27487048	235655	195237	20101104	W	201011	435.00 @ 2.015000		060453112T	435	2.015	876.53	R1310	A3MSM	20101001	20101101	0	31	2	2600
27487048	235655	195237	20101104	W	201011	672.00 @ 1.506000		060453112T	672	1.506	1012.03	R1310	A3MSM	20101001	20101101	0	31	2	2600
27487048	235655	195237	20101104	W	201011	Basic Service	Basic Serv	060453104T	0	0	97.35	R1310	A3M4S	20101001	20101101	0	31	2	2600
27757435	235586	195237	20101206	W	201012	Basic Service	Basic Serv	049532009T	0	0	30.22	R1210	A2M4	20101101	20101202	0	31	1	2600
27757435	235586	195237	20101206	W	201012	Water Volume 4.00 @ .201000	Water Volu	049532009T	4	0.201	0.8	R1210	A2M4	20101101	20101202	0	31	1	2600
27757435	235586	195237	20101206	W	201012	26.00 @ 3.187000		049532009T	26	3.187	82.86	R1210	A2M4	20101101	20101202	0	31	1	2600
27757436	235587	195237	20101206	W	201012	Basic Service	Basic Serv	051136161T	0	0	30.22	R1210	A2M4	20101101	20101202	0	31	1	2600
27757436	235587	195237	20101206	W	201012	Water Volume 3.00 @ .201000	Water Volu	051136161T	3	0.201	0.6	R1210	A2M4	20101101	20101202	0	31	1	2600
27757440	235654	195237	20101206	W	201012	Basic Service	Basic Serv	049532024T	0	0	30.22	R1210	A2M4	20101101	20101202	0	31	1	2600
27757440	235654	195237	20101206	W	201012	Water Volume 4.00 @ .201000	Water Volu	049532024T	4	0.201	0.8	R1210	A2M4	20101101	20101202	0	31	1	2600
27777842	235588	195237	20101207	W	201012	Basic Service	Basic Serv	060378528T	0	0	97.35	R1310	A3MSM	20101101	20101202	0	31	2	2600
27777842	235588	195237	20101207	W	201012	Water Volume 4.00 @ .202000	Water Volu	060378528T	4	0.202	0.81	R1310	A3MSM	20101101	20101202	0	31	2	2600
27777842	235588	195237	20101207	W	201012	61.00 @ 3.207000		060378528T	61	3.207	195.63	R1310	A3MSM	20101101	20101202	0	31	2	2600
27777842	235588	195237	20101207	W	201012	435.00 @ 2.015000		060378528T	435	2.015	876.53	R1310	A3MSM	20101101	20101202	0	31	2	2600
27777842	235588	195237	20101207	W	201012	2957.00 @ 1.506000		060378528T	2957	1.506	4453.24	R1310	A3MSM	20101101	20101202	0	31	2	2600
27777842	235588	195237	20101207	W	201012	Basic Service	Basic Serv	060378544T	0	0	97.35	R1310	A3M4S	20101101	20101202	0	31	2	2600
27777842	235588	195237	20101207	W	201012	Basic Service	Basic Serv	060593283T	0	0	97.35	R1310	A3M4S	20101101	20101202	0	31	2	2600
27777844	235655	195237	20101207	W	201012	Basic Service	Basic Serv	060453112T	0	0	97.35	R1310	A3MSM	20101101	20101202	0	31	2	2600
27777844	235655	195237	20101207	W	201012	Water Volume 4.00 @ .202000	Water Volu	060453112T	4	0.202	0.81	R1310	A3MSM	20101101	20101202	0	31	2	2600
27777844	235655	195237	20101207	W	201012	61.00 @ 3.207000		060453112T	61	3.207	195.63	R1310	A3MSM	20101101	20101202	0	31	2	2600
27777844	235655	195237	20101207	W	201012	435.00 @ 2.015000		060453112T	435	2.015	876.53	R1310	A3MSM	20101101	20101202	0	31	2	2600
27777844	235655	195237	20101207	W	201012	713.00 @ 1.506000		060453112T	713	1.506	1073.78	R1310	A3MSM	20101101	20101202	0	31	2	2600
27777844	235655	195237	20101207	W	201012	Basic Service	Basic Serv	060453104T	0	0	97.35	R1310	A3M4S	20101101	20101202	0	31	2	2600
28056336	235586	195237	20110106	W	201101	Basic Service	Basic Serv	049532009T	0	0	30.22	R1210	A2M4	20101202	20110103	0	32	1	2600
28056336	235586	195237	20110106	W	201101	Water Volume 4.00 @ .201000	Water Volu	049532009T	4	0.201	0.8	R1210	A2M4	20101202	20110103	0	32	1	2600
28056336	235586	195237	20110106	W	201101	14.00 @ 3.187000		049532009T	14	3.187	44.62	R1210	A2M4	20101202	20110103	0	32	1	2600
28056337	235587	195237	20110106	W	201101	Basic Service	Basic Serv	051136161T	0	0	30.22	R1210	A2M4	20101202	20110103	0	32	1	2600
28056337	235587	195237	20110106	W	201101	Water Volume 2.00 @ .201000	Water Volu	051136161T	2	0.201	0.4	R1210	A2M4	20101202	20110103	0	32	1	2600
28056340	235654	195237	20110106	W	201101	Basic Service	Basic Serv	049532024T	0	0	30.22	R1210	A2M4	20101202	20110103	0	32	1	2600
28056340	235654	195237	20110106	W	201101	Water Volume 1.00 @ .201000	Water Volu	049532024T	1	0.201	0.2	R1210	A2M4	20101202	20110103	0	32	1	2600
28071166	235588	195237	20110107	W	201101	Basic Service	Basic Serv	060378528T	0	0	97.35	R1310	A3MSM	20101202	20110103	0	32	2	2600
28071166	235588	195237	20110107	W	201101	Water Volume 4.00 @ .202000	Water Volu	060378528T	4	0.202	0.81	R1310	A3MSM	20101202	20110103	0	32	2	2600
28071166	235588	195237	20110107	W	201101	61.00 @ 3.207000		060378528T	61	3.207	195.63	R1310	A3MSM	20101202	20110103	0	32	2	2600
28071166	235588	195237	20110107	W	201101	435.00 @ 2.015000		060378528T	435	2.015	876.53	R1310	A3MSM	20101202	20110103	0	32	2	2600
28071166	235588	195237	20110107	W	201101	2013.00 @ 1.506000		060378528T	2013	1.506	3031.58	R1310	A3MSM	20101202	20110103	0	32	2	2600
28071166	235588	195237	20110107	W	201101	Basic Service	Basic Serv	060378544T	0	0	97.35	R1310	A3M4S	20101202	20110103	0	32	2	2600

28071166	235588	195237	20110107	W	201101	Basic Service			Basic Serv	060593283T	0	0	97.35	R1310	A3M4S	20101202	20110103	0	32	2	2600
28071167	235655	195237	20110107	W	201101	Basic Service			Basic Serv	060453112T	0	0	97.35	R1310	A3MSM	20101202	20110103	0	32	2	2600
28071167	235655	195237	20110107	W	201101	Water Volume	4.00	@ .202000(	Water Volu	060453112T	4	0.202	0.81	R1310	A3MSM	20101202	20110103	0	32	2	2600
28071167	235655	195237	20110107	W	201101		61.00	@ 3.207000		060453112T	61	3.207	195.63	R1310	A3MSM	20101202	20110103	0	32	2	2600
28071167	235655	195237	20110107	W	201101		435.00	@ 2.015000(		060453112T	435	2.015	876.53	R1310	A3MSM	20101202	20110103	0	32	2	2600
28071167	235655	195237	20110107	W	201101		614.00	@ 1.506000(		060453112T	614	1.506	924.68	R1310	A3MSM	20101202	20110103	0	32	2	2600
28071167	235655	195237	20110107	W	201101	Basic Service			Basic Serv	060453104T	0	0	97.35	R1310	A3M4S	20101202	20110103	0	32	2	2600
28298167	235586	195237	20110203	W	201102	Basic Service			Basic Serv	049532009T	0	0	30.22	R1210	A2M4	20110103	20110131	0	28	1	2600
28298167	235586	195237	20110203	W	201102	Water Volume	4.00	@ .201000(	Water Volu	049532009T	4	0.201	0.8	R1210	A2M4	20110103	20110131	0	28	1	2600
28298167	235586	195237	20110203	W	201102		43.00	@ 3.187000		049532009T	43	3.187	137.04	R1210	A2M4	20110103	20110131	0	28	1	2600
28298168	235587	195237	20110203	W	201102	Basic Service			Basic Serv	051136161T	0	0	30.22	R1210	A2M4	20110103	20110131	0	28	1	2600
28298168	235587	195237	20110203	W	201102	Water Volume	3.00	@ .201000(	Water Volu	051136161T	3	0.201	0.6	R1210	A2M4	20110103	20110131	0	28	1	2600
28298173	235654	195237	20110203	W	201102	Basic Service			Basic Serv	049532024T	0	0	30.22	R1210	A2M4	20110103	20110131	0	28	1	2600
28298173	235654	195237	20110203	W	201102	Water Volume	4.00	@ .201000(	Water Volu	049532024T	4	0.201	0.8	R1210	A2M4	20110103	20110131	0	28	1	2600
28298173	235654	195237	20110203	W	201102		1.00	@ 3.187000		049532024T	1	3.187	3.19	R1210	A2M4	20110103	20110131	0	28	1	2600
28321841	235588	195237	20110204	W	201102	Basic Service			Basic Serv	060378528T	0	0	97.35	R1310	A3MSM	20110103	20110131	0	28	2	2600
28321841	235588	195237	20110204	W	201102	Water Volume	4.00	@ .202000(	Water Volu	060378528T	4	0.202	0.81	R1310	A3MSM	20110103	20110131	0	28	2	2600
28321841	235588	195237	20110204	W	201102		61.00	@ 3.207000		060378528T	61	3.207	195.63	R1310	A3MSM	20110103	20110131	0	28	2	2600
28321841	235588	195237	20110204	W	201102		435.00	@ 2.015000(		060378528T	435	2.015	876.53	R1310	A3MSM	20110103	20110131	0	28	2	2600
28321841	235588	195237	20110204	W	201102		2479.00	@ 1.506000(		060378528T	2479	1.506	3733.37	R1310	A3MSM	20110103	20110131	0	28	2	2600
28321841	235588	195237	20110204	W	201102	Basic Service			Basic Serv	060378544T	0	0	97.35	R1310	A3M4S	20110103	20110131	0	28	2	2600
28321841	235588	195237	20110204	W	201102	Basic Service			Basic Serv	060593283T	0	0	97.35	R1310	A3M4S	20110103	20110131	0	28	2	2600
28321842	235655	195237	20110204	W	201102	Basic Service			Basic Serv	060453112T	0	0	97.35	R1310	A3MSM	20110103	20110131	0	28	2	2600
28321842	235655	195237	20110204	W	201102	Water Volume	4.00	@ .202000(	Water Volu	060453112T	4	0.202	0.81	R1310	A3MSM	20110103	20110131	0	28	2	2600
28321842	235655	195237	20110204	W	201102		61.00	@ 3.207000		060453112T	61	3.207	195.63	R1310	A3MSM	20110103	20110131	0	28	2	2600
28321842	235655	195237	20110204	W	201102		435.00	@ 2.015000(		060453112T	435	2.015	876.53	R1310	A3MSM	20110103	20110131	0	28	2	2600
28321842	235655	195237	20110204	W	201102		903.00	@ 1.506000(		060453112T	903	1.506	1359.92	R1310	A3MSM	20110103	20110131	0	28	2	2600
28321842	235655	195237	20110204	W	201102	Basic Service			Basic Serv	060453104T	0	0	97.35	R1310	A3M4S	20110103	20110131	0	28	2	2600
28590842	235586	195237	20110304	W	201103	Basic Service			Basic Serv	049532009T	0	0	30.22	R1210	A2M4	20110131	20110302	0	30	1	2600
28590842	235586	195237	20110304	W	201103	Water Volume	4.00	@ .201000(	Water Volu	049532009T	4	0.201	0.8	R1210	A2M4	20110131	20110302	0	30	1	2600
28590842	235586	195237	20110304	W	201103		61.00	@ 3.187000		049532009T	61	3.187	194.41	R1210	A2M4	20110131	20110302	0	30	1	2600
28590842	235586	195237	20110304	W	201103		32.00	@ 2.003000		049532009T	32	2.003	64.1	R1210	A2M4	20110131	20110302	0	30	1	2600
28590843	235587	195237	20110304	W	201103	Basic Service			Basic Serv	051136161T	0	0	30.22	R1210	A2M4	20110131	20110302	0	30	1	2600
28590843	235587	195237	20110304	W	201103	Water Volume	4.00	@ .201000(	Water Volu	051136161T	4	0.201	0.8	R1210	A2M4	20110131	20110302	0	30	1	2600
28590844	235588	195237	20110304	W	201103	Basic Service			Basic Serv	060378528T	0	0	97.35	R1310	A3MSM	20110131	20110302	0	30	2	2600
28590844	235588	195237	20110304	W	201103	Water Volume	4.00	@ .202000(	Water Volu	060378528T	4	0.202	0.81	R1310	A3MSM	20110131	20110302	0	30	2	2600
28590844	235588	195237	20110304	W	201103		61.00	@ 3.207000		060378528T	61	3.207	195.63	R1310	A3MSM	20110131	20110302	0	30	2	2600
28590844	235588	195237	20110304	W	201103		435.00	@ 2.015000(		060378528T	435	2.015	876.53	R1310	A3MSM	20110131	20110302	0	30	2	2600
28590844	235588	195237	20110304	W	201103		4500.00	@ 1.506000(		060378528T	4500	1.506	6777	R1310	A3MSM	20110131	20110302	0	30	2	2600
28590844	235588	195237	20110304	W	201103		633.00	@ 1.151000(		060378528T	633	1.151	728.58	R1310	A3MSM	20110131	20110302	0	30	2	2600
28590844	235588	195237	20110304	W	201103	Basic Service			Basic Serv	060378544T	0	0	97.35	R1310	A3M4S	20110131	20110302	0	30	2	2600
28590844	235588	195237	20110304	W	201103	Basic Service			Basic Serv	060593283T	0	0	97.35	R1310	A3M4S	20110131	20110302	0	30	2	2600
28590847	235654	195237	20110304	W	201103	Basic Service			Basic Serv	049532024T	0	0	30.22	R1210	A2M4	20110131	20110302	0	30	1	2600
28590847	235654	195237	20110304	W	201103	Water Volume	2.00	@ .201000(	Water Volu	049532024T	2	0.201	0.4	R1210	A2M4	20110131	20110302	0	30	1	2600
28590848	235655	195237	20110304	W	201103	Basic Service			Basic Serv	060453112T	0	0	97.35	R1310	A3MSM	20110131	20110302	0	30	2	2600
28590848	235655	195237	20110304	W	201103	Water Volume	4.00	@ .202000(	Water Volu	060453112T	4	0.202	0.81	R1310	A3MSM	20110131	20110302	0	30	2	2600
28590848	235655	195237	20110304	W	201103		61.00	@ 3.207000		060453112T	61	3.207	195.63	R1310	A3MSM	20110131	20110302	0	30	2	2600
28590848	235655	195237	20110304	W	201103		435.00	@ 2.015000(		060453112T	435	2.015	876.53	R1310	A3MSM	20110131	20110302	0	30	2	2600
28590848	235655	195237	20110304	W	201103		832.00	@ 1.506000(		060453112T	832	1.506	1252.99	R1310	A3MSM	20110131	20110302	0	30	2	2600
28590848	235655	195237	20110304	W	201103	Basic Service			Basic Serv	060453104T	0	0	97.35	R1310	A3M4S	20110131	20110302	0	30	2	2600
28853286	235586	195237	20110404	W	201104	Basic Service			Basic Serv	049532009T	0	0	30.22	R1210	A2M4	20110302	20110330	0	28	1	2600
28853286	235586	195237	20110404	W	201104	Water Volume	4.00	@ .201000(	Water Volu	049532009T	4	0.201	0.8	R1210	A2M4	20110302	20110330	0	28	1	2600
28853286	235586	195237	20110404	W	201104		61.00	@ 3.187000		049532009T	61	3.187	194.41	R1210	A2M4	20110302	20110330	0	28	1	2600
28853286	235586	195237	20110404	W	201104		14.00	@ 2.003000		049532009T	14	2.003	28.04	R1210	A2M4	20110302	20110330	0	28	1	2600
28853287	235587	195237	20110404	W	201104	Basic Service			Basic Serv	051136161T	0	0	30.22	R1210	A2M4	20110302	20110330	0	28	1	2600
28853287	235587	195237	20110404	W	201104	Water Volume	4.00	@ .201000(	Water Volu	051136161T	4	0.201	0.8	R1210	A2M4	20110302	20110330	0	28	1	2600
28853288	235588	195237	20110404	W	201104	Basic Service			Basic Serv	060378528T	0	0	97.35	R1310	A3MSM	20110302	20110330	0	28	2	2600

28853288	235588	195237	20110404	W	201104	Water Volume	4.00 @ .202000(		Water Volu	060378528T	4	0.202	0.81	R1310	A3MSM	20110302	20110330	0	28	2	2600
28853288	235588	195237	20110404	W	201104		61.00 @ 3.207000			060378528T	61	3.207	195.63	R1310	A3MSM	20110302	20110330	0	28	2	2600
28853288	235588	195237	20110404	W	201104		435.00 @ 2.015000			060378528T	435	2.015	876.53	R1310	A3MSM	20110302	20110330	0	28	2	2600
28853288	235588	195237	20110404	W	201104		4500.00 @ 1.506000			060378528T	4500	1.506	6777	R1310	A3MSM	20110302	20110330	0	28	2	2600
28853288	235588	195237	20110404	W	201104		4271.00 @ 1.151000			060378528T	4271	1.151	4915.92	R1310	A3MSM	20110302	20110330	0	28	2	2600
28853288	235588	195237	20110404	W	201104	Basic Service			Basic Serv	060378544T	0	0	97.35	R1310	A3M4S	20110302	20110330	0	28	2	2600
28853288	235588	195237	20110404	W	201104	Basic Service			Basic Serv	060593283T	0	0	97.35	R1310	A3M4S	20110302	20110330	0	28	2	2600
28853291	235654	195237	20110404	W	201104	Basic Service			Basic Serv	049532024T	0	0	30.22	R1210	A2M4	20110302	20110330	0	28	1	2600
28853291	235654	195237	20110404	W	201104	Water Volume	4.00 @ .201000(		Water Volu	049532024T	4	0.201	0.8	R1210	A2M4	20110302	20110330	0	28	1	2600
28853291	235654	195237	20110404	W	201104		2.00 @ 3.187000			049532024T	2	3.187	6.37	R1210	A2M4	20110302	20110330	0	28	1	2600
28853292	235655	195237	20110404	W	201104	Basic Service			Basic Serv	060453112T	0	0	97.35	R1310	A3MSM	20110302	20110330	0	28	2	2600
28853292	235655	195237	20110404	W	201104	Water Volume	4.00 @ .202000(		Water Volu	060453112T	4	0.202	0.81	R1310	A3MSM	20110302	20110330	0	28	2	2600
28853292	235655	195237	20110404	W	201104		61.00 @ 3.207000			060453112T	61	3.207	195.63	R1310	A3MSM	20110302	20110330	0	28	2	2600
28853292	235655	195237	20110404	W	201104		435.00 @ 2.015000			060453112T	435	2.015	876.53	R1310	A3MSM	20110302	20110330	0	28	2	2600
28853292	235655	195237	20110404	W	201104		643.00 @ 1.506000			060453112T	643	1.506	968.36	R1310	A3MSM	20110302	20110330	0	28	2	2600
28853292	235655	195237	20110404	W	201104	Basic Service			Basic Serv	060453104T	0	0	97.35	R1310	A3M4S	20110302	20110330	0	28	2	2600
29128545	235586	195237	20110504	W	201105	Basic Service			Basic Serv	049532009T	0	0	5.04	R1210	A2M4	20110330	20110404	0.166667	5	1	2600
29128545	235586	195237	20110504	W	201105	Water Volume	.67 @ .201000(		Water Volu	049532009T	0.67	0.201	0.13	R1210	A2M4	20110330	20110404	0.166667	5	1	2600
29128545	235586	195237	20110504	W	201105		5.50 @ 3.187000			049532009T	5.5	3.187	17.53	R1210	A2M4	20110330	20110404	0.166667	5	1	2600
29128545	235586	195237	20110504	W	201105	Basic Service			Basic Serv	049532009T	0	0	29.02	R1210	A2M4	20110405	20110429	0.833333	25	1	2600
29128545	235586	195237	20110504	W	201105	Water Volume	3.33 @ .232000(		Water Volu	049532009T	3.33	0.232	0.77	R1210	A2M4	20110405	20110429	0.833333	25	1	2600
29128545	235586	195237	20110504	W	201105		27.50 @ 3.673000			049532009T	27.5	3.673	101.01	R1210	A2M4	20110405	20110429	0.833333	25	1	2600
29128546	235587	195237	20110504	W	201105	Basic Service			Basic Serv	051136161T	0	0	5.04	R1210	A2M4	20110330	20110404	0.166667	5	1	2600
29128546	235587	195237	20110504	W	201105	Water Volume	.67 @ .201000(		Water Volu	051136161T	0.67	0.201	0.13	R1210	A2M4	20110330	20110404	0.166667	5	1	2600
29128546	235587	195237	20110504	W	201105	Basic Service			Basic Serv	051136161T	0	0	29.02	R1210	A2M4	20110405	20110429	0.833333	25	1	2600
29128546	235587	195237	20110504	W	201105	Water Volume	3.33 @ .232000(		Water Volu	051136161T	3.33	0.232	0.77	R1210	A2M4	20110405	20110429	0.833333	25	1	2600
29128547	235588	195237	20110504	W	201105	Basic Service			Basic Serv	060378528T	0	0	16.23	R1310	A3MSM	20110330	20110404	0.166667	5	2	2600
29128547	235588	195237	20110504	W	201105	Water Volume	.67 @ .202000(		Water Volu	060378528T	0.67	0.202	0.14	R1310	A3MSM	20110330	20110404	0.166667	5	2	2600
29128547	235588	195237	20110504	W	201105		10.17 @ 3.207000			060378528T	10.17	3.207	32.62	R1310	A3MSM	20110330	20110404	0.166667	5	2	2600
29128547	235588	195237	20110504	W	201105		72.50 @ 2.015000			060378528T	72.5	2.015	146.09	R1310	A3MSM	20110330	20110404	0.166667	5	2	2600
29128547	235588	195237	20110504	W	201105		697.83 @ 1.506000			060378528T	697.83	1.506	1050.93	R1310	A3MSM	20110330	20110404	0.166667	5	2	2600
29128547	235588	195237	20110504	W	201105	Basic Service			Basic Serv	060378528T	0	0	48.62	R1310	A3MSM	20110405	20110417	0.433333	13	2	2600
29128547	235588	195237	20110504	W	201105	Water Volume	1.73 @ .233000(		Water Volu	060378528T	1.73	0.233	0.4	R1310	A3MSM	20110405	20110417	0.433333	13	2	2600
29128547	235588	195237	20110504	W	201105		26.43 @ 3.696000			060378528T	26.43	3.696	97.69	R1310	A3MSM	20110405	20110417	0.433333	13	2	2600
29128547	235588	195237	20110504	W	201105		188.50 @ 2.322000			060378528T	188.5	2.322	437.7	R1310	A3MSM	20110405	20110417	0.433333	13	2	2600
29128547	235588	195237	20110504	W	201105		1814.37 @ 1.736000			060378528T	1814.37	1.736	3149.75	R1310	A3MSM	20110405	20110417	0.433333	13	2	2600
29128547	235588	195237	20110504	W	201105	Basic Service			Basic Serv	060378528T	0	0	46.84	R1310	A3MSM	20110418	20110429	0.4	12	2	2600
29128547	235588	195237	20110504	W	201105	Water Volume	1.60 @ .243000(		Water Volu	060378528T	1.6	0.243	0.39	R1310	A3MSM	20110418	20110429	0.4	12	2	2600
29128547	235588	195237	20110504	W	201105		24.40 @ 3.857000			060378528T	24.4	3.857	94.11	R1310	A3MSM	20110418	20110429	0.4	12	2	2600
29128547	235588	195237	20110504	W	201105		174.00 @ 2.424000			060378528T	174	2.424	421.78	R1310	A3MSM	20110418	20110429	0.4	12	2	2600
29128547	235588	195237	20110504	W	201105		1674.80 @ 1.712000			060378528T	1674.8	1.712	2867.26	R1310	A3MSM	20110418	20110429	0.4	12	2	2600
29128547	235588	195237	20110504	W	201105	Basic Service			Basic Serv	060378544T	0	0	16.23	R1310	A3M4S	20110330	20110404	0.166667	5	2	2600
29128547	235588	195237	20110504	W	201105	Basic Service			Basic Serv	060378544T	0	0	48.62	R1310	A3M4S	20110405	20110417	0.433333	13	2	2600
29128547	235588	195237	20110504	W	201105	Basic Service			Basic Serv	060378544T	0	0	46.84	R1310	A3M4S	20110418	20110429	0.4	12	2	2600
29128547	235588	195237	20110504	W	201105	Basic Service			Basic Serv	060593283T	0	0	16.23	R1310	A3M4S	20110330	20110404	0.166667	5	2	2600
29128547	235588	195237	20110504	W	201105	Basic Service			Basic Serv	060593283T	0	0	48.62	R1310	A3M4S	20110405	20110417	0.433333	13	2	2600
29128547	235588	195237	20110504	W	201105	Basic Service			Basic Serv	060593283T	0	0	46.84	R1310	A3M4S	20110418	20110429	0.4	12	2	2600
29128550	235654	195237	20110504	W	201105	Basic Service			Basic Serv	049532024T	0	0	5.04	R1210	A2M4	20110330	20110404	0.166667	5	1	2600
29128550	235654	195237	20110504	W	201105	Water Volume	.50 @ .201000(		Water Volu	049532024T	0.5	0.201	0.1	R1210	A2M4	20110330	20110404	0.166667	5	1	2600
29128550	235654	195237	20110504	W	201105	Basic Service			Basic Serv	049532024T	0	0	29.02	R1210	A2M4	20110405	20110429	0.833333	25	1	2600
29128550	235654	195237	20110504	W	201105	Water Volume	2.50 @ .232000(		Water Volu	049532024T	2.5	0.232	0.58	R1210	A2M4	20110405	20110429	0.833333	25	1	2600
29128551	235655	195237	20110504	W	201105	Basic Service			Basic Serv	060453112T	0	0	16.23	R1310	A3MSM	20110330	20110404	0.166667	5	2	2600
29128551	235655	195237	20110504	W	201105	Water Volume	.67 @ .202000(		Water Volu	060453112T	0.67	0.202	0.14	R1310	A3MSM	20110330	20110404	0.166667	5	2	2600
29128551	235655	195237	20110504	W	201105		10.17 @ 3.207000			060453112T	10.17	3.207	32.62	R1310	A3MSM	20110330	20110404	0.166667	5	2	2600
29128551	235655	195237	20110504	W	201105		72.50 @ 2.015000			060453112T	72.5	2.015	146.09	R1310	A3MSM	20110330	20110404	0.166667	5	2	2600
29128551	235655	195237	20110504	W	201105		106.16 @ 1.506000			060453112T	106.16	1.506	159.88	R1310	A3MSM	20110330	20110404	0.166667	5	2	2600
29128551	235655	195237	20110504	W	201105	Basic Service			Basic Serv	060453112T	0	0	48.62	R1310	A3MSM	20110405	20110417	0.433333	13	2	2600
29128551	235655	195237	20110504	W	201105	Water Volume	1.73 @ .233000(		Water Volu	060453112T	1.73	0.233	0.4	R1310	A3MSM	20110405	20110417	0.433333	13	2	2600
29128551	235655	195237	20110504	W	201105		26.43 @ 3.696000			060453112T	26.43	3.696	97.69	R1310	A3MSM	20110405	20110417	0.433333	13	2	2600
29128551	235655	195237	20110504	W	201105		188.50 @ 2.322000			060453112T	188.5	2.322	437.7	R1310	A3MSM	20110405	20110417	0.433333	13	2	2600
29128551	235655	195237	20110504	W	201105		276.04 @ 1.736000			060453112T	276.04	1.736	479.21	R1310	A3MSM	20110405	20110417	0.433333	13	2	2600
29128551	235655	195237	20110504	W	201105	Basic Service			Basic Serv	060453112T	0	0	46.84	R1310	A3MSM	20110418	20110429	0.4	12	2	2600

29128551	235655	195237	20110504	W	201105	Water Volume	1.60 @ .243000(		Water Volu	060453112T	1.6	0.243	0.39	R1310	A3MSM	20110418	20110429	0.4	12	2	2600
29128551	235655	195237	20110504	W	201105		24.40 @ 3.857000			060453112T	24.4	3.857	94.11	R1310	A3MSM	20110418	20110429	0.4	12	2	2600
29128551	235655	195237	20110504	W	201105		174.00 @ 2.424000(			060453112T	174	2.424	421.78	R1310	A3MSM	20110418	20110429	0.4	12	2	2600
29128551	235655	195237	20110504	W	201105		254.80 @ 1.712000(			060453112T	254.8	1.712	436.22	R1310	A3MSM	20110418	20110429	0.4	12	2	2600
29128551	235655	195237	20110504	W	201105	Basic Service			Basic Serv	060453104T	0	0	16.23	R1310	A3M4S	20110330	20110404	0.166667	5	2	2600
29128551	235655	195237	20110504	W	201105	Basic Service			Basic Serv	060453104T	0	0	48.62	R1310	A3M4S	20110405	20110417	0.433333	13	2	2600
29128551	235655	195237	20110504	W	201105	Basic Service			Basic Serv	060453104T	0	0	46.84	R1310	A3M4S	20110418	20110429	0.4	12	2	2600
29409563	235586	195237	20110606	W	201106	Basic Service			Basic Serv	049532009T	0	0	34.83	R1210	A2M4	20110429	20110601	0	33	1	2600
29409563	235586	195237	20110606	W	201106	Water Volume	4.00 @ .232000(		Water Volu	049532009T	4	0.232	0.93	R1210	A2M4	20110429	20110601	0	33	1	2600
29409563	235586	195237	20110606	W	201106		28.00 @ 3.673000			049532009T	28	3.673	102.84	R1210	A2M4	20110429	20110601	0	33	1	2600
29409564	235587	195237	20110606	W	201106	Basic Service			Basic Serv	051136161T	0	0	34.83	R1210	A2M4	20110429	20110601	0	33	1	2600
29409564	235587	195237	20110606	W	201106	Water Volume	4.00 @ .232000(		Water Volu	051136161T	4	0.232	0.93	R1210	A2M4	20110429	20110601	0	33	1	2600
29409564	235587	195237	20110606	W	201106		1.00 @ 3.673000			051136161T	1	3.673	3.67	R1210	A2M4	20110429	20110601	0	33	1	2600
29409565	235588	195237	20110606	W	201106	Basic Service			Basic Serv	060378528T	0	0	117.1	R1310	A3MSM	20110429	20110601	0	33	2	2600
29409565	235588	195237	20110606	W	201106	Water Volume	4.00 @ .243000(		Water Volu	060378528T	4	0.243	0.97	R1310	A3MSM	20110429	20110601	0	33	2	2600
29409565	235588	195237	20110606	W	201106		61.00 @ 3.857000			060378528T	61	3.857	235.28	R1310	A3MSM	20110429	20110601	0	33	2	2600
29409565	235588	195237	20110606	W	201106		435.00 @ 2.424000(			060378528T	435	2.424	1054.44	R1310	A3MSM	20110429	20110601	0	33	2	2600
29409565	235588	195237	20110606	W	201106		2739.00 @ 1.712000(			060378528T	2739	1.712	4689.17	R1310	A3MSM	20110429	20110601	0	33	2	2600
29409565	235588	195237	20110606	W	201106	Basic Service			Basic Serv	060378544T	0	0	117.1	R1310	A3M4S	20110429	20110601	0	33	2	2600
29409565	235588	195237	20110606	W	201106	Basic Service			Basic Serv	060593283T	0	0	117.1	R1310	A3M4S	20110429	20110601	0	33	2	2600
29409568	235654	195237	20110606	W	201106	Basic Service			Basic Serv	049532024T	0	0	34.83	R1210	A2M4	20110429	20110601	0	33	1	2600
29409568	235654	195237	20110606	W	201106	Water Volume	4.00 @ .232000(		Water Volu	049532024T	4	0.232	0.93	R1210	A2M4	20110429	20110601	0	33	1	2600
29409568	235654	195237	20110606	W	201106		1.00 @ 3.673000			049532024T	1	3.673	3.67	R1210	A2M4	20110429	20110601	0	33	1	2600
29409569	235655	195237	20110606	W	201106	Basic Service			Basic Serv	060453112T	0	0	117.1	R1310	A3MSM	20110429	20110601	0	33	2	2600
29409569	235655	195237	20110606	W	201106	Water Volume	4.00 @ .243000(		Water Volu	060453112T	4	0.243	0.97	R1310	A3MSM	20110429	20110601	0	33	2	2600
29409569	235655	195237	20110606	W	201106		61.00 @ 3.857000			060453112T	61	3.857	235.28	R1310	A3MSM	20110429	20110601	0	33	2	2600
29409569	235655	195237	20110606	W	201106		435.00 @ 2.424000(			060453112T	435	2.424	1054.44	R1310	A3MSM	20110429	20110601	0	33	2	2600
29409569	235655	195237	20110606	W	201106		414.00 @ 1.712000(			060453112T	414	1.712	708.77	R1310	A3MSM	20110429	20110601	0	33	2	2600
29409569	235655	195237	20110606	W	201106	Basic Service			Basic Serv	060453104T	0	0	117.1	R1310	A3M4S	20110429	20110601	0	33	2	2600
29672265	235586	195237	20110706	W	201107	Basic Service			Basic Serv	049532009T	0	0	34.83	R1210	A2M4	20110601	20110630	0	29	1	2600
29672265	235586	195237	20110706	W	201107	Water Volume	4.00 @ .232000(		Water Volu	049532009T	4	0.232	0.93	R1210	A2M4	20110601	20110630	0	29	1	2600
29672265	235586	195237	20110706	W	201107		31.00 @ 3.673000			049532009T	31	3.673	113.86	R1210	A2M4	20110601	20110630	0	29	1	2600
29672266	235587	195237	20110706	W	201107	Basic Service			Basic Serv	051136161T	0	0	34.83	R1210	A2M4	20110601	20110630	0	29	1	2600
29672266	235587	195237	20110706	W	201107	Water Volume	4.00 @ .232000(		Water Volu	051136161T	4	0.232	0.93	R1210	A2M4	20110601	20110630	0	29	1	2600
29672267	235588	195237	20110706	W	201107	Basic Service			Basic Serv	060378528T	0	0	117.1	R1310	A3MSM	20110601	20110630	0	29	2	2600
29672267	235588	195237	20110706	W	201107	Water Volume	4.00 @ .243000(		Water Volu	060378528T	4	0.243	0.97	R1310	A3MSM	20110601	20110630	0	29	2	2600
29672267	235588	195237	20110706	W	201107		61.00 @ 3.857000			060378528T	61	3.857	235.28	R1310	A3MSM	20110601	20110630	0	29	2	2600
29672267	235588	195237	20110706	W	201107		435.00 @ 2.424000(			060378528T	435	2.424	1054.44	R1310	A3MSM	20110601	20110630	0	29	2	2600
29672267	235588	195237	20110706	W	201107		2649.00 @ 1.712000(			060378528T	2649	1.712	4535.09	R1310	A3MSM	20110601	20110630	0	29	2	2600
29672267	235588	195237	20110706	W	201107	Basic Service			Basic Serv	060378544T	0	0	117.1	R1310	A3M4S	20110601	20110630	0	29	2	2600
29672267	235588	195237	20110706	W	201107	Basic Service			Basic Serv	060593283T	0	0	117.1	R1310	A3M4S	20110601	20110630	0	29	2	2600
29672270	235654	195237	20110706	W	201107	Basic Service			Basic Serv	049532024T	0	0	34.83	R1210	A2M4	20110601	20110630	0	29	1	2600
29672270	235654	195237	20110706	W	201107	Water Volume	4.00 @ .232000(		Water Volu	049532024T	4	0.232	0.93	R1210	A2M4	20110601	20110630	0	29	1	2600
29672270	235654	195237	20110706	W	201107		4.00 @ 3.673000			049532024T	4	3.673	14.69	R1210	A2M4	20110601	20110630	0	29	1	2600
29672271	235655	195237	20110706	W	201107	Basic Service			Basic Serv	060453112T	0	0	117.1	R1310	A3MSM	20110601	20110630	0	29	2	2600
29672271	235655	195237	20110706	W	201107	Water Volume	4.00 @ .243000(		Water Volu	060453112T	4	0.243	0.97	R1310	A3MSM	20110601	20110630	0	29	2	2600
29672271	235655	195237	20110706	W	201107		61.00 @ 3.857000			060453112T	61	3.857	235.28	R1310	A3MSM	20110601	20110630	0	29	2	2600
29672271	235655	195237	20110706	W	201107		435.00 @ 2.424000(			060453112T	435	2.424	1054.44	R1310	A3MSM	20110601	20110630	0	29	2	2600
29672271	235655	195237	20110706	W	201107		484.00 @ 1.712000(			060453112T	484	1.712	828.61	R1310	A3MSM	20110601	20110630	0	29	2	2600
29672271	235655	195237	20110706	W	201107	Basic Service			Basic Serv	060453104T	0	0	117.1	R1310	A3M4S	20110601	20110630	0	29	2	2600
29955135	235586	195237	20110805	W	201108	Basic Service			Basic Serv	049532009T	0	0	34.83	R1210	A2M4	20110630	20110802	0	33	1	2600
29955135	235586	195237	20110805	W	201108	Water Volume	4.00 @ .232000(		Water Volu	049532009T	4	0.232	0.93	R1210	A2M4	20110630	20110802	0	33	1	2600
29955135	235586	195237	20110805	W	201108		29.00 @ 3.673000			049532009T	29	3.673	106.52	R1210	A2M4	20110630	20110802	0	33	1	2600
29955136	235587	195237	20110805	W	201108	Basic Service			Basic Serv	051136161T	0	0	34.83	R1210	A2M4	20110630	20110802	0	33	1	2600
29955136	235587	195237	20110805	W	201108	Water Volume	3.00 @ .232000(		Water Volu	051136161T	3	0.232	0.7	R1210	A2M4	20110630	20110802	0	33	1	2600
29955137	235588	195237	20110805	W	201108	Basic Service			Basic Serv	060378528T	0	0	117.1	R1310	A3MSM	20110630	20110802	0	33	2	2600

29955137	235588	195237	20110805	W	201108 Water Volume	4.00 @ .243000(	Water Volu	060378528T	4	0.243	0.97	R1310	A3MSM	20110630	20110802	0	33	2	2600
29955137	235588	195237	20110805	W	201108	61.00 @ 3.857000		060378528T	61	3.857	235.28	R1310	A3MSM	20110630	20110802	0	33	2	2600
29955137	235588	195237	20110805	W	201108	435.00 @ 2.424000		060378528T	435	2.424	1054.44	R1310	A3MSM	20110630	20110802	0	33	2	2600
29955137	235588	195237	20110805	W	201108	3162.00 @ 1.712000		060378528T	3162	1.712	5413.34	R1310	A3MSM	20110630	20110802	0	33	2	2600
29955137	235588	195237	20110805	W	201108 Basic Service		Basic Serv	060378544T	0	0	117.1	R1310	A3M4S	20110630	20110802	0	33	2	2600
29955137	235588	195237	20110805	W	201108 Basic Service		Basic Serv	060593283T	0	0	117.1	R1310	A3M4S	20110630	20110802	0	33	2	2600
29955140	235654	195237	20110805	W	201108 Basic Service		Basic Serv	049532024T	0	0	34.83	R1210	A2M4	20110630	20110802	0	33	1	2600
29955140	235654	195237	20110805	W	201108 Water Volume	4.00 @ .232000(	Water Volu	049532024T	4	0.232	0.93	R1210	A2M4	20110630	20110802	0	33	1	2600
29955140	235654	195237	20110805	W	201108	16.00 @ 3.673000		049532024T	16	3.673	58.77	R1210	A2M4	20110630	20110802	0	33	1	2600
29955141	235655	195237	20110805	W	201108 Basic Service		Basic Serv	060453112T	0	0	117.1	R1310	A3MSM	20110630	20110802	0	33	2	2600
29955141	235655	195237	20110805	W	201108 Water Volume	4.00 @ .243000(	Water Volu	060453112T	4	0.243	0.97	R1310	A3MSM	20110630	20110802	0	33	2	2600
29955141	235655	195237	20110805	W	201108	61.00 @ 3.857000		060453112T	61	3.857	235.28	R1310	A3MSM	20110630	20110802	0	33	2	2600
29955141	235655	195237	20110805	W	201108	435.00 @ 2.424000		060453112T	435	2.424	1054.44	R1310	A3MSM	20110630	20110802	0	33	2	2600
29955141	235655	195237	20110805	W	201108	458.00 @ 1.712000		060453112T	458	1.712	784.1	R1310	A3MSM	20110630	20110802	0	33	2	2600
29955141	235655	195237	20110805	W	201108 Basic Service		Basic Serv	060453104T	0	0	117.1	R1310	A3M4S	20110630	20110802	0	33	2	2600
30225130	235586	195237	20110906	W	201109 Basic Service		Basic Serv	049532009T	0	0	34.83	R1210	A2M4	20110802	20110831	0	29	1	2600
30225130	235586	195237	20110906	W	201109 Water Volume	4.00 @ .232000(	Water Volu	049532009T	4	0.232	0.93	R1210	A2M4	20110802	20110831	0	29	1	2600
30225130	235586	195237	20110906	W	201109	24.00 @ 3.673000		049532009T	24	3.673	88.15	R1210	A2M4	20110802	20110831	0	29	1	2600
30225131	235587	195237	20110906	W	201109 Basic Service		Basic Serv	051136161T	0	0	34.83	R1210	A2M4	20110802	20110831	0	29	1	2600
30225131	235587	195237	20110906	W	201109 Water Volume	4.00 @ .232000(	Water Volu	051136161T	4	0.232	0.93	R1210	A2M4	20110802	20110831	0	29	1	2600
30225132	235588	195237	20110906	W	201109 Basic Service		Basic Serv	060378528T	0	0	117.1	R1310	A3MSM	20110802	20110831	0	29	2	2600
30225132	235588	195237	20110906	W	201109 Water Volume	4.00 @ .243000(	Water Volu	060378528T	4	0.243	0.97	R1310	A3MSM	20110802	20110831	0	29	2	2600
30225132	235588	195237	20110906	W	201109	61.00 @ 3.857000		060378528T	61	3.857	235.28	R1310	A3MSM	20110802	20110831	0	29	2	2600
30225132	235588	195237	20110906	W	201109	435.00 @ 2.424000		060378528T	435	2.424	1054.44	R1310	A3MSM	20110802	20110831	0	29	2	2600
30225132	235588	195237	20110906	W	201109	2922.00 @ 1.712000		060378528T	2922	1.712	5002.46	R1310	A3MSM	20110802	20110831	0	29	2	2600
30225132	235588	195237	20110906	W	201109 Basic Service		Basic Serv	060378544T	0	0	117.1	R1310	A3M4S	20110802	20110831	0	29	2	2600
30225132	235588	195237	20110906	W	201109 Basic Service		Basic Serv	060593283T	0	0	117.1	R1310	A3M4S	20110802	20110831	0	29	2	2600
30225135	235654	195237	20110906	W	201109 Basic Service		Basic Serv	049532024T	0	0	34.83	R1210	A2M4	20110802	20110831	0	29	1	2600
30225135	235654	195237	20110906	W	201109 Water Volume	4.00 @ .232000(	Water Volu	049532024T	4	0.232	0.93	R1210	A2M4	20110802	20110831	0	29	1	2600
30225135	235654	195237	20110906	W	201109	5.00 @ 3.673000		049532024T	5	3.673	18.37	R1210	A2M4	20110802	20110831	0	29	1	2600
30225136	235655	195237	20110906	W	201109 Basic Service		Basic Serv	060453112T	0	0	117.1	R1310	A3MSM	20110802	20110831	0	29	2	2600
30225136	235655	195237	20110906	W	201109 Water Volume	4.00 @ .243000(	Water Volu	060453112T	4	0.243	0.97	R1310	A3MSM	20110802	20110831	0	29	2	2600
30225136	235655	195237	20110906	W	201109	61.00 @ 3.857000		060453112T	61	3.857	235.28	R1310	A3MSM	20110802	20110831	0	29	2	2600
30225136	235655	195237	20110906	W	201109	435.00 @ 2.424000		060453112T	435	2.424	1054.44	R1310	A3MSM	20110802	20110831	0	29	2	2600
30225136	235655	195237	20110906	W	201109	439.00 @ 1.712000		060453112T	439	1.712	751.57	R1310	A3MSM	20110802	20110831	0	29	2	2600
30225136	235655	195237	20110906	W	201109 Basic Service		Basic Serv	060453104T	0	0	117.1	R1310	A3M4S	20110802	20110831	0	29	2	2600
30533500	235586	195237	20111007	W	201110 Basic Service		Basic Serv	049532009T	0	0	34.83	R1210	A2M4	20110831	20111003	0	33	1	2600
30533500	235586	195237	20111007	W	201110 Water Volume	4.00 @ .232000(	Water Volu	049532009T	4	0.232	0.93	R1210	A2M4	20110831	20111003	0	33	1	2600
30533500	235586	195237	20111007	W	201110	48.00 @ 3.673000		049532009T	48	3.673	176.3	R1210	A2M4	20110831	20111003	0	33	1	2600
30533501	235587	195237	20111007	W	201110 Basic Service		Basic Serv	051136161T	0	0	34.83	R1210	A2M4	20110831	20111003	0	33	1	2600
30533501	235587	195237	20111007	W	201110 Water Volume	3.00 @ .232000(	Water Volu	051136161T	3	0.232	0.7	R1210	A2M4	20110831	20111003	0	33	1	2600
30533502	235588	195237	20111007	W	201110 Basic Service		Basic Serv	060378528T	0	0	117.1	R1310	A3MSM	20110831	20111003	0	33	2	2600
30533502	235588	195237	20111007	W	201110 Water Volume	4.00 @ .243000(	Water Volu	060378528T	4	0.243	0.97	R1310	A3MSM	20110831	20111003	0	33	2	2600
30533502	235588	195237	20111007	W	201110	61.00 @ 3.857000		060378528T	61	3.857	235.28	R1310	A3MSM	20110831	20111003	0	33	2	2600
30533502	235588	195237	20111007	W	201110	435.00 @ 2.424000		060378528T	435	2.424	1054.44	R1310	A3MSM	20110831	20111003	0	33	2	2600
30533502	235588	195237	20111007	W	201110	2738.00 @ 1.712000		060378528T	2738	1.712	4687.46	R1310	A3MSM	20110831	20111003	0	33	2	2600
30533502	235588	195237	20111007	W	201110 Basic Service		Basic Serv	060378544T	0	0	117.1	R1310	A3M4S	20110831	20111003	0	33	2	2600
30533502	235588	195237	20111007	W	201110 Basic Service		Basic Serv	060593283T	0	0	117.1	R1310	A3M4S	20110831	20111003	0	33	2	2600
30533505	235654	195237	20111007	W	201110 Basic Service		Basic Serv	049532024T	0	0	34.83	R1210	A2M4	20110831	20111003	0	33	1	2600
30533505	235654	195237	20111007	W	201110 Water Volume	4.00 @ .232000(	Water Volu	049532024T	4	0.232	0.93	R1210	A2M4	20110831	20111003	0	33	1	2600
30533505	235654	195237	20111007	W	201110	4.00 @ 3.673000		049532024T	4	3.673	14.69	R1210	A2M4	20110831	20111003	0	33	1	2600
30533506	235655	195237	20111007	W	201110 Basic Service		Basic Serv	060453112T	0	0	117.1	R1310	A3MSM	20110831	20111003	0	33	2	2600
30533506	235655	195237	20111007	W	201110 Water Volume	4.00 @ .243000(	Water Volu	060453112T	4	0.243	0.97	R1310	A3MSM	20110831	20111003	0	33	2	2600
30533506	235655	195237	20111007	W	201110	61.00 @ 3.857000		060453112T	61	3.857	235.28	R1310	A3MSM	20110831	20111003	0	33	2	2600
30533506	235655	195237	20111007	W	201110	435.00 @ 2.424000		060453112T	435	2.424	1054.44	R1310	A3MSM	20110831	20111003	0	33	2	2600
30533506	235655	195237	20111007	W	201110	656.00 @ 1.712000		060453112T	656	1.712	1123.07	R1310	A3MSM	20110831	20111003	0	33	2	2600
30533506	235655	195237	20111007	W	201110 Basic Service		Basic Serv	060453104T	0	0	117.1	R1310	A3M4S	20110831	20111003	0	33	2	2600

30805109	235586	195237	20111104	W	201111 Basic Service				Basic Serv	049532009T	0	0	34.83	R1210	A2M4	20111003	20111101	0	29 1 2600
30805109	235586	195237	20111104	W	201111 Water Volume	4.00	@	.232000(	Water Volu	049532009T	4	0.232	0.93	R1210	A2M4	20111003	20111101	0	29 1 2600
30805109	235586	195237	20111104	W	201111	61.00	@	3.673000		049532009T	61	3.673	224.05	R1210	A2M4	20111003	20111101	0	29 1 2600
30805109	235586	195237	20111104	W	201111	68.00	@	2.308000		049532009T	68	2.308	156.94	R1210	A2M4	20111003	20111101	0	29 1 2600
30805110	235587	195237	20111104	W	201111 Basic Service				Basic Serv	051136161T	0	0	34.83	R1210	A2M4	20111003	20111101	0	29 1 2600
30805110	235587	195237	20111104	W	201111 Water Volume	3.00	@	.232000(	Water Volu	051136161T	3	0.232	0.7	R1210	A2M4	20111003	20111101	0	29 1 2600
30805113	235654	195237	20111104	W	201111 Basic Service				Basic Serv	049532024T	0	0	34.83	R1210	A2M4	20111003	20111101	0	29 1 2600
30805113	235654	195237	20111104	W	201111 Water Volume	4.00	@	.232000(	Water Volu	049532024T	4	0.232	0.93	R1210	A2M4	20111003	20111101	0	29 1 2600
30805113	235654	195237	20111104	W	201111	3.00	@	3.673000		049532024T	3	3.673	11.02	R1210	A2M4	20111003	20111101	0	29 1 2600
30805114	235655	195237	20111104	W	201111 Basic Service				Basic Serv	060453112T	0	0	117.1	R1310	A3MSM	20111003	20111101	0	29 2 2600
30805114	235655	195237	20111104	W	201111 Water Volume	4.00	@	.243000(	Water Volu	060453112T	4	0.243	0.97	R1310	A3MSM	20111003	20111101	0	29 2 2600
30805114	235655	195237	20111104	W	201111	61.00	@	3.857000		060453112T	61	3.857	235.28	R1310	A3MSM	20111003	20111101	0	29 2 2600
30805114	235655	195237	20111104	W	201111	435.00	@	2.424000(		060453112T	435	2.424	1054.44	R1310	A3MSM	20111003	20111101	0	29 2 2600
30805114	235655	195237	20111104	W	201111	560.00	@	1.712000(		060453112T	560	1.712	958.72	R1310	A3MSM	20111003	20111101	0	29 2 2600
30805114	235655	195237	20111104	W	201111 Basic Service				Basic Serv	060453104T	0	0	117.1	R1310	A3M4S	20111003	20111101	0	29 2 2600
30870909	235588	195237	20111110	W	201111 Basic Service				Basic Serv	060378528T	0	0	117.1	R1310	A3MSM	20111003	20111101	0	29 2 2600
30870909	235588	195237	20111110	W	201111 Water Volume	4.00	@	.243000(	Water Volu	060378528T	4	0.243	0.97	R1310	A3MSM	20111003	20111101	0	29 2 2600
30870909	235588	195237	20111110	W	201111	61.00	@	3.857000		060378528T	61	3.857	235.28	R1310	A3MSM	20111003	20111101	0	29 2 2600
30870909	235588	195237	20111110	W	201111	435.00	@	2.424000(		060378528T	435	2.424	1054.44	R1310	A3MSM	20111003	20111101	0	29 2 2600
30870909	235588	195237	20111110	W	201111	2764.00	@	1.712000(		060378528T	2764	1.712	4731.97	R1310	A3MSM	20111003	20111101	0	29 2 2600
30870909	235588	195237	20111110	W	201111 Basic Service				Basic Serv	060378544T	0	0	117.1	R1310	A3M4S	20111003	20111101	0	29 2 2600
30870909	235588	195237	20111110	W	201111 Basic Service				Basic Serv	060593283T	0	0	117.1	R1310	A3M4S	20111003	20111101	0	29 2 2600
31105055	235586	195237	20111207	W	201112 Basic Service				Basic Serv	049532009T	0	0	34.83	R1210	A2M4	20111101	20111202	0	31 1 2600
31105055	235586	195237	20111207	W	201112 Water Volume	4.00	@	.232000(	Water Volu	049532009T	4	0.232	0.93	R1210	A2M4	20111101	20111202	0	31 1 2600
31105055	235586	195237	20111207	W	201112	27.00	@	3.673000		049532009T	27	3.673	99.17	R1210	A2M4	20111101	20111202	0	31 1 2600
31105056	235587	195237	20111207	W	201112 Basic Service				Basic Serv	051136161T	0	0	34.83	R1210	A2M4	20111101	20111202	0	31 1 2600
31105056	235587	195237	20111207	W	201112 Water Volume	3.00	@	.232000(	Water Volu	051136161T	3	0.232	0.7	R1210	A2M4	20111101	20111202	0	31 1 2600
31105057	235588	195237	20111207	W	201112 Basic Service				Basic Serv	060378528T	0	0	117.1	R1310	A3MSM	20111101	20111202	0	31 2 2600
31105057	235588	195237	20111207	W	201112 Water Volume	4.00	@	.243000(	Water Volu	060378528T	4	0.243	0.97	R1310	A3MSM	20111101	20111202	0	31 2 2600
31105057	235588	195237	20111207	W	201112	61.00	@	3.857000		060378528T	61	3.857	235.28	R1310	A3MSM	20111101	20111202	0	31 2 2600
31105057	235588	195237	20111207	W	201112	435.00	@	2.424000(		060378528T	435	2.424	1054.44	R1310	A3MSM	20111101	20111202	0	31 2 2600
31105057	235588	195237	20111207	W	201112	1669.00	@	1.712000(		060378528T	1669	1.712	2857.33	R1310	A3MSM	20111101	20111202	0	31 2 2600
31105057	235588	195237	20111207	W	201112 Basic Service				Basic Serv	060378544T	0	0	117.1	R1310	A3M4S	20111101	20111202	0	31 2 2600
31105057	235588	195237	20111207	W	201112 Basic Service				Basic Serv	060593283T	0	0	117.1	R1310	A3M4S	20111101	20111202	0	31 2 2600
31105059	235654	195237	20111207	W	201112 Basic Service				Basic Serv	049532024T	0	0	34.83	R1210	A2M4	20111101	20111202	0	31 1 2600
31105059	235654	195237	20111207	W	201112 Water Volume	4.00	@	.232000(	Water Volu	049532024T	4	0.232	0.93	R1210	A2M4	20111101	20111202	0	31 1 2600
31105060	235655	195237	20111207	W	201112 Basic Service				Basic Serv	060453112T	0	0	117.1	R1310	A3MSM	20111101	20111202	0	31 2 2600
31105060	235655	195237	20111207	W	201112 Water Volume	4.00	@	.243000(	Water Volu	060453112T	4	0.243	0.97	R1310	A3MSM	20111101	20111202	0	31 2 2600
31105060	235655	195237	20111207	W	201112	61.00	@	3.857000		060453112T	61	3.857	235.28	R1310	A3MSM	20111101	20111202	0	31 2 2600
31105060	235655	195237	20111207	W	201112	435.00	@	2.424000(		060453112T	435	2.424	1054.44	R1310	A3MSM	20111101	20111202	0	31 2 2600
31105060	235655	195237	20111207	W	201112	600.00	@	1.712000(		060453112T	600	1.712	1027.2	R1310	A3MSM	20111101	20111202	0	31 2 2600
31105060	235655	195237	20111207	W	201112 Basic Service				Basic Serv	060453104T	0	0	117.1	R1310	A3M4S	20111101	20111202	0	31 2 2600

Region	Account Name
26CC	Akzo Nobel Surface Chemistry
26CC	Akzo Nobel Surface Chemistry
26CC	Akzo Nobel Surface Chemistry

26CC	Akzo Nobel Surface Chemistry
26CC	Akzo Nobel Surface Chemistry
26CC	Akzo Nobel Surface Chemistry

26CC	Akzo Nobel Surface Chemistry
26CC	Akzo Nobel Surface Chemistry
26CC	Akzo Nobel Surface Chemistry

26CC	Akzo Nobel Surface Chemistry
26CC	Akzo Nobel Surface Chemistry
26CC	Akzo Nobel Surface Chemistry

26CC	Akzo Nobel Surface Chemistry
26CC	Akzo Nobel Surface Chemistry
26CC	Akzo Nobel Surface Chemistry

26CC	Akzo Nobel Surface Chemistry
26CC	Akzo Nobel Surface Chemistry
26CC	Akzo Nobel Surface Chemistry

26CC	Akzo Nobel Surface Chemistry
26CC	Akzo Nobel Surface Chemistry
26CC	Akzo Nobel Surface Chemistry

26CC	Akzo Nobel Surface Chemistry
26CC	Akzo Nobel Surface Chemistry
26CC	Akzo Nobel Surface Chemistry
26CC	Akzo Nobel Surface Chemistry
26CC	Akzo Nobel Surface Chemistry
26CC	Akzo Nobel Surface Chemistry
26CC	Akzo Nobel Surface Chemistry
26CC	Akzo Nobel Surface Chemistry
26CC	Akzo Nobel Surface Chemistry
26CC	Akzo Nobel Surface Chemistry
26CC	Akzo Nobel Surface Chemistry
26CC	Akzo Nobel Surface Chemistry
26CC	Akzo Nobel Surface Chemistry
26CC	Akzo Nobel Surface Chemistry
26CC	Akzo Nobel Surface Chemistry
26CC	Akzo Nobel Surface Chemistry
26CC	Akzo Nobel Surface Chemistry
26CC	Akzo Nobel Surface Chemistry
26CC	Akzo Nobel Surface Chemistry
26CC	Akzo Nobel Surface Chemistry
26CC	Akzo Nobel Surface Chemistry
26CC	Akzo Nobel Surface Chemistry
26CC	Akzo Nobel Surface Chemistry
26CC	Akzo Nobel Surface Chemistry
26CC	Akzo Nobel Surface Chemistry
26CC	Akzo Nobel Surface Chemistry
26CC	Akzo Nobel Surface Chemistry
26CC	Akzo Nobel Surface Chemistry
26CC	Akzo Nobel Surface Chemistry
26CC	Akzo Nobel Surface Chemistry
26CC	Akzo Nobel Surface Chemistry
26CC	Akzo Nobel Surface Chemistry
26CC	Akzo Nobel Surface Chemistry
26CC	Akzo Nobel Surface Chemistry
26CC	Akzo Nobel Surface Chemistry
26CC	Akzo Nobel Surface Chemistry
26CC	Akzo Nobel Surface Chemistry
26CC	Akzo Nobel Surface Chemistry
26CC	Akzo Nobel Surface Chemistry
26CC	Akzo Nobel Surface Chemistry
26CC	Akzo Nobel Surface Chemistry
26CC	Akzo Nobel Surface Chemistry
26CC	Akzo Nobel Surface Chemistry
26CC	Akzo Nobel Surface Chemistry
26CC	Akzo Nobel Surface Chemistry
26CC	Akzo Nobel Surface Chemistry
26CC	Akzo Nobel Surface Chemistry
26CC	Akzo Nobel Surface Chemistry
26CC	Akzo Nobel Surface Chemistry
26CC	Akzo Nobel Surface Chemistry
26CC	Akzo Nobel Surface Chemistry
26CC	Akzo Nobel Surface Chemistry
26CC	Akzo Nobel Surface Chemistry
26CC	Akzo Nobel Surface Chemistry
26CC	Akzo Nobel Surface Chemistry
26CC	Akzo Nobel Surface Chemistry
26CC	Akzo Nobel Surface Chemistry

26CC	Akzo Nobel Surface Chemistry
26CC	Akzo Nobel Surface Chemistry
26CC	Akzo Nobel Surface Chemistry

26CC	Akzo Nobel Surface Chemistry
26CC	Akzo Nobel Surface Chemistry
26CC	Akzo Nobel Surface Chemistry

26CC	Akzo Nobel Surface Chemistry
26CC	Akzo Nobel Surface Chemistry
26CC	Akzo Nobel Surface Chemistry

26CC	Akzo Nobel Surface Chemistry
26CC	Akzo Nobel Surface Chemistry
26CC	Akzo Nobel Surface Chemistry

Bill ID	Account #	Customer #	Bill Date	Canc/Rebill	Utility	Adj Code	Revenue Month	Description	Description 1	Meter #	Usage	Rate	Rev Amnt	Rev Code	Rate Schedule	Begin Date	End Date	Pro Rate	Days	Meter Size	District
17705909	104817	106669	20080104		W		200801	Basic Service	Basic Serv	060449933T	0	0	105.71	R1210	A2M4S	20071129	20080102	0	34	2	2600
17705909	104817	106669	20080104		W		200801	Basic Service	Basic Serv	031900424T	0	0	330.36	R1210	A2MSM	20071129	20080102	0	34	4	2600
17705909	104817	106669	20080104		W		200801	Water Volume	4.53 @ .194000	Water Volu	031900424T	4.53	0.194	0.88	R1210	A2MSM	20071129	20080102	0	34	4	2600
17705909	104817	106669	20080104		W		200801		69.13 @ 3.073000		031900424T	69.13	3.073	212.44	R1210	A2MSM	20071129	20080102	0	34	4	2600
17705909	104817	106669	20080104		W		200801		493.00 @ 1.931000		031900424T	493	1.931	951.98	R1210	A2MSM	20071129	20080102	0	34	4	2600
17705909	104817	106669	20080104		W		200801		2461.34 @ 1.443000		031900424T	2461.34	1.443	3551.71	R1210	A2MSM	20071129	20080102	0	34	4	2600
17705983	111069	112942	20080104		W		200801	Basic Service	Basic Serv	031988571T	0	0	330.36	R1210	A2M4	20071129	20080102	0	34	4	2600
17705983	111069	112942	20080104		W		200801	Water Volume	4.53 @ .194000	Water Volu	031988571T	4.53	0.194	0.88	R1210	A2M4	20071129	20080102	0	34	4	2600
17705983	111069	112942	20080104		W		200801		69.13 @ 3.073000		031988571T	69.13	3.073	212.44	R1210	A2M4	20071129	20080102	0	34	4	2600
17705983	111069	112942	20080104		W		200801		493.00 @ 1.931000		031988571T	493	1.931	951.98	R1210	A2M4	20071129	20080102	0	34	4	2600
17705983	111069	112942	20080104		W		200801		3344.34 @ 1.443000		031988571T	3344.34	1.443	4825.88	R1210	A2M4	20071129	20080102	0	34	4	2600
18002714	104817	106669	20080201		W		200802	Basic Service	Basic Serv	060449933T	0	0	93.27	R1210	A2M4S	20080102	20080129	0	27	2	2600
18002714	104817	106669	20080201		W		200802	Basic Service	Basic Serv	031900424T	0	0	291.49	R1210	A2MSM	20080102	20080129	0	27	4	2600
18002714	104817	106669	20080201		W		200802	Water Volume	4.00 @ .194000	Water Volu	031900424T	4	0.194	0.78	R1210	A2MSM	20080102	20080129	0	27	4	2600
18002714	104817	106669	20080201		W		200802		61.00 @ 3.073000		031900424T	61	3.073	187.45	R1210	A2MSM	20080102	20080129	0	27	4	2600
18002714	104817	106669	20080201		W		200802		435.00 @ 1.931000		031900424T	435	1.931	839.99	R1210	A2MSM	20080102	20080129	0	27	4	2600
18002714	104817	106669	20080201		W		200802		1808.00 @ 1.443000		031900424T	1808	1.443	2608.94	R1210	A2MSM	20080102	20080129	0	27	4	2600
18002789	111069	112942	20080201		W		200802	Basic Service	Basic Serv	031988571T	0	0	291.49	R1210	A2M4	20080102	20080129	0	27	4	2600
18002789	111069	112942	20080201		W		200802	Water Volume	4.00 @ .194000	Water Volu	031988571T	4	0.194	0.78	R1210	A2M4	20080102	20080129	0	27	4	2600
18002789	111069	112942	20080201		W		200802		61.00 @ 3.073000		031988571T	61	3.073	187.45	R1210	A2M4	20080102	20080129	0	27	4	2600
18002789	111069	112942	20080201		W		200802		435.00 @ 1.931000		031988571T	435	1.931	839.99	R1210	A2M4	20080102	20080129	0	27	4	2600
18002789	111069	112942	20080201		W		200802		2578.00 @ 1.443000		031988571T	2578	1.443	3720.05	R1210	A2M4	20080102	20080129	0	27	4	2600
18318231	104817	106669	20080303		W		200803	Basic Service	Basic Serv	060449933T	0	0	93.27	R1210	A2M4S	20080129	20080227	0	29	2	2600
18318231	104817	106669	20080303		W		200803	Basic Service	Basic Serv	031900424T	0	0	291.49	R1210	A2MSM	20080129	20080227	0	29	4	2600
18318231	104817	106669	20080303		W		200803	Water Volume	4.00 @ .194000	Water Volu	031900424T	4	0.194	0.78	R1210	A2MSM	20080129	20080227	0	29	4	2600
18318231	104817	106669	20080303		W		200803		61.00 @ 3.073000		031900424T	61	3.073	187.45	R1210	A2MSM	20080129	20080227	0	29	4	2600
18318231	104817	106669	20080303		W		200803		435.00 @ 1.931000		031900424T	435	1.931	839.99	R1210	A2MSM	20080129	20080227	0	29	4	2600
18318231	104817	106669	20080303		W		200803		1922.00 @ 1.443000		031900424T	1922	1.443	2773.45	R1210	A2MSM	20080129	20080227	0	29	4	2600
18318303	111069	112942	20080303		W		200803	Basic Service	Basic Serv	031988571T	0	0	291.49	R1210	A2M4	20080129	20080227	0	29	4	2600
18318303	111069	112942	20080303		W		200803	Water Volume	4.00 @ .194000	Water Volu	031988571T	4	0.194	0.78	R1210	A2M4	20080129	20080227	0	29	4	2600
18318303	111069	112942	20080303		W		200803		61.00 @ 3.073000		031988571T	61	3.073	187.45	R1210	A2M4	20080129	20080227	0	29	4	2600
18318303	111069	112942	20080303		W		200803		435.00 @ 1.931000		031988571T	435	1.931	839.99	R1210	A2M4	20080129	20080227	0	29	4	2600
18318303	111069	112942	20080303		W		200803		2972.00 @ 1.443000		031988571T	2972	1.443	4288.6	R1210	A2M4	20080129	20080227	0	29	4	2600
18662306	104817	106669	20080403		W		200804	Basic Service	Basic Serv	060449933T	0	0	93.27	R1210	A2M4S	20080227	20080331	0	33	2	2600
18662306	104817	106669	20080403		W		200804	Basic Service	Basic Serv	031900424T	0	0	291.49	R1210	A2MSM	20080227	20080331	0	33	4	2600
18662306	104817	106669	20080403		W		200804	Water Volume	4.00 @ .194000	Water Volu	031900424T	4	0.194	0.78	R1210	A2MSM	20080227	20080331	0	33	4	2600
18662306	104817	106669	20080403		W		200804		61.00 @ 3.073000		031900424T	61	3.073	187.45	R1210	A2MSM	20080227	20080331	0	33	4	2600
18662306	104817	106669	20080403		W		200804		435.00 @ 1.931000		031900424T	435	1.931	839.99	R1210	A2MSM	20080227	20080331	0	33	4	2600
18662306	104817	106669	20080403		W		200804		2273.00 @ 1.443000		031900424T	2273	1.443	3279.94	R1210	A2MSM	20080227	20080331	0	33	4	2600
18662378	111069	112942	20080403		W		200804	Basic Service	Basic Serv	031988571T	0	0	291.49	R1210	A2M4	20080227	20080331	0	33	4	2600
18662378	111069	112942	20080403		W		200804	Water Volume	4.00 @ .194000	Water Volu	031988571T	4	0.194	0.78	R1210	A2M4	20080227	20080331	0	33	4	2600
18662378	111069	112942	20080403		W		200804		61.00 @ 3.073000		031988571T	61	3.073	187.45	R1210	A2M4	20080227	20080331	0	33	4	2600
18662378	111069	112942	20080403		W		200804		435.00 @ 1.931000		031988571T	435	1.931	839.99	R1210	A2M4	20080227	20080331	0	33	4	2600
18662378	111069	112942	20080403		W		200804		3479.00 @ 1.443000		031988571T	3479	1.443	5020.2	R1210	A2M4	20080227	20080331	0	33	4	2600
18954155	104817	106669	20080502		W		200805	Basic Service	Basic Serv	060449933T	0	0	93.27	R1210	A2M4S	20080331	20080429	0	29	2	2600
18954155	104817	106669	20080502		W		200805	Basic Service	Basic Serv	031900424T	0	0	291.49	R1210	A2MSM	20080331	20080429	0	29	4	2600
18954155	104817	106669	20080502		W		200805	Water Volume	4.00 @ .194000	Water Volu	031900424T	4	0.194	0.78	R1210	A2MSM	20080331	20080429	0	29	4	2600
18954155	104817	106669	20080502		W		200805		61.00 @ 3.073000		031900424T	61	3.073	187.45	R1210	A2MSM	20080331	20080429	0	29	4	2600
18954155	104817	106669	20080502		W		200805		435.00 @ 1.931000		031900424T	435	1.931	839.99	R1210	A2MSM	20080331	20080429	0	29	4	2600
18954155	104817	106669	20080502		W		200805		2214.00 @ 1.443000		031900424T	2214	1.443	3194.8	R1210	A2MSM	20080331	20080429	0	29	4	2600
18954231	111069	112942	20080502		W		200805	Basic Service	Basic Serv	031988571T	0	0	291.49	R1210	A2M4	20080331	20080429	0	29	4	2600
18954231	111069	112942	20080502		W		200805	Water Volume	4.00 @ .194000	Water Volu	031988571T	4	0.194	0.78	R1210	A2M4	20080331	20080429	0	29	4	2600
18954231	111069	112942	20080502		W		200805		61.00 @ 3.073000		031988571T	61	3.073	187.45	R1210	A2M4	20080331	20080429	0	29	4	2600
18954231	111069	112942	20080502		W		200805		435.00 @ 1.931000		031988571T	435	1.931	839.99	R1210	A2M4	20080331	20080429	0	29	4	2600
18954231	111069	112942	20080502		W		200805		3355.00 @ 1.443000		031988571T	3355	1.443	4841.27	R1210	A2M4	20080331	20080429	0	29	4	2600
19282631	104817	106669	20080604		W		200806	Basic Service	Basic Serv	060449933T	0	0	93.27	R1210	A2M4S	20080429	20080530	0	31	2	2600
19282631	104817	106669	20080604		W		200806	Basic Service	Basic Serv	031900424T	0	0	291.49	R1210	A2MSM	20080429	20080530	0	31	4	2600

19282631	104817	106669	20080604	W	200806	Water Volume	4.00	@	.194000	Water Volu	031900424T	4	0.194	0.78	R1210	A2MSM	20080429	20080530	0	31 4	2600
19282631	104817	106669	20080604	W	200806		61.00	@	3.073000		031900424T	61	3.073	187.45	R1210	A2MSM	20080429	20080530	0	31 4	2600
19282631	104817	106669	20080604	W	200806		435.00	@	1.931000		031900424T	435	1.931	839.99	R1210	A2MSM	20080429	20080530	0	31 4	2600
19282631	104817	106669	20080604	W	200806		2633.00	@	1.443000		031900424T	2633	1.443	3799.42	R1210	A2MSM	20080429	20080530	0	31 4	2600
19282705	111069	112942	20080604	W	200806	Basic Service				Basic Serv	031988571T	0	0	291.49	R1210	A2M4	20080429	20080530	0	31 4	2600
19282705	111069	112942	20080604	W	200806	Water Volume	4.00	@	.194000	Water Volu	031988571T	4	0.194	0.78	R1210	A2M4	20080429	20080530	0	31 4	2600
19282705	111069	112942	20080604	W	200806		61.00	@	3.073000		031988571T	61	3.073	187.45	R1210	A2M4	20080429	20080530	0	31 4	2600
19282705	111069	112942	20080604	W	200806		435.00	@	1.931000		031988571T	435	1.931	839.99	R1210	A2M4	20080429	20080530	0	31 4	2600
19282705	111069	112942	20080604	W	200806		3875.00	@	1.443000		031988571T	3875	1.443	5591.63	R1210	A2M4	20080429	20080530	0	31 4	2600
19574221	104817	106669	20080703	W	200807	Basic Service				Basic Serv	060449933T	0	0	93.27	R1210	A2M4S	20080530	20080630	0	31 2	2600
19574221	104817	106669	20080703	W	200807	Basic Service				Basic Serv	031900424T	0	0	291.49	R1210	A2MSM	20080530	20080630	0	31 4	2600
19574221	104817	106669	20080703	W	200807	Water Volume	4.00	@	.194000	Water Volu	031900424T	4	0.194	0.78	R1210	A2MSM	20080530	20080630	0	31 4	2600
19574221	104817	106669	20080703	W	200807		61.00	@	3.073000		031900424T	61	3.073	187.45	R1210	A2MSM	20080530	20080630	0	31 4	2600
19574221	104817	106669	20080703	W	200807		435.00	@	1.931000		031900424T	435	1.931	839.99	R1210	A2MSM	20080530	20080630	0	31 4	2600
19574221	104817	106669	20080703	W	200807		3037.00	@	1.443000		031900424T	3037	1.443	4382.39	R1210	A2MSM	20080530	20080630	0	31 4	2600
19574295	111069	112942	20080703	W	200807	Basic Service				Basic Serv	031988571T	0	0	291.49	R1210	A2M4	20080530	20080630	0	31 4	2600
19574295	111069	112942	20080703	W	200807	Water Volume	4.00	@	.194000	Water Volu	031988571T	4	0.194	0.78	R1210	A2M4	20080530	20080630	0	31 4	2600
19574295	111069	112942	20080703	W	200807		61.00	@	3.073000		031988571T	61	3.073	187.45	R1210	A2M4	20080530	20080630	0	31 4	2600
19574295	111069	112942	20080703	W	200807		435.00	@	1.931000		031988571T	435	1.931	839.99	R1210	A2M4	20080530	20080630	0	31 4	2600
19574295	111069	112942	20080703	W	200807		4500.00	@	1.443000		031988571T	4500	1.443	6493.5	R1210	A2M4	20080530	20080630	0	31 4	2600
19574295	111069	112942	20080703	W	200807		62.00	@	1.103000		031988571T	62	1.103	68.39	R1210	A2M4	20080530	20080630	0	31 4	2600
19889099	104817	106669	20080805	W	200808	Basic Service				Basic Serv	060449933T	0	0	93.27	R1210	A2M4S	20080630	20080731	0	31 2	2600
19889099	104817	106669	20080805	W	200808	Basic Service				Basic Serv	031900424T	0	0	291.49	R1210	A2MSM	20080630	20080731	0	31 4	2600
19889099	104817	106669	20080805	W	200808	Water Volume	4.00	@	.194000	Water Volu	031900424T	4	0.194	0.78	R1210	A2MSM	20080630	20080731	0	31 4	2600
19889099	104817	106669	20080805	W	200808		61.00	@	3.073000		031900424T	61	3.073	187.45	R1210	A2MSM	20080630	20080731	0	31 4	2600
19889099	104817	106669	20080805	W	200808		435.00	@	1.931000		031900424T	435	1.931	839.99	R1210	A2MSM	20080630	20080731	0	31 4	2600
19889099	104817	106669	20080805	W	200808		3240.00	@	1.443000		031900424T	3240	1.443	4675.32	R1210	A2MSM	20080630	20080731	0	31 4	2600
19889173	111069	112942	20080805	W	200808	Basic Service				Basic Serv	031988571T	0	0	291.49	R1210	A2M4	20080630	20080731	0	31 4	2600
19889173	111069	112942	20080805	W	200808	Water Volume	4.00	@	.194000	Water Volu	031988571T	4	0.194	0.78	R1210	A2M4	20080630	20080731	0	31 4	2600
19889173	111069	112942	20080805	W	200808		61.00	@	3.073000		031988571T	61	3.073	187.45	R1210	A2M4	20080630	20080731	0	31 4	2600
19889173	111069	112942	20080805	W	200808		435.00	@	1.931000		031988571T	435	1.931	839.99	R1210	A2M4	20080630	20080731	0	31 4	2600
19889173	111069	112942	20080805	W	200808		4500.00	@	1.443000		031988571T	4500	1.443	6493.5	R1210	A2M4	20080630	20080731	0	31 4	2600
19889173	111069	112942	20080805	W	200808		187.00	@	1.103000		031988571T	187	1.103	206.26	R1210	A2M4	20080630	20080731	0	31 4	2600
20214555	104817	106669	20080905	W	200809	Basic Service				Basic Serv	060449933T	0	0	93.27	R1210	A2M4S	20080731	20080902	0	33 2	2600
20214555	104817	106669	20080905	W	200809	Basic Service				Basic Serv	031900424T	0	0	291.49	R1210	A2MSM	20080731	20080902	0	33 4	2600
20214555	104817	106669	20080905	W	200809	Water Volume	4.00	@	.194000	Water Volu	031900424T	4	0.194	0.78	R1210	A2MSM	20080731	20080902	0	33 4	2600
20214555	104817	106669	20080905	W	200809		61.00	@	3.073000		031900424T	61	3.073	187.45	R1210	A2MSM	20080731	20080902	0	33 4	2600
20214555	104817	106669	20080905	W	200809		435.00	@	1.931000		031900424T	435	1.931	839.99	R1210	A2MSM	20080731	20080902	0	33 4	2600
20214555	104817	106669	20080905	W	200809		3842.00	@	1.443000		031900424T	3842	1.443	5544.01	R1210	A2MSM	20080731	20080902	0	33 4	2600
20214629	111069	112942	20080905	W	200809	Basic Service				Basic Serv	031988571T	0	0	291.49	R1210	A2M4	20080731	20080902	0	33 4	2600
20214629	111069	112942	20080905	W	200809	Water Volume	4.00	@	.194000	Water Volu	031988571T	4	0.194	0.78	R1210	A2M4	20080731	20080902	0	33 4	2600
20214629	111069	112942	20080905	W	200809		61.00	@	3.073000		031988571T	61	3.073	187.45	R1210	A2M4	20080731	20080902	0	33 4	2600
20214629	111069	112942	20080905	W	200809		435.00	@	1.931000		031988571T	435	1.931	839.99	R1210	A2M4	20080731	20080902	0	33 4	2600
20214629	111069	112942	20080905	W	200809		4500.00	@	1.443000		031988571T	4500	1.443	6493.5	R1210	A2M4	20080731	20080902	0	33 4	2600
20214629	111069	112942	20080905	W	200809		335.00	@	1.103000		031988571T	335	1.103	369.51	R1210	A2M4	20080731	20080902	0	33 4	2600
20520941	104817	106669	20081006	W	200810	Basic Service				Basic Serv	060449933T	0	0	90.05	R1210	A2M4S	20080902	20080930	0.965517	28 2	2600
20520941	104817	106669	20081006	W	200810	Basic Service				Basic Serv	060449933T	0	0	3.36	R1210	A2M4S	20081001	20081001	0.034483	1 2	2600
20520941	104817	106669	20081006	W	200810	Basic Service				Basic Serv	031900424T	0	0	281.44	R1210	A2MSM	20080902	20080930	0.965517	28 4	2600
20520941	104817	106669	20081006	W	200810	Water Volume	3.86	@	.194000	Water Volu	031900424T	3.86	0.194	0.75	R1210	A2MSM	20080902	20080930	0.965517	28 4	2600
20520941	104817	106669	20081006	W	200810		58.90	@	3.073000		031900424T	58.9	3.073	181	R1210	A2MSM	20080902	20080930	0.965517	28 4	2600
20520941	104817	106669	20081006	W	200810		420.00	@	1.931000		031900424T	420	1.931	811.02	R1210	A2MSM	20080902	20080930	0.965517	28 4	2600
20520941	104817	106669	20081006	W	200810		2716.00	@	1.443000		031900424T	2716	1.443	3919.19	R1210	A2MSM	20080902	20080930	0.965517	28 4	2600
20520941	104817	106669	20081006	W	200810	Basic Service				Basic Serv	031900424T	0	0	10.49	R1210	A2MSM	20081001	20081001	0.034483	1 4	2600
20520941	104817	106669	20081006	W	200810	Water Volume	.14	@	.202000	Water Volu	031900424T	0.14	0.202	0.03	R1210	A2MSM	20081001	20081001	0.034483	1 4	2600
20520941	104817	106669	20081006	W	200810		2.10	@	3.207000		031900424T	2.1	3.207	6.73	R1210	A2MSM	20081001	20081001	0.034483	1 4	2600
20520941	104817	106669	20081006	W	200810		15.00	@	2.015000		031900424T	15	2.015	30.23	R1210	A2MSM	20081001	20081001	0.034483	1 4	2600
20520941	104817	106669	20081006	W	200810		97.00	@	1.506000		031900424T	97	1.506	146.08	R1210	A2MSM	20081001	20081001	0.034483	1 4	2600
20521014	111069	112942	20081006	W	200810	Basic Service				Basic Serv	031988571T	0	0	281.44	R1210	A2M4	20080902	20080930	0.965517	28 4	2600
20521014	111069	112942	20081006	W	200810	Water Volume	3.86	@	.194000	Water Volu	031988571T	3.86	0.194	0.75	R1210	A2M4	20080902	20080930	0.965517	28 4	2600
20521014	111069	112942	20081006	W	200810		58.90	@	3.073000		031988571T	58.9	3.073	181	R1210	A2M4	20080902	20080930	0.965517	28 4	2600

20521014	111069	112942	20081006	W	200810	420.00 @ 1.931000		031988571T	420	1.931	811.02	R1210	A2M4	20080902	20080930	0.965517	28	4	2600
20521014	111069	112942	20081006	W	200810	3778.07 @ 1.443000		031988571T	3778.07	1.443	5451.76	R1210	A2M4	20080902	20080930	0.965517	28	4	2600
20521014	111069	112942	20081006	W	200810 Basic Service		Basic Serv	031988571T	0	0	10.49	R1210	A2M4	20081001	20081001	0.034483	1	4	2600
20521014	111069	112942	20081006	W	200810 Water Volume	.14 @ .202000	Water Volu	031988571T	0.14	0.202	0.03	R1210	A2M4	20081001	20081001	0.034483	1	4	2600
20521014	111069	112942	20081006	W	200810	2.10 @ 3.207000		031988571T	2.1	3.207	6.73	R1210	A2M4	20081001	20081001	0.034483	1	4	2600
20521014	111069	112942	20081006	W	200810	15.00 @ 2.015000		031988571T	15	2.015	30.23	R1210	A2M4	20081001	20081001	0.034483	1	4	2600
20521014	111069	112942	20081006	W	200810	134.93 @ 1.506000		031988571T	134.93	1.506	203.2	R1210	A2M4	20081001	20081001	0.034483	1	4	2600
20831899	104817	106669	20081104	W	200811 Basic Service		Basic Serv	060449933T	0	0	97.35	R1210	A2M4S	20081001	20081030	0	29	2	2600
20831899	104817	106669	20081104	W	200811 Basic Service		Basic Serv	031900424T	0	0	304.23	R1210	A2MSM	20081001	20081030	0	29	4	2600
20831899	104817	106669	20081104	W	200811 Water Volume	4.00 @ .202000	Water Volu	031900424T	4	0.202	0.81	R1210	A2MSM	20081001	20081030	0	29	4	2600
20831899	104817	106669	20081104	W	200811	61.00 @ 3.207000		031900424T	61	3.207	195.63	R1210	A2MSM	20081001	20081030	0	29	4	2600
20831899	104817	106669	20081104	W	200811	435.00 @ 2.015000		031900424T	435	2.015	876.53	R1210	A2MSM	20081001	20081030	0	29	4	2600
20831899	104817	106669	20081104	W	200811	2168.00 @ 1.506000		031900424T	2168	1.506	3265.01	R1210	A2MSM	20081001	20081030	0	29	4	2600
20831976	111069	112942	20081104	W	200811 Basic Service		Basic Serv	031988571T	0	0	304.23	R1210	A2M4	20081001	20081030	0	29	4	2600
20831976	111069	112942	20081104	W	200811 Water Volume	4.00 @ .202000	Water Volu	031988571T	4	0.202	0.81	R1210	A2M4	20081001	20081030	0	29	4	2600
20831976	111069	112942	20081104	W	200811	61.00 @ 3.207000		031988571T	61	3.207	195.63	R1210	A2M4	20081001	20081030	0	29	4	2600
20831976	111069	112942	20081104	W	200811	435.00 @ 2.015000		031988571T	435	2.015	876.53	R1210	A2M4	20081001	20081030	0	29	4	2600
20831976	111069	112942	20081104	W	200811	3374.00 @ 1.506000		031988571T	3374	1.506	5081.24	R1210	A2M4	20081001	20081030	0	29	4	2600
21161707	104817	106669	20081205	W	200812 Basic Service		Basic Serv	060449933T	0	0	97.35	R1210	A2M4S	20081030	20081202	0	33	2	2600
21161707	104817	106669	20081205	W	200812 Basic Service		Basic Serv	031900424T	0	0	304.23	R1210	A2MSM	20081030	20081202	0	33	4	2600
21161707	104817	106669	20081205	W	200812 Water Volume	4.00 @ .202000	Water Volu	031900424T	4	0.202	0.81	R1210	A2MSM	20081030	20081202	0	33	4	2600
21161707	104817	106669	20081205	W	200812	61.00 @ 3.207000		031900424T	61	3.207	195.63	R1210	A2MSM	20081030	20081202	0	33	4	2600
21161707	104817	106669	20081205	W	200812	435.00 @ 2.015000		031900424T	435	2.015	876.53	R1210	A2MSM	20081030	20081202	0	33	4	2600
21161707	104817	106669	20081205	W	200812	2379.00 @ 1.506000		031900424T	2379	1.506	3582.77	R1210	A2MSM	20081030	20081202	0	33	4	2600
21161776	111069	112942	20081205	W	200812 Basic Service		Basic Serv	031988571T	0	0	304.23	R1210	A2M4	20081030	20081202	0	33	4	2600
21161776	111069	112942	20081205	W	200812 Water Volume	4.00 @ .202000	Water Volu	031988571T	4	0.202	0.81	R1210	A2M4	20081030	20081202	0	33	4	2600
21161776	111069	112942	20081205	W	200812	61.00 @ 3.207000		031988571T	61	3.207	195.63	R1210	A2M4	20081030	20081202	0	33	4	2600
21161776	111069	112942	20081205	W	200812	435.00 @ 2.015000		031988571T	435	2.015	876.53	R1210	A2M4	20081030	20081202	0	33	4	2600
21161776	111069	112942	20081205	W	200812	3415.00 @ 1.506000		031988571T	3415	1.506	5142.99	R1210	A2M4	20081030	20081202	0	33	4	2600
21360145	104817	106669	20090106	W	200901 Basic Service		Basic Serv	060449933T	0	0	97.35	R1210	A2M4S	20081202	20081231	0	29	2	2600
21360145	104817	106669	20090106	W	200901 Basic Service		Basic Serv	031900424T	0	0	304.23	R1210	A2MSM	20081202	20081231	0	29	4	2600
21360145	104817	106669	20090106	W	200901 Water Volume	4.00 @ .202000	Water Volu	031900424T	4	0.202	0.81	R1210	A2MSM	20081202	20081231	0	29	4	2600
21360145	104817	106669	20090106	W	200901	61.00 @ 3.207000		031900424T	61	3.207	195.63	R1210	A2MSM	20081202	20081231	0	29	4	2600
21360145	104817	106669	20090106	W	200901	435.00 @ 2.015000		031900424T	435	2.015	876.53	R1210	A2MSM	20081202	20081231	0	29	4	2600
21360145	104817	106669	20090106	W	200901	2027.00 @ 1.506000		031900424T	2027	1.506	3052.66	R1210	A2MSM	20081202	20081231	0	29	4	2600
21360222	111069	112942	20090106	W	200901 Basic Service		Basic Serv	031988571T	0	0	304.23	R1210	A2M4	20081202	20081231	0	29	4	2600
21360222	111069	112942	20090106	W	200901 Water Volume	4.00 @ .202000	Water Volu	031988571T	4	0.202	0.81	R1210	A2M4	20081202	20081231	0	29	4	2600
21360222	111069	112942	20090106	W	200901	61.00 @ 3.207000		031988571T	61	3.207	195.63	R1210	A2M4	20081202	20081231	0	29	4	2600
21360222	111069	112942	20090106	W	200901	435.00 @ 2.015000		031988571T	435	2.015	876.53	R1210	A2M4	20081202	20081231	0	29	4	2600
21360222	111069	112942	20090106	W	200901	2872.00 @ 1.506000		031988571T	2872	1.506	4325.23	R1210	A2M4	20081202	20081231	0	29	4	2600
21642949	104817	106669	20090204	W	200902 Basic Service		Basic Serv	060449933T	0	0	97.35	R1210	A2M4S	20081231	20090130	0	30	2	2600
21642949	104817	106669	20090204	W	200902 Basic Service		Basic Serv	031900424T	0	0	304.23	R1210	A2MSM	20081231	20090130	0	30	4	2600
21642949	104817	106669	20090204	W	200902 Water Volume	4.00 @ .202000	Water Volu	031900424T	4	0.202	0.81	R1210	A2MSM	20081231	20090130	0	30	4	2600
21642949	104817	106669	20090204	W	200902	61.00 @ 3.207000		031900424T	61	3.207	195.63	R1210	A2MSM	20081231	20090130	0	30	4	2600
21642949	104817	106669	20090204	W	200902	435.00 @ 2.015000		031900424T	435	2.015	876.53	R1210	A2MSM	20081231	20090130	0	30	4	2600
21642949	104817	106669	20090204	W	200902	2152.00 @ 1.506000		031900424T	2152	1.506	3240.91	R1210	A2MSM	20081231	20090130	0	30	4	2600
21643017	111069	112942	20090204	W	200902 Basic Service		Basic Serv	031988571T	0	0	304.23	R1210	A2M4	20081231	20090130	0	30	4	2600
21643017	111069	112942	20090204	W	200902 Water Volume	4.00 @ .202000	Water Volu	031988571T	4	0.202	0.81	R1210	A2M4	20081231	20090130	0	30	4	2600
21643017	111069	112942	20090204	W	200902	61.00 @ 3.207000		031988571T	61	3.207	195.63	R1210	A2M4	20081231	20090130	0	30	4	2600
21643017	111069	112942	20090204	W	200902	435.00 @ 2.015000		031988571T	435	2.015	876.53	R1210	A2M4	20081231	20090130	0	30	4	2600
21643017	111069	112942	20090204	W	200902	3010.00 @ 1.506000		031988571T	3010	1.506	4533.06	R1210	A2M4	20081231	20090130	0	30	4	2600
21917804	104817	106669	20090305	W	200903 Basic Service		Basic Serv	060449933T	0	0	97.35	R1210	A2M4S	20090130	20090302	0	31	2	2600
21917804	104817	106669	20090305	W	200903 Basic Service		Basic Serv	031900424T	0	0	304.23	R1210	A2MSM	20090130	20090302	0	31	4	2600
21917804	104817	106669	20090305	W	200903 Water Volume	4.00 @ .202000	Water Volu	031900424T	4	0.202	0.81	R1210	A2MSM	20090130	20090302	0	31	4	2600
21917804	104817	106669	20090305	W	200903	61.00 @ 3.207000		031900424T	61	3.207	195.63	R1210	A2MSM	20090130	20090302	0	31	4	2600
21917804	104817	106669	20090305	W	200903	435.00 @ 2.015000		031900424T	435	2.015	876.53	R1210	A2MSM	20090130	20090302	0	31	4	2600
21917804	104817	106669	20090305	W	200903	2267.00 @ 1.506000		031900424T	2267	1.506	3414.1	R1210	A2MSM	20090130	20090302	0	31	4	2600
21917869	111069	112942	20090305	W	200903 Basic Service		Basic Serv	031988571T	0	0	304.23	R1210	A2M4	20090130	20090302	0	31	4	2600
21917869	111069	112942	20090305	W	200903 Water Volume	4.00 @ .202000	Water Volu	031988571T	4	0.202	0.81	R1210	A2M4	20090130	20090302	0	31	4	2600

21917869	111069	112942	20090305	W	200903	61.00 @ 3.207000			031988571T	61	3.207	195.63	R1210	A2M4	20090130	20090302	0	31	4	2600
21917869	111069	112942	20090305	W	200903	435.00 @ 2.015000			031988571T	435	2.015	876.53	R1210	A2M4	20090130	20090302	0	31	4	2600
21917869	111069	112942	20090305	W	200903	3120.00 @ 1.506000			031988571T	3120	1.506	4698.72	R1210	A2M4	20090130	20090302	0	31	4	2600
22181183	104817	106669	20090403	W	200904 Basic Service		Basic Serv	060449933T	0	0	97.35	R1210	A2M4S	20090302	20090401	0	30	2		2600
22181183	104817	106669	20090403	W	200904 Basic Service		Basic Serv	031900424T	0	0	304.23	R1210	A2MSM	20090302	20090401	0	30	4		2600
22181183	104817	106669	20090403	W	200904 Water Volume	4.00 @ .202000	Water Volu	031900424T	4	0.202	0.81	R1210	A2MSM	20090302	20090401	0	30	4		2600
22181183	104817	106669	20090403	W	200904	61.00 @ 3.207000		031900424T	61	3.207	195.63	R1210	A2MSM	20090302	20090401	0	30	4		2600
22181183	104817	106669	20090403	W	200904	435.00 @ 2.015000		031900424T	435	2.015	876.53	R1210	A2MSM	20090302	20090401	0	30	4		2600
22181183	104817	106669	20090403	W	200904	2363.00 @ 1.506000		031900424T	2363	1.506	3558.68	R1210	A2MSM	20090302	20090401	0	30	4		2600
22182098	111069	112942	20090403	W	200904 Basic Service		Basic Serv	031988571T	0	0	304.23	R1210	A2M4	20090302	20090401	0	30	4		2600
22182098	111069	112942	20090403	W	200904 Water Volume	4.00 @ .202000	Water Volu	031988571T	4	0.202	0.81	R1210	A2M4	20090302	20090401	0	30	4		2600
22182098	111069	112942	20090403	W	200904	61.00 @ 3.207000		031988571T	61	3.207	195.63	R1210	A2M4	20090302	20090401	0	30	4		2600
22182098	111069	112942	20090403	W	200904	435.00 @ 2.015000		031988571T	435	2.015	876.53	R1210	A2M4	20090302	20090401	0	30	4		2600
22182098	111069	112942	20090403	W	200904	3434.00 @ 1.506000		031988571T	3434	1.506	5171.6	R1210	A2M4	20090302	20090401	0	30	4		2600
22462830	104817	106669	20090506	W	200905 Basic Service		Basic Serv	060449933T	0	0	97.35	R1210	A2M4S	20090401	20090504	0	33	2		2600
22462830	104817	106669	20090506	W	200905 Basic Service		Basic Serv	031900424T	0	0	304.23	R1210	A2MSM	20090401	20090504	0	33	4		2600
22462830	104817	106669	20090506	W	200905 Water Volume	4.00 @ .202000	Water Volu	031900424T	4	0.202	0.81	R1210	A2MSM	20090401	20090504	0	33	4		2600
22462830	104817	106669	20090506	W	200905	61.00 @ 3.207000		031900424T	61	3.207	195.63	R1210	A2MSM	20090401	20090504	0	33	4		2600
22462830	104817	106669	20090506	W	200905	435.00 @ 2.015000		031900424T	435	2.015	876.53	R1210	A2MSM	20090401	20090504	0	33	4		2600
22462830	104817	106669	20090506	W	200905	2683.00 @ 1.506000		031900424T	2683	1.506	4040.6	R1210	A2MSM	20090401	20090504	0	33	4		2600
22462896	111069	112942	20090506	W	200905 Basic Service		Basic Serv	031988571T	0	0	304.23	R1210	A2M4	20090401	20090504	0	33	4		2600
22462896	111069	112942	20090506	W	200905 Water Volume	4.00 @ .202000	Water Volu	031988571T	4	0.202	0.81	R1210	A2M4	20090401	20090504	0	33	4		2600
22462896	111069	112942	20090506	W	200905	61.00 @ 3.207000		031988571T	61	3.207	195.63	R1210	A2M4	20090401	20090504	0	33	4		2600
22462896	111069	112942	20090506	W	200905	435.00 @ 2.015000		031988571T	435	2.015	876.53	R1210	A2M4	20090401	20090504	0	33	4		2600
22462896	111069	112942	20090506	W	200905	3931.00 @ 1.506000		031988571T	3931	1.506	5920.09	R1210	A2M4	20090401	20090504	0	33	4		2600
22731161	104817	106669	20090605	W	200906 Basic Service		Basic Serv	060449933T	0	0	97.35	R1210	A2M4S	20090504	20090602	0	29	2		2600
22731161	104817	106669	20090605	W	200906 Basic Service		Basic Serv	031900424T	0	0	304.23	R1210	A2MSM	20090504	20090602	0	29	4		2600
22731161	104817	106669	20090605	W	200906 Water Volume	4.00 @ .202000	Water Volu	031900424T	4	0.202	0.81	R1210	A2MSM	20090504	20090602	0	29	4		2600
22731161	104817	106669	20090605	W	200906	61.00 @ 3.207000		031900424T	61	3.207	195.63	R1210	A2MSM	20090504	20090602	0	29	4		2600
22731161	104817	106669	20090605	W	200906	435.00 @ 2.015000		031900424T	435	2.015	876.53	R1210	A2MSM	20090504	20090602	0	29	4		2600
22731161	104817	106669	20090605	W	200906	2588.00 @ 1.506000		031900424T	2588	1.506	3897.53	R1210	A2MSM	20090504	20090602	0	29	4		2600
22731226	111069	112942	20090605	W	200906 Basic Service		Basic Serv	031988571T	0	0	304.23	R1210	A2M4	20090504	20090602	0	29	4		2600
22731226	111069	112942	20090605	W	200906 Water Volume	4.00 @ .202000	Water Volu	031988571T	4	0.202	0.81	R1210	A2M4	20090504	20090602	0	29	4		2600
22731226	111069	112942	20090605	W	200906	61.00 @ 3.207000		031988571T	61	3.207	195.63	R1210	A2M4	20090504	20090602	0	29	4		2600
22731226	111069	112942	20090605	W	200906	435.00 @ 2.015000		031988571T	435	2.015	876.53	R1210	A2M4	20090504	20090602	0	29	4		2600
22731226	111069	112942	20090605	W	200906	3788.00 @ 1.506000		031988571T	3788	1.506	5704.73	R1210	A2M4	20090504	20090602	0	29	4		2600
22996710	104817	106669	20090707	W	200907 Basic Service		Basic Serv	060449933T	0	0	97.35	R1210	A2M4S	20090602	20090701	0	29	2		2600
22996710	104817	106669	20090707	W	200907 Basic Service		Basic Serv	031900424T	0	0	304.23	R1210	A2MSM	20090602	20090701	0	29	4		2600
22996710	104817	106669	20090707	W	200907 Water Volume	4.00 @ .202000	Water Volu	031900424T	4	0.202	0.81	R1210	A2MSM	20090602	20090701	0	29	4		2600
22996710	104817	106669	20090707	W	200907	61.00 @ 3.207000		031900424T	61	3.207	195.63	R1210	A2MSM	20090602	20090701	0	29	4		2600
22996710	104817	106669	20090707	W	200907	435.00 @ 2.015000		031900424T	435	2.015	876.53	R1210	A2MSM	20090602	20090701	0	29	4		2600
22996710	104817	106669	20090707	W	200907	3092.00 @ 1.506000		031900424T	3092	1.506	4656.55	R1210	A2MSM	20090602	20090701	0	29	4		2600
22996771	111069	112942	20090707	W	200907 Basic Service		Basic Serv	031988571T	0	0	304.23	R1210	A2M4	20090602	20090701	0	29	4		2600
22996771	111069	112942	20090707	W	200907 Water Volume	4.00 @ .202000	Water Volu	031988571T	4	0.202	0.81	R1210	A2M4	20090602	20090701	0	29	4		2600
22996771	111069	112942	20090707	W	200907	61.00 @ 3.207000		031988571T	61	3.207	195.63	R1210	A2M4	20090602	20090701	0	29	4		2600
22996771	111069	112942	20090707	W	200907	435.00 @ 2.015000		031988571T	435	2.015	876.53	R1210	A2M4	20090602	20090701	0	29	4		2600
22996771	111069	112942	20090707	W	200907	4383.00 @ 1.506000		031988571T	4383	1.506	6600.8	R1210	A2M4	20090602	20090701	0	29	4		2600
23261344	104817	106669	20090805	W	200908 Basic Service		Basic Serv	060449933T	0	0	97.35	R1210	A2M4S	20090701	20090731	0	30	2		2600
23261344	104817	106669	20090805	W	200908 Basic Service		Basic Serv	031900424T	0	0	304.23	R1210	A2MSM	20090701	20090731	0	30	4		2600
23261344	104817	106669	20090805	W	200908 Water Volume	4.00 @ .202000	Water Volu	031900424T	4	0.202	0.81	R1210	A2MSM	20090701	20090731	0	30	4		2600
23261344	104817	106669	20090805	W	200908	61.00 @ 3.207000		031900424T	61	3.207	195.63	R1210	A2MSM	20090701	20090731	0	30	4		2600
23261344	104817	106669	20090805	W	200908	435.00 @ 2.015000		031900424T	435	2.015	876.53	R1210	A2MSM	20090701	20090731	0	30	4		2600
23261344	104817	106669	20090805	W	200908	3402.00 @ 1.506000		031900424T	3402	1.506	5123.41	R1210	A2MSM	20090701	20090731	0	30	4		2600
23261407	111069	112942	20090805	W	200908 Basic Service		Basic Serv	031988571T	0	0	304.23	R1210	A2M4	20090701	20090731	0	30	4		2600
23261407	111069	112942	20090805	W	200908 Water Volume	4.00 @ .202000	Water Volu	031988571T	4	0.202	0.81	R1210	A2M4	20090701	20090731	0	30	4		2600
23261407	111069	112942	20090805	W	200908	61.00 @ 3.207000		031988571T	61	3.207	195.63	R1210	A2M4	20090701	20090731	0	30	4		2600
23261407	111069	112942	20090805	W	200908	435.00 @ 2.015000		031988571T	435	2.015	876.53	R1210	A2M4	20090701	20090731	0	30	4		2600
23261407	111069	112942	20090805	W	200908	4500.00 @ 1.506000		031988571T	4500	1.506	6777	R1210	A2M4	20090701	20090731	0	30	4		2600
23261407	111069	112942	20090805	W	200908	118.00 @ 1.151000		031988571T	118	1.151	135.82	R1210	A2M4	20090701	20090731	0	30	4		2600

23539491	104817	106669	20090903	W	200909	Basic Service			Basic Serv	060449933T	0	0	94.31	R1210	A2M4S	20090731	20090831	0.96875	31	2 2600
23539491	104817	106669	20090903	W	200909	Basic Service			Basic Serv	060449933T	0	0	3.02	R1210	A2M4S	20090901	20090901	0.03125	1	2 2600
23539491	104817	106669	20090903	W	200909	Basic Service			Basic Serv	031900424T	0	0	294.72	R1210	A2MSM	20090731	20090831	0.96875	31	4 2600
23539491	104817	106669	20090903	W	200909	Water Volume	3.88	@ .202000	Water Volu	031900424T	3.88	0.202	0.78	R1210	A2MSM	20090731	20090831	0.96875	31	4 2600
23539491	104817	106669	20090903	W	200909		59.09	@ 3.207000		031900424T	59.09	3.207	189.5	R1210	A2MSM	20090731	20090831	0.96875	31	4 2600
23539491	104817	106669	20090903	W	200909		421.41	@ 2.015000		031900424T	421.41	2.015	849.14	R1210	A2MSM	20090731	20090831	0.96875	31	4 2600
23539491	104817	106669	20090903	W	200909		3993.18	@ 1.506000		031900424T	3993.18	1.506	6013.73	R1210	A2MSM	20090731	20090831	0.96875	31	4 2600
23539491	104817	106669	20090903	W	200909	Basic Service			Basic Serv	031900424T	0	0	9.45	R1210	A2MSM	20090901	20090901	0.03125	1	4 2600
23539491	104817	106669	20090903	W	200909	Water Volume	.13	@ .201000	Water Volu	031900424T	0.13	0.201	0.03	R1210	A2MSM	20090901	20090901	0.03125	1	4 2600
23539491	104817	106669	20090903	W	200909		1.91	@ 3.187000		031900424T	1.91	3.187	6.09	R1210	A2MSM	20090901	20090901	0.03125	1	4 2600
23539491	104817	106669	20090903	W	200909		13.59	@ 2.003000		031900424T	13.59	2.003	27.22	R1210	A2MSM	20090901	20090901	0.03125	1	4 2600
23539491	104817	106669	20090903	W	200909		128.81	@ 1.497000		031900424T	128.81	1.497	192.83	R1210	A2MSM	20090901	20090901	0.03125	1	4 2600
23539553	111069	112942	20090903	W	200909	Basic Service			Basic Serv	031988571T	0	0	294.72	R1210	A2M4	20090731	20090831	0.96875	31	4 2600
23539553	111069	112942	20090903	W	200909	Water Volume	3.88	@ .202000	Water Volu	031988571T	3.88	0.202	0.78	R1210	A2M4	20090731	20090831	0.96875	31	4 2600
23539553	111069	112942	20090903	W	200909		59.09	@ 3.207000		031988571T	59.09	3.207	189.5	R1210	A2M4	20090731	20090831	0.96875	31	4 2600
23539553	111069	112942	20090903	W	200909		421.41	@ 2.015000		031988571T	421.41	2.015	849.14	R1210	A2M4	20090731	20090831	0.96875	31	4 2600
23539553	111069	112942	20090903	W	200909		4359.38	@ 1.506000		031988571T	4359.38	1.506	6565.23	R1210	A2M4	20090731	20090831	0.96875	31	4 2600
23539553	111069	112942	20090903	W	200909		942.58	@ 1.151000		031988571T	942.58	1.151	1084.91	R1210	A2M4	20090731	20090831	0.96875	31	4 2600
23539553	111069	112942	20090903	W	200909	Basic Service			Basic Serv	031988571T	0	0	9.45	R1210	A2M4	20090901	20090901	0.03125	1	4 2600
23539553	111069	112942	20090903	W	200909	Water Volume	.13	@ .201000	Water Volu	031988571T	0.13	0.201	0.03	R1210	A2M4	20090901	20090901	0.03125	1	4 2600
23539553	111069	112942	20090903	W	200909		1.91	@ 3.187000		031988571T	1.91	3.187	6.09	R1210	A2M4	20090901	20090901	0.03125	1	4 2600
23539553	111069	112942	20090903	W	200909		13.59	@ 2.003000		031988571T	13.59	2.003	27.22	R1210	A2M4	20090901	20090901	0.03125	1	4 2600
23539553	111069	112942	20090903	W	200909		140.63	@ 1.497000		031988571T	140.63	1.497	210.52	R1210	A2M4	20090901	20090901	0.03125	1	4 2600
23539553	111069	112942	20090903	W	200909		30.40	@ 1.144000		031988571T	30.4	1.144	34.78	R1210	A2M4	20090901	20090901	0.03125	1	4 2600
23809066	104817	106669	20091005	W	200910	Basic Service			Basic Serv	060449933T	0	0	96.74	R1210	A2M4S	20090901	20090930	0	29	2 2600
23809066	104817	106669	20091005	W	200910	Basic Service			Basic Serv	031900424T	0	0	302.34	R1210	A2MSM	20090901	20090930	0	29	4 2600
23809066	104817	106669	20091005	W	200910	Water Volume	4.00	@ .201000	Water Volu	031900424T	4	0.201	0.8	R1210	A2MSM	20090901	20090930	0	29	4 2600
23809066	104817	106669	20091005	W	200910		61.00	@ 3.187000		031900424T	61	3.187	194.41	R1210	A2MSM	20090901	20090930	0	29	4 2600
23809066	104817	106669	20091005	W	200910		435.00	@ 2.003000		031900424T	435	2.003	871.31	R1210	A2MSM	20090901	20090930	0	29	4 2600
23809066	104817	106669	20091005	W	200910		3472.00	@ 1.497000		031900424T	3472	1.497	5197.58	R1210	A2MSM	20090901	20090930	0	29	4 2600
23809128	111069	112942	20091005	W	200910	Basic Service			Basic Serv	031988571T	0	0	302.34	R1210	A2M4	20090901	20090930	0	29	4 2600
23809128	111069	112942	20091005	W	200910	Water Volume	4.00	@ .201000	Water Volu	031988571T	4	0.201	0.8	R1210	A2M4	20090901	20090930	0	29	4 2600
23809128	111069	112942	20091005	W	200910		61.00	@ 3.187000		031988571T	61	3.187	194.41	R1210	A2M4	20090901	20090930	0	29	4 2600
23809128	111069	112942	20091005	W	200910		435.00	@ 2.003000		031988571T	435	2.003	871.31	R1210	A2M4	20090901	20090930	0	29	4 2600
23809128	111069	112942	20091005	W	200910		4500.00	@ 1.497000		031988571T	4500	1.497	6736.5	R1210	A2M4	20090901	20090930	0	29	4 2600
23809128	111069	112942	20091005	W	200910		64.00	@ 1.144000		031988571T	64	1.144	73.22	R1210	A2M4	20090901	20090930	0	29	4 2600
24090427	104817	106669	20091104	W	200911	Basic Service			Basic Serv	060449933T	0	0	96.74	R1210	A2M4S	20090930	20091030	0	30	2 2600
24090427	104817	106669	20091104	W	200911	Basic Service			Basic Serv	031900424T	0	0	302.34	R1210	A2MSM	20090930	20091030	0	30	4 2600
24090427	104817	106669	20091104	W	200911	Water Volume	4.00	@ .201000	Water Volu	031900424T	4	0.201	0.8	R1210	A2MSM	20090930	20091030	0	30	4 2600
24090427	104817	106669	20091104	W	200911		61.00	@ 3.187000		031900424T	61	3.187	194.41	R1210	A2MSM	20090930	20091030	0	30	4 2600
24090427	104817	106669	20091104	W	200911		435.00	@ 2.003000		031900424T	435	2.003	871.31	R1210	A2MSM	20090930	20091030	0	30	4 2600
24090427	104817	106669	20091104	W	200911		3487.00	@ 1.497000		031900424T	3487	1.497	5220.04	R1210	A2MSM	20090930	20091030	0	30	4 2600
24090490	111069	112942	20091104	W	200911	Basic Service			Basic Serv	031988571T	0	0	302.34	R1210	A2M4	20090930	20091030	0	30	4 2600
24090490	111069	112942	20091104	W	200911	Water Volume	4.00	@ .201000	Water Volu	031988571T	4	0.201	0.8	R1210	A2M4	20090930	20091030	0	30	4 2600
24090490	111069	112942	20091104	W	200911		61.00	@ 3.187000		031988571T	61	3.187	194.41	R1210	A2M4	20090930	20091030	0	30	4 2600
24090490	111069	112942	20091104	W	200911		435.00	@ 2.003000		031988571T	435	2.003	871.31	R1210	A2M4	20090930	20091030	0	30	4 2600
24090490	111069	112942	20091104	W	200911		3405.00	@ 1.497000		031988571T	3405	1.497	5097.29	R1210	A2M4	20090930	20091030	0	30	4 2600
24371170	104817	106669	20091207	W	200912	Basic Service			Basic Serv	060449933T	0	0	96.74	R1210	A2M4S	20091030	20091203	0	34	2 2600
24371170	104817	106669	20091207	W	200912	Basic Service			Basic Serv	031900424T	0	0	302.34	R1210	A2MSM	20091030	20091203	0	34	4 2600
24371170	104817	106669	20091207	W	200912	Water Volume	4.00	@ .201000	Water Volu	031900424T	4	0.201	0.8	R1210	A2MSM	20091030	20091203	0	34	4 2600
24371170	104817	106669	20091207	W	200912		61.00	@ 3.187000		031900424T	61	3.187	194.41	R1210	A2MSM	20091030	20091203	0	34	4 2600
24371170	104817	106669	20091207	W	200912		435.00	@ 2.003000		031900424T	435	2.003	871.31	R1210	A2MSM	20091030	20091203	0	34	4 2600
24371170	104817	106669	20091207	W	200912		3564.00	@ 1.497000		031900424T	3564	1.497	5335.31	R1210	A2MSM	20091030	20091203	0	34	4 2600
24371231	111069	112942	20091207	W	200912	Basic Service			Basic Serv	031988571T	0	0	302.34	R1210	A2M4	20091030	20091203	0	34	4 2600
24371231	111069	112942	20091207	W	200912	Water Volume	4.00	@ .201000	Water Volu	031988571T	4	0.201	0.8	R1210	A2M4	20091030	20091203	0	34	4 2600
24371231	111069	112942	20091207	W	200912		61.00	@ 3.187000		031988571T	61	3.187	194.41	R1210	A2M4	20091030	20091203	0	34	4 2600
24371231	111069	112942	20091207	W	200912		435.00	@ 2.003000		031988571T	435	2.003	871.31	R1210	A2M4	20091030	20091203	0	34	4 2600
24371231	111069	112942	20091207	W	200912		3388.00	@ 1.497000		031988571T	3388	1.497	5071.84	R1210	A2M4	20091030	20091203	0	34	4 2600
24658762	104817	106669	20100106	W	201001	Basic Service			Basic Serv	060449933T	0	0	96.74	R1210	A2M4S	20091203	20091231	0	28	2 2600
24658762	104817	106669	20100106	W	201001	Basic Service			Basic Serv	031900424T	0	0	302.34	R1210	A2MSM	20091203	20091231	0	28	4 2600

24658762	104817	106669	20100106	W	201001	Water Volume	4.00	@	.201000	Water Volu	031900424T	4	0.201	0.8	R1210	A2MSM	20091203	20091231	0	28 4 2600
24658762	104817	106669	20100106	W	201001		61.00	@	3.187000		031900424T	61	3.187	194.41	R1210	A2MSM	20091203	20091231	0	28 4 2600
24658762	104817	106669	20100106	W	201001		435.00	@	2.003000		031900424T	435	2.003	871.31	R1210	A2MSM	20091203	20091231	0	28 4 2600
24658762	104817	106669	20100106	W	201001		2495.00	@	1.497000		031900424T	2495	1.497	3735.02	R1210	A2MSM	20091203	20091231	0	28 4 2600
24658823	111069	112942	20100106	W	201001	Basic Service				Basic Serv	031988571T	0	0	302.34	R1210	A2M4	20091203	20091231	0	28 4 2600
24658823	111069	112942	20100106	W	201001	Water Volume	4.00	@	.201000	Water Volu	031988571T	4	0.201	0.8	R1210	A2M4	20091203	20091231	0	28 4 2600
24658823	111069	112942	20100106	W	201001		61.00	@	3.187000		031988571T	61	3.187	194.41	R1210	A2M4	20091203	20091231	0	28 4 2600
24658823	111069	112942	20100106	W	201001		435.00	@	2.003000		031988571T	435	2.003	871.31	R1210	A2M4	20091203	20091231	0	28 4 2600
24658823	111069	112942	20100106	W	201001		2595.00	@	1.497000		031988571T	2595	1.497	3884.72	R1210	A2M4	20091203	20091231	0	28 4 2600
24918626	104817	106669	20100203	W	201002	Basic Service				Basic Serv	060449933T	0	0	96.74	R1210	A2M4S	20091231	20100129	0	29 2 2600
24918626	104817	106669	20100203	W	201002	Basic Service				Basic Serv	031900424T	0	0	302.34	R1210	A2MSM	20091231	20100129	0	29 4 2600
24918626	104817	106669	20100203	W	201002	Water Volume	4.00	@	.201000	Water Volu	031900424T	4	0.201	0.8	R1210	A2MSM	20091231	20100129	0	29 4 2600
24918626	104817	106669	20100203	W	201002		61.00	@	3.187000		031900424T	61	3.187	194.41	R1210	A2MSM	20091231	20100129	0	29 4 2600
24918626	104817	106669	20100203	W	201002		435.00	@	2.003000		031900424T	435	2.003	871.31	R1210	A2MSM	20091231	20100129	0	29 4 2600
24918626	104817	106669	20100203	W	201002		2527.00	@	1.497000		031900424T	2527	1.497	3782.92	R1210	A2MSM	20091231	20100129	0	29 4 2600
24918689	111069	112942	20100203	W	201002	Basic Service				Basic Serv	031988571T	0	0	302.34	R1210	A2M4	20091231	20100129	0	29 4 2600
24918689	111069	112942	20100203	W	201002	Water Volume	4.00	@	.201000	Water Volu	031988571T	4	0.201	0.8	R1210	A2M4	20091231	20100129	0	29 4 2600
24918689	111069	112942	20100203	W	201002		61.00	@	3.187000		031988571T	61	3.187	194.41	R1210	A2M4	20091231	20100129	0	29 4 2600
24918689	111069	112942	20100203	W	201002		435.00	@	2.003000		031988571T	435	2.003	871.31	R1210	A2M4	20091231	20100129	0	29 4 2600
24918689	111069	112942	20100203	W	201002		2793.00	@	1.497000		031988571T	2793	1.497	4181.12	R1210	A2M4	20091231	20100129	0	29 4 2600
25185895	104817	106669	20100304	W	201003	Basic Service				Basic Serv	060449933T	0	0	96.74	R1210	A2M4S	20100129	20100301	0	31 2 2600
25185895	104817	106669	20100304	W	201003	Basic Service				Basic Serv	031900424T	0	0	302.34	R1210	A2MSM	20100129	20100301	0	31 4 2600
25185895	104817	106669	20100304	W	201003	Water Volume	4.00	@	.201000	Water Volu	031900424T	4	0.201	0.8	R1210	A2MSM	20100129	20100301	0	31 4 2600
25185895	104817	106669	20100304	W	201003		61.00	@	3.187000		031900424T	61	3.187	194.41	R1210	A2MSM	20100129	20100301	0	31 4 2600
25185895	104817	106669	20100304	W	201003		435.00	@	2.003000		031900424T	435	2.003	871.31	R1210	A2MSM	20100129	20100301	0	31 4 2600
25185895	104817	106669	20100304	W	201003		2114.00	@	1.497000		031900424T	2114	1.497	3164.66	R1210	A2MSM	20100129	20100301	0	31 4 2600
25185955	111069	112942	20100304	W	201003	Basic Service				Basic Serv	031988571T	0	0	302.34	R1210	A2M4	20100129	20100301	0	31 4 2600
25185955	111069	112942	20100304	W	201003	Water Volume	4.00	@	.201000	Water Volu	031988571T	4	0.201	0.8	R1210	A2M4	20100129	20100301	0	31 4 2600
25185955	111069	112942	20100304	W	201003		61.00	@	3.187000		031988571T	61	3.187	194.41	R1210	A2M4	20100129	20100301	0	31 4 2600
25185955	111069	112942	20100304	W	201003		435.00	@	2.003000		031988571T	435	2.003	871.31	R1210	A2M4	20100129	20100301	0	31 4 2600
25185955	111069	112942	20100304	W	201003		3151.00	@	1.497000		031988571T	3151	1.497	4717.05	R1210	A2M4	20100129	20100301	0	31 4 2600
25442570	104817	106669	20100402	W	201004	Basic Service				Basic Serv	060449933T	0	0	96.74	R1210	A2M4S	20100301	20100330	0	29 2 2600
25442570	104817	106669	20100402	W	201004	Basic Service				Basic Serv	031900424T	0	0	302.34	R1210	A2MSM	20100301	20100330	0	29 4 2600
25442570	104817	106669	20100402	W	201004	Water Volume	4.00	@	.201000	Water Volu	031900424T	4	0.201	0.8	R1210	A2MSM	20100301	20100330	0	29 4 2600
25442570	104817	106669	20100402	W	201004		61.00	@	3.187000		031900424T	61	3.187	194.41	R1210	A2MSM	20100301	20100330	0	29 4 2600
25442570	104817	106669	20100402	W	201004		435.00	@	2.003000		031900424T	435	2.003	871.31	R1210	A2MSM	20100301	20100330	0	29 4 2600
25442570	104817	106669	20100402	W	201004		1915.00	@	1.497000		031900424T	1915	1.497	2866.76	R1210	A2MSM	20100301	20100330	0	29 4 2600
25442628	111069	112942	20100402	W	201004	Basic Service				Basic Serv	031988571T	0	0	302.34	R1210	A2M4	20100301	20100330	0	29 4 2600
25442628	111069	112942	20100402	W	201004	Water Volume	4.00	@	.201000	Water Volu	031988571T	4	0.201	0.8	R1210	A2M4	20100301	20100330	0	29 4 2600
25442628	111069	112942	20100402	W	201004		61.00	@	3.187000		031988571T	61	3.187	194.41	R1210	A2M4	20100301	20100330	0	29 4 2600
25442628	111069	112942	20100402	W	201004		435.00	@	2.003000		031988571T	435	2.003	871.31	R1210	A2M4	20100301	20100330	0	29 4 2600
25442628	111069	112942	20100402	W	201004		3276.00	@	1.497000		031988571T	3276	1.497	4904.17	R1210	A2M4	20100301	20100330	0	29 4 2600
25719239	104817	106669	20100505	W	201005	Basic Service				Basic Serv	060449933T	0	0	96.74	R1210	A2M4S	20100330	20100430	0	31 2 2600
25719239	104817	106669	20100505	W	201005	Basic Service				Basic Serv	031900424T	0	0	302.34	R1210	A2MSM	20100330	20100430	0	31 4 2600
25719239	104817	106669	20100505	W	201005	Water Volume	4.00	@	.201000	Water Volu	031900424T	4	0.201	0.8	R1210	A2MSM	20100330	20100430	0	31 4 2600
25719239	104817	106669	20100505	W	201005		61.00	@	3.187000		031900424T	61	3.187	194.41	R1210	A2MSM	20100330	20100430	0	31 4 2600
25719239	104817	106669	20100505	W	201005		435.00	@	2.003000		031900424T	435	2.003	871.31	R1210	A2MSM	20100330	20100430	0	31 4 2600
25719239	104817	106669	20100505	W	201005		3187.00	@	1.497000		031900424T	3187	1.497	4770.94	R1210	A2MSM	20100330	20100430	0	31 4 2600
25719298	111069	112942	20100505	W	201005	Basic Service				Basic Serv	031988571T	0	0	302.34	R1210	A2M4	20100330	20100430	0	31 4 2600
25719298	111069	112942	20100505	W	201005	Water Volume	4.00	@	.201000	Water Volu	031988571T	4	0.201	0.8	R1210	A2M4	20100330	20100430	0	31 4 2600
25719298	111069	112942	20100505	W	201005		61.00	@	3.187000		031988571T	61	3.187	194.41	R1210	A2M4	20100330	20100430	0	31 4 2600
25719298	111069	112942	20100505	W	201005		435.00	@	2.003000		031988571T	435	2.003	871.31	R1210	A2M4	20100330	20100430	0	31 4 2600
25719298	111069	112942	20100505	W	201005		3682.00	@	1.497000		031988571T	3682	1.497	5511.95	R1210	A2M4	20100330	20100430	0	31 4 2600
25990102	104817	106669	20100604	W	201006	Basic Service				Basic Serv	060449933T	0	0	96.74	R1210	A2M4S	20100430	20100601	0	32 2 2600
25990102	104817	106669	20100604	W	201006	Basic Service				Basic Serv	031900424T	0	0	302.34	R1210	A2MSM	20100430	20100601	0	32 4 2600
25990102	104817	106669	20100604	W	201006	Water Volume	4.00	@	.201000	Water Volu	031900424T	4	0.201	0.8	R1210	A2MSM	20100430	20100601	0	32 4 2600
25990102	104817	106669	20100604	W	201006		61.00	@	3.187000		031900424T	61	3.187	194.41	R1210	A2MSM	20100430	20100601	0	32 4 2600
25990102	104817	106669	20100604	W	201006		435.00	@	2.003000		031900424T	435	2.003	871.31	R1210	A2MSM	20100430	20100601	0	32 4 2600
25990102	104817	106669	20100604	W	201006		3388.00	@	1.497000		031900424T	3388	1.497	5071.84	R1210	A2MSM	20100430	20100601	0	32 4 2600

| | | |

27462605	111069	112942	20101103	W	201011 Basic Service			Basic Serv	031988571T	0	0	302.34	R1210	A2M4	20100930	20101029	0	29	4	2600
27462605	111069	112942	20101103	W	201011 Water Volume	4.00	@ .201000	Water Volu	031988571T	4	0.201	0.8	R1210	A2M4	20100930	20101029	0	29	4	2600
27462605	111069	112942	20101103	W	201011	61.00	@ 3.187000		031988571T	61	3.187	194.41	R1210	A2M4	20100930	20101029	0	29	4	2600
27462605	111069	112942	20101103	W	201011	435.00	@ 2.003000		031988571T	435	2.003	871.31	R1210	A2M4	20100930	20101029	0	29	4	2600
27462605	111069	112942	20101103	W	201011	4064.00	@ 1.497000		031988571T	4064	1.497	6083.81	R1210	A2M4	20100930	20101029	0	29	4	2600
27756032	104817	106669	20101206	W	201012 Basic Service			Basic Serv	031900424T	0	0	302.34	R1210	A2MSM	20101029	20101202	0	34	4	2600
27756032	104817	106669	20101206	W	201012 Water Volume	4.00	@ .201000	Water Volu	031900424T	4	0.201	0.8	R1210	A2MSM	20101029	20101202	0	34	4	2600
27756032	104817	106669	20101206	W	201012	61.00	@ 3.187000		031900424T	61	3.187	194.41	R1210	A2MSM	20101029	20101202	0	34	4	2600
27756032	104817	106669	20101206	W	201012	435.00	@ 2.003000		031900424T	435	2.003	871.31	R1210	A2MSM	20101029	20101202	0	34	4	2600
27756032	104817	106669	20101206	W	201012	3253.00	@ 1.497000		031900424T	3253	1.497	4869.74	R1210	A2MSM	20101029	20101202	0	34	4	2600
27756032	104817	106669	20101206	W	201012 Basic Service			Basic Serv	060449933T	0	0	96.74	R1210	A2M4S	20101029	20101202	0	34	2	2600
27756145	111069	112942	20101206	W	201012 Basic Service			Basic Serv	031988571T	0	0	302.34	R1210	A2M4	20101029	20101202	0	34	4	2600
27756145	111069	112942	20101206	W	201012 Water Volume	4.00	@ .201000	Water Volu	031988571T	4	0.201	0.8	R1210	A2M4	20101029	20101202	0	34	4	2600
27756145	111069	112942	20101206	W	201012	61.00	@ 3.187000		031988571T	61	3.187	194.41	R1210	A2M4	20101029	20101202	0	34	4	2600
27756145	111069	112942	20101206	W	201012	435.00	@ 2.003000		031988571T	435	2.003	871.31	R1210	A2M4	20101029	20101202	0	34	4	2600
27756145	111069	112942	20101206	W	201012	4145.00	@ 1.497000		031988571T	4145	1.497	6205.07	R1210	A2M4	20101029	20101202	0	34	4	2600
28055329	104817	106669	20110106	W	201101 Basic Service			Basic Serv	031900424T	0	0	302.34	R1210	A2MSM	20101202	20101230	0	28	4	2600
28055329	104817	106669	20110106	W	201101 Water Volume	4.00	@ .201000	Water Volu	031900424T	4	0.201	0.8	R1210	A2MSM	20101202	20101230	0	28	4	2600
28055329	104817	106669	20110106	W	201101	61.00	@ 3.187000		031900424T	61	3.187	194.41	R1210	A2MSM	20101202	20101230	0	28	4	2600
28055329	104817	106669	20110106	W	201101	435.00	@ 2.003000		031900424T	435	2.003	871.31	R1210	A2MSM	20101202	20101230	0	28	4	2600
28055329	104817	106669	20110106	W	201101	2538.00	@ 1.497000		031900424T	2538	1.497	3799.39	R1210	A2MSM	20101202	20101230	0	28	4	2600
28055329	104817	106669	20110106	W	201101 Basic Service			Basic Serv	060449933T	0	0	96.74	R1210	A2M4S	20101202	20101230	0	28	2	2600
28055391	111069	112942	20110106	W	201101 Basic Service			Basic Serv	031988571T	0	0	302.34	R1210	A2M4	20101202	20101230	0	28	4	2600
28055391	111069	112942	20110106	W	201101 Water Volume	4.00	@ .201000	Water Volu	031988571T	4	0.201	0.8	R1210	A2M4	20101202	20101230	0	28	4	2600
28055391	111069	112942	20110106	W	201101	61.00	@ 3.187000		031988571T	61	3.187	194.41	R1210	A2M4	20101202	20101230	0	28	4	2600
28055391	111069	112942	20110106	W	201101	435.00	@ 2.003000		031988571T	435	2.003	871.31	R1210	A2M4	20101202	20101230	0	28	4	2600
28055391	111069	112942	20110106	W	201101	3112.00	@ 1.497000		031988571T	3112	1.497	4658.66	R1210	A2M4	20101202	20101230	0	28	4	2600
28320610	104817	106669	20110204	W	201102 Basic Service			Basic Serv	031900424T	0	0	302.34	R1210	A2MSM	20101230	20110128	0	29	4	2600
28320610	104817	106669	20110204	W	201102 Water Volume	4.00	@ .201000	Water Volu	031900424T	4	0.201	0.8	R1210	A2MSM	20101230	20110128	0	29	4	2600
28320610	104817	106669	20110204	W	201102	61.00	@ 3.187000		031900424T	61	3.187	194.41	R1210	A2MSM	20101230	20110128	0	29	4	2600
28320610	104817	106669	20110204	W	201102	435.00	@ 2.003000		031900424T	435	2.003	871.31	R1210	A2MSM	20101230	20110128	0	29	4	2600
28320610	104817	106669	20110204	W	201102	2560.00	@ 1.497000		031900424T	2560	1.497	3832.32	R1210	A2MSM	20101230	20110128	0	29	4	2600
28320610	104817	106669	20110204	W	201102 Basic Service			Basic Serv	060449933T	0	0	96.74	R1210	A2M4S	20101230	20110128	0	29	2	2600
28320671	111069	112942	20110204	W	201102 Basic Service			Basic Serv	031988571T	0	0	302.34	R1210	A2M4	20101230	20110128	0	29	4	2600
28320671	111069	112942	20110204	W	201102 Water Volume	4.00	@ .201000	Water Volu	031988571T	4	0.201	0.8	R1210	A2M4	20101230	20110128	0	29	4	2600
28320671	111069	112942	20110204	W	201102	61.00	@ 3.187000		031988571T	61	3.187	194.41	R1210	A2M4	20101230	20110128	0	29	4	2600
28320671	111069	112942	20110204	W	201102	435.00	@ 2.003000		031988571T	435	2.003	871.31	R1210	A2M4	20101230	20110128	0	29	4	2600
28320671	111069	112942	20110204	W	201102	3069.00	@ 1.497000		031988571T	3069	1.497	4594.29	R1210	A2M4	20101230	20110128	0	29	4	2600
28578325	104817	106669	20110303	W	201103 Basic Service			Basic Serv	031900424T	0	0	302.34	R1210	A2MSM	20110128	20110301	0	32	4	2600
28578325	104817	106669	20110303	W	201103 Water Volume	4.00	@ .201000	Water Volu	031900424T	4	0.201	0.8	R1210	A2MSM	20110128	20110301	0	32	4	2600
28578325	104817	106669	20110303	W	201103	61.00	@ 3.187000		031900424T	61	3.187	194.41	R1210	A2MSM	20110128	20110301	0	32	4	2600
28578325	104817	106669	20110303	W	201103	435.00	@ 2.003000		031900424T	435	2.003	871.31	R1210	A2MSM	20110128	20110301	0	32	4	2600
28578325	104817	106669	20110303	W	201103	2596.00	@ 1.497000		031900424T	2596	1.497	3886.21	R1210	A2MSM	20110128	20110301	0	32	4	2600
28578325	104817	106669	20110303	W	201103 Basic Service			Basic Serv	060449933T	0	0	96.74	R1210	A2M4S	20110128	20110301	0	32	2	2600
28578382	111069	112942	20110303	W	201103 Basic Service			Basic Serv	031988571T	0	0	302.34	R1210	A2M4	20110128	20110301	0	32	4	2600
28578382	111069	112942	20110303	W	201103 Water Volume	4.00	@ .201000	Water Volu	031988571T	4	0.201	0.8	R1210	A2M4	20110128	20110301	0	32	4	2600
28578382	111069	112942	20110303	W	201103	61.00	@ 3.187000		031988571T	61	3.187	194.41	R1210	A2M4	20110128	20110301	0	32	4	2600
28578382	111069	112942	20110303	W	201103	435.00	@ 2.003000		031988571T	435	2.003	871.31	R1210	A2M4	20110128	20110301	0	32	4	2600
28578382	111069	112942	20110303	W	201103	3659.00	@ 1.497000		031988571T	3659	1.497	5477.52	R1210	A2M4	20110128	20110301	0	32	4	2600
28845559	104817	106669	20110401	W	201104 Basic Service			Basic Serv	031900424T	0	0	302.34	R1210	A2MSM	20110301	20110329	0	28	4	2600
28845559	104817	106669	20110401	W	201104 Water Volume	4.00	@ .201000	Water Volu	031900424T	4	0.201	0.8	R1210	A2MSM	20110301	20110329	0	28	4	2600
28845559	104817	106669	20110401	W	201104	61.00	@ 3.187000		031900424T	61	3.187	194.41	R1210	A2MSM	20110301	20110329	0	28	4	2600
28845559	104817	106669	20110401	W	201104	435.00	@ 2.003000		031900424T	435	2.003	871.31	R1210	A2MSM	20110301	20110329	0	28	4	2600
28845559	104817	106669	20110401	W	201104	2559.00	@ 1.497000		031900424T	2559	1.497	3830.82	R1210	A2MSM	20110301	20110329	0	28	4	2600
28845559	104817	106669	20110401	W	201104 Basic Service			Basic Serv	060449933T	0	0	96.74	R1210	A2M4S	20110301	20110329	0	28	2	2600
28846400	111069	112942	20110401	W	201104 Basic Service			Basic Serv	031988571T	0	0	302.34	R1210	A2M4	20110301	20110329	0	28	4	2600
28846400	111069	112942	20110401	W	201104 Water Volume	4.00	@ .201000	Water Volu	031988571T	4	0.201	0.8	R1210	A2M4	20110301	20110329	0	28	4	2600
28846400	111069	112942	20110401	W	201104	61.00	@ 3.187000		031988571T	61	3.187	194.41	R1210	A2M4	20110301	20110329	0	28	4	2600

28846400	111069	112942	20110401	W	201104	435.00 @ 2.003000		031988571T	435	2.003	871.31	R1210	A2M4	20110301	20110329	0	28	4	2600
28846400	111069	112942	20110401	W	201104	3764.00 @ 1.497000		031988571T	3764	1.497	5634.71	R1210	A2M4	20110301	20110329	0	28	4	2600
29119441	104817	106669	20110503	W	201105 Basic Service		Basic Serv	031900424T	0	0	60.47	R1210	A2MSM	20110329	20110404	0.2	6	4	2600
29119441	104817	106669	20110503	W	201105 Water Volume	.80 @ .201000	Water Volu	031900424T	0.8	0.201	0.16	R1210	A2MSM	20110329	20110404	0.2	6	4	2600
29119441	104817	106669	20110503	W	201105	12.20 @ 3.187000		031900424T	12.2	3.187	38.88	R1210	A2MSM	20110329	20110404	0.2	6	4	2600
29119441	104817	106669	20110503	W	201105	87.00 @ 2.003000		031900424T	87	2.003	174.26	R1210	A2MSM	20110329	20110404	0.2	6	4	2600
29119441	104817	106669	20110503	W	201105	551.60 @ 1.497000		031900424T	551.6	1.497	825.75	R1210	A2MSM	20110329	20110404	0.2	6	4	2600
29119441	104817	106669	20110503	W	201105 Basic Service		Basic Serv	031900424T	0	0	278.76	R1210	A2MSM	20110405	20110428	0.8	24	4	2600
29119441	104817	106669	20110503	W	201105 Water Volume	3.20 @ .232000	Water Volu	031900424T	3.2	0.232	0.74	R1210	A2MSM	20110405	20110428	0.8	24	4	2600
29119441	104817	106669	20110503	W	201105	48.80 @ 3.673000		031900424T	48.8	3.673	179.24	R1210	A2MSM	20110405	20110428	0.8	24	4	2600
29119441	104817	106669	20110503	W	201105	348.00 @ 2.308000		031900424T	348	2.308	803.18	R1210	A2MSM	20110405	20110428	0.8	24	4	2600
29119441	104817	106669	20110503	W	201105	2206.40 @ 1.725000		031900424T	2206.4	1.725	3806.04	R1210	A2MSM	20110405	20110428	0.8	24	4	2600
29119441	104817	106669	20110503	W	201105 Basic Service		Basic Serv	060449933T	0	0	19.35	R1210	A2M4S	20110329	20110404	0.2	6	2	2600
29119441	104817	106669	20110503	W	201105 Basic Service		Basic Serv	060449933T	0	0	89.19	R1210	A2M4S	20110405	20110428	0.8	24	2	2600
29119499	111069	112942	20110503	W	201105 Basic Service		Basic Serv	031988571T	0	0	60.47	R1210	A2M4	20110329	20110404	0.2	6	4	2600
29119499	111069	112942	20110503	W	201105 Water Volume	.80 @ .201000	Water Volu	031988571T	0.8	0.201	0.16	R1210	A2M4	20110329	20110404	0.2	6	4	2600
29119499	111069	112942	20110503	W	201105	12.20 @ 3.187000		031988571T	12.2	3.187	38.88	R1210	A2M4	20110329	20110404	0.2	6	4	2600
29119499	111069	112942	20110503	W	201105	87.00 @ 2.003000		031988571T	87	2.003	174.26	R1210	A2M4	20110329	20110404	0.2	6	4	2600
29119499	111069	112942	20110503	W	201105	770.60 @ 1.497000		031988571T	770.6	1.497	1153.59	R1210	A2M4	20110329	20110404	0.2	6	4	2600
29119499	111069	112942	20110503	W	201105 Basic Service		Basic Serv	031988571T	0	0	278.76	R1210	A2M4	20110405	20110428	0.8	24	4	2600
29119499	111069	112942	20110503	W	201105 Water Volume	3.20 @ .232000	Water Volu	031988571T	3.2	0.232	0.74	R1210	A2M4	20110405	20110428	0.8	24	4	2600
29119499	111069	112942	20110503	W	201105	48.80 @ 3.673000		031988571T	48.8	3.673	179.24	R1210	A2M4	20110405	20110428	0.8	24	4	2600
29119499	111069	112942	20110503	W	201105	348.00 @ 2.308000		031988571T	348	2.308	803.18	R1210	A2M4	20110405	20110428	0.8	24	4	2600
29119499	111069	112942	20110503	W	201105	3082.40 @ 1.725000		031988571T	3082.4	1.725	5317.14	R1210	A2M4	20110405	20110428	0.8	24	4	2600
29392998	111069	112942	20110602	W	201106 Basic Service		Basic Serv	031988571T	0	0	348.45	R1210	A2M4	20110428	20110527	0	29	4	2600
29392998	111069	112942	20110602	W	201106 Water Volume	4.00 @ .232000	Water Volu	031988571T	4	0.232	0.93	R1210	A2M4	20110428	20110527	0	29	4	2600
29392998	111069	112942	20110602	W	201106	61.00 @ 3.673000		031988571T	61	3.673	224.05	R1210	A2M4	20110428	20110527	0	29	4	2600
29392998	111069	112942	20110602	W	201106	435.00 @ 2.308000		031988571T	435	2.308	1003.98	R1210	A2M4	20110428	20110527	0	29	4	2600
29392998	111069	112942	20110602	W	201106	3791.00 @ 1.725000		031988571T	3791	1.725	6539.48	R1210	A2M4	20110428	20110527	0	29	4	2600
29434192	104817	106669	20110608	W	201106 Basic Service		Basic Serv	031900424T	0	0	394.91	R1210	A2MSM	20110428	20110601	0	34	4	2600
29434192	104817	106669	20110608	W	201106 Water Volume	4.53 @ .232000	Water Volu	031900424T	4.53	0.232	1.05	R1210	A2MSM	20110428	20110601	0	34	4	2600
29434192	104817	106669	20110608	W	201106	69.13 @ 3.673000		031900424T	69.13	3.673	253.91	R1210	A2MSM	20110428	20110601	0	34	4	2600
29434192	104817	106669	20110608	W	201106	493.00 @ 2.308000		031900424T	493	2.308	1137.84	R1210	A2MSM	20110428	20110601	0	34	4	2600
29434192	104817	106669	20110608	W	201106	3280.34 @ 1.725000		031900424T	3280.34	1.725	5658.59	R1210	A2MSM	20110428	20110601	0	34	4	2600
29434192	104817	106669	20110608	W	201106 Basic Service		Basic Serv	060449933T	0	0	126.36	R1210	A2M4S	20110428	20110601	0	34	2	2600
29671279	104817	106669	20110706	W	201107 Basic Service		Basic Serv	031900424T	0	0	348.45	R1210	A2MSM	20110601	20110629	0	28	4	2600
29671279	104817	106669	20110706	W	201107 Water Volume	4.00 @ .232000	Water Volu	031900424T	4	0.232	0.93	R1210	A2MSM	20110601	20110629	0	28	4	2600
29671279	104817	106669	20110706	W	201107	61.00 @ 3.673000		031900424T	61	3.673	224.05	R1210	A2MSM	20110601	20110629	0	28	4	2600
29671279	104817	106669	20110706	W	201107	435.00 @ 2.308000		031900424T	435	2.308	1003.98	R1210	A2MSM	20110601	20110629	0	28	4	2600
29671279	104817	106669	20110706	W	201107	3077.00 @ 1.725000		031900424T	3077	1.725	5307.83	R1210	A2MSM	20110601	20110629	0	28	4	2600
29671279	104817	106669	20110706	W	201107 Basic Service		Basic Serv	060449933T	0	0	111.49	R1210	A2M4S	20110601	20110629	0	28	2	2600
29671370	111069	112942	20110706	W	201107 Basic Service		Basic Serv	031988571T	0	0	348.45	R1210	A2M4	20110527	20110629	0	33	4	2600
29671370	111069	112942	20110706	W	201107 Water Volume	4.00 @ .232000	Water Volu	031988571T	4	0.232	0.93	R1210	A2M4	20110527	20110629	0	33	4	2600
29671370	111069	112942	20110706	W	201107	61.00 @ 3.673000		031988571T	61	3.673	224.05	R1210	A2M4	20110527	20110629	0	33	4	2600
29671370	111069	112942	20110706	W	201107	435.00 @ 2.308000		031988571T	435	2.308	1003.98	R1210	A2M4	20110527	20110629	0	33	4	2600
29671370	111069	112942	20110706	W	201107	4500.00 @ 1.725000		031988571T	4500	1.725	7762.5	R1210	A2M4	20110527	20110629	0	33	4	2600
29671370	111069	112942	20110706	W	201107	1735.00 @ 1.318000		031988571T	1735	1.318	2286.73	R1210	A2M4	20110527	20110629	0	33	4	2600
29954169	104817	106669	20110805	W	201108 Basic Service		Basic Serv	031900424T	0	0	348.45	R1210	A2MSM	20110629	20110801	0	33	4	2600
29954169	104817	106669	20110805	W	201108 Water Volume	4.00 @ .232000	Water Volu	031900424T	4	0.232	0.93	R1210	A2MSM	20110629	20110801	0	33	4	2600
29954169	104817	106669	20110805	W	201108	61.00 @ 3.673000		031900424T	61	3.673	224.05	R1210	A2MSM	20110629	20110801	0	33	4	2600
29954169	104817	106669	20110805	W	201108	435.00 @ 2.308000		031900424T	435	2.308	1003.98	R1210	A2MSM	20110629	20110801	0	33	4	2600
29954169	104817	106669	20110805	W	201108	4189.00 @ 1.725000		031900424T	4189	1.725	7226.03	R1210	A2MSM	20110629	20110801	0	33	4	2600
29954169	104817	106669	20110805	W	201108 Basic Service		Basic Serv	060449933T	0	0	111.49	R1210	A2M4S	20110629	20110801	0	33	2	2600
29954261	111069	112942	20110805	W	201108 Basic Service		Basic Serv	031988571T	0	0	348.45	R1210	A2M4	20110629	20110801	0	33	4	2600
29954261	111069	112942	20110805	W	201108 Water Volume	4.00 @ .232000	Water Volu	031988571T	4	0.232	0.93	R1210	A2M4	20110629	20110801	0	33	4	2600
29954261	111069	112942	20110805	W	201108	61.00 @ 3.673000		031988571T	61	3.673	224.05	R1210	A2M4	20110629	20110801	0	33	4	2600
29954261	111069	112942	20110805	W	201108	435.00 @ 2.308000		031988571T	435	2.308	1003.98	R1210	A2M4	20110629	20110801	0	33	4	2600
29954261	111069	112942	20110805	W	201108	4500.00 @ 1.725000		031988571T	4500	1.725	7762.5	R1210	A2M4	20110629	20110801	0	33	4	2600
29954261	111069	112942	20110805	W	201108	2427.00 @ 1.318000		031988571T	2427	1.318	3198.79	R1210	A2M4	20110629	20110801	0	33	4	2600
30213080	104817	106669	20110902	W	201109 Basic Service		Basic Serv	031900424T	0	0	348.45	R1210	A2MSM	20110801	20110830	0	29	4	2600

30213080	104817	106669	20110902	W	201109	Water Volume	4.00	@	.232000	Water Volu	031900424T	4	0.232	0.93	R1210	A2MSM	20110801	20110830	0	29 4 2600
30213080	104817	106669	20110902	W	201109		61.00	@	3.673000		031900424T	61	3.673	224.05	R1210	A2MSM	20110801	20110830	0	29 4 2600
30213080	104817	106669	20110902	W	201109		435.00	@	2.308000		031900424T	435	2.308	1003.98	R1210	A2MSM	20110801	20110830	0	29 4 2600
30213080	104817	106669	20110902	W	201109		3939.00	@	1.725000		031900424T	3939	1.725	6794.78	R1210	A2MSM	20110801	20110830	0	29 4 2600
30213080	104817	106669	20110902	W	201109	Basic Service				Basic Serv	060449933T	0	0	111.49	R1210	A2M4S	20110801	20110830	0	29 2 2600
30213138	111069	112942	20110902	W	201109	Basic Service				Basic Serv	031988571T	0	0	348.45	R1210	A2M4	20110801	20110831	0	30 4 2600
30213138	111069	112942	20110902	W	201109	Water Volume	4.00	@	.232000	Water Volu	031988571T	4	0.232	0.93	R1210	A2M4	20110801	20110831	0	30 4 2600
30213138	111069	112942	20110902	W	201109		61.00	@	3.673000		031988571T	61	3.673	224.05	R1210	A2M4	20110801	20110831	0	30 4 2600
30213138	111069	112942	20110902	W	201109		435.00	@	2.308000		031988571T	435	2.308	1003.98	R1210	A2M4	20110801	20110831	0	30 4 2600
30213138	111069	112942	20110902	W	201109		4500.00	@	1.725000		031988571T	4500	1.725	7762.5	R1210	A2M4	20110801	20110831	0	30 4 2600
30213138	111069	112942	20110902	W	201109		1499.00	@	1.318000		031988571T	1499	1.318	1975.68	R1210	A2M4	20110801	20110831	0	30 4 2600
30507084	104817	106669	20111005	W	201110	Basic Service				Basic Serv	031900424T	0	0	348.45	R1210	A2MSM	20110830	20110930	0	31 4 2600
30507084	104817	106669	20111005	W	201110	Water Volume	4.00	@	.232000	Water Volu	031900424T	4	0.232	0.93	R1210	A2MSM	20110830	20110930	0	31 4 2600
30507084	104817	106669	20111005	W	201110		61.00	@	3.673000		031900424T	61	3.673	224.05	R1210	A2MSM	20110830	20110930	0	31 4 2600
30507084	104817	106669	20111005	W	201110		435.00	@	2.308000		031900424T	435	2.308	1003.98	R1210	A2MSM	20110830	20110930	0	31 4 2600
30507084	104817	106669	20111005	W	201110		4104.00	@	1.725000		031900424T	4104	1.725	7079.4	R1210	A2MSM	20110830	20110930	0	31 4 2600
30507084	104817	106669	20111005	W	201110	Basic Service				Basic Serv	060449933T	0	0	111.49	R1210	A2M4S	20110830	20110930	0	31 2 2600
30507141	111069	112942	20111005	W	201110	Basic Service				Basic Serv	031988571T	0	0	348.45	R1210	A2M4	20110831	20110930	0	30 4 2600
30507141	111069	112942	20111005	W	201110	Water Volume	4.00	@	.232000	Water Volu	031988571T	4	0.232	0.93	R1210	A2M4	20110831	20110930	0	30 4 2600
30507141	111069	112942	20111005	W	201110		61.00	@	3.673000		031988571T	61	3.673	224.05	R1210	A2M4	20110831	20110930	0	30 4 2600
30507141	111069	112942	20111005	W	201110		435.00	@	2.308000		031988571T	435	2.308	1003.98	R1210	A2M4	20110831	20110930	0	30 4 2600
30507141	111069	112942	20111005	W	201110		4500.00	@	1.725000		031988571T	4500	1.725	7762.5	R1210	A2M4	20110831	20110930	0	30 4 2600
30507141	111069	112942	20111005	W	201110		92.00	@	1.318000		031988571T	92	1.318	121.26	R1210	A2M4	20110831	20110930	0	30 4 2600
30795313	104817	106669	20111103	W	201111	Basic Service				Basic Serv	031900424T	0	0	348.45	R1210	A2MSM	20110930	20111101	0	32 4 2600
30795313	104817	106669	20111103	W	201111	Water Volume	4.00	@	.232000	Water Volu	031900424T	4	0.232	0.93	R1210	A2MSM	20110930	20111101	0	32 4 2600
30795313	104817	106669	20111103	W	201111		61.00	@	3.673000		031900424T	61	3.673	224.05	R1210	A2MSM	20110930	20111101	0	32 4 2600
30795313	104817	106669	20111103	W	201111		435.00	@	2.308000		031900424T	435	2.308	1003.98	R1210	A2MSM	20110930	20111101	0	32 4 2600
30795313	104817	106669	20111103	W	201111		3679.00	@	1.725000		031900424T	3679	1.725	6346.28	R1210	A2MSM	20110930	20111101	0	32 4 2600
30795313	104817	106669	20111103	W	201111	Basic Service				Basic Serv	060449933T	0	0	111.49	R1210	A2M4S	20110930	20111101	0	32 2 2600
30795369	111069	112942	20111103	W	201111	Basic Service				Basic Serv	031988571T	0	0	348.45	R1210	A2M4	20110930	20111101	0	32 4 2600
30795369	111069	112942	20111103	W	201111	Water Volume	4.00	@	.232000	Water Volu	031988571T	4	0.232	0.93	R1210	A2M4	20110930	20111101	0	32 4 2600
30795369	111069	112942	20111103	W	201111		61.00	@	3.673000		031988571T	61	3.673	224.05	R1210	A2M4	20110930	20111101	0	32 4 2600
30795369	111069	112942	20111103	W	201111		435.00	@	2.308000		031988571T	435	2.308	1003.98	R1210	A2M4	20110930	20111101	0	32 4 2600
30795369	111069	112942	20111103	W	201111		3646.00	@	1.725000		031988571T	3646	1.725	6289.35	R1210	A2M4	20110930	20111101	0	32 4 2600
31093755	104817	106669	20111206	W	201112	Basic Service				Basic Serv	031900424T	0	0	348.45	R1210	A2MSM	20111101	20111201	0	30 4 2600
31093755	104817	106669	20111206	W	201112	Water Volume	4.00	@	.232000	Water Volu	031900424T	4	0.232	0.93	R1210	A2MSM	20111101	20111201	0	30 4 2600
31093755	104817	106669	20111206	W	201112		61.00	@	3.673000		031900424T	61	3.673	224.05	R1210	A2MSM	20111101	20111201	0	30 4 2600
31093755	104817	106669	20111206	W	201112		435.00	@	2.308000		031900424T	435	2.308	1003.98	R1210	A2MSM	20111101	20111201	0	30 4 2600
31093755	104817	106669	20111206	W	201112		3197.00	@	1.725000		031900424T	3197	1.725	5514.83	R1210	A2MSM	20111101	20111201	0	30 4 2600
31093755	104817	106669	20111206	W	201112	Basic Service				Basic Serv	060449933T	0	0	111.49	R1210	A2M4S	20111101	20111201	0	30 2 2600
31093829	111069	112942	20111206	W	201112	Basic Service				Basic Serv	031988571T	0	0	348.45	R1210	A2M4	20111101	20111201	0	30 4 2600
31093829	111069	112942	20111206	W	201112	Water Volume	4.00	@	.232000	Water Volu	031988571T	4	0.232	0.93	R1210	A2M4	20111101	20111201	0	30 4 2600
31093829	111069	112942	20111206	W	201112		61.00	@	3.673000		031988571T	61	3.673	224.05	R1210	A2M4	20111101	20111201	0	30 4 2600
31093829	111069	112942	20111206	W	201112		435.00	@	2.308000		031988571T	435	2.308	1003.98	R1210	A2M4	20111101	20111201	0	30 4 2600
31093829	111069	112942	20111206	W	201112		3166.00	@	1.725000		031988571T	3166	1.725	5461.35	R1210	A2M4	20111101	20111201	0	30 4 2600

Region	Account Name
26CC	Memorial Hospital
26CC	Memorial Hospital
26CC	Memorial Hospital

26CC	Memorial Hospital
26CC	Memorial Hospital
26CC	Memorial Hospital

26CC	Memorial Hospital
26CC	Memorial Hospital
26CC	Memorial Hospital

26CC	Memorial Hospital
26CC	Memorial Hospital
26CC	Memorial Hospital

26CC	Memorial Hospital
26CC	Memorial Hospital
26CC	Memorial Hospital

26CC	Memorial Hospital
26CC	Memorial Hospital
26CC	Memorial Hospital

26CC	Memorial Hospital
26CC	Memorial Hospital
26CC	Memorial Hospital

26CC	Memorial Hospital
26CC	Memorial Hospital
26CC	Memorial Hospital

26CC	Memorial Hospital
26CC	Memorial Hospital
26CC	Memorial Hospital

26CC	Memorial Hospital
26CC	Memorial Hospital
26CC	Memorial Hospital

Bill ID	Account #	Customer #	Bill Date	Canc/Rebill	Utility	Adj Code	Revenue Month	Description	Description 1	Meter #	Usage	Rate	Rev Amnt	Rev Code	Rate Schedule	Begin Date	End Date	Pro Rate	Days	Meter Size	District
17881764	196699	173623	20080121		W		200801	Basic Service	Basic Serv	0604497357	0	0	93.27	R1410	A4M4	20071214	20080116	0	33	2	2600
18206453	196699	173623	20080220		W		200802	Basic Service	Basic Serv	0604497357	0	0	93.27	R1410	A4M4	20080116	20080214	0	29	2	2600
18520684	196699	173623	20080319		W		200803	Basic Service	Basic Serv	0604497357	0	0	93.27	R1410	A4M4	20080214	20080314	0	29	2	2600
18841505	196699	173623	20080421		W		200804	Basic Service	Basic Serv	0604497357	0	0	93.27	R1410	A4M4	20080314	20080416	0	33	2	2600
19135184	196699	173623	20080520		W		200805	Basic Service	Basic Serv	0604497357	0	0	93.27	R1410	A4M4	20080416	20080515	0	29	2	2600
19135184	196699	173623	20080520		W		200805	Water Volume 4.00 @ .194000	Water Volu	0604497357	4	0.194	0.78	R1410	A4M4	20080416	20080515	0	29	2	2600
19135184	196699	173623	20080520		W		200805	21.00 @ 3.073000		0604497357	21	3.073	64.53	R1410	A4M4	20080416	20080515	0	29	2	2600
19460349	196699	173623	20080620		W		200806	Basic Service	Basic Serv	0604497357	0	0	93.27	R1410	A4M4	20080515	20080617	0	33	2	2600
19460349	196699	173623	20080620		W		200806	Water Volume 4.00 @ .194000	Water Volu	0604497357	4	0.194	0.78	R1410	A4M4	20080515	20080617	0	33	2	2600
19460349	196699	173623	20080620		W		200806	25.00 @ 3.073000		0604497357	25	3.073	76.83	R1410	A4M4	20080515	20080617	0	33	2	2600
19779779	196699	173623	20080723		W		200807	Basic Service	Basic Serv	0604497357	0	0	93.27	R1410	A4M4	20080617	20080718	0	31	2	2600
19779779	196699	173623	20080723		W		200807	Water Volume 4.00 @ .194000	Water Volu	0604497357	4	0.194	0.78	R1410	A4M4	20080617	20080718	0	31	2	2600
19779779	196699	173623	20080723		W		200807	27.00 @ 3.073000		0604497357	27	3.073	82.97	R1410	A4M4	20080617	20080718	0	31	2	2600
20076927	196699	173623	20080821		W		200808	Basic Service	Basic Serv	0604497357	0	0	93.27	R1410	A4M4	20080718	20080818	0	31	2	2600
20076927	196699	173623	20080821		W		200808	Water Volume 4.00 @ .194000	Water Volu	0604497357	4	0.194	0.78	R1410	A4M4	20080718	20080818	0	31	2	2600
20076927	196699	173623	20080821		W		200808	31.00 @ 3.073000		0604497357	31	3.073	95.26	R1410	A4M4	20080718	20080818	0	31	2	2600
20402912	196699	173623	20080923		W		200809	Basic Service	Basic Serv	0604497357	0	0	93.27	R1410	A4M4	20080818	20080918	0	31	2	2600
20402912	196699	173623	20080923		W		200809	Water Volume 4.00 @ .194000	Water Volu	0604497357	4	0.194	0.78	R1410	A4M4	20080818	20080918	0	31	2	2600
20402912	196699	173623	20080923		W		200809	33.00 @ 3.073000		0604497357	33	3.073	101.41	R1410	A4M4	20080818	20080918	0	31	2	2600
20702953	196699	173623	20081022		W		200810	Basic Service	Basic Serv	0604497357	0	0	38.59	R1410	A4M4	20080918	20080930	0.413793	12	2	2600
20702953	196699	173623	20081022		W		200810	Water Volume 1.66 @ .194000	Water Volu	0604497357	1.66	0.194	0.32	R1410	A4M4	20080918	20080930	0.413793	12	2	2600
20702953	196699	173623	20081022		W		200810	12.00 @ 3.073000		0604497357	12	3.073	36.88	R1410	A4M4	20080918	20080930	0.413793	12	2	2600
20702953	196699	173623	20081022		W		200810	Basic Service	Basic Serv	0604497357	0	0	57.07	R1410	A4M4	20081001	20081017	0.586207	17	2	2600
20702953	196699	173623	20081022		W		200810	Water Volume 2.34 @ .202000	Water Volu	0604497357	2.34	0.202	0.47	R1410	A4M4	20081001	20081017	0.586207	17	2	2600
20702953	196699	173623	20081022		W		200810	17.00 @ 3.207000		0604497357	17	3.207	54.52	R1410	A4M4	20081001	20081017	0.586207	17	2	2600
21029607	196699	173623	20081120		W		200811	Basic Service	Basic Serv	0604497357	0	0	97.35	R1410	A4M4	20081017	20081117	0	31	2	2600
21029607	196699	173623	20081120		W		200811	Water Volume 4.00 @ .202000	Water Volu	0604497357	4	0.202	0.81	R1410	A4M4	20081017	20081117	0	31	2	2600
21029607	196699	173623	20081120		W		200811	33.00 @ 3.207000		0604497357	33	3.207	105.83	R1410	A4M4	20081017	20081117	0	31	2	2600
21255576	196699	173623	20081219		W		200812	Basic Service	Basic Serv	0604497357	0	0	97.35	R1410	A4M4	20081117	20081216	0	29	2	2600
21527620	196699	173623	20090121		W		200901	Basic Service	Basic Serv	0604497357	0	0	97.35	R1410	A4M4	20081216	20090116	0	31	2	2600
21528417	227541	173623	20090121		W		200901	Basic Service	Basic Serv	0604533687	0	0	45.43	R1210	A2M4S	20090102	20090116	0	14	2	2600
21528417	227541	173623	20090121		W		200901	Basic Service	Basic Serv	0604533707	0	0	45.43	R1210	A2MSM	20090102	20090116	0	14	2	2600
21528417	227541	173623	20090121		W		200901	Water Volume 1.87 @ .202000	Water Volu	0604533707	1.87	0.202	0.38	R1210	A2MSM	20090102	20090116	0	14	2	2600
21528417	227541	173623	20090121		W		200901	28.47 @ 3.207000		0604533707	28.47	3.207	91.3	R1210	A2MSM	20090102	20090116	0	14	2	2600
21528417	227541	173623	20090121		W		200901	203.00 @ 2.015000		0604533707	203	2.015	409.05	R1210	A2MSM	20090102	20090116	0	14	2	2600
21528417	227541	173623	20090121		W		200901	205.66 @ 1.506000		0604533707	205.66	1.506	309.72	R1210	A2MSM	20090102	20090116	0	14	2	2600
21528418	227542	173623	20090121		W		200901	Basic Service	Basic Serv	0481831037	0	0	14.19	R1210	A2M4	20090102	20090116	0	14	1	2600
21528419	227543	173623	20090121		W		200901	Basic Service	Basic Serv	0604533627	0	0	45.43	R1210	A2M4S	20090102	20090116	0	14	2	2600
21528419	227543	173623	20090121		W		200901	Basic Service	Basic Serv	0604533617	0	0	45.43	R1210	A2MSM	20090102	20090116	0	14	2	2600
21528419	227543	173623	20090121		W		200901	Water Volume 1.87 @ .202000	Water Volu	0604533617	1.87	0.202	0.38	R1210	A2MSM	20090102	20090116	0	14	2	2600
21528419	227543	173623	20090121		W		200901	28.47 @ 3.207000		0604533617	28.47	3.207	91.3	R1210	A2MSM	20090102	20090116	0	14	2	2600
21528419	227543	173623	20090121		W		200901	203.00 @ 2.015000		0604533617	203	2.015	409.05	R1210	A2MSM	20090102	20090116	0	14	2	2600
21528419	227543	173623	20090121		W		200901	754.66 @ 1.506000		0604533617	754.66	1.506	1136.52	R1210	A2MSM	20090102	20090116	0	14	2	2600
21528420	227544	173623	20090121		W		200901	Basic Service	Basic Serv	0604505657	0	0	28.4	R1210	A2M4	20090102	20090116	0	14	1-1/2	2600
21528420	227544	173623	20090121		W		200901	Water Volume 1.00 @ .202000	Water Volu	0604505657	1	0.202	0.2	R1210	A2M4	20090102	20090116	0	14	1-1/2	2600
21528421	227545	173623	20090121		W		200901	Basic Service	Basic Serv	0604533677	0	0	45.43	R1210	A2M4	20090102	20090116	0	14	2	2600
21528422	227546	173623	20090121		W		200901	Basic Service	Basic Serv	0483306427	0	0	14.19	R1210	A2M4	20090102	20090116	0	14	1	2600
21528423	227547	173623	20090121		W		200901	Basic Service	Basic Serv	0604533817	0	0	45.43	R1210	A2M4	20090102	20090116	0	14	2	2600

21528424	227548	173623	20090121	W	200901 Basic Service			Basic Serv	060453382T	0	0	45.43	R1210	A2M4	20090102	20090116	0	14 2	2600
21528424	227548	173623	20090121	W	200901 Water Volume	1.87	@ .202000	Water Volu	060453382T	1.87	0.202	0.38	R1210	A2M4	20090102	20090116	0	14 2	2600
21528424	227548	173623	20090121	W	200901	.13	@ 3.207000		060453382T	0.13	3.207	0.42	R1210	A2M4	20090102	20090116	0	14 2	2600
21528425	227549	173623	20090121	W	200901 Basic Service			Basic Serv	060010768T	0	0	55.17	R1210	A2M4	20090102	20090119	0	17 2	2600
21528425	227549	173623	20090121	W	200901 Water Volume	2.27	@ .202000	Water Volu	060010768T	2.27	0.202	0.46	R1210	A2M4	20090102	20090119	0	17 2	2600
21528425	227549	173623	20090121	W	200901	32.73	@ 3.207000		060010768T	32.73	3.207	104.97	R1210	A2M4	20090102	20090119	0	17 2	2600
21528426	227550	173623	20090121	W	200901 Basic Service			Basic Serv	060383815T	0	0	45.43	R1210	A2M4S	20090102	20090116	0	14 2	2600
21528426	227550	173623	20090121	W	200901 Basic Service			Basic Serv	060383804T	0	0	45.43	R1210	A2MSM	20090102	20090116	0	14 2	2600
21528426	227550	173623	20090121	W	200901 Water Volume	1.87	@ .202000	Water Volu	060383804T	1.87	0.202	0.38	R1210	A2MSM	20090102	20090116	0	14 2	2600
21528426	227550	173623	20090121	W	200901	28.47	@ 3.207000		060383804T	28.47	3.207	91.3	R1210	A2MSM	20090102	20090116	0	14 2	2600
21528426	227550	173623	20090121	W	200901	203.00	@ 2.015000		060383804T	203	2.015	409.05	R1210	A2MSM	20090102	20090116	0	14 2	2600
21528426	227550	173623	20090121	W	200901	432.66	@ 1.506000		060383804T	432.66	1.506	651.59	R1210	A2MSM	20090102	20090116	0	14 2	2600
21528444	227942	173623	20090121	W	200901 Basic Service			Basic Serv	060453164T	0	0	45.43	R1410	A4M4	20090102	20090116	0	14 2	2600
21528444	227942	173623	20090121	W	200901 Water Volume	1.87	@ .202000	Water Volu	060453164T	1.87	0.202	0.38	R1410	A4M4	20090102	20090116	0	14 2	2600
21528444	227942	173623	20090121	W	200901	28.47	@ 3.207000		060453164T	28.47	3.207	91.3	R1410	A4M4	20090102	20090116	0	14 2	2600
21528444	227942	173623	20090121	W	200901	120.66	@ 2.015000		060453164T	120.66	2.015	243.13	R1410	A4M4	20090102	20090116	0	14 2	2600
21757236	227942	173623	20090216	W	200902 Basic Service			Basic Serv	060453164T	0	0	97.35	R1410	A4M4	20090116	20090212	0	27 2	2600
21757236	227942	173623	20090216	W	200902 Water Volume	4.00	@ .202000	Water Volu	060453164T	4	0.202	0.81	R1410	A4M4	20090116	20090212	0	27 2	2600
21757236	227942	173623	20090216	W	200902	61.00	@ 3.207000		060453164T	61	3.207	195.63	R1410	A4M4	20090116	20090212	0	27 2	2600
21757236	227942	173623	20090216	W	200902	269.00	@ 2.015000		060453164T	269	2.015	542.04	R1410	A4M4	20090116	20090212	0	27 2	2600
21804291	196699	173623	20090220	W	200902 Basic Service			Basic Serv	060449735T	0	0	97.35	R1410	A4M4	20090116	20090217	0	32 2	2600
21805102	227541	173623	20090220	W	200902 Basic Service			Basic Serv	060453368T	0	0	97.35	R1210	A2M4S	20090116	20090217	0	32 2	2600
21805102	227541	173623	20090220	W	200902 Basic Service			Basic Serv	060453370T	0	0	97.35	R1210	A2MSM	20090116	20090217	0	32 2	2600
21805102	227541	173623	20090220	W	200902 Water Volume	4.00	@ .202000	Water Volu	060453370T	4	0.202	0.81	R1210	A2MSM	20090116	20090217	0	32 2	2600
21805102	227541	173623	20090220	W	200902	61.00	@ 3.207000		060453370T	61	3.207	195.63	R1210	A2MSM	20090116	20090217	0	32 2	2600
21805102	227541	173623	20090220	W	200902	435.00	@ 2.015000		060453370T	435	2.015	876.53	R1210	A2MSM	20090116	20090217	0	32 2	2600
21805102	227541	173623	20090220	W	200902	591.00	@ 1.506000		060453370T	591	1.506	890.05	R1210	A2MSM	20090116	20090217	0	32 2	2600
21805103	227542	173623	20090220	W	200902 Basic Service			Basic Serv	048183103T	0	0	30.41	R1210	A2M4	20090116	20090217	0	32 1	2600
21805104	227543	173623	20090220	W	200902 Basic Service			Basic Serv	060453362T	0	0	97.35	R1210	A2M4S	20090116	20090217	0	32 2	2600
21805104	227543	173623	20090220	W	200902 Basic Service			Basic Serv	060453361T	0	0	97.35	R1210	A2MSM	20090116	20090217	0	32 2	2600
21805104	227543	173623	20090220	W	200902 Water Volume	4.00	@ .202000	Water Volu	060453361T	4	0.202	0.81	R1210	A2MSM	20090116	20090217	0	32 2	2600
21805104	227543	173623	20090220	W	200902	61.00	@ 3.207000		060453361T	61	3.207	195.63	R1210	A2MSM	20090116	20090217	0	32 2	2600
21805104	227543	173623	20090220	W	200902	435.00	@ 2.015000		060453361T	435	2.015	876.53	R1210	A2MSM	20090116	20090217	0	32 2	2600
21805104	227543	173623	20090220	W	200902	1678.00	@ 1.506000		060453361T	1678	1.506	2527.07	R1210	A2MSM	20090116	20090217	0	32 2	2600
21805105	227544	173623	20090220	W	200902 Basic Service			Basic Serv	060450565T	0	0	60.85	R1210	A2M4	20090116	20090217	0	32 1-1/2	2600
21805105	227544	173623	20090220	W	200902 Water Volume	4.00	@ .202000	Water Volu	060450565T	4	0.202	0.81	R1210	A2M4	20090116	20090217	0	32 1-1/2	2600
21805106	227545	173623	20090220	W	200902 Basic Service			Basic Serv	060453367T	0	0	97.35	R1210	A2M4	20090116	20090217	0	32 2	2600
21805107	227546	173623	20090220	W	200902 Basic Service			Basic Serv	048330642T	0	0	30.41	R1210	A2M4	20090116	20090217	0	32 1	2600
21805107	227546	173623	20090220	W	200902 Water Volume	4.00	@ .202000	Water Volu	048330642T	4	0.202	0.81	R1210	A2M4	20090116	20090217	0	32 1	2600
21805107	227546	173623	20090220	W	200902	4.00	@ 3.207000		048330642T	4	3.207	12.83	R1210	A2M4	20090116	20090217	0	32 1	2600
21805108	227547	173623	20090220	W	200902 Basic Service			Basic Serv	060453381T	0	0	97.35	R1210	A2M4	20090116	20090217	0	32 2	2600
21805109	227548	173623	20090220	W	200902 Basic Service			Basic Serv	060453382T	0	0	97.35	R1210	A2M4	20090116	20090217	0	32 2	2600
21805109	227548	173623	20090220	W	200902 Water Volume	4.00	@ .202000	Water Volu	060453382T	4	0.202	0.81	R1210	A2M4	20090116	20090217	0	32 2	2600
21805109	227548	173623	20090220	W	200902	3.00	@ 3.207000		060453382T	3	3.207	9.62	R1210	A2M4	20090116	20090217	0	32 2	2600
21805110	227549	173623	20090220	W	200902 Basic Service			Basic Serv	060010768T	0	0	97.35	R1210	A2M4	20090119	20090217	0	29 2	2600
21805110	227549	173623	20090220	W	200902 Water Volume	4.00	@ .202000	Water Volu	060010768T	4	0.202	0.81	R1210	A2M4	20090119	20090217	0	29 2	2600
21805110	227549	173623	20090220	W	200902	2.00	@ 3.207000		060010768T	2	3.207	6.41	R1210	A2M4	20090119	20090217	0	29 2	2600
21805111	227550	173623	20090220	W	200902 Basic Service			Basic Serv	060383815T	0	0	97.35	R1210	A2M4S	20090116	20090217	0	32 2	2600
21805111	227550	173623	20090220	W	200902 Basic Service			Basic Serv	060383804T	0	0	97.35	R1210	A2MSM	20090116	20090217	0	32 2	2600
21805111	227550	173623	20090220	W	200902 Water Volume	4.00	@ .202000	Water Volu	060383804T	4	0.202	0.81	R1210	A2MSM	20090116	20090217	0	32 2	2600
21805111	227550	173623	20090220	W	200902	61.00	@ 3.207000		060383804T	61	3.207	195.63	R1210	A2MSM	20090116	20090217	0	32 2	2600
21805111	227550	173623	20090220	W	200902	435.00	@ 2.015000		060383804T	435	2.015	876.53	R1210	A2MSM	20090116	20090217	0	32 2	2600
21805111	227550	173623	20090220	W	200902	1041.00	@ 1.506000		060383804T	1041	1.506	1567.75	R1210	A2MSM	20090116	20090217	0	32 2	2600
22073204	196699	173623	20090323	W	200903 Basic Service			Basic Serv	060449735T	0	0	97.35	R1410	A4M4	20090217	20090318	0	29 2	2600

22073932	227541	173623	20090323	W	200903 Basic Service		Basic Serv	060453368T	0	0	97.35	R1210	A2M4S	20090217	20090318	0	29	2600
22073932	227541	173623	20090323	W	200903 Basic Service		Basic Serv	060453370T	0	0	97.35	R1210	A2MSM	20090217	20090318	0	29	2600
22073932	227541	173623	20090323	W	200903 Water Volume	4.00 @ .202000	Water Volu	060453370T	4	0.202	0.81	R1210	A2MSM	20090217	20090318	0	29	2600
22073932	227541	173623	20090323	W	200903	61.00 @ 3.207000		060453370T	61	3.207	195.63	R1210	A2MSM	20090217	20090318	0	29	2600
22073932	227541	173623	20090323	W	200903	435.00 @ 2.015000		060453370T	435	2.015	876.53	R1210	A2MSM	20090217	20090318	0	29	2600
22073932	227541	173623	20090323	W	200903	390.00 @ 1.506000		060453370T	390	1.506	587.34	R1210	A2MSM	20090217	20090318	0	29	2600
22073933	227542	173623	20090323	W	200903 Basic Service		Basic Serv	048183103T	0	0	30.41	R1210	A2M4	20090217	20090318	0	29	1 2600
22073934	227543	173623	20090323	W	200903 Basic Service		Basic Serv	060453362T	0	0	97.35	R1210	A2M4S	20090217	20090318	0	29	2 2600
22073934	227543	173623	20090323	W	200903 Basic Service		Basic Serv	060453361T	0	0	97.35	R1210	A2MSM	20090217	20090318	0	29	2 2600
22073934	227543	173623	20090323	W	200903 Water Volume	4.00 @ .202000	Water Volu	060453361T	4	0.202	0.81	R1210	A2MSM	20090217	20090318	0	29	2 2600
22073934	227543	173623	20090323	W	200903	61.00 @ 3.207000		060453361T	61	3.207	195.63	R1210	A2MSM	20090217	20090318	0	29	2 2600
22073934	227543	173623	20090323	W	200903	435.00 @ 2.015000		060453361T	435	2.015	876.53	R1210	A2MSM	20090217	20090318	0	29	2 2600
22073934	227543	173623	20090323	W	200903	1538.00 @ 1.506000		060453361T	1538	1.506	2316.23	R1210	A2MSM	20090217	20090318	0	29	2 2600
22073935	227544	173623	20090323	W	200903 Basic Service		Basic Serv	060450565T	0	0	60.85	R1210	A2M4	20090217	20090318	0	29	1-1/2 2600
22073935	227544	173623	20090323	W	200903 Water Volume	4.00 @ .202000	Water Volu	060450565T	4	0.202	0.81	R1210	A2M4	20090217	20090318	0	29	1-1/2 2600
22073935	227544	173623	20090323	W	200903	1.00 @ 3.207000		060450565T	1	3.207	3.21	R1210	A2M4	20090217	20090318	0	29	1-1/2 2600
22073936	227545	173623	20090323	W	200903 Basic Service		Basic Serv	060453367T	0	0	97.35	R1210	A2M4	20090217	20090318	0	29	2 2600
22073937	227546	173623	20090323	W	200903 Basic Service		Basic Serv	048330642T	0	0	30.41	R1210	A2M4	20090217	20090318	0	29	1 2600
22073938	227547	173623	20090323	W	200903 Basic Service		Basic Serv	060453381T	0	0	97.35	R1210	A2M4	20090217	20090318	0	29	2 2600
22073939	227548	173623	20090323	W	200903 Basic Service		Basic Serv	060453382T	0	0	97.35	R1210	A2M4	20090217	20090318	0	29	2 2600
22073940	227549	173623	20090323	W	200903 Basic Service		Basic Serv	060010768T	0	0	97.35	R1210	A2M4	20090217	20090318	0	29	2 2600
22073941	227550	173623	20090323	W	200903 Basic Service		Basic Serv	060383803T	0	0	97.35	R1210	A2M4S	20090217	20090318	0	29	2 2600
22073941	227550	173623	20090323	W	200903 Basic Service		Basic Serv	060171903T	0	0	97.35	R1210	A2MSM	20090217	20090318	0	29	2 2600
22073941	227550	173623	20090323	W	200903 Water Volume	4.00 @ .202000	Water Volu	060171903T	4	0.202	0.81	R1210	A2MSM	20090217	20090318	0	29	2 2600
22073941	227550	173623	20090323	W	200903	61.00 @ 3.207000		060171903T	61	3.207	195.63	R1210	A2MSM	20090217	20090318	0	29	2 2600
22073941	227550	173623	20090323	W	200903	435.00 @ 2.015000		060171903T	435	2.015	876.53	R1210	A2MSM	20090217	20090318	0	29	2 2600
22073941	227550	173623	20090323	W	200903	561.00 @ 1.506000		060171903T	561	1.506	844.87	R1210	A2MSM	20090217	20090318	0	29	2 2600
22367386	196699	173623	20090423	W	200904 Basic Service		Basic Serv	060449735T	0	0	97.35	R1410	A4M4	20090318	20090420	0	33	2 2600
22368089	227541	173623	20090423	W	200904 Basic Service		Basic Serv	060453368T	0	0	97.35	R1210	A2M4S	20090318	20090420	0	33	2 2600
22368089	227541	173623	20090423	W	200904 Basic Service		Basic Serv	060453370T	0	0	97.35	R1210	A2MSM	20090318	20090420	0	33	2 2600
22368089	227541	173623	20090423	W	200904 Water Volume	4.00 @ .202000	Water Volu	060453370T	4	0.202	0.81	R1210	A2MSM	20090318	20090420	0	33	2 2600
22368089	227541	173623	20090423	W	200904	61.00 @ 3.207000		060453370T	61	3.207	195.63	R1210	A2MSM	20090318	20090420	0	33	2 2600
22368089	227541	173623	20090423	W	200904	435.00 @ 2.015000		060453370T	435	2.015	876.53	R1210	A2MSM	20090318	20090420	0	33	2 2600
22368089	227541	173623	20090423	W	200904	531.00 @ 1.506000		060453370T	531	1.506	799.69	R1210	A2MSM	20090318	20090420	0	33	2 2600
22368090	227542	173623	20090423	W	200904 Basic Service		Basic Serv	048183103T	0	0	30.41	R1210	A2M4	20090318	20090420	0	33	1 2600
22368091	227543	173623	20090423	W	200904 Basic Service		Basic Serv	060453362T	0	0	97.35	R1210	A2M4S	20090318	20090420	0	33	2 2600
22368091	227543	173623	20090423	W	200904 Basic Service		Basic Serv	060453361T	0	0	97.35	R1210	A2MSM	20090318	20090420	0	33	2 2600
22368091	227543	173623	20090423	W	200904 Water Volume	4.00 @ .202000	Water Volu	060453361T	4	0.202	0.81	R1210	A2MSM	20090318	20090420	0	33	2 2600
22368091	227543	173623	20090423	W	200904	61.00 @ 3.207000		060453361T	61	3.207	195.63	R1210	A2MSM	20090318	20090420	0	33	2 2600
22368091	227543	173623	20090423	W	200904	435.00 @ 2.015000		060453361T	435	2.015	876.53	R1210	A2MSM	20090318	20090420	0	33	2 2600
22368091	227543	173623	20090423	W	200904	2011.00 @ 1.506000		060453361T	2011	1.506	3028.57	R1210	A2MSM	20090318	20090420	0	33	2 2600
22368092	227544	173623	20090423	W	200904 Basic Service		Basic Serv	060450565T	0	0	60.85	R1210	A2M4	20090318	20090420	0	33	1-1/2 2600
22368092	227544	173623	20090423	W	200904 Water Volume	4.00 @ .202000	Water Volu	060450565T	4	0.202	0.81	R1210	A2M4	20090318	20090420	0	33	1-1/2 2600
22368092	227544	173623	20090423	W	200904	1.00 @ 3.207000		060450565T	1	3.207	3.21	R1210	A2M4	20090318	20090420	0	33	1-1/2 2600
22368093	227545	173623	20090423	W	200904 Basic Service		Basic Serv	060453367T	0	0	97.35	R1210	A2M4	20090318	20090420	0	33	2 2600
22368094	227546	173623	20090423	W	200904 Basic Service		Basic Serv	048330642T	0	0	30.41	R1210	A2M4	20090318	20090420	0	33	1 2600
22368095	227547	173623	20090423	W	200904 Basic Service		Basic Serv	060453381T	0	0	97.35	R1210	A2M4	20090318	20090420	0	33	2 2600
22368096	227548	173623	20090423	W	200904 Basic Service		Basic Serv	060453382T	0	0	97.35	R1210	A2M4	20090318	20090420	0	33	2 2600
22368097	227549	173623	20090423	W	200904 Basic Service		Basic Serv	060010768T	0	0	97.35	R1210	A2M4	20090318	20090420	0	33	2 2600
22368098	227550	173623	20090423	W	200904 Basic Service		Basic Serv	060383803T	0	0	97.35	R1210	A2M4S	20090318	20090420	0	33	2 2600

22368098	227550	173623	20090423	W	200904 Basic Service			Basic Serv	0601719037	0	0	97.35	R1210	A2MSM	20090318	20090420	0	33 2	2600
22368098	227550	173623	20090423	W	200904 Water Volume	4.00	@ .202000	Water Volu	0601719037	4	0.202	0.81	R1210	A2MSM	20090318	20090420	0	33 2	2600
22368098	227550	173623	20090423	W	200904	61.00	@ 3.207000		0601719037	61	3.207	195.63	R1210	A2MSM	20090318	20090420	0	33 2	2600
22368098	227550	173623	20090423	W	200904	435.00	@ 2.015000		0601719037	435	2.015	876.53	R1210	A2MSM	20090318	20090420	0	33 2	2600
22368098	227550	173623	20090423	W	200904	794.00	@ 1.506000		0601719037	794	1.506	1195.76	R1210	A2MSM	20090318	20090420	0	33 2	2600
22619439	196699	173623	20090522	W	200905 Basic Service			Basic Serv	0604497357	0	0	97.35	R1410	A4M4	20090420	20090519	0	29 2	2600
22619439	196699	173623	20090522	W	200905 Water Volume	4.00	@ .202000	Water Volu	0604497357	4	0.202	0.81	R1410	A4M4	20090420	20090519	0	29 2	2600
22619439	196699	173623	20090522	W	200905	13.00	@ 3.207000		0604497357	13	3.207	41.69	R1410	A4M4	20090420	20090519	0	29 2	2600
22620121	227541	173623	20090522	W	200905 Basic Service			Basic Serv	0604533687	0	0	97.35	R1210	A2M4S	20090420	20090519	0	29 2	2600
22620121	227541	173623	20090522	W	200905 Basic Service			Basic Serv	0604533707	0	0	97.35	R1210	A2MSM	20090420	20090519	0	29 2	2600
22620121	227541	173623	20090522	W	200905 Water Volume	4.00	@ .202000	Water Volu	0604533707	4	0.202	0.81	R1210	A2MSM	20090420	20090519	0	29 2	2600
22620121	227541	173623	20090522	W	200905	61.00	@ 3.207000		0604533707	61	3.207	195.63	R1210	A2MSM	20090420	20090519	0	29 2	2600
22620121	227541	173623	20090522	W	200905	435.00	@ 2.015000		0604533707	435	2.015	876.53	R1210	A2MSM	20090420	20090519	0	29 2	2600
22620121	227541	173623	20090522	W	200905	334.00	@ 1.506000		0604533707	334	1.506	503	R1210	A2MSM	20090420	20090519	0	29 2	2600
22620122	227542	173623	20090522	W	200905 Basic Service			Basic Serv	0481831037	0	0	30.41	R1210	A2M4	20090420	20090519	0	29 1	2600
22620123	227543	173623	20090522	W	200905 Basic Service			Basic Serv	0604533627	0	0	97.35	R1210	A2M4S	20090420	20090519	0	29 2	2600
22620123	227543	173623	20090522	W	200905 Basic Service			Basic Serv	0604533617	0	0	97.35	R1210	A2MSM	20090420	20090519	0	29 2	2600
22620123	227543	173623	20090522	W	200905 Water Volume	4.00	@ .202000	Water Volu	0604533617	4	0.202	0.81	R1210	A2MSM	20090420	20090519	0	29 2	2600
22620123	227543	173623	20090522	W	200905	61.00	@ 3.207000		0604533617	61	3.207	195.63	R1210	A2MSM	20090420	20090519	0	29 2	2600
22620123	227543	173623	20090522	W	200905	435.00	@ 2.015000		0604533617	435	2.015	876.53	R1210	A2MSM	20090420	20090519	0	29 2	2600
22620123	227543	173623	20090522	W	200905	1332.00	@ 1.506000		0604533617	1332	1.506	2005.99	R1210	A2MSM	20090420	20090519	0	29 2	2600
22620124	227544	173623	20090522	W	200905 Basic Service			Basic Serv	0604505657	0	0	60.85	R1210	A2M4	20090420	20090519	0	29 1-1/2	2600
22620124	227544	173623	20090522	W	200905 Water Volume	3.00	@ .202000	Water Volu	0604505657	3	0.202	0.61	R1210	A2M4	20090420	20090519	0	29 1-1/2	2600
22620125	227545	173623	20090522	W	200905 Basic Service			Basic Serv	0604533677	0	0	97.35	R1210	A2M4	20090420	20090519	0	29 2	2600
22620125	227545	173623	20090522	W	200905 Water Volume	1.00	@ .202000	Water Volu	0604533677	1	0.202	0.2	R1210	A2M4	20090420	20090519	0	29 2	2600
22620126	227546	173623	20090522	W	200905 Basic Service			Basic Serv	0483306427	0	0	30.41	R1210	A2M4	20090420	20090519	0	29 1	2600
22620127	227547	173623	20090522	W	200905 Basic Service			Basic Serv	0604533817	0	0	97.35	R1210	A2M4	20090420	20090519	0	29 2	2600
22620128	227548	173623	20090522	W	200905 Basic Service			Basic Serv	0604533827	0	0	97.35	R1210	A2M4	20090420	20090519	0	29 2	2600
22620128	227548	173623	20090522	W	200905 Water Volume	4.00	@ .202000	Water Volu	0604533827	4	0.202	0.81	R1210	A2M4	20090420	20090519	0	29 2	2600
22620128	227548	173623	20090522	W	200905	40.00	@ 3.207000		0604533827	40	3.207	128.28	R1210	A2M4	20090420	20090519	0	29 2	2600
22620129	227549	173623	20090522	W	200905 Basic Service			Basic Serv	0600107687	0	0	97.35	R1210	A2M4	20090420	20090519	0	29 2	2600
22620130	227550	173623	20090522	W	200905 Basic Service			Basic Serv	0603838037	0	0	97.35	R1210	A2M4S	20090420	20090519	0	29 2	2600
22620130	227550	173623	20090522	W	200905 Basic Service			Basic Serv	0601719037	0	0	97.35	R1210	A2MSM	20090420	20090519	0	29 2	2600
22620130	227550	173623	20090522	W	200905 Water Volume	4.00	@ .202000	Water Volu	0601719037	4	0.202	0.81	R1210	A2MSM	20090420	20090519	0	29 2	2600
22620130	227550	173623	20090522	W	200905	61.00	@ 3.207000		0601719037	61	3.207	195.63	R1210	A2MSM	20090420	20090519	0	29 2	2600
22620130	227550	173623	20090522	W	200905	435.00	@ 2.015000		0601719037	435	2.015	876.53	R1210	A2MSM	20090420	20090519	0	29 2	2600
22620130	227550	173623	20090522	W	200905	285.00	@ 1.506000		0601719037	285	1.506	429.21	R1210	A2MSM	20090420	20090519	0	29 2	2600
22888123	196699	173623	20090623	W	200906 Basic Service			Basic Serv	0604497357	0	0	97.35	R1410	A4M4	20090519	20090618	0	30 2	2600
22888123	196699	173623	20090623	W	200906 Water Volume	4.00	@ .202000	Water Volu	0604497357	4	0.202	0.81	R1410	A4M4	20090519	20090618	0	30 2	2600
22888123	196699	173623	20090623	W	200906	20.00	@ 3.207000		0604497357	20	3.207	64.14	R1410	A4M4	20090519	20090618	0	30 2	2600
22888768	227541	173623	20090623	W	200906 Basic Service			Basic Serv	0604533687	0	0	97.35	R1210	A2M4S	20090519	20090618	0	30 2	2600
22888768	227541	173623	20090623	W	200906 Basic Service			Basic Serv	0604533707	0	0	97.35	R1210	A2MSM	20090519	20090618	0	30 2	2600
22888768	227541	173623	20090623	W	200906 Water Volume	4.00	@ .202000	Water Volu	0604533707	4	0.202	0.81	R1210	A2MSM	20090519	20090618	0	30 2	2600
22888768	227541	173623	20090623	W	200906	61.00	@ 3.207000		0604533707	61	3.207	195.63	R1210	A2MSM	20090519	20090618	0	30 2	2600
22888768	227541	173623	20090623	W	200906	393.00	@ 2.015000		0604533707	393	2.015	791.9	R1210	A2MSM	20090519	20090618	0	30 2	2600
22888769	227542	173623	20090623	W	200906 Basic Service			Basic Serv	0481831037	0	0	30.41	R1210	A2M4	20090519	20090618	0	30 1	2600
22888770	227543	173623	20090623	W	200906 Basic Service			Basic Serv	0604533627	0	0	97.35	R1210	A2M4S	20090519	20090618	0	30 2	2600
22888770	227543	173623	20090623	W	200906 Basic Service			Basic Serv	0604533617	0	0	97.35	R1210	A2MSM	20090519	20090618	0	30 2	2600
22888770	227543	173623	20090623	W	200906 Water Volume	4.00	@ .202000	Water Volu	0604533617	4	0.202	0.81	R1210	A2MSM	20090519	20090618	0	30 2	2600
22888770	227543	173623	20090623	W	200906	61.00	@ 3.207000		0604533617	61	3.207	195.63	R1210	A2MSM	20090519	20090618	0	30 2	2600
22888770	227543	173623	20090623	W	200906	435.00	@ 2.015000		0604533617	435	2.015	876.53	R1210	A2MSM	20090519	20090618	0	30 2	2600
22888770	227543	173623	20090623	W	200906	197.00	@ 1.506000		0604533617	197	1.506	296.68	R1210	A2MSM	20090519	20090618	0	30 2	2600
22888771	227544	173623	20090623	W	200906 Basic Service			Basic Serv	0604505657	0	0	60.85	R1210	A2M4	20090519	20090618	0	30 1-1/2	2600

22888771	227544	173623	20090623	W	200906 Water Volume	3.00 @ .202000	Water Volu	060450565T	3	0.202	0.61	R1210	A2M4	20090519	20090618	0	30 1-1/2	2600
22888772	227545	173623	20090623	W	200906 Basic Service		Basic Serv	060453367T	0	0	97.35	R1210	A2M4	20090519	20090618	0	30 2	2600
22888773	227546	173623	20090623	W	200906 Basic Service		Basic Serv	048330642T	0	0	30.41	R1210	A2M4	20090519	20090618	0	30 1	2600
22888774	227547	173623	20090623	W	200906 Basic Service		Basic Serv	060453381T	0	0	97.35	R1210	A2M4	20090519	20090618	0	30 2	2600
22888775	227548	173623	20090623	W	200906 Basic Service		Basic Serv	060453382T	0	0	97.35	R1210	A2M4	20090519	20090618	0	30 2	2600
22888775	227548	173623	20090623	W	200906 Water Volume	4.00 @ .202000	Water Volu	060453382T	4	0.202	0.81	R1210	A2M4	20090519	20090618	0	30 2	2600
22888775	227548	173623	20090623	W	200906	61.00 @ 3.207000		060453382T	61	3.207	195.63	R1210	A2M4	20090519	20090618	0	30 2	2600
22888775	227548	173623	20090623	W	200906	28.00 @ 2.015000		060453382T	28	2.015	56.42	R1210	A2M4	20090519	20090618	0	30 2	2600
22888776	227550	173623	20090623	W	200906 Basic Service		Basic Serv	060383803T	0	0	97.35	R1210	A2M4S	20090519	20090618	0	30 2	2600
22888776	227550	173623	20090623	W	200906 Basic Service		Basic Serv	060171903T	0	0	97.35	R1210	A2MSM	20090519	20090618	0	30 2	2600
22888776	227550	173623	20090623	W	200906 Water Volume	4.00 @ .202000	Water Volu	060171903T	4	0.202	0.81	R1210	A2MSM	20090519	20090618	0	30 2	2600
22888776	227550	173623	20090623	W	200906	61.00 @ 3.207000		060171903T	61	3.207	195.63	R1210	A2MSM	20090519	20090618	0	30 2	2600
22888776	227550	173623	20090623	W	200906	435.00 @ 2.015000		060171903T	435	2.015	876.53	R1210	A2MSM	20090519	20090618	0	30 2	2600
22888776	227550	173623	20090623	W	200906	11.00 @ 1.506000		060171903T	11	1.506	16.57	R1210	A2MSM	20090519	20090618	0	30 2	2600
22895252	227549	173623	20090624	W	200906 Basic Service		Basic Serv	060010768T	0	0	97.35	R1210	A2M4	20090519	20090619	0	31 2	2600
23164447	196699	173623	20090723	W	200907 Basic Service		Basic Serv	060449735T	0	0	97.35	R1410	A4M4	20090618	20090720	0	32 2	2600
23164447	196699	173623	20090723	W	200907 Water Volume	4.00 @ .202000	Water Volu	060449735T	4	0.202	0.81	R1410	A4M4	20090618	20090720	0	32 2	2600
23164447	196699	173623	20090723	W	200907	35.00 @ 3.207000		060449735T	35	3.207	112.25	R1410	A4M4	20090618	20090720	0	32 2	2600
23165083	227541	173623	20090723	W	200907 Basic Service		Basic Serv	060453368T	0	0	97.35	R1210	A2M4S	20090618	20090720	0	32 2	2600
23165083	227541	173623	20090723	W	200907 Basic Service		Basic Serv	060453370T	0	0	97.35	R1210	A2MSM	20090618	20090720	0	32 2	2600
23165083	227541	173623	20090723	W	200907 Water Volume	4.00 @ .202000	Water Volu	060453370T	4	0.202	0.81	R1210	A2MSM	20090618	20090720	0	32 2	2600
23165083	227541	173623	20090723	W	200907	61.00 @ 3.207000		060453370T	61	3.207	195.63	R1210	A2MSM	20090618	20090720	0	32 2	2600
23165083	227541	173623	20090723	W	200907	358.00 @ 2.015000		060453370T	358	2.015	721.37	R1210	A2MSM	20090618	20090720	0	32 2	2600
23165084	227542	173623	20090723	W	200907 Basic Service		Basic Serv	048183103T	0	0	30.41	R1210	A2M4	20090618	20090720	0	32 1	2600
23165085	227543	173623	20090723	W	200907 Basic Service		Basic Serv	060453362T	0	0	97.35	R1210	A2M4S	20090618	20090720	0	32 2	2600
23165085	227543	173623	20090723	W	200907 Basic Service		Basic Serv	060453361T	0	0	97.35	R1210	A2MSM	20090618	20090720	0	32 2	2600
23165085	227543	173623	20090723	W	200907 Water Volume	4.00 @ .202000	Water Volu	060453361T	4	0.202	0.81	R1210	A2MSM	20090618	20090720	0	32 2	2600
23165085	227543	173623	20090723	W	200907	61.00 @ 3.207000		060453361T	61	3.207	195.63	R1210	A2MSM	20090618	20090720	0	32 2	2600
23165085	227543	173623	20090723	W	200907	435.00 @ 2.015000		060453361T	435	2.015	876.53	R1210	A2MSM	20090618	20090720	0	32 2	2600
23165085	227543	173623	20090723	W	200907	300.00 @ 1.506000		060453361T	300	1.506	451.8	R1210	A2MSM	20090618	20090720	0	32 2	2600
23165086	227544	173623	20090723	W	200907 Basic Service		Basic Serv	060450565T	0	0	60.85	R1210	A2M4	20090618	20090720	0	32 1-1/2	2600
23165086	227544	173623	20090723	W	200907 Water Volume	4.00 @ .202000	Water Volu	060450565T	4	0.202	0.81	R1210	A2M4	20090618	20090720	0	32 1-1/2	2600
23165087	227545	173623	20090723	W	200907 Basic Service		Basic Serv	060453367T	0	0	97.35	R1210	A2M4	20090618	20090720	0	32 2	2600
23165088	227546	173623	20090723	W	200907 Basic Service		Basic Serv	048330642T	0	0	30.41	R1210	A2M4	20090618	20090720	0	32 1	2600
23165089	227547	173623	20090723	W	200907 Basic Service		Basic Serv	060453381T	0	0	97.35	R1210	A2M4	20090618	20090720	0	32 2	2600
23165090	227548	173623	20090723	W	200907 Basic Service		Basic Serv	060453382T	0	0	97.35	R1210	A2M4	20090618	20090720	0	32 2	2600
23165090	227548	173623	20090723	W	200907 Water Volume	4.00 @ .202000	Water Volu	060453382T	4	0.202	0.81	R1210	A2M4	20090618	20090720	0	32 2	2600
23165090	227548	173623	20090723	W	200907	61.00 @ 3.207000		060453382T	61	3.207	195.63	R1210	A2M4	20090618	20090720	0	32 2	2600
23165090	227548	173623	20090723	W	200907	83.00 @ 2.015000		060453382T	83	2.015	167.25	R1210	A2M4	20090618	20090720	0	32 2	2600
23165091	227549	173623	20090723	W	200907 Basic Service		Basic Serv	060010768T	0	0	97.35	R1210	A2M4	20090619	20090720	0	31 2	2600
23165092	227550	173623	20090723	W	200907 Basic Service		Basic Serv	060383803T	0	0	97.35	R1210	A2M4S	20090618	20090720	0	32 2	2600
23165092	227550	173623	20090723	W	200907 Basic Service		Basic Serv	060171903T	0	0	97.35	R1210	A2MSM	20090618	20090720	0	32 2	2600
23165092	227550	173623	20090723	W	200907 Water Volume	4.00 @ .202000	Water Volu	060171903T	4	0.202	0.81	R1210	A2MSM	20090618	20090720	0	32 2	2600
23165092	227550	173623	20090723	W	200907	61.00 @ 3.207000		060171903T	61	3.207	195.63	R1210	A2MSM	20090618	20090720	0	32 2	2600
23165092	227550	173623	20090723	W	200907	435.00 @ 2.015000		060171903T	435	2.015	876.53	R1210	A2MSM	20090618	20090720	0	32 2	2600
23165092	227550	173623	20090723	W	200907	56.00 @ 1.506000		060171903T	56	1.506	84.34	R1210	A2MSM	20090618	20090720	0	32 2	2600
23426855	196699	173623	20090821	W	200908 Basic Service		Basic Serv	060449735T	0	0	97.35	R1410	A4M4	20090720	20090818	0	29 2	2600
23426855	196699	173623	20090821	W	200908 Water Volume	4.00 @ .202000	Water Volu	060449735T	4	0.202	0.81	R1410	A4M4	20090720	20090818	0	29 2	2600
23426855	196699	173623	20090821	W	200908	33.00 @ 3.207000		060449735T	33	3.207	105.83	R1410	A4M4	20090720	20090818	0	29 2	2600
23427422	227541	173623	20090821	W	200908 Basic Service		Basic Serv	060453368T	0	0	97.35	R1210	A2M4S	20090720	20090818	0	29 2	2600

23427422	227541	173623	20090821	W	200908 Basic Service		Basic Serv	060453370T	0	0	97.35	R1210	A2MSM	20090720	20090818	0	29 2	2600
23427422	227541	173623	20090821	W	200908 Water Volume	4.00 @ .202000	Water Volu	060453370T	4	0.202	0.81	R1210	A2MSM	20090720	20090818	0	29 2	2600
23427422	227541	173623	20090821	W	200908	61.00 @ 3.207000		060453370T	61	3.207	195.63	R1210	A2MSM	20090720	20090818	0	29 2	2600
23427422	227541	173623	20090821	W	200908	313.00 @ 2.015000		060453370T	313	2.015	630.7	R1210	A2MSM	20090720	20090818	0	29 2	2600
23427423	227542	173623	20090821	W	200908 Basic Service		Basic Serv	048183103T	0	0	30.41	R1210	A2M4	20090720	20090818	0	29 1	2600
23427424	227543	173623	20090821	W	200908 Basic Service		Basic Serv	060453362T	0	0	97.35	R1210	A2M4S	20090720	20090818	0	29 2	2600
23427424	227543	173623	20090821	W	200908 Basic Service		Basic Serv	060453361T	0	0	97.35	R1210	A2MSM	20090720	20090818	0	29 2	2600
23427424	227543	173623	20090821	W	200908 Water Volume	4.00 @ .202000	Water Volu	060453361T	4	0.202	0.81	R1210	A2MSM	20090720	20090818	0	29 2	2600
23427424	227543	173623	20090821	W	200908	61.00 @ 3.207000		060453361T	61	3.207	195.63	R1210	A2MSM	20090720	20090818	0	29 2	2600
23427424	227543	173623	20090821	W	200908	435.00 @ 2.015000		060453361T	435	2.015	876.53	R1210	A2MSM	20090720	20090818	0	29 2	2600
23427424	227543	173623	20090821	W	200908	276.00 @ 1.506000		060453361T	276	1.506	415.66	R1210	A2MSM	20090720	20090818	0	29 2	2600
23427425	227544	173623	20090821	W	200908 Basic Service		Basic Serv	060450565T	0	0	60.85	R1210	A2M4	20090720	20090818	0	29 1-1/2	2600
23427425	227544	173623	20090821	W	200908 Water Volume	3.00 @ .202000	Water Volu	060450565T	3	0.202	0.61	R1210	A2M4	20090720	20090818	0	29 1-1/2	2600
23427426	227545	173623	20090821	W	200908 Basic Service		Basic Serv	060453367T	0	0	97.35	R1210	A2M4	20090720	20090818	0	29 2	2600
23427427	227546	173623	20090821	W	200908 Basic Service		Basic Serv	048330642T	0	0	30.41	R1210	A2M4	20090720	20090818	0	29 1	2600
23427427	227546	173623	20090821	W	200908 Water Volume	4.00 @ .202000	Water Volu	048330642T	4	0.202	0.81	R1210	A2M4	20090720	20090818	0	29 1	2600
23427427	227546	173623	20090821	W	200908	56.00 @ 3.207000		048330642T	56	3.207	179.59	R1210	A2M4	20090720	20090818	0	29 1	2600
23427428	227547	173623	20090821	W	200908 Basic Service		Basic Serv	060453381T	0	0	97.35	R1210	A2M4	20090720	20090818	0	29 2	2600
23427429	227548	173623	20090821	W	200908 Basic Service		Basic Serv	060453382T	0	0	97.35	R1210	A2M4	20090720	20090818	0	29 2	2600
23427429	227548	173623	20090821	W	200908 Water Volume	4.00 @ .202000	Water Volu	060453382T	4	0.202	0.81	R1210	A2M4	20090720	20090818	0	29 2	2600
23427429	227548	173623	20090821	W	200908	61.00 @ 3.207000		060453382T	61	3.207	195.63	R1210	A2M4	20090720	20090818	0	29 2	2600
23427429	227548	173623	20090821	W	200908	66.00 @ 2.015000		060453382T	66	2.015	132.99	R1210	A2M4	20090720	20090818	0	29 2	2600
23427430	227549	173623	20090821	W	200908 Basic Service		Basic Serv	060010768T	0	0	97.35	R1210	A2M4	20090720	20090818	0	29 2	2600
23427430	227549	173623	20090821	W	200908 Water Volume	2.00 @ .202000	Water Volu	060010768T	2	0.202	0.4	R1210	A2M4	20090720	20090818	0	29 2	2600
23427431	227550	173623	20090821	W	200908 Basic Service		Basic Serv	060383803T	0	0	97.35	R1210	A2M4S	20090720	20090818	0	29 2	2600
23427431	227550	173623	20090821	W	200908 Basic Service		Basic Serv	060171903T	0	0	97.35	R1210	A2MSM	20090720	20090818	0	29 2	2600
23427431	227550	173623	20090821	W	200908 Water Volume	4.00 @ .202000	Water Volu	060171903T	4	0.202	0.81	R1210	A2MSM	20090720	20090818	0	29 2	2600
23427431	227550	173623	20090821	W	200908	61.00 @ 3.207000		060171903T	61	3.207	195.63	R1210	A2MSM	20090720	20090818	0	29 2	2600
23427431	227550	173623	20090821	W	200908	435.00 @ 2.015000		060171903T	435	2.015	876.53	R1210	A2MSM	20090720	20090818	0	29 2	2600
23427431	227550	173623	20090821	W	200908	85.00 @ 1.506000		060171903T	85	1.506	128.01	R1210	A2MSM	20090720	20090818	0	29 2	2600
23705825	196699	173623	20090922	W	200909 Basic Service		Basic Serv	060449735T	0	0	97.35	R1410	A4M4	20090818	20090917	0	30 2	2600
23705825	196699	173623	20090922	W	200909 Water Volume	4.00 @ .202000	Water Volu	060449735T	4	0.202	0.81	R1410	A4M4	20090818	20090917	0	30 2	2600
23705825	196699	173623	20090922	W	200909	33.00 @ 3.207000		060449735T	33	3.207	105.83	R1410	A4M4	20090818	20090917	0	30 2	2600
23706382	227541	173623	20090922	W	200909 Basic Service		Basic Serv	060453368T	0	0	42.18	R1210	A2M4S	20090818	20090831	0.433333	13 2	2600
23706382	227541	173623	20090922	W	200909 Basic Service		Basic Serv	060453368T	0	0	54.82	R1210	A2M4S	20090901	20090917	0.566667	17 2	2600
23706382	227541	173623	20090922	W	200909 Basic Service		Basic Serv	060453370T	0	0	42.18	R1210	A2MSM	20090818	20090831	0.433333	13 2	2600
23706382	227541	173623	20090922	W	200909 Water Volume	1.73 @ .202000	Water Volu	060453370T	1.73	0.202	0.35	R1210	A2MSM	20090818	20090831	0.433333	13 2	2600
23706382	227541	173623	20090922	W	200909	26.43 @ 3.207000		060453370T	26.43	3.207	84.76	R1210	A2MSM	20090818	20090831	0.433333	13 2	2600
23706382	227541	173623	20090922	W	200909	188.50 @ 2.015000		060453370T	188.5	2.015	379.83	R1210	A2MSM	20090818	20090831	0.433333	13 2	2600
23706382	227541	173623	20090922	W	200909	160.77 @ 1.506000		060453370T	160.77	1.506	242.12	R1210	A2MSM	20090818	20090831	0.433333	13 2	2600
23706382	227541	173623	20090922	W	200909 Basic Service		Basic Serv	060453370T	0	0	54.82	R1210	A2MSM	20090901	20090917	0.566667	17 2	2600
23706382	227541	173623	20090922	W	200909 Water Volume	2.27 @ .201000	Water Volu	060453370T	2.27	0.201	0.46	R1210	A2MSM	20090901	20090917	0.566667	17 2	2600
23706382	227541	173623	20090922	W	200909	34.57 @ 3.187000		060453370T	34.57	3.187	110.17	R1210	A2MSM	20090901	20090917	0.566667	17 2	2600
23706382	227541	173623	20090922	W	200909	246.50 @ 2.003000		060453370T	246.5	2.003	493.74	R1210	A2MSM	20090901	20090917	0.566667	17 2	2600
23706382	227541	173623	20090922	W	200909	210.23 @ 1.497000		060453370T	210.23	1.497	314.71	R1210	A2MSM	20090901	20090917	0.566667	17 2	2600
23706383	227542	173623	20090922	W	200909 Basic Service		Basic Serv	048183103T	0	0	13.18	R1210	A2M4	20090818	20090831	0.433333	13 1	2600
23706383	227542	173623	20090922	W	200909 Basic Service		Basic Serv	048183103T	0	0	17.12	R1210	A2M4	20090901	20090917	0.566667	17 1	2600
23706384	227543	173623	20090922	W	200909 Basic Service		Basic Serv	060453362T	0	0	42.18	R1210	A2M4S	20090818	20090831	0.433333	13 2	2600
23706384	227543	173623	20090922	W	200909 Basic Service		Basic Serv	060453362T	0	0	54.82	R1210	A2M4S	20090901	20090917	0.566667	17 2	2600
23706384	227543	173623	20090922	W	200909 Basic Service		Basic Serv	060453361T	0	0	42.18	R1210	A2MSM	20090818	20090831	0.433333	13 2	2600
23706384	227543	173623	20090922	W	200909 Water Volume	1.73 @ .202000	Water Volu	060453361T	1.73	0.202	0.35	R1210	A2MSM	20090818	20090831	0.433333	13 2	2600
23706384	227543	173623	20090922	W	200909	26.43 @ 3.207000		060453361T	26.43	3.207	84.76	R1210	A2MSM	20090818	20090831	0.433333	13 2	2600
23706384	227543	173623	20090922	W	200909	188.50 @ 2.015000		060453361T	188.5	2.015	379.83	R1210	A2MSM	20090818	20090831	0.433333	13 2	2600
23706384	227543	173623	20090922	W	200909	692.47 @ 1.506000		060453361T	692.47	1.506	1042.86	R1210	A2MSM	20090818	20090831	0.433333	13 2	2600
23706384	227543	173623	20090922	W	200909 Basic Service		Basic Serv	060453361T	0	0	54.82	R1210	A2MSM	20090901	20090917	0.566667	17 2	2600
23706384	227543	173623	20090922	W	200909 Water Volume	2.27 @ .201000	Water Volu	060453361T	2.27	0.201	0.46	R1210	A2MSM	20090901	20090917	0.566667	17 2	2600

23706384	227543	173623	20090922	W	200909	34.57 @ 3.187000			060453361T	34.57	3.187	110.17	R1210	A2MSM	20090901	20090917	0.566667	17 2	2600
23706384	227543	173623	20090922	W	200909	246.50 @ 2.003000			060453361T	246.5	2.003	493.74	R1210	A2MSM	20090901	20090917	0.566667	17 2	2600
23706384	227543	173623	20090922	W	200909	905.53 @ 1.497000			060453361T	905.53	1.497	1355.58	R1210	A2MSM	20090901	20090917	0.566667	17 2	2600
23706385	227544	173623	20090922	W	200909 Basic Service			Basic Serv	060450565T	0	0	26.37	R1210	A2M4	20090818	20090831	0.433333	13 1-1/2	2600
23706385	227544	173623	20090922	W	200909 Water Volume	1.73 @ .202000		Water Volu	060450565T	1.73	0.202	0.35	R1210	A2M4	20090818	20090831	0.433333	13 1-1/2	2600
23706385	227544	173623	20090922	W	200909 Basic Service			Basic Serv	060450565T	0	0	34.27	R1210	A2M4	20090901	20090917	0.566667	17 1-1/2	2600
23706385	227544	173623	20090922	W	200909 Water Volume	2.27 @ .201000		Water Volu	060450565T	2.27	0.201	0.46	R1210	A2M4	20090901	20090917	0.566667	17 1-1/2	2600
23706386	227546	173623	20090922	W	200909 Basic Service			Basic Serv	048330642T	0	0	13.18	R1210	A2M4	20090818	20090831	0.382353	13 1	2600
23706386	227546	173623	20090922	W	200909 Basic Service			Basic Serv	048330642T	0	0	21.15	R1210	A2M4	20090901	20090921	0.617647	21 1	2600
23706387	227547	173623	20090922	W	200909 Basic Service			Basic Serv	060453381T	0	0	42.18	R1210	A2M4	20090818	20090831	0.433333	13 2	2600
23706387	227547	173623	20090922	W	200909 Basic Service			Basic Serv	060453381T	0	0	54.82	R1210	A2M4	20090901	20090917	0.566667	17 2	2600
23706388	227548	173623	20090922	W	200909 Basic Service			Basic Serv	060453382T	0	0	42.18	R1210	A2M4	20090818	20090831	0.433333	13 2	2600
23706388	227548	173623	20090922	W	200909 Water Volume	1.73 @ .202000		Water Volu	060453382T	1.73	0.202	0.35	R1210	A2M4	20090818	20090831	0.433333	13 2	2600
23706388	227548	173623	20090922	W	200909	3.04 @ 3.207000			060453382T	3.04	3.207	9.75	R1210	A2M4	20090818	20090831	0.433333	13 2	2600
23706388	227548	173623	20090922	W	200909 Basic Service			Basic Serv	060453382T	0	0	54.82	R1210	A2M4	20090901	20090917	0.566667	17 2	2600
23706388	227548	173623	20090922	W	200909 Water Volume	2.27 @ .201000		Water Volu	060453382T	2.27	0.201	0.46	R1210	A2M4	20090901	20090917	0.566667	17 2	2600
23706388	227548	173623	20090922	W	200909	3.96 @ 3.187000			060453382T	3.96	3.187	12.62	R1210	A2M4	20090901	20090917	0.566667	17 2	2600
23706389	227550	173623	20090922	W	200909 Basic Service			Basic Serv	060383803T	0	0	42.18	R1210	A2M4S	20090818	20090831	0.433333	13 2	2600
23706389	227550	173623	20090922	W	200909 Basic Service			Basic Serv	060383803T	0	0	54.82	R1210	A2M4S	20090901	20090917	0.566667	17 2	2600
23706389	227550	173623	20090922	W	200909 Basic Service			Basic Serv	060171903T	0	0	42.18	R1210	A2MSM	20090818	20090831	0.433333	13 2	2600
23706389	227550	173623	20090922	W	200909 Water Volume	1.73 @ .202000		Water Volu	060171903T	1.73	0.202	0.35	R1210	A2MSM	20090818	20090831	0.433333	13 2	2600
23706389	227550	173623	20090922	W	200909	26.43 @ 3.207000			060171903T	26.43	3.207	84.76	R1210	A2MSM	20090818	20090831	0.433333	13 2	2600
23706389	227550	173623	20090922	W	200909	188.50 @ 2.015000			060171903T	188.5	2.015	379.83	R1210	A2MSM	20090818	20090831	0.433333	13 2	2600
23706389	227550	173623	20090922	W	200909	337.57 @ 1.506000			060171903T	337.57	1.506	508.38	R1210	A2MSM	20090818	20090831	0.433333	13 2	2600
23706389	227550	173623	20090922	W	200909 Basic Service			Basic Serv	060171903T	0	0	54.82	R1210	A2MSM	20090901	20090917	0.566667	17 2	2600
23706389	227550	173623	20090922	W	200909 Water Volume	2.27 @ .201000		Water Volu	060171903T	2.27	0.201	0.46	R1210	A2MSM	20090901	20090917	0.566667	17 2	2600
23706389	227550	173623	20090922	W	200909	34.57 @ 3.187000			060171903T	34.57	3.187	110.17	R1210	A2MSM	20090901	20090917	0.566667	17 2	2600
23706389	227550	173623	20090922	W	200909	246.50 @ 2.003000			060171903T	246.5	2.003	493.74	R1210	A2MSM	20090901	20090917	0.566667	17 2	2600
23706389	227550	173623	20090922	W	200909	441.43 @ 1.497000			060171903T	441.43	1.497	660.82	R1210	A2MSM	20090901	20090917	0.566667	17 2	2600
23776089	227545	173623	20090930	W	200909 Basic Service			Basic Serv	060453367T	0	0	42.19	R1210	A2M4	20090818	20090831	0.371429	13 2	2600
23776089	227545	173623	20090930	W	200909 Water Volume	1.73 @ .202000		Water Volu	060453367T	1.73	0.202	0.35	R1210	A2M4	20090818	20090831	0.371429	13 2	2600
23776089	227545	173623	20090930	W	200909	19.44 @ 3.207000			060453367T	19.44	3.207	62.34	R1210	A2M4	20090818	20090831	0.371429	13 2	2600
23776089	227545	173623	20090930	W	200909 Basic Service			Basic Serv	060453367T	0	0	70.94	R1210	A2M4	20090901	20090922	0.628571	22 2	2600
23776089	227545	173623	20090930	W	200909 Water Volume	2.94 @ .201000		Water Volu	060453367T	2.94	0.201	0.59	R1210	A2M4	20090901	20090922	0.628571	22 2	2600
23776089	227545	173623	20090930	W	200909	32.89 @ 3.187000			060453367T	32.89	3.187	104.82	R1210	A2M4	20090901	20090922	0.628571	22 2	2600
23776090	227549	173623	20090930	W	200909 Basic Service			Basic Serv	060010768T	0	0	42.19	R1210	A2M4	20090818	20090831	0.371429	13 2	2600
23776090	227549	173623	20090930	W	200909 Water Volume	1.73 @ .202000		Water Volu	060010768T	1.73	0.202	0.35	R1210	A2M4	20090818	20090831	0.371429	13 2	2600
23776090	227549	173623	20090930	W	200909	26.43 @ 3.207000			060010768T	26.43	3.207	84.76	R1210	A2M4	20090818	20090831	0.371429	13 2	2600
23776090	227549	173623	20090930	W	200909	54.30 @ 2.015000			060010768T	54.3	2.015	109.41	R1210	A2M4	20090818	20090831	0.371429	13 2	2600
23776090	227549	173623	20090930	W	200909 Basic Service			Basic Serv	060010768T	0	0	70.94	R1210	A2M4	20090901	20090922	0.628571	22 2	2600
23776090	227549	173623	20090930	W	200909 Water Volume	2.94 @ .201000		Water Volu	060010768T	2.94	0.201	0.59	R1210	A2M4	20090901	20090922	0.628571	22 2	2600
23776090	227549	173623	20090930	W	200909	44.74 @ 3.187000			060010768T	44.74	3.187	142.59	R1210	A2M4	20090901	20090922	0.628571	22 2	2600
23776090	227549	173623	20090930	W	200909	91.86 @ 2.003000			060010768T	91.86	2.003	184	R1210	A2M4	20090901	20090922	0.628571	22 2	2600
23973911	196699	173623	20091021	W	200910 Basic Service			Basic Serv	060449735T	0	0	97.35	R1410	A4M4	20090917	20091016	0	29 2	2600
23973911	196699	173623	20091021	W	200910 Water Volume	4.00 @ .202000		Water Volu	060449735T	4	0.202	0.81	R1410	A4M4	20090917	20091016	0	29 2	2600
23973911	196699	173623	20091021	W	200910	21.00 @ 3.207000			060449735T	21	3.207	67.35	R1410	A4M4	20090917	20091016	0	29 2	2600
23974456	227541	173623	20091021	W	200910 Basic Service			Basic Serv	060453368T	0	0	96.74	R1210	A2M4S	20090917	20091016	0	29 2	2600
23974456	227541	173623	20091021	W	200910 Basic Service			Basic Serv	060453370T	0	0	96.74	R1210	A2MSM	20090917	20091016	0	29 2	2600
23974456	227541	173623	20091021	W	200910 Water Volume	4.00 @ .201000		Water Volu	060453370T	4	0.201	0.8	R1210	A2MSM	20090917	20091016	0	29 2	2600
23974456	227541	173623	20091021	W	200910	61.00 @ 3.187000			060453370T	61	3.187	194.41	R1210	A2MSM	20090917	20091016	0	29 2	2600
23974456	227541	173623	20091021	W	200910	435.00 @ 2.003000			060453370T	435	2.003	871.31	R1210	A2MSM	20090917	20091016	0	29 2	2600
23974456	227541	173623	20091021	W	200910	309.00 @ 1.497000			060453370T	309	1.497	462.57	R1210	A2MSM	20090917	20091016	0	29 2	2600
23974457	227542	173623	20091021	W	200910 Basic Service			Basic Serv	048183103T	0	0	30.22	R1210	A2M4	20090917	20091016	0	29 1	2600
23974458	227543	173623	20091021	W	200910 Basic Service			Basic Serv	060453362T	0	0	96.74	R1210	A2M4S	20090917	20091016	0	29 2	2600
23974458	227543	173623	20091021	W	200910 Basic Service			Basic Serv	060453361T	0	0	96.74	R1210	A2MSM	20090917	20091016	0	29 2	2600
23974458	227543	173623	20091021	W	200910 Water Volume	4.00 @ .201000		Water Volu	060453361T	4	0.201	0.8	R1210	A2MSM	20090917	20091016	0	29 2	2600
23974458	227543	173623	20091021	W	200910	61.00 @ 3.187000			060453361T	61	3.187	194.41	R1210	A2MSM	20090917	20091016	0	29 2	2600
23974458	227543	173623	20091021	W	200910	435.00 @ 2.003000			060453361T	435	2.003	871.31	R1210	A2MSM	20090917	20091016	0	29 2	2600
23974458	227543	173623	20091021	W	200910	1568.00 @ 1.497000			060453361T	1568	1.497	2347.3	R1210	A2MSM	20090917	20091016	0	29 2	2600

23974459	227544	173623	20091021	W	200910 Basic Service				Basic Serv	060450565T	0	0	60.47	R1210	A2M4	20090917	20091016	0	29 1-1/2	2600
23974459	227544	173623	20091021	W	200910 Water Volume	4.00	@	.201000	Water Volu	060450565T	4	0.201	0.8	R1210	A2M4	20090917	20091016	0	29 1-1/2	2600
23974460	227545	173623	20091021	W	200910 Basic Service				Basic Serv	060453367T	0	0	77.39	R1210	A2M4	20090922	20091016	0	24 2	2600
23974460	227545	173623	20091021	W	200910 Water Volume	3.20	@	.201000	Water Volu	060453367T	3.2	0.201	0.64	R1210	A2M4	20090922	20091016	0	24 2	2600
23974460	227545	173623	20091021	W	200910	25.80	@	3.187000		060453367T	25.8	3.187	82.22	R1210	A2M4	20090922	20091016	0	24 2	2600
23974461	227546	173623	20091021	W	200910 Basic Service				Basic Serv	048330642T	0	0	25.18	R1210	A2M4	20090921	20091016	0	25 1	2600
23974461	227546	173623	20091021	W	200910 Water Volume	3.33	@	.201000	Water Volu	048330642T	3.33	0.201	0.67	R1210	A2M4	20090921	20091016	0	25 1	2600
23974461	227546	173623	20091021	W	200910	16.67	@	3.187000		048330642T	16.67	3.187	53.13	R1210	A2M4	20090921	20091016	0	25 1	2600
23974462	227547	173623	20091021	W	200910 Basic Service				Basic Serv	060453381T	0	0	96.74	R1210	A2M4	20090917	20091016	0	29 2	2600
23974462	227547	173623	20091021	W	200910 Water Volume	4.00	@	.201000	Water Volu	060453381T	4	0.201	0.8	R1210	A2M4	20090917	20091016	0	29 2	2600
23974462	227547	173623	20091021	W	200910	18.00	@	3.187000		060453381T	18	3.187	57.37	R1210	A2M4	20090917	20091016	0	29 2	2600
23974463	227548	173623	20091021	W	200910 Basic Service				Basic Serv	060453382T	0	0	96.74	R1210	A2M4	20090917	20091016	0	29 2	2600
23974463	227548	173623	20091021	W	200910 Water Volume	4.00	@	.201000	Water Volu	060453382T	4	0.201	0.8	R1210	A2M4	20090917	20091016	0	29 2	2600
23974463	227548	173623	20091021	W	200910	5.00	@	3.187000		060453382T	5	3.187	15.94	R1210	A2M4	20090917	20091016	0	29 2	2600
23974464	227549	173623	20091021	W	200910 Basic Service				Basic Serv	060010768T	0	0	77.39	R1210	A2M4	20090922	20091016	0	24 2	2600
23974464	227549	173623	20091021	W	200910 Water Volume	3.20	@	.201000	Water Volu	060010768T	3.2	0.201	0.64	R1210	A2M4	20090922	20091016	0	24 2	2600
23974464	227549	173623	20091021	W	200910	48.80	@	3.187000		060010768T	48.8	3.187	155.53	R1210	A2M4	20090922	20091016	0	24 2	2600
23974464	227549	173623	20091021	W	200910	230.00	@	2.003000		060010768T	230	2.003	460.69	R1210	A2M4	20090922	20091016	0	24 2	2600
23974465	227550	173623	20091021	W	200910 Basic Service				Basic Serv	060383803T	0	0	96.74	R1210	A2M4S	20090917	20091016	0	29 2	2600
23974465	227550	173623	20091021	W	200910 Basic Service				Basic Serv	060171903T	0	0	96.74	R1210	A2MSM	20090917	20091016	0	29 2	2600
23974465	227550	173623	20091021	W	200910 Water Volume	4.00	@	.201000	Water Volu	060171903T	4	0.201	0.8	R1210	A2MSM	20090917	20091016	0	29 2	2600
23974465	227550	173623	20091021	W	200910	61.00	@	3.187000		060171903T	61	3.187	194.41	R1210	A2MSM	20090917	20091016	0	29 2	2600
23974465	227550	173623	20091021	W	200910	435.00	@	2.003000		060171903T	435	2.003	871.31	R1210	A2MSM	20090917	20091016	0	29 2	2600
23974465	227550	173623	20091021	W	200910	796.00	@	1.497000		060171903T	796	1.497	1191.61	R1210	A2MSM	20090917	20091016	0	29 2	2600
24257829	196699	173623	20091120	W	200911 Basic Service				Basic Serv	060449735T	0	0	97.35	R1410	A4M4	20091016	20091117	0	32 2	2600
24258357	227541	173623	20091120	W	200911 Basic Service				Basic Serv	060453368T	0	0	96.74	R1210	A2M4S	20091016	20091117	0	32 2	2600
24258357	227541	173623	20091120	W	200911 Basic Service				Basic Serv	060453370T	0	0	96.74	R1210	A2MSM	20091016	20091117	0	32 2	2600
24258357	227541	173623	20091120	W	200911 Water Volume	4.00	@	.201000	Water Volu	060453370T	4	0.201	0.8	R1210	A2MSM	20091016	20091117	0	32 2	2600
24258357	227541	173623	20091120	W	200911	61.00	@	3.187000		060453370T	61	3.187	194.41	R1210	A2MSM	20091016	20091117	0	32 2	2600
24258357	227541	173623	20091120	W	200911	435.00	@	2.003000		060453370T	435	2.003	871.31	R1210	A2MSM	20091016	20091117	0	32 2	2600
24258357	227541	173623	20091120	W	200911	340.00	@	1.497000		060453370T	340	1.497	508.98	R1210	A2MSM	20091016	20091117	0	32 2	2600
24258358	227542	173623	20091120	W	200911 Basic Service				Basic Serv	048183103T	0	0	30.22	R1210	A2M4	20091016	20091117	0	32 1	2600
24258359	227543	173623	20091120	W	200911 Basic Service				Basic Serv	060453362T	0	0	96.74	R1210	A2M4S	20091016	20091117	0	32 2	2600
24258359	227543	173623	20091120	W	200911 Basic Service				Basic Serv	060453361T	0	0	96.74	R1210	A2MSM	20091016	20091117	0	32 2	2600
24258359	227543	173623	20091120	W	200911 Water Volume	4.00	@	.201000	Water Volu	060453361T	4	0.201	0.8	R1210	A2MSM	20091016	20091117	0	32 2	2600
24258359	227543	173623	20091120	W	200911	61.00	@	3.187000		060453361T	61	3.187	194.41	R1210	A2MSM	20091016	20091117	0	32 2	2600
24258359	227543	173623	20091120	W	200911	435.00	@	2.003000		060453361T	435	2.003	871.31	R1210	A2MSM	20091016	20091117	0	32 2	2600
24258359	227543	173623	20091120	W	200911	1656.00	@	1.497000		060453361T	1656	1.497	2479.03	R1210	A2MSM	20091016	20091117	0	32 2	2600
24258360	227544	173623	20091120	W	200911 Basic Service				Basic Serv	060450565T	0	0	60.47	R1210	A2M4	20091016	20091117	0	32 1-1/2	2600
24258360	227544	173623	20091120	W	200911 Water Volume	4.00	@	.201000	Water Volu	060450565T	4	0.201	0.8	R1210	A2M4	20091016	20091117	0	32 1-1/2	2600
24258361	227545	173623	20091120	W	200911 Basic Service				Basic Serv	060453367T	0	0	96.74	R1210	A2M4	20091016	20091117	0	32 2	2600
24258362	227546	173623	20091120	W	200911 Basic Service				Basic Serv	048330642T	0	0	30.22	R1210	A2M4	20091016	20091118	0	33 1	2600
24258363	227547	173623	20091120	W	200911 Basic Service				Basic Serv	060453381T	0	0	96.74	R1210	A2M4	20091016	20091117	0	32 2	2600
24258363	227547	173623	20091120	W	200911 Water Volume	4.00	@	.201000	Water Volu	060453381T	4	0.201	0.8	R1210	A2M4	20091016	20091117	0	32 2	2600
24258363	227547	173623	20091120	W	200911	22.00	@	3.187000		060453381T	22	3.187	70.11	R1210	A2M4	20091016	20091117	0	32 2	2600
24258364	227548	173623	20091120	W	200911 Basic Service				Basic Serv	060453382T	0	0	96.74	R1210	A2M4	20091016	20091117	0	32 2	2600
24258364	227548	173623	20091120	W	200911 Water Volume	4.00	@	.201000	Water Volu	060453382T	4	0.201	0.8	R1210	A2M4	20091016	20091117	0	32 2	2600
24258364	227548	173623	20091120	W	200911	12.00	@	3.187000		060453382T	12	3.187	38.24	R1210	A2M4	20091016	20091117	0	32 2	2600
24258365	227549	173623	20091120	W	200911 Basic Service				Basic Serv	060010768T	0	0	96.74	R1210	A2M4	20091016	20091117	0	32 2	2600
24258365	227549	173623	20091120	W	200911 Water Volume	4.00	@	.201000	Water Volu	060010768T	4	0.201	0.8	R1210	A2M4	20091016	20091117	0	32 2	2600
24258365	227549	173623	20091120	W	200911	61.00	@	3.187000		060010768T	61	3.187	194.41	R1210	A2M4	20091016	20091117	0	32 2	2600
24258365	227549	173623	20091120	W	200911	386.00	@	2.003000		060010768T	386	2.003	773.16	R1210	A2M4	20091016	20091117	0	32 2	2600

24258366	227550	173623	20091120	W	200911 Basic Service				Basic Serv	060383803T	0	0	96.74	R1210	A2M4S	20091016	20091117	0	32 2	2600
24258366	227550	173623	20091120	W	200911 Basic Service				Basic Serv	060171903T	0	0	96.74	R1210	A2MSM	20091016	20091117	0	32 2	2600
24258366	227550	173623	20091120	W	200911 Water Volume	4.00	@	.201000	Water Volu	060171903T	4	0.201	0.8	R1210	A2MSM	20091016	20091117	0	32 2	2600
24258366	227550	173623	20091120	W	200911	61.00	@	3.187000		060171903T	61	3.187	194.41	R1210	A2MSM	20091016	20091117	0	32 2	2600
24258366	227550	173623	20091120	W	200911	435.00	@	2.003000		060171903T	435	2.003	871.31	R1210	A2MSM	20091016	20091117	0	32 2	2600
24258366	227550	173623	20091120	W	200911	871.00	@	1.497000		060171903T	871	1.497	1303.89	R1210	A2MSM	20091016	20091117	0	32 2	2600
24515663	196699	173623	20091221	W	200912 Basic Service				Basic Serv	060449735T	0	0	97.35	R1410	A4M4	20091117	20091216	0	29 2	2600
24516168	227541	173623	20091221	W	200912 Basic Service				Basic Serv	060453368T	0	0	96.74	R1210	A2M4S	20091117	20091216	0	29 2	2600
24516168	227541	173623	20091221	W	200912 Basic Service				Basic Serv	060453370T	0	0	96.74	R1210	A2MSM	20091117	20091216	0	29 2	2600
24516168	227541	173623	20091221	W	200912 Water Volume	4.00	@	.201000	Water Volu	060453370T	4	0.201	0.8	R1210	A2MSM	20091117	20091216	0	29 2	2600
24516168	227541	173623	20091221	W	200912	61.00	@	3.187000		060453370T	61	3.187	194.41	R1210	A2MSM	20091117	20091216	0	29 2	2600
24516168	227541	173623	20091221	W	200912	435.00	@	2.003000		060453370T	435	2.003	871.31	R1210	A2MSM	20091117	20091216	0	29 2	2600
24516168	227541	173623	20091221	W	200912	163.00	@	1.497000		060453370T	163	1.497	244.01	R1210	A2MSM	20091117	20091216	0	29 2	2600
24516169	227542	173623	20091221	W	200912 Basic Service				Basic Serv	048183103T	0	0	30.22	R1210	A2M4	20091117	20091216	0	29 1	2600
24516170	227543	173623	20091221	W	200912 Basic Service				Basic Serv	060453362T	0	0	96.74	R1210	A2M4S	20091117	20091216	0	29 2	2600
24516170	227543	173623	20091221	W	200912 Basic Service				Basic Serv	060453361T	0	0	96.74	R1210	A2MSM	20091117	20091216	0	29 2	2600
24516170	227543	173623	20091221	W	200912 Water Volume	4.00	@	.201000	Water Volu	060453361T	4	0.201	0.8	R1210	A2MSM	20091117	20091216	0	29 2	2600
24516170	227543	173623	20091221	W	200912	61.00	@	3.187000		060453361T	61	3.187	194.41	R1210	A2MSM	20091117	20091216	0	29 2	2600
24516170	227543	173623	20091221	W	200912	435.00	@	2.003000		060453361T	435	2.003	871.31	R1210	A2MSM	20091117	20091216	0	29 2	2600
24516170	227543	173623	20091221	W	200912	936.00	@	1.497000		060453361T	936	1.497	1401.19	R1210	A2MSM	20091117	20091216	0	29 2	2600
24516171	227544	173623	20091221	W	200912 Basic Service				Basic Serv	060450565T	0	0	60.47	R1210	A2M4	20091117	20091216	0	29 1-1/2	2600
24516171	227544	173623	20091221	W	200912 Water Volume	3.00	@	.201000	Water Volu	060450565T	3	0.201	0.6	R1210	A2M4	20091117	20091216	0	29 1-1/2	2600
24516172	227545	173623	20091221	W	200912 Basic Service				Basic Serv	060453367T	0	0	96.74	R1210	A2M4	20091117	20091216	0	29 2	2600
24516173	227546	173623	20091221	W	200912 Basic Service				Basic Serv	048330642T	0	0	30.22	R1210	A2M4	20091118	20091216	0	28 1	2600
24516174	227547	173623	20091221	W	200912 Basic Service				Basic Serv	060453381T	0	0	96.74	R1210	A2M4	20091117	20091216	0	29 2	2600
24516175	227548	173623	20091221	W	200912 Basic Service				Basic Serv	060453382T	0	0	96.74	R1210	A2M4	20091117	20091216	0	29 2	2600
24516176	227549	173623	20091221	W	200912 Basic Service				Basic Serv	060010768T	0	0	96.74	R1210	A2M4	20091117	20091216	0	29 2	2600
24516176	227549	173623	20091221	W	200912 Water Volume	4.00	@	.201000	Water Volu	060010768T	4	0.201	0.8	R1210	A2M4	20091117	20091216	0	29 2	2600
24516176	227549	173623	20091221	W	200912	61.00	@	3.187000		060010768T	61	3.187	194.41	R1210	A2M4	20091117	20091216	0	29 2	2600
24516176	227549	173623	20091221	W	200912	208.00	@	2.003000		060010768T	208	2.003	416.62	R1210	A2M4	20091117	20091216	0	29 2	2600
24516177	227550	173623	20091221	W	200912 Basic Service				Basic Serv	060383803T	0	0	96.74	R1210	A2M4S	20091117	20091216	0	29 2	2600
24516177	227550	173623	20091221	W	200912 Basic Service				Basic Serv	060171903T	0	0	96.74	R1210	A2MSM	20091117	20091216	0	29 2	2600
24516177	227550	173623	20091221	W	200912 Water Volume	4.00	@	.201000	Water Volu	060171903T	4	0.201	0.8	R1210	A2MSM	20091117	20091216	0	29 2	2600
24516177	227550	173623	20091221	W	200912	61.00	@	3.187000		060171903T	61	3.187	194.41	R1210	A2MSM	20091117	20091216	0	29 2	2600
24516177	227550	173623	20091221	W	200912	435.00	@	2.003000		060171903T	435	2.003	871.31	R1210	A2MSM	20091117	20091216	0	29 2	2600
24516177	227550	173623	20091221	W	200912	554.00	@	1.497000		060171903T	554	1.497	829.34	R1210	A2MSM	20091117	20091216	0	29 2	2600
24804342	196699	173623	20100121	W	201001 Basic Service				Basic Serv	060449735T	0	0	97.35	R1410	A4M4	20091216	20100118	0	33 2	2600
24804833	227541	173623	20100121	W	201001 Basic Service				Basic Serv	060453368T	0	0	96.74	R1210	A2M4S	20091216	20100118	0	33 2	2600
24804833	227541	173623	20100121	W	201001 Basic Service				Basic Serv	060453370T	0	0	96.74	R1210	A2MSM	20091216	20100118	0	33 2	2600
24804833	227541	173623	20100121	W	201001 Water Volume	4.00	@	.201000	Water Volu	060453370T	4	0.201	0.8	R1210	A2MSM	20091216	20100118	0	33 2	2600
24804833	227541	173623	20100121	W	201001	61.00	@	3.187000		060453370T	61	3.187	194.41	R1210	A2MSM	20091216	20100118	0	33 2	2600
24804833	227541	173623	20100121	W	201001	422.00	@	2.003000		060453370T	422	2.003	845.27	R1210	A2MSM	20091216	20100118	0	33 2	2600
24804834	227542	173623	20100121	W	201001 Basic Service				Basic Serv	048183103T	0	0	30.22	R1210	A2M4	20091216	20100118	0	33 1	2600
24804835	227543	173623	20100121	W	201001 Basic Service				Basic Serv	060453362T	0	0	96.74	R1210	A2M4S	20091216	20100118	0	33 2	2600
24804835	227543	173623	20100121	W	201001 Basic Service				Basic Serv	060453361T	0	0	96.74	R1210	A2MSM	20091216	20100118	0	33 2	2600
24804835	227543	173623	20100121	W	201001 Water Volume	4.00	@	.201000	Water Volu	060453361T	4	0.201	0.8	R1210	A2MSM	20091216	20100118	0	33 2	2600
24804835	227543	173623	20100121	W	201001	61.00	@	3.187000		060453361T	61	3.187	194.41	R1210	A2MSM	20091216	20100118	0	33 2	2600
24804835	227543	173623	20100121	W	201001	435.00	@	2.003000		060453361T	435	2.003	871.31	R1210	A2MSM	20091216	20100118	0	33 2	2600
24804835	227543	173623	20100121	W	201001	878.00	@	1.497000		060453361T	878	1.497	1314.37	R1210	A2MSM	20091216	20100118	0	33 2	2600
24804836	227544	173623	20100121	W	201001 Basic Service				Basic Serv	060450565T	0	0	60.47	R1210	A2M4	20091216	20100118	0	33 1-1/2	2600
24804836	227544	173623	20100121	W	201001 Water Volume	3.00	@	.201000	Water Volu	060450565T	3	0.201	0.6	R1210	A2M4	20091216	20100118	0	33 1-1/2	2600
24804837	227545	173623	20100121	W	201001 Basic Service				Basic Serv	060453367T	0	0	96.74	R1210	A2M4	20091216	20100118	0	33 2	2600

24804838	227546	173623	20100121	W	201001 Basic Service			Basic Serv	048330642T	0	0	30.22	R1210	A2M4	20091216	20100118	0	33	1	2600
24804839	227547	173623	20100121	W	201001 Basic Service			Basic Serv	060453381T	0	0	96.74	R1210	A2M4	20091216	20100118	0	33	2	2600
24804840	227548	173623	20100121	W	201001 Basic Service			Basic Serv	060453382T	0	0	96.74	R1210	A2M4	20091216	20100118	0	33	2	2600
24804841	227549	173623	20100121	W	201001 Basic Service			Basic Serv	060010768T	0	0	96.74	R1210	A2M4	20091216	20100118	0	33	2	2600
24804842	227550	173623	20100121	W	201001 Basic Service			Basic Serv	060383803T	0	0	96.74	R1210	A2M4S	20091216	20100118	0	33	2	2600
24804842	227550	173623	20100121	W	201001 Basic Service			Basic Serv	060171903T	0	0	96.74	R1210	A2MSM	20091216	20100118	0	33	2	2600
24804842	227550	173623	20100121	W	201001 Water Volume	4.00	@ .201000	Water Volu	060171903T	4	0.201	0.8	R1210	A2MSM	20091216	20100118	0	33	2	2600
24804842	227550	173623	20100121	W	201001	61.00	@ 3.187000		060171903T	61	3.187	194.41	R1210	A2MSM	20091216	20100118	0	33	2	2600
24804842	227550	173623	20100121	W	201001	435.00	@ 2.003000		060171903T	435	2.003	871.31	R1210	A2MSM	20091216	20100118	0	33	2	2600
24804842	227550	173623	20100121	W	201001	512.00	@ 1.497000		060171903T	512	1.497	766.46	R1210	A2MSM	20091216	20100118	0	33	2	2600
25072664	196699	173623	20100219	W	201002 Basic Service			Basic Serv	0604497357T	0	0	97.35	R1410	A4M4	20100118	20100216	0	29	2	2600
25073132	227541	173623	20100219	W	201002 Basic Service			Basic Serv	060453368T	0	0	96.74	R1210	A2M4S	20100118	20100216	0	29	2	2600
25073132	227541	173623	20100219	W	201002 Basic Service			Basic Serv	060453370T	0	0	96.74	R1210	A2MSM	20100118	20100216	0	29	2	2600
25073132	227541	173623	20100219	W	201002 Water Volume	4.00	@ .201000	Water Volu	060453370T	4	0.201	0.8	R1210	A2MSM	20100118	20100216	0	29	2	2600
25073132	227541	173623	20100219	W	201002	61.00	@ 3.187000		060453370T	61	3.187	194.41	R1210	A2MSM	20100118	20100216	0	29	2	2600
25073132	227541	173623	20100219	W	201002	435.00	@ 2.003000		060453370T	435	2.003	871.31	R1210	A2MSM	20100118	20100216	0	29	2	2600
25073132	227541	173623	20100219	W	201002	322.00	@ 1.497000		060453370T	322	1.497	482.03	R1210	A2MSM	20100118	20100216	0	29	2	2600
25073133	227542	173623	20100219	W	201002 Basic Service			Basic Serv	048183103T	0	0	30.22	R1210	A2M4	20100118	20100216	0	29	1	2600
25073134	227543	173623	20100219	W	201002 Basic Service			Basic Serv	060453362T	0	0	96.74	R1210	A2M4S	20100118	20100216	0	29	2	2600
25073134	227543	173623	20100219	W	201002 Basic Service			Basic Serv	060453361T	0	0	96.74	R1210	A2MSM	20100118	20100216	0	29	2	2600
25073134	227543	173623	20100219	W	201002 Water Volume	4.00	@ .201000	Water Volu	060453361T	4	0.201	0.8	R1210	A2MSM	20100118	20100216	0	29	2	2600
25073134	227543	173623	20100219	W	201002	61.00	@ 3.187000		060453361T	61	3.187	194.41	R1210	A2MSM	20100118	20100216	0	29	2	2600
25073134	227543	173623	20100219	W	201002	435.00	@ 2.003000		060453361T	435	2.003	871.31	R1210	A2MSM	20100118	20100216	0	29	2	2600
25073134	227543	173623	20100219	W	201002	1613.00	@ 1.497000		060453361T	1613	1.497	2414.66	R1210	A2MSM	20100118	20100216	0	29	2	2600
25073135	227544	173623	20100219	W	201002 Basic Service			Basic Serv	060450565T	0	0	60.47	R1210	A2M4	20100118	20100216	0	29	1-1/2	2600
25073135	227544	173623	20100219	W	201002 Water Volume	4.00	@ .201000	Water Volu	060450565T	4	0.201	0.8	R1210	A2M4	20100118	20100216	0	29	1-1/2	2600
25073136	227545	173623	20100219	W	201002 Basic Service			Basic Serv	060453367T	0	0	96.74	R1210	A2M4	20100118	20100216	0	29	2	2600
25073137	227546	173623	20100219	W	201002 Basic Service			Basic Serv	048330642T	0	0	30.22	R1210	A2M4	20100118	20100216	0	29	1	2600
25073138	227547	173623	20100219	W	201002 Basic Service			Basic Serv	060453381T	0	0	96.74	R1210	A2M4	20100118	20100216	0	29	2	2600
25073139	227548	173623	20100219	W	201002 Basic Service			Basic Serv	060453382T	0	0	96.74	R1210	A2M4	20100118	20100216	0	29	2	2600
25073140	227549	173623	20100219	W	201002 Basic Service			Basic Serv	060010768T	0	0	96.74	R1210	A2M4	20100118	20100216	0	29	2	2600
25073141	227550	173623	20100219	W	201002 Basic Service			Basic Serv	060383803T	0	0	96.74	R1210	A2M4S	20100118	20100216	0	29	2	2600
25073141	227550	173623	20100219	W	201002 Basic Service			Basic Serv	060171903T	0	0	96.74	R1210	A2MSM	20100118	20100216	0	29	2	2600
25073141	227550	173623	20100219	W	201002 Water Volume	4.00	@ .201000	Water Volu	060171903T	4	0.201	0.8	R1210	A2MSM	20100118	20100216	0	29	2	2600
25073141	227550	173623	20100219	W	201002	61.00	@ 3.187000		060171903T	61	3.187	194.41	R1210	A2MSM	20100118	20100216	0	29	2	2600
25073141	227550	173623	20100219	W	201002	435.00	@ 2.003000		060171903T	435	2.003	871.31	R1210	A2MSM	20100118	20100216	0	29	2	2600
25073141	227550	173623	20100219	W	201002	831.00	@ 1.497000		060171903T	831	1.497	1244.01	R1210	A2MSM	20100118	20100216	0	29	2	2600
25338359	196699	173623	20100322	W	201003 Basic Service			Basic Serv	0604497357T	0	0	97.35	R1410	A4M4	20100216	20100317	0	29	2	2600
25338816	227541	173623	20100322	W	201003 Basic Service			Basic Serv	060453368T	0	0	96.74	R1210	A2M4S	20100216	20100317	0	29	2	2600
25338816	227541	173623	20100322	W	201003 Basic Service			Basic Serv	060453370T	0	0	96.74	R1210	A2MSM	20100216	20100317	0	29	2	2600
25338816	227541	173623	20100322	W	201003 Water Volume	4.00	@ .201000	Water Volu	060453370T	4	0.201	0.8	R1210	A2MSM	20100216	20100317	0	29	2	2600
25338816	227541	173623	20100322	W	201003	61.00	@ 3.187000		060453370T	61	3.187	194.41	R1210	A2MSM	20100216	20100317	0	29	2	2600
25338816	227541	173623	20100322	W	201003	435.00	@ 2.003000		060453370T	435	2.003	871.31	R1210	A2MSM	20100216	20100317	0	29	2	2600
25338816	227541	173623	20100322	W	201003	243.00	@ 1.497000		060453370T	243	1.497	363.77	R1210	A2MSM	20100216	20100317	0	29	2	2600
25338817	227542	173623	20100322	W	201003 Basic Service			Basic Serv	048183103T	0	0	30.22	R1210	A2M4	20100216	20100317	0	29	1	2600
25338818	227543	173623	20100322	W	201003 Basic Service			Basic Serv	060453362T	0	0	96.74	R1210	A2M4S	20100216	20100317	0	29	2	2600
25338818	227543	173623	20100322	W	201003 Basic Service			Basic Serv	060453361T	0	0	96.74	R1210	A2MSM	20100216	20100317	0	29	2	2600
25338818	227543	173623	20100322	W	201003 Water Volume	4.00	@ .201000	Water Volu	060453361T	4	0.201	0.8	R1210	A2MSM	20100216	20100317	0	29	2	2600
25338818	227543	173623	20100322	W	201003	61.00	@ 3.187000		060453361T	61	3.187	194.41	R1210	A2MSM	20100216	20100317	0	29	2	2600

25338818	227543	173623	20100322	W	201003	435.00 @ 2.003000		060453361T	435	2.003	871.31	R1210	A2MSM	20100216	20100317	0	29	2	2600
25338818	227543	173623	20100322	W	201003	1177.00 @ 1.497000		060453361T	1177	1.497	1761.97	R1210	A2MSM	20100216	20100317	0	29	2	2600
25338819	227544	173623	20100322	W	201003 Basic Service		Basic Serv	060450565T	0	0	60.47	R1210	A2M4	20100216	20100317	0	29	1-1/2	2600
25338819	227544	173623	20100322	W	201003 Water Volume	3.00 @ .201000	Water Volu	060450565T	3	0.201	0.6	R1210	A2M4	20100216	20100317	0	29	1-1/2	2600
25338820	227545	173623	20100322	W	201003 Basic Service		Basic Serv	060453367T	0	0	96.74	R1210	A2M4	20100216	20100317	0	29	2	2600
25338821	227546	173623	20100322	W	201003 Basic Service		Basic Serv	048330642T	0	0	30.22	R1210	A2M4	20100216	20100317	0	29	1	2600
25338822	227547	173623	20100322	W	201003 Basic Service		Basic Serv	060453381T	0	0	96.74	R1210	A2M4	20100216	20100317	0	29	2	2600
25338823	227548	173623	20100322	W	201003 Basic Service		Basic Serv	060453382T	0	0	96.74	R1210	A2M4	20100216	20100317	0	29	2	2600
25338824	227549	173623	20100322	W	201003 Basic Service		Basic Serv	060010768T	0	0	96.74	R1210	A2M4	20100216	20100317	0	29	2	2600
25338825	227550	173623	20100322	W	201003 Basic Service		Basic Serv	060383803T	0	0	96.74	R1210	A2M4S	20100216	20100317	0	29	2	2600
25338825	227550	173623	20100322	W	201003 Basic Service		Basic Serv	060171903T	0	0	96.74	R1210	A2MSM	20100216	20100317	0	29	2	2600
25338825	227550	173623	20100322	W	201003 Water Volume	4.00 @ .201000	Water Volu	060171903T	4	0.201	0.8	R1210	A2MSM	20100216	20100317	0	29	2	2600
25338825	227550	173623	20100322	W	201003	61.00 @ 3.187000		060171903T	61	3.187	194.41	R1210	A2MSM	20100216	20100317	0	29	2	2600
25338825	227550	173623	20100322	W	201003	435.00 @ 2.003000		060171903T	435	2.003	871.31	R1210	A2MSM	20100216	20100317	0	29	2	2600
25338825	227550	173623	20100322	W	201003	673.00 @ 1.497000		060171903T	673	1.497	1007.48	R1210	A2MSM	20100216	20100317	0	29	2	2600
25623130	196699	173623	20100422	W	201004 Basic Service		Basic Serv	060449735T	0	0	97.35	R1410	A4M4	20100317	20100419	0	33	2	2600
25623130	196699	173623	20100422	W	201004 Water Volume	4.00 @ .202000	Water Volu	060449735T	4	0.202	0.81	R1410	A4M4	20100317	20100419	0	33	2	2600
25623130	196699	173623	20100422	W	201004	1.00 @ 3.207000		060449735T	1	3.207	3.21	R1410	A4M4	20100317	20100419	0	33	2	2600
25623567	227541	173623	20100422	W	201004 Basic Service		Basic Serv	060453368T	0	0	96.74	R1210	A2M4S	20100317	20100419	0	33	2	2600
25623567	227541	173623	20100422	W	201004 Basic Service		Basic Serv	060453370T	0	0	96.74	R1210	A2MSM	20100317	20100419	0	33	2	2600
25623567	227541	173623	20100422	W	201004 Water Volume	4.00 @ .201000	Water Volu	060453370T	4	0.201	0.8	R1210	A2MSM	20100317	20100419	0	33	2	2600
25623567	227541	173623	20100422	W	201004	61.00 @ 3.187000		060453370T	61	3.187	194.41	R1210	A2MSM	20100317	20100419	0	33	2	2600
25623567	227541	173623	20100422	W	201004	435.00 @ 2.003000		060453370T	435	2.003	871.31	R1210	A2MSM	20100317	20100419	0	33	2	2600
25623567	227541	173623	20100422	W	201004	251.00 @ 1.497000		060453370T	251	1.497	375.75	R1210	A2MSM	20100317	20100419	0	33	2	2600
25623568	227542	173623	20100422	W	201004 Basic Service		Basic Serv	048183103T	0	0	30.22	R1210	A2M4	20100317	20100419	0	33	1	2600
25623568	227542	173623	20100422	W	201004 Water Volume	4.00 @ .201000	Water Volu	048183103T	4	0.201	0.8	R1210	A2M4	20100317	20100419	0	33	1	2600
25623568	227542	173623	20100422	W	201004	17.00 @ 3.187000		048183103T	17	3.187	54.18	R1210	A2M4	20100317	20100419	0	33	1	2600
25623569	227543	173623	20100422	W	201004 Basic Service		Basic Serv	060453362T	0	0	96.74	R1210	A2M4S	20100317	20100419	0	33	2	2600
25623569	227543	173623	20100422	W	201004 Basic Service		Basic Serv	060453361T	0	0	96.74	R1210	A2MSM	20100317	20100419	0	33	2	2600
25623569	227543	173623	20100422	W	201004 Water Volume	4.00 @ .201000	Water Volu	060453361T	4	0.201	0.8	R1210	A2MSM	20100317	20100419	0	33	2	2600
25623569	227543	173623	20100422	W	201004	61.00 @ 3.187000		060453361T	61	3.187	194.41	R1210	A2MSM	20100317	20100419	0	33	2	2600
25623569	227543	173623	20100422	W	201004	435.00 @ 2.003000		060453361T	435	2.003	871.31	R1210	A2MSM	20100317	20100419	0	33	2	2600
25623569	227543	173623	20100422	W	201004	1436.00 @ 1.497000		060453361T	1436	1.497	2149.69	R1210	A2MSM	20100317	20100419	0	33	2	2600
25623570	227544	173623	20100422	W	201004 Basic Service		Basic Serv	060450565T	0	0	60.47	R1210	A2M4	20100317	20100419	0	33	1-1/2	2600
25623570	227544	173623	20100422	W	201004 Water Volume	4.00 @ .201000	Water Volu	060450565T	4	0.201	0.8	R1210	A2M4	20100317	20100419	0	33	1-1/2	2600
25623570	227544	173623	20100422	W	201004	1.00 @ 3.187000		060450565T	1	3.187	3.19	R1210	A2M4	20100317	20100419	0	33	1-1/2	2600
25623571	227545	173623	20100422	W	201004 Basic Service		Basic Serv	060453367T	0	0	96.74	R1210	A2M4	20100317	20100419	0	33	2	2600
25623571	227545	173623	20100422	W	201004 Water Volume	1.00 @ .201000	Water Volu	060453367T	1	0.201	0.2	R1210	A2M4	20100317	20100419	0	33	2	2600
25623572	227546	173623	20100422	W	201004 Basic Service		Basic Serv	048330642T	0	0	30.22	R1210	A2M4	20100317	20100419	0	33	1	2600
25623573	227547	173623	20100422	W	201004 Basic Service		Basic Serv	060453381T	0	0	96.74	R1210	A2M4	20100317	20100419	0	33	2	2600
25623573	227547	173623	20100422	W	201004 Water Volume	4.00 @ .201000	Water Volu	060453381T	4	0.201	0.8	R1210	A2M4	20100317	20100419	0	33	2	2600
25623573	227547	173623	20100422	W	201004	3.00 @ 3.187000		060453381T	3	3.187	9.56	R1210	A2M4	20100317	20100419	0	33	2	2600
25623574	227548	173623	20100422	W	201004 Basic Service		Basic Serv	060453382T	0	0	96.74	R1210	A2M4	20100317	20100419	0	33	2	2600
25623574	227548	173623	20100422	W	201004 Water Volume	4.00 @ .201000	Water Volu	060453382T	4	0.201	0.8	R1210	A2M4	20100317	20100419	0	33	2	2600
25623574	227548	173623	20100422	W	201004	40.00 @ 3.187000		060453382T	40	3.187	127.48	R1210	A2M4	20100317	20100419	0	33	2	2600
25623575	227549	173623	20100422	W	201004 Basic Service		Basic Serv	060010768T	0	0	96.74	R1210	A2M4	20100317	20100419	0	33	2	2600
25623576	227550	173623	20100422	W	201004 Basic Service		Basic Serv	060383803T	0	0	96.74	R1210	A2M4S	20100317	20100419	0	33	2	2600
25623576	227550	173623	20100422	W	201004 Basic Service		Basic Serv	060171903T	0	0	96.74	R1210	A2MSM	20100317	20100419	0	33	2	2600
25623576	227550	173623	20100422	W	201004 Water Volume	4.00 @ .201000	Water Volu	060171903T	4	0.201	0.8	R1210	A2MSM	20100317	20100419	0	33	2	2600
25623576	227550	173623	20100422	W	201004	61.00 @ 3.187000		060171903T	61	3.187	194.41	R1210	A2MSM	20100317	20100419	0	33	2	2600
25623576	227550	173623	20100422	W	201004	435.00 @ 2.003000		060171903T	435	2.003	871.31	R1210	A2MSM	20100317	20100419	0	33	2	2600

25623576	227550	173623	20100422	W	201004	1097.00 @ 1.497000		0601719037	1097	1.497	1642.21	R1210	A2MSM	20100317	20100419	0	33 2	2600	
25874485	196699	173623	20100521	W	201005 Basic Service		Basic Serv	0604497357	0	0	97.35	R1410	A4M4	20100419	20100518	0	29 2	2600	
25874485	196699	173623	20100521	W	201005 Water Volume	4.00 @ .202000	Water Volu	0604497357	4	0.202	0.81	R1410	A4M4	20100419	20100518	0	29 2	2600	
25874485	196699	173623	20100521	W	201005	13.00 @ 3.207000		0604497357	13	3.207	41.69	R1410	A4M4	20100419	20100518	0	29 2	2600	
25874908	227541	173623	20100521	W	201005 Basic Service		Basic Serv	0604533687	0	0	96.74	R1210	A2M4S	20100419	20100518	0	29 2	2600	
25874908	227541	173623	20100521	W	201005 Basic Service		Basic Serv	0604533707	0	0	96.74	R1210	A2MSM	20100419	20100518	0	29 2	2600	
25874908	227541	173623	20100521	W	201005 Water Volume	4.00 @ .201000	Water Volu	0604533707	4	0.201	0.8	R1210	A2MSM	20100419	20100518	0	29 2	2600	
25874908	227541	173623	20100521	W	201005	61.00 @ 3.187000		0604533707	61	3.187	194.41	R1210	A2MSM	20100419	20100518	0	29 2	2600	
25874908	227541	173623	20100521	W	201005	249.00 @ 2.003000		0604533707	249	2.003	498.75	R1210	A2MSM	20100419	20100518	0	29 2	2600	
25874909	227542	173623	20100521	W	201005 Basic Service		Basic Serv	0481831037	0	0	30.22	R1210	A2M4	20100419	20100518	0	29 1	2600	
25874909	227542	173623	20100521	W	201005 Water Volume	4.00 @ .201000	Water Volu	0481831037	4	0.201	0.8	R1210	A2M4	20100419	20100518	0	29 1	2600	
25874909	227542	173623	20100521	W	201005	14.00 @ 3.187000		0481831037	14	3.187	44.62	R1210	A2M4	20100419	20100518	0	29 1	2600	
25874910	227543	173623	20100521	W	201005 Basic Service		Basic Serv	0604533627	0	0	96.74	R1210	A2M4S	20100419	20100518	0	29 2	2600	
25874910	227543	173623	20100521	W	201005 Basic Service		Basic Serv	0604533617	0	0	96.74	R1210	A2MSM	20100419	20100518	0	29 2	2600	
25874910	227543	173623	20100521	W	201005 Water Volume	4.00 @ .201000	Water Volu	0604533617	4	0.201	0.8	R1210	A2MSM	20100419	20100518	0	29 2	2600	
25874910	227543	173623	20100521	W	201005	61.00 @ 3.187000		0604533617	61	3.187	194.41	R1210	A2MSM	20100419	20100518	0	29 2	2600	
25874910	227543	173623	20100521	W	201005	435.00 @ 2.003000		0604533617	435	2.003	871.31	R1210	A2MSM	20100419	20100518	0	29 2	2600	
25874910	227543	173623	20100521	W	201005	580.00 @ 1.497000		0604533617	580	1.497	868.26	R1210	A2MSM	20100419	20100518	0	29 2	2600	
25874911	227544	173623	20100521	W	201005 Basic Service		Basic Serv	0604505657	0	0	60.47	R1210	A2M4	20100419	20100518	0	29 1-1/2	2600	
25874911	227544	173623	20100521	W	201005 Water Volume	4.00 @ .201000	Water Volu	0604505657	4	0.201	0.8	R1210	A2M4	20100419	20100518	0	29 1-1/2	2600	
25874912	227545	173623	20100521	W	201005 Basic Service		Basic Serv	0604533677	0	0	96.74	R1210	A2M4	20100419	20100518	0	29 2	2600	
25874913	227546	173623	20100521	W	201005 Basic Service		Basic Serv	0483306427	0	0	30.22	R1210	A2M4	20100419	20100518	0	29 1	2600	
25874914	227547	173623	20100521	W	201005 Basic Service		Basic Serv	0604533817	0	0	96.74	R1210	A2M4	20100419	20100518	0	29 2	2600	
25874914	227547	173623	20100521	W	201005 Water Volume	4.00 @ .201000	Water Volu	0604533817	4	0.201	0.8	R1210	A2M4	20100419	20100518	0	29 2	2600	
25874914	227547	173623	20100521	W	201005	11.00 @ 3.187000		0604533817	11	3.187	35.06	R1210	A2M4	20100419	20100518	0	29 2	2600	
25874915	227548	173623	20100521	W	201005 Basic Service		Basic Serv	0604533827	0	0	96.74	R1210	A2M4	20100419	20100518	0	29 2	2600	
25874915	227548	173623	20100521	W	201005 Water Volume	4.00 @ .201000	Water Volu	0604533827	4	0.201	0.8	R1210	A2M4	20100419	20100518	0	29 2	2600	
25874915	227548	173623	20100521	W	201005	36.00 @ 3.187000		0604533827	36	3.187	114.73	R1210	A2M4	20100419	20100518	0	29 2	2600	
25874916	227549	173623	20100521	W	201005 Basic Service		Basic Serv	0600107687	0	0	96.74	R1210	A2M4	20100419	20100518	0	29 2	2600	
25874917	227550	173623	20100521	W	201005 Basic Service		Basic Serv	0603838037	0	0	96.74	R1210	A2M4S	20100419	20100519	0	30 2	2600	
25874917	227550	173623	20100521	W	201005 Basic Service		Basic Serv	0601719037	0	0	96.74	R1210	A2MSM	20100419	20100519	0	30 2	2600	
25874917	227550	173623	20100521	W	201005 Water Volume	4.00 @ .201000	Water Volu	0601719037	4	0.201	0.8	R1210	A2MSM	20100419	20100519	0	30 2	2600	
25874917	227550	173623	20100521	W	201005	61.00 @ 3.187000		0601719037	61	3.187	194.41	R1210	A2MSM	20100419	20100519	0	30 2	2600	
25874917	227550	173623	20100521	W	201005	435.00 @ 2.003000		0601719037	435	2.003	871.31	R1210	A2MSM	20100419	20100519	0	30 2	2600	
25874917	227550	173623	20100521	W	201005	294.00 @ 1.497000		0601719037	294	1.497	440.12	R1210	A2MSM	20100419	20100519	0	30 2	2600	
26147554	196699	173623	20100622	W	201006 Basic Service		Basic Serv	0604497357	0	0	97.35	R1410	A4M4	20100518	20100617	0	30 2	2600	
26147554	196699	173623	20100622	W	201006 Water Volume	4.00 @ .202000	Water Volu	0604497357	4	0.202	0.81	R1410	A4M4	20100518	20100617	0	30 2	2600	
26147554	196699	173623	20100622	W	201006	15.00 @ 3.207000		0604497357	15	3.207	48.11	R1410	A4M4	20100518	20100617	0	30 2	2600	
26147969	227541	173623	20100622	W	201006 Basic Service		Basic Serv	0604533687	0	0	96.74	R1210	A2M4S	20100518	20100617	0	30 2	2600	
26147969	227541	173623	20100622	W	201006 Basic Service		Basic Serv	0604533707	0	0	96.74	R1210	A2MSM	20100518	20100617	0	30 2	2600	
26147969	227541	173623	20100622	W	201006 Water Volume	4.00 @ .201000	Water Volu	0604533707	4	0.201	0.8	R1210	A2MSM	20100518	20100617	0	30 2	2600	
26147969	227541	173623	20100622	W	201006	61.00 @ 3.187000		0604533707	61	3.187	194.41	R1210	A2MSM	20100518	20100617	0	30 2	2600	
26147969	227541	173623	20100622	W	201006	370.00 @ 2.003000		0604533707	370	2.003	741.11	R1210	A2MSM	20100518	20100617	0	30 2	2600	
26147970	227542	173623	20100622	W	201006 Basic Service		Basic Serv	0481831037	0	0	30.22	R1210	A2M4	20100518	20100617	0	30 1	2600	
26147970	227542	173623	20100622	W	201006 Water Volume	4.00 @ .201000	Water Volu	0481831037	4	0.201	0.8	R1210	A2M4	20100518	20100617	0	30 1	2600	
26147970	227542	173623	20100622	W	201006	16.00 @ 3.187000		0481831037	16	3.187	50.99	R1210	A2M4	20100518	20100617	0	30 1	2600	
26147971	227543	173623	20100622	W	201006 Basic Service		Basic Serv	0604533627	0	0	96.74	R1210	A2M4S	20100518	20100617	0	30 2	2600	
26147971	227543	173623	20100622	W	201006 Basic Service		Basic Serv	0604533617	0	0	96.74	R1210	A2MSM	20100518	20100617	0	30 2	2600	
26147971	227543	173623	20100622	W	201006 Water Volume	4.00 @ .201000	Water Volu	0604533617	4	0.201	0.8	R1210	A2MSM	20100518	20100617	0	30 2	2600	
26147971	227543	173623	20100622	W	201006	61.00 @ 3.187000		0604533617	61	3.187	194.41	R1210	A2MSM	20100518	20100617	0	30 2	2600	
26147971	227543	173623	20100622	W	201006	370.00 @ 2.003000		0604533617	370	2.003	741.11	R1210	A2MSM	20100518	20100617	0	30 2	2600	
26147972	227544	173623	20100622	W	201006 Basic Service		Basic Serv	0604505657	0	0	60.47	R1210	A2M4	20100518	20100617	0	30 1-1/2	2600	
26147972	227544	173623	20100622	W	201006 Water Volume	4.00 @ .201000	Water Volu	0604505657	4	0.201	0.8	R1210	A2M4	20100518	20100617	0	30 1-1/2	2600	

26147973	227545	173623	20100622	W	201006 Basic Service			Basic Serv	060453367T	0	0	96.74	R1210	A2M4	20100518	20100617	0	30 2	2600
26147974	227546	173623	20100622	W	201006 Basic Service			Basic Serv	048330642T	0	0	30.22	R1210	A2M4	20100518	20100617	0	30 1	2600
26147975	227547	173623	20100622	W	201006 Basic Service			Basic Serv	060453381T	0	0	96.74	R1210	A2M4	20100518	20100617	0	30 2	2600
26147975	227547	173623	20100622	W	201006 Water Volume	4.00	@ .201000	Water Volu	060453381T	4	0.201	0.8	R1210	A2M4	20100518	20100617	0	30 2	2600
26147975	227547	173623	20100622	W	201006	12.00	@ 3.187000		060453381T	12	3.187	38.24	R1210	A2M4	20100518	20100617	0	30 2	2600
26147976	227548	173623	20100622	W	201006 Basic Service			Basic Serv	060453382T	0	0	96.74	R1210	A2M4	20100518	20100617	0	30 2	2600
26147976	227548	173623	20100622	W	201006 Water Volume	4.00	@ .201000	Water Volu	060453382T	4	0.201	0.8	R1210	A2M4	20100518	20100617	0	30 2	2600
26147976	227548	173623	20100622	W	201006	15.00	@ 3.187000		060453382T	15	3.187	47.81	R1210	A2M4	20100518	20100617	0	30 2	2600
26147977	227549	173623	20100622	W	201006 Basic Service			Basic Serv	060010768T	0	0	96.74	R1210	A2M4	20100518	20100617	0	30 2	2600
26147978	227550	173623	20100622	W	201006 Basic Service			Basic Serv	060383803T	0	0	96.74	R1210	A2M4S	20100519	20100617	0	29 2	2600
26147978	227550	173623	20100622	W	201006 Basic Service			Basic Serv	060171903T	0	0	96.74	R1210	A2MSM	20100519	20100617	0	29 2	2600
26147978	227550	173623	20100622	W	201006 Water Volume	4.00	@ .201000	Water Volu	060171903T	4	0.201	0.8	R1210	A2MSM	20100519	20100617	0	29 2	2600
26147978	227550	173623	20100622	W	201006	61.00	@ 3.187000		060171903T	61	3.187	194.41	R1210	A2MSM	20100519	20100617	0	29 2	2600
26147978	227550	173623	20100622	W	201006	382.00	@ 2.003000		060171903T	382	2.003	765.15	R1210	A2MSM	20100519	20100617	0	29 2	2600
26421246	196699	173623	20100722	W	201007 Basic Service			Basic Serv	060449735T	0	0	97.35	R1410	A4M4	20100617	20100719	0	32 2	2600
26421246	196699	173623	20100722	W	201007 Water Volume	4.00	@ .202000	Water Volu	060449735T	4	0.202	0.81	R1410	A4M4	20100617	20100719	0	32 2	2600
26421246	196699	173623	20100722	W	201007	17.00	@ 3.207000		060449735T	17	3.207	54.52	R1410	A4M4	20100617	20100719	0	32 2	2600
26421656	227541	173623	20100722	W	201007 Basic Service			Basic Serv	060453368T	0	0	96.74	R1210	A2M4S	20100617	20100719	0	32 2	2600
26421656	227541	173623	20100722	W	201007 Basic Service			Basic Serv	060453370T	0	0	96.74	R1210	A2MSM	20100617	20100719	0	32 2	2600
26421656	227541	173623	20100722	W	201007 Water Volume	4.00	@ .201000	Water Volu	060453370T	4	0.201	0.8	R1210	A2MSM	20100617	20100719	0	32 2	2600
26421656	227541	173623	20100722	W	201007	61.00	@ 3.187000		060453370T	61	3.187	194.41	R1210	A2MSM	20100617	20100719	0	32 2	2600
26421656	227541	173623	20100722	W	201007	149.00	@ 2.003000		060453370T	149	2.003	298.45	R1210	A2MSM	20100617	20100719	0	32 2	2600
26421657	227542	173623	20100722	W	201007 Basic Service			Basic Serv	048183103T	0	0	30.22	R1210	A2M4	20100617	20100719	0	32 1	2600
26421657	227542	173623	20100722	W	201007 Water Volume	4.00	@ .201000	Water Volu	048183103T	4	0.201	0.8	R1210	A2M4	20100617	20100719	0	32 1	2600
26421657	227542	173623	20100722	W	201007	17.00	@ 3.187000		048183103T	17	3.187	54.18	R1210	A2M4	20100617	20100719	0	32 1	2600
26421658	227543	173623	20100722	W	201007 Basic Service			Basic Serv	060453362T	0	0	96.74	R1210	A2M4S	20100617	20100719	0	32 2	2600
26421658	227543	173623	20100722	W	201007 Basic Service			Basic Serv	060453361T	0	0	96.74	R1210	A2MSM	20100617	20100719	0	32 2	2600
26421658	227543	173623	20100722	W	201007 Water Volume	4.00	@ .201000	Water Volu	060453361T	4	0.201	0.8	R1210	A2MSM	20100617	20100719	0	32 2	2600
26421658	227543	173623	20100722	W	201007	61.00	@ 3.187000		060453361T	61	3.187	194.41	R1210	A2MSM	20100617	20100719	0	32 2	2600
26421658	227543	173623	20100722	W	201007	408.00	@ 2.003000		060453361T	408	2.003	817.22	R1210	A2MSM	20100617	20100719	0	32 2	2600
26421659	227544	173623	20100722	W	201007 Basic Service			Basic Serv	060450565T	0	0	60.47	R1210	A2M4	20100617	20100719	0	32 1-1/2	2600
26421659	227544	173623	20100722	W	201007 Water Volume	4.00	@ .201000	Water Volu	060450565T	4	0.201	0.8	R1210	A2M4	20100617	20100719	0	32 1-1/2	2600
26421659	227544	173623	20100722	W	201007	6.00	@ 3.187000		060450565T	6	3.187	19.12	R1210	A2M4	20100617	20100719	0	32 1-1/2	2600
26421660	227545	173623	20100722	W	201007 Basic Service			Basic Serv	060453367T	0	0	96.74	R1210	A2M4	20100617	20100719	0	32 2	2600
26421661	227546	173623	20100722	W	201007 Basic Service			Basic Serv	048330642T	0	0	30.22	R1210	A2M4	20100617	20100719	0	32 1	2600
26421662	227547	173623	20100722	W	201007 Basic Service			Basic Serv	060453381T	0	0	96.74	R1210	A2M4	20100617	20100719	0	32 2	2600
26421662	227547	173623	20100722	W	201007 Water Volume	4.00	@ .201000	Water Volu	060453381T	4	0.201	0.8	R1210	A2M4	20100617	20100719	0	32 2	2600
26421662	227547	173623	20100722	W	201007	19.00	@ 3.187000		060453381T	19	3.187	60.55	R1210	A2M4	20100617	20100719	0	32 2	2600
26421663	227548	173623	20100722	W	201007 Basic Service			Basic Serv	060453382T	0	0	96.74	R1210	A2M4	20100617	20100719	0	32 2	2600
26421663	227548	173623	20100722	W	201007 Water Volume	4.00	@ .201000	Water Volu	060453382T	4	0.201	0.8	R1210	A2M4	20100617	20100719	0	32 2	2600
26421663	227548	173623	20100722	W	201007	40.00	@ 3.187000		060453382T	40	3.187	127.48	R1210	A2M4	20100617	20100719	0	32 2	2600
26421664	227549	173623	20100722	W	201007 Basic Service			Basic Serv	060010768T	0	0	96.74	R1210	A2M4	20100617	20100719	0	32 2	2600
26421665	227550	173623	20100722	W	201007 Basic Service			Basic Serv	060383803T	0	0	96.74	R1210	A2M4S	20100617	20100719	0	32 2	2600
26421665	227550	173623	20100722	W	201007 Basic Service			Basic Serv	060171903T	0	0	96.74	R1210	A2MSM	20100617	20100719	0	32 2	2600
26421665	227550	173623	20100722	W	201007 Water Volume	4.00	@ .201000	Water Volu	060171903T	4	0.201	0.8	R1210	A2MSM	20100617	20100719	0	32 2	2600
26421665	227550	173623	20100722	W	201007	61.00	@ 3.187000		060171903T	61	3.187	194.41	R1210	A2MSM	20100617	20100719	0	32 2	2600
26421665	227550	173623	20100722	W	201007	435.00	@ 2.003000		060171903T	435	2.003	871.31	R1210	A2MSM	20100617	20100719	0	32 2	2600
26421665	227550	173623	20100722	W	201007	139.00	@ 1.497000		060171903T	139	1.497	208.08	R1210	A2MSM	20100617	20100719	0	32 2	2600
26682147	196699	173623	20100820	W	201008 Basic Service			Basic Serv	060449735T	0	0	97.35	R1410	A4M4	20100719	20100817	0	29 2	2600
26682147	196699	173623	20100820	W	201008 Water Volume	4.00	@ .202000	Water Volu	060449735T	4	0.202	0.81	R1410	A4M4	20100719	20100817	0	29 2	2600
26682147	196699	173623	20100820	W	201008	14.00	@ 3.207000		060449735T	14	3.207	44.9	R1410	A4M4	20100719	20100817	0	29 2	2600

26682532	227541	173623	20100820	W	201008 Basic Service			Basic Serv	060453368T	0	0	96.74	R1210	A2M4S	20100719	20100817	0	29 2	2600
26682532	227541	173623	20100820	W	201008 Basic Service			Basic Serv	060453370T	0	0	96.74	R1210	A2MSM	20100719	20100817	0	29 2	2600
26682532	227541	173623	20100820	W	201008 Water Volume	4.00	@ .201000	Water Volu	060453370T	4	0.201	0.8	R1210	A2MSM	20100719	20100817	0	29 2	2600
26682532	227541	173623	20100820	W	201008	61.00	@ 3.187000		060453370T	61	3.187	194.41	R1210	A2MSM	20100719	20100817	0	29 2	2600
26682532	227541	173623	20100820	W	201008	201.00	@ 2.003000		060453370T	201	2.003	402.6	R1210	A2MSM	20100719	20100817	0	29 2	2600
26682533	227542	173623	20100820	W	201008 Basic Service			Basic Serv	048183103T	0	0	30.22	R1210	A2M4	20100719	20100817	0	29 1	2600
26682533	227542	173623	20100820	W	201008 Water Volume	4.00	@ .201000	Water Volu	048183103T	4	0.201	0.8	R1210	A2M4	20100719	20100817	0	29 1	2600
26682533	227542	173623	20100820	W	201008	14.00	@ 3.187000		048183103T	14	3.187	44.62	R1210	A2M4	20100719	20100817	0	29 1	2600
26682534	227543	173623	20100820	W	201008 Basic Service			Basic Serv	060453362T	0	0	96.74	R1210	A2M4S	20100719	20100817	0	29 2	2600
26682534	227543	173623	20100820	W	201008 Basic Service			Basic Serv	060453361T	0	0	96.74	R1210	A2MSM	20100719	20100817	0	29 2	2600
26682534	227543	173623	20100820	W	201008 Water Volume	4.00	@ .201000	Water Volu	060453361T	4	0.201	0.8	R1210	A2MSM	20100719	20100817	0	29 2	2600
26682534	227543	173623	20100820	W	201008	61.00	@ 3.187000		060453361T	61	3.187	194.41	R1210	A2MSM	20100719	20100817	0	29 2	2600
26682534	227543	173623	20100820	W	201008	376.00	@ 2.003000		060453361T	376	2.003	753.13	R1210	A2MSM	20100719	20100817	0	29 2	2600
26682535	227544	173623	20100820	W	201008 Basic Service			Basic Serv	060450565T	0	0	60.47	R1210	A2M4	20100719	20100817	0	29 1-1/2	2600
26682535	227544	173623	20100820	W	201008 Water Volume	4.00	@ .201000	Water Volu	060450565T	4	0.201	0.8	R1210	A2M4	20100719	20100817	0	29 1-1/2	2600
26682536	227545	173623	20100820	W	201008 Basic Service			Basic Serv	060453367T	0	0	96.74	R1210	A2M4	20100719	20100817	0	29 2	2600
26682537	227546	173623	20100820	W	201008 Basic Service			Basic Serv	048330642T	0	0	30.22	R1210	A2M4	20100719	20100817	0	29 1	2600
26682538	227547	173623	20100820	W	201008 Basic Service			Basic Serv	060453381T	0	0	96.74	R1210	A2M4	20100719	20100817	0	29 2	2600
26682538	227547	173623	20100820	W	201008 Water Volume	4.00	@ .201000	Water Volu	060453381T	4	0.201	0.8	R1210	A2M4	20100719	20100817	0	29 2	2600
26682538	227547	173623	20100820	W	201008	19.00	@ 3.187000		060453381T	19	3.187	60.55	R1210	A2M4	20100719	20100817	0	29 2	2600
26682539	227548	173623	20100820	W	201008 Basic Service			Basic Serv	060453382T	0	0	96.74	R1210	A2M4	20100719	20100817	0	29 2	2600
26682539	227548	173623	20100820	W	201008 Water Volume	4.00	@ .201000	Water Volu	060453382T	4	0.201	0.8	R1210	A2M4	20100719	20100817	0	29 2	2600
26682539	227548	173623	20100820	W	201008	30.00	@ 3.187000		060453382T	30	3.187	95.61	R1210	A2M4	20100719	20100817	0	29 2	2600
26682540	227549	173623	20100820	W	201008 Basic Service			Basic Serv	060010768T	0	0	96.74	R1210	A2M4	20100719	20100817	0	29 2	2600
26682541	227550	173623	20100820	W	201008 Basic Service			Basic Serv	060383803T	0	0	96.74	R1210	A2M4S	20100719	20100817	0	29 2	2600
26682541	227550	173623	20100820	W	201008 Basic Service			Basic Serv	060171903T	0	0	96.74	R1210	A2MSM	20100719	20100817	0	29 2	2600
26682541	227550	173623	20100820	W	201008 Water Volume	4.00	@ .201000	Water Volu	060171903T	4	0.201	0.8	R1210	A2MSM	20100719	20100817	0	29 2	2600
26682541	227550	173623	20100820	W	201008	61.00	@ 3.187000		060171903T	61	3.187	194.41	R1210	A2MSM	20100719	20100817	0	29 2	2600
26682541	227550	173623	20100820	W	201008	381.00	@ 2.003000		060171903T	381	2.003	763.14	R1210	A2MSM	20100719	20100817	0	29 2	2600
26980017	196699	173623	20100922	W	201009 Basic Service			Basic Serv	060449735T	0	0	97.35	R1410	A4M4	20100817	20100917	0	31 2	2600
26980017	196699	173623	20100922	W	201009 Water Volume	4.00	@ .202000	Water Volu	060449735T	4	0.202	0.81	R1410	A4M4	20100817	20100917	0	31 2	2600
26980017	196699	173623	20100922	W	201009	16.00	@ 3.207000		060449735T	16	3.207	51.31	R1410	A4M4	20100817	20100917	0	31 2	2600
26980393	227541	173623	20100922	W	201009 Basic Service			Basic Serv	060453368T	0	0	96.74	R1210	A2M4S	20100817	20100917	0	31 2	2600
26980393	227541	173623	20100922	W	201009 Basic Service			Basic Serv	060453370T	0	0	96.74	R1210	A2MSM	20100817	20100917	0	31 2	2600
26980393	227541	173623	20100922	W	201009 Water Volume	4.00	@ .201000	Water Volu	060453370T	4	0.201	0.8	R1210	A2MSM	20100817	20100917	0	31 2	2600
26980393	227541	173623	20100922	W	201009	61.00	@ 3.187000		060453370T	61	3.187	194.41	R1210	A2MSM	20100817	20100917	0	31 2	2600
26980393	227541	173623	20100922	W	201009	435.00	@ 2.003000		060453370T	435	2.003	871.31	R1210	A2MSM	20100817	20100917	0	31 2	2600
26980393	227541	173623	20100922	W	201009	441.00	@ 1.497000		060453370T	441	1.497	660.18	R1210	A2MSM	20100817	20100917	0	31 2	2600
26980394	227542	173623	20100922	W	201009 Basic Service			Basic Serv	048183103T	0	0	30.22	R1210	A2M4	20100817	20100917	0	31 1	2600
26980394	227542	173623	20100922	W	201009 Water Volume	4.00	@ .201000	Water Volu	048183103T	4	0.201	0.8	R1210	A2M4	20100817	20100917	0	31 1	2600
26980394	227542	173623	20100922	W	201009	18.00	@ 3.187000		048183103T	18	3.187	57.37	R1210	A2M4	20100817	20100917	0	31 1	2600
26980395	227543	173623	20100922	W	201009 Basic Service			Basic Serv	060453362T	0	0	96.74	R1210	A2M4S	20100817	20100917	0	31 2	2600
26980395	227543	173623	20100922	W	201009 Basic Service			Basic Serv	060453361T	0	0	96.74	R1210	A2MSM	20100817	20100917	0	31 2	2600
26980395	227543	173623	20100922	W	201009 Water Volume	4.00	@ .201000	Water Volu	060453361T	4	0.201	0.8	R1210	A2MSM	20100817	20100917	0	31 2	2600
26980395	227543	173623	20100922	W	201009	61.00	@ 3.187000		060453361T	61	3.187	194.41	R1210	A2MSM	20100817	20100917	0	31 2	2600
26980395	227543	173623	20100922	W	201009	435.00	@ 2.003000		060453361T	435	2.003	871.31	R1210	A2MSM	20100817	20100917	0	31 2	2600
26980395	227543	173623	20100922	W	201009	880.00	@ 1.497000		060453361T	880	1.497	1317.36	R1210	A2MSM	20100817	20100917	0	31 2	2600
26980396	227544	173623	20100922	W	201009 Basic Service			Basic Serv	060450565T	0	0	60.47	R1210	A2M4	20100817	20100917	0	31 1-1/2	2600
26980396	227544	173623	20100922	W	201009 Water Volume	4.00	@ .201000	Water Volu	060450565T	4	0.201	0.8	R1210	A2M4	20100817	20100917	0	31 1-1/2	2600
26980396	227544	173623	20100922	W	201009	1.00	@ 3.187000		060450565T	1	3.187	3.19	R1210	A2M4	20100817	20100917	0	31 1-1/2	2600
26980397	227545	173623	20100922	W	201009 Basic Service			Basic Serv	060453367T	0	0	96.74	R1210	A2M4	20100817	20100917	0	31 2	2600
26980398	227546	173623	20100922	W	201009 Basic Service			Basic Serv	048330642T	0	0	30.22	R1210	A2M4	20100817	20100917	0	31 1	2600

26980399	227547	173623	20100922	W	201009 Basic Service			Basic Serv	060453381T	0	0	96.74	R1210	A2M4	20100817	20100917	0	31 2	2600
26980399	227547	173623	20100922	W	201009 Water Volume	4.00	@ .201000	Water Volu	060453381T	4	0.201	0.8	R1210	A2M4	20100817	20100917	0	31 2	2600
26980399	227547	173623	20100922	W	201009	25.00	@ 3.187000		060453381T	25	3.187	79.68	R1210	A2M4	20100817	20100917	0	31 2	2600
26980400	227548	173623	20100922	W	201009 Basic Service			Basic Serv	060453382T	0	0	96.74	R1210	A2M4	20100817	20100917	0	31 2	2600
26980400	227548	173623	20100922	W	201009 Water Volume	4.00	@ .201000	Water Volu	060453382T	4	0.201	0.8	R1210	A2M4	20100817	20100917	0	31 2	2600
26980400	227548	173623	20100922	W	201009	16.00	@ 3.187000		060453382T	16	3.187	50.99	R1210	A2M4	20100817	20100917	0	31 2	2600
26980401	227549	173623	20100922	W	201009 Basic Service			Basic Serv	060010768T	0	0	96.74	R1210	A2M4	20100817	20100917	0	31 2	2600
26980402	227550	173623	20100922	W	201009 Basic Service			Basic Serv	060383803T	0	0	96.74	R1210	A2M4S	20100817	20100917	0	31 2	2600
26980402	227550	173623	20100922	W	201009 Basic Service			Basic Serv	060171903T	0	0	96.74	R1210	A2MSM	20100817	20100917	0	31 2	2600
26980402	227550	173623	20100922	W	201009 Water Volume	4.00	@ .201000	Water Volu	060171903T	4	0.201	0.8	R1210	A2MSM	20100817	20100917	0	31 2	2600
26980402	227550	173623	20100922	W	201009	61.00	@ 3.187000		060171903T	61	3.187	194.41	R1210	A2MSM	20100817	20100917	0	31 2	2600
26980402	227550	173623	20100922	W	201009	435.00	@ 2.003000		060171903T	435	2.003	871.31	R1210	A2MSM	20100817	20100917	0	31 2	2600
26980402	227550	173623	20100922	W	201009	872.00	@ 1.497000		060171903T	872	1.497	1305.38	R1210	A2MSM	20100817	20100917	0	31 2	2600
27240173	196699	173623	20101021	W	201010 Basic Service			Basic Serv	060449735T	0	0	97.35	R1410	A4M4	20100917	20101018	0	31 2	2600
27240173	196699	173623	20101021	W	201010 Water Volume	4.00	@ .202000	Water Volu	060449735T	4	0.202	0.81	R1410	A4M4	20100917	20101018	0	31 2	2600
27240173	196699	173623	20101021	W	201010	17.00	@ 3.207000		060449735T	17	3.207	54.52	R1410	A4M4	20100917	20101018	0	31 2	2600
27240543	227541	173623	20101021	W	201010 Basic Service			Basic Serv	060453368T	0	0	96.74	R1210	A2M4S	20100917	20101018	0	31 2	2600
27240543	227541	173623	20101021	W	201010 Basic Service			Basic Serv	060453370T	0	0	96.74	R1210	A2MSM	20100917	20101018	0	31 2	2600
27240543	227541	173623	20101021	W	201010 Water Volume	4.00	@ .201000	Water Volu	060453370T	4	0.201	0.8	R1210	A2MSM	20100917	20101018	0	31 2	2600
27240543	227541	173623	20101021	W	201010	61.00	@ 3.187000		060453370T	61	3.187	194.41	R1210	A2MSM	20100917	20101018	0	31 2	2600
27240543	227541	173623	20101021	W	201010	435.00	@ 2.003000		060453370T	435	2.003	871.31	R1210	A2MSM	20100917	20101018	0	31 2	2600
27240543	227541	173623	20101021	W	201010	503.00	@ 1.497000		060453370T	503	1.497	752.99	R1210	A2MSM	20100917	20101018	0	31 2	2600
27240544	227542	173623	20101021	W	201010 Basic Service			Basic Serv	048183103T	0	0	30.22	R1210	A2M4	20100917	20101018	0	31 1	2600
27240544	227542	173623	20101021	W	201010 Water Volume	4.00	@ .201000	Water Volu	048183103T	4	0.201	0.8	R1210	A2M4	20100917	20101018	0	31 1	2600
27240544	227542	173623	20101021	W	201010	16.00	@ 3.187000		048183103T	16	3.187	50.99	R1210	A2M4	20100917	20101018	0	31 1	2600
27240545	227543	173623	20101021	W	201010 Basic Service			Basic Serv	060453362T	0	0	96.74	R1210	A2M4S	20100917	20101018	0	31 2	2600
27240545	227543	173623	20101021	W	201010 Basic Service			Basic Serv	060453361T	0	0	96.74	R1210	A2MSM	20100917	20101018	0	31 2	2600
27240545	227543	173623	20101021	W	201010 Water Volume	4.00	@ .201000	Water Volu	060453361T	4	0.201	0.8	R1210	A2MSM	20100917	20101018	0	31 2	2600
27240545	227543	173623	20101021	W	201010	61.00	@ 3.187000		060453361T	61	3.187	194.41	R1210	A2MSM	20100917	20101018	0	31 2	2600
27240545	227543	173623	20101021	W	201010	435.00	@ 2.003000		060453361T	435	2.003	871.31	R1210	A2MSM	20100917	20101018	0	31 2	2600
27240545	227543	173623	20101021	W	201010	1063.00	@ 1.497000		060453361T	1063	1.497	1591.31	R1210	A2MSM	20100917	20101018	0	31 2	2600
27240546	227544	173623	20101021	W	201010 Basic Service			Basic Serv	060450565T	0	0	60.47	R1210	A2M4	20100917	20101018	0	31 1-1/2	2600
27240546	227544	173623	20101021	W	201010 Water Volume	4.00	@ .201000	Water Volu	060450565T	4	0.201	0.8	R1210	A2M4	20100917	20101018	0	31 1-1/2	2600
27240547	227545	173623	20101021	W	201010 Basic Service			Basic Serv	060453367T	0	0	96.74	R1210	A2M4	20100917	20101018	0	31 2	2600
27240547	227545	173623	20101021	W	201010 Water Volume	1.00	@ .201000	Water Volu	060453367T	1	0.201	0.2	R1210	A2M4	20100917	20101018	0	31 2	2600
27240548	227546	173623	20101021	W	201010 Basic Service			Basic Serv	048330642T	0	0	30.22	R1210	A2M4	20100917	20101018	0	31 1	2600
27240549	227547	173623	20101021	W	201010 Basic Service			Basic Serv	060453381T	0	0	96.74	R1210	A2M4	20100917	20101018	0	31 2	2600
27240549	227547	173623	20101021	W	201010 Water Volume	4.00	@ .201000	Water Volu	060453381T	4	0.201	0.8	R1210	A2M4	20100917	20101018	0	31 2	2600
27240549	227547	173623	20101021	W	201010	24.00	@ 3.187000		060453381T	24	3.187	76.49	R1210	A2M4	20100917	20101018	0	31 2	2600
27240550	227548	173623	20101021	W	201010 Basic Service			Basic Serv	060453382T	0	0	96.74	R1210	A2M4	20100917	20101018	0	31 2	2600
27240550	227548	173623	20101021	W	201010 Water Volume	4.00	@ .201000	Water Volu	060453382T	4	0.201	0.8	R1210	A2M4	20100917	20101018	0	31 2	2600
27240550	227548	173623	20101021	W	201010	15.00	@ 3.187000		060453382T	15	3.187	47.81	R1210	A2M4	20100917	20101018	0	31 2	2600
27240551	227549	173623	20101021	W	201010 Basic Service			Basic Serv	060010768T	0	0	96.74	R1210	A2M4	20100917	20101018	0	31 2	2600
27240552	227550	173623	20101021	W	201010 Basic Service			Basic Serv	060383803T	0	0	96.74	R1210	A2M4S	20100917	20101018	0	31 2	2600
27240552	227550	173623	20101021	W	201010 Basic Service			Basic Serv	060171903T	0	0	96.74	R1210	A2MSM	20100917	20101018	0	31 2	2600
27240552	227550	173623	20101021	W	201010 Water Volume	4.00	@ .201000	Water Volu	060171903T	4	0.201	0.8	R1210	A2MSM	20100917	20101018	0	31 2	2600
27240552	227550	173623	20101021	W	201010	61.00	@ 3.187000		060171903T	61	3.187	194.41	R1210	A2MSM	20100917	20101018	0	31 2	2600
27240552	227550	173623	20101021	W	201010	435.00	@ 2.003000		060171903T	435	2.003	871.31	R1210	A2MSM	20100917	20101018	0	31 2	2600
27240552	227550	173623	20101021	W	201010	1117.00	@ 1.497000		060171903T	1117	1.497	1672.15	R1210	A2MSM	20100917	20101018	0	31 2	2600
27633545	196699	173623	20101119	W	201011 Basic Service			Basic Serv	060449735T	0	0	97.35	R1410	A4M4	20101018	20101116	0	29 2	2600
27633545	196699	173623	20101119	W	201011 Water Volume	4.00	@ .202000	Water Volu	060449735T	4	0.202	0.81	R1410	A4M4	20101018	20101116	0	29 2	2600
27633545	196699	173623	20101119	W	201011	6.00	@ 3.207000		060449735T	6	3.207	19.24	R1410	A4M4	20101018	20101116	0	29 2	2600
27633911	227541	173623	20101119	W	201011 Basic Service			Basic Serv	060453370T	0	0	96.74	R1210	A2MSM	20101018	20101116	0	29 2	2600

27633911	227541	173623	20101119	W	201011 Water Volume	4.00 @ .201000	Water Volu	060453370T	4	0.201	0.8 R1210	A2MSM	20101018	20101116	0	29 2	2600
27633911	227541	173623	20101119	W	201011	61.00 @ 3.187000		060453370T	61	3.187	194.41 R1210	A2MSM	20101018	20101116	0	29 2	2600
27633911	227541	173623	20101119	W	201011	435.00 @ 2.003000		060453370T	435	2.003	871.31 R1210	A2MSM	20101018	20101116	0	29 2	2600
27633911	227541	173623	20101119	W	201011	255.00 @ 1.497000		060453370T	255	1.497	381.74 R1210	A2MSM	20101018	20101116	0	29 2	2600
27633911	227541	173623	20101119	W	201011 Basic Service		Basic Serv	060453368T	0	0	96.74 R1210	A2M4S	20101018	20101116	0	29 2	2600
27633912	227542	173623	20101119	W	201011 Basic Service		Basic Serv	048183103T	0	0	30.22 R1210	A2M4	20101018	20101116	0	29 1	2600
27633912	227542	173623	20101119	W	201011 Water Volume	4.00 @ .201000	Water Volu	048183103T	4	0.201	0.8 R1210	A2M4	20101018	20101116	0	29 1	2600
27633912	227542	173623	20101119	W	201011	13.00 @ 3.187000		048183103T	13	3.187	41.43 R1210	A2M4	20101018	20101116	0	29 1	2600
27633913	227543	173623	20101119	W	201011 Basic Service		Basic Serv	060453361T	0	0	96.74 R1210	A2MSM	20101018	20101116	0	29 2	2600
27633913	227543	173623	20101119	W	201011 Water Volume	4.00 @ .201000	Water Volu	060453361T	4	0.201	0.8 R1210	A2MSM	20101018	20101116	0	29 2	2600
27633913	227543	173623	20101119	W	201011	61.00 @ 3.187000		060453361T	61	3.187	194.41 R1210	A2MSM	20101018	20101116	0	29 2	2600
27633913	227543	173623	20101119	W	201011	435.00 @ 2.003000		060453361T	435	2.003	871.31 R1210	A2MSM	20101018	20101116	0	29 2	2600
27633913	227543	173623	20101119	W	201011	1167.00 @ 1.497000		060453361T	1167	1.497	1747 R1210	A2MSM	20101018	20101116	0	29 2	2600
27633913	227543	173623	20101119	W	201011 Basic Service		Basic Serv	060453362T	0	0	96.74 R1210	A2M4S	20101018	20101116	0	29 2	2600
27633914	227544	173623	20101119	W	201011 Basic Service		Basic Serv	060450565T	0	0	60.47 R1210	A2M4	20101018	20101116	0	29 1-1/2	2600
27633914	227544	173623	20101119	W	201011 Water Volume	4.00 @ .201000	Water Volu	060450565T	4	0.201	0.8 R1210	A2M4	20101018	20101116	0	29 1-1/2	2600
27633915	227545	173623	20101119	W	201011 Basic Service		Basic Serv	060453367T	0	0	96.74 R1210	A2M4	20101018	20101116	0	29 2	2600
27633916	227546	173623	20101119	W	201011 Basic Service		Basic Serv	048330642T	0	0	30.22 R1210	A2M4	20101018	20101116	0	29 1	2600
27633917	227547	173623	20101119	W	201011 Basic Service		Basic Serv	060453381T	0	0	96.74 R1210	A2M4	20101018	20101116	0	29 2	2600
27633917	227547	173623	20101119	W	201011 Water Volume	4.00 @ .201000	Water Volu	060453381T	4	0.201	0.8 R1210	A2M4	20101018	20101116	0	29 2	2600
27633917	227547	173623	20101119	W	201011	61.00 @ 3.187000		060453381T	61	3.187	194.41 R1210	A2M4	20101018	20101116	0	29 2	2600
27633917	227547	173623	20101119	W	201011	4.00 @ 2.003000		060453381T	4	2.003	8.01 R1210	A2M4	20101018	20101116	0	29 2	2600
27633918	227548	173623	20101119	W	201011 Basic Service		Basic Serv	060453382T	0	0	96.74 R1210	A2M4	20101018	20101116	0	29 2	2600
27633918	227548	173623	20101119	W	201011 Water Volume	4.00 @ .201000	Water Volu	060453382T	4	0.201	0.8 R1210	A2M4	20101018	20101116	0	29 2	2600
27633918	227548	173623	20101119	W	201011	25.00 @ 3.187000		060453382T	25	3.187	79.68 R1210	A2M4	20101018	20101116	0	29 2	2600
27633919	227549	173623	20101119	W	201011 Basic Service		Basic Serv	060010768T	0	0	96.74 R1210	A2M4	20101018	20101116	0	29 2	2600
27633920	227550	173623	20101119	W	201011 Basic Service		Basic Serv	060171903T	0	0	96.74 R1210	A2MSM	20101018	20101116	0	29 2	2600
27633920	227550	173623	20101119	W	201011 Water Volume	4.00 @ .201000	Water Volu	060171903T	4	0.201	0.8 R1210	A2MSM	20101018	20101116	0	29 2	2600
27633920	227550	173623	20101119	W	201011	61.00 @ 3.187000		060171903T	61	3.187	194.41 R1210	A2MSM	20101018	20101116	0	29 2	2600
27633920	227550	173623	20101119	W	201011	435.00 @ 2.003000		060171903T	435	2.003	871.31 R1210	A2MSM	20101018	20101116	0	29 2	2600
27633920	227550	173623	20101119	W	201011	941.00 @ 1.497000		060171903T	941	1.497	1408.68 R1210	A2MSM	20101018	20101116	0	29 2	2600
27633920	227550	173623	20101119	W	201011 Basic Service		Basic Serv	060383803T	0	0	96.74 R1210	A2M4S	20101018	20101116	0	29 2	2600
27902275	227542	173623	20101220	W	201012 Basic Service		Basic Serv	048183103T	0	0	30.22 R1210	A2M4	20101116	20101215	0	29 1	2600
27902275	227542	173623	20101220	W	201012 Water Volume	4.00 @ .201000	Water Volu	048183103T	4	0.201	0.8 R1210	A2M4	20101116	20101215	0	29 1	2600
27902275	227542	173623	20101220	W	201012	15.00 @ 3.187000		048183103T	15	3.187	47.81 R1210	A2M4	20101116	20101215	0	29 1	2600
27902276	227544	173623	20101220	W	201012 Basic Service		Basic Serv	060450565T	0	0	60.47 R1210	A2M4	20101116	20101215	0	29 1-1/2	2600
27902276	227544	173623	20101220	W	201012 Water Volume	4.00 @ .201000	Water Volu	060450565T	4	0.201	0.8 R1210	A2M4	20101116	20101215	0	29 1-1/2	2600
27902277	227545	173623	20101220	W	201012 Basic Service		Basic Serv	060453367T	0	0	96.74 R1210	A2M4	20101116	20101215	0	29 2	2600
27902278	227546	173623	20101220	W	201012 Basic Service		Basic Serv	048330642T	0	0	30.22 R1210	A2M4	20101116	20101215	0	29 1	2600
27902279	227547	173623	20101220	W	201012 Basic Service		Basic Serv	060453381T	0	0	96.74 R1210	A2M4	20101116	20101215	0	29 2	2600
27902280	227548	173623	20101220	W	201012 Basic Service		Basic Serv	060453382T	0	0	96.74 R1210	A2M4	20101116	20101215	0	29 2	2600
27902281	227549	173623	20101220	W	201012 Basic Service		Basic Serv	060010768T	0	0	96.74 R1210	A2M4	20101116	20101215	0	29 2	2600
27901921	196699	173623	20101220	W	201012 Basic Service		Basic Serv	060449735T	0	0	97.35 R1410	A4M4	20101116	20101215	0	29 2	2600
27918107	227541	173623	20101221	W	201012 Basic Service		Basic Serv	060453370T	0	0	96.74 R1210	A2MSM	20101116	20101215	0	29 2	2600
27918107	227541	173623	20101221	W	201012 Water Volume	4.00 @ .201000	Water Volu	060453370T	4	0.201	0.8 R1210	A2MSM	20101116	20101215	0	29 2	2600
27918107	227541	173623	20101221	W	201012	61.00 @ 3.187000		060453370T	61	3.187	194.41 R1210	A2MSM	20101116	20101215	0	29 2	2600
27918107	227541	173623	20101221	W	201012	435.00 @ 2.003000		060453370T	435	2.003	871.31 R1210	A2MSM	20101116	20101215	0	29 2	2600
27918107	227541	173623	20101221	W	201012	266.00 @ 1.497000		060453370T	266	1.497	398.2 R1210	A2MSM	20101116	20101215	0	29 2	2600
27918107	227541	173623	20101221	W	201012 Basic Service		Basic Serv	060453368T	0	0	96.74 R1210	A2M4S	20101116	20101215	0	29 2	2600
27918108	227543	173623	20101221	W	201012 Basic Service		Basic Serv	060453361T	0	0	96.74 R1210	A2MSM	20101116	20101215	0	29 2	2600

27918108	227543	173623	20101221	W	201012 Water Volume	4.00 @ .201000	Water Volu	060453361T	4	0.201	0.8 R1210	A2MSM	20101116	20101215	0	29 2	2600	
27918108	227543	173623	20101221	W	201012	61.00 @ 3.187000		060453361T	61	3.187	194.41 R1210	A2MSM	20101116	20101215	0	29 2	2600	
27918108	227543	173623	20101221	W	201012	435.00 @ 2.003000		060453361T	435	2.003	871.31 R1210	A2MSM	20101116	20101215	0	29 2	2600	
27918108	227543	173623	20101221	W	201012	1140.00 @ 1.497000		060453361T	1140	1.497	1706.58 R1210	A2MSM	20101116	20101215	0	29 2	2600	
27918108	227543	173623	20101221	W	201012 Basic Service		Basic Serv	060453362T	0	0	96.74 R1210	A2M4S	20101116	20101215	0	29 2	2600	
27918109	227550	173623	20101221	W	201012 Basic Service		Basic Serv	060171903T	0	0	96.74 R1210	A2MSM	20101116	20101215	0	29 2	2600	
27918109	227550	173623	20101221	W	201012 Water Volume	4.00 @ .201000	Water Volu	060171903T	4	0.201	0.8 R1210	A2MSM	20101116	20101215	0	29 2	2600	
27918109	227550	173623	20101221	W	201012	61.00 @ 3.187000		060171903T	61	3.187	194.41 R1210	A2MSM	20101116	20101215	0	29 2	2600	
27918109	227550	173623	20101221	W	201012	435.00 @ 2.003000		060171903T	435	2.003	871.31 R1210	A2MSM	20101116	20101215	0	29 2	2600	
27918109	227550	173623	20101221	W	201012	871.00 @ 1.497000		060171903T	871	1.497	1303.89 R1210	A2MSM	20101116	20101215	0	29 2	2600	
27918109	227550	173623	20101221	W	201012 Basic Service		Basic Serv	060383803T	0	0	96.74 R1210	A2M4S	20101116	20101215	0	29 2	2600	
28197577	227541	173623	20110120	W	201101 Basic Service		Basic Serv	060453370T	0	0	96.74 R1210	A2MSM	20101215	20110117	0	33 2	2600	
28197577	227541	173623	20110120	W	201101 Water Volume	4.00 @ .201000	Water Volu	060453370T	4	0.201	0.8 R1210	A2MSM	20101215	20110117	0	33 2	2600	
28197577	227541	173623	20110120	W	201101	61.00 @ 3.187000		060453370T	61	3.187	194.41 R1210	A2MSM	20101215	20110117	0	33 2	2600	
28197577	227541	173623	20110120	W	201101	435.00 @ 2.003000		060453370T	435	2.003	871.31 R1210	A2MSM	20101215	20110117	0	33 2	2600	
28197577	227541	173623	20110120	W	201101	147.00 @ 1.497000		060453370T	147	1.497	220.06 R1210	A2MSM	20101215	20110117	0	33 2	2600	
28197577	227541	173623	20110120	W	201101 Basic Service		Basic Serv	060453368T	0	0	96.74 R1210	A2M4S	20101215	20110117	0	33 2	2600	
28197578	227542	173623	20110120	W	201101 Basic Service		Basic Serv	048183103T	0	0	30.22 R1210	A2M4	20101215	20110117	0	33 1	2600	
28197578	227542	173623	20110120	W	201101 Water Volume	4.00 @ .201000	Water Volu	048183103T	4	0.201	0.8 R1210	A2M4	20101215	20110117	0	33 1	2600	
28197578	227542	173623	20110120	W	201101	17.00 @ 3.187000		048183103T	17	3.187	54.18 R1210	A2M4	20101215	20110117	0	33 1	2600	
28197579	227543	173623	20110120	W	201101 Basic Service		Basic Serv	060453361T	0	0	96.74 R1210	A2MSM	20101215	20110117	0	33 2	2600	
28197579	227543	173623	20110120	W	201101 Water Volume	4.00 @ .201000	Water Volu	060453361T	4	0.201	0.8 R1210	A2MSM	20101215	20110117	0	33 2	2600	
28197579	227543	173623	20110120	W	201101	61.00 @ 3.187000		060453361T	61	3.187	194.41 R1210	A2MSM	20101215	20110117	0	33 2	2600	
28197579	227543	173623	20110120	W	201101	435.00 @ 2.003000		060453361T	435	2.003	871.31 R1210	A2MSM	20101215	20110117	0	33 2	2600	
28197579	227543	173623	20110120	W	201101	238.00 @ 1.497000		060453361T	238	1.497	356.29 R1210	A2MSM	20101215	20110117	0	33 2	2600	
28197579	227543	173623	20110120	W	201101 Basic Service		Basic Serv	060453362T	0	0	96.74 R1210	A2M4S	20101215	20110117	0	33 2	2600	
28197580	227544	173623	20110120	W	201101 Basic Service		Basic Serv	060450565T	0	0	60.47 R1210	A2M4	20101215	20110117	0	33 1-1/2	2600	
28197580	227544	173623	20110120	W	201101 Water Volume	2.00 @ .201000	Water Volu	060450565T	2	0.201	0.4 R1210	A2M4	20101215	20110117	0	33 1-1/2	2600	
28197581	227545	173623	20110120	W	201101 Basic Service		Basic Serv	060453367T	0	0	96.74 R1210	A2M4	20101215	20110117	0	33 2	2600	
28197582	227546	173623	20110120	W	201101 Basic Service		Basic Serv	048330642T	0	0	30.22 R1210	A2M4	20101215	20110117	0	33 1	2600	
28197583	227547	173623	20110120	W	201101 Basic Service		Basic Serv	060453381T	0	0	96.74 R1210	A2M4	20101215	20110117	0	33 2	2600	
28197584	227548	173623	20110120	W	201101 Basic Service		Basic Serv	060453382T	0	0	96.74 R1210	A2M4	20101215	20110117	0	33 2	2600	
28197586	227550	173623	20110120	W	201101 Basic Service		Basic Serv	060171903T	0	0	109.64 R1210	A2MSM	20101215	20110118	0	34 2	2600	
28197586	227550	173623	20110120	W	201101 Water Volume	4.53 @ .201000	Water Volu	060171903T	4.53	0.201	0.91 R1210	A2MSM	20101215	20110118	0	34 2	2600	
28197586	227550	173623	20110120	W	201101	69.13 @ 3.187000		060171903T	69.13	3.187	220.32 R1210	A2MSM	20101215	20110118	0	34 2	2600	
28197586	227550	173623	20110120	W	201101	493.00 @ 2.003000		060171903T	493	2.003	987.48 R1210	A2MSM	20101215	20110118	0	34 2	2600	
28197586	227550	173623	20110120	W	201101	531.34 @ 1.497000		060171903T	531.34	1.497	795.42 R1210	A2MSM	20101215	20110118	0	34 2	2600	
28197586	227550	173623	20110120	W	201101 Basic Service		Basic Serv	060383803T	0	0	96.74 R1210	A2M4S	20101215	20110117	0	33 2	2600	
28197585	227549	173623	20110120	W	201101 Basic Service		Basic Serv	060010768T	0	0	96.74 R1210	A2M4	20101215	20110117	0	33 2	2600	
28197220	196699	173623	20110120	W	201101 Basic Service		Basic Serv	060449735T	0	0	97.35 R1410	A4M4	20101215	20110117	0	33 2	2600	
28463351	196699	173623	20110218	W	201102 Basic Service		Basic Serv	060449735T	0	0	97.35 R1410	A4M4	20110117	20110215	0	29 2	2600	
28463716	227542	173623	20110218	W	201102 Basic Service		Basic Serv	048183103T	0	0	30.22 R1210	A2M4	20110117	20110215	0	29 1	2600	
28463716	227542	173623	20110218	W	201102 Water Volume	4.00 @ .201000	Water Volu	048183103T	4	0.201	0.8 R1210	A2M4	20110117	20110215	0	29 1	2600	
28463716	227542	173623	20110218	W	201102	17.00 @ 3.187000		048183103T	17	3.187	54.18 R1210	A2M4	20110117	20110215	0	29 1	2600	
28463717	227544	173623	20110218	W	201102 Basic Service		Basic Serv	060450565T	0	0	60.47 R1210	A2M4	20110117	20110215	0	29 1-1/2	2600	
28463717	227544	173623	20110218	W	201102 Water Volume	4.00 @ .201000	Water Volu	060450565T	4	0.201	0.8 R1210	A2M4	20110117	20110215	0	29 1-1/2	2600	
28463718	227545	173623	20110218	W	201102 Basic Service		Basic Serv	060453367T	0	0	96.74 R1210	A2M4	20110117	20110215	0	29 2	2600	
28463719	227546	173623	20110218	W	201102 Basic Service		Basic Serv	048330642T	0	0	30.22 R1210	A2M4	20110117	20110215	0	29 1	2600	
28463720	227547	173623	20110218	W	201102 Basic Service		Basic Serv	060453381T	0	0	96.74 R1210	A2M4	20110117	20110215	0	29 2	2600	
28463721	227548	173623	20110218	W	201102 Basic Service		Basic Serv	060453382T	0	0	96.74 R1210	A2M4	20110117	20110215	0	29 2	2600	

28463722	227549	173623	20110218	W	201102 Basic Service			Basic Serv	060010768T	0	0	96.74	R1210	A2M4	20110117	20110215	0	29	2	2600
28473356	227541	173623	20110221	W	201102 Basic Service			Basic Serv	060453370T	0	0	96.74	R1210	A2MSM	20110117	20110215	0	29	2	2600
28473356	227541	173623	20110221	W	201102 Water Volume	4.00	@ .201000	Water Volu	060453370T	4	0.201	0.8	R1210	A2MSM	20110117	20110215	0	29	2	2600
28473356	227541	173623	20110221	W	201102	61.00	@ 3.187000		060453370T	61	3.187	194.41	R1210	A2MSM	20110117	20110215	0	29	2	2600
28473356	227541	173623	20110221	W	201102	435.00	@ 2.003000		060453370T	435	2.003	871.31	R1210	A2MSM	20110117	20110215	0	29	2	2600
28473356	227541	173623	20110221	W	201102	240.00	@ 1.497000		060453370T	240	1.497	359.28	R1210	A2MSM	20110117	20110215	0	29	2	2600
28473356	227541	173623	20110221	W	201102 Basic Service			Basic Serv	060453368T	0	0	96.74	R1210	A2M4S	20110117	20110215	0	29	2	2600
28473357	227543	173623	20110221	W	201102 Basic Service			Basic Serv	060453361T	0	0	96.74	R1210	A2MSM	20110117	20110215	0	29	2	2600
28473357	227543	173623	20110221	W	201102 Water Volume	4.00	@ .201000	Water Volu	060453361T	4	0.201	0.8	R1210	A2MSM	20110117	20110215	0	29	2	2600
28473357	227543	173623	20110221	W	201102	61.00	@ 3.187000		060453361T	61	3.187	194.41	R1210	A2MSM	20110117	20110215	0	29	2	2600
28473357	227543	173623	20110221	W	201102	435.00	@ 2.003000		060453361T	435	2.003	871.31	R1210	A2MSM	20110117	20110215	0	29	2	2600
28473357	227543	173623	20110221	W	201102	990.00	@ 1.497000		060453361T	990	1.497	1482.03	R1210	A2MSM	20110117	20110215	0	29	2	2600
28473357	227543	173623	20110221	W	201102 Basic Service			Basic Serv	060453362T	0	0	96.74	R1210	A2M4S	20110117	20110215	0	29	2	2600
28473358	227550	173623	20110221	W	201102 Basic Service			Basic Serv	060171903T	0	0	96.74	R1210	A2MSM	20110118	20110215	0	28	2	2600
28473358	227550	173623	20110221	W	201102 Water Volume	4.00	@ .201000	Water Volu	060171903T	4	0.201	0.8	R1210	A2MSM	20110118	20110215	0	28	2	2600
28473358	227550	173623	20110221	W	201102	61.00	@ 3.187000		060171903T	61	3.187	194.41	R1210	A2MSM	20110118	20110215	0	28	2	2600
28473358	227550	173623	20110221	W	201102	435.00	@ 2.003000		060171903T	435	2.003	871.31	R1210	A2MSM	20110118	20110215	0	28	2	2600
28473358	227550	173623	20110221	W	201102	975.00	@ 1.497000		060171903T	975	1.497	1459.58	R1210	A2MSM	20110118	20110215	0	28	2	2600
28473358	227550	173623	20110221	W	201102 Basic Service			Basic Serv	060383803T	0	0	96.74	R1210	A2M4S	20110117	20110215	0	29	2	2600
28734157	196699	173623	20110321	W	201103 Basic Service			Basic Serv	060449735T	0	0	97.35	R1410	A4M4	20110215	20110316	0	29	2	2600
28734501	227541	173623	20110321	W	201103 Basic Service			Basic Serv	060453370T	0	0	96.74	R1210	A2MSM	20110215	20110316	0	29	2	2600
28734501	227541	173623	20110321	W	201103 Water Volume	4.00	@ .201000	Water Volu	060453370T	4	0.201	0.8	R1210	A2MSM	20110215	20110316	0	29	2	2600
28734501	227541	173623	20110321	W	201103	61.00	@ 3.187000		060453370T	61	3.187	194.41	R1210	A2MSM	20110215	20110316	0	29	2	2600
28734501	227541	173623	20110321	W	201103	435.00	@ 2.003000		060453370T	435	2.003	871.31	R1210	A2MSM	20110215	20110316	0	29	2	2600
28734501	227541	173623	20110321	W	201103	214.00	@ 1.497000		060453370T	214	1.497	320.36	R1210	A2MSM	20110215	20110316	0	29	2	2600
28734501	227541	173623	20110321	W	201103 Basic Service			Basic Serv	060453368T	0	0	96.74	R1210	A2M4S	20110215	20110316	0	29	2	2600
28734502	227542	173623	20110321	W	201103 Basic Service			Basic Serv	048183103T	0	0	30.22	R1210	A2M4	20110215	20110316	0	29	1	2600
28734502	227542	173623	20110321	W	201103 Water Volume	4.00	@ .201000	Water Volu	048183103T	4	0.201	0.8	R1210	A2M4	20110215	20110316	0	29	1	2600
28734502	227542	173623	20110321	W	201103	18.00	@ 3.187000		048183103T	18	3.187	57.37	R1210	A2M4	20110215	20110316	0	29	1	2600
28734503	227543	173623	20110321	W	201103 Basic Service			Basic Serv	060453361T	0	0	96.74	R1210	A2MSM	20110215	20110316	0	29	2	2600
28734503	227543	173623	20110321	W	201103 Water Volume	4.00	@ .201000	Water Volu	060453361T	4	0.201	0.8	R1210	A2MSM	20110215	20110316	0	29	2	2600
28734503	227543	173623	20110321	W	201103	61.00	@ 3.187000		060453361T	61	3.187	194.41	R1210	A2MSM	20110215	20110316	0	29	2	2600
28734503	227543	173623	20110321	W	201103	435.00	@ 2.003000		060453361T	435	2.003	871.31	R1210	A2MSM	20110215	20110316	0	29	2	2600
28734503	227543	173623	20110321	W	201103	700.00	@ 1.497000		060453361T	700	1.497	1047.9	R1210	A2MSM	20110215	20110316	0	29	2	2600
28734503	227543	173623	20110321	W	201103 Basic Service			Basic Serv	060453362T	0	0	96.74	R1210	A2M4S	20110215	20110316	0	29	2	2600
28734504	227544	173623	20110321	W	201103 Basic Service			Basic Serv	060450565T	0	0	60.47	R1210	A2M4	20110215	20110316	0	29	1-1/2	2600
28734504	227544	173623	20110321	W	201103 Water Volume	4.00	@ .201000	Water Volu	060450565T	4	0.201	0.8	R1210	A2M4	20110215	20110316	0	29	1-1/2	2600
28734505	227545	173623	20110321	W	201103 Basic Service			Basic Serv	060453367T	0	0	96.74	R1210	A2M4	20110215	20110316	0	29	2	2600
28734506	227546	173623	20110321	W	201103 Basic Service			Basic Serv	048330642T	0	0	30.22	R1210	A2M4	20110215	20110316	0	29	1	2600
28734507	227547	173623	20110321	W	201103 Basic Service			Basic Serv	060453381T	0	0	96.74	R1210	A2M4	20110215	20110316	0	29	2	2600
28734508	227548	173623	20110321	W	201103 Basic Service			Basic Serv	060453382T	0	0	96.74	R1210	A2M4	20110215	20110316	0	29	2	2600
28734509	227549	173623	20110321	W	201103 Basic Service			Basic Serv	060010768T	0	0	96.74	R1210	A2M4	20110215	20110316	0	29	2	2600
28734510	227550	173623	20110321	W	201103 Basic Service			Basic Serv	060171903T	0	0	96.74	R1210	A2MSM	20110215	20110316	0	29	2	2600
28734510	227550	173623	20110321	W	201103 Water Volume	4.00	@ .201000	Water Volu	060171903T	4	0.201	0.8	R1210	A2MSM	20110215	20110316	0	29	2	2600
28734510	227550	173623	20110321	W	201103	61.00	@ 3.187000		060171903T	61	3.187	194.41	R1210	A2MSM	20110215	20110316	0	29	2	2600
28734510	227550	173623	20110321	W	201103	435.00	@ 2.003000		060171903T	435	2.003	871.31	R1210	A2MSM	20110215	20110316	0	29	2	2600
28734510	227550	173623	20110321	W	201103	920.00	@ 1.497000		060171903T	920	1.497	1377.24	R1210	A2MSM	20110215	20110316	0	29	2	2600
28734510	227550	173623	20110321	W	201103 Basic Service			Basic Serv	060383803T	0	0	96.74	R1210	A2M4S	20110215	20110316	0	29	2	2600
29006429	196699	173623	20110419	W	201104 Basic Service			Basic Serv	060449735T	0	0	63.78	R1410	A4M4	20110316	20110404	0.655172	19	2	2600
29006429	196699	173623	20110419	W	201104 Basic Service			Basic Serv	060449735T	0	0	38.69	R1410	A4M4	20110405	20110414	0.344828	10	2	2600
29006771	227541	173623	20110419	W	201104 Basic Service			Basic Serv	060453370T	0	0	63.38	R1210	A2MSM	20110316	20110404	0.655172	19	2	2600
29006771	227541	173623	20110419	W	201104 Water Volume	2.62	@ .201000	Water Volu	060453370T	2.62	0.201	0.53	R1210	A2MSM	20110316	20110404	0.655172	19	2	2600

29006771	227541	173623	20110419	W	201104	39.97 @ 3.187000			060453370T	39.97	3.187	127.38	R1210	A2MSM	20110316	20110404	0.655172	19 2	2600
29006771	227541	173623	20110419	W	201104	285.00 @ 2.003000			060453370T	285	2.003	570.86	R1210	A2MSM	20110316	20110404	0.655172	19 2	2600
29006771	227541	173623	20110419	W	201104	104.17 @ 1.497000			060453370T	104.17	1.497	155.94	R1210	A2MSM	20110316	20110404	0.655172	19 2	2600
29006771	227541	173623	20110419	W	201104 Basic Service			Basic Serv	060453370T	0	0	38.44	R1210	A2MSM	20110405	20110414	0.344828	10 2	2600
29006771	227541	173623	20110419	W	201104 Water Volume	1.38 @ .232000		Water Volu	060453370T	1.38	0.232	0.32	R1210	A2MSM	20110405	20110414	0.344828	10 2	2600
29006771	227541	173623	20110419	W	201104	21.03 @ 3.673000			060453370T	21.03	3.673	77.24	R1210	A2MSM	20110405	20110414	0.344828	10 2	2600
29006771	227541	173623	20110419	W	201104	150.00 @ 2.308000			060453370T	150	2.308	346.2	R1210	A2MSM	20110405	20110414	0.344828	10 2	2600
29006771	227541	173623	20110419	W	201104	54.83 @ 1.725000			060453370T	54.83	1.725	94.58	R1210	A2MSM	20110405	20110414	0.344828	10 2	2600
29006771	227541	173623	20110419	W	201104 Basic Service			Basic Serv	060453368T	0	0	63.38	R1210	A2M4S	20110316	20110404	0.655172	19 2	2600
29006771	227541	173623	20110419	W	201104 Basic Service			Basic Serv	060453368T	0	0	38.44	R1210	A2M4S	20110405	20110414	0.344828	10 2	2600
29006772	227542	173623	20110419	W	201104 Basic Service			Basic Serv	048183103T	0	0	19.8	R1210	A2M4	20110316	20110404	0.655172	19 1	2600
29006772	227542	173623	20110419	W	201104 Water Volume	2.62 @ .201000		Water Volu	048183103T	2.62	0.201	0.53	R1210	A2M4	20110316	20110404	0.655172	19 1	2600
29006772	227542	173623	20110419	W	201104	4.59 @ 3.187000			048183103T	4.59	3.187	14.63	R1210	A2M4	20110316	20110404	0.655172	19 1	2600
29006772	227542	173623	20110419	W	201104 Basic Service			Basic Serv	048183103T	0	0	12.01	R1210	A2M4	20110405	20110414	0.344828	10 1	2600
29006772	227542	173623	20110419	W	201104 Water Volume	1.38 @ .232000		Water Volu	048183103T	1.38	0.232	0.32	R1210	A2M4	20110405	20110414	0.344828	10 1	2600
29006772	227542	173623	20110419	W	201104	2.41 @ 3.673000			048183103T	2.41	3.673	8.85	R1210	A2M4	20110405	20110414	0.344828	10 1	2600
29006773	227543	173623	20110419	W	201104 Basic Service			Basic Serv	060453361T	0	0	63.38	R1210	A2MSM	20110316	20110404	0.655172	19 2	2600
29006773	227543	173623	20110419	W	201104 Water Volume	2.62 @ .201000		Water Volu	060453361T	2.62	0.201	0.53	R1210	A2MSM	20110316	20110404	0.655172	19 2	2600
29006773	227543	173623	20110419	W	201104	39.97 @ 3.187000			060453361T	39.97	3.187	127.38	R1210	A2MSM	20110316	20110404	0.655172	19 2	2600
29006773	227543	173623	20110419	W	201104	285.00 @ 2.003000			060453361T	285	2.003	570.86	R1210	A2MSM	20110316	20110404	0.655172	19 2	2600
29006773	227543	173623	20110419	W	201104	447.48 @ 1.497000			060453361T	447.48	1.497	669.88	R1210	A2MSM	20110316	20110404	0.655172	19 2	2600
29006773	227543	173623	20110419	W	201104 Basic Service			Basic Serv	060453361T	0	0	38.44	R1210	A2MSM	20110405	20110414	0.344828	10 2	2600
29006773	227543	173623	20110419	W	201104 Water Volume	1.38 @ .232000		Water Volu	060453361T	1.38	0.232	0.32	R1210	A2MSM	20110405	20110414	0.344828	10 2	2600
29006773	227543	173623	20110419	W	201104	21.03 @ 3.673000			060453361T	21.03	3.673	77.24	R1210	A2MSM	20110405	20110414	0.344828	10 2	2600
29006773	227543	173623	20110419	W	201104	150.00 @ 2.308000			060453361T	150	2.308	346.2	R1210	A2MSM	20110405	20110414	0.344828	10 2	2600
29006773	227543	173623	20110419	W	201104	235.52 @ 1.725000			060453361T	235.52	1.725	406.27	R1210	A2MSM	20110405	20110414	0.344828	10 2	2600
29006773	227543	173623	20110419	W	201104 Basic Service			Basic Serv	060453362T	0	0	63.38	R1210	A2M4S	20110316	20110404	0.655172	19 2	2600
29006773	227543	173623	20110419	W	201104 Basic Service			Basic Serv	060453362T	0	0	38.44	R1210	A2M4S	20110405	20110414	0.344828	10 2	2600
29006774	227544	173623	20110419	W	201104 Basic Service			Basic Serv	060450565T	0	0	39.62	R1210	A2M4	20110316	20110404	0.655172	19 1-1/2	2600
29006774	227544	173623	20110419	W	201104 Water Volume	2.62 @ .201000		Water Volu	060450565T	2.62	0.201	0.53	R1210	A2M4	20110316	20110404	0.655172	19 1-1/2	2600
29006774	227544	173623	20110419	W	201104 Basic Service			Basic Serv	060450565T	0	0	24.03	R1210	A2M4	20110405	20110414	0.344828	10 1-1/2	2600
29006774	227544	173623	20110419	W	201104 Water Volume	1.38 @ .232000		Water Volu	060450565T	1.38	0.232	0.32	R1210	A2M4	20110405	20110414	0.344828	10 1-1/2	2600
29006775	227545	173623	20110419	W	201104 Basic Service			Basic Serv	060453367T	0	0	63.38	R1210	A2M4	20110316	20110404	0.655172	19 2	2600
29006775	227545	173623	20110419	W	201104 Basic Service			Basic Serv	060453367T	0	0	38.44	R1210	A2M4	20110405	20110414	0.344828	10 2	2600
29006776	227546	173623	20110419	W	201104 Basic Service			Basic Serv	048330642T	0	0	19.8	R1210	A2M4	20110316	20110404	0.655172	19 1	2600
29006776	227546	173623	20110419	W	201104 Basic Service			Basic Serv	048330642T	0	0	12.01	R1210	A2M4	20110405	20110414	0.344828	10 1	2600
29006777	227547	173623	20110419	W	201104 Basic Service			Basic Serv	060453381T	0	0	63.38	R1210	A2M4	20110316	20110404	0.655172	19 2	2600
29006777	227547	173623	20110419	W	201104 Water Volume	2.62 @ .201000		Water Volu	060453381T	2.62	0.201	0.53	R1210	A2M4	20110316	20110404	0.655172	19 2	2600
29006777	227547	173623	20110419	W	201104	30.14 @ 3.187000			060453381T	30.14	3.187	96.06	R1210	A2M4	20110316	20110404	0.655172	19 2	2600
29006777	227547	173623	20110419	W	201104 Basic Service			Basic Serv	060453381T	0	0	38.44	R1210	A2M4	20110405	20110414	0.344828	10 2	2600
29006777	227547	173623	20110419	W	201104 Water Volume	1.38 @ .232000		Water Volu	060453381T	1.38	0.232	0.32	R1210	A2M4	20110405	20110414	0.344828	10 2	2600
29006777	227547	173623	20110419	W	201104	15.86 @ 3.673000			060453381T	15.86	3.673	58.25	R1210	A2M4	20110405	20110414	0.344828	10 2	2600
29006778	227548	173623	20110419	W	201104 Basic Service			Basic Serv	060453382T	0	0	63.38	R1210	A2M4	20110316	20110404	0.655172	19 2	2600
29006778	227548	173623	20110419	W	201104 Water Volume	2.62 @ .201000		Water Volu	060453382T	2.62	0.201	0.53	R1210	A2M4	20110316	20110404	0.655172	19 2	2600
29006778	227548	173623	20110419	W	201104	28.83 @ 3.187000			060453382T	28.83	3.187	91.88	R1210	A2M4	20110316	20110404	0.655172	19 2	2600
29006778	227548	173623	20110419	W	201104 Basic Service			Basic Serv	060453382T	0	0	38.44	R1210	A2M4	20110405	20110414	0.344828	10 2	2600
29006778	227548	173623	20110419	W	201104 Water Volume	1.38 @ .232000		Water Volu	060453382T	1.38	0.232	0.32	R1210	A2M4	20110405	20110414	0.344828	10 2	2600
29006778	227548	173623	20110419	W	201104	15.17 @ 3.673000			060453382T	15.17	3.673	55.72	R1210	A2M4	20110405	20110414	0.344828	10 2	2600
29006779	227549	173623	20110419	W	201104 Basic Service			Basic Serv	060010768T	0	0	63.38	R1210	A2M4	20110316	20110404	0.655172	19 2	2600
29006779	227549	173623	20110419	W	201104 Water Volume	2.62 @ .201000		Water Volu	060010768T	2.62	0.201	0.53	R1210	A2M4	20110316	20110404	0.655172	19 2	2600
29006779	227549	173623	20110419	W	201104	39.97 @ 3.187000			060010768T	39.97	3.187	127.38	R1210	A2M4	20110316	20110404	0.655172	19 2	2600
29006779	227549	173623	20110419	W	201104	217.51 @ 2.003000			060010768T	217.51	2.003	435.67	R1210	A2M4	20110316	20110404	0.655172	19 2	2600
29006779	227549	173623	20110419	W	201104 Basic Service			Basic Serv	060010768T	0	0	38.44	R1210	A2M4	20110405	20110414	0.344828	10 2	2600
29006779	227549	173623	20110419	W	201104 Water Volume	1.38 @ .232000		Water Volu	060010768T	1.38	0.232	0.32	R1210	A2M4	20110405	20110414	0.344828	10 2	2600
29006779	227549	173623	20110419	W	201104	21.03 @ 3.673000			060010768T	21.03	3.673	77.24	R1210	A2M4	20110405	20110414	0.344828	10 2	2600
29006779	227549	173623	20110419	W	201104	114.49 @ 2.308000			060010768T	114.49	2.308	264.24	R1210	A2M4	20110405	20110414	0.344828	10 2	2600
29006780	227550	173623	20110419	W	201104 Basic Service			Basic Serv	060171903T	0	0	63.38	R1210	A2MSM	20110316	20110404	0.655172	19 2	2600
29006780	227550	173623	20110419	W	201104 Water Volume	2.62 @ .201000		Water Volu	060171903T	2.62	0.201	0.53	R1210	A2MSM	20110316	20110404	0.655172	19 2	2600
29006780	227550	173623	20110419	W	201104	39.97 @ 3.187000			060171903T	39.97	3.187	127.38	R1210	A2MSM	20110316	20110404	0.655172	19 2	2600
29006780	227550	173623	20110419	W	201104	285.00 @ 2.003000			060171903T	285	2.003	570.86	R1210	A2MSM	20110316	20110404	0.655172	19 2	2600

29006780	227550	173623	20110419	W	201104	670.89 @ 1.497000		0601719037	670.89	1.497	1004.32	R1210	A2MSM	20110316	20110404	0.655172	19	2	2600
29006780	227550	173623	20110419	W	201104 Basic Service		Basic Serv	0601719037	0	0	38.44	R1210	A2MSM	20110405	20110414	0.344828	10	2	2600
29006780	227550	173623	20110419	W	201104 Water Volume	1.38 @ .232000	Water Volu	0601719037	1.38	0.232	0.32	R1210	A2MSM	20110405	20110414	0.344828	10	2	2600
29006780	227550	173623	20110419	W	201104	21.03 @ 3.673000		0601719037	21.03	3.673	77.24	R1210	A2MSM	20110405	20110414	0.344828	10	2	2600
29006780	227550	173623	20110419	W	201104	150.00 @ 2.308000		0601719037	150	2.308	346.2	R1210	A2MSM	20110405	20110414	0.344828	10	2	2600
29006780	227550	173623	20110419	W	201104	353.11 @ 1.725000		0601719037	353.11	1.725	609.11	R1210	A2MSM	20110405	20110414	0.344828	10	2	2600
29006780	227550	173623	20110419	W	201104 Basic Service		Basic Serv	0603838037	0	0	63.38	R1210	A2M4S	20110316	20110404	0.655172	19	2	2600
29006780	227550	173623	20110419	W	201104 Basic Service		Basic Serv	0603838037	0	0	38.44	R1210	A2M4S	20110405	20110414	0.344828	10	2	2600
29284375	227541	173623	20110519	W	201105 Basic Service		Basic Serv	0604533707	0	0	111.49	R1210	A2MSM	20110414	20110516	0	32	2	2600
29284375	227541	173623	20110519	W	201105 Water Volume	4.00 @ .232000	Water Volu	0604533707	4	0.232	0.93	R1210	A2MSM	20110414	20110516	0	32	2	2600
29284375	227541	173623	20110519	W	201105	61.00 @ 3.673000		0604533707	61	3.673	224.05	R1210	A2MSM	20110414	20110516	0	32	2	2600
29284375	227541	173623	20110519	W	201105	435.00 @ 2.308000		0604533707	435	2.308	1003.98	R1210	A2MSM	20110414	20110516	0	32	2	2600
29284375	227541	173623	20110519	W	201105	24.00 @ 1.725000		0604533707	24	1.725	41.4	R1210	A2MSM	20110414	20110516	0	32	2	2600
29284375	227541	173623	20110519	W	201105 Basic Service		Basic Serv	0604533687	0	0	111.49	R1210	A2M4S	20110414	20110516	0	32	2	2600
29284376	227542	173623	20110519	W	201105 Basic Service		Basic Serv	0481831037	0	0	34.83	R1210	A2M4	20110414	20110516	0	32	1	2600
29284377	227543	173623	20110519	W	201105 Basic Service		Basic Serv	0604533617	0	0	111.49	R1210	A2MSM	20110414	20110516	0	32	2	2600
29284377	227543	173623	20110519	W	201105 Water Volume	4.00 @ .232000	Water Volu	0604533617	4	0.232	0.93	R1210	A2MSM	20110414	20110516	0	32	2	2600
29284377	227543	173623	20110519	W	201105	61.00 @ 3.673000		0604533617	61	3.673	224.05	R1210	A2MSM	20110414	20110516	0	32	2	2600
29284377	227543	173623	20110519	W	201105	435.00 @ 2.308000		0604533617	435	2.308	1003.98	R1210	A2MSM	20110414	20110516	0	32	2	2600
29284377	227543	173623	20110519	W	201105	550.00 @ 1.725000		0604533617	550	1.725	948.75	R1210	A2MSM	20110414	20110516	0	32	2	2600
29284377	227543	173623	20110519	W	201105 Basic Service		Basic Serv	0604533627	0	0	111.49	R1210	A2M4S	20110414	20110516	0	32	2	2600
29284378	227544	173623	20110519	W	201105 Basic Service		Basic Serv	0604505657	0	0	69.69	R1210	A2M4	20110414	20110516	0	32	1-1/2	2600
29284378	227544	173623	20110519	W	201105 Water Volume	4.00 @ .232000	Water Volu	0604505657	4	0.232	0.93	R1210	A2M4	20110414	20110516	0	32	1-1/2	2600
29284379	227545	173623	20110519	W	201105 Basic Service		Basic Serv	0604533677	0	0	111.49	R1210	A2M4	20110414	20110516	0	32	2	2600
29284380	227546	173623	20110519	W	201105 Basic Service		Basic Serv	0483306427	0	0	34.83	R1210	A2M4	20110414	20110516	0	32	1	2600
29284381	227547	173623	20110519	W	201105 Basic Service		Basic Serv	0604533817	0	0	111.49	R1210	A2M4	20110414	20110516	0	32	2	2600
29284381	227547	173623	20110519	W	201105 Water Volume	4.00 @ .232000	Water Volu	0604533817	4	0.232	0.93	R1210	A2M4	20110414	20110516	0	32	2	2600
29284381	227547	173623	20110519	W	201105	61.00 @ 3.673000		0604533817	61	3.673	224.05	R1210	A2M4	20110414	20110516	0	32	2	2600
29284381	227547	173623	20110519	W	201105	50.00 @ 2.308000		0604533817	50	2.308	115.4	R1210	A2M4	20110414	20110516	0	32	2	2600
29284382	227548	173623	20110519	W	201105 Basic Service		Basic Serv	0604533827	0	0	111.49	R1210	A2M4	20110414	20110516	0	32	2	2600
29284382	227548	173623	20110519	W	201105 Water Volume	4.00 @ .232000	Water Volu	0604533827	4	0.232	0.93	R1210	A2M4	20110414	20110516	0	32	2	2600
29284382	227548	173623	20110519	W	201105	55.00 @ 3.673000		0604533827	55	3.673	202.02	R1210	A2M4	20110414	20110516	0	32	2	2600
29284384	227550	173623	20110519	W	201105 Basic Service		Basic Serv	0601719037	0	0	111.49	R1210	A2MSM	20110414	20110516	0	32	2	2600
29284384	227550	173623	20110519	W	201105 Water Volume	4.00 @ .232000	Water Volu	0601719037	4	0.232	0.93	R1210	A2MSM	20110414	20110516	0	32	2	2600
29284384	227550	173623	20110519	W	201105	61.00 @ 3.673000		0601719037	61	3.673	224.05	R1210	A2MSM	20110414	20110516	0	32	2	2600
29284384	227550	173623	20110519	W	201105	435.00 @ 2.308000		0601719037	435	2.308	1003.98	R1210	A2MSM	20110414	20110516	0	32	2	2600
29284384	227550	173623	20110519	W	201105	1044.00 @ 1.725000		0601719037	1044	1.725	1800.9	R1210	A2MSM	20110414	20110516	0	32	2	2600
29284384	227550	173623	20110519	W	201105 Basic Service		Basic Serv	0603838037	0	0	111.49	R1210	A2M4S	20110414	20110516	0	32	2	2600
29284383	227549	173623	20110519	W	201105 Basic Service		Basic Serv	0600107687	0	0	111.49	R1210	A2M4	20110414	20110516	0	32	2	2600
29284383	227549	173623	20110519	W	201105 Water Volume	4.00 @ .232000	Water Volu	0600107687	4	0.232	0.93	R1210	A2M4	20110414	20110516	0	32	2	2600
29284383	227549	173623	20110519	W	201105	61.00 @ 3.673000		0600107687	61	3.673	224.05	R1210	A2M4	20110414	20110516	0	32	2	2600
29284383	227549	173623	20110519	W	201105	372.00 @ 2.308000		0600107687	372	2.308	858.58	R1210	A2M4	20110414	20110516	0	32	2	2600
29284037	196699	173623	20110519	W	201105 Basic Service		Basic Serv	0604497357	0	0	112.2	R1410	A4M4	20110414	20110516	0	32	2	2600
29557923	227541	173623	20110621	W	201106 Basic Service		Basic Serv	0604532377	0	0	111.49	R1210	A2MSM	20110516	20110616	0	31	2	2600
29557923	227541	173623	20110621	W	201106 Water Volume	4.00 @ .232000	Water Volu	0604532377	4	0.232	0.93	R1210	A2MSM	20110516	20110616	0	31	2	2600
29557923	227541	173623	20110621	W	201106	61.00 @ 3.673000		0604532377	61	3.673	224.05	R1210	A2MSM	20110516	20110616	0	31	2	2600
29557923	227541	173623	20110621	W	201106	238.00 @ 2.308000		0604532377	238	2.308	549.3	R1210	A2MSM	20110516	20110616	0	31	2	2600
29557923	227541	173623	20110621	W	201106 Basic Service		Basic Serv	0604498557	0	0	111.49	R1210	A2M4S	20110516	20110616	0	31	2	2600
29557924	227542	173623	20110621	W	201106 Basic Service		Basic Serv	0481831037	0	0	34.83	R1210	A2M4	20110516	20110616	0	31	1	2600
29557925	227543	173623	20110621	W	201106 Basic Service		Basic Serv	0604530327	0	0	111.49	R1210	A2MSM	20110516	20110616	0	31	2	2600
29557925	227543	173623	20110621	W	201106 Water Volume	4.00 @ .232000	Water Volu	0604530327	4	0.232	0.93	R1210	A2MSM	20110516	20110616	0	31	2	2600
29557925	227543	173623	20110621	W	201106	61.00 @ 3.673000		0604530327	61	3.673	224.05	R1210	A2MSM	20110516	20110616	0	31	2	2600
29557925	227543	173623	20110621	W	201106	302.00 @ 2.308000		0604530327	302	2.308	697.02	R1210	A2MSM	20110516	20110616	0	31	2	2600
29557925	227543	173623	20110621	W	201106 Basic Service		Basic Serv	0604530547	0	0	111.49	R1210	A2M4S	20110516	20110616	0	31	2	2600

29557926	227544	173623	20110621	W	201106 Basic Service			Basic Serv	060450524T	0	0	81.31	R1210	A2M4	20110516	20110620	0	35 1-1/2	2600
29557926	227544	173623	20110621	W	201106 Water Volume	4.00	@ .232000	Water Volu	060450524T	4	0.232	0.93	R1210	A2M4	20110516	20110620	0	35 1-1/2	2600
29557927	227545	173623	20110621	W	201106 Basic Service			Basic Serv	060449957T	0	0	111.49	R1210	A2M4	20110516	20110616	0	31 2	2600
29557927	227545	173623	20110621	W	201106 Water Volume	4.00	@ .232000	Water Volu	060449957T	4	0.232	0.93	R1210	A2M4	20110516	20110616	0	31 2	2600
29557927	227545	173623	20110621	W	201106	6.00	@ 3.673000		060449957T	6	3.673	22.04	R1210	A2M4	20110516	20110616	0	31 2	2600
29557928	227547	173623	20110621	W	201106 Basic Service			Basic Serv	060593253T	0	0	111.49	R1210	A2M4	20110516	20110616	0	31 2	2600
29557928	227547	173623	20110621	W	201106 Water Volume	4.00	@ .232000	Water Volu	060593253T	4	0.232	0.93	R1210	A2M4	20110516	20110616	0	31 2	2600
29557928	227547	173623	20110621	W	201106	61.00	@ 3.673000		060593253T	61	3.673	224.05	R1210	A2M4	20110516	20110616	0	31 2	2600
29557928	227547	173623	20110621	W	201106	76.00	@ 2.308000		060593253T	76	2.308	175.41	R1210	A2M4	20110516	20110616	0	31 2	2600
29557929	227548	173623	20110621	W	201106 Basic Service			Basic Serv	060453230T	0	0	111.49	R1210	A2M4	20110516	20110616	0	31 2	2600
29557929	227548	173623	20110621	W	201106 Water Volume	4.00	@ .232000	Water Volu	060453230T	4	0.232	0.93	R1210	A2M4	20110516	20110616	0	31 2	2600
29557929	227548	173623	20110621	W	201106	59.00	@ 3.673000		060453230T	59	3.673	216.71	R1210	A2M4	20110516	20110616	0	31 2	2600
29557931	227550	173623	20110621	W	201106 Basic Service			Basic Serv	060171903T	0	0	111.49	R1210	A2MSM	20110516	20110616	0	31 2	2600
29557931	227550	173623	20110621	W	201106 Water Volume	4.00	@ .232000	Water Volu	060171903T	4	0.232	0.93	R1210	A2MSM	20110516	20110616	0	31 2	2600
29557931	227550	173623	20110621	W	201106	61.00	@ 3.673000		060171903T	61	3.673	224.05	R1210	A2MSM	20110516	20110616	0	31 2	2600
29557931	227550	173623	20110621	W	201106	435.00	@ 2.308000		060171903T	435	2.308	1003.98	R1210	A2MSM	20110516	20110616	0	31 2	2600
29557931	227550	173623	20110621	W	201106	471.00	@ 1.725000		060171903T	471	1.725	812.48	R1210	A2MSM	20110516	20110616	0	31 2	2600
29557931	227550	173623	20110621	W	201106 Basic Service			Basic Serv	060383803T	0	0	111.49	R1210	A2M4S	20110516	20110616	0	31 2	2600
29557930	227549	173623	20110621	W	201106 Basic Service			Basic Serv	060010768T	0	0	111.49	R1210	A2M4	20110516	20110616	0	31 2	2600
29557930	227549	173623	20110621	W	201106 Water Volume	4.00	@ .232000	Water Volu	060010768T	4	0.232	0.93	R1210	A2M4	20110516	20110616	0	31 2	2600
29557930	227549	173623	20110621	W	201106	61.00	@ 3.673000		060010768T	61	3.673	224.05	R1210	A2M4	20110516	20110616	0	31 2	2600
29557930	227549	173623	20110621	W	201106	47.00	@ 2.308000		060010768T	47	2.308	108.48	R1210	A2M4	20110516	20110616	0	31 2	2600
29557596	196699	173623	20110621	W	201106 Basic Service			Basic Serv	060449735T	0	0	112.2	R1410	A4M4	20110516	20110616	0	31 2	2600
29557596	196699	173623	20110621	W	201106 Water Volume	4.00	@ .233000	Water Volu	060449735T	4	0.233	0.93	R1410	A4M4	20110516	20110616	0	31 2	2600
29557596	196699	173623	20110621	W	201106	10.00	@ 3.696000		060449735T	10	3.696	36.96	R1410	A4M4	20110516	20110616	0	31 2	2600
29584422	227546	173623	20110623	W	201106 Basic Service			Basic Serv	048330642T	0	0	44.12	R1210	A2M4	20110516	20110623	0	38 1	2600
29839986	227541	173623	20110722	W	201107 Basic Service			Basic Serv	060453237T	0	0	111.49	R1210	A2MSM	20110616	20110719	0	33 2	2600
29839986	227541	173623	20110722	W	201107 Water Volume	4.00	@ .232000	Water Volu	060453237T	4	0.232	0.93	R1210	A2MSM	20110616	20110719	0	33 2	2600
29839986	227541	173623	20110722	W	201107	61.00	@ 3.673000		060453237T	61	3.673	224.05	R1210	A2MSM	20110616	20110719	0	33 2	2600
29839986	227541	173623	20110722	W	201107	305.00	@ 2.308000		060453237T	305	2.308	703.94	R1210	A2MSM	20110616	20110719	0	33 2	2600
29839986	227541	173623	20110722	W	201107 Basic Service			Basic Serv	060449855T	0	0	111.49	R1210	A2M4S	20110616	20110719	0	33 2	2600
29839987	227542	173623	20110722	W	201107 Basic Service			Basic Serv	048183103T	0	0	34.83	R1210	A2M4	20110616	20110719	0	33 1	2600
29839988	227543	173623	20110722	W	201107 Basic Service			Basic Serv	060453032T	0	0	111.49	R1210	A2MSM	20110616	20110719	0	33 2	2600
29839988	227543	173623	20110722	W	201107 Water Volume	4.00	@ .232000	Water Volu	060453032T	4	0.232	0.93	R1210	A2MSM	20110616	20110719	0	33 2	2600
29839988	227543	173623	20110722	W	201107	61.00	@ 3.673000		060453032T	61	3.673	224.05	R1210	A2MSM	20110616	20110719	0	33 2	2600
29839988	227543	173623	20110722	W	201107	249.00	@ 2.308000		060453032T	249	2.308	574.69	R1210	A2MSM	20110616	20110719	0	33 2	2600
29839988	227543	173623	20110722	W	201107 Basic Service			Basic Serv	060453054T	0	0	111.49	R1210	A2M4S	20110616	20110719	0	33 2	2600
29839989	227544	173623	20110722	W	201107 Basic Service			Basic Serv	060450524T	0	0	69.69	R1210	A2M4	20110620	20110720	0	30 1-1/2	2600
29839989	227544	173623	20110722	W	201107 Water Volume	4.00	@ .232000	Water Volu	060450524T	4	0.232	0.93	R1210	A2M4	20110620	20110720	0	30 1-1/2	2600
29839989	227544	173623	20110722	W	201107	1.00	@ 3.673000		060450524T	1	3.673	3.67	R1210	A2M4	20110620	20110720	0	30 1-1/2	2600
29839990	227545	173623	20110722	W	201107 Basic Service			Basic Serv	060449957T	0	0	111.49	R1210	A2M4	20110616	20110719	0	33 2	2600
29839991	227546	173623	20110722	W	201107 Basic Service			Basic Serv	048330642T	0	0	30.19	R1210	A2M4	20110623	20110719	0	26 1	2600
29839992	227547	173623	20110722	W	201107 Basic Service			Basic Serv	060593253T	0	0	111.49	R1210	A2M4	20110616	20110719	0	33 2	2600
29839992	227547	173623	20110722	W	201107 Water Volume	4.00	@ .232000	Water Volu	060593253T	4	0.232	0.93	R1210	A2M4	20110616	20110719	0	33 2	2600
29839992	227547	173623	20110722	W	201107	61.00	@ 3.673000		060593253T	61	3.673	224.05	R1210	A2M4	20110616	20110719	0	33 2	2600
29839992	227547	173623	20110722	W	201107	135.00	@ 2.308000		060593253T	135	2.308	311.58	R1210	A2M4	20110616	20110719	0	33 2	2600
29839993	227548	173623	20110722	W	201107 Basic Service			Basic Serv	060453230T	0	0	111.49	R1210	A2M4	20110616	20110719	0	33 2	2600
29839993	227548	173623	20110722	W	201107 Water Volume	4.00	@ .232000	Water Volu	060453230T	4	0.232	0.93	R1210	A2M4	20110616	20110719	0	33 2	2600
29839993	227548	173623	20110722	W	201107	61.00	@ 3.673000		060453230T	61	3.673	224.05	R1210	A2M4	20110616	20110719	0	33 2	2600
29839993	227548	173623	20110722	W	201107	3.00	@ 2.308000		060453230T	3	2.308	6.92	R1210	A2M4	20110616	20110719	0	33 2	2600
29839995	227550	173623	20110722	W	201107 Basic Service			Basic Serv	060171903T	0	0	111.49	R1210	A2MSM	20110616	20110719	0	33 2	2600
29839995	227550	173623	20110722	W	201107 Water Volume	4.00	@ .232000	Water Volu	060171903T	4	0.232	0.93	R1210	A2MSM	20110616	20110719	0	33 2	2600
29839995	227550	173623	20110722	W	201107	61.00	@ 3.673000		060171903T	61	3.673	224.05	R1210	A2MSM	20110616	20110719	0	33 2	2600

29839995	227550	173623	20110722	W	201107	435.00 @ 2.308000		0601719037	435	2.308	1003.98	R1210	A2MSM	20110616	20110719	0	33 2	2600
29839995	227550	173623	20110722	W	201107	385.00 @ 1.725000		0601719037	385	1.725	664.13	R1210	A2MSM	20110616	20110719	0	33 2	2600
29839995	227550	173623	20110722	W	201107 Basic Service		Basic Serv	0603838037	0	0	111.49	R1210	A2M4S	20110616	20110719	0	33 2	2600
29839994	227549	173623	20110722	W	201107 Basic Service		Basic Serv	060010768T	0	0	111.49	R1210	A2M4	20110616	20110719	0	33 2	2600
29839673	196699	173623	20110722	W	201107 Basic Service		Basic Serv	0604497357	0	0	112.2	R1410	A4M4	20110616	20110719	0	33 2	2600
29839673	196699	173623	20110722	W	201107 Water Volume	4.00 @ .233000	Water Volu	0604497357	4	0.233	0.93	R1410	A4M4	20110616	20110719	0	33 2	2600
29839673	196699	173623	20110722	W	201107	42.00 @ 3.696000		0604497357	42	3.696	155.23	R1410	A4M4	20110616	20110719	0	33 2	2600
30107305	196699	173623	20110822	W	201108 Basic Service		Basic Serv	0604497357	0	0	112.2	R1410	A4M4	20110719	20110817	0	29 2	2600
30107305	196699	173623	20110822	W	201108 Water Volume	4.00 @ .233000	Water Volu	0604497357	4	0.233	0.93	R1410	A4M4	20110719	20110817	0	29 2	2600
30107305	196699	173623	20110822	W	201108	36.00 @ 3.696000		0604497357	36	3.696	133.06	R1410	A4M4	20110719	20110817	0	29 2	2600
30107612	227541	173623	20110822	W	201108 Basic Service		Basic Serv	0604532377	0	0	111.49	R1210	A2MSM	20110719	20110817	0	29 2	2600
30107612	227541	173623	20110822	W	201108 Water Volume	4.00 @ .232000	Water Volu	0604532377	4	0.232	0.93	R1210	A2MSM	20110719	20110817	0	29 2	2600
30107612	227541	173623	20110822	W	201108	61.00 @ 3.673000		0604532377	61	3.673	224.05	R1210	A2MSM	20110719	20110817	0	29 2	2600
30107612	227541	173623	20110822	W	201108	121.00 @ 2.308000		0604532377	121	2.308	279.27	R1210	A2MSM	20110719	20110817	0	29 2	2600
30107612	227541	173623	20110822	W	201108 Basic Service		Basic Serv	0604498557	0	0	111.49	R1210	A2M4S	20110719	20110817	0	29 2	2600
30107613	227542	173623	20110822	W	201108 Basic Service		Basic Serv	0481831037	0	0	34.83	R1210	A2M4	20110719	20110817	0	29 1	2600
30107614	227543	173623	20110822	W	201108 Basic Service		Basic Serv	0604530327	0	0	111.49	R1210	A2MSM	20110719	20110817	0	29 2	2600
30107614	227543	173623	20110822	W	201108 Water Volume	4.00 @ .232000	Water Volu	0604530327	4	0.232	0.93	R1210	A2MSM	20110719	20110817	0	29 2	2600
30107614	227543	173623	20110822	W	201108	61.00 @ 3.673000		0604530327	61	3.673	224.05	R1210	A2MSM	20110719	20110817	0	29 2	2600
30107614	227543	173623	20110822	W	201108	230.00 @ 2.308000		0604530327	230	2.308	530.84	R1210	A2MSM	20110719	20110817	0	29 2	2600
30107614	227543	173623	20110822	W	201108 Basic Service		Basic Serv	0604530547	0	0	111.49	R1210	A2M4S	20110719	20110817	0	29 2	2600
30107615	227544	173623	20110822	W	201108 Basic Service		Basic Serv	0604505247	0	0	69.69	R1210	A2M4	20110720	20110817	0	28 1-1/2	2600
30107615	227544	173623	20110822	W	201108 Water Volume	4.00 @ .232000	Water Volu	0604505247	4	0.232	0.93	R1210	A2M4	20110720	20110817	0	28 1-1/2	2600
30107615	227544	173623	20110822	W	201108	1.00 @ 3.673000		0604505247	1	3.673	3.67	R1210	A2M4	20110720	20110817	0	28 1-1/2	2600
30107616	227545	173623	20110822	W	201108 Basic Service		Basic Serv	0604499577	0	0	111.49	R1210	A2M4	20110719	20110817	0	29 2	2600
30107617	227546	173623	20110822	W	201108 Basic Service		Basic Serv	0483306427	0	0	34.83	R1210	A2M4	20110719	20110817	0	29 1	2600
30107618	227547	173623	20110822	W	201108 Basic Service		Basic Serv	0605932537	0	0	111.49	R1210	A2M4	20110719	20110817	0	29 2	2600
30107618	227547	173623	20110822	W	201108 Water Volume	4.00 @ .232000	Water Volu	0605932537	4	0.232	0.93	R1210	A2M4	20110719	20110817	0	29 2	2600
30107618	227547	173623	20110822	W	201108	61.00 @ 3.673000		0605932537	61	3.673	224.05	R1210	A2M4	20110719	20110817	0	29 2	2600
30107618	227547	173623	20110822	W	201108	135.00 @ 2.308000		0605932537	135	2.308	311.58	R1210	A2M4	20110719	20110817	0	29 2	2600
30107619	227548	173623	20110822	W	201108 Basic Service		Basic Serv	0604532307	0	0	111.49	R1210	A2M4	20110719	20110817	0	29 2	2600
30107619	227548	173623	20110822	W	201108 Water Volume	4.00 @ .232000	Water Volu	0604532307	4	0.232	0.93	R1210	A2M4	20110719	20110817	0	29 2	2600
30107619	227548	173623	20110822	W	201108	61.00 @ 3.673000		0604532307	61	3.673	224.05	R1210	A2M4	20110719	20110817	0	29 2	2600
30107619	227548	173623	20110822	W	201108	55.00 @ 2.308000		0604532307	55	2.308	126.94	R1210	A2M4	20110719	20110817	0	29 2	2600
30107620	227549	173623	20110822	W	201108 Basic Service		Basic Serv	060010768T	0	0	111.49	R1210	A2M4	20110719	20110817	0	29 2	2600
30107621	227550	173623	20110822	W	201108 Basic Service		Basic Serv	0601719037	0	0	111.49	R1210	A2MSM	20110719	20110817	0	29 2	2600
30107621	227550	173623	20110822	W	201108 Water Volume	4.00 @ .232000	Water Volu	0601719037	4	0.232	0.93	R1210	A2MSM	20110719	20110817	0	29 2	2600
30107621	227550	173623	20110822	W	201108	61.00 @ 3.673000		0601719037	61	3.673	224.05	R1210	A2MSM	20110719	20110817	0	29 2	2600
30107621	227550	173623	20110822	W	201108	435.00 @ 2.308000		0601719037	435	2.308	1003.98	R1210	A2MSM	20110719	20110817	0	29 2	2600
30107621	227550	173623	20110822	W	201108	365.00 @ 1.725000		0601719037	365	1.725	629.63	R1210	A2MSM	20110719	20110817	0	29 2	2600
30107621	227550	173623	20110822	W	201108 Basic Service		Basic Serv	0603838037	0	0	111.49	R1210	A2M4S	20110719	20110817	0	29 2	2600
30404696	196699	173623	20110922	W	201109 Basic Service		Basic Serv	0604497357	0	0	112.2	R1410	A4M4	20110817	20110919	0	33 2	2600
30404696	196699	173623	20110922	W	201109 Water Volume	4.00 @ .233000	Water Volu	0604497357	4	0.233	0.93	R1410	A4M4	20110817	20110919	0	33 2	2600
30404696	196699	173623	20110922	W	201109	43.00 @ 3.696000		0604497357	43	3.696	158.93	R1410	A4M4	20110817	20110919	0	33 2	2600
30405002	227541	173623	20110922	W	201109 Basic Service		Basic Serv	0604532377	0	0	111.49	R1210	A2MSM	20110817	20110919	0	33 2	2600
30405002	227541	173623	20110922	W	201109 Water Volume	4.00 @ .232000	Water Volu	0604532377	4	0.232	0.93	R1210	A2MSM	20110817	20110919	0	33 2	2600
30405002	227541	173623	20110922	W	201109	61.00 @ 3.673000		0604532377	61	3.673	224.05	R1210	A2MSM	20110817	20110919	0	33 2	2600
30405002	227541	173623	20110922	W	201109	435.00 @ 2.308000		0604532377	435	2.308	1003.98	R1210	A2MSM	20110817	20110919	0	33 2	2600
30405002	227541	173623	20110922	W	201109	287.00 @ 1.725000		0604532377	287	1.725	495.08	R1210	A2MSM	20110817	20110919	0	33 2	2600
30405002	227541	173623	20110922	W	201109 Basic Service		Basic Serv	0604498557	0	0	111.49	R1210	A2M4S	20110817	20110919	0	33 2	2600
30405003	227542	173623	20110922	W	201109 Basic Service		Basic Serv	0481831037	0	0	34.83	R1210	A2M4	20110817	20110919	0	33 1	2600
30405004	227543	173623	20110922	W	201109 Basic Service		Basic Serv	0604530327	0	0	111.49	R1210	A2MSM	20110817	20110919	0	33 2	2600

30405004	227543	173623	20110922	W	201109 Water Volume	4.00 @ .232000	Water Volu	060453032T	4	0.232	0.93	R1210	A2MSM	20110817	20110919	0	33 2	2600
30405004	227543	173623	20110922	W	201109	61.00 @ 3.673000		060453032T	61	3.673	224.05	R1210	A2MSM	20110817	20110919	0	33 2	2600
30405004	227543	173623	20110922	W	201109	435.00 @ 2.308000		060453032T	435	2.308	1003.98	R1210	A2MSM	20110817	20110919	0	33 2	2600
30405004	227543	173623	20110922	W	201109	931.00 @ 1.725000		060453032T	931	1.725	1605.98	R1210	A2MSM	20110817	20110919	0	33 2	2600
30405004	227543	173623	20110922	W	201109 Basic Service		Basic Serv	060453054T	0	0	111.49	R1210	A2M4S	20110817	20110919	0	33 2	2600
30405005	227544	173623	20110922	W	201109 Basic Service		Basic Serv	060450524T	0	0	69.69	R1210	A2M4	20110817	20110919	0	33 1-1/2	2600
30405005	227544	173623	20110922	W	201109 Water Volume	4.00 @ .232000	Water Volu	060450524T	4	0.232	0.93	R1210	A2M4	20110817	20110919	0	33 1-1/2	2600
30405005	227544	173623	20110922	W	201109	1.00 @ 3.673000		060450524T	1	3.673	3.67	R1210	A2M4	20110817	20110919	0	33 1-1/2	2600
30405006	227545	173623	20110922	W	201109 Basic Service		Basic Serv	060449957T	0	0	111.49	R1210	A2M4	20110817	20110919	0	33 2	2600
30405007	227546	173623	20110922	W	201109 Basic Service		Basic Serv	048330642T	0	0	34.83	R1210	A2M4	20110817	20110919	0	33 1	2600
30405008	227547	173623	20110922	W	201109 Basic Service		Basic Serv	060593253T	0	0	111.49	R1210	A2M4	20110817	20110919	0	33 2	2600
30405008	227547	173623	20110922	W	201109 Water Volume	4.00 @ .232000	Water Volu	060593253T	4	0.232	0.93	R1210	A2M4	20110817	20110919	0	33 2	2600
30405008	227547	173623	20110922	W	201109	61.00 @ 3.673000		060593253T	61	3.673	224.05	R1210	A2M4	20110817	20110919	0	33 2	2600
30405008	227547	173623	20110922	W	201109	221.00 @ 2.308000		060593253T	221	2.308	510.07	R1210	A2M4	20110817	20110919	0	33 2	2600
30405009	227548	173623	20110922	W	201109 Basic Service		Basic Serv	060453230T	0	0	111.49	R1210	A2M4	20110817	20110919	0	33 2	2600
30405009	227548	173623	20110922	W	201109 Water Volume	4.00 @ .232000	Water Volu	060453230T	4	0.232	0.93	R1210	A2M4	20110817	20110919	0	33 2	2600
30405009	227548	173623	20110922	W	201109	60.00 @ 3.673000		060453230T	60	3.673	220.38	R1210	A2M4	20110817	20110919	0	33 2	2600
30405010	227549	173623	20110922	W	201109 Basic Service		Basic Serv	060010768T	0	0	111.49	R1210	A2M4	20110817	20110919	0	33 2	2600
30405011	227550	173623	20110922	W	201109 Basic Service		Basic Serv	060171903T	0	0	111.49	R1210	A2MSM	20110817	20110919	0	33 2	2600
30405011	227550	173623	20110922	W	201109 Water Volume	4.00 @ .232000	Water Volu	060171903T	4	0.232	0.93	R1210	A2MSM	20110817	20110919	0	33 2	2600
30405011	227550	173623	20110922	W	201109	61.00 @ 3.673000		060171903T	61	3.673	224.05	R1210	A2MSM	20110817	20110919	0	33 2	2600
30405011	227550	173623	20110922	W	201109	435.00 @ 2.308000		060171903T	435	2.308	1003.98	R1210	A2MSM	20110817	20110919	0	33 2	2600
30405011	227550	173623	20110922	W	201109	1161.00 @ 1.725000		060171903T	1161	1.725	2002.73	R1210	A2MSM	20110817	20110919	0	33 2	2600
30405011	227550	173623	20110922	W	201109 Basic Service		Basic Serv	060383803T	0	0	111.49	R1210	A2M4S	20110817	20110919	0	33 2	2600
30675291	196699	173623	20111021	W	201110 Basic Service		Basic Serv	060449735T	0	0	112.2	R1410	A4M4	20110919	20111018	0	29 2	2600
30675291	196699	173623	20111021	W	201110 Water Volume	4.00 @ .233000	Water Volu	060449735T	4	0.233	0.93	R1410	A4M4	20110919	20111018	0	29 2	2600
30675291	196699	173623	20111021	W	201110	38.00 @ 3.696000		060449735T	38	3.696	140.45	R1410	A4M4	20110919	20111018	0	29 2	2600
30675599	227541	173623	20111021	W	201110 Basic Service		Basic Serv	060453237T	0	0	111.49	R1210	A2MSM	20110919	20111018	0	29 2	2600
30675599	227541	173623	20111021	W	201110 Water Volume	4.00 @ .232000	Water Volu	060453237T	4	0.232	0.93	R1210	A2MSM	20110919	20111018	0	29 2	2600
30675599	227541	173623	20111021	W	201110	61.00 @ 3.673000		060453237T	61	3.673	224.05	R1210	A2MSM	20110919	20111018	0	29 2	2600
30675599	227541	173623	20111021	W	201110	435.00 @ 2.308000		060453237T	435	2.308	1003.98	R1210	A2MSM	20110919	20111018	0	29 2	2600
30675599	227541	173623	20111021	W	201110	262.00 @ 1.725000		060453237T	262	1.725	451.95	R1210	A2MSM	20110919	20111018	0	29 2	2600
30675599	227541	173623	20111021	W	201110 Basic Service		Basic Serv	060449855T	0	0	111.49	R1210	A2M4S	20110919	20111018	0	29 2	2600
30675600	227542	173623	20111021	W	201110 Basic Service		Basic Serv	048183103T	0	0	34.83	R1210	A2M4	20110919	20111018	0	29 1	2600
30675601	227543	173623	20111021	W	201110 Basic Service		Basic Serv	060453032T	0	0	111.49	R1210	A2MSM	20110919	20111018	0	29 2	2600
30675601	227543	173623	20111021	W	201110 Water Volume	4.00 @ .232000	Water Volu	060453032T	4	0.232	0.93	R1210	A2MSM	20110919	20111018	0	29 2	2600
30675601	227543	173623	20111021	W	201110	61.00 @ 3.673000		060453032T	61	3.673	224.05	R1210	A2MSM	20110919	20111018	0	29 2	2600
30675601	227543	173623	20111021	W	201110	435.00 @ 2.308000		060453032T	435	2.308	1003.98	R1210	A2MSM	20110919	20111018	0	29 2	2600
30675601	227543	173623	20111021	W	201110	978.00 @ 1.725000		060453032T	978	1.725	1687.05	R1210	A2MSM	20110919	20111018	0	29 2	2600
30675601	227543	173623	20111021	W	201110 Basic Service		Basic Serv	060453054T	0	0	111.49	R1210	A2M4S	20110919	20111018	0	29 2	2600
30675602	227544	173623	20111021	W	201110 Basic Service		Basic Serv	060450524T	0	0	69.69	R1210	A2M4	20110919	20111018	0	29 1-1/2	2600
30675602	227544	173623	20111021	W	201110 Water Volume	4.00 @ .232000	Water Volu	060450524T	4	0.232	0.93	R1210	A2M4	20110919	20111018	0	29 1-1/2	2600
30675603	227545	173623	20111021	W	201110 Basic Service		Basic Serv	060449957T	0	0	111.49	R1210	A2M4	20110919	20111018	0	29 2	2600
30675604	227546	173623	20111021	W	201110 Basic Service		Basic Serv	048330642T	0	0	34.83	R1210	A2M4	20110919	20111018	0	29 1	2600
30675605	227547	173623	20111021	W	201110 Basic Service		Basic Serv	060593253T	0	0	111.49	R1210	A2M4	20110919	20111018	0	29 2	2600
30675605	227547	173623	20111021	W	201110 Water Volume	4.00 @ .232000	Water Volu	060593253T	4	0.232	0.93	R1210	A2M4	20110919	20111018	0	29 2	2600
30675605	227547	173623	20111021	W	201110	61.00 @ 3.673000		060593253T	61	3.673	224.05	R1210	A2M4	20110919	20111018	0	29 2	2600
30675605	227547	173623	20111021	W	201110	210.00 @ 2.308000		060593253T	210	2.308	484.68	R1210	A2M4	20110919	20111018	0	29 2	2600
30675606	227548	173623	20111021	W	201110 Basic Service		Basic Serv	060453230T	0	0	111.49	R1210	A2M4	20110919	20111018	0	29 2	2600
30675606	227548	173623	20111021	W	201110 Water Volume	4.00 @ .232000	Water Volu	060453230T	4	0.232	0.93	R1210	A2M4	20110919	20111018	0	29 2	2600
30675606	227548	173623	20111021	W	201110	61.00 @ 3.673000		060453230T	61	3.673	224.05	R1210	A2M4	20110919	20111018	0	29 2	2600
30675606	227548	173623	20111021	W	201110	14.00 @ 2.308000		060453230T	14	2.308	32.31	R1210	A2M4	20110919	20111018	0	29 2	2600

30675607	227549	173623	20111021	W	201110 Basic Service			Basic Serv	060010768T	0	0	111.49	R1210	A2M4	20110919	20111018	0	29 2	2600
30675608	227550	173623	20111021	W	201110 Basic Service			Basic Serv	060171903T	0	0	111.49	R1210	A2MSM	20110919	20111018	0	29 2	2600
30675608	227550	173623	20111021	W	201110 Water Volume	4.00	@ .232000	Water Volu	060171903T	4	0.232	0.93	R1210	A2MSM	20110919	20111018	0	29 2	2600
30675608	227550	173623	20111021	W	201110	61.00	@ 3.673000		060171903T	61	3.673	224.05	R1210	A2MSM	20110919	20111018	0	29 2	2600
30675608	227550	173623	20111021	W	201110	435.00	@ 2.308000		060171903T	435	2.308	1003.98	R1210	A2MSM	20110919	20111018	0	29 2	2600
30675608	227550	173623	20111021	W	201110	1176.00	@ 1.725000		060171903T	1176	1.725	2028.6	R1210	A2MSM	20110919	20111018	0	29 2	2600
30675608	227550	173623	20111021	W	201110 Basic Service			Basic Serv	060383803T	0	0	111.49	R1210	A2M4S	20110919	20111018	0	29 2	2600
30961184	196699	173623	20111121	W	201111 Basic Service			Basic Serv	060449735T	0	0	112.2	R1410	A4M4	20111018	20111116	0	29 2	2600
30961184	196699	173623	20111121	W	201111 Water Volume	4.00	@ .233000	Water Volu	060449735T	4	0.233	0.93	R1410	A4M4	20111018	20111116	0	29 2	2600
30961184	196699	173623	20111121	W	201111	10.00	@ 3.696000		060449735T	10	3.696	36.96	R1410	A4M4	20111018	20111116	0	29 2	2600
30961492	227541	173623	20111121	W	201111 Basic Service			Basic Serv	060453237T	0	0	111.49	R1210	A2MSM	20111018	20111116	0	29 2	2600
30961492	227541	173623	20111121	W	201111 Water Volume	4.00	@ .232000	Water Volu	060453237T	4	0.232	0.93	R1210	A2MSM	20111018	20111116	0	29 2	2600
30961492	227541	173623	20111121	W	201111	61.00	@ 3.673000		060453237T	61	3.673	224.05	R1210	A2MSM	20111018	20111116	0	29 2	2600
30961492	227541	173623	20111121	W	201111	435.00	@ 2.308000		060453237T	435	2.308	1003.98	R1210	A2MSM	20111018	20111116	0	29 2	2600
30961492	227541	173623	20111121	W	201111	178.00	@ 1.725000		060453237T	178	1.725	307.05	R1210	A2MSM	20111018	20111116	0	29 2	2600
30961492	227541	173623	20111121	W	201111 Basic Service			Basic Serv	060449855T	0	0	111.49	R1210	A2M4S	20111018	20111116	0	29 2	2600
30961493	227542	173623	20111121	W	201111 Basic Service			Basic Serv	048183103T	0	0	34.83	R1210	A2M4	20111018	20111116	0	29 1	2600
30961494	227543	173623	20111121	W	201111 Basic Service			Basic Serv	060453032T	0	0	111.49	R1210	A2MSM	20111018	20111116	0	29 2	2600
30961494	227543	173623	20111121	W	201111 Water Volume	4.00	@ .232000	Water Volu	060453032T	4	0.232	0.93	R1210	A2MSM	20111018	20111116	0	29 2	2600
30961494	227543	173623	20111121	W	201111	61.00	@ 3.673000		060453032T	61	3.673	224.05	R1210	A2MSM	20111018	20111116	0	29 2	2600
30961494	227543	173623	20111121	W	201111	435.00	@ 2.308000		060453032T	435	2.308	1003.98	R1210	A2MSM	20111018	20111116	0	29 2	2600
30961494	227543	173623	20111121	W	201111	744.00	@ 1.725000		060453032T	744	1.725	1283.4	R1210	A2MSM	20111018	20111116	0	29 2	2600
30961494	227543	173623	20111121	W	201111 Basic Service			Basic Serv	060453054T	0	0	111.49	R1210	A2M4S	20111018	20111116	0	29 2	2600
30961495	227544	173623	20111121	W	201111 Basic Service			Basic Serv	060450524T	0	0	69.69	R1210	A2M4	20111018	20111116	0	29 1-1/2	2600
30961495	227544	173623	20111121	W	201111 Water Volume	4.00	@ .232000	Water Volu	060450524T	4	0.232	0.93	R1210	A2M4	20111018	20111116	0	29 1-1/2	2600
30961496	227545	173623	20111121	W	201111 Basic Service			Basic Serv	060449957T	0	0	111.49	R1210	A2M4	20111018	20111116	0	29 2	2600
30961497	227546	173623	20111121	W	201111 Basic Service			Basic Serv	048330642T	0	0	34.83	R1210	A2M4	20111018	20111116	0	29 1	2600
30961498	227547	173623	20111121	W	201111 Basic Service			Basic Serv	060593253T	0	0	111.49	R1210	A2M4	20111018	20111116	0	29 2	2600
30961498	227547	173623	20111121	W	201111 Water Volume	4.00	@ .232000	Water Volu	060593253T	4	0.232	0.93	R1210	A2M4	20111018	20111116	0	29 2	2600
30961498	227547	173623	20111121	W	201111	61.00	@ 3.673000		060593253T	61	3.673	224.05	R1210	A2M4	20111018	20111116	0	29 2	2600
30961498	227547	173623	20111121	W	201111	209.00	@ 2.308000		060593253T	209	2.308	482.37	R1210	A2M4	20111018	20111116	0	29 2	2600
30961499	227548	173623	20111121	W	201111 Basic Service			Basic Serv	060453230T	0	0	111.49	R1210	A2M4	20111018	20111116	0	29 2	2600
30961499	227548	173623	20111121	W	201111 Water Volume	4.00	@ .232000	Water Volu	060453230T	4	0.232	0.93	R1210	A2M4	20111018	20111116	0	29 2	2600
30961499	227548	173623	20111121	W	201111	39.00	@ 3.673000		060453230T	39	3.673	143.25	R1210	A2M4	20111018	20111116	0	29 2	2600
30961500	227549	173623	20111121	W	201111 Basic Service			Basic Serv	060010768T	0	0	111.49	R1210	A2M4	20111018	20111116	0	29 2	2600
30961501	227550	173623	20111121	W	201111 Basic Service			Basic Serv	060171903T	0	0	111.49	R1210	A2MSM	20111018	20111116	0	29 2	2600
30961501	227550	173623	20111121	W	201111 Water Volume	4.00	@ .232000	Water Volu	060171903T	4	0.232	0.93	R1210	A2MSM	20111018	20111116	0	29 2	2600
30961501	227550	173623	20111121	W	201111	61.00	@ 3.673000		060171903T	61	3.673	224.05	R1210	A2MSM	20111018	20111116	0	29 2	2600
30961501	227550	173623	20111121	W	201111	435.00	@ 2.308000		060171903T	435	2.308	1003.98	R1210	A2MSM	20111018	20111116	0	29 2	2600
30961501	227550	173623	20111121	W	201111	1233.00	@ 1.725000		060171903T	1233	1.725	2126.93	R1210	A2MSM	20111018	20111116	0	29 2	2600
30961501	227550	173623	20111121	W	201111 Basic Service			Basic Serv	060383803T	0	0	111.49	R1210	A2M4S	20111018	20111116	0	29 2	2600
31243624	227541	173623	20111220	W	201112 Basic Service			Basic Serv	060453237T	0	0	111.49	R1210	A2MSM	20111116	20111215	0	29 2	2600
31243624	227541	173623	20111220	W	201112 Water Volume	4.00	@ .232000	Water Volu	060453237T	4	0.232	0.93	R1210	A2MSM	20111116	20111215	0	29 2	2600
31243624	227541	173623	20111220	W	201112	61.00	@ 3.673000		060453237T	61	3.673	224.05	R1210	A2MSM	20111116	20111215	0	29 2	2600
31243624	227541	173623	20111220	W	201112	435.00	@ 2.308000		060453237T	435	2.308	1003.98	R1210	A2MSM	20111116	20111215	0	29 2	2600
31243624	227541	173623	20111220	W	201112	50.00	@ 1.725000		060453237T	50	1.725	86.25	R1210	A2MSM	20111116	20111215	0	29 2	2600
31243624	227541	173623	20111220	W	201112 Basic Service			Basic Serv	060449855T	0	0	111.49	R1210	A2M4S	20111116	20111215	0	29 2	2600
31243625	227542	173623	20111220	W	201112 Basic Service			Basic Serv	048183103T	0	0	34.83	R1210	A2M4	20111116	20111215	0	29 1	2600
31243626	227543	173623	20111220	W	201112 Basic Service			Basic Serv	060453032T	0	0	111.49	R1210	A2MSM	20111116	20111215	0	29 2	2600
31243626	227543	173623	20111220	W	201112 Water Volume	4.00	@ .232000	Water Volu	060453032T	4	0.232	0.93	R1210	A2MSM	20111116	20111215	0	29 2	2600
31243626	227543	173623	20111220	W	201112	61.00	@ 3.673000		060453032T	61	3.673	224.05	R1210	A2MSM	20111116	20111215	0	29 2	2600
31243626	227543	173623	20111220	W	201112	435.00	@ 2.308000		060453032T	435	2.308	1003.98	R1210	A2MSM	20111116	20111215	0	29 2	2600
31243626	227543	173623	20111220	W	201112	510.00	@ 1.725000		060453032T	510	1.725	879.75	R1210	A2MSM	20111116	20111215	0	29 2	2600
31243626	227543	173623	20111220	W	201112 Basic Service			Basic Serv	060453054T	0	0	111.49	R1210	A2M4S	20111116	20111215	0	29 2	2600

31243627	227544	173623	20111220	W	201112 Basic Service				Basic Serv	060450524T	0	0	69.69	R1210	A2M4	20111116	20111215	0	29 1-1/2	2600
31243627	227544	173623	20111220	W	201112 Water Volume	3.00	@	.232000	Water Volu	060450524T	3	0.232	0.7	R1210	A2M4	20111116	20111215	0	29 1-1/2	2600
31243628	227545	173623	20111220	W	201112 Basic Service				Basic Serv	060449957T	0	0	111.49	R1210	A2M4	20111116	20111215	0	29 2	2600
31243629	227546	173623	20111220	W	201112 Basic Service				Basic Serv	048330642T	0	0	34.83	R1210	A2M4	20111116	20111215	0	29 1	2600
31243630	227547	173623	20111220	W	201112 Basic Service				Basic Serv	060593253T	0	0	111.49	R1210	A2M4	20111116	20111215	0	29 2	2600
31243630	227547	173623	20111220	W	201112 Water Volume	4.00	@	.232000	Water Volu	060593253T	4	0.232	0.93	R1210	A2M4	20111116	20111215	0	29 2	2600
31243630	227547	173623	20111220	W	201112	61.00	@	3.673000		060593253T	61	3.673	224.05	R1210	A2M4	20111116	20111215	0	29 2	2600
31243630	227547	173623	20111220	W	201112	64.00	@	2.308000		060593253T	64	2.308	147.71	R1210	A2M4	20111116	20111215	0	29 2	2600
31243631	227548	173623	20111220	W	201112 Basic Service				Basic Serv	060453230T	0	0	111.49	R1210	A2M4	20111116	20111215	0	29 2	2600
31243631	227548	173623	20111220	W	201112 Water Volume	4.00	@	.232000	Water Volu	060453230T	4	0.232	0.93	R1210	A2M4	20111116	20111215	0	29 2	2600
31243631	227548	173623	20111220	W	201112	15.00	@	3.673000		060453230T	15	3.673	55.1	R1210	A2M4	20111116	20111215	0	29 2	2600
31243633	227550	173623	20111220	W	201112 Basic Service				Basic Serv	060171903T	0	0	111.49	R1210	A2MSM	20111116	20111215	0	29 2	2600
31243633	227550	173623	20111220	W	201112 Water Volume	4.00	@	.232000	Water Volu	060171903T	4	0.232	0.93	R1210	A2MSM	20111116	20111215	0	29 2	2600
31243633	227550	173623	20111220	W	201112	61.00	@	3.673000		060171903T	61	3.673	224.05	R1210	A2MSM	20111116	20111215	0	29 2	2600
31243633	227550	173623	20111220	W	201112	435.00	@	2.308000		060171903T	435	2.308	1003.98	R1210	A2MSM	20111116	20111215	0	29 2	2600
31243633	227550	173623	20111220	W	201112	1055.00	@	1.725000		060171903T	1055	1.725	1819.88	R1210	A2MSM	20111116	20111215	0	29 2	2600
31243633	227550	173623	20111220	W	201112 Basic Service				Basic Serv	060383803T	0	0	111.49	R1210	A2M4S	20111116	20111215	0	29 2	2600
31243632	227549	173623	20111220	W	201112 Basic Service				Basic Serv	060010768T	0	0	111.49	R1210	A2M4	20111116	20111215	0	29 2	2600
31243327	196699	173623	20111220	W	201112 Basic Service				Basic Serv	060449735T	0	0	112.2	R1410	A4M4	20111116	20111215	0	29 2	2600
21040660	224620	189750	20081121	W	200811 Basic Service				Basic Serv	060440657T	0	0	64.9	R1410	A4M4S	20081030	20081119	0	20 2	2600
21040660	224620	189750	20081121	W	200811 Basic Service				Basic Serv	060440689T	0	0	64.9	R1410	A4MSM	20081030	20081119	0	20 2	2600
21040660	224620	189750	20081121	W	200811 Water Volume	2.67	@	.202000	Water Volu	060440689T	2.67	0.202	0.54	R1410	A4MSM	20081030	20081119	0	20 2	2600
21040660	224620	189750	20081121	W	200811	40.67	@	3.207000		060440689T	40.67	3.207	130.43	R1410	A4MSM	20081030	20081119	0	20 2	2600
21040660	224620	189750	20081121	W	200811	4.66	@	2.015000		060440689T	4.66	2.015	9.39	R1410	A4MSM	20081030	20081119	0	20 2	2600
21261643	224620	189750	20081222	W	200812 Basic Service				Basic Serv	060440657T	0	0	97.35	R1410	A4M4S	20081119	20081218	0	29 2	2600
21261643	224620	189750	20081222	W	200812 Basic Service				Basic Serv	060440689T	0	0	97.35	R1410	A4MSM	20081119	20081218	0	29 2	2600
21261643	224620	189750	20081222	W	200812 Water Volume	4.00	@	.202000	Water Volu	060440689T	4	0.202	0.81	R1410	A4MSM	20081119	20081218	0	29 2	2600
21261643	224620	189750	20081222	W	200812	61.00	@	3.207000		060440689T	61	3.207	195.63	R1410	A4MSM	20081119	20081218	0	29 2	2600
21261643	224620	189750	20081222	W	200812	8.00	@	2.015000		060440689T	8	2.015	16.12	R1410	A4MSM	20081119	20081218	0	29 2	2600
21534608	224620	189750	20090122	W	200901 Basic Service				Basic Serv	060440657T	0	0	97.35	R1410	A4M4S	20081218	20090120	0	33 2	2600
21534608	224620	189750	20090122	W	200901 Basic Service				Basic Serv	060440689T	0	0	97.35	R1410	A4MSM	20081218	20090120	0	33 2	2600
21534608	224620	189750	20090122	W	200901 Water Volume	4.00	@	.202000	Water Volu	060440689T	4	0.202	0.81	R1410	A4MSM	20081218	20090120	0	33 2	2600
21534608	224620	189750	20090122	W	200901	61.00	@	3.207000		060440689T	61	3.207	195.63	R1410	A4MSM	20081218	20090120	0	33 2	2600
21534608	224620	189750	20090122	W	200901	435.00	@	2.015000		060440689T	435	2.015	876.53	R1410	A4MSM	20081218	20090120	0	33 2	2600
21534608	224620	189750	20090122	W	200901	409.00	@	1.506000		060440689T	409	1.506	615.95	R1410	A4MSM	20081218	20090120	0	33 2	2600
21815540	224620	189750	20090223	W	200902 Basic Service				Basic Serv	060440657T	0	0	97.35	R1410	A4M4S	20090120	20090218	0	29 2	2600
21815540	224620	189750	20090223	W	200902 Basic Service				Basic Serv	060440689T	0	0	97.35	R1410	A4MSM	20090120	20090218	0	29 2	2600
21815540	224620	189750	20090223	W	200902 Water Volume	4.00	@	.202000	Water Volu	060440689T	4	0.202	0.81	R1410	A4MSM	20090120	20090218	0	29 2	2600
21815540	224620	189750	20090223	W	200902	61.00	@	3.207000		060440689T	61	3.207	195.63	R1410	A4MSM	20090120	20090218	0	29 2	2600
21815540	224620	189750	20090223	W	200902	435.00	@	2.015000		060440689T	435	2.015	876.53	R1410	A4MSM	20090120	20090218	0	29 2	2600
21815540	224620	189750	20090223	W	200902	338.00	@	1.506000		060440689T	338	1.506	509.03	R1410	A4MSM	20090120	20090218	0	29 2	2600
22086764	224620	189750	20090324	W	200903 Basic Service				Basic Serv	060440657T	0	0	97.35	R1410	A4M4S	20090218	20090319	0	29 2	2600
22086764	224620	189750	20090324	W	200903 Basic Service				Basic Serv	060440689T	0	0	97.35	R1410	A4MSM	20090218	20090319	0	29 2	2600
22086764	224620	189750	20090324	W	200903 Water Volume	4.00	@	.202000	Water Volu	060440689T	4	0.202	0.81	R1410	A4MSM	20090218	20090319	0	29 2	2600
22086764	224620	189750	20090324	W	200903	61.00	@	3.207000		060440689T	61	3.207	195.63	R1410	A4MSM	20090218	20090319	0	29 2	2600
22086764	224620	189750	20090324	W	200903	435.00	@	2.015000		060440689T	435	2.015	876.53	R1410	A4MSM	20090218	20090319	0	29 2	2600
22086764	224620	189750	20090324	W	200903	500.00	@	1.506000		060440689T	500	1.506	753	R1410	A4MSM	20090218	20090319	0	29 2	2600
22372895	224620	189750	20090424	W	200904 Basic Service				Basic Serv	060440657T	0	0	97.35	R1410	A4M4S	20090319	20090421	0	33 2	2600
22372895	224620	189750	20090424	W	200904 Basic Service				Basic Serv	060440689T	0	0	97.35	R1410	A4MSM	20090319	20090421	0	33 2	2600
22372895	224620	189750	20090424	W	200904 Water Volume	4.00	@	.202000	Water Volu	060440689T	4	0.202	0.81	R1410	A4MSM	20090319	20090421	0	33 2	2600
22372895	224620	189750	20090424	W	200904	61.00	@	3.207000		060440689T	61	3.207	195.63	R1410	A4MSM	20090319	20090421	0	33 2	2600
22372895	224620	189750	20090424	W	200904	435.00	@	2.015000		060440689T	435	2.015	876.53	R1410	A4MSM	20090319	20090421	0	33 2	2600
22372895	224620	189750	20090424	W	200904	667.00	@	1.506000		060440689T	667	1.506	1004.5	R1410	A4MSM	20090319	20090421	0	33 2	2600
22633673	224620	189750	20090526	W	200905 Basic Service				Basic Serv	060440657T	0	0	97.35	R1410	A4M4S	20090421	20090521	0	30 2	2600

22633673	224620	189750	20090526	W	200905 Basic Service			Basic Serv	0604406897	0	0	97.35	R1410	A4MSM	20090421	20090521	0	30	2	2600
22633673	224620	189750	20090526	W	200905 Water Volume	4.00	@ .202000	Water Volu	0604406897	4	0.202	0.81	R1410	A4MSM	20090421	20090521	0	30	2	2600
22633673	224620	189750	20090526	W	200905	61.00	@ 3.207000		0604406897	61	3.207	195.63	R1410	A4MSM	20090421	20090521	0	30	2	2600
22633673	224620	189750	20090526	W	200905	435.00	@ 2.015000		0604406897	435	2.015	876.53	R1410	A4MSM	20090421	20090521	0	30	2	2600
22633673	224620	189750	20090526	W	200905	1335.00	@ 1.506000		0604406897	1335	1.506	2010.51	R1410	A4MSM	20090421	20090521	0	30	2	2600
22895180	224620	189750	20090624	W	200906 Basic Service			Basic Serv	0604406577	0	0	97.35	R1410	A4M4S	20090521	20090619	0	29	2	2600
22895180	224620	189750	20090624	W	200906 Basic Service			Basic Serv	0604406897	0	0	97.35	R1410	A4MSM	20090521	20090619	0	29	2	2600
22895180	224620	189750	20090624	W	200906 Water Volume	4.00	@ .202000	Water Volu	0604406897	4	0.202	0.81	R1410	A4MSM	20090521	20090619	0	29	2	2600
22895180	224620	189750	20090624	W	200906	61.00	@ 3.207000		0604406897	61	3.207	195.63	R1410	A4MSM	20090521	20090619	0	29	2	2600
22895180	224620	189750	20090624	W	200906	435.00	@ 2.015000		0604406897	435	2.015	876.53	R1410	A4MSM	20090521	20090619	0	29	2	2600
22895180	224620	189750	20090624	W	200906	2191.00	@ 1.506000		0604406897	2191	1.506	3299.65	R1410	A4MSM	20090521	20090619	0	29	2	2600
23171196	224620	189750	20090724	W	200907 Basic Service			Basic Serv	0604406577	0	0	97.35	R1410	A4M4S	20090619	20090721	0	32	2	2600
23171196	224620	189750	20090724	W	200907 Basic Service			Basic Serv	0604406897	0	0	97.35	R1410	A4MSM	20090619	20090721	0	32	2	2600
23171196	224620	189750	20090724	W	200907 Water Volume	4.00	@ .202000	Water Volu	0604406897	4	0.202	0.81	R1410	A4MSM	20090619	20090721	0	32	2	2600
23171196	224620	189750	20090724	W	200907	61.00	@ 3.207000		0604406897	61	3.207	195.63	R1410	A4MSM	20090619	20090721	0	32	2	2600
23171196	224620	189750	20090724	W	200907	435.00	@ 2.015000		0604406897	435	2.015	876.53	R1410	A4MSM	20090619	20090721	0	32	2	2600
23171196	224620	189750	20090724	W	200907	3513.00	@ 1.506000		0604406897	3513	1.506	5290.58	R1410	A4MSM	20090619	20090721	0	32	2	2600
23436662	224620	189750	20090824	W	200908 Basic Service			Basic Serv	0604406577	0	0	97.35	R1410	A4M4S	20090721	20090819	0	29	2	2600
23436662	224620	189750	20090824	W	200908 Basic Service			Basic Serv	0604406897	0	0	97.35	R1410	A4MSM	20090721	20090819	0	29	2	2600
23436662	224620	189750	20090824	W	200908 Water Volume	4.00	@ .202000	Water Volu	0604406897	4	0.202	0.81	R1410	A4MSM	20090721	20090819	0	29	2	2600
23436662	224620	189750	20090824	W	200908	61.00	@ 3.207000		0604406897	61	3.207	195.63	R1410	A4MSM	20090721	20090819	0	29	2	2600
23436662	224620	189750	20090824	W	200908	435.00	@ 2.015000		0604406897	435	2.015	876.53	R1410	A4MSM	20090721	20090819	0	29	2	2600
23436662	224620	189750	20090824	W	200908	2904.00	@ 1.506000		0604406897	2904	1.506	4373.42	R1410	A4MSM	20090721	20090819	0	29	2	2600
23714385	224620	189750	20090923	W	200909 Basic Service			Basic Serv	0604406577	0	0	97.35	R1410	A4M4S	20090819	20090918	0	30	2	2600
23714385	224620	189750	20090923	W	200909 Basic Service			Basic Serv	0604406897	0	0	97.35	R1410	A4MSM	20090819	20090918	0	30	2	2600
23714385	224620	189750	20090923	W	200909 Water Volume	4.00	@ .202000	Water Volu	0604406897	4	0.202	0.81	R1410	A4MSM	20090819	20090918	0	30	2	2600
23714385	224620	189750	20090923	W	200909	61.00	@ 3.207000		0604406897	61	3.207	195.63	R1410	A4MSM	20090819	20090918	0	30	2	2600
23714385	224620	189750	20090923	W	200909	435.00	@ 2.015000		0604406897	435	2.015	876.53	R1410	A4MSM	20090819	20090918	0	30	2	2600
23714385	224620	189750	20090923	W	200909	2385.00	@ 1.506000		0604406897	2385	1.506	3591.81	R1410	A4MSM	20090819	20090918	0	30	2	2600
23993053	224620	189750	20091022	W	200910 Basic Service			Basic Serv	0604406577	0	0	97.35	R1410	A4M4S	20090918	20091019	0	31	2	2600
23993053	224620	189750	20091022	W	200910 Basic Service			Basic Serv	0604406897	0	0	97.35	R1410	A4MSM	20090918	20091019	0	31	2	2600
23993053	224620	189750	20091022	W	200910 Water Volume	4.00	@ .202000	Water Volu	0604406897	4	0.202	0.81	R1410	A4MSM	20090918	20091019	0	31	2	2600
23993053	224620	189750	20091022	W	200910	61.00	@ 3.207000		0604406897	61	3.207	195.63	R1410	A4MSM	20090918	20091019	0	31	2	2600
23993053	224620	189750	20091022	W	200910	435.00	@ 2.015000		0604406897	435	2.015	876.53	R1410	A4MSM	20090918	20091019	0	31	2	2600
23993053	224620	189750	20091022	W	200910	1484.00	@ 1.506000		0604406897	1484	1.506	2234.9	R1410	A4MSM	20090918	20091019	0	31	2	2600
24267610	224620	189750	20091123	W	200911 Basic Service			Basic Serv	0604406577	0	0	97.35	R1410	A4M4S	20091019	20091118	0	30	2	2600
24267610	224620	189750	20091123	W	200911 Basic Service			Basic Serv	0604406897	0	0	97.35	R1410	A4MSM	20091019	20091118	0	30	2	2600
24267610	224620	189750	20091123	W	200911 Water Volume	4.00	@ .202000	Water Volu	0604406897	4	0.202	0.81	R1410	A4MSM	20091019	20091118	0	30	2	2600
24267610	224620	189750	20091123	W	200911	61.00	@ 3.207000		0604406897	61	3.207	195.63	R1410	A4MSM	20091019	20091118	0	30	2	2600
24267610	224620	189750	20091123	W	200911	435.00	@ 2.015000		0604406897	435	2.015	876.53	R1410	A4MSM	20091019	20091118	0	30	2	2600
24267610	224620	189750	20091123	W	200911	458.00	@ 1.506000		0604406897	458	1.506	689.75	R1410	A4MSM	20091019	20091118	0	30	2	2600
24531474	224620	189750	20091222	W	200912 Basic Service			Basic Serv	0604085447	0	0	97.35	R1410	A4M4S	20091118	20091217	0	29	2	2600
24531474	224620	189750	20091222	W	200912 Basic Service			Basic Serv	0604254347	0	0	97.35	R1410	A4MSM	20091118	20091217	0	29	2	2600
24531474	224620	189750	20091222	W	200912 Water Volume	4.00	@ .202000	Water Volu	0604254347	4	0.202	0.81	R1410	A4MSM	20091118	20091217	0	29	2	2600
24531474	224620	189750	20091222	W	200912	61.00	@ 3.207000		0604254347	61	3.207	195.63	R1410	A4MSM	20091118	20091217	0	29	2	2600
24531474	224620	189750	20091222	W	200912	435.00	@ 2.015000		0604254347	435	2.015	876.53	R1410	A4MSM	20091118	20091217	0	29	2	2600
24531474	224620	189750	20091222	W	200912	172.00	@ 1.506000		0604254347	172	1.506	259.03	R1410	A4MSM	20091118	20091217	0	29	2	2600
24810558	224620	189750	20100122	W	201001 Basic Service			Basic Serv	0604085447	0	0	97.35	R1410	A4M4S	20091217	20100119	0	33	2	2600
24810558	224620	189750	20100122	W	201001 Basic Service			Basic Serv	0604254347	0	0	97.35	R1410	A4MSM	20091217	20100119	0	33	2	2600
24810558	224620	189750	20100122	W	201001 Water Volume	4.00	@ .202000	Water Volu	0604254347	4	0.202	0.81	R1410	A4MSM	20091217	20100119	0	33	2	2600
24810558	224620	189750	20100122	W	201001	61.00	@ 3.207000		0604254347	61	3.207	195.63	R1410	A4MSM	20091217	20100119	0	33	2	2600
24810558	224620	189750	20100122	W	201001	435.00	@ 2.015000		0604254347	435	2.015	876.53	R1410	A4MSM	20091217	20100119	0	33	2	2600
24810558	224620	189750	20100122	W	201001	208.00	@ 1.506000		0604254347	208	1.506	313.25	R1410	A4MSM	20091217	20100119	0	33	2	2600
25082543	224620	189750	20100222	W	201002 Basic Service			Basic Serv	0604085447	0	0	97.35	R1410	A4M4S	20100119	20100217	0	29	2	2600
25082543	224620	189750	20100222	W	201002 Basic Service			Basic Serv	0604254347	0	0	97.35	R1410	A4MSM	20100119	20100217	0	29	2	2600
25082543	224620	189750	20100222	W	201002 Water Volume	4.00	@ .202000	Water Volu	0604254347	4	0.202	0.81	R1410	A4MSM	20100119	20100217	0	29	2	2600
25082543	224620	189750	20100222	W	201002	61.00	@ 3.207000		0604254347	61	3.207	195.63	R1410	A4MSM	20100119	20100217	0	29	2	2600
25082543	224620	189750	20100222	W	201002	435.00	@ 2.015000		0604254347	435	2.015	876.53	R1410	A4MSM	20100119	20100217	0	29	2	2600
25082543	224620	189750	20100222	W	201002	71.00	@ 1.506000		0604254347	71	1.506	106.93	R1410	A4MSM	20100119	20100217	0	29	2	2600

25353147	224620	189750	20100323	W	201003 Basic Service			Basic Serv	060408544T	0	0	97.35	R1410	A4M4S	20100217	20100318	0	29	2	2600
25353147	224620	189750	20100323	W	201003 Basic Service			Basic Serv	060425434T	0	0	97.35	R1410	A4MSM	20100217	20100318	0	29	2	2600
25353147	224620	189750	20100323	W	201003 Water Volume	4.00	@ .202000	Water Volu	060425434T	4	0.202	0.81	R1410	A4MSM	20100217	20100318	0	29	2	2600
25353147	224620	189750	20100323	W	201003	61.00	@ 3.207000		060425434T	61	3.207	195.63	R1410	A4MSM	20100217	20100318	0	29	2	2600
25353147	224620	189750	20100323	W	201003	435.00	@ 2.015000		060425434T	435	2.015	876.53	R1410	A4MSM	20100217	20100318	0	29	2	2600
25353147	224620	189750	20100323	W	201003	190.00	@ 1.506000		060425434T	190	1.506	286.14	R1410	A4MSM	20100217	20100318	0	29	2	2600
25629068	224620	189750	20100423	W	201004 Basic Service			Basic Serv	060408544T	0	0	97.35	R1410	A4M4S	20100318	20100420	0	33	2	2600
25629068	224620	189750	20100423	W	201004 Basic Service			Basic Serv	060425434T	0	0	97.35	R1410	A4MSM	20100318	20100420	0	33	2	2600
25629068	224620	189750	20100423	W	201004 Water Volume	4.00	@ .202000	Water Volu	060425434T	4	0.202	0.81	R1410	A4MSM	20100318	20100420	0	33	2	2600
25629068	224620	189750	20100423	W	201004	61.00	@ 3.207000		060425434T	61	3.207	195.63	R1410	A4MSM	20100318	20100420	0	33	2	2600
25629068	224620	189750	20100423	W	201004	435.00	@ 2.015000		060425434T	435	2.015	876.53	R1410	A4MSM	20100318	20100420	0	33	2	2600
25629068	224620	189750	20100423	W	201004	1098.00	@ 1.506000		060425434T	1098	1.506	1653.59	R1410	A4MSM	20100318	20100420	0	33	2	2600
25883475	224620	189750	20100524	W	201005 Basic Service			Basic Serv	060408544T	0	0	97.35	R1410	A4M4S	20100420	20100519	0	29	2	2600
25883475	224620	189750	20100524	W	201005 Basic Service			Basic Serv	060425434T	0	0	97.35	R1410	A4MSM	20100420	20100519	0	29	2	2600
25883475	224620	189750	20100524	W	201005 Water Volume	4.00	@ .202000	Water Volu	060425434T	4	0.202	0.81	R1410	A4MSM	20100420	20100519	0	29	2	2600
25883475	224620	189750	20100524	W	201005	61.00	@ 3.207000		060425434T	61	3.207	195.63	R1410	A4MSM	20100420	20100519	0	29	2	2600
25883475	224620	189750	20100524	W	201005	435.00	@ 2.015000		060425434T	435	2.015	876.53	R1410	A4MSM	20100420	20100519	0	29	2	2600
25883475	224620	189750	20100524	W	201005	1389.00	@ 1.506000		060425434T	1389	1.506	2091.83	R1410	A4MSM	20100420	20100519	0	29	2	2600
26154796	224620	189750	20100623	W	201006 Basic Service			Basic Serv	060408544T	0	0	97.35	R1410	A4M4S	20100519	20100618	0	30	2	2600
26154796	224620	189750	20100623	W	201006 Basic Service			Basic Serv	060425434T	0	0	97.35	R1410	A4MSM	20100519	20100618	0	30	2	2600
26154796	224620	189750	20100623	W	201006 Water Volume	4.00	@ .202000	Water Volu	060425434T	4	0.202	0.81	R1410	A4MSM	20100519	20100618	0	30	2	2600
26154796	224620	189750	20100623	W	201006	61.00	@ 3.207000		060425434T	61	3.207	195.63	R1410	A4MSM	20100519	20100618	0	30	2	2600
26154796	224620	189750	20100623	W	201006	435.00	@ 2.015000		060425434T	435	2.015	876.53	R1410	A4MSM	20100519	20100618	0	30	2	2600
26154796	224620	189750	20100623	W	201006	2216.00	@ 1.506000		060425434T	2216	1.506	3337.3	R1410	A4MSM	20100519	20100618	0	30	2	2600
26427826	224620	189750	20100723	W	201007 Basic Service			Basic Serv	060408544T	0	0	97.35	R1410	A4M4S	20100618	20100720	0	32	2	2600
26427826	224620	189750	20100723	W	201007 Basic Service			Basic Serv	060425434T	0	0	97.35	R1410	A4MSM	20100618	20100720	0	32	2	2600
26427826	224620	189750	20100723	W	201007 Water Volume	4.00	@ .202000	Water Volu	060425434T	4	0.202	0.81	R1410	A4MSM	20100618	20100720	0	32	2	2600
26427826	224620	189750	20100723	W	201007	61.00	@ 3.207000		060425434T	61	3.207	195.63	R1410	A4MSM	20100618	20100720	0	32	2	2600
26427826	224620	189750	20100723	W	201007	435.00	@ 2.015000		060425434T	435	2.015	876.53	R1410	A4MSM	20100618	20100720	0	32	2	2600
26427826	224620	189750	20100723	W	201007	3050.00	@ 1.506000		060425434T	3050	1.506	4593.3	R1410	A4MSM	20100618	20100720	0	32	2	2600
26696881	224620	189750	20100823	W	201008 Basic Service			Basic Serv	060408544T	0	0	97.35	R1410	A4M4S	20100720	20100818	0	29	2	2600
26696881	224620	189750	20100823	W	201008 Basic Service			Basic Serv	060425434T	0	0	97.35	R1410	A4MSM	20100720	20100818	0	29	2	2600
26696881	224620	189750	20100823	W	201008 Water Volume	4.00	@ .202000	Water Volu	060425434T	4	0.202	0.81	R1410	A4MSM	20100720	20100818	0	29	2	2600
26696881	224620	189750	20100823	W	201008	61.00	@ 3.207000		060425434T	61	3.207	195.63	R1410	A4MSM	20100720	20100818	0	29	2	2600
26696881	224620	189750	20100823	W	201008	435.00	@ 2.015000		060425434T	435	2.015	876.53	R1410	A4MSM	20100720	20100818	0	29	2	2600
26696881	224620	189750	20100823	W	201008	3360.00	@ 1.506000		060425434T	3360	1.506	5060.16	R1410	A4MSM	20100720	20100818	0	29	2	2600
26984995	224620	189750	20100923	W	201009 Basic Service			Basic Serv	060408544T	0	0	97.35	R1410	A4M4S	20100818	20100920	0	33	2	2600
26984995	224620	189750	20100923	W	201009 Basic Service			Basic Serv	060425434T	0	0	97.35	R1410	A4MSM	20100818	20100920	0	33	2	2600
26984995	224620	189750	20100923	W	201009 Water Volume	4.00	@ .202000	Water Volu	060425434T	4	0.202	0.81	R1410	A4MSM	20100818	20100920	0	33	2	2600
26984995	224620	189750	20100923	W	201009	61.00	@ 3.207000		060425434T	61	3.207	195.63	R1410	A4MSM	20100818	20100920	0	33	2	2600
26984995	224620	189750	20100923	W	201009	435.00	@ 2.015000		060425434T	435	2.015	876.53	R1410	A4MSM	20100818	20100920	0	33	2	2600
26984995	224620	189750	20100923	W	201009	2634.00	@ 1.506000		060425434T	2634	1.506	3966.8	R1410	A4MSM	20100818	20100920	0	33	2	2600
27245776	224620	189750	20101022	W	201010 Basic Service			Basic Serv	060408544T	0	0	97.35	R1410	A4M4S	20100920	20101019	0	29	2	2600
27245776	224620	189750	20101022	W	201010 Basic Service			Basic Serv	060425434T	0	0	97.35	R1410	A4MSM	20100920	20101019	0	29	2	2600
27245776	224620	189750	20101022	W	201010 Water Volume	4.00	@ .202000	Water Volu	060425434T	4	0.202	0.81	R1410	A4MSM	20100920	20101019	0	29	2	2600
27245776	224620	189750	20101022	W	201010	61.00	@ 3.207000		060425434T	61	3.207	195.63	R1410	A4MSM	20100920	20101019	0	29	2	2600
27245776	224620	189750	20101022	W	201010	435.00	@ 2.015000		060425434T	435	2.015	876.53	R1410	A4MSM	20100920	20101019	0	29	2	2600
27245776	224620	189750	20101022	W	201010	407.00	@ 1.506000		060425434T	407	1.506	612.94	R1410	A4MSM	20100920	20101019	0	29	2	2600
27642821	224620	189750	20101122	W	201011 Basic Service			Basic Serv	060425434T	0	0	97.35	R1410	A4MSM	20101019	20101117	0	29	2	2600
27642821	224620	189750	20101122	W	201011 Water Volume	4.00	@ .202000	Water Volu	060425434T	4	0.202	0.81	R1410	A4MSM	20101019	20101117	0	29	2	2600
27642821	224620	189750	20101122	W	201011	61.00	@ 3.207000		060425434T	61	3.207	195.63	R1410	A4MSM	20101019	20101117	0	29	2	2600
27642821	224620	189750	20101122	W	201011	332.00	@ 2.015000		060425434T	332	2.015	668.98	R1410	A4MSM	20101019	20101117	0	29	2	2600
27642821	224620	189750	20101122	W	201011 Basic Service			Basic Serv	060408544T	0	0	97.35	R1410	A4M4S	20101019	20101117	0	29	2	2600
27918066	224620	189750	20101221	W	201012 Basic Service			Basic Serv	060425434T	0	0	97.35	R1410	A4MSM	20101117	20101216	0	29	2	2600
27918066	224620	189750	20101221	W	201012 Water Volume	4.00	@ .202000	Water Volu	060425434T	4	0.202	0.81	R1410	A4MSM	20101117	20101216	0	29	2	2600
27918066	224620	189750	20101221	W	201012	61.00	@ 3.207000		060425434T	61	3.207	195.63	R1410	A4MSM	20101117	20101216	0	29	2	2600
27918066	224620	189750	20101221	W	201012	163.00	@ 2.015000		060425434T	163	2.015	328.45	R1410	A4MSM	20101117	20101216	0	29	2	2600
27918066	224620	189750	20101221	W	201012 Basic Service			Basic Serv	060408544T	0	0	97.35	R1410	A4M4S	20101117	20101216	0	29	2	2600
28217826	224620	189750	20110124	W	201101 Basic Service			Basic Serv	060425434T	0	0	97.35	R1410	A4MSM	20101216	20110118	0	33	2	2600

28217826	224620	189750	20110124	W	201101 Water Volume	4.00 @	.202000	Water Volu	060425434T	4	0.202	0.81	R1410	A4MSM	20101216	20110118	0	33	2600
28217826	224620	189750	20110124	W	201101	61.00 @	3.207000		060425434T	61	3.207	195.63	R1410	A4MSM	20101216	20110118	0	33	2600
28217826	224620	189750	20110124	W	201101	170.00 @	2.015000		060425434T	170	2.015	342.55	R1410	A4MSM	20101216	20110118	0	33	2600
28217826	224620	189750	20110124	W	201101 Basic Service			Basic Serv	060408544T	0	0	97.35	R1410	A4M4S	20101216	20110118	0	33	2600
28473320	224620	189750	20110221	W	201102 Basic Service			Basic Serv	060425434T	0	0	97.35	R1410	A4MSM	20110118	20110216	0	29	2600
28473320	224620	189750	20110221	W	201102 Water Volume	4.00 @	.202000	Water Volu	060425434T	4	0.202	0.81	R1410	A4MSM	20110118	20110216	0	29	2600
28473320	224620	189750	20110221	W	201102	61.00 @	3.207000		060425434T	61	3.207	195.63	R1410	A4MSM	20110118	20110216	0	29	2600
28473320	224620	189750	20110221	W	201102	435.00 @	2.015000		060425434T	435	2.015	876.53	R1410	A4MSM	20110118	20110216	0	29	2600
28473320	224620	189750	20110221	W	201102	78.00 @	1.506000		060425434T	78	1.506	117.47	R1410	A4MSM	20110118	20110216	0	29	2600
28473320	224620	189750	20110221	W	201102 Basic Service			Basic Serv	060408544T	0	0	97.35	R1410	A4M4S	20110118	20110216	0	29	2600
28749087	224620	189750	20110322	W	201103 Basic Service			Basic Serv	060425434T	0	0	97.35	R1410	A4MSM	20110216	20110317	0	29	2600
28749087	224620	189750	20110322	W	201103 Water Volume	4.00 @	.202000	Water Volu	060425434T	4	0.202	0.81	R1410	A4MSM	20110216	20110317	0	29	2600
28749087	224620	189750	20110322	W	201103	61.00 @	3.207000		060425434T	61	3.207	195.63	R1410	A4MSM	20110216	20110317	0	29	2600
28749087	224620	189750	20110322	W	201103	435.00 @	2.015000		060425434T	435	2.015	876.53	R1410	A4MSM	20110216	20110317	0	29	2600
28749087	224620	189750	20110322	W	201103	339.00 @	1.506000		060425434T	339	1.506	510.53	R1410	A4MSM	20110216	20110317	0	29	2600
28749087	224620	189750	20110322	W	201103 Basic Service			Basic Serv	060408544T	0	0	97.35	R1410	A4M4S	20110216	20110317	0	29	2600
29013486	224620	189750	20110420	W	201104 Basic Service			Basic Serv	060425434T	0	0	60.42	R1410	A4MSM	20110317	20110404	0.62069	18	2600
29013486	224620	189750	20110420	W	201104 Water Volume	2.48 @	.202000	Water Volu	060425434T	2.48	0.202	0.5	R1410	A4MSM	20110317	20110404	0.62069	18	2600
29013486	224620	189750	20110420	W	201104	37.86 @	3.207000		060425434T	37.86	3.207	121.42	R1410	A4MSM	20110317	20110404	0.62069	18	2600
29013486	224620	189750	20110420	W	201104	270.00 @	2.015000		060425434T	270	2.015	544.05	R1410	A4MSM	20110317	20110404	0.62069	18	2600
29013486	224620	189750	20110420	W	201104	462.42 @	1.506000		060425434T	462.42	1.506	696.4	R1410	A4MSM	20110317	20110404	0.62069	18	2600
29013486	224620	189750	20110420	W	201104 Basic Service			Basic Serv	060425434T	0	0	42.56	R1410	A4MSM	20110405	20110415	0.37931	11	2600
29013486	224620	189750	20110420	W	201104 Water Volume	1.52 @	.233000	Water Volu	060425434T	1.52	0.233	0.35	R1410	A4MSM	20110405	20110415	0.37931	11	2600
29013486	224620	189750	20110420	W	201104	23.14 @	3.696000		060425434T	23.14	3.696	85.53	R1410	A4MSM	20110405	20110415	0.37931	11	2600
29013486	224620	189750	20110420	W	201104	165.00 @	2.322000		060425434T	165	2.322	383.13	R1410	A4MSM	20110405	20110415	0.37931	11	2600
29013486	224620	189750	20110420	W	201104	282.58 @	1.736000		060425434T	282.58	1.736	490.56	R1410	A4MSM	20110405	20110415	0.37931	11	2600
29013486	224620	189750	20110420	W	201104 Basic Service			Basic Serv	060408544T	0	0	60.42	R1410	A4M4S	20110317	20110404	0.62069	18	2600
29013486	224620	189750	20110420	W	201104 Basic Service			Basic Serv	060408544T	0	0	42.56	R1410	A4M4S	20110405	20110415	0.37931	11	2600
29291055	224620	189750	20110520	W	201105 Basic Service			Basic Serv	060425434T	0	0	112.2	R1410	A4MSM	20110415	20110517	0	32	2600
29291055	224620	189750	20110520	W	201105 Water Volume	4.00 @	.233000	Water Volu	060425434T	4	0.233	0.93	R1410	A4MSM	20110415	20110517	0	32	2600
29291055	224620	189750	20110520	W	201105	61.00 @	3.696000		060425434T	61	3.696	225.46	R1410	A4MSM	20110415	20110517	0	32	2600
29291055	224620	189750	20110520	W	201105	435.00 @	2.322000		060425434T	435	2.322	1010.07	R1410	A4MSM	20110415	20110517	0	32	2600
29291055	224620	189750	20110520	W	201105	1628.00 @	1.736000		060425434T	1628	1.736	2826.21	R1410	A4MSM	20110415	20110517	0	32	2600
29291055	224620	189750	20110520	W	201105 Basic Service			Basic Serv	060408544T	0	0	112.2	R1410	A4M4S	20110415	20110517	0	32	2600
29564083	224620	189750	20110622	W	201106 Basic Service			Basic Serv	060425434T	0	0	112.2	R1410	A4MSM	20110517	20110617	0	31	2600
29564083	224620	189750	20110622	W	201106 Water Volume	4.00 @	.233000	Water Volu	060425434T	4	0.233	0.93	R1410	A4MSM	20110517	20110617	0	31	2600
29564083	224620	189750	20110622	W	201106	61.00 @	3.696000		060425434T	61	3.696	225.46	R1410	A4MSM	20110517	20110617	0	31	2600
29564083	224620	189750	20110622	W	201106	435.00 @	2.322000		060425434T	435	2.322	1010.07	R1410	A4MSM	20110517	20110617	0	31	2600
29564083	224620	189750	20110622	W	201106	2952.00 @	1.736000		060425434T	2952	1.736	5124.67	R1410	A4MSM	20110517	20110617	0	31	2600
29564083	224620	189750	20110622	W	201106 Basic Service			Basic Serv	060408544T	0	0	112.2	R1410	A4M4S	20110517	20110617	0	31	2600
29849530	224620	189750	20110725	W	201107 Basic Service			Basic Serv	060425434T	0	0	112.2	R1410	A4MSM	20110617	20110720	0	33	2600
29849530	224620	189750	20110725	W	201107 Water Volume	4.00 @	.233000	Water Volu	060425434T	4	0.233	0.93	R1410	A4MSM	20110617	20110720	0	33	2600
29849530	224620	189750	20110725	W	201107	61.00 @	3.696000		060425434T	61	3.696	225.46	R1410	A4MSM	20110617	20110720	0	33	2600
29849530	224620	189750	20110725	W	201107	435.00 @	2.322000		060425434T	435	2.322	1010.07	R1410	A4MSM	20110617	20110720	0	33	2600
29849530	224620	189750	20110725	W	201107	3190.00 @	1.736000		060425434T	3190	1.736	5537.84	R1410	A4MSM	20110617	20110720	0	33	2600
29849530	224620	189750	20110725	W	201107 Basic Service			Basic Serv	060408544T	0	0	112.2	R1410	A4M4S	20110617	20110720	0	33	2600
30118001	224620	189750	20110823	W	201108 Basic Service			Basic Serv	060425434T	0	0	112.2	R1410	A4MSM	20110720	20110818	0	29	2600
30118001	224620	189750	20110823	W	201108 Water Volume	4.00 @	.233000	Water Volu	060425434T	4	0.233	0.93	R1410	A4MSM	20110720	20110818	0	29	2600
30118001	224620	189750	20110823	W	201108	61.00 @	3.696000		060425434T	61	3.696	225.46	R1410	A4MSM	20110720	20110818	0	29	2600
30118001	224620	189750	20110823	W	201108	435.00 @	2.322000		060425434T	435	2.322	1010.07	R1410	A4MSM	20110720	20110818	0	29	2600
30118001	224620	189750	20110823	W	201108	3326.00 @	1.736000		060425434T	3326	1.736	5773.94	R1410	A4MSM	20110720	20110818	0	29	2600
30118001	224620	189750	20110823	W	201108 Basic Service			Basic Serv	060408544T	0	0	112.2	R1410	A4M4S	20110720	20110818	0	29	2600
30412191	224620	189750	20110923	W	201109 Basic Service			Basic Serv	060425434T	0	0	112.2	R1410	A4MSM	20110818	20110920	0	33	2600
30412191	224620	189750	20110923	W	201109 Water Volume	4.00 @	.233000	Water Volu	060425434T	4	0.233	0.93	R1410	A4MSM	20110818	20110920	0	33	2600
30412191	224620	189750	20110923	W	201109	61.00 @	3.696000		060425434T	61	3.696	225.46	R1410	A4MSM	20110818	20110920	0	33	2600
30412191	224620	189750	20110923	W	201109	435.00 @	2.322000		060425434T	435	2.322	1010.07	R1410	A4MSM	20110818	20110920	0	33	2600
30412191	224620	189750	20110923	W	201109	3066.00 @	1.736000		060425434T	3066	1.736	5322.58	R1410	A4MSM	20110818	20110920	0	33	2600
30412191	224620	189750	20110923	W	201109 Basic Service			Basic Serv	060408544T	0	0	112.2	R1410	A4M4S	20110818	20110920	0	33	2600
30689217	224620	189750	20111024	W	201110 Basic Service			Basic Serv	060425434T	0	0	112.2	R1410	A4MSM	20110920	20111019	0	29	2600
30689217	224620	189750	20111024	W	201110 Water Volume	4.00 @	.233000	Water Volu	060425434T	4	0.233	0.93	R1410	A4MSM	20110920	20111019	0	29	2600

30689217	224620	189750	20111024	W	201110	61.00 @ 3.696000		060425434T	61	3.696	225.46	R1410	A4MSM	20110920	20111019	0	29	2	2600
30689217	224620	189750	20111024	W	201110	435.00 @ 2.322000		060425434T	435	2.322	1010.07	R1410	A4MSM	20110920	20111019	0	29	2	2600
30689217	224620	189750	20111024	W	201110	1428.00 @ 1.736000		060425434T	1428	1.736	2479.01	R1410	A4MSM	20110920	20111019	0	29	2	2600
30689217	224620	189750	20111024	W	201110 Basic Service		Basic Serv	060408544T	0	0	112.2	R1410	A4M4S	20110920	20111019	0	29	2	2600
30976352	224620	189750	20111122	W	201111 Basic Service		Basic Serv	060425434T	0	0	112.2	R1410	A4MSM	20111019	20111117	0	29	2	2600
30976352	224620	189750	20111122	W	201111 Water Volume	4.00 @ .233000	Water Volu	060425434T	4	0.233	0.93	R1410	A4MSM	20111019	20111117	0	29	2	2600
30976352	224620	189750	20111122	W	201111	61.00 @ 3.696000		060425434T	61	3.696	225.46	R1410	A4MSM	20111019	20111117	0	29	2	2600
30976352	224620	189750	20111122	W	201111	435.00 @ 2.322000		060425434T	435	2.322	1010.07	R1410	A4MSM	20111019	20111117	0	29	2	2600
30976352	224620	189750	20111122	W	201111	494.00 @ 1.736000		060425434T	494	1.736	857.58	R1410	A4MSM	20111019	20111117	0	29	2	2600
30976352	224620	189750	20111122	W	201111 Basic Service		Basic Serv	060408544T	0	0	112.2	R1410	A4M4S	20111019	20111117	0	29	2	2600
31252608	224620	189750	20111221	W	201112 Basic Service		Basic Serv	060425434T	0	0	112.2	R1410	A4MSM	20111117	20111215	0	28	2	2600
31252608	224620	189750	20111221	W	201112 Water Volume	4.00 @ .233000	Water Volu	060425434T	4	0.233	0.93	R1410	A4MSM	20111117	20111215	0	28	2	2600
31252608	224620	189750	20111221	W	201112	61.00 @ 3.696000		060425434T	61	3.696	225.46	R1410	A4MSM	20111117	20111215	0	28	2	2600
31252608	224620	189750	20111221	W	201112	435.00 @ 2.322000		060425434T	435	2.322	1010.07	R1410	A4MSM	20111117	20111215	0	28	2	2600
31252608	224620	189750	20111221	W	201112	1104.00 @ 1.736000		060425434T	1104	1.736	1916.54	R1410	A4MSM	20111117	20111215	0	28	2	2600
31252608	224620	189750	20111221	W	201112 Basic Service		Basic Serv	060408544T	0	0	112.2	R1410	A4M4S	20111117	20111215	0	28	2	2600

Region	Account Name
26CC	University of TN
26CC	University of TN
26CC	University of TN

26CC	University of TN
26CC	University of TN
26CC	University of TN

26CC	University of TN
26CC	University of TN
26CC	University of TN

26CC	University of TN
26CC	University of TN
26CC	University of TN

26CC University of TN

26CC University of TN

26CC University of TN

26CC University of TN

26CC University of TN
26CC University of TN
26CC University of TN
26CC University of TN

26CC University of TN
26CC University of TN
26CC University of TN
26CC University of TN
26CC University of TN
26CC University of TN

26CC University of TN

26CC University of TN
26CC University of TN
26CC University of TN

26CC University of TN
26CC University of TN
26CC University of TN
26CC University of TN
26CC University of TN

26CC University of TN

26CC University of TN
26CC University of TN
26CC University of TN
26CC University of TN
26CC University of TN
26CC University of TN

26CC University of TN
26CC University of TN

26CC University of TN

26CC University of TN

26CC University of TN

26CC University of TN
26CC University of TN
26CC University of TN
26CC University of TN

26CC University of TN

26CC University of TN
26CC University of TN
26CC University of TN
26CC University of TN
26CC University of TN
26CC University of TN

26CC University of TN
26CC University of TN
26CC University of TN

26CC University of TN

26CC	University of TN
26CC	University of TN
26CC	University of TN

26CC	University of TN
26CC	University of TN
26CC	University of TN

26CC	University of TN
26CC	University of TN
26CC	University of TN
26CC	University of TN
26CC	University of TN
26CC	University of TN
26CC	University of TN
26CC	University of TN
26CC	University of TN
26CC	University of TN
26CC	University of TN
26CC	University of TN
26CC	University of TN
26CC	University of TN
26CC	University of TN
26CC	University of TN
26CC	University of TN
26CC	University of TN
26CC	University of TN
26CC	University of TN
26CC	University of TN
26CC	University of TN
26CC	University of TN
26CC	University of TN
26CC	University of TN
26CC	University of TN
26CC	University of TN
26CC	University of TN
26CC	University of TN
26CC	University of TN
26CC	University of TN
26CC	University of TN
26CC	University of TN
26CC	University of TN
26CC	University of TN
26CC	University of TN
26CC	University of TN
26CC	University of TN
26CC	University of TN
26CC	University of TN
26CC	University of TN
26CC	University of TN
26CC	University of TN
26CC	University of TN
26CC	University of TN
26CC	University of TN
26CC	University of TN
26CC	University of TN
26CC	University of TN
26CC	University of TN
26CC	University of TN
26CC	University of TN

26CC	University of TN
26CC	University of TN
26CC	University of TN

26CC	University of TN
26CC	University of TN
26CC	University of TN

26CC	University of TN
26CC	University of TN
26CC	University of TN

26CC	University of TN
26CC	University of TN
26CC	University of TN

26CC	University of TN
26CC	University of TN
26CC	University of TN

26CC	University of TN
26CC	University of TN
26CC	University of TN

26CC	University of TN
26CC	University of TN
26CC	University of TN

26CC	University of TN
26CC	University of TN
26CC	University of TN

26CC	University of TN
26CC	University of TN
26CC	University of TN

26CC	University of TN
26CC	University of TN
26CC	University of TN

26CC	University of TN
26CC	University of TN
26CC	University of TN

26CC	University of TN
26CC	University of TN
26CC	University of TN

26CC	University of TN
26CC	University of TN
26CC	University of TN

26CC	University of TN
26CC	University of TN
26CC	University of TN

26CC	University of TN
26CC	University of TN
26CC	University of TN

26CC	University of TN
26CC	University of TN
26CC	University of TN
26CC	University of TN
26CC	University of TN
26CC	University of TN
26CC	University of TN
26CC	University of TN
26CC	University of TN
26CC	University of TN
26CC	University of TN
26CC	University of TN
26CC	University of TN
26CC	University of TN
26CC	University of TN
26CC	University of TN
26CC	University of TN
26CC	University of TN
26CC	University of TN
26CC	University of TN
26CC	University of TN
26CC	University of TN
26CC	University of TN
26CC	University of TN
26CC	University of TN
26CC	University of TN
26CC	University of TN
26CC	University of TN
26CC	University of TN
26CC	University of TN
26CC	University of TN
26CC	University of TN
26CC	University of TN
26CC	University of TN
26CC	University of TN
26CC	University of TN
26CC	University of TN
26CC	University of TN
26CC	University of TN
26CC	University of TN
26CC	University of TN
26CC	University of TN
26CC	University of TN
26CC	University of TN
26CC	University of TN
26CC	University of TN
26CC	University of TN
26CC	University of TN
26CC	University of TN
26CC	University of TN
26CC	University of TN
26CC	University of TN
26CC	University of TN
26CC	University of TN

26CC	University of TN
26CC	University of TN
26CC	University of TN

26CC	University of TN
26CC	University of TN
26CC	University of TN

26CC	University of TN
26CC	University of TN
26CC	University of TN

26CC	University of TN
26CC	University of TN
26CC	University of TN

26CC	University of TN
26CC	University of TN
26CC	University of TN
26CC	University of TN
26CC	University of TN
26CC	University of TN
26CC	University of TN
26CC	University of TN
26CC	University of TN
26CC	University of TN
26CC	University of TN
26CC	University of TN
26CC	University of TN
26CC	University of TN

Bill ID	Account #	Customer #	Bill Date	Canc/Rebill	Utility	Adj Code	Revenue Month	Description	Description 1	Meter #	Usage	Rate	Rev Amnt	Rev Code	Rate Schedule	Begin Date	End Date	Pro Rate	Meter Days	Meter Size	District
19820768	215071	184270	20080729		W		200807	Basic Service	Basic Serv	090201747T	0	0	174.1	R1210	A2M4S	20080530	20080725	0	56	2	2600
19820768	215071	184270	20080729		W		200807	Basic Service	Basic Serv	070201747T	0	0	1741.17	R1210	A2MSM	20080530	20080725	0	56	8	2600
19820768	215071	184270	20080729		W		200807	Water Volume	Water Volu	070201747T	7.47	0.194	1.45	R1210	A2MSM	20080530	20080725	0	56	8	2600
19820768	215071	184270	20080729		W		200807	113.87 @ 3.073000		070201747T	113.87	3.073	349.92	R1210	A2MSM	20080530	20080725	0	56	8	2600
19820768	215071	184270	20080729		W		200807	812.00 @ 1.931000		070201747T	812	1.931	1567.97	R1210	A2MSM	20080530	20080725	0	56	8	2600
19820768	215071	184270	20080729		W		200807	1909.66 @ 1.443000		070201747T	1909.66	1.443	2755.64	R1210	A2MSM	20080530	20080725	0	56	8	2600
22372689	215071	184270	20090424		W		200904	Basic Service	Basic Serv	090201747T	0	0	61.65	R1210	A2M4S	20090402	20090421	0	19	2	2600
22372689	215071	184270	20090424		W		200904	Basic Service	Basic Serv	070201747T	0	0	616.57	R1210	A2MSM	20090402	20090421	0	19	8	2600
22372689	215071	184270	20090424		W		200904	Water Volume	Water Volu	070201747T	2.53	0.202	0.51	R1210	A2MSM	20090402	20090421	0	19	8	2600
22372689	215071	184270	20090424		W		200904	38.63 @ 3.207000		070201747T	38.63	3.207	123.89	R1210	A2MSM	20090402	20090421	0	19	8	2600
22372689	215071	184270	20090424		W		200904	275.50 @ 2.015000		070201747T	275.5	2.015	555.13	R1210	A2MSM	20090402	20090421	0	19	8	2600
22372689	215071	184270	20090424		W		200904	2110.34 @ 1.506000		070201747T	2110.34	1.506	3178.17	R1210	A2MSM	20090402	20090421	0	19	8	2600
22532784	215071	184270	20090513		W		200905	Basic Service	Basic Serv	090201747T	0	0	71.39	R1210	A2M4S	20090421	20090513	0	22	2	2600
22532784	215071	184270	20090513		W		200905	Water Volume	Water Volu	090201747T	2.93	0.202	0.59	R1210	A2M4S	20090421	20090513	0	22	2	2600
22532784	215071	184270	20090513		W		200905	44.73 @ 3.207000		090201747T	44.73	3.207	143.45	R1210	A2M4S	20090421	20090513	0	22	2	2600
22532784	215071	184270	20090513		W		200905	319.00 @ 2.015000		090201747T	319	2.015	642.79	R1210	A2M4S	20090421	20090513	0	22	2	2600
22532784	215071	184270	20090513		W		200905	401.34 @ 1.506000		090201747T	401.34	1.506	604.42	R1210	A2M4S	20090421	20090513	0	22	2	2600
22532784	215071	184270	20090513		W		200905	Basic Service	Basic Serv	070201747T	0	0	713.92	R1210	A2MSM	20090421	20090513	0	22	8	2600
22532784	215071	184270	20090513		W		200905	Water Volume	Water Volu	070201747T	2.93	0.202	0.59	R1210	A2MSM	20090421	20090513	0	22	8	2600
22532784	215071	184270	20090513		W		200905	44.73 @ 3.207000		070201747T	44.73	3.207	143.45	R1210	A2MSM	20090421	20090513	0	22	8	2600
22532784	215071	184270	20090513		W		200905	319.00 @ 2.015000		070201747T	319	2.015	642.79	R1210	A2MSM	20090421	20090513	0	22	8	2600
22532784	215071	184270	20090513		W		200905	2354.34 @ 1.506000		070201747T	2354.34	1.506	3545.64	R1210	A2MSM	20090421	20090513	0	22	8	2600
22633479	215071	184270	20090526		W		200905	Basic Service	Basic Serv	090201747T	0	0	22.71	R1210	A2M4S	20090513	20090520	0	7	2	2600
22633479	215071	184270	20090526		W		200905	Basic Service	Basic Serv	070201747T	0	0	227.16	R1210	A2MSM	20090513	20090520	0	7	8	2600
22633479	215071	184270	20090526		W		200905	Water Volume	Water Volu	070201747T	0.93	0.202	0.19	R1210	A2MSM	20090513	20090520	0	7	8	2600
22633479	215071	184270	20090526		W		200905	14.23 @ 3.207000		070201747T	14.23	3.207	45.64	R1210	A2MSM	20090513	20090520	0	7	8	2600
22633479	215071	184270	20090526		W		200905	101.50 @ 2.015000		070201747T	101.5	2.015	204.52	R1210	A2MSM	20090513	20090520	0	7	8	2600
22633479	215071	184270	20090526		W		200905	1050.00 @ 1.506000		070201747T	1050	1.506	1581.3	R1210	A2MSM	20090513	20090520	0	7	8	2600
22633479	215071	184270	20090526		W		200905	574.34 @ 1.151000		070201747T	574.34	1.151	661.07	R1210	A2MSM	20090513	20090520	0	7	8	2600
22894994	215071	184270	20090624		W		200906	Basic Service	Basic Serv	090201747T	0	0	97.35	R1210	A2M4S	20090520	20090619	0	30	2	2600
22894994	215071	184270	20090624		W		200906	Basic Service	Basic Serv	070201747T	0	0	973.53	R1210	A2MSM	20090520	20090619	0	30	8	2600
22894994	215071	184270	20090624		W		200906	Water Volume	Water Volu	070201747T	4	0.202	0.81	R1210	A2MSM	20090520	20090619	0	30	8	2600
22894994	215071	184270	20090624		W		200906	61.00 @ 3.207000		070201747T	61	3.207	195.63	R1210	A2MSM	20090520	20090619	0	30	8	2600
22894994	215071	184270	20090624		W		200906	435.00 @ 2.015000		070201747T	435	2.015	876.53	R1210	A2MSM	20090520	20090619	0	30	8	2600
22894994	215071	184270	20090624		W		200906	4500.00 @ 1.506000		070201747T	4500	1.506	6777	R1210	A2MSM	20090520	20090619	0	30	8	2600
22894994	215071	184270	20090624		W		200906	1245.00 @ 1.151000		070201747T	1245	1.151	1433	R1210	A2MSM	20090520	20090619	0	30	8	2600
23171028	215071	184270	20090724		W		200907	Basic Service	Basic Serv	090201747T	0	0	97.35	R1210	A2M4S	20090619	20090721	0	32	2	2600
23171028	215071	184270	20090724		W		200907	Basic Service	Basic Serv	070201747T	0	0	973.53	R1210	A2MSM	20090619	20090721	0	32	8	2600
23171028	215071	184270	20090724		W		200907	Water Volume	Water Volu	070201747T	4	0.202	0.81	R1210	A2MSM	20090619	20090721	0	32	8	2600
23171028	215071	184270	20090724		W		200907	61.00 @ 3.207000		070201747T	61	3.207	195.63	R1210	A2MSM	20090619	20090721	0	32	8	2600
23171028	215071	184270	20090724		W		200907	435.00 @ 2.015000		070201747T	435	2.015	876.53	R1210	A2MSM	20090619	20090721	0	32	8	2600
23171028	215071	184270	20090724		W		200907	4500.00 @ 1.506000		070201747T	4500	1.506	6777	R1210	A2MSM	20090619	20090721	0	32	8	2600
23171028	215071	184270	20090724		W		200907	3223.00 @ 1.151000		070201747T	3223	1.151	3709.67	R1210	A2MSM	20090619	20090721	0	32	8	2600
23436505	215071	184270	20090824		W		200908	Basic Service	Basic Serv	090201747T	0	0	97.35	R1210	A2M4S	20090721	20090819	0	29	2	2600
23436505	215071	184270	20090824		W		200908	Basic Service	Basic Serv	070201747T	0	0	973.53	R1210	A2MSM	20090721	20090819	0	29	8	2600
23436505	215071	184270	20090824		W		200908	Water Volume	Water Volu	070201747T	4	0.202	0.81	R1210	A2MSM	20090721	20090819	0	29	8	2600
23436505	215071	184270	20090824		W		200908	61.00 @ 3.207000		070201747T	61	3.207	195.63	R1210	A2MSM	20090721	20090819	0	29	8	2600
23436505	215071	184270	20090824		W		200908	435.00 @ 2.015000		070201747T	435	2.015	876.53	R1210	A2MSM	20090721	20090819	0	29	8	2600
23436505	215071	184270	20090824		W		200908	4500.00 @ 1.506000		070201747T	4500	1.506	6777	R1210	A2MSM	20090721	20090819	0	29	8	2600
23436505	215071	184270	20090824		W		200908	1391.00 @ 1.151000		070201747T	1391	1.151	1601.04	R1210	A2MSM	20090721	20090819	0	29	8	2600
23714240	215071	184270	20090923		W		200909	Basic Service	Basic Serv	090201747T	0	0	38.94	R1210	A2M4S	20090819	20090831	0.4	12	2	2600
23714240	215071	184270	20090923		W		200909	Basic Service	Basic Serv	090201747T	0	0	58.04	R1210	A2M4S	20090901	20090918	0.6	18	2	2600
23714240	215071	184270	20090923		W		200909	Basic Service	Basic Serv	070201747T	0	0	389.41	R1210	A2MSM	20090819	20090831	0.4	12	8	2600
23714240	215071	184270	20090923		W		200909	Water Volume	Water Volu	070201747T	1.6	0.202	0.32	R1210	A2MSM	20090819	20090831	0.4	12	8	2600
23714240	215071	184270	20090923		W		200909	24.40 @ 3.207000		070201747T	24.4	3.207	78.25	R1210	A2MSM	20090819	20090831	0.4	12	8	2600
23714240	215071	184270	20090923		W		200909	174.00 @ 2.015000		070201747T	174	2.015	350.61	R1210	A2MSM	20090819	20090831	0.4	12	8	2600
23714240	215071	184270	20090923		W		200909	1659.60 @ 1.506000		070201747T	1659.6	1.506	2499.36	R1210	A2MSM	20090819	20090831	0.4	12	8	2600
23714240	215071	184270	20090923		W		200909	Basic Service	Basic Serv	070201747T	0	0	580.5	R1210	A2MSM	20090901	20090918	0.6	18	8	2600
23714240	215071	184270	20090923		W		200909	Water Volume	Water Volu	070201747T	2.4	0.201	0.48	R1210	A2MSM	20090901	20090918	0.6	18	8	2600
23714240	215071	184270	20090923		W		200909	36.60 @ 3.187000		070201747T	36.6	3.187	116.64	R1210	A2MSM	20090901	20090918	0.6	18	8	2600

23714240	215071	184270	20090923	W	200909	261.00 @ 2.003000		070201747T	261	2.003	522.78	R1210	A2MSM	20090901	20090918	0.6	18 8	2600		
23714240	215071	184270	20090923	W	200909	2489.40 @ 1.497000		070201747T	2489.4	1.497	3726.63	R1210	A2MSM	20090901	20090918	0.6	18 8	2600		
23992912	215071	184270	20091022	W	200910	Basic Service	Basic Serv	090201747T	0	0	96.74	R1210	A2M4S	20090918	20091019	0	31 2	2600		
23992912	215071	184270	20091022	W	200910	Basic Service	Basic Serv	070201747T	0	0	967.5	R1210	A2MSM	20090918	20091019	0	31 8	2600		
23992912	215071	184270	20091022	W	200910	Water Volume	4.00 @ .201000	Water Volu	070201747T	4	0.201	0.8	R1210	A2MSM	20090918	20091019	0	31 8	2600	
23992912	215071	184270	20091022	W	200910	61.00 @ 3.187000		070201747T	61	3.187	194.41	R1210	A2MSM	20090918	20091019	0	31 8	2600		
23992912	215071	184270	20091022	W	200910	435.00 @ 2.003000		070201747T	435	2.003	871.31	R1210	A2MSM	20090918	20091019	0	31 8	2600		
23992912	215071	184270	20091022	W	200910	4039.00 @ 1.497000		070201747T	4039	1.497	6046.38	R1210	A2MSM	20090918	20091019	0	31 8	2600		
24267478	215071	184270	20091123	W	200911	Basic Service	Basic Serv	090201747T	0	0	96.74	R1210	A2M4S	20091019	20091118	0	30 2	2600		
24267478	215071	184270	20091123	W	200911	Basic Service	Basic Serv	070201747T	0	0	967.5	R1210	A2MSM	20091019	20091118	0	30 8	2600		
24267478	215071	184270	20091123	W	200911	Water Volume	4.00 @ .201000	Water Volu	070201747T	4	0.201	0.8	R1210	A2MSM	20091019	20091118	0	30 8	2600	
24267478	215071	184270	20091123	W	200911	61.00 @ 3.187000		070201747T	61	3.187	194.41	R1210	A2MSM	20091019	20091118	0	30 8	2600		
24267478	215071	184270	20091123	W	200911	435.00 @ 2.003000		070201747T	435	2.003	871.31	R1210	A2MSM	20091019	20091118	0	30 8	2600		
24267478	215071	184270	20091123	W	200911	4243.00 @ 1.497000		070201747T	4243	1.497	6351.77	R1210	A2MSM	20091019	20091118	0	30 8	2600		
24531344	215071	184270	20091222	W	200912	Basic Service	Basic Serv	090201747T	0	0	96.74	R1210	A2M4S	20091118	20091217	0	29 2	2600		
24531344	215071	184270	20091222	W	200912	Basic Service	Basic Serv	070201747T	0	0	967.5	R1210	A2MSM	20091118	20091217	0	29 8	2600		
24531344	215071	184270	20091222	W	200912	Water Volume	4.00 @ .201000	Water Volu	070201747T	4	0.201	0.8	R1210	A2MSM	20091118	20091217	0	29 8	2600	
24531344	215071	184270	20091222	W	200912	61.00 @ 3.187000		070201747T	61	3.187	194.41	R1210	A2MSM	20091118	20091217	0	29 8	2600		
24531344	215071	184270	20091222	W	200912	435.00 @ 2.003000		070201747T	435	2.003	871.31	R1210	A2MSM	20091118	20091217	0	29 8	2600		
24531344	215071	184270	20091222	W	200912	2963.00 @ 1.497000		070201747T	2963	1.497	4435.61	R1210	A2MSM	20091118	20091217	0	29 8	2600		
24810434	215071	184270	20100122	W	201001	Basic Service	Basic Serv	090201747T	0	0	96.74	R1210	A2M4S	20091217	20100119	0	33 2	2600		
24810434	215071	184270	20100122	W	201001	Basic Service	Basic Serv	070201747T	0	0	967.5	R1210	A2MSM	20091217	20100119	0	33 8	2600		
24810434	215071	184270	20100122	W	201001	Water Volume	4.00 @ .201000	Water Volu	070201747T	4	0.201	0.8	R1210	A2MSM	20091217	20100119	0	33 8	2600	
24810434	215071	184270	20100122	W	201001	61.00 @ 3.187000		070201747T	61	3.187	194.41	R1210	A2MSM	20091217	20100119	0	33 8	2600		
24810434	215071	184270	20100122	W	201001	435.00 @ 2.003000		070201747T	435	2.003	871.31	R1210	A2MSM	20091217	20100119	0	33 8	2600		
24810434	215071	184270	20100122	W	201001	3067.00 @ 1.497000		070201747T	3067	1.497	4591.3	R1210	A2MSM	20091217	20100119	0	33 8	2600		
25082421	215071	184270	20100222	W	201002	Basic Service	Basic Serv	090201747T	0	0	96.74	R1210	A2M4S	20100119	20100218	0	30 2	2600		
25082421	215071	184270	20100222	W	201002	Basic Service	Basic Serv	070201747T	0	0	967.5	R1210	A2MSM	20100119	20100217	0	29 8	2600		
25082421	215071	184270	20100222	W	201002	Water Volume	4.00 @ .201000	Water Volu	070201747T	4	0.201	0.8	R1210	A2MSM	20100119	20100217	0	29 8	2600	
25082421	215071	184270	20100222	W	201002	61.00 @ 3.187000		070201747T	61	3.187	194.41	R1210	A2MSM	20100119	20100217	0	29 8	2600		
25082421	215071	184270	20100222	W	201002	435.00 @ 2.003000		070201747T	435	2.003	871.31	R1210	A2MSM	20100119	20100217	0	29 8	2600		
25082421	215071	184270	20100222	W	201002	4500.00 @ 1.497000		070201747T	4500	1.497	6736.5	R1210	A2MSM	20100119	20100217	0	29 8	2600		
25082421	215071	184270	20100222	W	201002	3993.00 @ 1.144000		070201747T	3993	1.144	4567.99	R1210	A2MSM	20100119	20100217	0	29 8	2600		
25353022	215071	184270	20100323	W	201003	Basic Service	Basic Serv	090201747T	0	0	96.74	R1210	A2M4S	20100218	20100318	0	28 2	2600		
25353022	215071	184270	20100323	W	201003	Basic Service	Basic Serv	070201747T	0	0	967.5	R1210	A2MSM	20100217	20100318	0	29 8	2600		
25353022	215071	184270	20100323	W	201003	Water Volume	4.00 @ .201000	Water Volu	070201747T	4	0.201	0.8	R1210	A2MSM	20100217	20100318	0	29 8	2600	
25353022	215071	184270	20100323	W	201003	61.00 @ 3.187000		070201747T	61	3.187	194.41	R1210	A2MSM	20100217	20100318	0	29 8	2600		
25353022	215071	184270	20100323	W	201003	435.00 @ 2.003000		070201747T	435	2.003	871.31	R1210	A2MSM	20100217	20100318	0	29 8	2600		
25353022	215071	184270	20100323	W	201003	4500.00 @ 1.497000		070201747T	4500	1.497	6736.5	R1210	A2MSM	20100217	20100318	0	29 8	2600		
25353022	215071	184270	20100323	W	201003	576.00 @ 1.144000		070201747T	576	1.144	658.94	R1210	A2MSM	20100217	20100318	0	29 8	2600		
25628955	215071	184270	20100423	W	201004	Basic Service	Basic Serv	090201747T	0	0	96.74	R1210	A2M4S	20100318	20100420	0	33 2	2600		
25628955	215071	184270	20100423	W	201004	Basic Service	Basic Serv	070201747T	0	0	967.5	R1210	A2MSM	20100318	20100420	0	33 8	2600		
25628955	215071	184270	20100423	W	201004	Water Volume	4.00 @ .201000	Water Volu	070201747T	4	0.201	0.8	R1210	A2MSM	20100318	20100420	0	33 8	2600	
25628955	215071	184270	20100423	W	201004	61.00 @ 3.187000		070201747T	61	3.187	194.41	R1210	A2MSM	20100318	20100420	0	33 8	2600		
25628955	215071	184270	20100423	W	201004	435.00 @ 2.003000		070201747T	435	2.003	871.31	R1210	A2MSM	20100318	20100420	0	33 8	2600		
25628955	215071	184270	20100423	W	201004	3789.00 @ 1.497000		070201747T	3789	1.497	5672.13	R1210	A2MSM	20100318	20100420	0	33 8	2600		
25883359	215071	184270	20100524	W	201005	Basic Service	Basic Serv	090201747T	0	0	96.74	R1210	A2M4S	20100420	20100519	0	29 2	2600		
25883359	215071	184270	20100524	W	201005	Basic Service	Basic Serv	070201747T	0	0	967.5	R1210	A2MSM	20100420	20100519	0	29 8	2600		
25883359	215071	184270	20100524	W	201005	Water Volume	4.00 @ .201000	Water Volu	070201747T	4	0.201	0.8	R1210	A2MSM	20100420	20100519	0	29 8	2600	
25883359	215071	184270	20100524	W	201005	61.00 @ 3.187000		070201747T	61	3.187	194.41	R1210	A2MSM	20100420	20100519	0	29 8	2600		
25883359	215071	184270	20100524	W	201005	435.00 @ 2.003000		070201747T	435	2.003	871.31	R1210	A2MSM	20100420	20100519	0	29 8	2600		
25883359	215071	184270	20100524	W	201005	4168.00 @ 1.497000		070201747T	4168	1.497	6239.5	R1210	A2MSM	20100420	20100519	0	29 8	2600		
26154685	215071	184270	20100623	W	201006	Basic Service	Basic Serv	090201747T	0	0	96.74	R1210	A2M4S	20100519	20100618	0	30 2	2600		
26154685	215071	184270	20100623	W	201006	Basic Service	Basic Serv	070201747T	0	0	967.5	R1210	A2MSM	20100519	20100618	0	30 8	2600		
26154685	215071	184270	20100623	W	201006	Water Volume	4.00 @ .201000	Water Volu	070201747T	4	0.201	0.8	R1210	A2MSM	20100519	20100618	0	30 8	2600	
26154685	215071	184270	20100623	W	201006	61.00 @ 3.187000		070201747T	61	3.187	194.41	R1210	A2MSM	20100519	20100618	0	30 8	2600		
26154685	215071	184270	20100623	W	201006	435.00 @ 2.003000		070201747T	435	2.003	871.31	R1210	A2MSM	20100519	20100618	0	30 8	2600		
26154685	215071	184270	20100623	W	201006	3932.00 @ 1.497000		070201747T	3932	1.497	5886.2	R1210	A2MSM	20100519	20100618	0	30 8	2600		
26427724	215071	184270	20100723	W	201007	Basic Service	Basic Serv	090201747T	0	0	96.74	R1210	A2M4S	20100618	20100720	0	32 2	2600		

26427724	215071	184270	20100723	W	201007	Basic Service				Basic Serv	070201747T	0	0	967.5	R1210	A2MSM	20100618	20100720	0			32	8	2600							
26427724	215071	184270	20100723	W	201007	Water Volume	4.00	@	.201000(	Water Volu	070201747T	4	0.201	0.8	R1210	A2MSM	20100618	20100720	0			32	8	2600							
26427724	215071	184270	20100723	W	201007		61.00	@	3.187000		070201747T	61	3.187	194.41	R1210	A2MSM	20100618	20100720	0			32	8	2600							
26427724	215071	184270	20100723	W	201007		435.00	@	2.003000I		070201747T	435	2.003	871.31	R1210	A2MSM	20100618	20100720	0			32	8	2600							
26427724	215071	184270	20100723	W	201007		4500.00	@	1.497000I		070201747T	4500	1.497	6736.5	R1210	A2MSM	20100618	20100720	0			32	8	2600							
26427724	215071	184270	20100723	W	201007		832.00	@	1.144000I		070201747T	832	1.144	951.81	R1210	A2MSM	20100618	20100720	0			32	8	2600							
26696778	215071	184270	20100823	W	201008	Basic Service				Basic Serv	090201747T	0	0	96.74	R1210	A2M4S	20100720	20100818	0			29	2	2600							
26696778	215071	184270	20100823	W	201008	Basic Service				Basic Serv	070201747T	0	0	967.5	R1210	A2MSM	20100720	20100818	0			29	8	2600							
26696778	215071	184270	20100823	W	201008	Water Volume	4.00	@	.201000(	Water Volu	070201747T	4	0.201	0.8	R1210	A2MSM	20100720	20100818	0			29	8	2600							
26696778	215071	184270	20100823	W	201008		61.00	@	3.187000		070201747T	61	3.187	194.41	R1210	A2MSM	20100720	20100818	0			29	8	2600							
26696778	215071	184270	20100823	W	201008		435.00	@	2.003000I		070201747T	435	2.003	871.31	R1210	A2MSM	20100720	20100818	0			29	8	2600							
26696778	215071	184270	20100823	W	201008		4388.00	@	1.497000I		070201747T	4388	1.497	6568.84	R1210	A2MSM	20100720	20100818	0			29	8	2600							
26984891	215071	184270	20100923	W	201009	Basic Service				Basic Serv	090201747T	0	0	96.74	R1210	A2M4S	20100818	20100920	0			33	2	2600							
26984891	215071	184270	20100923	W	201009	Basic Service				Basic Serv	070201747T	0	0	967.5	R1210	A2MSM	20100818	20100920	0			33	8	2600							
26984891	215071	184270	20100923	W	201009	Water Volume	4.00	@	.201000(	Water Volu	070201747T	4	0.201	0.8	R1210	A2MSM	20100818	20100920	0			33	8	2600							
26984891	215071	184270	20100923	W	201009		61.00	@	3.187000		070201747T	61	3.187	194.41	R1210	A2MSM	20100818	20100920	0			33	8	2600							
26984891	215071	184270	20100923	W	201009		435.00	@	2.003000I		070201747T	435	2.003	871.31	R1210	A2MSM	20100818	20100920	0			33	8	2600							
26984891	215071	184270	20100923	W	201009		4500.00	@	1.497000I		070201747T	4500	1.497	6736.5	R1210	A2MSM	20100818	20100920	0			33	8	2600							
26984891	215071	184270	20100923	W	201009		1133.00	@	1.144000I		070201747T	1133	1.144	1296.15	R1210	A2MSM	20100818	20100920	0			33	8	2600							
27245679	215071	184270	20101022	W	201010	Basic Service				Basic Serv	090201747T	0	0	96.74	R1210	A2M4S	20100920	20101019	0			29	2	2600							
27245679	215071	184270	20101022	W	201010	Basic Service				Basic Serv	070201747T	0	0	967.5	R1210	A2MSM	20100920	20101019	0			29	8	2600							
27245679	215071	184270	20101022	W	201010	Water Volume	4.00	@	.201000(	Water Volu	070201747T	4	0.201	0.8	R1210	A2MSM	20100920	20101019	0			29	8	2600							
27245679	215071	184270	20101022	W	201010		61.00	@	3.187000		070201747T	61	3.187	194.41	R1210	A2MSM	20100920	20101019	0			29	8	2600							
27245679	215071	184270	20101022	W	201010		435.00	@	2.003000I		070201747T	435	2.003	871.31	R1210	A2MSM	20100920	20101019	0			29	8	2600							
27245679	215071	184270	20101022	W	201010		4500.00	@	1.497000I		070201747T	4500	1.497	6736.5	R1210	A2MSM	20100920	20101019	0			29	8	2600							
27245679	215071	184270	20101022	W	201010		400.00	@	1.144000I		070201747T	400	1.144	457.6	R1210	A2MSM	20100920	20101019	0			29	8	2600							
27642724	215071	184270	20101122	W	201011	Basic Service				Basic Serv	070201747T	0	0	967.5	R1210	A2MSM	20101019	20101117	0			29	8	2600							
27642724	215071	184270	20101122	W	201011	Water Volume	4.00	@	.201000(	Water Volu	070201747T	4	0.201	0.8	R1210	A2MSM	20101019	20101117	0			29	8	2600							
27642724	215071	184270	20101122	W	201011		61.00	@	3.187000		070201747T	61	3.187	194.41	R1210	A2MSM	20101019	20101117	0			29	8	2600							
27642724	215071	184270	20101122	W	201011		435.00	@	2.003000I		070201747T	435	2.003	871.31	R1210	A2MSM	20101019	20101117	0			29	8	2600							
27642724	215071	184270	20101122	W	201011		3496.00	@	1.497000I		070201747T	3496	1.497	5233.51	R1210	A2MSM	20101019	20101117	0			29	8	2600							
27642724	215071	184270	20101122	W	201011	Basic Service				Basic Serv	090201747T	0	0	96.74	R1210	A2M4S	20101019	20101117	0			29	2	2600							
27917963	215071	184270	20101221	W	201012	Basic Service				Basic Serv	070201747T	0	0	967.5	R1210	A2MSM	20101117	20101216	0			29	8	2600							
27917963	215071	184270	20101221	W	201012	Water Volume	4.00	@	.201000(	Water Volu	070201747T	4	0.201	0.8	R1210	A2MSM	20101117	20101216	0			29	8	2600							
27917963	215071	184270	20101221	W	201012		61.00	@	3.187000		070201747T	61	3.187	194.41	R1210	A2MSM	20101117	20101216	0			29	8	2600							
27917963	215071	184270	20101221	W	201012		435.00	@	2.003000I		070201747T	435	2.003	871.31	R1210	A2MSM	20101117	20101216	0			29	8	2600							
27917963	215071	184270	20101221	W	201012		3651.00	@	1.497000I		070201747T	3651	1.497	5465.55	R1210	A2MSM	20101117	20101216	0			29	8	2600							
27917963	215071	184270	20101221	W	201012	Basic Service				Basic Serv	090201747T	0	0	96.74	R1210	A2M4S	20101117	20101216	0			29	2	2600							
28217708	215071	184270	20110124	W	201101	Basic Service				Basic Serv	070201747T	0	0	967.5	R1210	A2MSM	20101216	20110118	0			33	8	2600							
28217708	215071	184270	20110124	W	201101	Water Volume	4.00	@	.201000(	Water Volu	070201747T	4	0.201	0.8	R1210	A2MSM	20101216	20110118	0			33	8	2600							
28217708	215071	184270	20110124	W	201101		61.00	@	3.187000		070201747T	61	3.187	194.41	R1210	A2MSM	20101216	20110118	0			33	8	2600							
28217708	215071	184270	20110124	W	201101		435.00	@	2.003000I		070201747T	435	2.003	871.31	R1210	A2MSM	20101216	20110118	0			33	8	2600							
28217708	215071	184270	20110124	W	201101		2231.00	@	1.497000I		070201747T	2231	1.497	3339.81	R1210	A2MSM	20101216	20110118	0			33	8	2600							
28217708	215071	184270	20110124	W	201101	Basic Service				Basic Serv	090201747T	0	0	96.74	R1210	A2M4S	20101216	20110118	0			33	2	2600							
28473213	215071	184270	20110221	W	201102	Basic Service				Basic Serv	070201747T	0	0	967.5	R1210	A2MSM	20110118	20110216	0			29	8	2600							
28473213	215071	184270	20110221	W	201102	Water Volume	4.00	@	.201000(	Water Volu	070201747T	4	0.201	0.8	R1210	A2MSM	20110118	20110216	0			29	8	2600							
28473213	215071	184270	20110221	W	201102		61.00	@	3.187000		070201747T	61	3.187	194.41	R1210	A2MSM	20110118	20110216	0			29	8	2600							
28473213	215071	184270	20110221	W	201102		435.00	@	2.003000I		070201747T	435	2.003	871.31	R1210	A2MSM	20110118	20110216	0			29	8	2600							
28473213	215071	184270	20110221	W	201102		2497.00	@	1.497000I		070201747T	2497	1.497	3738.01	R1210	A2MSM	20110118	20110216	0			29	8	2600							
28473213	215071	184270	20110221	W	201102	Basic Service				Basic Serv	090201747T	0	0	96.74	R1210	A2M4S	20110118	20110216	0			29	2	2600							
28748992	215071	184270	20110322	W	201103	Basic Service				Basic Serv	070201747T	0	0	967.5	R1210	A2MSM	20110216	20110317	0			29	8	2600							
28748992	215071	184270	20110322	W	201103	Water Volume	4.00	@	.201000(	Water Volu	070201747T	4	0.201	0.8	R1210	A2MSM	20110216	20110317	0			29	8	2600							
28748992	215071	184270	20110322	W	201103		61.00	@	3.187000		070201747T	61	3.187	194.41	R1210	A2MSM	20110216	20110317	0			29	8	2600							
28748992	215071	184270	20110322	W	201103		435.00	@	2.003000I		070201747T	435	2.003	871.31	R1210	A2MSM	20110216	20110317	0			29	8	2600							
28748992	215071	184270	20110322	W	201103		2736.00	@	1.497000I		070201747T	2736	1.497	4095.79	R1210	A2MSM	20110216	20110317	0			29	8	2600							
28748992	215071	184270	20110322	W	201103	Basic Service				Basic Serv	090201747T	0	0	96.74	R1210	A2M4S	20110216	20110317	0			29	2	2600							
29013390	215071	184270	20110420	W	201104	Basic Service				Basic Serv	070201747T	0	0	600.52	R1210	A2MSM	20110317	20110404	0.62069			18	8	2600							
29013390	215071	184270	20110420	W	201104	Water Volume	2.48	@	.201000(	Water Volu	070201747T	2.48	0.201	0.5	R1210	A2MSM	20110317	20110404	0.62069			18	8	2600							
29013390	215071	184270	20110420	W	201104		37.86	@	3.187000		070201747T	37.86	3.187	120.66	R1210	A2MSM	20110317	20110404	0.62069			18	8	2600							
29013390	215071	184270	20110420	W	201104		270.00	@	2.003000I		070201747T	270	2.003	540.81	R1210	A2MSM	20110317	20110404	0.62069			18	8	2600							

29013390	215071	184270	20110420	W	201104	1837.25 @ 1.497000		070201747T	1837.25	1.497	2750.36	R1210	A2MSM	20110317	20110404	0.62069	18	8	2600
29013390	215071	184270	20110420	W	201104 Basic Service		Basic Serv	070201747T	0	0	422.95	R1210	A2MSM	20110405	20110415	0.37931	11	8	2600
29013390	215071	184270	20110420	W	201104 Water Volume	1.52 @ .232000	Water Volu	070201747T	1.52	0.232	0.35	R1210	A2MSM	20110405	20110415	0.37931	11	8	2600
29013390	215071	184270	20110420	W	201104	23.14 @ 3.673000		070201747T	23.14	3.673	84.99	R1210	A2MSM	20110405	20110415	0.37931	11	8	2600
29013390	215071	184270	20110420	W	201104	165.00 @ 2.308000		070201747T	165	2.308	380.82	R1210	A2MSM	20110405	20110415	0.37931	11	8	2600
29013390	215071	184270	20110420	W	201104	1122.75 @ 1.725000		070201747T	1122.75	1.725	1936.74	R1210	A2MSM	20110405	20110415	0.37931	11	8	2600
29013390	215071	184270	20110420	W	201104 Basic Service		Basic Serv	090201747T	0	0	60.05	R1210	A2M4S	20110317	20110404	0.62069	18	2	2600
29013390	215071	184270	20110420	W	201104 Basic Service		Basic Serv	090201747T	0	0	42.29	R1210	A2M4S	20110405	20110415	0.37931	11	2	2600
29290962	215071	184270	20110520	W	201105 Basic Service		Basic Serv	070201747T	0	0	1115.04	R1210	A2MSM	20110415	20110517	0	32	8	2600
29290962	215071	184270	20110520	W	201105 Water Volume	4.00 @ .232000	Water Volu	070201747T	4	0.232	0.93	R1210	A2MSM	20110415	20110517	0	32	8	2600
29290962	215071	184270	20110520	W	201105	61.00 @ 3.673000		070201747T	61	3.673	224.05	R1210	A2MSM	20110415	20110517	0	32	8	2600
29290962	215071	184270	20110520	W	201105	435.00 @ 2.308000		070201747T	435	2.308	1003.98	R1210	A2MSM	20110415	20110517	0	32	8	2600
29290962	215071	184270	20110520	W	201105	2949.00 @ 1.725000		070201747T	2949	1.725	5087.03	R1210	A2MSM	20110415	20110517	0	32	8	2600
29290962	215071	184270	20110520	W	201105 Basic Service		Basic Serv	090201747T	0	0	111.49	R1210	A2M4S	20110415	20110517	0	32	2	2600
29563995	215071	184270	20110622	W	201106 Basic Service		Basic Serv	070201747T	0	0	1115.04	R1210	A2MSM	20110517	20110617	0	31	8	2600
29563995	215071	184270	20110622	W	201106 Water Volume	4.00 @ .232000	Water Volu	070201747T	4	0.232	0.93	R1210	A2MSM	20110517	20110617	0	31	8	2600
29563995	215071	184270	20110622	W	201106	61.00 @ 3.673000		070201747T	61	3.673	224.05	R1210	A2MSM	20110517	20110617	0	31	8	2600
29563995	215071	184270	20110622	W	201106	435.00 @ 2.308000		070201747T	435	2.308	1003.98	R1210	A2MSM	20110517	20110617	0	31	8	2600
29563995	215071	184270	20110622	W	201106	3867.00 @ 1.725000		070201747T	3867	1.725	6670.58	R1210	A2MSM	20110517	20110617	0	31	8	2600
29563995	215071	184270	20110622	W	201106 Basic Service		Basic Serv	090201747T	0	0	111.49	R1210	A2M4S	20110517	20110617	0	31	2	2600
29849440	215071	184270	20110725	W	201107 Basic Service		Basic Serv	070201747T	0	0	1115.04	R1210	A2MSM	20110617	20110720	0	33	8	2600
29849440	215071	184270	20110725	W	201107 Water Volume	4.00 @ .232000	Water Volu	070201747T	4	0.232	0.93	R1210	A2MSM	20110617	20110720	0	33	8	2600
29849440	215071	184270	20110725	W	201107	61.00 @ 3.673000		070201747T	61	3.673	224.05	R1210	A2MSM	20110617	20110720	0	33	8	2600
29849440	215071	184270	20110725	W	201107	435.00 @ 2.308000		070201747T	435	2.308	1003.98	R1210	A2MSM	20110617	20110720	0	33	8	2600
29849440	215071	184270	20110725	W	201107	4254.00 @ 1.725000		070201747T	4254	1.725	7338.15	R1210	A2MSM	20110617	20110720	0	33	8	2600
29849440	215071	184270	20110725	W	201107 Basic Service		Basic Serv	090201747T	0	0	111.49	R1210	A2M4S	20110617	20110720	0	33	2	2600
30117912	215071	184270	20110823	W	201108 Basic Service		Basic Serv	070201747T	0	0	1115.04	R1210	A2MSM	20110720	20110818	0	29	8	2600
30117912	215071	184270	20110823	W	201108 Water Volume	4.00 @ .232000	Water Volu	070201747T	4	0.232	0.93	R1210	A2MSM	20110720	20110818	0	29	8	2600
30117912	215071	184270	20110823	W	201108	61.00 @ 3.673000		070201747T	61	3.673	224.05	R1210	A2MSM	20110720	20110818	0	29	8	2600
30117912	215071	184270	20110823	W	201108	435.00 @ 2.308000		070201747T	435	2.308	1003.98	R1210	A2MSM	20110720	20110818	0	29	8	2600
30117912	215071	184270	20110823	W	201108	4500.00 @ 1.725000		070201747T	4500	1.725	7762.5	R1210	A2MSM	20110720	20110818	0	29	8	2600
30117912	215071	184270	20110823	W	201108	41.00 @ 1.318000		070201747T	41	1.318	54.04	R1210	A2MSM	20110720	20110818	0	29	8	2600
30117912	215071	184270	20110823	W	201108 Basic Service		Basic Serv	090201747T	0	0	111.49	R1210	A2M4S	20110720	20110818	0	29	2	2600
30412105	215071	184270	20110923	W	201109 Basic Service		Basic Serv	070201747T	0	0	1115.04	R1210	A2MSM	20110818	20110920	0	33	8	2600
30412105	215071	184270	20110923	W	201109 Water Volume	4.00 @ .232000	Water Volu	070201747T	4	0.232	0.93	R1210	A2MSM	20110818	20110920	0	33	8	2600
30412105	215071	184270	20110923	W	201109	61.00 @ 3.673000		070201747T	61	3.673	224.05	R1210	A2MSM	20110818	20110920	0	33	8	2600
30412105	215071	184270	20110923	W	201109	435.00 @ 2.308000		070201747T	435	2.308	1003.98	R1210	A2MSM	20110818	20110920	0	33	8	2600
30412105	215071	184270	20110923	W	201109	4500.00 @ 1.725000		070201747T	4500	1.725	7762.5	R1210	A2MSM	20110818	20110920	0	33	8	2600
30412105	215071	184270	20110923	W	201109	549.00 @ 1.318000		070201747T	549	1.318	723.58	R1210	A2MSM	20110818	20110920	0	33	8	2600
30412105	215071	184270	20110923	W	201109 Basic Service		Basic Serv	090201747T	0	0	111.49	R1210	A2M4S	20110818	20110920	0	33	2	2600
30689132	215071	184270	20111024	W	201110 Basic Service		Basic Serv	070201747T	0	0	1115.04	R1210	A2MSM	20110920	20111019	0	29	8	2600
30689132	215071	184270	20111024	W	201110 Water Volume	4.00 @ .232000	Water Volu	070201747T	4	0.232	0.93	R1210	A2MSM	20110920	20111019	0	29	8	2600
30689132	215071	184270	20111024	W	201110	61.00 @ 3.673000		070201747T	61	3.673	224.05	R1210	A2MSM	20110920	20111019	0	29	8	2600
30689132	215071	184270	20111024	W	201110	435.00 @ 2.308000		070201747T	435	2.308	1003.98	R1210	A2MSM	20110920	20111019	0	29	8	2600
30689132	215071	184270	20111024	W	201110	3360.00 @ 1.725000		070201747T	3360	1.725	5796	R1210	A2MSM	20110920	20111019	0	29	8	2600
30689132	215071	184270	20111024	W	201110 Basic Service		Basic Serv	090201747T	0	0	111.49	R1210	A2M4S	20110920	20111019	0	29	2	2600
30976264	215071	184270	20111122	W	201111 Basic Service		Basic Serv	070201747T	0	0	1115.04	R1210	A2MSM	20111019	20111117	0	29	8	2600
30976264	215071	184270	20111122	W	201111 Water Volume	4.00 @ .232000	Water Volu	070201747T	4	0.232	0.93	R1210	A2MSM	20111019	20111117	0	29	8	2600
30976264	215071	184270	20111122	W	201111	61.00 @ 3.673000		070201747T	61	3.673	224.05	R1210	A2MSM	20111019	20111117	0	29	8	2600
30976264	215071	184270	20111122	W	201111	435.00 @ 2.308000		070201747T	435	2.308	1003.98	R1210	A2MSM	20111019	20111117	0	29	8	2600
30976264	215071	184270	20111122	W	201111	3215.00 @ 1.725000		070201747T	3215	1.725	5545.88	R1210	A2MSM	20111019	20111117	0	29	8	2600
30976264	215071	184270	20111122	W	201111 Basic Service		Basic Serv	090201747T	0	0	111.49	R1210	A2M4S	20111019	20111117	0	29	2	2600
31252526	215071	184270	20111221	W	201112 Basic Service		Basic Serv	070201747T	0	0	1115.04	R1210	A2MSM	20111117	20111215	0	28	8	2600
31252526	215071	184270	20111221	W	201112 Water Volume	4.00 @ .232000	Water Volu	070201747T	4	0.232	0.93	R1210	A2MSM	20111117	20111215	0	28	8	2600
31252526	215071	184270	20111221	W	201112	61.00 @ 3.673000		070201747T	61	3.673	224.05	R1210	A2MSM	20111117	20111215	0	28	8	2600
31252526	215071	184270	20111221	W	201112	435.00 @ 2.308000		070201747T	435	2.308	1003.98	R1210	A2MSM	20111117	20111215	0	28	8	2600
31252526	215071	184270	20111221	W	201112	1921.00 @ 1.725000		070201747T	1921	1.725	3313.73	R1210	A2MSM	20111117	20111215	0	28	8	2600
31252526	215071	184270	20111221	W	201112 Basic Service		Basic Serv	090201747T	0	0	111.49	R1210	A2M4S	20111117	20111215	0	28	2	2600

Region	Account Name
26CC	Blue Cross Blue Shield
26CC	Blue Cross Blue Shield
26CC	Blue Cross Blue Shield

26CC	Blue Cross Blue Shield
26CC	Blue Cross Blue Shield
26CC	Blue Cross Blue Shield

26CC Blue Cross Blue Shield
26CC Blue Cross Blue Shield
26CC Blue Cross Blue Shield
26CC Blue Cross Blue Shield
26CC Blue Cross Blue Shield
26CC Blue Cross Blue Shield

26CC Blue Cross Blue Shield
26CC Blue Cross Blue Shield
26CC Blue Cross Blue Shield
26CC Blue Cross Blue Shield
26CC Blue Cross Blue Shield
26CC Blue Cross Blue Shield

26CC Blue Cross Blue Shield
26CC Blue Cross Blue Shield
26CC Blue Cross Blue Shield
26CC Blue Cross Blue Shield
26CC Blue Cross Blue Shield
26CC Blue Cross Blue Shield

26CC Blue Cross Blue Shield
26CC Blue Cross Blue Shield
26CC Blue Cross Blue Shield
26CC Blue Cross Blue Shield
26CC Blue Cross Blue Shield
26CC Blue Cross Blue Shield

26CC Blue Cross Blue Shield
26CC Blue Cross Blue Shield
26CC Blue Cross Blue Shield
26CC Blue Cross Blue Shield
26CC Blue Cross Blue Shield
26CC Blue Cross Blue Shield

26CC Blue Cross Blue Shield
26CC Blue Cross Blue Shield
26CC Blue Cross Blue Shield
26CC Blue Cross Blue Shield
26CC Blue Cross Blue Shield
26CC Blue Cross Blue Shield

26CC Blue Cross Blue Shield
26CC Blue Cross Blue Shield
26CC Blue Cross Blue Shield
26CC Blue Cross Blue Shield
26CC Blue Cross Blue Shield
26CC Blue Cross Blue Shield

26CC Blue Cross Blue Shield
26CC Blue Cross Blue Shield
26CC Blue Cross Blue Shield
26CC Blue Cross Blue Shield
26CC Blue Cross Blue Shield
26CC Blue Cross Blue Shield

26CC Blue Cross Blue Shield
26CC Blue Cross Blue Shield
26CC Blue Cross Blue Shield
26CC Blue Cross Blue Shield
26CC Blue Cross Blue Shield
26CC Blue Cross Blue Shield

26CC Blue Cross Blue Shield
26CC Blue Cross Blue Shield
26CC Blue Cross Blue Shield
26CC Blue Cross Blue Shield
26CC Blue Cross Blue Shield
26CC Blue Cross Blue Shield

26CC Blue Cross Blue Shield
26CC Blue Cross Blue Shield
26CC Blue Cross Blue Shield
26CC Blue Cross Blue Shield
26CC Blue Cross Blue Shield
26CC Blue Cross Blue Shield
26CC Blue Cross Blue Shield
26CC Blue Cross Blue Shield

26CC Blue Cross Blue Shield
26CC Blue Cross Blue Shield
26CC Blue Cross Blue Shield
26CC Blue Cross Blue Shield
26CC Blue Cross Blue Shield
26CC Blue Cross Blue Shield

26CC Blue Cross Blue Shield
26CC Blue Cross Blue Shield
26CC Blue Cross Blue Shield
26CC Blue Cross Blue Shield
26CC Blue Cross Blue Shield
26CC Blue Cross Blue Shield

26CC Blue Cross Blue Shield
26CC Blue Cross Blue Shield
26CC Blue Cross Blue Shield
26CC Blue Cross Blue Shield
26CC Blue Cross Blue Shield
26CC Blue Cross Blue Shield

26CC Blue Cross Blue Shield
26CC Blue Cross Blue Shield
26CC Blue Cross Blue Shield
26CC Blue Cross Blue Shield
26CC Blue Cross Blue Shield
26CC Blue Cross Blue Shield

26CC Blue Cross Blue Shield
26CC Blue Cross Blue Shield
26CC Blue Cross Blue Shield
26CC Blue Cross Blue Shield
26CC Blue Cross Blue Shield
26CC Blue Cross Blue Shield

26CC Blue Cross Blue Shield
26CC Blue Cross Blue Shield
26CC Blue Cross Blue Shield
26CC Blue Cross Blue Shield
26CC Blue Cross Blue Shield
26CC Blue Cross Blue Shield

26CC Blue Cross Blue Shield
26CC Blue Cross Blue Shield
26CC Blue Cross Blue Shield
26CC Blue Cross Blue Shield
26CC Blue Cross Blue Shield
26CC Blue Cross Blue Shield

26CC Blue Cross Blue Shield
26CC Blue Cross Blue Shield
26CC Blue Cross Blue Shield
26CC Blue Cross Blue Shield
26CC Blue Cross Blue Shield
26CC Blue Cross Blue Shield

Bill ID	Account #	Customer #	Bill Date	Canc/Rebill	Utility	Adj Code	Revenue Month	Description	Description 1	Meter #	Usage	Rate	Rev Amnt	Rev Code	Rate Schedule	Begin Date	End Date	Pro Rate	Days	Meter Size	District
17719248	104832	106684	20080107		W		200801	Basic Service	Basic Serv	060408523T	0	0	93.27	R1410	A4M4S	20071130	20080102	0	33	2	2600
17719248	104832	106684	20080107		W		200801	Basic Service	Basic Serv	060408536T	0	0	93.27	R1410	A4MSM	20071130	20080102	0	33	2	2600
17719248	104832	106684	20080107		W		200801	Water Volume 4.00 @ .194000(	Water Volu	060408536T	4	0.194	0.78	R1410	A4MSM	20071130	20080102	0	33	2	2600
17719248	104832	106684	20080107		W		200801	61.00 @ 3.073000		060408536T	61	3.073	187.45	R1410	A4MSM	20071130	20080102	0	33	2	2600
17719248	104832	106684	20080107		W		200801	435.00 @ 1.931000		060408536T	435	1.931	839.99	R1410	A4MSM	20071130	20080102	0	33	2	2600
17719248	104832	106684	20080107		W		200801	1983.00 @ 1.443000		060408536T	1983	1.443	2861.47	R1410	A4MSM	20071130	20080102	0	33	2	2600
18014633	104832	106684	20080204		W		200802	Basic Service	Basic Serv	060408523T	0	0	93.27	R1410	A4M4S	20080102	20080130	0	28	2	2600
18014633	104832	106684	20080204		W		200802	Basic Service	Basic Serv	060408536T	0	0	93.27	R1410	A4MSM	20080102	20080130	0	28	2	2600
18014633	104832	106684	20080204		W		200802	Water Volume 4.00 @ .194000(	Water Volu	060408536T	4	0.194	0.78	R1410	A4MSM	20080102	20080130	0	28	2	2600
18014633	104832	106684	20080204		W		200802	61.00 @ 3.073000		060408536T	61	3.073	187.45	R1410	A4MSM	20080102	20080130	0	28	2	2600
18014633	104832	106684	20080204		W		200802	435.00 @ 1.931000		060408536T	435	1.931	839.99	R1410	A4MSM	20080102	20080130	0	28	2	2600
18014633	104832	106684	20080204		W		200802	1475.00 @ 1.443000		060408536T	1475	1.443	2128.43	R1410	A4MSM	20080102	20080130	0	28	2	2600
18330947	104832	106684	20080304		W		200803	Basic Service	Basic Serv	060408523T	0	0	93.27	R1410	A4M4S	20080130	20080228	0	29	2	2600
18330947	104832	106684	20080304		W		200803	Basic Service	Basic Serv	060408536T	0	0	93.27	R1410	A4MSM	20080130	20080228	0	29	2	2600
18330947	104832	106684	20080304		W		200803	Water Volume 4.00 @ .194000(	Water Volu	060408536T	4	0.194	0.78	R1410	A4MSM	20080130	20080228	0	29	2	2600
18330947	104832	106684	20080304		W		200803	61.00 @ 3.073000		060408536T	61	3.073	187.45	R1410	A4MSM	20080130	20080228	0	29	2	2600
18330947	104832	106684	20080304		W		200803	435.00 @ 1.931000		060408536T	435	1.931	839.99	R1410	A4MSM	20080130	20080228	0	29	2	2600
18330947	104832	106684	20080304		W		200803	1405.00 @ 1.443000		060408536T	1405	1.443	2027.42	R1410	A4MSM	20080130	20080228	0	29	2	2600
18687601	104832	106684	20080407		W		200804	Basic Service	Basic Serv	060408523T	0	0	93.27	R1410	A4M4S	20080228	20080401	0	33	2	2600
18687601	104832	106684	20080407		W		200804	Basic Service	Basic Serv	060408536T	0	0	93.27	R1410	A4MSM	20080228	20080401	0	33	2	2600
18687601	104832	106684	20080407		W		200804	Water Volume 4.00 @ .194000(	Water Volu	060408536T	4	0.194	0.78	R1410	A4MSM	20080228	20080401	0	33	2	2600
18687601	104832	106684	20080407		W		200804	61.00 @ 3.073000		060408536T	61	3.073	187.45	R1410	A4MSM	20080228	20080401	0	33	2	2600
18687601	104832	106684	20080407		W		200804	435.00 @ 1.931000		060408536T	435	1.931	839.99	R1410	A4MSM	20080228	20080401	0	33	2	2600
18687601	104832	106684	20080407		W		200804	1652.00 @ 1.443000		060408536T	1652	1.443	2383.84	R1410	A4MSM	20080228	20080401	0	33	2	2600
18965695	104832	106684	20080505		W		200805	Basic Service	Basic Serv	060408523T	0	0	93.27	R1410	A4M4S	20080401	20080430	0	29	2	2600
18965695	104832	106684	20080505		W		200805	Basic Service	Basic Serv	060408536T	0	0	93.27	R1410	A4MSM	20080401	20080430	0	29	2	2600
18965695	104832	106684	20080505		W		200805	Water Volume 4.00 @ .194000(	Water Volu	060408536T	4	0.194	0.78	R1410	A4MSM	20080401	20080430	0	29	2	2600
18965695	104832	106684	20080505		W		200805	61.00 @ 3.073000		060408536T	61	3.073	187.45	R1410	A4MSM	20080401	20080430	0	29	2	2600
18965695	104832	106684	20080505		W		200805	435.00 @ 1.931000		060408536T	435	1.931	839.99	R1410	A4MSM	20080401	20080430	0	29	2	2600
18965695	104832	106684	20080505		W		200805	1365.00 @ 1.443000		060408536T	1365	1.443	1969.7	R1410	A4MSM	20080401	20080430	0	29	2	2600
19293334	104832	106684	20080605		W		200806	Basic Service	Basic Serv	060408523T	0	0	93.27	R1410	A4M4S	20080430	20080602	0	33	2	2600
19293334	104832	106684	20080605		W		200806	Basic Service	Basic Serv	060408536T	0	0	93.27	R1410	A4MSM	20080430	20080602	0	33	2	2600
19293334	104832	106684	20080605		W		200806	Water Volume 4.00 @ .194000(	Water Volu	060408536T	4	0.194	0.78	R1410	A4MSM	20080430	20080602	0	33	2	2600
19293334	104832	106684	20080605		W		200806	61.00 @ 3.073000		060408536T	61	3.073	187.45	R1410	A4MSM	20080430	20080602	0	33	2	2600
19293334	104832	106684	20080605		W		200806	435.00 @ 1.931000		060408536T	435	1.931	839.99	R1410	A4MSM	20080430	20080602	0	33	2	2600
19293334	104832	106684	20080605		W		200806	1540.00 @ 1.443000		060408536T	1540	1.443	2222.22	R1410	A4MSM	20080430	20080602	0	33	2	2600
19588904	104832	106684	20080707		W		200807	Basic Service	Basic Serv	060408523T	0	0	93.27	R1410	A4M4S	20080602	20080701	0	29	2	2600
19588904	104832	106684	20080707		W		200807	Basic Service	Basic Serv	060408536T	0	0	93.27	R1410	A4MSM	20080602	20080701	0	29	2	2600
19588904	104832	106684	20080707		W		200807	Water Volume 4.00 @ .194000(	Water Volu	060408536T	4	0.194	0.78	R1410	A4MSM	20080602	20080701	0	29	2	2600
19588904	104832	106684	20080707		W		200807	61.00 @ 3.073000		060408536T	61	3.073	187.45	R1410	A4MSM	20080602	20080701	0	29	2	2600
19588904	104832	106684	20080707		W		200807	435.00 @ 1.931000		060408536T	435	1.931	839.99	R1410	A4MSM	20080602	20080701	0	29	2	2600
19588904	104832	106684	20080707		W		200807	1677.00 @ 1.443000		060408536T	1677	1.443	2419.91	R1410	A4MSM	20080602	20080701	0	29	2	2600
19910562	104832	106684	20080806		W		200808	Basic Service	Basic Serv	060408523T	0	0	93.27	R1410	A4M4S	20080701	20080801	0	31	2	2600
19910562	104832	106684	20080806		W		200808	Basic Service	Basic Serv	060408536T	0	0	93.27	R1410	A4MSM	20080701	20080801	0	31	2	2600
19910562	104832	106684	20080806		W		200808	Water Volume 4.00 @ .194000(	Water Volu	060408536T	4	0.194	0.78	R1410	A4MSM	20080701	20080801	0	31	2	2600
19910562	104832	106684	20080806		W		200808	61.00 @ 3.073000		060408536T	61	3.073	187.45	R1410	A4MSM	20080701	20080801	0	31	2	2600
19910562	104832	106684	20080806		W		200808	435.00 @ 1.931000		060408536T	435	1.931	839.99	R1410	A4MSM	20080701	20080801	0	31	2	2600
19910562	104832	106684	20080806		W		200808	2208.00 @ 1.443000		060408536T	2208	1.443	3186.14	R1410	A4MSM	20080701	20080801	0	31	2	2600
20225689	104832	106684	20080908		W		200809	Basic Service	Basic Serv	060408523T	0	0	93.27	R1410	A4M4S	20080801	20080903	0	33	2	2600
20225689	104832	106684	20080908		W		200809	Basic Service	Basic Serv	060408536T	0	0	93.27	R1410	A4MSM	20080801	20080903	0	33	2	2600
20225689	104832	106684	20080908		W		200809	Water Volume 4.00 @ .194000(	Water Volu	060408536T	4	0.194	0.78	R1410	A4MSM	20080801	20080903	0	33	2	2600
20225689	104832	106684	20080908		W		200809	61.00 @ 3.073000		060408536T	61	3.073	187.45	R1410	A4MSM	20080801	20080903	0	33	2	2600
20225689	104832	106684	20080908		W		200809	435.00 @ 1.931000		060408536T	435	1.931	839.99	R1410	A4MSM	20080801	20080903	0	33	2	2600
20225689	104832	106684	20080908		W		200809	1905.00 @ 1.443000		060408536T	1905	1.443	2748.92	R1410	A4MSM	20080801	20080903	0	33	2	2600
20534597	104832	106684	20081007		W		200810	Basic Service	Basic Serv	060408523T	0	0	83.94	R1410	A4M4S	20080903	20080930	0.9	27	2	2600
20534597	104832	106684	20081007		W		200810	Basic Service	Basic Serv	060408523T	0	0	9.74	R1410	A4M4S	20081001	20081003	0.1	3	2	2600
20534597	104832	106684	20081007		W		200810	Basic Service	Basic Serv	060408536T	0	0	86.84	R1410	A4MSM	20080903	20080930	0.931035	27	2	2600
20534597	104832	106684	20081007		W		200810	Water Volume 3.72 @ .194000(	Water Volu	060408536T	3.72	0.194	0.72	R1410	A4MSM	20080903	20080930	0.931035	27	2	2600

20534597	104832	106684	20081007	W	200810	56.79 @ 3.073000		060408536T	56.79	3.073	174.52	R1410	A4MSM	20080903	20080930	0.931035	27	2	2600
20534597	104832	106684	20081007	W	200810	405.00 @ 1.931000		060408536T	405	1.931	782.06	R1410	A4MSM	20080903	20080930	0.931035	27	2	2600
20534597	104832	106684	20081007	W	200810	1393.77 @ 1.443000		060408536T	1393.77	1.443	2011.21	R1410	A4MSM	20080903	20080930	0.931035	27	2	2600
20534597	104832	106684	20081007	W	200810 Basic Service		Basic Serv	060408536T	0	0	6.71	R1410	A4MSM	20081001	20081002	0.068966	2	2	2600
20534597	104832	106684	20081007	W	200810 Water Volume	.28 @ .202000	Water Volu	060408536T	0.28	0.202	0.06	R1410	A4MSM	20081001	20081002	0.068966	2	2	2600
20534597	104832	106684	20081007	W	200810	4.21 @ 3.207000		060408536T	4.21	3.207	13.5	R1410	A4MSM	20081001	20081002	0.068966	2	2	2600
20534597	104832	106684	20081007	W	200810	30.00 @ 2.015000		060408536T	30	2.015	60.45	R1410	A4MSM	20081001	20081002	0.068966	2	2	2600
20534597	104832	106684	20081007	W	200810	103.23 @ 1.506000		060408536T	103.23	1.506	155.46	R1410	A4MSM	20081001	20081002	0.068966	2	2	2600
20858375	104832	106684	20081105	W	200811 Basic Service		Basic Serv	060408523T	0	0	97.35	R1410	A4M4S	20081003	20081031	0	28	2	2600
20858375	104832	106684	20081105	W	200811 Basic Service		Basic Serv	060408536T	0	0	97.35	R1410	A4MSM	20081002	20081031	0	29	2	2600
20858375	104832	106684	20081105	W	200811 Water Volume	4.00 @ .202000	Water Volu	060408536T	4	0.202	0.81	R1410	A4MSM	20081002	20081031	0	29	2	2600
20858375	104832	106684	20081105	W	200811	61.00 @ 3.207000		060408536T	61	3.207	195.63	R1410	A4MSM	20081002	20081031	0	29	2	2600
20858375	104832	106684	20081105	W	200811	435.00 @ 2.015000		060408536T	435	2.015	876.53	R1410	A4MSM	20081002	20081031	0	29	2	2600
20858375	104832	106684	20081105	W	200811	1383.00 @ 1.506000		060408536T	1383	1.506	2082.8	R1410	A4MSM	20081002	20081031	0	29	2	2600
21168599	104832	106684	20081208	W	200812 Basic Service		Basic Serv	060408523T	0	0	97.35	R1410	A4M4S	20081031	20081203	0	33	2	2600
21168599	104832	106684	20081208	W	200812 Basic Service		Basic Serv	060408536T	0	0	97.35	R1410	A4MSM	20081031	20081203	0	33	2	2600
21168599	104832	106684	20081208	W	200812 Water Volume	4.00 @ .202000	Water Volu	060408536T	4	0.202	0.81	R1410	A4MSM	20081031	20081203	0	33	2	2600
21168599	104832	106684	20081208	W	200812	61.00 @ 3.207000		060408536T	61	3.207	195.63	R1410	A4MSM	20081031	20081203	0	33	2	2600
21168599	104832	106684	20081208	W	200812	435.00 @ 2.015000		060408536T	435	2.015	876.53	R1410	A4MSM	20081031	20081203	0	33	2	2600
21168599	104832	106684	20081208	W	200812	1716.00 @ 1.506000		060408536T	1716	1.506	2584.3	R1410	A4MSM	20081031	20081203	0	33	2	2600
21369050	104832	106684	20090107	W	200901 Basic Service		Basic Serv	060408523T	0	0	97.35	R1410	A4M4S	20081203	20090102	0	30	2	2600
21369050	104832	106684	20090107	W	200901 Basic Service		Basic Serv	060408536T	0	0	97.35	R1410	A4MSM	20081203	20090102	0	30	2	2600
21369050	104832	106684	20090107	W	200901 Water Volume	4.00 @ .202000	Water Volu	060408536T	4	0.202	0.81	R1410	A4MSM	20081203	20090102	0	30	2	2600
21369050	104832	106684	20090107	W	200901	61.00 @ 3.207000		060408536T	61	3.207	195.63	R1410	A4MSM	20081203	20090102	0	30	2	2600
21369050	104832	106684	20090107	W	200901	435.00 @ 2.015000		060408536T	435	2.015	876.53	R1410	A4MSM	20081203	20090102	0	30	2	2600
21369050	104832	106684	20090107	W	200901	2476.00 @ 1.506000		060408536T	2476	1.506	3728.86	R1410	A4MSM	20081203	20090102	0	30	2	2600
21651725	104832	106684	20090205	W	200902 Basic Service		Basic Serv	060408523T	0	0	97.35	R1410	A4M4S	20090102	20090202	0	31	2	2600
21651725	104832	106684	20090205	W	200902 Basic Service		Basic Serv	060408536T	0	0	97.35	R1410	A4MSM	20090102	20090202	0	31	2	2600
21651725	104832	106684	20090205	W	200902 Water Volume	4.00 @ .202000	Water Volu	060408536T	4	0.202	0.81	R1410	A4MSM	20090102	20090202	0	31	2	2600
21651725	104832	106684	20090205	W	200902	61.00 @ 3.207000		060408536T	61	3.207	195.63	R1410	A4MSM	20090102	20090202	0	31	2	2600
21651725	104832	106684	20090205	W	200902	435.00 @ 2.015000		060408536T	435	2.015	876.53	R1410	A4MSM	20090102	20090202	0	31	2	2600
21651725	104832	106684	20090205	W	200902	3745.00 @ 1.506000		060408536T	3745	1.506	5639.97	R1410	A4MSM	20090102	20090202	0	31	2	2600
21926311	104832	106684	20090306	W	200903 Basic Service		Basic Serv	060408523T	0	0	97.35	R1410	A4M4S	20090202	20090303	0	29	2	2600
21926311	104832	106684	20090306	W	200903 Basic Service		Basic Serv	060408536T	0	0	97.35	R1410	A4MSM	20090202	20090303	0	29	2	2600
21926311	104832	106684	20090306	W	200903 Water Volume	4.00 @ .202000	Water Volu	060408536T	4	0.202	0.81	R1410	A4MSM	20090202	20090303	0	29	2	2600
21926311	104832	106684	20090306	W	200903	61.00 @ 3.207000		060408536T	61	3.207	195.63	R1410	A4MSM	20090202	20090303	0	29	2	2600
21926311	104832	106684	20090306	W	200903	435.00 @ 2.015000		060408536T	435	2.015	876.53	R1410	A4MSM	20090202	20090303	0	29	2	2600
21926311	104832	106684	20090306	W	200903	2268.00 @ 1.506000		060408536T	2268	1.506	3415.61	R1410	A4MSM	20090202	20090303	0	29	2	2600
22210886	104832	106684	20090407	W	200904 Basic Service		Basic Serv	060408523T	0	0	97.35	R1410	A4M4S	20090303	20090401	0	29	2	2600
22210886	104832	106684	20090407	W	200904 Basic Service		Basic Serv	060408536T	0	0	97.35	R1410	A4MSM	20090303	20090401	0	29	2	2600
22210886	104832	106684	20090407	W	200904 Water Volume	4.00 @ .202000	Water Volu	060408536T	4	0.202	0.81	R1410	A4MSM	20090303	20090401	0	29	2	2600
22210886	104832	106684	20090407	W	200904	61.00 @ 3.207000		060408536T	61	3.207	195.63	R1410	A4MSM	20090303	20090401	0	29	2	2600
22210886	104832	106684	20090407	W	200904	435.00 @ 2.015000		060408536T	435	2.015	876.53	R1410	A4MSM	20090303	20090401	0	29	2	2600
22210886	104832	106684	20090407	W	200904	2280.00 @ 1.506000		060408536T	2280	1.506	3433.68	R1410	A4MSM	20090303	20090401	0	29	2	2600
22487441	104832	106684	20090507	W	200905 Basic Service		Basic Serv	060408523T	0	0	97.35	R1410	A4M4S	20090401	20090504	0	33	2	2600
22487441	104832	106684	20090507	W	200905 Basic Service		Basic Serv	060408536T	0	0	97.35	R1410	A4MSM	20090401	20090504	0	33	2	2600
22487441	104832	106684	20090507	W	200905 Water Volume	4.00 @ .202000	Water Volu	060408536T	4	0.202	0.81	R1410	A4MSM	20090401	20090504	0	33	2	2600
22487441	104832	106684	20090507	W	200905	61.00 @ 3.207000		060408536T	61	3.207	195.63	R1410	A4MSM	20090401	20090504	0	33	2	2600
22487441	104832	106684	20090507	W	200905	435.00 @ 2.015000		060408536T	435	2.015	876.53	R1410	A4MSM	20090401	20090504	0	33	2	2600
22487441	104832	106684	20090507	W	200905	2407.00 @ 1.506000		060408536T	2407	1.506	3624.94	R1410	A4MSM	20090401	20090504	0	33	2	2600
22742539	104832	106684	20090608	W	200906 Basic Service		Basic Serv	060408523T	0	0	97.35	R1410	A4M4S	20090504	20090603	0	30	2	2600
22742539	104832	106684	20090608	W	200906 Basic Service		Basic Serv	060408536T	0	0	97.35	R1410	A4MSM	20090504	20090603	0	30	2	2600
22742539	104832	106684	20090608	W	200906 Water Volume	4.00 @ .202000	Water Volu	060408536T	4	0.202	0.81	R1410	A4MSM	20090504	20090603	0	30	2	2600
22742539	104832	106684	20090608	W	200906	61.00 @ 3.207000		060408536T	61	3.207	195.63	R1410	A4MSM	20090504	20090603	0	30	2	2600
22742539	104832	106684	20090608	W	200906	435.00 @ 2.015000		060408536T	435	2.015	876.53	R1410	A4MSM	20090504	20090603	0	30	2	2600
22742539	104832	106684	20090608	W	200906	2084.00 @ 1.506000		060408536T	2084	1.506	3138.5	R1410	A4MSM	20090504	20090603	0	30	2	2600
23026807	104832	106684	20090708	W	200907 Basic Service		Basic Serv	060408523T	0	0	97.35	R1410	A4M4S	20090603	20090702	0	29	2	2600
23026807	104832	106684	20090708	W	200907 Basic Service		Basic Serv	060408536T	0	0	97.35	R1410	A4MSM	20090603	20090702	0	29	2	2600
23026807	104832	106684	20090708	W	200907 Water Volume	4.00 @ .202000	Water Volu	060408536T	4	0.202	0.81	R1410	A4MSM	20090603	20090702	0	29	2	2600
23026807	104832	106684	20090708	W	200907	61.00 @ 3.207000		060408536T	61	3.207	195.63	R1410	A4MSM	20090603	20090702	0	29	2	2600

23026807	104832	106684	20090708	W	200907	435.00 @ 2.015000		060408536T	435	2.015	876.53	R1410	A4MSM	20090603	20090702	0	29	2	2600
23026807	104832	106684	20090708	W	200907	1880.00 @ 1.506000		060408536T	1880	1.506	2831.28	R1410	A4MSM	20090603	20090702	0	29	2	2600
23282920	104832	106684	20090806	W	200908	Basic Service	Basic Serv	060408523T	0	0	97.35	R1410	A4M4S	20090702	20090803	0	32	2	2600
23282920	104832	106684	20090806	W	200908	Basic Service	Basic Serv	060408536T	0	0	97.35	R1410	A4MSM	20090702	20090803	0	32	2	2600
23282920	104832	106684	20090806	W	200908	Water Volume	4.00 @ .202000	Water Volu	060408536T	4	0.202	0.81	R1410	A4MSM	20090702	20090803	0	32	2	2600
23282920	104832	106684	20090806	W	200908		61.00 @ 3.207000		060408536T	61	3.207	195.63	R1410	A4MSM	20090702	20090803	0	32	2	2600
23282920	104832	106684	20090806	W	200908		435.00 @ 2.015000		060408536T	435	2.015	876.53	R1410	A4MSM	20090702	20090803	0	32	2	2600
23282920	104832	106684	20090806	W	200908		2260.00 @ 1.506000		060408536T	2260	1.506	3403.56	R1410	A4MSM	20090702	20090803	0	32	2	2600
23547016	104832	106684	20090904	W	200909	Basic Service	Basic Serv	060408523T	0	0	97.35	R1410	A4M4S	20090803	20090902	0	30	2	2600
23547016	104832	106684	20090904	W	200909	Basic Service	Basic Serv	060408536T	0	0	97.35	R1410	A4MSM	20090803	20090902	0	30	2	2600
23547016	104832	106684	20090904	W	200909	Water Volume	4.00 @ .202000	Water Volu	060408536T	4	0.202	0.81	R1410	A4MSM	20090803	20090902	0	30	2	2600
23547016	104832	106684	20090904	W	200909		61.00 @ 3.207000		060408536T	61	3.207	195.63	R1410	A4MSM	20090803	20090902	0	30	2	2600
23547016	104832	106684	20090904	W	200909		435.00 @ 2.015000		060408536T	435	2.015	876.53	R1410	A4MSM	20090803	20090902	0	30	2	2600
23547016	104832	106684	20090904	W	200909		2175.00 @ 1.506000		060408536T	2175	1.506	3275.55	R1410	A4MSM	20090803	20090902	0	30	2	2600
23826367	104832	106684	20091006	W	200910	Basic Service	Basic Serv	060408523T	0	0	97.35	R1410	A4M4S	20090902	20091002	0	30	2	2600
23826367	104832	106684	20091006	W	200910	Basic Service	Basic Serv	060408536T	0	0	97.35	R1410	A4MSM	20090902	20091002	0	30	2	2600
23826367	104832	106684	20091006	W	200910	Water Volume	4.00 @ .202000	Water Volu	060408536T	4	0.202	0.81	R1410	A4MSM	20090902	20091002	0	30	2	2600
23826367	104832	106684	20091006	W	200910		61.00 @ 3.207000		060408536T	61	3.207	195.63	R1410	A4MSM	20090902	20091002	0	30	2	2600
23826367	104832	106684	20091006	W	200910		435.00 @ 2.015000		060408536T	435	2.015	876.53	R1410	A4MSM	20090902	20091002	0	30	2	2600
23826367	104832	106684	20091006	W	200910		1971.00 @ 1.506000		060408536T	1971	1.506	2968.33	R1410	A4MSM	20090902	20091002	0	30	2	2600
24116428	104832	106684	20091105	W	200911	Basic Service	Basic Serv	060408523T	0	0	97.35	R1410	A4M4S	20091002	20091102	0	31	2	2600
24116428	104832	106684	20091105	W	200911	Basic Service	Basic Serv	060408536T	0	0	97.35	R1410	A4MSM	20091002	20091102	0	31	2	2600
24116428	104832	106684	20091105	W	200911	Water Volume	4.00 @ .202000	Water Volu	060408536T	4	0.202	0.81	R1410	A4MSM	20091002	20091102	0	31	2	2600
24116428	104832	106684	20091105	W	200911		61.00 @ 3.207000		060408536T	61	3.207	195.63	R1410	A4MSM	20091002	20091102	0	31	2	2600
24116428	104832	106684	20091105	W	200911		435.00 @ 2.015000		060408536T	435	2.015	876.53	R1410	A4MSM	20091002	20091102	0	31	2	2600
24116428	104832	106684	20091105	W	200911		2114.00 @ 1.506000		060408536T	2114	1.506	3183.68	R1410	A4MSM	20091002	20091102	0	31	2	2600
24393762	104832	106684	20091209	W	200912	Basic Service	Basic Serv	060378530T	0	0	97.35	R1410	A4M4S	20091102	20091203	0	31	2	2600
24393762	104832	106684	20091209	W	200912	Basic Service	Basic Serv	060425472T	0	0	97.35	R1410	A4MSM	20091102	20091203	0	31	2	2600
24393762	104832	106684	20091209	W	200912	Water Volume	4.00 @ .202000	Water Volu	060425472T	4	0.202	0.81	R1410	A4MSM	20091102	20091203	0	31	2	2600
24393762	104832	106684	20091209	W	200912		61.00 @ 3.207000		060425472T	61	3.207	195.63	R1410	A4MSM	20091102	20091203	0	31	2	2600
24393762	104832	106684	20091209	W	200912		435.00 @ 2.015000		060425472T	435	2.015	876.53	R1410	A4MSM	20091102	20091203	0	31	2	2600
24393762	104832	106684	20091209	W	200912		2338.00 @ 1.506000		060425472T	2338	1.506	3521.03	R1410	A4MSM	20091102	20091203	0	31	2	2600
24713305	104832	106684	20100113	W	201001	Basic Service	Basic Serv	060378530T	0	0	97.35	R1410	A4M4S	20091203	20100104	0	32	2	2600
24713305	104832	106684	20100113	W	201001	Basic Service	Basic Serv	060425472T	0	0	97.35	R1410	A4MSM	20091203	20100104	0	32	2	2600
24713305	104832	106684	20100113	W	201001	Water Volume	4.00 @ .202000	Water Volu	060425472T	4	0.202	0.81	R1410	A4MSM	20091203	20100104	0	32	2	2600
24713305	104832	106684	20100113	W	201001		61.00 @ 3.207000		060425472T	61	3.207	195.63	R1410	A4MSM	20091203	20100104	0	32	2	2600
24713305	104832	106684	20100113	W	201001		435.00 @ 2.015000		060425472T	435	2.015	876.53	R1410	A4MSM	20091203	20100104	0	32	2	2600
24713305	104832	106684	20100113	W	201001		2664.00 @ 1.506000		060425472T	2664	1.506	4011.98	R1410	A4MSM	20091203	20100104	0	32	2	2600
24924101	104832	106684	20100204	W	201002	Basic Service	Basic Serv	060378530T	0	0	97.35	R1410	A4M4S	20100104	20100201	0	28	2	2600
24924101	104832	106684	20100204	W	201002	Basic Service	Basic Serv	060425472T	0	0	97.35	R1410	A4MSM	20100104	20100201	0	28	2	2600
24924101	104832	106684	20100204	W	201002	Water Volume	4.00 @ .202000	Water Volu	060425472T	4	0.202	0.81	R1410	A4MSM	20100104	20100201	0	28	2	2600
24924101	104832	106684	20100204	W	201002		61.00 @ 3.207000		060425472T	61	3.207	195.63	R1410	A4MSM	20100104	20100201	0	28	2	2600
24924101	104832	106684	20100204	W	201002		435.00 @ 2.015000		060425472T	435	2.015	876.53	R1410	A4MSM	20100104	20100201	0	28	2	2600
24924101	104832	106684	20100204	W	201002		2886.00 @ 1.506000		060425472T	2886	1.506	4346.32	R1410	A4MSM	20100104	20100201	0	28	2	2600
25193418	104832	106684	20100305	W	201003	Basic Service	Basic Serv	060378530T	0	0	97.35	R1410	A4M4S	20100201	20100302	0	29	2	2600
25193418	104832	106684	20100305	W	201003	Basic Service	Basic Serv	060425472T	0	0	97.35	R1410	A4MSM	20100201	20100302	0	29	2	2600
25193418	104832	106684	20100305	W	201003	Water Volume	4.00 @ .202000	Water Volu	060425472T	4	0.202	0.81	R1410	A4MSM	20100201	20100302	0	29	2	2600
25193418	104832	106684	20100305	W	201003		61.00 @ 3.207000		060425472T	61	3.207	195.63	R1410	A4MSM	20100201	20100302	0	29	2	2600
25193418	104832	106684	20100305	W	201003		435.00 @ 2.015000		060425472T	435	2.015	876.53	R1410	A4MSM	20100201	20100302	0	29	2	2600
25193418	104832	106684	20100305	W	201003		2906.00 @ 1.506000		060425472T	2906	1.506	4376.44	R1410	A4MSM	20100201	20100302	0	29	2	2600
25453506	104832	106684	20100405	W	201004	Basic Service	Basic Serv	060378530T	0	0	97.35	R1410	A4M4S	20100302	20100331	0	29	2	2600
25453506	104832	106684	20100405	W	201004	Basic Service	Basic Serv	060425472T	0	0	97.35	R1410	A4MSM	20100302	20100331	0	29	2	2600
25453506	104832	106684	20100405	W	201004	Water Volume	4.00 @ .202000	Water Volu	060425472T	4	0.202	0.81	R1410	A4MSM	20100302	20100331	0	29	2	2600
25453506	104832	106684	20100405	W	201004		61.00 @ 3.207000		060425472T	61	3.207	195.63	R1410	A4MSM	20100302	20100331	0	29	2	2600
25453506	104832	106684	20100405	W	201004		435.00 @ 2.015000		060425472T	435	2.015	876.53	R1410	A4MSM	20100302	20100331	0	29	2	2600
25453506	104832	106684	20100405	W	201004		2911.00 @ 1.506000		060425472T	2911	1.506	4383.97	R1410	A4MSM	20100302	20100331	0	29	2	2600
25737724	104832	106684	20100506	W	201005	Basic Service	Basic Serv	060378530T	0	0	97.35	R1410	A4M4S	20100331	20100503	0	33	2	2600
25737724	104832	106684	20100506	W	201005	Basic Service	Basic Serv	060425472T	0	0	97.35	R1410	A4MSM	20100331	20100503	0	33	2	2600
25737724	104832	106684	20100506	W	201005	Water Volume	4.00 @ .202000	Water Volu	060425472T	4	0.202	0.81	R1410	A4MSM	20100331	20100503	0	33	2	2600

25737724	104832	106684	20100506	W	201005	61.00 @ 3.207000		060425472T	61	3.207	195.63	R1410	A4MSM	20100331	20100503	0	33	2	2600
25737724	104832	106684	20100506	W	201005	435.00 @ 2.015000		060425472T	435	2.015	876.53	R1410	A4MSM	20100331	20100503	0	33	2	2600
25737724	104832	106684	20100506	W	201005	3040.00 @ 1.506000		060425472T	3040	1.506	4578.24	R1410	A4MSM	20100331	20100503	0	33	2	2600
26003421	104832	106684	20100607	W	201006 Basic Service		Basic Serv	060378530T	0	0	97.35	R1410	A4M4S	20100503	20100602	0	30	2	2600
26003421	104832	106684	20100607	W	201006 Basic Service		Basic Serv	060425472T	0	0	97.35	R1410	A4MSM	20100503	20100602	0	30	2	2600
26003421	104832	106684	20100607	W	201006 Water Volume	4.00 @ .202000	Water Volu	060425472T	4	0.202	0.81	R1410	A4MSM	20100503	20100602	0	30	2	2600
26003421	104832	106684	20100607	W	201006	61.00 @ 3.207000		060425472T	61	3.207	195.63	R1410	A4MSM	20100503	20100602	0	30	2	2600
26003421	104832	106684	20100607	W	201006	435.00 @ 2.015000		060425472T	435	2.015	876.53	R1410	A4MSM	20100503	20100602	0	30	2	2600
26003421	104832	106684	20100607	W	201006	2629.00 @ 1.506000		060425472T	2629	1.506	3959.27	R1410	A4MSM	20100503	20100602	0	30	2	2600
26288833	104832	106684	20100708	W	201007 Basic Service		Basic Serv	060378530T	0	0	97.35	R1410	A4M4S	20100602	20100701	0	29	2	2600
26288833	104832	106684	20100708	W	201007 Basic Service		Basic Serv	060425472T	0	0	97.35	R1410	A4MSM	20100602	20100701	0	29	2	2600
26288833	104832	106684	20100708	W	201007 Water Volume	4.00 @ .202000	Water Volu	060425472T	4	0.202	0.81	R1410	A4MSM	20100602	20100701	0	29	2	2600
26288833	104832	106684	20100708	W	201007	61.00 @ 3.207000		060425472T	61	3.207	195.63	R1410	A4MSM	20100602	20100701	0	29	2	2600
26288833	104832	106684	20100708	W	201007	435.00 @ 2.015000		060425472T	435	2.015	876.53	R1410	A4MSM	20100602	20100701	0	29	2	2600
26288833	104832	106684	20100708	W	201007	2446.00 @ 1.506000		060425472T	2446	1.506	3683.68	R1410	A4MSM	20100602	20100701	0	29	2	2600
26538523	104832	106684	20100805	W	201008 Basic Service		Basic Serv	060378530T	0	0	97.35	R1410	A4M4S	20100701	20100802	0	32	2	2600
26538523	104832	106684	20100805	W	201008 Basic Service		Basic Serv	060425472T	0	0	97.35	R1410	A4MSM	20100701	20100802	0	32	2	2600
26538523	104832	106684	20100805	W	201008 Water Volume	4.00 @ .202000	Water Volu	060425472T	4	0.202	0.81	R1410	A4MSM	20100701	20100802	0	32	2	2600
26538523	104832	106684	20100805	W	201008	61.00 @ 3.207000		060425472T	61	3.207	195.63	R1410	A4MSM	20100701	20100802	0	32	2	2600
26538523	104832	106684	20100805	W	201008	435.00 @ 2.015000		060425472T	435	2.015	876.53	R1410	A4MSM	20100701	20100802	0	32	2	2600
26538523	104832	106684	20100805	W	201008	2717.00 @ 1.506000		060425472T	2717	1.506	4091.8	R1410	A4MSM	20100701	20100802	0	32	2	2600
26815964	104832	106684	20100907	W	201009 Basic Service		Basic Serv	060378530T	0	0	97.35	R1410	A4M4S	20100802	20100901	0	30	2	2600
26815964	104832	106684	20100907	W	201009 Basic Service		Basic Serv	060425472T	0	0	97.35	R1410	A4MSM	20100802	20100901	0	30	2	2600
26815964	104832	106684	20100907	W	201009 Water Volume	4.00 @ .202000	Water Volu	060425472T	4	0.202	0.81	R1410	A4MSM	20100802	20100901	0	30	2	2600
26815964	104832	106684	20100907	W	201009	61.00 @ 3.207000		060425472T	61	3.207	195.63	R1410	A4MSM	20100802	20100901	0	30	2	2600
26815964	104832	106684	20100907	W	201009	435.00 @ 2.015000		060425472T	435	2.015	876.53	R1410	A4MSM	20100802	20100901	0	30	2	2600
26815964	104832	106684	20100907	W	201009	2538.00 @ 1.506000		060425472T	2538	1.506	3822.23	R1410	A4MSM	20100802	20100901	0	30	2	2600
27079873	104832	106684	20101006	W	201010 Basic Service		Basic Serv	060378530T	0	0	97.35	R1410	A4M4S	20100901	20101001	0	30	2	2600
27079873	104832	106684	20101006	W	201010 Basic Service		Basic Serv	060425472T	0	0	97.35	R1410	A4MSM	20100901	20101001	0	30	2	2600
27079873	104832	106684	20101006	W	201010 Water Volume	4.00 @ .202000	Water Volu	060425472T	4	0.202	0.81	R1410	A4MSM	20100901	20101001	0	30	2	2600
27079873	104832	106684	20101006	W	201010	61.00 @ 3.207000		060425472T	61	3.207	195.63	R1410	A4MSM	20100901	20101001	0	30	2	2600
27079873	104832	106684	20101006	W	201010	435.00 @ 2.015000		060425472T	435	2.015	876.53	R1410	A4MSM	20100901	20101001	0	30	2	2600
27079873	104832	106684	20101006	W	201010	2677.00 @ 1.506000		060425472T	2677	1.506	4031.56	R1410	A4MSM	20100901	20101001	0	30	2	2600
27486001	104832	106684	20101104	W	201011 Basic Service		Basic Serv	060425472T	0	0	97.35	R1410	A4MSM	20101001	20101101	0	31	2	2600
27486001	104832	106684	20101104	W	201011 Water Volume	4.00 @ .202000	Water Volu	060425472T	4	0.202	0.81	R1410	A4MSM	20101001	20101101	0	31	2	2600
27486001	104832	106684	20101104	W	201011	61.00 @ 3.207000		060425472T	61	3.207	195.63	R1410	A4MSM	20101001	20101101	0	31	2	2600
27486001	104832	106684	20101104	W	201011	435.00 @ 2.015000		060425472T	435	2.015	876.53	R1410	A4MSM	20101001	20101101	0	31	2	2600
27486001	104832	106684	20101104	W	201011	4191.00 @ 1.506000		060425472T	4191	1.506	6311.65	R1410	A4MSM	20101001	20101101	0	31	2	2600
27486001	104832	106684	20101104	W	201011 Basic Service		Basic Serv	060378530T	0	0	97.35	R1410	A4M4S	20101001	20101101	0	31	2	2600
27776428	104832	106684	20101207	W	201012 Basic Service		Basic Serv	060425472T	0	0	97.35	R1410	A4MSM	20101101	20101202	0	31	2	2600
27776428	104832	106684	20101207	W	201012 Water Volume	4.00 @ .202000	Water Volu	060425472T	4	0.202	0.81	R1410	A4MSM	20101101	20101202	0	31	2	2600
27776428	104832	106684	20101207	W	201012	61.00 @ 3.207000		060425472T	61	3.207	195.63	R1410	A4MSM	20101101	20101202	0	31	2	2600
27776428	104832	106684	20101207	W	201012	435.00 @ 2.015000		060425472T	435	2.015	876.53	R1410	A4MSM	20101101	20101202	0	31	2	2600
27776428	104832	106684	20101207	W	201012	3287.00 @ 1.506000		060425472T	3287	1.506	4950.22	R1410	A4MSM	20101101	20101202	0	31	2	2600
27776428	104832	106684	20101207	W	201012 Basic Service		Basic Serv	060378530T	0	0	97.35	R1410	A4M4S	20101101	20101202	0	31	2	2600
28068421	104832	106684	20110107	W	201101 Basic Service		Basic Serv	060425472T	0	0	97.35	R1410	A4MSM	20101202	20110103	0	32	2	2600
28068421	104832	106684	20110107	W	201101 Water Volume	4.00 @ .202000	Water Volu	060425472T	4	0.202	0.81	R1410	A4MSM	20101202	20110103	0	32	2	2600
28068421	104832	106684	20110107	W	201101	61.00 @ 3.207000		060425472T	61	3.207	195.63	R1410	A4MSM	20101202	20110103	0	32	2	2600
28068421	104832	106684	20110107	W	201101	435.00 @ 2.015000		060425472T	435	2.015	876.53	R1410	A4MSM	20101202	20110103	0	32	2	2600
28068421	104832	106684	20110107	W	201101	3625.00 @ 1.506000		060425472T	3625	1.506	5459.25	R1410	A4MSM	20101202	20110103	0	32	2	2600
28068421	104832	106684	20110107	W	201101 Basic Service		Basic Serv	060378530T	0	0	97.35	R1410	A4M4S	20101202	20110103	0	32	2	2600
28320614	104832	106684	20110204	W	201102 Basic Service		Basic Serv	060425472T	0	0	97.35	R1410	A4MSM	20110103	20110131	0	28	2	2600
28320614	104832	106684	20110204	W	201102 Water Volume	4.00 @ .202000	Water Volu	060425472T	4	0.202	0.81	R1410	A4MSM	20110103	20110131	0	28	2	2600
28320614	104832	106684	20110204	W	201102	61.00 @ 3.207000		060425472T	61	3.207	195.63	R1410	A4MSM	20110103	20110131	0	28	2	2600
28320614	104832	106684	20110204	W	201102	435.00 @ 2.015000		060425472T	435	2.015	876.53	R1410	A4MSM	20110103	20110131	0	28	2	2600
28320614	104832	106684	20110204	W	201102	4111.00 @ 1.506000		060425472T	4111	1.506	6191.17	R1410	A4MSM	20110103	20110131	0	28	2	2600
28320614	104832	106684	20110204	W	201102 Basic Service		Basic Serv	060378530T	0	0	97.35	R1410	A4M4S	20110103	20110131	0	28	2	2600
28589860	104832	106684	20110304	W	201103 Basic Service		Basic Serv	060425472T	0	0	97.35	R1410	A4MSM	20110131	20110301	0	29	2	2600
28589860	104832	106684	20110304	W	201103 Water Volume	4.00 @ .202000	Water Volu	060425472T	4	0.202	0.81	R1410	A4MSM	20110131	20110301	0	29	2	2600

28589860	104832	106684	20110304	W	201103	61.00 @ 3.207000		060425472T	61	3.207	195.63 R1410	A4MSM	20110131	20110301	0	29	2	2600													
28589860	104832	106684	20110304	W	201103	435.00 @ 2.015000		060425472T	435	2.015	876.53 R1410	A4MSM	20110131	20110301	0	29	2	2600													
28589860	104832	106684	20110304	W	201103	3165.00 @ 1.506000		060425472T	3165	1.506	4766.49 R1410	A4MSM	20110131	20110301	0	29	2	2600													
28589860	104832	106684	20110304	W	201103 Basic Service		Basic Serv	060378530T	0	0	97.35 R1410	A4M4S	20110131	20110301	0	29	2	2600													
28852312	104832	106684	20110404	W	201104 Basic Service		Basic Serv	060425472T	0	0	97.35 R1410	A4MSM	20110301	20110330	0	29	2	2600													
28852312	104832	106684	20110404	W	201104 Water Volume	4.00 @ .202000	Water Volu	060425472T	4	0.202	0.81 R1410	A4MSM	20110301	20110330	0	29	2	2600													
28852312	104832	106684	20110404	W	201104	61.00 @ 3.207000		060425472T	61	3.207	195.63 R1410	A4MSM	20110301	20110330	0	29	2	2600													
28852312	104832	106684	20110404	W	201104	435.00 @ 2.015000		060425472T	435	2.015	876.53 R1410	A4MSM	20110301	20110330	0	29	2	2600													
28852312	104832	106684	20110404	W	201104	2901.00 @ 1.506000		060425472T	2901	1.506	4368.91 R1410	A4MSM	20110301	20110330	0	29	2	2600													
28852312	104832	106684	20110404	W	201104 Basic Service		Basic Serv	060378530T	0	0	97.35 R1410	A4M4S	20110301	20110330	0	29	2	2600													
29127596	104832	106684	20110504	W	201105 Basic Service		Basic Serv	060425472T	0	0	16.23 R1410	A4MSM	20110330	20110404	0.166667	5	2	2600													
29127596	104832	106684	20110504	W	201105 Water Volume	.67 @ .202000	Water Volu	060425472T	0.67	0.202	0.14 R1410	A4MSM	20110330	20110404	0.166667	5	2	2600													
29127596	104832	106684	20110504	W	201105	10.17 @ 3.207000		060425472T	10.17	3.207	32.62 R1410	A4MSM	20110330	20110404	0.166667	5	2	2600													
29127596	104832	106684	20110504	W	201105	72.50 @ 2.015000		060425472T	72.5	2.015	146.09 R1410	A4MSM	20110330	20110404	0.166667	5	2	2600													
29127596	104832	106684	20110504	W	201105	502.16 @ 1.506000		060425472T	502.16	1.506	756.25 R1410	A4MSM	20110330	20110404	0.166667	5	2	2600													
29127596	104832	106684	20110504	W	201105 Basic Service		Basic Serv	060425472T	0	0	93.5 R1410	A4MSM	20110405	20110429	0.833333	25	2	2600													
29127596	104832	106684	20110504	W	201105 Water Volume	3.33 @ .233000	Water Volu	060425472T	3.33	0.233	0.78 R1410	A4MSM	20110405	20110429	0.833333	25	2	2600													
29127596	104832	106684	20110504	W	201105	50.83 @ 3.696000		060425472T	50.83	3.696	187.87 R1410	A4MSM	20110405	20110429	0.833333	25	2	2600													
29127596	104832	106684	20110504	W	201105	362.50 @ 2.322000		060425472T	362.5	2.322	841.73 R1410	A4MSM	20110405	20110429	0.833333	25	2	2600													
29127596	104832	106684	20110504	W	201105	2510.84 @ 1.736000		060425472T	2510.84	1.736	4358.82 R1410	A4MSM	20110405	20110429	0.833333	25	2	2600													
29127596	104832	106684	20110504	W	201105 Basic Service		Basic Serv	060378530T	0	0	16.23 R1410	A4M4S	20110330	20110404	0.166667	5	2	2600													
29127596	104832	106684	20110504	W	201105 Basic Service		Basic Serv	060378530T	0	0	93.5 R1410	A4M4S	20110405	20110429	0.833333	25	2	2600													
29408612	104832	106684	20110606	W	201106 Basic Service		Basic Serv	060425472T	0	0	112.2 R1410	A4MSM	20110429	20110601	0	33	2	2600													
29408612	104832	106684	20110606	W	201106 Water Volume	4.00 @ .233000	Water Volu	060425472T	4	0.233	0.93 R1410	A4MSM	20110429	20110601	0	33	2	2600													
29408612	104832	106684	20110606	W	201106	61.00 @ 3.696000		060425472T	61	3.696	225.46 R1410	A4MSM	20110429	20110601	0	33	2	2600													
29408612	104832	106684	20110606	W	201106	435.00 @ 2.322000		060425472T	435	2.322	1010.07 R1410	A4MSM	20110429	20110601	0	33	2	2600													
29408612	104832	106684	20110606	W	201106	3232.00 @ 1.736000		060425472T	3232	1.736	5610.75 R1410	A4MSM	20110429	20110601	0	33	2	2600													
29408612	104832	106684	20110606	W	201106 Basic Service		Basic Serv	060378530T	0	0	112.2 R1410	A4M4S	20110429	20110601	0	33	2	2600													
29671287	104832	106684	20110706	W	201107 Basic Service		Basic Serv	060425472T	0	0	112.2 R1410	A4MSM	20110601	20110630	0	29	2	2600													
29671287	104832	106684	20110706	W	201107 Water Volume	4.00 @ .233000	Water Volu	060425472T	4	0.233	0.93 R1410	A4MSM	20110601	20110630	0	29	2	2600													
29671287	104832	106684	20110706	W	201107	61.00 @ 3.696000		060425472T	61	3.696	225.46 R1410	A4MSM	20110601	20110630	0	29	2	2600													
29671287	104832	106684	20110706	W	201107	435.00 @ 2.322000		060425472T	435	2.322	1010.07 R1410	A4MSM	20110601	20110630	0	29	2	2600													
29671287	104832	106684	20110706	W	201107	2704.00 @ 1.736000		060425472T	2704	1.736	4694.14 R1410	A4MSM	20110601	20110630	0	29	2	2600													
29671287	104832	106684	20110706	W	201107 Basic Service		Basic Serv	060378530T	0	0	112.2 R1410	A4M4S	20110601	20110630	0	29	2	2600													
29954177	104832	106684	20110805	W	201108 Basic Service		Basic Serv	060425472T	0	0	112.2 R1410	A4MSM	20110630	20110802	0	33	2	2600													
29954177	104832	106684	20110805	W	201108 Water Volume	4.00 @ .233000	Water Volu	060425472T	4	0.233	0.93 R1410	A4MSM	20110630	20110802	0	33	2	2600													
29954177	104832	106684	20110805	W	201108	61.00 @ 3.696000		060425472T	61	3.696	225.46 R1410	A4MSM	20110630	20110802	0	33	2	2600													
29954177	104832	106684	20110805	W	201108	435.00 @ 2.322000		060425472T	435	2.322	1010.07 R1410	A4MSM	20110630	20110802	0	33	2	2600													
29954177	104832	106684	20110805	W	201108	3172.00 @ 1.736000		060425472T	3172	1.736	5506.59 R1410	A4MSM	20110630	20110802	0	33	2	2600													
29954177	104832	106684	20110805	W	201108 Basic Service		Basic Serv	060378530T	0	0	112.2 R1410	A4M4S	20110630	20110802	0	33	2	2600													
30224207	104832	106684	20110906	W	201109 Basic Service		Basic Serv	060425472T	0	0	112.2 R1410	A4MSM	20110802	20110831	0	29	2	2600													
30224207	104832	106684	20110906	W	201109 Water Volume	4.00 @ .233000	Water Volu	060425472T	4	0.233	0.93 R1410	A4MSM	20110802	20110831	0	29	2	2600													
30224207	104832	106684	20110906	W	201109	61.00 @ 3.696000		060425472T	61	3.696	225.46 R1410	A4MSM	20110802	20110831	0	29	2	2600													
30224207	104832	106684	20110906	W	201109	435.00 @ 2.322000		060425472T	435	2.322	1010.07 R1410	A4MSM	20110802	20110831	0	29	2	2600													
30224207	104832	106684	20110906	W	201109	3202.00 @ 1.736000		060425472T	3202	1.736	5558.67 R1410	A4MSM	20110802	20110831	0	29	2	2600													
30224207	104832	106684	20110906	W	201109 Basic Service		Basic Serv	060378530T	0	0	112.2 R1410	A4M4S	20110802	20110831	0	29	2	2600													
30531605	104832	106684	20111007	W	201110 Basic Service		Basic Serv	060425472T	0	0	112.2 R1410	A4MSM	20110831	20111003	0	33	2	2600													
30531605	104832	106684	20111007	W	201110 Water Volume	4.00 @ .233000	Water Volu	060425472T	4	0.233	0.93 R1410	A4MSM	20110831	20111003	0	33	2	2600													
30531605	104832	106684	20111007	W	201110	61.00 @ 3.696000		060425472T	61	3.696	225.46 R1410	A4MSM	20110831	20111003	0	33	2	2600													
30531605	104832	106684	20111007	W	201110	435.00 @ 2.322000		060425472T	435	2.322	1010.07 R1410	A4MSM	20110831	20111003	0	33	2	2600													
30531605	104832	106684	20111007	W	201110	3815.00 @ 1.736000		060425472T	3815	1.736	6622.84 R1410	A4MSM	20110831	20111003	0	33	2	2600													
30531605	104832	106684	20111007	W	201110 Basic Service		Basic Serv	060378530T	0	0	112.2 R1410	A4M4S	20110831	20111003	0	33	2	2600													
30804215	104832	106684	20111104	W	201111 Basic Service		Basic Serv	060425472T	0	0	112.2 R1410	A4MSM	20111003	20111101	0	29	2	2600													
30804215	104832	106684	20111104	W	201111 Water Volume	4.00 @ .233000	Water Volu	060425472T	4	0.233	0.93 R1410	A4MSM	20111003	20111101	0	29	2	2600													
30804215	104832	106684	20111104	W	201111	61.00 @ 3.696000		060425472T	61	3.696	225.46 R1410	A4MSM	20111003	20111101	0	29	2	2600													
30804215	104832	106684	20111104	W	201111	435.00 @ 2.322000		060425472T	435	2.322	1010.07 R1410	A4MSM	20111003	20111101	0	29	2	2600													
30804215	104832	106684	20111104	W	201111	3056.00 @ 1.736000		060425472T	3056	1.736	5305.22 R1410	A4MSM	20111003	20111101	0	29	2	2600													
30804215	104832	106684	20111104	W	201111 Basic Service		Basic Serv	060378530T	0	0	112.2 R1410	A4M4S	20111003	20111101	0	29	2	2600													
31093767	104832	106684	20111206	W	201112 Basic Service		Basic Serv	060425472T	0	0	112.2 R1410	A4MSM	20111101	20111202	0	31	2	2600													
31093767	104832	106684	20111206	W	201112 Water Volume	4.00 @ .233000	Water Volu	060425472T	4	0.233	0.93 R1410	A4MSM	20111101	20111202	0	31	2	2600													

31093767	104832	106684	20111206	W		201112		61.00 @ 3.696000			060425472T	61	3.696	225.46	R1410	A4MSM	20111101	20111202	0	31	2	2600
31093767	104832	106684	20111206	W		201112		435.00 @ 2.322000			060425472T	435	2.322	1010.07	R1410	A4MSM	20111101	20111202	0	31	2	2600
31093767	104832	106684	20111206	W		201112		3366.00 @ 1.736000			060425472T	3366	1.736	5843.38	R1410	A4MSM	20111101	20111202	0	31	2	2600
31093767	104832	106684	20111206	W		201112	Basic Service			Basic Serv	060378530T	0	0	112.2	R1410	A4M4S	20111101	20111202	0	31	2	2600

Region	Account Name
26CC	Boone Hysinger Housing
26CC	Boone Hysinger Housing
26CC	Boone Hysinger Housing

26CC	Harriet Tubman
26CC	Harriet Tubman
26CC	Harriet Tubman

26CC	Harriet Tubman
26CC	Harriet Tubman
26CC	Harriet Tubman

26CC	Harriet Tubman
26CC	Harriet Tubman
26CC	Harriet Tubman

26CC	Harriet Tubman
26CC	Harriet Tubman
26CC	Harriet Tubman

26CC Harriet Tubman
26CC Harriet Tubman
26CC Harriet Tubman
26CC Harriet Tubman

Bill ID	Account #	Customer #	Bill Date	Canc/Rebill	Utility	Adj Code	Revenue Month	Description	Description 1	Meter #	Usage	Rate	Rev Amnt	Rev Code	Rate Schedule	Begin Date	End Date	Pro Rate	Days	Meter Size	District
17895838	115883	117832	20080122		W		200801	Basic Service	Basic Serv	0604529847	0	0	93.27	R1310	A3M4	20071217	20080117	0	31	2	2600
17895838	115883	117832	20080122		W		200801	Water Volume 4.00 @ .194000	Water Volu	0604529847	4	0.194	0.78	R1310	A3M4	20071217	20080117	0	31	2	2600
17895838	115883	117832	20080122		W		200801	61.00 @ 3.073000		0604529847	61	3.073	187.45	R1310	A3M4	20071217	20080117	0	31	2	2600
17895838	115883	117832	20080122		W		200801	435.00 @ 1.931000		0604529847	435	1.931	839.99	R1310	A3M4	20071217	20080117	0	31	2	2600
17895838	115883	117832	20080122		W		200801	1640.00 @ 1.443000		0604529847	1640	1.443	2366.52	R1310	A3M4	20071217	20080117	0	31	2	2600
18204374	115883	117832	20080220		W		200802	Basic Service	Basic Serv	0604529847	0	0	93.27	R1310	A3M4	20080117	20080215	0	29	2	2600
18204374	115883	117832	20080220		W		200802	Water Volume 4.00 @ .194000	Water Volu	0604529847	4	0.194	0.78	R1310	A3M4	20080117	20080215	0	29	2	2600
18204374	115883	117832	20080220		W		200802	61.00 @ 3.073000		0604529847	61	3.073	187.45	R1310	A3M4	20080117	20080215	0	29	2	2600
18204374	115883	117832	20080220		W		200802	435.00 @ 1.931000		0604529847	435	1.931	839.99	R1310	A3M4	20080117	20080215	0	29	2	2600
18204374	115883	117832	20080220		W		200802	2690.00 @ 1.443000		0604529847	2690	1.443	3881.67	R1310	A3M4	20080117	20080215	0	29	2	2600
18527880	115883	117832	20080320		W		200803	Basic Service	Basic Serv	0604529847	0	0	93.27	R1310	A3M4	20080215	20080317	0	31	2	2600
18527880	115883	117832	20080320		W		200803	Water Volume 4.00 @ .194000	Water Volu	0604529847	4	0.194	0.78	R1310	A3M4	20080215	20080317	0	31	2	2600
18527880	115883	117832	20080320		W		200803	61.00 @ 3.073000		0604529847	61	3.073	187.45	R1310	A3M4	20080215	20080317	0	31	2	2600
18527880	115883	117832	20080320		W		200803	435.00 @ 1.931000		0604529847	435	1.931	839.99	R1310	A3M4	20080215	20080317	0	31	2	2600
18527880	115883	117832	20080320		W		200803	2910.00 @ 1.443000		0604529847	2910	1.443	4199.13	R1310	A3M4	20080215	20080317	0	31	2	2600
18852084	115883	117832	20080422		W		200804	Basic Service	Basic Serv	0604529847	0	0	93.27	R1310	A3M4	20080317	20080417	0	31	2	2600
18852084	115883	117832	20080422		W		200804	Water Volume 4.00 @ .194000	Water Volu	0604529847	4	0.194	0.78	R1310	A3M4	20080317	20080417	0	31	2	2600
18852084	115883	117832	20080422		W		200804	61.00 @ 3.073000		0604529847	61	3.073	187.45	R1310	A3M4	20080317	20080417	0	31	2	2600
18852084	115883	117832	20080422		W		200804	435.00 @ 1.931000		0604529847	435	1.931	839.99	R1310	A3M4	20080317	20080417	0	31	2	2600
18852084	115883	117832	20080422		W		200804	2599.00 @ 1.443000		0604529847	2599	1.443	3750.36	R1310	A3M4	20080317	20080417	0	31	2	2600
19156149	115883	117832	20080521		W		200805	Basic Service	Basic Serv	0604529847	0	0	93.27	R1310	A3M4	20080417	20080516	0	29	2	2600
19156149	115883	117832	20080521		W		200805	Water Volume 4.00 @ .194000	Water Volu	0604529847	4	0.194	0.78	R1310	A3M4	20080417	20080516	0	29	2	2600
19156149	115883	117832	20080521		W		200805	61.00 @ 3.073000		0604529847	61	3.073	187.45	R1310	A3M4	20080417	20080516	0	29	2	2600
19156149	115883	117832	20080521		W		200805	435.00 @ 1.931000		0604529847	435	1.931	839.99	R1310	A3M4	20080417	20080516	0	29	2	2600
19156149	115883	117832	20080521		W		200805	2936.00 @ 1.443000		0604529847	2936	1.443	4236.65	R1310	A3M4	20080417	20080516	0	29	2	2600
19463938	115883	117832	20080623		W		200806	Basic Service	Basic Serv	0604529847	0	0	93.27	R1310	A3M4	20080516	20080618	0	33	2	2600
19463938	115883	117832	20080623		W		200806	Water Volume 4.00 @ .194000	Water Volu	0604529847	4	0.194	0.78	R1310	A3M4	20080516	20080618	0	33	2	2600
19463938	115883	117832	20080623		W		200806	61.00 @ 3.073000		0604529847	61	3.073	187.45	R1310	A3M4	20080516	20080618	0	33	2	2600
19463938	115883	117832	20080623		W		200806	435.00 @ 1.931000		0604529847	435	1.931	839.99	R1310	A3M4	20080516	20080618	0	33	2	2600
19463938	115883	117832	20080623		W		200806	3583.00 @ 1.443000		0604529847	3583	1.443	5170.27	R1310	A3M4	20080516	20080618	0	33	2	2600
19786522	115883	117832	20080724		W		200807	Basic Service	Basic Serv	0604529847	0	0	93.27	R1310	A3M4	20080618	20080721	0	33	2	2600
19786522	115883	117832	20080724		W		200807	Water Volume 4.00 @ .194000	Water Volu	0604529847	4	0.194	0.78	R1310	A3M4	20080618	20080721	0	33	2	2600
19786522	115883	117832	20080724		W		200807	61.00 @ 3.073000		0604529847	61	3.073	187.45	R1310	A3M4	20080618	20080721	0	33	2	2600
19786522	115883	117832	20080724		W		200807	435.00 @ 1.931000		0604529847	435	1.931	839.99	R1310	A3M4	20080618	20080721	0	33	2	2600
19786522	115883	117832	20080724		W		200807	3679.00 @ 1.443000		0604529847	3679	1.443	5308.8	R1310	A3M4	20080618	20080721	0	33	2	2600
20087819	115883	117832	20080822		W		200808	Basic Service	Basic Serv	0604529847	0	0	93.27	R1310	A3M4	20080721	20080819	0	29	2	2600
20087819	115883	117832	20080822		W		200808	Water Volume 4.00 @ .194000	Water Volu	0604529847	4	0.194	0.78	R1310	A3M4	20080721	20080819	0	29	2	2600
20087819	115883	117832	20080822		W		200808	61.00 @ 3.073000		0604529847	61	3.073	187.45	R1310	A3M4	20080721	20080819	0	29	2	2600
20087819	115883	117832	20080822		W		200808	435.00 @ 1.931000		0604529847	435	1.931	839.99	R1310	A3M4	20080721	20080819	0	29	2	2600
20087819	115883	117832	20080822		W		200808	3378.00 @ 1.443000		0604529847	3378	1.443	4874.45	R1310	A3M4	20080721	20080819	0	29	2	2600
20424659	115883	117832	20080924		W		200809	Basic Service	Basic Serv	0604529847	0	0	93.27	R1310	A3M4	20080819	20080919	0	31	2	2600
20424659	115883	117832	20080924		W		200809	Water Volume 4.00 @ .194000	Water Volu	0604529847	4	0.194	0.78	R1310	A3M4	20080819	20080919	0	31	2	2600
20424659	115883	117832	20080924		W		200809	61.00 @ 3.073000		0604529847	61	3.073	187.45	R1310	A3M4	20080819	20080919	0	31	2	2600
20424659	115883	117832	20080924		W		200809	435.00 @ 1.931000		0604529847	435	1.931	839.99	R1310	A3M4	20080819	20080919	0	31	2	2600
20424659	115883	117832	20080924		W		200809	3382.00 @ 1.443000		0604529847	3382	1.443	4880.23	R1310	A3M4	20080819	20080919	0	31	2	2600
20726555	115883	117832	20081023		W		200810	Basic Service	Basic Serv	0604529847	0	0	33.1	R1310	A3M4	20080919	20080930	0.354839	11	2	2600
20726555	115883	117832	20081023		W		200810	Water Volume 1.42 @ .194000	Water Volu	0604529847	1.42	0.194	0.28	R1310	A3M4	20080919	20080930	0.354839	11	2	2600
20726555	115883	117832	20081023		W		200810	21.65 @ 3.073000		0604529847	21.65	3.073	66.53	R1310	A3M4	20080919	20080930	0.354839	11	2	2600
20726555	115883	117832	20081023		W		200810	154.35 @ 1.931000		0604529847	154.35	1.931	298.05	R1310	A3M4	20080919	20080930	0.354839	11	2	2600
20726555	115883	117832	20081023		W		200810	1359.03 @ 1.443000		0604529847	1359.03	1.443	1961.08	R1310	A3M4	20080919	20080930	0.354839	11	2	2600
20726555	115883	117832	20081023		W		200810	Basic Service	Basic Serv	0604529847	0	0	62.81	R1310	A3M4	20081001	20081020	0.645161	20	2	2600
20726555	115883	117832	20081023		W		200810	Water Volume 2.58 @ .202000	Water Volu	0604529847	2.58	0.202	0.52	R1310	A3M4	20081001	20081020	0.645161	20	2	2600
20726555	115883	117832	20081023		W		200810	39.35 @ 3.207000		0604529847	39.35	3.207	126.2	R1310	A3M4	20081001	20081020	0.645161	20	2	2600
20726555	115883	117832	20081023		W		200810	280.65 @ 2.015000		0604529847	280.65	2.015	565.51	R1310	A3M4	20081001	20081020	0.645161	20	2	2600
20726555	115883	117832	20081023		W		200810	2470.97 @ 1.506000		0604529847	2470.97	1.506	3721.28	R1310	A3M4	20081001	20081020	0.645161	20	2	2600
21039139	115883	117832	20081121		W		200811	Basic Service	Basic Serv	0604529847	0	0	97.35	R1310	A3M4	20081020	20081118	0	29	2	2600
21039139	115883	117832	20081121		W		200811	Water Volume 4.00 @ .202000	Water Volu	0604529847	4	0.202	0.81	R1310	A3M4	20081020	20081118	0	29	2	2600

21039139	115883	117832	20081121	W	200811	61.00 @ 3.207000		0604529847	61	3.207	195.63	R1310	A3M4	20081020	20081118	0	29 2	2600
21039139	115883	117832	20081121	W	200811	435.00 @ 2.015000		0604529847	435	2.015	876.53	R1310	A3M4	20081020	20081118	0	29 2	2600
21039139	115883	117832	20081121	W	200811	3554.00 @ 1.506000		0604529847	3554	1.506	5352.32	R1310	A3M4	20081020	20081118	0	29 2	2600
21260204	115883	117832	20081222	W	200812 Basic Service		Basic Serv	0604529847	0	0	97.35	R1310	A3M4	20081118	20081217	0	29 2	2600
21260204	115883	117832	20081222	W	200812 Water Volume	4.00 @ .202000	Water Volu	0604529847	4	0.202	0.81	R1310	A3M4	20081118	20081217	0	29 2	2600
21260204	115883	117832	20081222	W	200812	61.00 @ 3.207000		0604529847	61	3.207	195.63	R1310	A3M4	20081118	20081217	0	29 2	2600
21260204	115883	117832	20081222	W	200812	435.00 @ 2.015000		0604529847	435	2.015	876.53	R1310	A3M4	20081118	20081217	0	29 2	2600
21260204	115883	117832	20081222	W	200812	3516.00 @ 1.506000		0604529847	3516	1.506	5295.1	R1310	A3M4	20081118	20081217	0	29 2	2600
21533237	115883	117832	20090122	W	200901 Basic Service		Basic Serv	0604529847	0	0	97.35	R1310	A3M4	20081217	20090119	0	33 2	2600
21533237	115883	117832	20090122	W	200901 Water Volume	4.00 @ .202000	Water Volu	0604529847	4	0.202	0.81	R1310	A3M4	20081217	20090119	0	33 2	2600
21533237	115883	117832	20090122	W	200901	61.00 @ 3.207000		0604529847	61	3.207	195.63	R1310	A3M4	20081217	20090119	0	33 2	2600
21533237	115883	117832	20090122	W	200901	435.00 @ 2.015000		0604529847	435	2.015	876.53	R1310	A3M4	20081217	20090119	0	33 2	2600
21533237	115883	117832	20090122	W	200901	4210.00 @ 1.506000		0604529847	4210	1.506	6340.26	R1310	A3M4	20081217	20090119	0	33 2	2600
21814156	115883	117832	20090223	W	200902 Basic Service		Basic Serv	0604529847	0	0	97.35	R1310	A3M4	20090119	20090218	0	30 2	2600
21814156	115883	117832	20090223	W	200902 Water Volume	4.00 @ .202000	Water Volu	0604529847	4	0.202	0.81	R1310	A3M4	20090119	20090218	0	30 2	2600
21814156	115883	117832	20090223	W	200902	61.00 @ 3.207000		0604529847	61	3.207	195.63	R1310	A3M4	20090119	20090218	0	30 2	2600
21814156	115883	117832	20090223	W	200902	435.00 @ 2.015000		0604529847	435	2.015	876.53	R1310	A3M4	20090119	20090218	0	30 2	2600
21814156	115883	117832	20090223	W	200902	3946.00 @ 1.506000		0604529847	3946	1.506	5942.68	R1310	A3M4	20090119	20090218	0	30 2	2600
22085452	115883	117832	20090324	W	200903 Basic Service		Basic Serv	0604529847	0	0	97.35	R1310	A3M4	20090218	20090319	0	29 2	2600
22085452	115883	117832	20090324	W	200903 Water Volume	4.00 @ .202000	Water Volu	0604529847	4	0.202	0.81	R1310	A3M4	20090218	20090319	0	29 2	2600
22085452	115883	117832	20090324	W	200903	61.00 @ 3.207000		0604529847	61	3.207	195.63	R1310	A3M4	20090218	20090319	0	29 2	2600
22085452	115883	117832	20090324	W	200903	435.00 @ 2.015000		0604529847	435	2.015	876.53	R1310	A3M4	20090218	20090319	0	29 2	2600
22085452	115883	117832	20090324	W	200903	3377.00 @ 1.506000		0604529847	3377	1.506	5085.76	R1310	A3M4	20090218	20090319	0	29 2	2600
22371599	115883	117832	20090424	W	200904 Basic Service		Basic Serv	0604529847	0	0	97.35	R1310	A3M4	20090319	20090421	0	33 2	2600
22371599	115883	117832	20090424	W	200904 Water Volume	4.00 @ .202000	Water Volu	0604529847	4	0.202	0.81	R1310	A3M4	20090319	20090421	0	33 2	2600
22371599	115883	117832	20090424	W	200904	61.00 @ 3.207000		0604529847	61	3.207	195.63	R1310	A3M4	20090319	20090421	0	33 2	2600
22371599	115883	117832	20090424	W	200904	435.00 @ 2.015000		0604529847	435	2.015	876.53	R1310	A3M4	20090319	20090421	0	33 2	2600
22371599	115883	117832	20090424	W	200904	3784.00 @ 1.506000		0604529847	3784	1.506	5698.7	R1310	A3M4	20090319	20090421	0	33 2	2600
22632416	115883	117832	20090526	W	200905 Basic Service		Basic Serv	0604529847	0	0	97.35	R1310	A3M4	20090421	20090520	0	29 2	2600
22632416	115883	117832	20090526	W	200905 Water Volume	4.00 @ .202000	Water Volu	0604529847	4	0.202	0.81	R1310	A3M4	20090421	20090520	0	29 2	2600
22632416	115883	117832	20090526	W	200905	61.00 @ 3.207000		0604529847	61	3.207	195.63	R1310	A3M4	20090421	20090520	0	29 2	2600
22632416	115883	117832	20090526	W	200905	435.00 @ 2.015000		0604529847	435	2.015	876.53	R1310	A3M4	20090421	20090520	0	29 2	2600
22632416	115883	117832	20090526	W	200905	3033.00 @ 1.506000		0604529847	3033	1.506	4567.7	R1310	A3M4	20090421	20090520	0	29 2	2600
22893950	115883	117832	20090624	W	200906 Basic Service		Basic Serv	0604529847	0	0	97.35	R1310	A3M4	20090520	20090619	0	30 2	2600
22893950	115883	117832	20090624	W	200906 Water Volume	4.00 @ .202000	Water Volu	0604529847	4	0.202	0.81	R1310	A3M4	20090520	20090619	0	30 2	2600
22893950	115883	117832	20090624	W	200906	61.00 @ 3.207000		0604529847	61	3.207	195.63	R1310	A3M4	20090520	20090619	0	30 2	2600
22893950	115883	117832	20090624	W	200906	435.00 @ 2.015000		0604529847	435	2.015	876.53	R1310	A3M4	20090520	20090619	0	30 2	2600
22893950	115883	117832	20090624	W	200906	3428.00 @ 1.506000		0604529847	3428	1.506	5162.57	R1310	A3M4	20090520	20090619	0	30 2	2600
23169994	115883	117832	20090724	W	200907 Basic Service		Basic Serv	0604529847	0	0	97.35	R1310	A3M4	20090619	20090721	0	32 2	2600
23169994	115883	117832	20090724	W	200907 Water Volume	4.00 @ .202000	Water Volu	0604529847	4	0.202	0.81	R1310	A3M4	20090619	20090721	0	32 2	2600
23169994	115883	117832	20090724	W	200907	61.00 @ 3.207000		0604529847	61	3.207	195.63	R1310	A3M4	20090619	20090721	0	32 2	2600
23169994	115883	117832	20090724	W	200907	435.00 @ 2.015000		0604529847	435	2.015	876.53	R1310	A3M4	20090619	20090721	0	32 2	2600
23169994	115883	117832	20090724	W	200907	3860.00 @ 1.506000		0604529847	3860	1.506	5813.16	R1310	A3M4	20090619	20090721	0	32 2	2600
23435487	115883	117832	20090824	W	200908 Basic Service		Basic Serv	0604529847	0	0	97.35	R1310	A3M4	20090721	20090819	0	29 2	2600
23435487	115883	117832	20090824	W	200908 Water Volume	4.00 @ .202000	Water Volu	0604529847	4	0.202	0.81	R1310	A3M4	20090721	20090819	0	29 2	2600
23435487	115883	117832	20090824	W	200908	61.00 @ 3.207000		0604529847	61	3.207	195.63	R1310	A3M4	20090721	20090819	0	29 2	2600
23435487	115883	117832	20090824	W	200908	435.00 @ 2.015000		0604529847	435	2.015	876.53	R1310	A3M4	20090721	20090819	0	29 2	2600
23435487	115883	117832	20090824	W	200908	3576.00 @ 1.506000		0604529847	3576	1.506	5385.46	R1310	A3M4	20090721	20090819	0	29 2	2600
23713228	115883	117832	20090923	W	200909 Basic Service		Basic Serv	0604529847	0	0	97.35	R1310	A3M4	20090819	20090918	0	30 2	2600
23713228	115883	117832	20090923	W	200909 Water Volume	4.00 @ .202000	Water Volu	0604529847	4	0.202	0.81	R1310	A3M4	20090819	20090918	0	30 2	2600
23713228	115883	117832	20090923	W	200909	61.00 @ 3.207000		0604529847	61	3.207	195.63	R1310	A3M4	20090819	20090918	0	30 2	2600
23713228	115883	117832	20090923	W	200909	435.00 @ 2.015000		0604529847	435	2.015	876.53	R1310	A3M4	20090819	20090918	0	30 2	2600
23713228	115883	117832	20090923	W	200909	3680.00 @ 1.506000		0604529847	3680	1.506	5542.08	R1310	A3M4	20090819	20090918	0	30 2	2600
23991898	115883	117832	20091022	W	200910 Basic Service		Basic Serv	0604529847	0	0	97.35	R1310	A3M4	20090918	20091019	0	31 2	2600
23991898	115883	117832	20091022	W	200910 Water Volume	4.00 @ .202000	Water Volu	0604529847	4	0.202	0.81	R1310	A3M4	20090918	20091019	0	31 2	2600
23991898	115883	117832	20091022	W	200910	61.00 @ 3.207000		0604529847	61	3.207	195.63	R1310	A3M4	20090918	20091019	0	31 2	2600
23991898	115883	117832	20091022	W	200910	435.00 @ 2.015000		0604529847	435	2.015	876.53	R1310	A3M4	20090918	20091019	0	31 2	2600
23991898	115883	117832	20091022	W	200910	3614.00 @ 1.506000		0604529847	3614	1.506	5442.68	R1310	A3M4	20090918	20091019	0	31 2	2600

24266503	115883	117832	20091123	W	200911 Basic Service				Basic Serv	0604529847	0	0	97.35	R1310	A3M4	20091019	20091118	0	30 2	2600
24266503	115883	117832	20091123	W	200911 Water Volume	4.00	@	.202000	Water Volu	0604529847	4	0.202	0.81	R1310	A3M4	20091019	20091118	0	30 2	2600
24266503	115883	117832	20091123	W	200911	61.00	@	3.207000		0604529847	61	3.207	195.63	R1310	A3M4	20091019	20091118	0	30 2	2600
24266503	115883	117832	20091123	W	200911	435.00	@	2.015000		0604529847	435	2.015	876.53	R1310	A3M4	20091019	20091118	0	30 2	2600
24266503	115883	117832	20091123	W	200911	3514.00	@	1.506000		0604529847	3514	1.506	5292.08	R1310	A3M4	20091019	20091118	0	30 2	2600
24530361	115883	117832	20091222	W	200912 Basic Service				Basic Serv	0604529847	0	0	97.35	R1310	A3M4	20091118	20091217	0	29 2	2600
24530361	115883	117832	20091222	W	200912 Water Volume	4.00	@	.202000	Water Volu	0604529847	4	0.202	0.81	R1310	A3M4	20091118	20091217	0	29 2	2600
24530361	115883	117832	20091222	W	200912	61.00	@	3.207000		0604529847	61	3.207	195.63	R1310	A3M4	20091118	20091217	0	29 2	2600
24530361	115883	117832	20091222	W	200912	435.00	@	2.015000		0604529847	435	2.015	876.53	R1310	A3M4	20091118	20091217	0	29 2	2600
24530361	115883	117832	20091222	W	200912	3629.00	@	1.506000		0604529847	3629	1.506	5465.27	R1310	A3M4	20091118	20091217	0	29 2	2600
24809483	115883	117832	20100122	W	201001 Basic Service				Basic Serv	0604529847	0	0	97.35	R1310	A3M4	20091217	20100119	0	33 2	2600
24809483	115883	117832	20100122	W	201001 Water Volume	4.00	@	.202000	Water Volu	0604529847	4	0.202	0.81	R1310	A3M4	20091217	20100119	0	33 2	2600
24809483	115883	117832	20100122	W	201001	61.00	@	3.207000		0604529847	61	3.207	195.63	R1310	A3M4	20091217	20100119	0	33 2	2600
24809483	115883	117832	20100122	W	201001	435.00	@	2.015000		0604529847	435	2.015	876.53	R1310	A3M4	20091217	20100119	0	33 2	2600
24809483	115883	117832	20100122	W	201001	3795.00	@	1.506000		0604529847	3795	1.506	5715.27	R1310	A3M4	20091217	20100119	0	33 2	2600
25081467	115883	117832	20100222	W	201002 Basic Service				Basic Serv	0604529847	0	0	97.35	R1310	A3M4	20100119	20100217	0	29 2	2600
25081467	115883	117832	20100222	W	201002 Water Volume	4.00	@	.202000	Water Volu	0604529847	4	0.202	0.81	R1310	A3M4	20100119	20100217	0	29 2	2600
25081467	115883	117832	20100222	W	201002	61.00	@	3.207000		0604529847	61	3.207	195.63	R1310	A3M4	20100119	20100217	0	29 2	2600
25081467	115883	117832	20100222	W	201002	435.00	@	2.015000		0604529847	435	2.015	876.53	R1310	A3M4	20100119	20100217	0	29 2	2600
25081467	115883	117832	20100222	W	201002	3275.00	@	1.506000		0604529847	3275	1.506	4932.15	R1310	A3M4	20100119	20100217	0	29 2	2600
25352060	115883	117832	20100323	W	201003 Basic Service				Basic Serv	0604529847	0	0	97.35	R1310	A3M4	20100217	20100318	0	29 2	2600
25352060	115883	117832	20100323	W	201003 Water Volume	4.00	@	.202000	Water Volu	0604529847	4	0.202	0.81	R1310	A3M4	20100217	20100318	0	29 2	2600
25352060	115883	117832	20100323	W	201003	61.00	@	3.207000		0604529847	61	3.207	195.63	R1310	A3M4	20100217	20100318	0	29 2	2600
25352060	115883	117832	20100323	W	201003	435.00	@	2.015000		0604529847	435	2.015	876.53	R1310	A3M4	20100217	20100318	0	29 2	2600
25352060	115883	117832	20100323	W	201003	3424.00	@	1.506000		0604529847	3424	1.506	5156.54	R1310	A3M4	20100217	20100318	0	29 2	2600
25628032	115883	117832	20100423	W	201004 Basic Service				Basic Serv	0604529847	0	0	97.35	R1310	A3M4	20100318	20100420	0	33 2	2600
25628032	115883	117832	20100423	W	201004 Water Volume	4.00	@	.202000	Water Volu	0604529847	4	0.202	0.81	R1310	A3M4	20100318	20100420	0	33 2	2600
25628032	115883	117832	20100423	W	201004	61.00	@	3.207000		0604529847	61	3.207	195.63	R1310	A3M4	20100318	20100420	0	33 2	2600
25628032	115883	117832	20100423	W	201004	435.00	@	2.015000		0604529847	435	2.015	876.53	R1310	A3M4	20100318	20100420	0	33 2	2600
25628032	115883	117832	20100423	W	201004	3592.00	@	1.506000		0604529847	3592	1.506	5409.55	R1310	A3M4	20100318	20100420	0	33 2	2600
25882427	115883	117832	20100524	W	201005 Basic Service				Basic Serv	0604529847	0	0	97.35	R1310	A3M4	20100420	20100519	0	29 2	2600
25882427	115883	117832	20100524	W	201005 Water Volume	4.00	@	.202000	Water Volu	0604529847	4	0.202	0.81	R1310	A3M4	20100420	20100519	0	29 2	2600
25882427	115883	117832	20100524	W	201005	61.00	@	3.207000		0604529847	61	3.207	195.63	R1310	A3M4	20100420	20100519	0	29 2	2600
25882427	115883	117832	20100524	W	201005	435.00	@	2.015000		0604529847	435	2.015	876.53	R1310	A3M4	20100420	20100519	0	29 2	2600
25882427	115883	117832	20100524	W	201005	3051.00	@	1.506000		0604529847	3051	1.506	4594.81	R1310	A3M4	20100420	20100519	0	29 2	2600
26153771	115883	117832	20100623	W	201006 Basic Service				Basic Serv	0604529847	0	0	97.35	R1310	A3M4	20100519	20100618	0	30 2	2600
26153771	115883	117832	20100623	W	201006 Water Volume	4.00	@	.202000	Water Volu	0604529847	4	0.202	0.81	R1310	A3M4	20100519	20100618	0	30 2	2600
26153771	115883	117832	20100623	W	201006	61.00	@	3.207000		0604529847	61	3.207	195.63	R1310	A3M4	20100519	20100618	0	30 2	2600
26153771	115883	117832	20100623	W	201006	435.00	@	2.015000		0604529847	435	2.015	876.53	R1310	A3M4	20100519	20100618	0	30 2	2600
26153771	115883	117832	20100623	W	201006	3210.00	@	1.506000		0604529847	3210	1.506	4834.26	R1310	A3M4	20100519	20100618	0	30 2	2600
26426835	115883	117832	20100723	W	201007 Basic Service				Basic Serv	0604529847	0	0	97.35	R1310	A3M4	20100618	20100720	0	32 2	2600
26426835	115883	117832	20100723	W	201007 Water Volume	4.00	@	.202000	Water Volu	0604529847	4	0.202	0.81	R1310	A3M4	20100618	20100720	0	32 2	2600
26426835	115883	117832	20100723	W	201007	61.00	@	3.207000		0604529847	61	3.207	195.63	R1310	A3M4	20100618	20100720	0	32 2	2600
26426835	115883	117832	20100723	W	201007	435.00	@	2.015000		0604529847	435	2.015	876.53	R1310	A3M4	20100618	20100720	0	32 2	2600
26426835	115883	117832	20100723	W	201007	3460.00	@	1.506000		0604529847	3460	1.506	5210.76	R1310	A3M4	20100618	20100720	0	32 2	2600
26695876	115883	117832	20100823	W	201008 Basic Service				Basic Serv	0604529847	0	0	97.35	R1310	A3M4	20100720	20100818	0	29 2	2600
26695876	115883	117832	20100823	W	201008 Water Volume	4.00	@	.202000	Water Volu	0604529847	4	0.202	0.81	R1310	A3M4	20100720	20100818	0	29 2	2600
26695876	115883	117832	20100823	W	201008	61.00	@	3.207000		0604529847	61	3.207	195.63	R1310	A3M4	20100720	20100818	0	29 2	2600
26695876	115883	117832	20100823	W	201008	435.00	@	2.015000		0604529847	435	2.015	876.53	R1310	A3M4	20100720	20100818	0	29 2	2600
26695876	115883	117832	20100823	W	201008	3093.00	@	1.506000		0604529847	3093	1.506	4658.06	R1310	A3M4	20100720	20100818	0	29 2	2600
26983992	115883	117832	20100923	W	201009 Basic Service				Basic Serv	0604529847	0	0	97.35	R1310	A3M4	20100818	20100920	0	33 2	2600
26983992	115883	117832	20100923	W	201009 Water Volume	4.00	@	.202000	Water Volu	0604529847	4	0.202	0.81	R1310	A3M4	20100818	20100920	0	33 2	2600
26983992	115883	117832	20100923	W	201009	61.00	@	3.207000		0604529847	61	3.207	195.63	R1310	A3M4	20100818	20100920	0	33 2	2600
26983992	115883	117832	20100923	W	201009	435.00	@	2.015000		0604529847	435	2.015	876.53	R1310	A3M4	20100818	20100920	0	33 2	2600
26983992	115883	117832	20100923	W	201009	3688.00	@	1.506000		0604529847	3688	1.506	5554.13	R1310	A3M4	20100818	20100920	0	33 2	2600
27244799	115883	117832	20101022	W	201010 Basic Service				Basic Serv	0604529847	0	0	97.35	R1310	A3M4	20100920	20101019	0	29 2	2600
27244799	115883	117832	20101022	W	201010 Water Volume	4.00	@	.202000	Water Volu	0604529847	4	0.202	0.81	R1310	A3M4	20100920	20101019	0	29 2	2600

27244799	115883	117832	20101022	W	201010	61.00 @ 3.207000		0604529847	61	3.207	195.63	R1310	A3M4	20100920	20101019	0	29	2	2600
27244799	115883	117832	20101022	W	201010	435.00 @ 2.015000		0604529847	435	2.015	876.53	R1310	A3M4	20100920	20101019	0	29	2	2600
27244799	115883	117832	20101022	W	201010	2860.00 @ 1.506000		0604529847	2860	1.506	4307.16	R1310	A3M4	20100920	20101019	0	29	2	2600
27641840	115883	117832	20101122	W	201011 Basic Service		Basic Serv	0604529847	0	0	97.35	R1310	A3M4	20101019	20101117	0	29	2	2600
27641840	115883	117832	20101122	W	201011 Water Volume	4.00 @ .202000	Water Volu	0604529847	4	0.202	0.81	R1310	A3M4	20101019	20101117	0	29	2	2600
27641840	115883	117832	20101122	W	201011	61.00 @ 3.207000		0604529847	61	3.207	195.63	R1310	A3M4	20101019	20101117	0	29	2	2600
27641840	115883	117832	20101122	W	201011	435.00 @ 2.015000		0604529847	435	2.015	876.53	R1310	A3M4	20101019	20101117	0	29	2	2600
27641840	115883	117832	20101122	W	201011	2830.00 @ 1.506000		0604529847	2830	1.506	4261.98	R1310	A3M4	20101019	20101117	0	29	2	2600
27917018	115883	117832	20101221	W	201012 Basic Service		Basic Serv	0604529847	0	0	97.35	R1310	A3M4	20101117	20101216	0	29	2	2600
27917018	115883	117832	20101221	W	201012 Water Volume	4.00 @ .202000	Water Volu	0604529847	4	0.202	0.81	R1310	A3M4	20101117	20101216	0	29	2	2600
27917018	115883	117832	20101221	W	201012	61.00 @ 3.207000		0604529847	61	3.207	195.63	R1310	A3M4	20101117	20101216	0	29	2	2600
27917018	115883	117832	20101221	W	201012	435.00 @ 2.015000		0604529847	435	2.015	876.53	R1310	A3M4	20101117	20101216	0	29	2	2600
27917018	115883	117832	20101221	W	201012	2348.00 @ 1.506000		0604529847	2348	1.506	3536.09	R1310	A3M4	20101117	20101216	0	29	2	2600
28216686	115883	117832	20110124	W	201101 Basic Service		Basic Serv	0604529847	0	0	97.35	R1310	A3M4	20101216	20110118	0	33	2	2600
28216686	115883	117832	20110124	W	201101 Water Volume	4.00 @ .202000	Water Volu	0604529847	4	0.202	0.81	R1310	A3M4	20101216	20110118	0	33	2	2600
28216686	115883	117832	20110124	W	201101	61.00 @ 3.207000		0604529847	61	3.207	195.63	R1310	A3M4	20101216	20110118	0	33	2	2600
28216686	115883	117832	20110124	W	201101	435.00 @ 2.015000		0604529847	435	2.015	876.53	R1310	A3M4	20101216	20110118	0	33	2	2600
28216686	115883	117832	20110124	W	201101	3199.00 @ 1.506000		0604529847	3199	1.506	4817.69	R1310	A3M4	20101216	20110118	0	33	2	2600
28472216	115883	117832	20110221	W	201102 Basic Service		Basic Serv	0604529847	0	0	97.35	R1310	A3M4	20110118	20110216	0	29	2	2600
28472216	115883	117832	20110221	W	201102 Water Volume	4.00 @ .202000	Water Volu	0604529847	4	0.202	0.81	R1310	A3M4	20110118	20110216	0	29	2	2600
28472216	115883	117832	20110221	W	201102	61.00 @ 3.207000		0604529847	61	3.207	195.63	R1310	A3M4	20110118	20110216	0	29	2	2600
28472216	115883	117832	20110221	W	201102	435.00 @ 2.015000		0604529847	435	2.015	876.53	R1310	A3M4	20110118	20110216	0	29	2	2600
28472216	115883	117832	20110221	W	201102	3320.00 @ 1.506000		0604529847	3320	1.506	4999.92	R1310	A3M4	20110118	20110216	0	29	2	2600
28748147	115883	117832	20110322	W	201103 Basic Service		Basic Serv	0604529847	0	0	97.35	R1310	A3M4	20110216	20110317	0	29	2	2600
28748147	115883	117832	20110322	W	201103 Water Volume	4.00 @ .202000	Water Volu	0604529847	4	0.202	0.81	R1310	A3M4	20110216	20110317	0	29	2	2600
28748147	115883	117832	20110322	W	201103	61.00 @ 3.207000		0604529847	61	3.207	195.63	R1310	A3M4	20110216	20110317	0	29	2	2600
28748147	115883	117832	20110322	W	201103	435.00 @ 2.015000		0604529847	435	2.015	876.53	R1310	A3M4	20110216	20110317	0	29	2	2600
28748147	115883	117832	20110322	W	201103	3037.00 @ 1.506000		0604529847	3037	1.506	4573.72	R1310	A3M4	20110216	20110317	0	29	2	2600
29012550	115883	117832	20110420	W	201104 Basic Service		Basic Serv	0604529847	0	0	60.42	R1310	A3M4	20110317	20110404	0.62069	18	2	2600
29012550	115883	117832	20110420	W	201104 Water Volume	2.48 @ .202000	Water Volu	0604529847	2.48	0.202	0.5	R1310	A3M4	20110317	20110404	0.62069	18	2	2600
29012550	115883	117832	20110420	W	201104	37.86 @ 3.207000		0604529847	37.86	3.207	121.42	R1310	A3M4	20110317	20110404	0.62069	18	2	2600
29012550	115883	117832	20110420	W	201104	270.00 @ 2.015000		0604529847	270	2.015	544.05	R1310	A3M4	20110317	20110404	0.62069	18	2	2600
29012550	115883	117832	20110420	W	201104	2005.45 @ 1.506000		0604529847	2005.45	1.506	3020.21	R1310	A3M4	20110317	20110404	0.62069	18	2	2600
29012550	115883	117832	20110420	W	201104 Basic Service		Basic Serv	0604529847	0	0	42.56	R1310	A3M4	20110405	20110415	0.37931	11	2	2600
29012550	115883	117832	20110420	W	201104 Water Volume	1.52 @ .233000	Water Volu	0604529847	1.52	0.233	0.35	R1310	A3M4	20110405	20110415	0.37931	11	2	2600
29012550	115883	117832	20110420	W	201104	23.14 @ 3.696000		0604529847	23.14	3.696	85.53	R1310	A3M4	20110405	20110415	0.37931	11	2	2600
29012550	115883	117832	20110420	W	201104	165.00 @ 2.322000		0604529847	165	2.322	383.13	R1310	A3M4	20110405	20110415	0.37931	11	2	2600
29012550	115883	117832	20110420	W	201104	1225.55 @ 1.736000		0604529847	1225.55	1.736	2127.55	R1310	A3M4	20110405	20110415	0.37931	11	2	2600
29290134	115883	117832	20110520	W	201105 Basic Service		Basic Serv	0604529847	0	0	7.01	R1310	A3M4	20110415	20110417	0.0625	2	2	2600
29290134	115883	117832	20110520	W	201105 Water Volume	.25 @ .233000	Water Volu	0604529847	0.25	0.233	0.06	R1310	A3M4	20110415	20110417	0.0625	2	2	2600
29290134	115883	117832	20110520	W	201105	3.81 @ 3.696000		0604529847	3.81	3.696	14.08	R1310	A3M4	20110415	20110417	0.0625	2	2	2600
29290134	115883	117832	20110520	W	201105	27.19 @ 2.322000		0604529847	27.19	2.322	63.14	R1310	A3M4	20110415	20110417	0.0625	2	2	2600
29290134	115883	117832	20110520	W	201105	206.63 @ 1.736000		0604529847	206.63	1.736	358.71	R1310	A3M4	20110415	20110417	0.0625	2	2	2600
29290134	115883	117832	20110520	W	201105 Basic Service		Basic Serv	0604529847	0	0	109.78	R1310	A3M4	20110418	20110517	0.9375	30	2	2600
29290134	115883	117832	20110520	W	201105 Water Volume	3.75 @ .243000	Water Volu	0604529847	3.75	0.243	0.91	R1310	A3M4	20110418	20110517	0.9375	30	2	2600
29290134	115883	117832	20110520	W	201105	57.19 @ 3.857000		0604529847	57.19	3.857	220.58	R1310	A3M4	20110418	20110517	0.9375	30	2	2600
29290134	115883	117832	20110520	W	201105	407.81 @ 2.424000		0604529847	407.81	2.424	988.53	R1310	A3M4	20110418	20110517	0.9375	30	2	2600
29290134	115883	117832	20110520	W	201105	3099.38 @ 1.712000		0604529847	3099.38	1.712	5306.14	R1310	A3M4	20110418	20110517	0.9375	30	2	2600
29563163	115883	117832	20110622	W	201106 Basic Service		Basic Serv	0604529847	0	0	117.1	R1310	A3M4	20110517	20110617	0	31	2	2600
29563163	115883	117832	20110622	W	201106 Water Volume	4.00 @ .243000	Water Volu	0604529847	4	0.243	0.97	R1310	A3M4	20110517	20110617	0	31	2	2600
29563163	115883	117832	20110622	W	201106	61.00 @ 3.857000		0604529847	61	3.857	235.28	R1310	A3M4	20110517	20110617	0	31	2	2600
29563163	115883	117832	20110622	W	201106	435.00 @ 2.424000		0604529847	435	2.424	1054.44	R1310	A3M4	20110517	20110617	0	31	2	2600
29563163	115883	117832	20110622	W	201106	3667.00 @ 1.712000		0604529847	3667	1.712	6277.9	R1310	A3M4	20110517	20110617	0	31	2	2600
29848623	115883	117832	20110725	W	201107 Basic Service		Basic Serv	0604529847	0	0	117.1	R1310	A3M4	20110617	20110720	0	33	2	2600
29848623	115883	117832	20110725	W	201107 Water Volume	4.00 @ .243000	Water Volu	0604529847	4	0.243	0.97	R1310	A3M4	20110617	20110720	0	33	2	2600
29848623	115883	117832	20110725	W	201107	61.00 @ 3.857000		0604529847	61	3.857	235.28	R1310	A3M4	20110617	20110720	0	33	2	2600
29848623	115883	117832	20110725	W	201107	435.00 @ 2.424000		0604529847	435	2.424	1054.44	R1310	A3M4	20110617	20110720	0	33	2	2600
29848623	115883	117832	20110725	W	201107	3346.00 @ 1.712000		0604529847	3346	1.712	5728.35	R1310	A3M4	20110617	20110720	0	33	2	2600
30117109	115883	117832	20110823	W	201108 Basic Service		Basic Serv	0604529847	0	0	117.1	R1310	A3M4	20110720	20110818	0	29	2	2600

30117109	115883	117832	20110823	W	201108 Water Volume	4.00 @ .243000	Water Volu	0604529847	4	0.243	0.97	R1310	A3M4	20110720	20110818	0	29	2	2600
30117109	115883	117832	20110823	W	201108	61.00 @ 3.857000		0604529847	61	3.857	235.28	R1310	A3M4	20110720	20110818	0	29	2	2600
30117109	115883	117832	20110823	W	201108	435.00 @ 2.424000		0604529847	435	2.424	1054.44	R1310	A3M4	20110720	20110818	0	29	2	2600
30117109	115883	117832	20110823	W	201108	2973.00 @ 1.712000		0604529847	2973	1.712	5089.78	R1310	A3M4	20110720	20110818	0	29	2	2600
30411299	115883	117832	20110923	W	201109 Basic Service		Basic Serv	0604529847	0	0	117.1	R1310	A3M4	20110818	20110920	0	33	2	2600
30411299	115883	117832	20110923	W	201109 Water Volume	4.00 @ .243000	Water Volu	0604529847	4	0.243	0.97	R1310	A3M4	20110818	20110920	0	33	2	2600
30411299	115883	117832	20110923	W	201109	61.00 @ 3.857000		0604529847	61	3.857	235.28	R1310	A3M4	20110818	20110920	0	33	2	2600
30411299	115883	117832	20110923	W	201109	435.00 @ 2.424000		0604529847	435	2.424	1054.44	R1310	A3M4	20110818	20110920	0	33	2	2600
30411299	115883	117832	20110923	W	201109	2094.00 @ 1.712000		0604529847	2094	1.712	3584.93	R1310	A3M4	20110818	20110920	0	33	2	2600
30688324	115883	117832	20111024	W	201110 Basic Service		Basic Serv	0604529847	0	0	117.1	R1310	A3M4	20110920	20111019	0	29	2	2600
30688324	115883	117832	20111024	W	201110 Water Volume	4.00 @ .243000	Water Volu	0604529847	4	0.243	0.97	R1310	A3M4	20110920	20111019	0	29	2	2600
30688324	115883	117832	20111024	W	201110	61.00 @ 3.857000		0604529847	61	3.857	235.28	R1310	A3M4	20110920	20111019	0	29	2	2600
30688324	115883	117832	20111024	W	201110	435.00 @ 2.424000		0604529847	435	2.424	1054.44	R1310	A3M4	20110920	20111019	0	29	2	2600
30688324	115883	117832	20111024	W	201110	2047.00 @ 1.712000		0604529847	2047	1.712	3504.46	R1310	A3M4	20110920	20111019	0	29	2	2600
30975461	115883	117832	20111122	W	201111 Basic Service		Basic Serv	0604529847	0	0	117.1	R1310	A3M4	20111019	20111117	0	29	2	2600
30975461	115883	117832	20111122	W	201111 Water Volume	4.00 @ .243000	Water Volu	0604529847	4	0.243	0.97	R1310	A3M4	20111019	20111117	0	29	2	2600
30975461	115883	117832	20111122	W	201111	61.00 @ 3.857000		0604529847	61	3.857	235.28	R1310	A3M4	20111019	20111117	0	29	2	2600
30975461	115883	117832	20111122	W	201111	435.00 @ 2.424000		0604529847	435	2.424	1054.44	R1310	A3M4	20111019	20111117	0	29	2	2600
30975461	115883	117832	20111122	W	201111	2076.00 @ 1.712000		0604529847	2076	1.712	3554.11	R1310	A3M4	20111019	20111117	0	29	2	2600
31251729	115883	117832	20111221	W	201112 Basic Service		Basic Serv	0604529847	0	0	117.1	R1310	A3M4	20111117	20111216	0	29	2	2600
31251729	115883	117832	20111221	W	201112 Water Volume	4.00 @ .243000	Water Volu	0604529847	4	0.243	0.97	R1310	A3M4	20111117	20111216	0	29	2	2600
31251729	115883	117832	20111221	W	201112	61.00 @ 3.857000		0604529847	61	3.857	235.28	R1310	A3M4	20111117	20111216	0	29	2	2600
31251729	115883	117832	20111221	W	201112	435.00 @ 2.424000		0604529847	435	2.424	1054.44	R1310	A3M4	20111117	20111216	0	29	2	2600
31251729	115883	117832	20111221	W	201112	1883.00 @ 1.712000		0604529847	1883	1.712	3223.7	R1310	A3M4	20111117	20111216	0	29	2	2600

Region	Account Name
26CC	Chattem Chemicals Inc
26CC	Chattem Chemicals Inc
26CC	Chattem Chemicals Inc
26CC	Chattem Chemicals Inc
26CC	Chattem Chemicals Inc
26CC	Chattem Chemicals Inc
26CC	Chattem Chemicals Inc
26CC	Chattem Chemicals Inc
26CC	Chattem Chemicals Inc
26CC	Chattem Chemicals Inc
26CC	Chattem Chemicals Inc
26CC	Chattem Chemicals Inc
26CC	Chattem Chemicals Inc
26CC	Chattem Chemicals Inc
26CC	Chattem Chemicals Inc
26CC	Chattem Chemicals Inc
26CC	Chattem Chemicals Inc
26CC	Chattem Chemicals Inc
26CC	Chattem Chemicals Inc
26CC	Chattem Chemicals Inc
26CC	Chattem Chemicals Inc
26CC	Chattem Chemicals Inc
26CC	Chattem Chemicals Inc
26CC	Chattem Chemicals Inc
26CC	Chattem Chemicals Inc
26CC	Chattem Chemicals Inc
26CC	Chattem Chemicals Inc
26CC	Chattem Chemicals Inc
26CC	Chattem Chemicals Inc
26CC	Chattem Chemicals Inc
26CC	Chattem Chemicals Inc
26CC	Chattem Chemicals Inc
26CC	Chattem Chemicals Inc
26CC	Chattem Chemicals Inc
26CC	Chattem Chemicals Inc
26CC	Chattem Chemicals Inc
26CC	Chattem Chemicals Inc
26CC	Chattem Chemicals Inc
26CC	Chattem Chemicals Inc
26CC	Chattem Chemicals Inc
26CC	Chattem Chemicals Inc
26CC	Chattem Chemicals Inc
26CC	Chattem Chemicals Inc
26CC	Chattem Chemicals Inc
26CC	Chattem Chemicals Inc
26CC	Chattem Chemicals Inc
26CC	Chattem Chemicals Inc

TAW_R_CADDR1#010attachment
Page 397 of 447

26CC	Chattem Chemicals Inc
26CC	Chattem Chemicals Inc
26CC	Chattem Chemicals Inc

26CC	Chattem Chemicals Inc
26CC	Chattem Chemicals Inc
26CC	Chattem Chemicals Inc

26CC	Chattem Chemicals Inc
26CC	Chattem Chemicals Inc
26CC	Chattem Chemicals Inc

26CC	Chattem Chemicals Inc
26CC	Chattem Chemicals Inc
26CC	Chattem Chemicals Inc
26CC	Chattem Chemicals Inc
26CC	Chattem Chemicals Inc
26CC	Chattem Chemicals Inc
26CC	Chattem Chemicals Inc
26CC	Chattem Chemicals Inc
26CC	Chattem Chemicals Inc
26CC	Chattem Chemicals Inc
26CC	Chattem Chemicals Inc
26CC	Chattem Chemicals Inc
26CC	Chattem Chemicals Inc
26CC	Chattem Chemicals Inc
26CC	Chattem Chemicals Inc
26CC	Chattem Chemicals Inc
26CC	Chattem Chemicals Inc
26CC	Chattem Chemicals Inc
26CC	Chattem Chemicals Inc
26CC	Chattem Chemicals Inc
26CC	Chattem Chemicals Inc
26CC	Chattem Chemicals Inc
26CC	Chattem Chemicals Inc
26CC	Chattem Chemicals Inc

Bill ID	Account #	Customer #	Bill Date	Canc/Rebill	Utility	Adj Code	Revenue Month	Description	Description 1	Meter #	Usage	Rate	Rev Amnt	Rev Code	Rate Schedule	Begin Date	End Date	Pro Rate	Days	Meter Size	District
17848702	104943	106795	20080116		W		200801	Basic Service	Basic Serv	0701634555T	0	0	93.27	R1310	A3M4	20071211	20080111	0	31	2	2600
17848702	104943	106795	20080116		W		200801	Basic Service	Basic Serv	0701634440T	0	0	93.27	R1310	A3M4M	20071211	20080111	0	31	2	2600
17848702	104943	106795	20080116		W		200801	Water Volume	4.00 @ .194000(	Water Volu	0701634440T	4	0.194	0.78	R1310	A3M4M	20071211	20080111	0	31	2	2600
17848702	104943	106795	20080116		W		200801		61.00 @ 3.073000(		0701634440T	61	3.073	187.45	R1310	A3M4M	20071211	20080111	0	31	2	2600
17848702	104943	106795	20080116		W		200801		435.00 @ 1.931000(		0701634440T	435	1.931	839.99	R1310	A3M4M	20071211	20080111	0	31	2	2600
17848702	104943	106795	20080116		W		200801		3656.00 @ 1.443000(		0701634440T	3656	1.443	5275.61	R1310	A3M4M	20071211	20080111	0	31	2	2600
18158630	104943	106795	20080214		W		200802	Basic Service	Basic Serv	0701634555T	0	0	93.27	R1310	A3M4	20080111	20080212	0	32	2	2600
18158630	104943	106795	20080214		W		200802	Basic Service	Basic Serv	0701634440T	0	0	93.27	R1310	A3M4M	20080111	20080212	0	32	2	2600
18158630	104943	106795	20080214		W		200802	Water Volume	4.00 @ .194000(	Water Volu	0701634440T	4	0.194	0.78	R1310	A3M4M	20080111	20080212	0	32	2	2600
18158630	104943	106795	20080214		W		200802		61.00 @ 3.073000(		0701634440T	61	3.073	187.45	R1310	A3M4M	20080111	20080212	0	32	2	2600
18158630	104943	106795	20080214		W		200802		435.00 @ 1.931000(		0701634440T	435	1.931	839.99	R1310	A3M4M	20080111	20080212	0	32	2	2600
18158630	104943	106795	20080214		W		200802		3882.00 @ 1.443000(		0701634440T	3882	1.443	5601.73	R1310	A3M4M	20080111	20080212	0	32	2	2600
18468238	104943	106795	20080314		W		200803	Basic Service	Basic Serv	0701634555T	0	0	93.27	R1310	A3M4	20080212	20080311	0	28	2	2600
18468238	104943	106795	20080314		W		200803	Basic Service	Basic Serv	0701634440T	0	0	93.27	R1310	A3M4M	20080212	20080311	0	28	2	2600
18468238	104943	106795	20080314		W		200803	Water Volume	4.00 @ .194000(	Water Volu	0701634440T	4	0.194	0.78	R1310	A3M4M	20080212	20080311	0	28	2	2600
18468238	104943	106795	20080314		W		200803		61.00 @ 3.073000(		0701634440T	61	3.073	187.45	R1310	A3M4M	20080212	20080311	0	28	2	2600
18468238	104943	106795	20080314		W		200803		435.00 @ 1.931000(		0701634440T	435	1.931	839.99	R1310	A3M4M	20080212	20080311	0	28	2	2600
18468238	104943	106795	20080314		W		200803		3860.00 @ 1.443000(		0701634440T	3860	1.443	5569.98	R1310	A3M4M	20080212	20080311	0	28	2	2600
18805363	104943	106795	20080416		W		200804	Basic Service	Basic Serv	0701634555T	0	0	105.71	R1310	A3M4	20080311	20080414	0	34	2	2600
18805363	104943	106795	20080416		W		200804	Basic Service	Basic Serv	0701634440T	0	0	105.71	R1310	A3M4M	20080311	20080414	0	34	2	2600
18805363	104943	106795	20080416		W		200804	Water Volume	4.53 @ .194000(	Water Volu	0701634440T	4.53	0.194	0.88	R1310	A3M4M	20080311	20080414	0	34	2	2600
18805363	104943	106795	20080416		W		200804		69.13 @ 3.073000(		0701634440T	69.13	3.073	212.44	R1310	A3M4M	20080311	20080414	0	34	2	2600
18805363	104943	106795	20080416		W		200804		493.00 @ 1.931000(		0701634440T	493	1.931	951.98	R1310	A3M4M	20080311	20080414	0	34	2	2600
18805363	104943	106795	20080416		W		200804		4686.34 @ 1.443000(		0701634440T	4686.34	1.443	6762.39	R1310	A3M4M	20080311	20080414	0	34	2	2600
19096059	104943	106795	20080515		W		200805	Basic Service	Basic Serv	0701634555T	0	0	93.27	R1310	A3M4	20080414	20080512	0	28	2	2600
19096059	104943	106795	20080515		W		200805	Basic Service	Basic Serv	0701634440T	0	0	93.27	R1310	A3M4M	20080414	20080512	0	28	2	2600
19096059	104943	106795	20080515		W		200805	Water Volume	4.00 @ .194000(	Water Volu	0701634440T	4	0.194	0.78	R1310	A3M4M	20080414	20080512	0	28	2	2600
19096059	104943	106795	20080515		W		200805		61.00 @ 3.073000(		0701634440T	61	3.073	187.45	R1310	A3M4M	20080414	20080512	0	28	2	2600
19096059	104943	106795	20080515		W		200805		435.00 @ 1.931000(		0701634440T	435	1.931	839.99	R1310	A3M4M	20080414	20080512	0	28	2	2600
19096059	104943	106795	20080515		W		200805		3904.00 @ 1.443000(		0701634440T	3904	1.443	5633.47	R1310	A3M4M	20080414	20080512	0	28	2	2600
19415392	104943	106795	20080617		W		200806	Basic Service	Basic Serv	0701634555T	0	0	93.27	R1310	A3M4	20080512	20080612	0	31	2	2600
19415392	104943	106795	20080617		W		200806	Basic Service	Basic Serv	0701634440T	0	0	93.27	R1310	A3M4M	20080512	20080612	0	31	2	2600
19415392	104943	106795	20080617		W		200806	Water Volume	4.00 @ .194000(	Water Volu	0701634440T	4	0.194	0.78	R1310	A3M4M	20080512	20080612	0	31	2	2600
19415392	104943	106795	20080617		W		200806		61.00 @ 3.073000(		0701634440T	61	3.073	187.45	R1310	A3M4M	20080512	20080612	0	31	2	2600
19415392	104943	106795	20080617		W		200806		435.00 @ 1.931000(		0701634440T	435	1.931	839.99	R1310	A3M4M	20080512	20080612	0	31	2	2600
19415392	104943	106795	20080617		W		200806		4264.00 @ 1.443000(		0701634440T	4264	1.443	6152.95	R1310	A3M4M	20080512	20080612	0	31	2	2600
19730659	104943	106795	20080718		W		200807	Basic Service	Basic Serv	0701634555T	0	0	93.27	R1310	A3M4	20080612	20080715	0	33	2	2600
19730659	104943	106795	20080718		W		200807	Basic Service	Basic Serv	0701634440T	0	0	93.27	R1310	A3M4M	20080612	20080715	0	33	2	2600
19730659	104943	106795	20080718		W		200807	Water Volume	4.00 @ .194000(	Water Volu	0701634440T	4	0.194	0.78	R1310	A3M4M	20080612	20080715	0	33	2	2600
19730659	104943	106795	20080718		W		200807		61.00 @ 3.073000(		0701634440T	61	3.073	187.45	R1310	A3M4M	20080612	20080715	0	33	2	2600
19730659	104943	106795	20080718		W		200807		435.00 @ 1.931000(		0701634440T	435	1.931	839.99	R1310	A3M4M	20080612	20080715	0	33	2	2600
19730659	104943	106795	20080718		W		200807		3815.00 @ 1.443000(		0701634440T	3815	1.443	5505.05	R1310	A3M4M	20080612	20080715	0	33	2	2600
20026003	104943	106795	20080818		W		200808	Basic Service	Basic Serv	0701634555T	0	0	93.27	R1310	A3M4	20080715	20080813	0	29	2	2600
20026003	104943	106795	20080818		W		200808	Basic Service	Basic Serv	0701634440T	0	0	93.27	R1310	A3M4M	20080715	20080813	0	29	2	2600
20026003	104943	106795	20080818		W		200808	Water Volume	4.00 @ .194000(	Water Volu	0701634440T	4	0.194	0.78	R1310	A3M4M	20080715	20080813	0	29	2	2600
20026003	104943	106795	20080818		W		200808		61.00 @ 3.073000(		0701634440T	61	3.073	187.45	R1310	A3M4M	20080715	20080813	0	29	2	2600
20026003	104943	106795	20080818		W		200808		435.00 @ 1.931000(		0701634440T	435	1.931	839.99	R1310	A3M4M	20080715	20080813	0	29	2	2600
20026003	104943	106795	20080818		W		200808		4364.00 @ 1.443000(		0701634440T	4364	1.443	6297.25	R1310	A3M4M	20080715	20080813	0	29	2	2600
20362107	104943	106795	20080918		W		200809	Basic Service	Basic Serv	0701634555T	0	0	93.27	R1310	A3M4	20080813	20080915	0	33	2	2600
20362107	104943	106795	20080918		W		200809	Basic Service	Basic Serv	0701634440T	0	0	93.27	R1310	A3M4M	20080813	20080915	0	33	2	2600
20362107	104943	106795	20080918		W		200809	Water Volume	4.00 @ .194000(	Water Volu	0701634440T	4	0.194	0.78	R1310	A3M4M	20080813	20080915	0	33	2	2600
20362107	104943	106795	20080918		W		200809		61.00 @ 3.073000(		0701634440T	61	3.073	187.45	R1310	A3M4M	20080813	20080915	0	33	2	2600
20362107	104943	106795	20080918		W		200809		435.00 @ 1.931000(		0701634440T	435	1.931	839.99	R1310	A3M4M	20080813	20080915	0	33	2	2600
20362107	104943	106795	20080918		W		200809		2610.00 @ 1.443000(		0701634440T	2610	1.443	3766.23	R1310	A3M4M	20080813	20080915	0	33	2	2600
20666783	104943	106795	20081017		W		200810	Basic Service	Basic Serv	0701634555T	0	0	48.24	R1310	A3M4	20080915	20080930	0.517241	15	2	2600
20666783	104943	106795	20081017		W		200810	Basic Service	Basic Serv	0701634555T	0	0	47	R1310	A3M4	20081001	20081014	0.482759	14	2	2600
20666783	104943	106795	20081017		W		200810	Basic Service	Basic Serv	0701634440T	0	0	48.24	R1310	A3M4M	20080915	20080930	0.517241	15	2	2600
20666783	104943	106795	20081017		W		200810	Water Volume	2.07 @ .194000(	Water Volu	0701634440T	2.07	0.194	0.4	R1310	A3M4M	20080915	20080930	0.517241	15	2	2600

| | | |

23117628	104943	106795	20090720	W	200907	435.00 @ 2.015000		07016344 0T	435	2.015	876.53	R1310	A3M4M	20090615	20090715	0	30 2	2600													
23117628	104943	106795	20090720	W	200907	2317.00 @ 1.506000		07016344 0T	2317	1.506	3489.4	R1310	A3M4M	20090615	20090715	0	30 2	2600													
23385455	104943	106795	20090818	W	200908 Basic Service		Basic Serv	07016345 5T	0	0	97.35	R1310	A3M4	20090715	20090813	0	29 2	2600													
23385455	104943	106795	20090818	W	200908 Basic Service		Basic Serv	07016344 0T	0	0	97.35	R1310	A3M4M	20090715	20090813	0	29 2	2600													
23385455	104943	106795	20090818	W	200908 Water Volume	4.00 @ .202000	Water Volu	07016344 0T	4	0.202	0.81	R1310	A3M4M	20090715	20090813	0	29 2	2600													
23385455	104943	106795	20090818	W	200908	61.00 @ 3.207000		07016344 0T	61	3.207	195.63	R1310	A3M4M	20090715	20090813	0	29 2	2600													
23385455	104943	106795	20090818	W	200908	435.00 @ 2.015000		07016344 0T	435	2.015	876.53	R1310	A3M4M	20090715	20090813	0	29 2	2600													
23385455	104943	106795	20090818	W	200908	2457.00 @ 1.506000		07016344 0T	2457	1.506	3700.24	R1310	A3M4M	20090715	20090813	0	29 2	2600													
23671634	104943	106795	20090917	W	200909 Basic Service		Basic Serv	07016345 5T	0	0	97.35	R1310	A3M4	20090813	20090914	0	32 2	2600													
23671634	104943	106795	20090917	W	200909 Basic Service		Basic Serv	07016344 0T	0	0	97.35	R1310	A3M4M	20090813	20090914	0	32 2	2600													
23671634	104943	106795	20090917	W	200909 Water Volume	4.00 @ .202000	Water Volu	07016344 0T	4	0.202	0.81	R1310	A3M4M	20090813	20090914	0	32 2	2600													
23671634	104943	106795	20090917	W	200909	61.00 @ 3.207000		07016344 0T	61	3.207	195.63	R1310	A3M4M	20090813	20090914	0	32 2	2600													
23671634	104943	106795	20090917	W	200909	435.00 @ 2.015000		07016344 0T	435	2.015	876.53	R1310	A3M4M	20090813	20090914	0	32 2	2600													
23671634	104943	106795	20090917	W	200909	2380.00 @ 1.506000		07016344 0T	2380	1.506	3584.28	R1310	A3M4M	20090813	20090914	0	32 2	2600													
23939194	104943	106795	20091016	W	200910 Basic Service		Basic Serv	07016345 5T	0	0	97.35	R1310	A3M4	20090914	20091014	0	30 2	2600													
23939194	104943	106795	20091016	W	200910 Basic Service		Basic Serv	07016344 0T	0	0	97.35	R1310	A3M4M	20090914	20091014	0	30 2	2600													
23939194	104943	106795	20091016	W	200910 Water Volume	4.00 @ .202000	Water Volu	07016344 0T	4	0.202	0.81	R1310	A3M4M	20090914	20091014	0	30 2	2600													
23939194	104943	106795	20091016	W	200910	61.00 @ 3.207000		07016344 0T	61	3.207	195.63	R1310	A3M4M	20090914	20091014	0	30 2	2600													
23939194	104943	106795	20091016	W	200910	435.00 @ 2.015000		07016344 0T	435	2.015	876.53	R1310	A3M4M	20090914	20091014	0	30 2	2600													
23939194	104943	106795	20091016	W	200910	1965.00 @ 1.506000		07016344 0T	1965	1.506	2959.29	R1310	A3M4M	20090914	20091014	0	30 2	2600													
24218727	104943	106795	20091117	W	200911 Basic Service		Basic Serv	07016345 5T	0	0	97.35	R1310	A3M4	20091014	20091112	0	29 2	2600													
24218727	104943	106795	20091117	W	200911 Basic Service		Basic Serv	07016344 0T	0	0	97.35	R1310	A3M4M	20091014	20091112	0	29 2	2600													
24218727	104943	106795	20091117	W	200911 Water Volume	4.00 @ .202000	Water Volu	07016344 0T	4	0.202	0.81	R1310	A3M4M	20091014	20091112	0	29 2	2600													
24218727	104943	106795	20091117	W	200911	61.00 @ 3.207000		07016344 0T	61	3.207	195.63	R1310	A3M4M	20091014	20091112	0	29 2	2600													
24218727	104943	106795	20091117	W	200911	435.00 @ 2.015000		07016344 0T	435	2.015	876.53	R1310	A3M4M	20091014	20091112	0	29 2	2600													
24218727	104943	106795	20091117	W	200911	1701.00 @ 1.506000		07016344 0T	1701	1.506	2561.71	R1310	A3M4M	20091014	20091112	0	29 2	2600													
24491490	104943	106795	20091217	W	200912 Basic Service		Basic Serv	07016345 5T	0	0	97.35	R1310	A3M4	20091112	20091211	0	29 2	2600													
24491490	104943	106795	20091217	W	200912 Basic Service		Basic Serv	07016344 0T	0	0	97.35	R1310	A3M4M	20091112	20091211	0	29 2	2600													
24491490	104943	106795	20091217	W	200912 Water Volume	4.00 @ .202000	Water Volu	07016344 0T	4	0.202	0.81	R1310	A3M4M	20091112	20091211	0	29 2	2600													
24491490	104943	106795	20091217	W	200912	61.00 @ 3.207000		07016344 0T	61	3.207	195.63	R1310	A3M4M	20091112	20091211	0	29 2	2600													
24491490	104943	106795	20091217	W	200912	435.00 @ 2.015000		07016344 0T	435	2.015	876.53	R1310	A3M4M	20091112	20091211	0	29 2	2600													
24491490	104943	106795	20091217	W	200912	1645.00 @ 1.506000		07016344 0T	1645	1.506	2477.37	R1310	A3M4M	20091112	20091211	0	29 2	2600													
24760217	104943	106795	20100118	W	201001 Basic Service		Basic Serv	07016345 5T	0	0	97.35	R1310	A3M4	20091211	20100113	0	33 2	2600													
24760217	104943	106795	20100118	W	201001 Basic Service		Basic Serv	07016344 0T	0	0	97.35	R1310	A3M4M	20091211	20100113	0	33 2	2600													
24760217	104943	106795	20100118	W	201001 Water Volume	4.00 @ .202000	Water Volu	07016344 0T	4	0.202	0.81	R1310	A3M4M	20091211	20100113	0	33 2	2600													
24760217	104943	106795	20100118	W	201001	61.00 @ 3.207000		07016344 0T	61	3.207	195.63	R1310	A3M4M	20091211	20100113	0	33 2	2600													
24760217	104943	106795	20100118	W	201001	435.00 @ 2.015000		07016344 0T	435	2.015	876.53	R1310	A3M4M	20091211	20100113	0	33 2	2600													
24760217	104943	106795	20100118	W	201001	1725.00 @ 1.506000		07016344 0T	1725	1.506	2597.85	R1310	A3M4M	20091211	20100113	0	33 2	2600													
25029201	104943	106795	20100216	W	201002 Basic Service		Basic Serv	07016345 5T	0	0	97.35	R1310	A3M4	20100113	20100211	0	29 2	2600													
25029201	104943	106795	20100216	W	201002 Basic Service		Basic Serv	07016344 0T	0	0	97.35	R1310	A3M4M	20100113	20100211	0	29 2	2600													
25029201	104943	106795	20100216	W	201002 Water Volume	4.00 @ .202000	Water Volu	07016344 0T	4	0.202	0.81	R1310	A3M4M	20100113	20100211	0	29 2	2600													
25029201	104943	106795	20100216	W	201002	61.00 @ 3.207000		07016344 0T	61	3.207	195.63	R1310	A3M4M	20100113	20100211	0	29 2	2600													
25029201	104943	106795	20100216	W	201002	435.00 @ 2.015000		07016344 0T	435	2.015	876.53	R1310	A3M4M	20100113	20100211	0	29 2	2600													
25029201	104943	106795	20100216	W	201002	1658.00 @ 1.506000		07016344 0T	1658	1.506	2496.95	R1310	A3M4M	20100113	20100211	0	29 2	2600													
25295173	104943	106795	20100317	W	201003 Basic Service		Basic Serv	07016345 5T	0	0	97.35	R1310	A3M4	20100211	20100312	0	29 2	2600													
25295173	104943	106795	20100317	W	201003 Basic Service		Basic Serv	07016344 0T	0	0	97.35	R1310	A3M4M	20100211	20100312	0	29 2	2600													
25295173	104943	106795	20100317	W	201003 Water Volume	4.00 @ .202000	Water Volu	07016344 0T	4	0.202	0.81	R1310	A3M4M	20100211	20100312	0	29 2	2600													
25295173	104943	106795	20100317	W	201003	61.00 @ 3.207000		07016344 0T	61	3.207	195.63	R1310	A3M4M	20100211	20100312	0	29 2	2600													
25295173	104943	106795	20100317	W	201003	435.00 @ 2.015000		07016344 0T	435	2.015	876.53	R1310	A3M4M	20100211	20100312	0	29 2	2600													
25295173	104943	106795	20100317	W	201003	1549.00 @ 1.506000		07016344 0T	1549	1.506	2332.79	R1310	A3M4M	20100211	20100312	0	29 2	2600													
25577624	104943	106795	20100419	W	201004 Basic Service		Basic Serv	07016345 5T	0	0	97.35	R1310	A3M4	20100312	20100414	0	33 2	2600													
25577624	104943	106795	20100419	W	201004 Basic Service		Basic Serv	07016344 0T	0	0	97.35	R1310	A3M4M	20100312	20100414	0	33 2	2600													
25577624	104943	106795	20100419	W	201004 Water Volume	4.00 @ .202000	Water Volu	07016344 0T	4	0.202	0.81	R1310	A3M4M	20100312	20100414	0	33 2	2600													
25577624	104943	106795	20100419	W	201004	61.00 @ 3.207000		07016344 0T	61	3.207	195.63	R1310	A3M4M	20100312	20100414	0	33 2	2600													
25577624	104943	106795	20100419	W	201004	435.00 @ 2.015000		07016344 0T	435	2.015	876.53	R1310	A3M4M	20100312	20100414	0	33 2	2600													
25577624	104943	106795	20100419	W	201004	2269.00 @ 1.506000		07016344 0T	2269	1.506	3417.11	R1310	A3M4M	20100312	20100414	0	33 2	2600													
25835148	104943	106795	20100518	W	201005 Basic Service		Basic Serv	07016345 5T	0	0	97.35	R1310	A3M4	20100414	20100513	0	29 2	2600													
25835148	104943	106795	20100518	W	201005 Basic Service		Basic Serv	07016343 5T	0	0	97.35	R1310	A3M4M	20100414	20100513	0	29 2	2600													
25835148	104943	106795	20100518	W	201005 Water Volume	4.00 @ .202000	Water Volu	07016343 5T	4	0.202	0.81	R1310	A3M4M	20100414	20100513	0	29 2	2600													

| | | |

28689169	104943	106795	20110316	W	201103	61.00 @ 3.207000			0701624047	61	3.207	195.63	R1310	A3M4M	20110210	20110311	0	29	2	2600
28689169	104943	106795	20110316	W	201103	435.00 @ 2.015000			0701624047	435	2.015	876.53	R1310	A3M4M	20110210	20110311	0	29	2	2600
28689169	104943	106795	20110316	W	201103	2583.00 @ 1.506000			0701624047	2583	1.506	3890	R1310	A3M4M	20110210	20110311	0	29	2	2600
28689169	104943	106795	20110316	W	201103 Basic Service			Basic Serv	0701634557	0	0	97.35	R1310	A3M4	20110210	20110311	0	29	2	2600
28969525	104943	106795	20110414	W	201104 Basic Service			Basic Serv	0701624047	0	0	75.37	R1310	A3M4M	20110311	20110404	0.774194	24	2	2600
28969525	104943	106795	20110414	W	201104 Water Volume	3.10 @ .202000		Water Volu	0701624047	3.1	0.202	0.63	R1310	A3M4M	20110311	20110404	0.774194	24	2	2600
28969525	104943	106795	20110414	W	201104	47.23 @ 3.207000			0701624047	47.23	3.207	151.47	R1310	A3M4M	20110311	20110404	0.774194	24	2	2600
28969525	104943	106795	20110414	W	201104	336.77 @ 2.015000			0701624047	336.77	2.015	678.59	R1310	A3M4M	20110311	20110404	0.774194	24	2	2600
28969525	104943	106795	20110414	W	201104	2112.77 @ 1.506000			0701624047	2112.77	1.506	3181.83	R1310	A3M4M	20110311	20110404	0.774194	24	2	2600
28969525	104943	106795	20110414	W	201104 Basic Service			Basic Serv	0701624047	0	0	25.34	R1310	A3M4M	20110405	20110411	0.225807	7	2	2600
28969525	104943	106795	20110414	W	201104 Water Volume	.90 @ .233000		Water Volu	0701624047	0.9	0.233	0.21	R1310	A3M4M	20110405	20110411	0.225807	7	2	2600
28969525	104943	106795	20110414	W	201104	13.77 @ 3.696000			0701624047	13.77	3.696	50.89	R1310	A3M4M	20110405	20110411	0.225807	7	2	2600
28969525	104943	106795	20110414	W	201104	98.23 @ 2.322000			0701624047	98.23	2.322	228.09	R1310	A3M4M	20110405	20110411	0.225807	7	2	2600
28969525	104943	106795	20110414	W	201104	616.23 @ 1.736000			0701624047	616.23	1.736	1069.78	R1310	A3M4M	20110405	20110411	0.225807	7	2	2600
28969525	104943	106795	20110414	W	201104 Basic Service			Basic Serv	0701634557	0	0	75.37	R1310	A3M4	20110311	20110404	0.774194	24	2	2600
28969525	104943	106795	20110414	W	201104 Basic Service			Basic Serv	0701634557	0	0	25.34	R1310	A3M4	20110405	20110411	0.225807	7	2	2600
29235694	104943	106795	20110516	W	201105 Basic Service			Basic Serv	0701624047	0	0	22.44	R1310	A3M4M	20110411	20110417	0.2	6	2	2600
29235694	104943	106795	20110516	W	201105 Water Volume	.80 @ .233000		Water Volu	0701624047	0.8	0.233	0.19	R1310	A3M4M	20110411	20110417	0.2	6	2	2600
29235694	104943	106795	20110516	W	201105	12.20 @ 3.696000			0701624047	12.2	3.696	45.09	R1310	A3M4M	20110411	20110417	0.2	6	2	2600
29235694	104943	106795	20110516	W	201105	87.00 @ 2.322000			0701624047	87	2.322	202.01	R1310	A3M4M	20110411	20110417	0.2	6	2	2600
29235694	104943	106795	20110516	W	201105	500.20 @ 1.736000			0701624047	500.2	1.736	868.35	R1310	A3M4M	20110411	20110417	0.2	6	2	2600
29235694	104943	106795	20110516	W	201105 Basic Service			Basic Serv	0701624047	0	0	93.68	R1310	A3M4M	20110418	20110511	0.8	24	2	2600
29235694	104943	106795	20110516	W	201105 Water Volume	3.20 @ .243000		Water Volu	0701624047	3.2	0.243	0.78	R1310	A3M4M	20110418	20110511	0.8	24	2	2600
29235694	104943	106795	20110516	W	201105	48.80 @ 3.857000			0701624047	48.8	3.857	188.22	R1310	A3M4M	20110418	20110511	0.8	24	2	2600
29235694	104943	106795	20110516	W	201105	348.00 @ 2.424000			0701624047	348	2.424	843.55	R1310	A3M4M	20110418	20110511	0.8	24	2	2600
29235694	104943	106795	20110516	W	201105	2000.80 @ 1.712000			0701624047	2000.8	1.712	3425.37	R1310	A3M4M	20110418	20110511	0.8	24	2	2600
29235694	104943	106795	20110516	W	201105 Basic Service			Basic Serv	0701634557	0	0	22.44	R1310	A3M4	20110411	20110417	0.2	6	2	2600
29235694	104943	106795	20110516	W	201105 Basic Service			Basic Serv	0701634557	0	0	93.68	R1310	A3M4	20110418	20110511	0.8	24	2	2600
29522650	104943	106795	20110616	W	201106 Basic Service			Basic Serv	0701624047	0	0	117.1	R1310	A3M4M	20110511	20110613	0	33	2	2600
29522650	104943	106795	20110616	W	201106 Water Volume	4.00 @ .243000		Water Volu	0701624047	4	0.243	0.97	R1310	A3M4M	20110511	20110613	0	33	2	2600
29522650	104943	106795	20110616	W	201106	61.00 @ 3.857000			0701624047	61	3.857	235.28	R1310	A3M4M	20110511	20110613	0	33	2	2600
29522650	104943	106795	20110616	W	201106	435.00 @ 2.424000			0701624047	435	2.424	1054.44	R1310	A3M4M	20110511	20110613	0	33	2	2600
29522650	104943	106795	20110616	W	201106	2900.00 @ 1.712000			0701624047	2900	1.712	4964.8	R1310	A3M4M	20110511	20110613	0	33	2	2600
29522650	104943	106795	20110616	W	201106 Basic Service			Basic Serv	0701634557	0	0	117.1	R1310	A3M4	20110511	20110613	0	33	2	2600
29798223	104943	106795	20110719	W	201107 Basic Service			Basic Serv	0701624047	0	0	117.1	R1310	A3M4M	20110613	20110714	0	31	2	2600
29798223	104943	106795	20110719	W	201107 Water Volume	4.00 @ .243000		Water Volu	0701624047	4	0.243	0.97	R1310	A3M4M	20110613	20110714	0	31	2	2600
29798223	104943	106795	20110719	W	201107	61.00 @ 3.857000			0701624047	61	3.857	235.28	R1310	A3M4M	20110613	20110714	0	31	2	2600
29798223	104943	106795	20110719	W	201107	435.00 @ 2.424000			0701624047	435	2.424	1054.44	R1310	A3M4M	20110613	20110714	0	31	2	2600
29798223	104943	106795	20110719	W	201107	2653.00 @ 1.712000			0701624047	2653	1.712	4541.94	R1310	A3M4M	20110613	20110714	0	31	2	2600
29798223	104943	106795	20110719	W	201107 Basic Service			Basic Serv	0701634557	0	0	117.1	R1310	A3M4	20110613	20110714	0	31	2	2600
30074758	104943	106795	20110817	W	201108 Basic Service			Basic Serv	0701624047	0	0	117.1	R1310	A3M4M	20110714	20110812	0	29	2	2600
30074758	104943	106795	20110817	W	201108 Water Volume	4.00 @ .243000		Water Volu	0701624047	4	0.243	0.97	R1310	A3M4M	20110714	20110812	0	29	2	2600
30074758	104943	106795	20110817	W	201108	61.00 @ 3.857000			0701624047	61	3.857	235.28	R1310	A3M4M	20110714	20110812	0	29	2	2600
30074758	104943	106795	20110817	W	201108	435.00 @ 2.424000			0701624047	435	2.424	1054.44	R1310	A3M4M	20110714	20110812	0	29	2	2600
30074758	104943	106795	20110817	W	201108	2392.00 @ 1.712000			0701624047	2392	1.712	4095.1	R1310	A3M4M	20110714	20110812	0	29	2	2600
30074758	104943	106795	20110817	W	201108 Basic Service			Basic Serv	0701634557	0	0	117.1	R1310	A3M4	20110714	20110812	0	29	2	2600
30356716	104943	106795	20110919	W	201109 Basic Service			Basic Serv	0701624047	0	0	117.1	R1310	A3M4M	20110812	20110914	0	33	2	2600
30356716	104943	106795	20110919	W	201109 Water Volume	4.00 @ .243000		Water Volu	0701624047	4	0.243	0.97	R1310	A3M4M	20110812	20110914	0	33	2	2600
30356716	104943	106795	20110919	W	201109	61.00 @ 3.857000			0701624047	61	3.857	235.28	R1310	A3M4M	20110812	20110914	0	33	2	2600
30356716	104943	106795	20110919	W	201109	435.00 @ 2.424000			0701624047	435	2.424	1054.44	R1310	A3M4M	20110812	20110914	0	33	2	2600
30356716	104943	106795	20110919	W	201109	3138.00 @ 1.712000			0701624047	3138	1.712	5372.26	R1310	A3M4M	20110812	20110914	0	33	2	2600
30356716	104943	106795	20110919	W	201109 Basic Service			Basic Serv	0701634557	0	0	117.1	R1310	A3M4	20110812	20110914	0	33	2	2600
30628818	104943	106795	20111018	W	201110 Basic Service			Basic Serv	0701624047	0	0	117.1	R1310	A3M4M	20110914	20111013	0	29	2	2600
30628818	104943	106795	20111018	W	201110 Water Volume	4.00 @ .243000		Water Volu	0701624047	4	0.243	0.97	R1310	A3M4M	20110914	20111013	0	29	2	2600
30628818	104943	106795	20111018	W	201110	61.00 @ 3.857000			0701624047	61	3.857	235.28	R1310	A3M4M	20110914	20111013	0	29	2	2600
30628818	104943	106795	20111018	W	201110	435.00 @ 2.424000			0701624047	435	2.424	1054.44	R1310	A3M4M	20110914	20111013	0	29	2	2600
30628818	104943	106795	20111018	W	201110	3033.00 @ 1.712000			0701624047	3033	1.712	5192.5	R1310	A3M4M	20110914	20111013	0	29	2	2600
30628818	104943	106795	20111018	W	201110 Basic Service			Basic Serv	0701634557	0	0	117.1	R1310	A3M4	20110914	20111013	0	29	2	2600
30939196	104943	106795	20111117	W	201111 Basic Service			Basic Serv	0701624047	0	0	117.1	R1310	A3M4M	20111013	20111114	0	32	2	2600
30939196	104943	106795	20111117	W	201111 Water Volume	4.00 @ .243000		Water Volu	0701624047	4	0.243	0.97	R1310	A3M4M	20111013	20111114	0	32	2	2600
30939196	104943	106795	20111117	W	201111	61.00 @ 3.857000			0701624047	61	3.857	235.28	R1310	A3M4M	20111013	20111114	0	32	2	2600

30939196	104943	106795	20111117	W	201111	435.00	@	2.424000		070162404T	435	2.424	1054.44	R1310	A3M4M	20111013	20111114	0	32	2	2600
30939196	104943	106795	20111117	W	201111	2443.00	@	1.712000		070162404T	2443	1.712	4182.42	R1310	A3M4M	20111013	20111114	0	32	2	2600
30939196	104943	106795	20111117	W	201111 Basic Service				Basic Serv	070163455T	0	0	117.1	R1310	A3M4	20111013	20111114	0	32	2	2600
31205003	104943	106795	20111215	W	201112 Basic Service				Basic Serv	070162404T	0	0	117.1	R1310	A3M4M	20111114	20111212	0	28	2	2600
31205003	104943	106795	20111215	W	201112 Water Volume	4.00	@	.243000	Water Volu	070162404T	4	0.243	0.97	R1310	A3M4M	20111114	20111212	0	28	2	2600
31205003	104943	106795	20111215	W	201112	61.00	@	3.857000		070162404T	61	3.857	235.28	R1310	A3M4M	20111114	20111212	0	28	2	2600
31205003	104943	106795	20111215	W	201112	435.00	@	2.424000		070162404T	435	2.424	1054.44	R1310	A3M4M	20111114	20111212	0	28	2	2600
31205003	104943	106795	20111215	W	201112	1722.00	@	1.712000		070162404T	1722	1.712	2948.06	R1310	A3M4M	20111114	20111212	0	28	2	2600
31205003	104943	106795	20111215	W	201112 Basic Service				Basic Serv	070163455T	0	0	117.1	R1310	A3M4	20111114	20111212	0	28	2	2600

Region	Account Name
26CC	Brock Candy Company
26CC	Brock Candy Company
26CC	Brock Candy Company

26CC	Brock Candy Company
26CC	Brock Candy Company
26CC	Brock Candy Company

26CC	Farleys and Sathers Candy Co
26CC	Farleys and Sathers Candy Co
26CC	Farleys and Sathers Candy Co

26CC	Farleys and Sathers Candy Co
26CC	Farleys and Sathers Candy Co
26CC	Farleys and Sathers Candy Co

26CC	Farleys and Sathers Candy Co
26CC	Farleys and Sathers Candy Co
26CC	Farleys and Sathers Candy Co

26CC	Farleys and Sathers Candy Co
26CC	Farleys and Sathers Candy Co
26CC	Farleys and Sathers Candy Co
26CC	Farleys and Sathers Candy Co
26CC	Farleys and Sathers Candy Co
26CC	Farleys and Sathers Candy Co
26CC	Farleys and Sathers Candy Co
26CC	Farleys and Sathers Candy Co
26CC	Farleys and Sathers Candy Co

Bill ID	Account #	Customer #	Bill Date	Canc/Rebill	Utility	Adj Code	Revenue Month	Description	Description 1	Meter #	Usage	Rate	Rev Amnt	Rev Code	Rate Schedule	Begin Date	End Date	Pro Rate	Meter Days	Meter Size	District
17958414	104661	106513	20080129		W		200801	Basic Service	#REF!	090168559T	0	0	10.42	R1410	A4M4S	20071226	20080124	0	29	5/8	2600
17958414	104661	106513	20080129		W		200801	Basic Service	#REF!	070168559T	0	0	174.89	R1410	A4MSM	20071226	20080124	0	29	3	2600
17958414	104661	106513	20080129		W		200801	Water Volume	4.00 @ .194000(	#REF!	070168559T	4	0.194	0.78	R1410	A4MSM	20071226	20080124	0	29	3	2600
17958414	104661	106513	20080129		W		200801		61.00 @ 3.073000	#REF!	070168559T	61	3.073	187.45	R1410	A4MSM	20071226	20080124	0	29	3	2600
17958414	104661	106513	20080129		W		200801		435.00 @ 1.931000(	#REF!	070168559T	435	1.931	839.99	R1410	A4MSM	20071226	20080124	0	29	3	2600
17958414	104661	106513	20080129		W		200801		1298.00 @ 1.443000(	#REF!	070168559T	1298	1.443	1873.01	R1410	A4MSM	20071226	20080124	0	29	3	2600
18268965	104661	106513	20080227		W		200802	Basic Service	#REF!	090168559T	0	0	10.42	R1410	A4M4S	20080124	20080222	0	29	5/8	2600
18268965	104661	106513	20080227		W		200802	Basic Service	#REF!	070168559T	0	0	174.89	R1410	A4MSM	20080124	20080222	0	29	3	2600
18268965	104661	106513	20080227		W		200802	Water Volume	4.00 @ .194000(	#REF!	070168559T	4	0.194	0.78	R1410	A4MSM	20080124	20080222	0	29	3	2600
18268965	104661	106513	20080227		W		200802		61.00 @ 3.073000	#REF!	070168559T	61	3.073	187.45	R1410	A4MSM	20080124	20080222	0	29	3	2600
18268965	104661	106513	20080227		W		200802		435.00 @ 1.931000(	#REF!	070168559T	435	1.931	839.99	R1410	A4MSM	20080124	20080222	0	29	3	2600
18268965	104661	106513	20080227		W		200802		1234.00 @ 1.443000(	#REF!	070168559T	1234	1.443	1780.66	R1410	A4MSM	20080124	20080222	0	29	3	2600
18612211	104661	106513	20080331		W		200803	Basic Service	#REF!	090168559T	0	0	10.42	R1410	A4M4S	20080222	20080326	0	33	5/8	2600
18612211	104661	106513	20080331		W		200803	Basic Service	#REF!	070168559T	0	0	174.89	R1410	A4MSM	20080222	20080326	0	33	3	2600
18612211	104661	106513	20080331		W		200803	Water Volume	4.00 @ .194000(	#REF!	070168559T	4	0.194	0.78	R1410	A4MSM	20080222	20080326	0	33	3	2600
18612211	104661	106513	20080331		W		200803		61.00 @ 3.073000	#REF!	070168559T	61	3.073	187.45	R1410	A4MSM	20080222	20080326	0	33	3	2600
18612211	104661	106513	20080331		W		200803		435.00 @ 1.931000(	#REF!	070168559T	435	1.931	839.99	R1410	A4MSM	20080222	20080326	0	33	3	2600
18612211	104661	106513	20080331		W		200803		1602.00 @ 1.443000(	#REF!	070168559T	1602	1.443	2311.69	R1410	A4MSM	20080222	20080326	0	33	3	2600
18904025	104661	106513	20080429		W		200804	Basic Service	Basic Serv	090168559T	0	0	10.42	R1410	A4M4S	20080326	20080424	0	29	5/8	2600
18904025	104661	106513	20080429		W		200804	Basic Service	Basic Serv	070168559T	0	0	174.89	R1410	A4MSM	20080326	20080424	0	29	3	2600
18904025	104661	106513	20080429		W		200804	Water Volume	4.00 @ .194000(	Water Volu	070168559T	4	0.194	0.78	R1410	A4MSM	20080326	20080424	0	29	3	2600
18904025	104661	106513	20080429		W		200804		61.00 @ 3.073000		070168559T	61	3.073	187.45	R1410	A4MSM	20080326	20080424	0	29	3	2600
18904025	104661	106513	20080429		W		200804		435.00 @ 1.931000(		070168559T	435	1.931	839.99	R1410	A4MSM	20080326	20080424	0	29	3	2600
18904025	104661	106513	20080429		W		200804		1492.00 @ 1.443000(		070168559T	1492	1.443	2152.96	R1410	A4MSM	20080326	20080424	0	29	3	2600
19220554	104661	106513	20080529		W		200805	Basic Service	Basic Serv	090168559T	0	0	10.42	R1410	A4M4S	20080424	20080523	0	29	5/8	2600
19220554	104661	106513	20080529		W		200805	Basic Service	Basic Serv	070168559T	0	0	174.89	R1410	A4MSM	20080424	20080523	0	29	3	2600
19220554	104661	106513	20080529		W		200805	Water Volume	4.00 @ .194000(	Water Volu	070168559T	4	0.194	0.78	R1410	A4MSM	20080424	20080523	0	29	3	2600
19220554	104661	106513	20080529		W		200805		61.00 @ 3.073000		070168559T	61	3.073	187.45	R1410	A4MSM	20080424	20080523	0	29	3	2600
19220554	104661	106513	20080529		W		200805		435.00 @ 1.931000(		070168559T	435	1.931	839.99	R1410	A4MSM	20080424	20080523	0	29	3	2600
19220554	104661	106513	20080529		W		200805		1451.00 @ 1.443000(		070168559T	1451	1.443	2093.79	R1410	A4MSM	20080424	20080523	0	29	3	2600
19527626	104661	106513	20080630		W		200806	Basic Service	Basic Serv	090168559T	0	0	10.42	R1410	A4M4S	20080523	20080625	0	33	5/8	2600
19527626	104661	106513	20080630		W		200806	Basic Service	Basic Serv	070168559T	0	0	174.89	R1410	A4MSM	20080523	20080625	0	33	3	2600
19527626	104661	106513	20080630		W		200806	Water Volume	4.00 @ .194000(	Water Volu	070168559T	4	0.194	0.78	R1410	A4MSM	20080523	20080625	0	33	3	2600
19527626	104661	106513	20080630		W		200806		61.00 @ 3.073000		070168559T	61	3.073	187.45	R1410	A4MSM	20080523	20080625	0	33	3	2600
19527626	104661	106513	20080630		W		200806		435.00 @ 1.931000(		070168559T	435	1.931	839.99	R1410	A4MSM	20080523	20080625	0	33	3	2600
19527626	104661	106513	20080630		W		200806		1802.00 @ 1.443000(		070168559T	1802	1.443	2600.29	R1410	A4MSM	20080523	20080625	0	33	3	2600
19848829	104661	106513	20080731		W		200807	Basic Service	Basic Serv	090168559T	0	0	10.42	R1410	A4M4S	20080625	20080728	0	33	5/8	2600
19848829	104661	106513	20080731		W		200807	Basic Service	Basic Serv	070168559T	0	0	174.89	R1410	A4MSM	20080625	20080728	0	33	3	2600
19848829	104661	106513	20080731		W		200807	Water Volume	4.00 @ .194000(	Water Volu	070168559T	4	0.194	0.78	R1410	A4MSM	20080625	20080728	0	33	3	2600
19848829	104661	106513	20080731		W		200807		61.00 @ 3.073000		070168559T	61	3.073	187.45	R1410	A4MSM	20080625	20080728	0	33	3	2600
19848829	104661	106513	20080731		W		200807		435.00 @ 1.931000(		070168559T	435	1.931	839.99	R1410	A4MSM	20080625	20080728	0	33	3	2600
19848829	104661	106513	20080731		W		200807		1788.00 @ 1.443000(		070168559T	1788	1.443	2580.08	R1410	A4MSM	20080625	20080728	0	33	3	2600
20268898	104661	106513	20080910		W		200809	Basic Service	Basic Serv	090168559T	0	0	10.42	R1410	A4M4S	20080728	20080827	0	30	5/8	2600
20268898	104661	106513	20080910		W		200809	Basic Service	Basic Serv	070168559T	0	0	174.89	R1410	A4MSM	20080728	20080827	0	30	3	2600
20268898	104661	106513	20080910		W		200809	Water Volume	4.00 @ .194000(	Water Volu	070168559T	4	0.194	0.78	R1410	A4MSM	20080728	20080827	0	30	3	2600
20268898	104661	106513	20080910		W		200809		61.00 @ 3.073000		070168559T	61	3.073	187.45	R1410	A4MSM	20080728	20080827	0	30	3	2600
20268898	104661	106513	20080910		W		200809		435.00 @ 1.931000(		070168559T	435	1.931	839.99	R1410	A4MSM	20080728	20080827	0	30	3	2600
20268898	104661	106513	20080910		W		200809		1556.00 @ 1.443000(		070168559T	1556	1.443	2245.31	R1410	A4MSM	20080728	20080827	0	30	3	2600
20485920	104661	106513	20081001		W		200810	Basic Service	Basic Serv	090168559T	0	0	10.42	R1410	A4M4S	20080827	20080926	0	30	5/8	2600
20485920	104661	106513	20081001		W		200810	Basic Service	Basic Serv	070168559T	0	0	174.89	R1410	A4MSM	20080827	20080926	0	30	3	2600
20485920	104661	106513	20081001		W		200810	Water Volume	4.00 @ .194000(	Water Volu	070168559T	4	0.194	0.78	R1410	A4MSM	20080827	20080926	0	30	3	2600
20485920	104661	106513	20081001		W		200810		61.00 @ 3.073000		070168559T	61	3.073	187.45	R1410	A4MSM	20080827	20080926	0	30	3	2600
20485920	104661	106513	20081001		W		200810		435.00 @ 1.931000(		070168559T	435	1.931	839.99	R1410	A4MSM	20080827	20080926	0	30	3	2600
20485920	104661	106513	20081001		W		200810		1404.00 @ 1.443000(		070168559T	1404	1.443	2025.97	R1410	A4MSM	20080827	20080926	0	30	3	2600
20800842	104661	106513	20081031		W		200810	Basic Service	Basic Serv	090168559T	0	0	1.26	R1410	A4M4S	20080926	20080930	0.121212	4	5/8	2600
20800842	104661	106513	20081031		W		200810	Basic Service	Basic Serv	090168559T	0	0	9.56	R1410	A4M4S	20081001	20081029	0.878788	29	5/8	2600
20800842	104661	106513	20081031		W		200810	Basic Service	Basic Serv	070168559T	0	0	21.86	R1410	A4MSM	20080926	20080930	0.125	4	3	2600
20800842	104661	106513	20081031		W		200810	Water Volume	.50 @ .194000(	Water Volu	070168559T	0.5	0.194	0.1	R1410	A4MSM	20080926	20080930	0.125	4	3	2600

20800842	104661	106513	20081031	W	200810	7.63 @ 3.073000		070168559T	7.63	3.073	23.45	R1410	A4MSM	20080926	20080930	0.125	4 3	2600
20800842	104661	106513	20081031	W	200810	54.38 @ 1.931000		070168559T	54.38	1.931	105.01	R1410	A4MSM	20080926	20080930	0.125	4 3	2600
20800842	104661	106513	20081031	W	200810	184.74 @ 1.443000		070168559T	184.74	1.443	266.58	R1410	A4MSM	20080926	20080930	0.125	4 3	2600
20800842	104661	106513	20081031	W	200810 Basic Service		Basic Serv	070168559T	0	0	159.71	R1410	A4MSM	20081001	20081028	0.875	28 3	2600
20800842	104661	106513	20081031	W	200810 Water Volume	3.50 @ .202000	Water Volu	070168559T	3.5	0.202	0.71	R1410	A4MSM	20081001	20081028	0.875	28 3	2600
20800842	104661	106513	20081031	W	200810	53.38 @ 3.207000		070168559T	53.38	3.207	171.19	R1410	A4MSM	20081001	20081028	0.875	28 3	2600
20800842	104661	106513	20081031	W	200810	380.63 @ 2.015000		070168559T	380.63	2.015	766.97	R1410	A4MSM	20081001	20081028	0.875	28 3	2600
20800842	104661	106513	20081031	W	200810	1293.24 @ 1.506000		070168559T	1293.24	1.506	1947.62	R1410	A4MSM	20081001	20081028	0.875	28 3	2600
21116683	104661	106513	20081202	W	200812 Basic Service		Basic Serv	090168559T	0	0	10.88	R1410	A4M4S	20081029	20081126	0	28 5/8	2600
21116683	104661	106513	20081202	W	200812 Basic Service		Basic Serv	070168559T	0	0	182.53	R1410	A4MSM	20081028	20081126	0	29 3	2600
21116683	104661	106513	20081202	W	200812 Water Volume	4.00 @ .202000	Water Volu	070168559T	4	0.202	0.81	R1410	A4MSM	20081028	20081126	0	29 3	2600
21116683	104661	106513	20081202	W	200812	61.00 @ 3.207000		070168559T	61	3.207	195.63	R1410	A4MSM	20081028	20081126	0	29 3	2600
21116683	104661	106513	20081202	W	200812	435.00 @ 2.015000		070168559T	435	2.015	876.53	R1410	A4MSM	20081028	20081126	0	29 3	2600
21116683	104661	106513	20081202	W	200812	1275.00 @ 1.506000		070168559T	1275	1.506	1920.15	R1410	A4MSM	20081028	20081126	0	29 3	2600
21329908	104661	106513	20081231	W	200812 Basic Service		Basic Serv	090168559T	0	0	10.88	R1410	A4M4S	20081126	20081226	0	30 5/8	2600
21329908	104661	106513	20081231	W	200812 Basic Service		Basic Serv	070168559T	0	0	182.53	R1410	A4MSM	20081126	20081226	0	30 3	2600
21329908	104661	106513	20081231	W	200812 Water Volume	4.00 @ .202000	Water Volu	070168559T	4	0.202	0.81	R1410	A4MSM	20081126	20081226	0	30 3	2600
21329908	104661	106513	20081231	W	200812	61.00 @ 3.207000		070168559T	61	3.207	195.63	R1410	A4MSM	20081126	20081226	0	30 3	2600
21329908	104661	106513	20081231	W	200812	435.00 @ 2.015000		070168559T	435	2.015	876.53	R1410	A4MSM	20081126	20081226	0	30 3	2600
21329908	104661	106513	20081231	W	200812	1322.00 @ 1.506000		070168559T	1322	1.506	1990.93	R1410	A4MSM	20081126	20081226	0	30 3	2600
21591466	104661	106513	20090129	W	200901 Basic Service		Basic Serv	090168559T	0	0	10.88	R1410	A4M4S	20081226	20090126	0	31 5/8	2600
21591466	104661	106513	20090129	W	200901 Basic Service		Basic Serv	070168559T	0	0	182.53	R1410	A4MSM	20081226	20090126	0	31 3	2600
21591466	104661	106513	20090129	W	200901 Water Volume	4.00 @ .202000	Water Volu	070168559T	4	0.202	0.81	R1410	A4MSM	20081226	20090126	0	31 3	2600
21591466	104661	106513	20090129	W	200901	61.00 @ 3.207000		070168559T	61	3.207	195.63	R1410	A4MSM	20081226	20090126	0	31 3	2600
21591466	104661	106513	20090129	W	200901	435.00 @ 2.015000		070168559T	435	2.015	876.53	R1410	A4MSM	20081226	20090126	0	31 3	2600
21591466	104661	106513	20090129	W	200901	1416.00 @ 1.506000		070168559T	1416	1.506	2132.5	R1410	A4MSM	20081226	20090126	0	31 3	2600
21877774	104661	106513	20090302	W	200903 Basic Service		Basic Serv	090168559T	0	0	10.88	R1410	A4M4S	20090126	20090225	0	30 5/8	2600
21877774	104661	106513	20090302	W	200903 Basic Service		Basic Serv	070168559T	0	0	182.53	R1410	A4MSM	20090126	20090225	0	30 3	2600
21877774	104661	106513	20090302	W	200903 Water Volume	4.00 @ .202000	Water Volu	070168559T	4	0.202	0.81	R1410	A4MSM	20090126	20090225	0	30 3	2600
21877774	104661	106513	20090302	W	200903	61.00 @ 3.207000		070168559T	61	3.207	195.63	R1410	A4MSM	20090126	20090225	0	30 3	2600
21877774	104661	106513	20090302	W	200903	435.00 @ 2.015000		070168559T	435	2.015	876.53	R1410	A4MSM	20090126	20090225	0	30 3	2600
21877774	104661	106513	20090302	W	200903	2098.00 @ 1.506000		070168559T	2098	1.506	3159.59	R1410	A4MSM	20090126	20090225	0	30 3	2600
22146489	104661	106513	20090331	W	200903 Basic Service		Basic Serv	090168559T	0	0	10.88	R1410	A4M4S	20090225	20090327	0	30 5/8	2600
22146489	104661	106513	20090331	W	200903 Basic Service		Basic Serv	070168559T	0	0	182.53	R1410	A4MSM	20090225	20090327	0	30 3	2600
22146489	104661	106513	20090331	W	200903 Water Volume	4.00 @ .202000	Water Volu	070168559T	4	0.202	0.81	R1410	A4MSM	20090225	20090327	0	30 3	2600
22146489	104661	106513	20090331	W	200903	61.00 @ 3.207000		070168559T	61	3.207	195.63	R1410	A4MSM	20090225	20090327	0	30 3	2600
22146489	104661	106513	20090331	W	200903	435.00 @ 2.015000		070168559T	435	2.015	876.53	R1410	A4MSM	20090225	20090327	0	30 3	2600
22146489	104661	106513	20090331	W	200903	1522.00 @ 1.506000		070168559T	1522	1.506	2292.13	R1410	A4MSM	20090225	20090327	0	30 3	2600
22433872	104661	106513	20090501	W	200905 Basic Service		Basic Serv	090168559T	0	0	10.88	R1410	A4M4S	20090327	20090428	0	32 5/8	2600
22433872	104661	106513	20090501	W	200905 Basic Service		Basic Serv	070168559T	0	0	182.53	R1410	A4MSM	20090327	20090428	0	32 3	2600
22433872	104661	106513	20090501	W	200905 Water Volume	4.00 @ .202000	Water Volu	070168559T	4	0.202	0.81	R1410	A4MSM	20090327	20090428	0	32 3	2600
22433872	104661	106513	20090501	W	200905	61.00 @ 3.207000		070168559T	61	3.207	195.63	R1410	A4MSM	20090327	20090428	0	32 3	2600
22433872	104661	106513	20090501	W	200905	435.00 @ 2.015000		070168559T	435	2.015	876.53	R1410	A4MSM	20090327	20090428	0	32 3	2600
22433872	104661	106513	20090501	W	200905	1716.00 @ 1.506000		070168559T	1716	1.506	2584.3	R1410	A4MSM	20090327	20090428	0	32 3	2600
22690471	104661	106513	20090602	W	200906 Basic Service		Basic Serv	090168559T	0	0	10.88	R1410	A4M4S	20090428	20090529	0	31 5/8	2600
22690471	104661	106513	20090602	W	200906 Basic Service		Basic Serv	070168559T	0	0	182.53	R1410	A4MSM	20090428	20090529	0	31 3	2600
22690471	104661	106513	20090602	W	200906 Water Volume	4.00 @ .202000	Water Volu	070168559T	4	0.202	0.81	R1410	A4MSM	20090428	20090529	0	31 3	2600
22690471	104661	106513	20090602	W	200906	61.00 @ 3.207000		070168559T	61	3.207	195.63	R1410	A4MSM	20090428	20090529	0	31 3	2600
22690471	104661	106513	20090602	W	200906	435.00 @ 2.015000		070168559T	435	2.015	876.53	R1410	A4MSM	20090428	20090529	0	31 3	2600
22690471	104661	106513	20090602	W	200906	1662.00 @ 1.506000		070168559T	1662	1.506	2502.97	R1410	A4MSM	20090428	20090529	0	31 3	2600
22966092	104661	106513	20090701	W	200907 Basic Service		Basic Serv	090168559T	0	0	10.88	R1410	A4M4S	20090529	20090626	0	28 5/8	2600
22966092	104661	106513	20090701	W	200907 Basic Service		Basic Serv	070168559T	0	0	182.53	R1410	A4MSM	20090529	20090626	0	28 3	2600
22966092	104661	106513	20090701	W	200907 Water Volume	4.00 @ .202000	Water Volu	070168559T	4	0.202	0.81	R1410	A4MSM	20090529	20090626	0	28 3	2600
22966092	104661	106513	20090701	W	200907	61.00 @ 3.207000		070168559T	61	3.207	195.63	R1410	A4MSM	20090529	20090626	0	28 3	2600
22966092	104661	106513	20090701	W	200907	435.00 @ 2.015000		070168559T	435	2.015	876.53	R1410	A4MSM	20090529	20090626	0	28 3	2600
22966092	104661	106513	20090701	W	200907	1645.00 @ 1.506000		070168559T	1645	1.506	2477.37	R1410	A4MSM	20090529	20090626	0	28 3	2600
23227327	104661	106513	20090731	W	200907 Basic Service		Basic Serv	090168559T	0	0	10.88	R1410	A4M4S	20090626	20090728	0	32 5/8	2600
23227327	104661	106513	20090731	W	200907 Basic Service		Basic Serv	070168559T	0	0	182.53	R1410	A4MSM	20090626	20090728	0	32 3	2600
23227327	104661	106513	20090731	W	200907 Water Volume	4.00 @ .202000	Water Volu	070168559T	4	0.202	0.81	R1410	A4MSM	20090626	20090728	0	32 3	2600
23227327	104661	106513	20090731	W	200907	61.00 @ 3.207000		070168559T	61	3.207	195.63	R1410	A4MSM	20090626	20090728	0	32 3	2600

23227327	104661	106513	20090731	W	200907	435.00 @ 2.015000		070168559T	435	2.015	876.53	R1410	A4MSM	20090626	20090728	0	32 3	2600
23227327	104661	106513	20090731	W	200907	2038.00 @ 1.506000		070168559T	2038	1.506	3069.23	R1410	A4MSM	20090626	20090728	0	32 3	2600
23495291	104661	106513	20090831	W	200908	Basic Service	Basic Serv	090168559T	0	0	10.88	R1410	A4M4S	20090728	20090826	0	29 5/8	2600
23495291	104661	106513	20090831	W	200908	Basic Service	Basic Serv	070168559T	0	0	182.53	R1410	A4MSM	20090728	20090826	0	29 3	2600
23495291	104661	106513	20090831	W	200908	Water Volume 4.00 @ .202000	Water Volu	070168559T	4	0.202	0.81	R1410	A4MSM	20090728	20090826	0	29 3	2600
23495291	104661	106513	20090831	W	200908	61.00 @ 3.207000		070168559T	61	3.207	195.63	R1410	A4MSM	20090728	20090826	0	29 3	2600
23495291	104661	106513	20090831	W	200908	435.00 @ 2.015000		070168559T	435	2.015	876.53	R1410	A4MSM	20090728	20090826	0	29 3	2600
23495291	104661	106513	20090831	W	200908	1766.00 @ 1.506000		070168559T	1766	1.506	2659.6	R1410	A4MSM	20090728	20090826	0	29 3	2600
23774430	104661	106513	20090930	W	200909	Basic Service	Basic Serv	090168559T	0	0	10.88	R1410	A4M4S	20090826	20090925	0	30 5/8	2600
23774430	104661	106513	20090930	W	200909	Basic Service	Basic Serv	070168559T	0	0	182.53	R1410	A4MSM	20090826	20090925	0	30 3	2600
23774430	104661	106513	20090930	W	200909	Water Volume 4.00 @ .202000	Water Volu	070168559T	4	0.202	0.81	R1410	A4MSM	20090826	20090925	0	30 3	2600
23774430	104661	106513	20090930	W	200909	61.00 @ 3.207000		070168559T	61	3.207	195.63	R1410	A4MSM	20090826	20090925	0	30 3	2600
23774430	104661	106513	20090930	W	200909	435.00 @ 2.015000		070168559T	435	2.015	876.53	R1410	A4MSM	20090826	20090925	0	30 3	2600
23774430	104661	106513	20090930	W	200909	1931.00 @ 1.506000		070168559T	1931	1.506	2908.09	R1410	A4MSM	20090826	20090925	0	30 3	2600
24056640	104661	106513	20091030	W	200910	Basic Service	Basic Serv	090168559T	0	0	10.88	R1410	A4M4S	20090925	20091027	0	32 5/8	2600
24056640	104661	106513	20091030	W	200910	Basic Service	Basic Serv	070168559T	0	0	182.53	R1410	A4MSM	20090925	20091027	0	32 3	2600
24056640	104661	106513	20091030	W	200910	Water Volume 4.00 @ .202000	Water Volu	070168559T	4	0.202	0.81	R1410	A4MSM	20090925	20091027	0	32 3	2600
24056640	104661	106513	20091030	W	200910	61.00 @ 3.207000		070168559T	61	3.207	195.63	R1410	A4MSM	20090925	20091027	0	32 3	2600
24056640	104661	106513	20091030	W	200910	435.00 @ 2.015000		070168559T	435	2.015	876.53	R1410	A4MSM	20090925	20091027	0	32 3	2600
24056640	104661	106513	20091030	W	200910	2194.00 @ 1.506000		070168559T	2194	1.506	3304.16	R1410	A4MSM	20090925	20091027	0	32 3	2600
24348888	104661	106513	20091202	W	200912	Basic Service	Basic Serv	090168559T	0	0	10.88	R1410	A4M4S	20091027	20091125	0	29 5/8	2600
24348888	104661	106513	20091202	W	200912	Basic Service	Basic Serv	070168559T	0	0	182.53	R1410	A4MSM	20091027	20091125	0	29 3	2600
24348888	104661	106513	20091202	W	200912	Water Volume 4.00 @ .202000	Water Volu	070168559T	4	0.202	0.81	R1410	A4MSM	20091027	20091125	0	29 3	2600
24348888	104661	106513	20091202	W	200912	61.00 @ 3.207000		070168559T	61	3.207	195.63	R1410	A4MSM	20091027	20091125	0	29 3	2600
24348888	104661	106513	20091202	W	200912	435.00 @ 2.015000		070168559T	435	2.015	876.53	R1410	A4MSM	20091027	20091125	0	29 3	2600
24348888	104661	106513	20091202	W	200912	1991.00 @ 1.506000		070168559T	1991	1.506	2998.45	R1410	A4MSM	20091027	20091125	0	29 3	2600
24601784	104661	106513	20091231	W	200912	Basic Service	Basic Serv	090168559T	0	0	10.88	R1410	A4M4S	20091125	20091228	0	33 5/8	2600
24601784	104661	106513	20091231	W	200912	Basic Service	Basic Serv	070168559T	0	0	182.53	R1410	A4MSM	20091125	20091228	0	33 3	2600
24601784	104661	106513	20091231	W	200912	Water Volume 4.00 @ .202000	Water Volu	070168559T	4	0.202	0.81	R1410	A4MSM	20091125	20091228	0	33 3	2600
24601784	104661	106513	20091231	W	200912	61.00 @ 3.207000		070168559T	61	3.207	195.63	R1410	A4MSM	20091125	20091228	0	33 3	2600
24601784	104661	106513	20091231	W	200912	435.00 @ 2.015000		070168559T	435	2.015	876.53	R1410	A4MSM	20091125	20091228	0	33 3	2600
24601784	104661	106513	20091231	W	200912	2632.00 @ 1.506000		070168559T	2632	1.506	3963.79	R1410	A4MSM	20091125	20091228	0	33 3	2600
24867208	104661	106513	20100129	W	201001	Basic Service	Basic Serv	090168559T	0	0	10.88	R1410	A4M4S	20091228	20100126	0	29 5/8	2600
24867208	104661	106513	20100129	W	201001	Basic Service	Basic Serv	070168559T	0	0	182.53	R1410	A4MSM	20091228	20100126	0	29 3	2600
24867208	104661	106513	20100129	W	201001	Water Volume 4.00 @ .202000	Water Volu	070168559T	4	0.202	0.81	R1410	A4MSM	20091228	20100126	0	29 3	2600
24867208	104661	106513	20100129	W	201001	61.00 @ 3.207000		070168559T	61	3.207	195.63	R1410	A4MSM	20091228	20100126	0	29 3	2600
24867208	104661	106513	20100129	W	201001	435.00 @ 2.015000		070168559T	435	2.015	876.53	R1410	A4MSM	20091228	20100126	0	29 3	2600
24867208	104661	106513	20100129	W	201001	2365.00 @ 1.506000		070168559T	2365	1.506	3561.69	R1410	A4MSM	20091228	20100126	0	29 3	2600
25147148	104661	106513	20100301	W	201003	Basic Service	Basic Serv	090168559T	0	0	10.88	R1410	A4M4S	20100126	20100224	0	29 5/8	2600
25147148	104661	106513	20100301	W	201003	Basic Service	Basic Serv	070168559T	0	0	182.53	R1410	A4MSM	20100126	20100224	0	29 3	2600
25147148	104661	106513	20100301	W	201003	Water Volume 4.00 @ .202000	Water Volu	070168559T	4	0.202	0.81	R1410	A4MSM	20100126	20100224	0	29 3	2600
25147148	104661	106513	20100301	W	201003	61.00 @ 3.207000		070168559T	61	3.207	195.63	R1410	A4MSM	20100126	20100224	0	29 3	2600
25147148	104661	106513	20100301	W	201003	435.00 @ 2.015000		070168559T	435	2.015	876.53	R1410	A4MSM	20100126	20100224	0	29 3	2600
25147148	104661	106513	20100301	W	201003	2384.00 @ 1.506000		070168559T	2384	1.506	3590.3	R1410	A4MSM	20100126	20100224	0	29 3	2600
25408750	104661	106513	20100330	W	201003	Basic Service	Basic Serv	090168559T	0	0	10.88	R1410	A4M4S	20100224	20100325	0	29 5/8	2600
25408750	104661	106513	20100330	W	201003	Basic Service	Basic Serv	070168559T	0	0	182.53	R1410	A4MSM	20100224	20100325	0	29 3	2600
25408750	104661	106513	20100330	W	201003	Water Volume 4.00 @ .202000	Water Volu	070168559T	4	0.202	0.81	R1410	A4MSM	20100224	20100325	0	29 3	2600
25408750	104661	106513	20100330	W	201003	61.00 @ 3.207000		070168559T	61	3.207	195.63	R1410	A4MSM	20100224	20100325	0	29 3	2600
25408750	104661	106513	20100330	W	201003	435.00 @ 2.015000		070168559T	435	2.015	876.53	R1410	A4MSM	20100224	20100325	0	29 3	2600
25408750	104661	106513	20100330	W	201003	2396.00 @ 1.506000		070168559T	2396	1.506	3608.38	R1410	A4MSM	20100224	20100325	0	29 3	2600
25686170	104661	106513	20100430	W	201004	Basic Service	Basic Serv	090168559T	0	0	10.88	R1410	A4M4S	20100325	20100427	0	33 5/8	2600
25686170	104661	106513	20100430	W	201004	Basic Service	Basic Serv	070168559T	0	0	182.53	R1410	A4MSM	20100325	20100427	0	33 3	2600
25686170	104661	106513	20100430	W	201004	Water Volume 4.00 @ .202000	Water Volu	070168559T	4	0.202	0.81	R1410	A4MSM	20100325	20100427	0	33 3	2600
25686170	104661	106513	20100430	W	201004	61.00 @ 3.207000		070168559T	61	3.207	195.63	R1410	A4MSM	20100325	20100427	0	33 3	2600
25686170	104661	106513	20100430	W	201004	435.00 @ 2.015000		070168559T	435	2.015	876.53	R1410	A4MSM	20100325	20100427	0	33 3	2600
25686170	104661	106513	20100430	W	201004	2715.00 @ 1.506000		070168559T	2715	1.506	4088.79	R1410	A4MSM	20100325	20100427	0	33 3	2600
25945941	104661	106513	20100601	W	201006	Basic Service	Basic Serv	090168559T	0	0	10.88	R1410	A4M4S	20100427	20100526	0	29 5/8	2600
25945941	104661	106513	20100601	W	201006	Basic Service	Basic Serv	070168559T	0	0	182.53	R1410	A4MSM	20100427	20100526	0	29 3	2600
25945941	104661	106513	20100601	W	201006	Water Volume 4.00 @ .202000	Water Volu	070168559T	4	0.202	0.81	R1410	A4MSM	20100427	20100526	0	29 3	2600

25945941	104661	106513	20100601	W	201006	61.00 @ 3.207000		070168559T	61	3.207	195.63	R1410	A4MSM	20100427	20100526	0	29 3	2600
25945941	104661	106513	20100601	W	201006	435.00 @ 2.015000		070168559T	435	2.015	876.53	R1410	A4MSM	20100427	20100526	0	29 3	2600
25945941	104661	106513	20100601	W	201006	2415.00 @ 1.506000		070168559T	2415	1.506	3636.99	R1410	A4MSM	20100427	20100526	0	29 3	2600
26223182	104661	106513	20100630	W	201006 Basic Service		Basic Serv	090168559T	0	0	10.88	R1410	A4M4S	20100526	20100628	0	33 5/8	2600
26223182	104661	106513	20100630	W	201006 Basic Service		Basic Serv	070168559T	0	0	182.53	R1410	A4MSM	20100526	20100628	0	33 3	2600
26223182	104661	106513	20100630	W	201006 Water Volume	4.00 @ .202000	Water Volu	070168559T	4	0.202	0.81	R1410	A4MSM	20100526	20100628	0	33 3	2600
26223182	104661	106513	20100630	W	201006	61.00 @ 3.207000		070168559T	61	3.207	195.63	R1410	A4MSM	20100526	20100628	0	33 3	2600
26223182	104661	106513	20100630	W	201006	435.00 @ 2.015000		070168559T	435	2.015	876.53	R1410	A4MSM	20100526	20100628	0	33 3	2600
26223182	104661	106513	20100630	W	201006	2945.00 @ 1.506000		070168559T	2945	1.506	4435.17	R1410	A4MSM	20100526	20100628	0	33 3	2600
26488146	104661	106513	20100730	W	201007 Basic Service		Basic Serv	090168559T	0	0	10.88	R1410	A4M4S	20100628	20100727	0	29 5/8	2600
26488146	104661	106513	20100730	W	201007 Basic Service		Basic Serv	070168559T	0	0	182.53	R1410	A4MSM	20100628	20100727	0	29 3	2600
26488146	104661	106513	20100730	W	201007 Water Volume	4.00 @ .202000	Water Volu	070168559T	4	0.202	0.81	R1410	A4MSM	20100628	20100727	0	29 3	2600
26488146	104661	106513	20100730	W	201007	61.00 @ 3.207000		070168559T	61	3.207	195.63	R1410	A4MSM	20100628	20100727	0	29 3	2600
26488146	104661	106513	20100730	W	201007	435.00 @ 2.015000		070168559T	435	2.015	876.53	R1410	A4MSM	20100628	20100727	0	29 3	2600
26488146	104661	106513	20100730	W	201007	2660.00 @ 1.506000		070168559T	2660	1.506	4005.96	R1410	A4MSM	20100628	20100727	0	29 3	2600
26749273	104661	106513	20100830	W	201008 Basic Service		Basic Serv	090168559T	0	0	10.88	R1410	A4M4S	20100727	20100825	0	29 5/8	2600
26749273	104661	106513	20100830	W	201008 Basic Service		Basic Serv	070168559T	0	0	182.53	R1410	A4MSM	20100727	20100825	0	29 3	2600
26749273	104661	106513	20100830	W	201008 Water Volume	4.00 @ .202000	Water Volu	070168559T	4	0.202	0.81	R1410	A4MSM	20100727	20100825	0	29 3	2600
26749273	104661	106513	20100830	W	201008	61.00 @ 3.207000		070168559T	61	3.207	195.63	R1410	A4MSM	20100727	20100825	0	29 3	2600
26749273	104661	106513	20100830	W	201008	435.00 @ 2.015000		070168559T	435	2.015	876.53	R1410	A4MSM	20100727	20100825	0	29 3	2600
26749273	104661	106513	20100830	W	201008	2692.00 @ 1.506000		070168559T	2692	1.506	4054.15	R1410	A4MSM	20100727	20100825	0	29 3	2600
27040622	104661	106513	20100930	W	201009 Basic Service		Basic Serv	090168559T	0	0	10.88	R1410	A4M4S	20100825	20100927	0	33 5/8	2600
27040622	104661	106513	20100930	W	201009 Basic Service		Basic Serv	070168559T	0	0	182.53	R1410	A4MSM	20100825	20100927	0	33 3	2600
27040622	104661	106513	20100930	W	201009 Water Volume	4.00 @ .202000	Water Volu	070168559T	4	0.202	0.81	R1410	A4MSM	20100825	20100927	0	33 3	2600
27040622	104661	106513	20100930	W	201009	61.00 @ 3.207000		070168559T	61	3.207	195.63	R1410	A4MSM	20100825	20100927	0	33 3	2600
27040622	104661	106513	20100930	W	201009	435.00 @ 2.015000		070168559T	435	2.015	876.53	R1410	A4MSM	20100825	20100927	0	33 3	2600
27040622	104661	106513	20100930	W	201009	3235.00 @ 1.506000		070168559T	3235	1.506	4871.91	R1410	A4MSM	20100825	20100927	0	33 3	2600
27433182	104661	106513	20101029	W	201010 Basic Service		Basic Serv	070168559T	0	0	182.53	R1410	A4MSM	20100927	20101026	0	29 3	2600
27433182	104661	106513	20101029	W	201010 Water Volume	4.00 @ .202000	Water Volu	070168559T	4	0.202	0.81	R1410	A4MSM	20100927	20101026	0	29 3	2600
27433182	104661	106513	20101029	W	201010	61.00 @ 3.207000		070168559T	61	3.207	195.63	R1410	A4MSM	20100927	20101026	0	29 3	2600
27433182	104661	106513	20101029	W	201010	435.00 @ 2.015000		070168559T	435	2.015	876.53	R1410	A4MSM	20100927	20101026	0	29 3	2600
27433182	104661	106513	20101029	W	201010	2558.00 @ 1.506000		070168559T	2558	1.506	3852.35	R1410	A4MSM	20100927	20101026	0	29 3	2600
27433182	104661	106513	20101029	W	201010 Basic Service		Basic Serv	090168559T	0	0	10.88	R1410	A4M4S	20100927	20101026	0	29 5/8	2600
27730652	104661	106513	20101201	W	201012 Basic Service		Basic Serv	070168559T	0	0	182.53	R1410	A4MSM	20101026	20101124	0	29 3	2600
27730652	104661	106513	20101201	W	201012 Water Volume	4.00 @ .202000	Water Volu	070168559T	4	0.202	0.81	R1410	A4MSM	20101026	20101124	0	29 3	2600
27730652	104661	106513	20101201	W	201012	61.00 @ 3.207000		070168559T	61	3.207	195.63	R1410	A4MSM	20101026	20101124	0	29 3	2600
27730652	104661	106513	20101201	W	201012	435.00 @ 2.015000		070168559T	435	2.015	876.53	R1410	A4MSM	20101026	20101124	0	29 3	2600
27730652	104661	106513	20101201	W	201012	2468.00 @ 1.506000		070168559T	2468	1.506	3716.81	R1410	A4MSM	20101026	20101124	0	29 3	2600
27730652	104661	106513	20101201	W	201012 Basic Service		Basic Serv	090168559T	0	0	10.88	R1410	A4M4S	20101026	20101124	0	29 5/8	2600
27988174	104661	106513	20101230	W	201012 Basic Service		Basic Serv	070168559T	0	0	182.53	R1410	A4MSM	20101124	20101227	0	33 3	2600
27988174	104661	106513	20101230	W	201012 Water Volume	4.00 @ .202000	Water Volu	070168559T	4	0.202	0.81	R1410	A4MSM	20101124	20101227	0	33 3	2600
27988174	104661	106513	20101230	W	201012	61.00 @ 3.207000		070168559T	61	3.207	195.63	R1410	A4MSM	20101124	20101227	0	33 3	2600
27988174	104661	106513	20101230	W	201012	435.00 @ 2.015000		070168559T	435	2.015	876.53	R1410	A4MSM	20101124	20101227	0	33 3	2600
27988174	104661	106513	20101230	W	201012	3010.00 @ 1.506000		070168559T	3010	1.506	4533.06	R1410	A4MSM	20101124	20101227	0	33 3	2600
27988174	104661	106513	20101230	W	201012 Basic Service		Basic Serv	090168559T	0	0	10.88	R1410	A4M4S	20101124	20101227	0	33 5/8	2600
28260394	104661	106513	20110128	W	201101 Basic Service		Basic Serv	070168559T	0	0	182.53	R1410	A4MSM	20101227	20110125	0	29 3	2600
28260394	104661	106513	20110128	W	201101 Water Volume	4.00 @ .202000	Water Volu	070168559T	4	0.202	0.81	R1410	A4MSM	20101227	20110125	0	29 3	2600
28260394	104661	106513	20110128	W	201101	61.00 @ 3.207000		070168559T	61	3.207	195.63	R1410	A4MSM	20101227	20110125	0	29 3	2600
28260394	104661	106513	20110128	W	201101	435.00 @ 2.015000		070168559T	435	2.015	876.53	R1410	A4MSM	20101227	20110125	0	29 3	2600
28260394	104661	106513	20110128	W	201101	2590.00 @ 1.506000		070168559T	2590	1.506	3900.54	R1410	A4MSM	20101227	20110125	0	29 3	2600
28260394	104661	106513	20110128	W	201101 Basic Service		Basic Serv	090168559T	0	0	10.88	R1410	A4M4S	20101227	20110125	0	29 5/8	2600
28539132	104661	106513	20110228	W	201102 Basic Service		Basic Serv	070168559T	0	0	182.53	R1410	A4MSM	20110125	20110223	0	29 3	2600
28539132	104661	106513	20110228	W	201102 Water Volume	4.00 @ .202000	Water Volu	070168559T	4	0.202	0.81	R1410	A4MSM	20110125	20110223	0	29 3	2600
28539132	104661	106513	20110228	W	201102	61.00 @ 3.207000		070168559T	61	3.207	195.63	R1410	A4MSM	20110125	20110223	0	29 3	2600
28539132	104661	106513	20110228	W	201102	435.00 @ 2.015000		070168559T	435	2.015	876.53	R1410	A4MSM	20110125	20110223	0	29 3	2600
28539132	104661	106513	20110228	W	201102	2387.00 @ 1.506000		070168559T	2387	1.506	3594.82	R1410	A4MSM	20110125	20110223	0	29 3	2600
28539132	104661	106513	20110228	W	201102 Basic Service		Basic Serv	090168559T	0	0	10.88	R1410	A4M4S	20110125	20110223	0	29 5/8	2600
28806423	104661	106513	20110329	W	201103 Basic Service		Basic Serv	070168559T	0	0	182.53	R1410	A4MSM	20110223	20110324	0	29 3	2600
28806423	104661	106513	20110329	W	201103 Water Volume	4.00 @ .202000	Water Volu	070168559T	4	0.202	0.81	R1410	A4MSM	20110223	20110324	0	29 3	2600

28806423	104661	106513	20110329	W	201103	61.00 @ 3.207000		070168559T	61	3.207	195.63	R1410	A4MSM	20110223	20110324	0	29 3	2600
28806423	104661	106513	20110329	W	201103	435.00 @ 2.015000		070168559T	435	2.015	876.53	R1410	A4MSM	20110223	20110324	0	29 3	2600
28806423	104661	106513	20110329	W	201103	2469.00 @ 1.506000		070168559T	2469	1.506	3718.31	R1410	A4MSM	20110223	20110324	0	29 3	2600
28806423	104661	106513	20110329	W	201103 Basic Service		Basic Serv	090168559T	0	0	10.88	R1410	A4M4S	20110223	20110324	0	29 5/8	2600
29086656	104661	106513	20110428	W	201104 Basic Service		Basic Serv	070168559T	0	0	62.74	R1410	A4MSM	20110324	20110404	0.34375	11 3	2600
29086656	104661	106513	20110428	W	201104 Water Volume	1.38 @ .202000	Water Volu	070168559T	1.38	0.202	0.28	R1410	A4MSM	20110324	20110404	0.34375	11 3	2600
29086656	104661	106513	20110428	W	201104	20.97 @ 3.207000		070168559T	20.97	3.207	67.25	R1410	A4MSM	20110324	20110404	0.34375	11 3	2600
29086656	104661	106513	20110428	W	201104	149.53 @ 2.015000		070168559T	149.53	2.015	301.3	R1410	A4MSM	20110324	20110404	0.34375	11 3	2600
29086656	104661	106513	20110428	W	201104	1019.90 @ 1.506000		070168559T	1019.9	1.506	1535.97	R1410	A4MSM	20110324	20110404	0.34375	11 3	2600
29086656	104661	106513	20110428	W	201104 Basic Service		Basic Serv	070168559T	0	0	138.06	R1410	A4MSM	20110405	20110425	0.65625	21 3	2600
29086656	104661	106513	20110428	W	201104 Water Volume	2.63 @ .233000	Water Volu	070168559T	2.63	0.233	0.61	R1410	A4MSM	20110405	20110425	0.65625	21 3	2600
29086656	104661	106513	20110428	W	201104	40.03 @ 3.696000		070168559T	40.03	3.696	147.95	R1410	A4MSM	20110405	20110425	0.65625	21 3	2600
29086656	104661	106513	20110428	W	201104	285.47 @ 2.322000		070168559T	285.47	2.322	662.86	R1410	A4MSM	20110405	20110425	0.65625	21 3	2600
29086656	104661	106513	20110428	W	201104	1947.09 @ 1.736000		070168559T	1947.09	1.736	3380.15	R1410	A4MSM	20110405	20110425	0.65625	21 3	2600
29086656	104661	106513	20110428	W	201104 Basic Service		Basic Serv	090168559T	0	0	3.74	R1410	A4M4S	20110324	20110404	0.34375	11 5/8	2600
29086656	104661	106513	20110428	W	201104 Basic Service		Basic Serv	090168559T	0	0	8.23	R1410	A4M4S	20110405	20110425	0.65625	21 5/8	2600
29344527	104661	106513	20110527	W	201105 Basic Service		Basic Serv	070168559T	0	0	210.37	R1410	A4MSM	20110425	20110524	0	29 3	2600
29344527	104661	106513	20110527	W	201105 Water Volume	4.00 @ .233000	Water Volu	070168559T	4	0.233	0.93	R1410	A4MSM	20110425	20110524	0	29 3	2600
29344527	104661	106513	20110527	W	201105	61.00 @ 3.696000		070168559T	61	3.696	225.46	R1410	A4MSM	20110425	20110524	0	29 3	2600
29344527	104661	106513	20110527	W	201105	435.00 @ 2.322000		070168559T	435	2.322	1010.07	R1410	A4MSM	20110425	20110524	0	29 3	2600
29344527	104661	106513	20110527	W	201105	2901.00 @ 1.736000		070168559T	2901	1.736	5036.14	R1410	A4MSM	20110425	20110524	0	29 3	2600
29344527	104661	106513	20110527	W	201105 Basic Service		Basic Serv	090168559T	0	0	12.54	R1410	A4M4S	20110425	20110524	0	29 5/8	2600
29630121	104661	106513	20110629	W	201106 Basic Service		Basic Serv	070168559T	0	0	210.37	R1410	A4MSM	20110524	20110624	0	31 3	2600
29630121	104661	106513	20110629	W	201106 Water Volume	4.00 @ .233000	Water Volu	070168559T	4	0.233	0.93	R1410	A4MSM	20110524	20110624	0	31 3	2600
29630121	104661	106513	20110629	W	201106	61.00 @ 3.696000		070168559T	61	3.696	225.46	R1410	A4MSM	20110524	20110624	0	31 3	2600
29630121	104661	106513	20110629	W	201106	435.00 @ 2.322000		070168559T	435	2.322	1010.07	R1410	A4MSM	20110524	20110624	0	31 3	2600
29630121	104661	106513	20110629	W	201106	2950.00 @ 1.736000		070168559T	2950	1.736	5121.2	R1410	A4MSM	20110524	20110624	0	31 3	2600
29630121	104661	106513	20110629	W	201106 Basic Service		Basic Serv	090168559T	0	0	12.54	R1410	A4M4S	20110524	20110624	0	31 5/8	2600
30093253	104661	106513	20110819	W	201108 Basic Service		Basic Serv	070168559T	0	0	210.37	R1410	A4MSM	20110624	20110727	0	33 3	2600
30093253	104661	106513	20110819	W	201108 Water Volume	4.00 @ .233000	Water Volu	070168559T	4	0.233	0.93	R1410	A4MSM	20110624	20110727	0	33 3	2600
30093253	104661	106513	20110819	W	201108	61.00 @ 3.696000		070168559T	61	3.696	225.46	R1410	A4MSM	20110624	20110727	0	33 3	2600
30093253	104661	106513	20110819	W	201108	435.00 @ 2.322000		070168559T	435	2.322	1010.07	R1410	A4MSM	20110624	20110727	0	33 3	2600
30093253	104661	106513	20110819	W	201108	2690.00 @ 1.736000		070168559T	2690	1.736	4669.84	R1410	A4MSM	20110624	20110727	0	33 3	2600
30093253	104661	106513	20110819	W	201108 Basic Service		Basic Serv	090168559T	0	0	12.54	R1410	A4M4S	20110624	20110727	0	33 5/8	2600
30177322	104661	106513	20110830	W	201108 Basic Service		Basic Serv	070168559T	0	0	210.37	R1410	A4MSM	20110727	20110825	0	29 3	2600
30177322	104661	106513	20110830	W	201108 Water Volume	4.00 @ .233000	Water Volu	070168559T	4	0.233	0.93	R1410	A4MSM	20110727	20110825	0	29 3	2600
30177322	104661	106513	20110830	W	201108	61.00 @ 3.696000		070168559T	61	3.696	225.46	R1410	A4MSM	20110727	20110825	0	29 3	2600
30177322	104661	106513	20110830	W	201108	435.00 @ 2.322000		070168559T	435	2.322	1010.07	R1410	A4MSM	20110727	20110825	0	29 3	2600
30177322	104661	106513	20110830	W	201108	3132.00 @ 1.736000		070168559T	3132	1.736	5437.15	R1410	A4MSM	20110727	20110825	0	29 3	2600
30177322	104661	106513	20110830	W	201108 Basic Service		Basic Serv	090168559T	0	0	12.54	R1410	A4M4S	20110727	20110825	0	29 5/8	2600
30472212	104661	106513	20110930	W	201109 Basic Service		Basic Serv	070168559T	0	0	210.37	R1410	A4MSM	20110825	20110927	0	33 3	2600
30472212	104661	106513	20110930	W	201109 Water Volume	4.00 @ .233000	Water Volu	070168559T	4	0.233	0.93	R1410	A4MSM	20110825	20110927	0	33 3	2600
30472212	104661	106513	20110930	W	201109	61.00 @ 3.696000		070168559T	61	3.696	225.46	R1410	A4MSM	20110825	20110927	0	33 3	2600
30472212	104661	106513	20110930	W	201109	435.00 @ 2.322000		070168559T	435	2.322	1010.07	R1410	A4MSM	20110825	20110927	0	33 3	2600
30472212	104661	106513	20110930	W	201109	3018.00 @ 1.736000		070168559T	3018	1.736	5239.25	R1410	A4MSM	20110825	20110927	0	33 3	2600
30472212	104661	106513	20110930	W	201109 Basic Service		Basic Serv	090168559T	0	0	12.54	R1410	A4M4S	20110825	20110927	0	33 5/8	2600
30750176	104661	106513	20111031	W	201110 Basic Service		Basic Serv	070168559T	0	0	210.37	R1410	A4MSM	20110927	20111026	0	29 3	2600
30750176	104661	106513	20111031	W	201110 Water Volume	4.00 @ .233000	Water Volu	070168559T	4	0.233	0.93	R1410	A4MSM	20110927	20111026	0	29 3	2600
30750176	104661	106513	20111031	W	201110	61.00 @ 3.696000		070168559T	61	3.696	225.46	R1410	A4MSM	20110927	20111026	0	29 3	2600
30750176	104661	106513	20111031	W	201110	435.00 @ 2.322000		070168559T	435	2.322	1010.07	R1410	A4MSM	20110927	20111026	0	29 3	2600
30750176	104661	106513	20111031	W	201110	2775.00 @ 1.736000		070168559T	2775	1.736	4817.4	R1410	A4MSM	20110927	20111026	0	29 3	2600
30750176	104661	106513	20111031	W	201110 Basic Service		Basic Serv	090168559T	0	0	12.54	R1410	A4M4S	20110927	20111026	0	29 5/8	2600
31064550	104661	106513	20111202	W	201112 Basic Service		Basic Serv	070168559T	0	0	252.44	R1410	A4MSM	20111026	20111201	0	36 3	2600
31064550	104661	106513	20111202	W	201112 Water Volume	4.80 @ .233000	Water Volu	070168559T	4.8	0.233	1.12	R1410	A4MSM	20111026	20111201	0	36 3	2600
31064550	104661	106513	20111202	W	201112	73.20 @ 3.696000		070168559T	73.2	3.696	270.55	R1410	A4MSM	20111026	20111201	0	36 3	2600
31064550	104661	106513	20111202	W	201112	522.00 @ 2.322000		070168559T	522	2.322	1212.08	R1410	A4MSM	20111026	20111201	0	36 3	2600
31064550	104661	106513	20111202	W	201112	3248.00 @ 1.736000		070168559T	3248	1.736	5638.53	R1410	A4MSM	20111026	20111201	0	36 3	2600
31064550	104661	106513	20111202	W	201112 Basic Service		Basic Serv	090168559T	0	0	15.05	R1410	A4M4S	20111026	20111201	0	36 5/8	2600

Region	Account Name
26CC	Chattanooga Housing Authority
26CC	Chattanooga Housing Authority
26CC	Chattanooga Housing Authority
26CC	Chattanooga Housing Authority
26CC	Chattanooga Housing Authority
26CC	Chattanooga Housing Authority
26CC	Chattanooga Housing Authority
26CC	Chattanooga Housing Authority
26CC	Chattanooga Housing Authority
26CC	Chattanooga Housing Authority
26CC	Chattanooga Housing Authority
26CC	Chattanooga Housing Authority
26CC	Chattanooga Housing Authority
26CC	Chattanooga Housing Authority
26CC	Chattanooga Housing Authority
26CC	Chattanooga Housing Authority
26CC	Chattanooga Housing Authority
26CC	East Lake Courts
26CC	East Lake Courts
26CC	East Lake Courts

26CC	East Lake Courts
26CC	East Lake Courts
26CC	East Lake Courts

26CC	East Lake Courts
26CC	East Lake Courts
26CC	East Lake Courts

26CC	East Lake Courts
26CC	East Lake Courts
26CC	East Lake Courts

26CC	East Lake Courts
26CC	East Lake Courts
26CC	East Lake Courts

Bill ID	Account #	Customer #	Bill Date	Canc/Rebill	Utility	Adj Code	Revenue Month	Description	Description 1	Meter #	Usage	Rate	Rev Amnt	Rev Code	Rate Schedule	Begin Date	End Date	Pro Rate	Days	Meter Size	District
17879719	104736	106588	20080121		W		200801	Basic Service	Basic Serv	0604499959T	0	0	93.27	R1410	A4M4S	20071214	20080116	0	33	2	2600
17879719	104736	106588	20080121		W		200801	Basic Service	Basic Serv	0604499960T	0	0	93.27	R1410	A4M4S	20071214	20080116	0	33	2	2600
17879719	104736	106588	20080121		W		200801	Basic Service	Basic Serv	0604497985T	0	0	93.27	R1410	A4MSM	20071214	20080116	0	33	2	2600
17879719	104736	106588	20080121		W		200801	Water Volume	Water Volu	0604497985T	4	0.194	0.78	R1410	A4MSM	20071214	20080116	0	33	2	2600
17879719	104736	106588	20080121		W		200801	4.00 @ .194000													
17879719	104736	106588	20080121		W		200801	61.00 @ 3.073000		0604497985T	61	3.073	187.45	R1410	A4MSM	20071214	20080116	0	33	2	2600
17879719	104736	106588	20080121		W		200801	435.00 @ 1.931000		0604497985T	435	1.931	839.99	R1410	A4MSM	20071214	20080116	0	33	2	2600
17879719	104736	106588	20080121		W		200801	2446.00 @ 1.443000		0604497985T	2446	1.443	3529.58	R1410	A4MSM	20071214	20080116	0	33	2	2600
18204083	104736	106588	20080220		W		200802	Basic Service	Basic Serv	0604499959T	0	0	93.27	R1410	A4M4S	20080116	20080214	0	29	2	2600
18204083	104736	106588	20080220		W		200802	Basic Service	Basic Serv	0604499960T	0	0	93.27	R1410	A4M4S	20080116	20080214	0	29	2	2600
18204083	104736	106588	20080220		W		200802	Basic Service	Basic Serv	0604497985T	0	0	93.27	R1410	A4MSM	20080116	20080214	0	29	2	2600
18204083	104736	106588	20080220		W		200802	Water Volume	Water Volu	0604497985T	4	0.194	0.78	R1410	A4MSM	20080116	20080214	0	29	2	2600
18204083	104736	106588	20080220		W		200802	4.00 @ .194000													
18204083	104736	106588	20080220		W		200802	61.00 @ 3.073000		0604497985T	61	3.073	187.45	R1410	A4MSM	20080116	20080214	0	29	2	2600
18204083	104736	106588	20080220		W		200802	435.00 @ 1.931000		0604497985T	435	1.931	839.99	R1410	A4MSM	20080116	20080214	0	29	2	2600
18204083	104736	106588	20080220		W		200802	2027.00 @ 1.443000		0604497985T	2027	1.443	2924.96	R1410	A4MSM	20080116	20080214	0	29	2	2600
18519535	104736	106588	20080319		W		200803	Basic Service	Basic Serv	0604499959T	0	0	93.27	R1410	A4M4S	20080214	20080314	0	29	2	2600
18519535	104736	106588	20080319		W		200803	Basic Service	Basic Serv	0604499960T	0	0	93.27	R1410	A4M4S	20080214	20080314	0	29	2	2600
18519535	104736	106588	20080319		W		200803	Basic Service	Basic Serv	0604497985T	0	0	93.27	R1410	A4MSM	20080214	20080314	0	29	2	2600
18519535	104736	106588	20080319		W		200803	Water Volume	Water Volu	0604497985T	4	0.194	0.78	R1410	A4MSM	20080214	20080314	0	29	2	2600
18519535	104736	106588	20080319		W		200803	4.00 @ .194000													
18519535	104736	106588	20080319		W		200803	61.00 @ 3.073000		0604497985T	61	3.073	187.45	R1410	A4MSM	20080214	20080314	0	29	2	2600
18519535	104736	106588	20080319		W		200803	435.00 @ 1.931000		0604497985T	435	1.931	839.99	R1410	A4MSM	20080214	20080314	0	29	2	2600
18519535	104736	106588	20080319		W		200803	1951.00 @ 1.443000		0604497985T	1951	1.443	2815.29	R1410	A4MSM	20080214	20080314	0	29	2	2600
18840366	104736	106588	20080421		W		200804	Basic Service	Basic Serv	0604499959T	0	0	93.27	R1410	A4M4S	20080314	20080416	0	33	2	2600
18840366	104736	106588	20080421		W		200804	Basic Service	Basic Serv	0604499960T	0	0	93.27	R1410	A4M4S	20080314	20080416	0	33	2	2600
18840366	104736	106588	20080421		W		200804	Basic Service	Basic Serv	0604497985T	0	0	93.27	R1410	A4MSM	20080314	20080416	0	33	2	2600
18840366	104736	106588	20080421		W		200804	Water Volume	Water Volu	0604497985T	4	0.194	0.78	R1410	A4MSM	20080314	20080416	0	33	2	2600
18840366	104736	106588	20080421		W		200804	4.00 @ .194000													
18840366	104736	106588	20080421		W		200804	61.00 @ 3.073000		0604497985T	61	3.073	187.45	R1410	A4MSM	20080314	20080416	0	33	2	2600
18840366	104736	106588	20080421		W		200804	435.00 @ 1.931000		0604497985T	435	1.931	839.99	R1410	A4MSM	20080314	20080416	0	33	2	2600
18840366	104736	106588	20080421		W		200804	2417.00 @ 1.443000		0604497985T	2417	1.443	3487.73	R1410	A4MSM	20080314	20080416	0	33	2	2600
19134065	104736	106588	20080520		W		200805	Basic Service	Basic Serv	0604499959T	0	0	93.27	R1410	A4M4S	20080416	20080515	0	29	2	2600
19134065	104736	106588	20080520		W		200805	Basic Service	Basic Serv	0604499960T	0	0	93.27	R1410	A4M4S	20080416	20080515	0	29	2	2600
19134065	104736	106588	20080520		W		200805	Basic Service	Basic Serv	0604497985T	0	0	93.27	R1410	A4MSM	20080416	20080515	0	29	2	2600
19134065	104736	106588	20080520		W		200805	Water Volume	Water Volu	0604497985T	4	0.194	0.78	R1410	A4MSM	20080416	20080515	0	29	2	2600
19134065	104736	106588	20080520		W		200805	4.00 @ .194000													
19134065	104736	106588	20080520		W		200805	61.00 @ 3.073000		0604497985T	61	3.073	187.45	R1410	A4MSM	20080416	20080515	0	29	2	2600
19134065	104736	106588	20080520		W		200805	435.00 @ 1.931000		0604497985T	435	1.931	839.99	R1410	A4MSM	20080416	20080515	0	29	2	2600
19134065	104736	106588	20080520		W		200805	1972.00 @ 1.443000		0604497985T	1972	1.443	2845.6	R1410	A4MSM	20080416	20080515	0	29	2	2600
19459234	104736	106588	20080620		W		200806	Basic Service	Basic Serv	0604499959T	0	0	93.27	R1410	A4M4S	20080515	20080617	0	33	2	2600
19459234	104736	106588	20080620		W		200806	Basic Service	Basic Serv	0604499960T	0	0	93.27	R1410	A4M4S	20080515	20080617	0	33	2	2600
19459234	104736	106588	20080620		W		200806	Basic Service	Basic Serv	0604497985T	0	0	93.27	R1410	A4MSM	20080515	20080617	0	33	2	2600
19459234	104736	106588	20080620		W		200806	Water Volume	Water Volu	0604497985T	4	0.194	0.78	R1410	A4MSM	20080515	20080617	0	33	2	2600
19459234	104736	106588	20080620		W		200806	4.00 @ .194000													
19459234	104736	106588	20080620		W		200806	61.00 @ 3.073000		0604497985T	61	3.073	187.45	R1410	A4MSM	20080515	20080617	0	33	2	2600
19459234	104736	106588	20080620		W		200806	435.00 @ 1.931000		0604497985T	435	1.931	839.99	R1410	A4MSM	20080515	20080617	0	33	2	2600
19459234	104736	106588	20080620		W		200806	2486.00 @ 1.443000		0604497985T	2486	1.443	3587.3	R1410	A4MSM	20080515	20080617	0	33	2	2600
19778686	104736	106588	20080723		W		200807	Basic Service	Basic Serv	0604499959T	0	0	93.27	R1410	A4M4S	20080617	20080718	0	31	2	2600
19778686	104736	106588	20080723		W		200807	Basic Service	Basic Serv	0604499960T	0	0	93.27	R1410	A4M4S	20080617	20080718	0	31	2	2600
19778686	104736	106588	20080723		W		200807	Basic Service	Basic Serv	0604497985T	0	0	93.27	R1410	A4MSM	20080617	20080718	0	31	2	2600
19778686	104736	106588	20080723		W		200807	Water Volume	Water Volu	0604497985T	4	0.194	0.78	R1410	A4MSM	20080617	20080718	0	31	2	2600
19778686	104736	106588	20080723		W		200807	4.00 @ .194000													
19778686	104736	106588	20080723		W		200807	61.00 @ 3.073000		0604497985T	61	3.073	187.45	R1410	A4MSM	20080617	20080718	0	31	2	2600
19778686	104736	106588	20080723		W		200807	435.00 @ 1.931000		0604497985T	435	1.931	839.99	R1410	A4MSM	20080617	20080718	0	31	2	2600
19778686	104736	106588	20080723		W		200807	2461.00 @ 1.443000		0604497985T	2461	1.443	3551.22	R1410	A4MSM	20080617	20080718	0	31	2	2600
20075879	104736	106588	20080821		W		200808	Basic Service	Basic Serv	0604499959T	0	0	93.27	R1410	A4M4S	20080718	20080818	0	31	2	2600
20075879	104736	106588	20080821		W		200808	Basic Service	Basic Serv	0604499960T	0	0	93.27	R1410	A4M4S	20080718	20080818	0	31	2	2600
20075879	104736	106588	20080821		W		200808	Basic Service	Basic Serv	0604497985T	0	0	93.27	R1410	A4MSM	20080718	20080818	0	31	2	2600
20075879	104736	106588	20080821		W		200808	Water Volume	Water Volu	0604497985T	4	0.194	0.78	R1410	A4MSM	20080718	20080818	0	31	2	2600
20075879	104736	106588	20080821		W		200808	4.00 @ .194000													
20075879	104736	106588	20080821		W		200808	61.00 @ 3.073000		0604497985T	61	3.073	187.45	R1410	A4MSM	20080718	20080818	0	31	2	2600
20075879	104736	106588	20080821		W		200808	435.00 @ 1.931000		0604497985T	435	1.931	839.99	R1410	A4MSM	20080718	20080818	0	31	2	2600
20075879	104736	106588	20080821		W		200808	2479.00 @ 1.443000		0604497985T	2479	1.443	3577.2	R1410	A4MSM	20080718	20080818	0	31	2	2600
20401881	104736	106588	20080923		W		200809	Basic Service	Basic Serv	0604499959T	0	0	93.27	R1410	A4M4S	20080818	20080918	0	31	2	2600
20401881	104736	106588	20080923		W		200809	Basic Service	Basic Serv	0604499960T	0	0	93.27	R1410	A4M4S	20080818	20080918	0	31	2	2600
20401881	104736	106588	20080923		W		200809	Basic Service	Basic Serv	0604497985T	0	0	93.27	R1410	A4MSM	20080818	20080918	0	31	2	2600

20401881	104736	106588	20080923	W	200809	Water Volume	4.00	@	.194000	Water Volu	0604497857	4	0.194	0.78	R1410	A4MSM	20080818	20080918	0	31	2	2600
20401881	104736	106588	20080923	W	200809		61.00	@	3.073000		0604497857	61	3.073	187.45	R1410	A4MSM	20080818	20080918	0	31	2	2600
20401881	104736	106588	20080923	W	200809		435.00	@	1.931000		0604497857	435	1.931	839.99	R1410	A4MSM	20080818	20080918	0	31	2	2600
20401881	104736	106588	20080923	W	200809		2565.00	@	1.443000		0604497857	2565	1.443	3701.3	R1410	A4MSM	20080818	20080918	0	31	2	2600
20701918	104736	106588	20081022	W	200810	Basic Service				Basic Serv	0604499597	0	0	38.59	R1410	A4M4S	20080918	20080930	0.413793	12	2	2600
20701918	104736	106588	20081022	W	200810	Basic Service				Basic Serv	0604499597	0	0	57.07	R1410	A4M4S	20081001	20081017	0.586207	17	2	2600
20701918	104736	106588	20081022	W	200810	Basic Service				Basic Serv	0604499607	0	0	38.59	R1410	A4M4S	20080918	20080930	0.413793	12	2	2600
20701918	104736	106588	20081022	W	200810	Basic Service				Basic Serv	0604499607	0	0	57.07	R1410	A4M4S	20081001	20081017	0.586207	17	2	2600
20701918	104736	106588	20081022	W	200810	Basic Service				Basic Serv	0604497857	0	0	38.59	R1410	A4MSM	20080918	20080930	0.413793	12	2	2600
20701918	104736	106588	20081022	W	200810	Water Volume	1.66	@	.194000	Water Volu	0604497857	1.66	0.194	0.32	R1410	A4MSM	20080918	20080930	0.413793	12	2	2600
20701918	104736	106588	20081022	W	200810		25.24	@	3.073000		0604497857	25.24	3.073	77.56	R1410	A4MSM	20080918	20080930	0.413793	12	2	2600
20701918	104736	106588	20081022	W	200810		180.00	@	1.931000		0604497857	180	1.931	347.58	R1410	A4MSM	20080918	20080930	0.413793	12	2	2600
20701918	104736	106588	20081022	W	200810		924.82	@	1.443000		0604497857	924.82	1.443	1334.52	R1410	A4MSM	20080918	20080930	0.413793	12	2	2600
20701918	104736	106588	20081022	W	200810	Basic Service				Basic Serv	0604497857	0	0	57.07	R1410	A4MSM	20081001	20081017	0.586207	17	2	2600
20701918	104736	106588	20081022	W	200810	Water Volume	2.34	@	.202000	Water Volu	0604497857	2.34	0.202	0.47	R1410	A4MSM	20081001	20081017	0.586207	17	2	2600
20701918	104736	106588	20081022	W	200810		35.76	@	3.207000		0604497857	35.76	3.207	114.68	R1410	A4MSM	20081001	20081017	0.586207	17	2	2600
20701918	104736	106588	20081022	W	200810		255.00	@	2.015000		0604497857	255	2.015	513.83	R1410	A4MSM	20081001	20081017	0.586207	17	2	2600
20701918	104736	106588	20081022	W	200810		1310.18	@	1.506000		0604497857	1310.18	1.506	1973.13	R1410	A4MSM	20081001	20081017	0.586207	17	2	2600
21028584	104736	106588	20081120	W	200811	Basic Service				Basic Serv	0604499597	0	0	97.35	R1410	A4M4S	20081017	20081117	0	31	2	2600
21028584	104736	106588	20081120	W	200811	Basic Service				Basic Serv	0604499607	0	0	97.35	R1410	A4M4S	20081017	20081117	0	31	2	2600
21028584	104736	106588	20081120	W	200811	Basic Service				Basic Serv	0604497857	0	0	97.35	R1410	A4MSM	20081017	20081117	0	31	2	2600
21028584	104736	106588	20081120	W	200811	Water Volume	4.00	@	.202000	Water Volu	0604497857	4	0.202	0.81	R1410	A4MSM	20081017	20081117	0	31	2	2600
21028584	104736	106588	20081120	W	200811		61.00	@	3.207000		0604497857	61	3.207	195.63	R1410	A4MSM	20081017	20081117	0	31	2	2600
21028584	104736	106588	20081120	W	200811		435.00	@	2.015000		0604497857	435	2.015	876.53	R1410	A4MSM	20081017	20081117	0	31	2	2600
21028584	104736	106588	20081120	W	200811		2326.00	@	1.506000		0604497857	2326	1.506	3502.96	R1410	A4MSM	20081017	20081117	0	31	2	2600
21254593	104736	106588	20081219	W	200812	Basic Service				Basic Serv	0604499597	0	0	97.35	R1410	A4M4S	20081117	20081216	0	29	2	2600
21254593	104736	106588	20081219	W	200812	Basic Service				Basic Serv	0604499607	0	0	97.35	R1410	A4M4S	20081117	20081216	0	29	2	2600
21254593	104736	106588	20081219	W	200812	Basic Service				Basic Serv	0604497857	0	0	97.35	R1410	A4MSM	20081117	20081216	0	29	2	2600
21254593	104736	106588	20081219	W	200812	Water Volume	4.00	@	.202000	Water Volu	0604497857	4	0.202	0.81	R1410	A4MSM	20081117	20081216	0	29	2	2600
21254593	104736	106588	20081219	W	200812		61.00	@	3.207000		0604497857	61	3.207	195.63	R1410	A4MSM	20081117	20081216	0	29	2	2600
21254593	104736	106588	20081219	W	200812		435.00	@	2.015000		0604497857	435	2.015	876.53	R1410	A4MSM	20081117	20081216	0	29	2	2600
21254593	104736	106588	20081219	W	200812		2037.00	@	1.506000		0604497857	2037	1.506	3067.72	R1410	A4MSM	20081117	20081216	0	29	2	2600
21526672	104736	106588	20090121	W	200901	Basic Service				Basic Serv	0604499597	0	0	97.35	R1410	A4M4S	20081216	20090116	0	31	2	2600
21526672	104736	106588	20090121	W	200901	Basic Service				Basic Serv	0604499607	0	0	97.35	R1410	A4M4S	20081216	20090116	0	31	2	2600
21526672	104736	106588	20090121	W	200901	Basic Service				Basic Serv	0604497857	0	0	97.35	R1410	A4MSM	20081216	20090116	0	31	2	2600
21526672	104736	106588	20090121	W	200901	Water Volume	4.00	@	.202000	Water Volu	0604497857	4	0.202	0.81	R1410	A4MSM	20081216	20090116	0	31	2	2600
21526672	104736	106588	20090121	W	200901		61.00	@	3.207000		0604497857	61	3.207	195.63	R1410	A4MSM	20081216	20090116	0	31	2	2600
21526672	104736	106588	20090121	W	200901		435.00	@	2.015000		0604497857	435	2.015	876.53	R1410	A4MSM	20081216	20090116	0	31	2	2600
21526672	104736	106588	20090121	W	200901		2288.00	@	1.506000		0604497857	2288	1.506	3445.73	R1410	A4MSM	20081216	20090116	0	31	2	2600
21803319	104736	106588	20090220	W	200902	Basic Service				Basic Serv	0604499597	0	0	97.35	R1410	A4M4S	20090116	20090217	0	32	2	2600
21803319	104736	106588	20090220	W	200902	Basic Service				Basic Serv	0604499607	0	0	97.35	R1410	A4M4S	20090116	20090217	0	32	2	2600
21803319	104736	106588	20090220	W	200902	Basic Service				Basic Serv	0604497857	0	0	97.35	R1410	A4MSM	20090116	20090217	0	32	2	2600
21803319	104736	106588	20090220	W	200902	Water Volume	4.00	@	.202000	Water Volu	0604497857	4	0.202	0.81	R1410	A4MSM	20090116	20090217	0	32	2	2600
21803319	104736	106588	20090220	W	200902		61.00	@	3.207000		0604497857	61	3.207	195.63	R1410	A4MSM	20090116	20090217	0	32	2	2600
21803319	104736	106588	20090220	W	200902		435.00	@	2.015000		0604497857	435	2.015	876.53	R1410	A4MSM	20090116	20090217	0	32	2	2600
21803319	104736	106588	20090220	W	200902		2154.00	@	1.506000		0604497857	2154	1.506	3243.92	R1410	A4MSM	20090116	20090217	0	32	2	2600
22072275	104736	106588	20090323	W	200903	Basic Service				Basic Serv	0604499597	0	0	97.35	R1410	A4M4S	20090217	20090318	0	29	2	2600
22072275	104736	106588	20090323	W	200903	Basic Service				Basic Serv	0604499607	0	0	97.35	R1410	A4M4S	20090217	20090318	0	29	2	2600
22072275	104736	106588	20090323	W	200903	Basic Service				Basic Serv	0604497857	0	0	97.35	R1410	A4MSM	20090217	20090318	0	29	2	2600
22072275	104736	106588	20090323	W	200903	Water Volume	4.00	@	.202000	Water Volu	0604497857	4	0.202	0.81	R1410	A4MSM	20090217	20090318	0	29	2	2600
22072275	104736	106588	20090323	W	200903		61.00	@	3.207000		0604497857	61	3.207	195.63	R1410	A4MSM	20090217	20090318	0	29	2	2600
22072275	104736	106588	20090323	W	200903		435.00	@	2.015000		0604497857	435	2.015	876.53	R1410	A4MSM	20090217	20090318	0	29	2	2600
22072275	104736	106588	20090323	W	200903		2072.00	@	1.506000		0604497857	2072	1.506	3120.43	R1410	A4MSM	20090217	20090318	0	29	2	2600
22366464	104736	106588	20090423	W	200904	Basic Service				Basic Serv	0604499597	0	0	97.35	R1410	A4M4S	20090318	20090420	0	33	2	2600
22366464	104736	106588	20090423	W	200904	Basic Service				Basic Serv	0604499607	0	0	97.35	R1410	A4M4S	20090318	20090420	0	33	2	2600
22366464	104736	106588	20090423	W	200904	Basic Service				Basic Serv	0604497857	0	0	97.35	R1410	A4MSM	20090318	20090420	0	33	2	2600
22366464	104736	106588	20090423	W	200904	Water Volume	4.00	@	.202000	Water Volu	0604497857	4	0.202	0.81	R1410	A4MSM	20090318	20090420	0	33	2	2600
22366464	104736	106588	20090423	W	200904		61.00	@	3.207000		0604497857	61	3.207	195.63	R1410	A4MSM	20090318	20090420	0	33	2	2600
22366464	104736	106588	20090423	W	200904		435.00	@	2.015000		0604497857	435	2.015	876.53	R1410	A4MSM	20090318	20090420	0	33	2	2600
22366464	104736	106588	20090423	W	200904		2360.00	@	1.506000		0604497857	2360	1.506	3554.16	R1410	A4MSM	20090318	20090420	0	33	2	2600
22618534	104736	106588	20090522	W	200905	Basic Service				Basic Serv	0604499597	0	0	97.35	R1410	A4M4S	20090420	20090519	0	29	2	2600

22618534	104736	106588	20090522	W	200905	Basic Service			Basic Serv	0604499960T	0	0	97.35	R1410	A4M4S	20090420	20090519	0	29	2	2600
22618534	104736	106588	20090522	W	200905	Basic Service			Basic Serv	0604499785T	0	0	97.35	R1410	A4MSM	20090420	20090519	0	29	2	2600
22618534	104736	106588	20090522	W	200905	Water Volume	4.00	@ .202000(	Water Volu	0604497785T	4	0.202	0.81	R1410	A4MSM	20090420	20090519	0	29	2	2600
22618534	104736	106588	20090522	W	200905		61.00	@ 3.207000		0604497785T	61	3.207	195.63	R1410	A4MSM	20090420	20090519	0	29	2	2600
22618534	104736	106588	20090522	W	200905		435.00	@ 2.015000		0604497785T	435	2.015	876.53	R1410	A4MSM	20090420	20090519	0	29	2	2600
22618534	104736	106588	20090522	W	200905		2107.00	@ 1.506000		0604497785T	2107	1.506	3173.14	R1410	A4MSM	20090420	20090519	0	29	2	2600
22887201	104736	106588	20090623	W	200906	Basic Service			Basic Serv	0604499959T	0	0	97.35	R1410	A4M4S	20090519	20090618	0	30	2	2600
22887201	104736	106588	20090623	W	200906	Basic Service			Basic Serv	0604499960T	0	0	97.35	R1410	A4M4S	20090519	20090618	0	30	2	2600
22887201	104736	106588	20090623	W	200906	Basic Service			Basic Serv	0604497785T	0	0	97.35	R1410	A4MSM	20090519	20090618	0	30	2	2600
22887201	104736	106588	20090623	W	200906	Water Volume	4.00	@ .202000(	Water Volu	0604497785T	4	0.202	0.81	R1410	A4MSM	20090519	20090618	0	30	2	2600
22887201	104736	106588	20090623	W	200906		61.00	@ 3.207000		0604497785T	61	3.207	195.63	R1410	A4MSM	20090519	20090618	0	30	2	2600
22887201	104736	106588	20090623	W	200906		435.00	@ 2.015000		0604497785T	435	2.015	876.53	R1410	A4MSM	20090519	20090618	0	30	2	2600
22887201	104736	106588	20090623	W	200906		2223.00	@ 1.506000		0604497785T	2223	1.506	3347.84	R1410	A4MSM	20090519	20090618	0	30	2	2600
23163543	104736	106588	20090723	W	200907	Basic Service			Basic Serv	0604499959T	0	0	97.35	R1410	A4M4S	20090618	20090720	0	32	2	2600
23163543	104736	106588	20090723	W	200907	Basic Service			Basic Serv	0604499960T	0	0	97.35	R1410	A4M4S	20090618	20090720	0	32	2	2600
23163543	104736	106588	20090723	W	200907	Basic Service			Basic Serv	0604497785T	0	0	97.35	R1410	A4MSM	20090618	20090720	0	32	2	2600
23163543	104736	106588	20090723	W	200907	Water Volume	4.00	@ .202000(	Water Volu	0604497785T	4	0.202	0.81	R1410	A4MSM	20090618	20090720	0	32	2	2600
23163543	104736	106588	20090723	W	200907		61.00	@ 3.207000		0604497785T	61	3.207	195.63	R1410	A4MSM	20090618	20090720	0	32	2	2600
23163543	104736	106588	20090723	W	200907		435.00	@ 2.015000		0604497785T	435	2.015	876.53	R1410	A4MSM	20090618	20090720	0	32	2	2600
23163543	104736	106588	20090723	W	200907		2352.00	@ 1.506000		0604497785T	2352	1.506	3542.11	R1410	A4MSM	20090618	20090720	0	32	2	2600
23425954	104736	106588	20090821	W	200908	Basic Service			Basic Serv	0604499959T	0	0	97.35	R1410	A4M4S	20090720	20090818	0	29	2	2600
23425954	104736	106588	20090821	W	200908	Basic Service			Basic Serv	0604499960T	0	0	97.35	R1410	A4M4S	20090720	20090818	0	29	2	2600
23425954	104736	106588	20090821	W	200908	Basic Service			Basic Serv	0604497785T	0	0	97.35	R1410	A4MSM	20090720	20090818	0	29	2	2600
23425954	104736	106588	20090821	W	200908	Water Volume	4.00	@ .202000(	Water Volu	0604497785T	4	0.202	0.81	R1410	A4MSM	20090720	20090818	0	29	2	2600
23425954	104736	106588	20090821	W	200908		61.00	@ 3.207000		0604497785T	61	3.207	195.63	R1410	A4MSM	20090720	20090818	0	29	2	2600
23425954	104736	106588	20090821	W	200908		435.00	@ 2.015000		0604497785T	435	2.015	876.53	R1410	A4MSM	20090720	20090818	0	29	2	2600
23425954	104736	106588	20090821	W	200908		2120.00	@ 1.506000		0604497785T	2120	1.506	3192.72	R1410	A4MSM	20090720	20090818	0	29	2	2600
23704940	104736	106588	20090922	W	200909	Basic Service			Basic Serv	0604499959T	0	0	97.35	R1410	A4M4S	20090818	20090917	0	30	2	2600
23704940	104736	106588	20090922	W	200909	Basic Service			Basic Serv	0604499960T	0	0	97.35	R1410	A4M4S	20090818	20090917	0	30	2	2600
23704940	104736	106588	20090922	W	200909	Basic Service			Basic Serv	0604497785T	0	0	97.35	R1410	A4MSM	20090818	20090917	0	30	2	2600
23704940	104736	106588	20090922	W	200909	Water Volume	4.00	@ .202000(	Water Volu	0604497785T	4	0.202	0.81	R1410	A4MSM	20090818	20090917	0	30	2	2600
23704940	104736	106588	20090922	W	200909		61.00	@ 3.207000		0604497785T	61	3.207	195.63	R1410	A4MSM	20090818	20090917	0	30	2	2600
23704940	104736	106588	20090922	W	200909		435.00	@ 2.015000		0604497785T	435	2.015	876.53	R1410	A4MSM	20090818	20090917	0	30	2	2600
23704940	104736	106588	20090922	W	200909		2250.00	@ 1.506000		0604497785T	2250	1.506	3388.5	R1410	A4MSM	20090818	20090917	0	30	2	2600
23973033	104736	106588	20091021	W	200910	Basic Service			Basic Serv	0604499959T	0	0	97.35	R1410	A4M4S	20090917	20091016	0	29	2	2600
23973033	104736	106588	20091021	W	200910	Basic Service			Basic Serv	0604499960T	0	0	97.35	R1410	A4M4S	20090917	20091016	0	29	2	2600
23973033	104736	106588	20091021	W	200910	Basic Service			Basic Serv	0604497785T	0	0	97.35	R1410	A4MSM	20090917	20091016	0	29	2	2600
23973033	104736	106588	20091021	W	200910	Water Volume	4.00	@ .202000(	Water Volu	0604497785T	4	0.202	0.81	R1410	A4MSM	20090917	20091016	0	29	2	2600
23973033	104736	106588	20091021	W	200910		61.00	@ 3.207000		0604497785T	61	3.207	195.63	R1410	A4MSM	20090917	20091016	0	29	2	2600
23973033	104736	106588	20091021	W	200910		435.00	@ 2.015000		0604497785T	435	2.015	876.53	R1410	A4MSM	20090917	20091016	0	29	2	2600
23973033	104736	106588	20091021	W	200910		2102.00	@ 1.506000		0604497785T	2102	1.506	3165.61	R1410	A4MSM	20090917	20091016	0	29	2	2600
24256955	104736	106588	20091120	W	200911	Basic Service			Basic Serv	0604499959T	0	0	97.35	R1410	A4M4S	20091016	20091117	0	32	2	2600
24256955	104736	106588	20091120	W	200911	Basic Service			Basic Serv	0604499960T	0	0	97.35	R1410	A4M4S	20091016	20091117	0	32	2	2600
24256955	104736	106588	20091120	W	200911	Basic Service			Basic Serv	0604497785T	0	0	97.35	R1410	A4MSM	20091016	20091117	0	32	2	2600
24256955	104736	106588	20091120	W	200911	Water Volume	4.00	@ .202000(	Water Volu	0604497785T	4	0.202	0.81	R1410	A4MSM	20091016	20091117	0	32	2	2600
24256955	104736	106588	20091120	W	200911		61.00	@ 3.207000		0604497785T	61	3.207	195.63	R1410	A4MSM	20091016	20091117	0	32	2	2600
24256955	104736	106588	20091120	W	200911		435.00	@ 2.015000		0604497785T	435	2.015	876.53	R1410	A4MSM	20091016	20091117	0	32	2	2600
24256955	104736	106588	20091120	W	200911		2230.00	@ 1.506000		0604497785T	2230	1.506	3358.38	R1410	A4MSM	20091016	20091117	0	32	2	2600
24514803	104736	106588	20091221	W	200912	Basic Service			Basic Serv	0604499959T	0	0	97.35	R1410	A4M4S	20091117	20091216	0	29	2	2600
24514803	104736	106588	20091221	W	200912	Basic Service			Basic Serv	0604499960T	0	0	97.35	R1410	A4M4S	20091117	20091216	0	29	2	2600
24514803	104736	106588	20091221	W	200912	Basic Service			Basic Serv	0604497785T	0	0	97.35	R1410	A4MSM	20091117	20091216	0	29	2	2600
24514803	104736	106588	20091221	W	200912	Water Volume	4.00	@ .202000(	Water Volu	0604497785T	4	0.202	0.81	R1410	A4MSM	20091117	20091216	0	29	2	2600
24514803	104736	106588	20091221	W	200912		61.00	@ 3.207000		0604497785T	61	3.207	195.63	R1410	A4MSM	20091117	20091216	0	29	2	2600
24514803	104736	106588	20091221	W	200912		435.00	@ 2.015000		0604497785T	435	2.015	876.53	R1410	A4MSM	20091117	20091216	0	29	2	2600
24514803	104736	106588	20091221	W	200912		1927.00	@ 1.506000		0604497785T	1927	1.506	2902.06	R1410	A4MSM	20091117	20091216	0	29	2	2600
24803493	104736	106588	20100121	W	201001	Basic Service			Basic Serv	0604499959T	0	0	97.35	R1410	A4M4S	20091216	20100118	0	33	2	2600
24803493	104736	106588	20100121	W	201001	Basic Service			Basic Serv	0604499960T	0	0	97.35	R1410	A4M4S	20091216	20100118	0	33	2	2600
24803493	104736	106588	20100121	W	201001	Basic Service			Basic Serv	0604497785T	0	0	97.35	R1410	A4MSM	20091216	20100118	0	33	2	2600
24803493	104736	106588	20100121	W	201001	Water Volume	4.00	@ .202000(	Water Volu	0604497785T	4	0.202	0.81	R1410	A4MSM	20091216	20100118	0	33	2	2600
24803493	104736	106588	20100121	W	201001		61.00	@ 3.207000		0604497785T	61	3.207	195.63	R1410	A4MSM	20091216	20100118	0	33	2	2600
24803493	104736	106588	20100121	W	201001		435.00	@ 2.015000		0604497785T	435	2.015	876.53	R1410	A4MSM	20091216	20100118	0	33	2	2600

24803493	104736	106588	20100121	W	201001	2280.00 @ 1.506000		0604497857	2280	1.506	3433.68	R1410	A4MSM	20091216	20100118	0	33	2	2600
25071822	104736	106588	20100219	W	201002 Basic Service		Basic Serv	0604499597	0	0	97.35	R1410	A4M4S	20100118	20100216	0	29	2	2600
25071822	104736	106588	20100219	W	201002 Basic Service		Basic Serv	0604499607	0	0	97.35	R1410	A4M4S	20100118	20100216	0	29	2	2600
25071822	104736	106588	20100219	W	201002 Basic Service		Basic Serv	0604497857	0	0	97.35	R1410	A4MSM	20100118	20100216	0	29	2	2600
25071822	104736	106588	20100219	W	201002 Water Volume	4.00 @ .202000	Water Volu	0604497857	4	0.202	0.81	R1410	A4MSM	20100118	20100216	0	29	2	2600
25071822	104736	106588	20100219	W	201002	61.00 @ 3.207000		0604497857	61	3.207	195.63	R1410	A4MSM	20100118	20100216	0	29	2	2600
25071822	104736	106588	20100219	W	201002	435.00 @ 2.015000		0604497857	435	2.015	876.53	R1410	A4MSM	20100118	20100216	0	29	2	2600
25071822	104736	106588	20100219	W	201002	2161.00 @ 1.506000		0604497857	2161	1.506	3254.47	R1410	A4MSM	20100118	20100216	0	29	2	2600
25337517	104736	106588	20100322	W	201003 Basic Service		Basic Serv	0604499597	0	0	97.35	R1410	A4M4S	20100216	20100317	0	29	2	2600
25337517	104736	106588	20100322	W	201003 Basic Service		Basic Serv	0604499607	0	0	97.35	R1410	A4M4S	20100216	20100317	0	29	2	2600
25337517	104736	106588	20100322	W	201003 Basic Service		Basic Serv	0604497857	0	0	97.35	R1410	A4MSM	20100216	20100317	0	29	2	2600
25337517	104736	106588	20100322	W	201003 Water Volume	4.00 @ .202000	Water Volu	0604497857	4	0.202	0.81	R1410	A4MSM	20100216	20100317	0	29	2	2600
25337517	104736	106588	20100322	W	201003	61.00 @ 3.207000		0604497857	61	3.207	195.63	R1410	A4MSM	20100216	20100317	0	29	2	2600
25337517	104736	106588	20100322	W	201003	435.00 @ 2.015000		0604497857	435	2.015	876.53	R1410	A4MSM	20100216	20100317	0	29	2	2600
25337517	104736	106588	20100322	W	201003	1839.00 @ 1.506000		0604497857	1839	1.506	2769.53	R1410	A4MSM	20100216	20100317	0	29	2	2600
25622301	104736	106588	20100422	W	201004 Basic Service		Basic Serv	0604499597	0	0	97.35	R1410	A4M4S	20100317	20100419	0	33	2	2600
25622301	104736	106588	20100422	W	201004 Basic Service		Basic Serv	0604499607	0	0	97.35	R1410	A4M4S	20100317	20100419	0	33	2	2600
25622301	104736	106588	20100422	W	201004 Basic Service		Basic Serv	0604497857	0	0	97.35	R1410	A4MSM	20100317	20100419	0	33	2	2600
25622301	104736	106588	20100422	W	201004 Water Volume	4.00 @ .202000	Water Volu	0604497857	4	0.202	0.81	R1410	A4MSM	20100317	20100419	0	33	2	2600
25622301	104736	106588	20100422	W	201004	61.00 @ 3.207000		0604497857	61	3.207	195.63	R1410	A4MSM	20100317	20100419	0	33	2	2600
25622301	104736	106588	20100422	W	201004	435.00 @ 2.015000		0604497857	435	2.015	876.53	R1410	A4MSM	20100317	20100419	0	33	2	2600
25622301	104736	106588	20100422	W	201004	2265.00 @ 1.506000		0604497857	2265	1.506	3411.09	R1410	A4MSM	20100317	20100419	0	33	2	2600
25873666	104736	106588	20100521	W	201005 Basic Service		Basic Serv	0604499597	0	0	97.35	R1410	A4M4S	20100419	20100518	0	29	2	2600
25873666	104736	106588	20100521	W	201005 Basic Service		Basic Serv	0604499607	0	0	97.35	R1410	A4M4S	20100419	20100518	0	29	2	2600
25873666	104736	106588	20100521	W	201005 Basic Service		Basic Serv	0604497857	0	0	97.35	R1410	A4MSM	20100419	20100518	0	29	2	2600
25873666	104736	106588	20100521	W	201005 Water Volume	4.00 @ .202000	Water Volu	0604497857	4	0.202	0.81	R1410	A4MSM	20100419	20100518	0	29	2	2600
25873666	104736	106588	20100521	W	201005	61.00 @ 3.207000		0604497857	61	3.207	195.63	R1410	A4MSM	20100419	20100518	0	29	2	2600
25873666	104736	106588	20100521	W	201005	435.00 @ 2.015000		0604497857	435	2.015	876.53	R1410	A4MSM	20100419	20100518	0	29	2	2600
25873666	104736	106588	20100521	W	201005	2025.00 @ 1.506000		0604497857	2025	1.506	3049.65	R1410	A4MSM	20100419	20100518	0	29	2	2600
26146734	104736	106588	20100622	W	201006 Basic Service		Basic Serv	0604499597	0	0	97.35	R1410	A4M4S	20100518	20100617	0	30	2	2600
26146734	104736	106588	20100622	W	201006 Basic Service		Basic Serv	0604499607	0	0	97.35	R1410	A4M4S	20100518	20100617	0	30	2	2600
26146734	104736	106588	20100622	W	201006 Basic Service		Basic Serv	0604497857	0	0	97.35	R1410	A4MSM	20100518	20100617	0	30	2	2600
26146734	104736	106588	20100622	W	201006 Water Volume	4.00 @ .202000	Water Volu	0604497857	4	0.202	0.81	R1410	A4MSM	20100518	20100617	0	30	2	2600
26146734	104736	106588	20100622	W	201006	61.00 @ 3.207000		0604497857	61	3.207	195.63	R1410	A4MSM	20100518	20100617	0	30	2	2600
26146734	104736	106588	20100622	W	201006	435.00 @ 2.015000		0604497857	435	2.015	876.53	R1410	A4MSM	20100518	20100617	0	30	2	2600
26146734	104736	106588	20100622	W	201006	2229.00 @ 1.506000		0604497857	2229	1.506	3356.87	R1410	A4MSM	20100518	20100617	0	30	2	2600
26420425	104736	106588	20100722	W	201007 Basic Service		Basic Serv	0604499597	0	0	97.35	R1410	A4M4S	20100617	20100719	0	32	2	2600
26420425	104736	106588	20100722	W	201007 Basic Service		Basic Serv	0604499607	0	0	97.35	R1410	A4M4S	20100617	20100719	0	32	2	2600
26420425	104736	106588	20100722	W	201007 Basic Service		Basic Serv	0604497857	0	0	97.35	R1410	A4MSM	20100617	20100719	0	32	2	2600
26420425	104736	106588	20100722	W	201007 Water Volume	4.00 @ .202000	Water Volu	0604497857	4	0.202	0.81	R1410	A4MSM	20100617	20100719	0	32	2	2600
26420425	104736	106588	20100722	W	201007	61.00 @ 3.207000		0604497857	61	3.207	195.63	R1410	A4MSM	20100617	20100719	0	32	2	2600
26420425	104736	106588	20100722	W	201007	435.00 @ 2.015000		0604497857	435	2.015	876.53	R1410	A4MSM	20100617	20100719	0	32	2	2600
26420425	104736	106588	20100722	W	201007	2305.00 @ 1.506000		0604497857	2305	1.506	3471.33	R1410	A4MSM	20100617	20100719	0	32	2	2600
26681336	104736	106588	20100820	W	201008 Basic Service		Basic Serv	0604499597	0	0	97.35	R1410	A4M4S	20100719	20100817	0	29	2	2600
26681336	104736	106588	20100820	W	201008 Basic Service		Basic Serv	0604499607	0	0	97.35	R1410	A4M4S	20100719	20100817	0	29	2	2600
26681336	104736	106588	20100820	W	201008 Basic Service		Basic Serv	0604497857	0	0	97.35	R1410	A4MSM	20100719	20100817	0	29	2	2600
26681336	104736	106588	20100820	W	201008 Water Volume	4.00 @ .202000	Water Volu	0604497857	4	0.202	0.81	R1410	A4MSM	20100719	20100817	0	29	2	2600
26681336	104736	106588	20100820	W	201008	61.00 @ 3.207000		0604497857	61	3.207	195.63	R1410	A4MSM	20100719	20100817	0	29	2	2600
26681336	104736	106588	20100820	W	201008	435.00 @ 2.015000		0604497857	435	2.015	876.53	R1410	A4MSM	20100719	20100817	0	29	2	2600
26681336	104736	106588	20100820	W	201008	2144.00 @ 1.506000		0604497857	2144	1.506	3228.86	R1410	A4MSM	20100719	20100817	0	29	2	2600
26979244	104736	106588	20100922	W	201009 Basic Service		Basic Serv	0604499597	0	0	97.35	R1410	A4M4S	20100817	20100917	0	31	2	2600
26979244	104736	106588	20100922	W	201009 Basic Service		Basic Serv	0604499607	0	0	97.35	R1410	A4M4S	20100817	20100917	0	31	2	2600
26979244	104736	106588	20100922	W	201009 Basic Service		Basic Serv	0604497857	0	0	97.35	R1410	A4MSM	20100817	20100917	0	31	2	2600
26979244	104736	106588	20100922	W	201009 Water Volume	4.00 @ .202000	Water Volu	0604497857	4	0.202	0.81	R1410	A4MSM	20100817	20100917	0	31	2	2600
26979244	104736	106588	20100922	W	201009	61.00 @ 3.207000		0604497857	61	3.207	195.63	R1410	A4MSM	20100817	20100917	0	31	2	2600
26979244	104736	106588	20100922	W	201009	435.00 @ 2.015000		0604497857	435	2.015	876.53	R1410	A4MSM	20100817	20100917	0	31	2	2600
26979244	104736	106588	20100922	W	201009	2352.00 @ 1.506000		0604497857	2352	1.506	3542.11	R1410	A4MSM	20100817	20100917	0	31	2	2600
27239403	104736	106588	20101021	W	201010 Basic Service		Basic Serv	0604499597	0	0	97.35	R1410	A4M4S	20100917	20101018	0	31	2	2600
27239403	104736	106588	20101021	W	201010 Basic Service		Basic Serv	0604499607	0	0	97.35	R1410	A4M4S	20100917	20101018	0	31	2	2600
27239403	104736	106588	20101021	W	201010 Basic Service		Basic Serv	0604497857	0	0	97.35	R1410	A4MSM	20100917	20101018	0	31	2	2600

27239403	104736	106588	20101021	W	201010 Water Volume	4.00 @ .202000	Water Volu	0604497857	4	0.202	0.81	R1410	A4MSM	20100917	20101018	0	31	2	2600	
27239403	104736	106588	20101021	W	201010	61.00 @ 3.207000		0604497857	61	3.207	195.63	R1410	A4MSM	20100917	20101018	0	31	2	2600	
27239403	104736	106588	20101021	W	201010	435.00 @ 2.015000		0604497857	435	2.015	876.53	R1410	A4MSM	20100917	20101018	0	31	2	2600	
27239403	104736	106588	20101021	W	201010	2280.00 @ 1.506000		0604497857	2280	1.506	3433.68	R1410	A4MSM	20100917	20101018	0	31	2	2600	
27632783	104736	106588	20101119	W	201011 Basic Service		Basic Serv	0604497857	0	0	97.35	R1410	A4MSM	20101018	20101116	0	29	2	2600	
27632783	104736	106588	20101119	W	201011 Water Volume	4.00 @ .202000	Water Volu	0604497857	4	0.202	0.81	R1410	A4MSM	20101018	20101116	0	29	2	2600	
27632783	104736	106588	20101119	W	201011	61.00 @ 3.207000		0604497857	61	3.207	195.63	R1410	A4MSM	20101018	20101116	0	29	2	2600	
27632783	104736	106588	20101119	W	201011	435.00 @ 2.015000		0604497857	435	2.015	876.53	R1410	A4MSM	20101018	20101116	0	29	2	2600	
27632783	104736	106588	20101119	W	201011	2075.00 @ 1.506000		0604497857	2075	1.506	3124.95	R1410	A4MSM	20101018	20101116	0	29	2	2600	
27632783	104736	106588	20101119	W	201011 Basic Service		Basic Serv	0604499597	0	0	97.35	R1410	A4M4S	20101018	20101116	0	29	2	2600	
27632783	104736	106588	20101119	W	201011 Basic Service		Basic Serv	0604499607	0	0	97.35	R1410	A4M4S	20101018	20101116	0	29	2	2600	
27916922	104736	106588	20101221	W	201012 Basic Service		Basic Serv	0604497857	0	0	97.35	R1410	A4MSM	20101116	20101215	0	29	2	2600	
27916922	104736	106588	20101221	W	201012 Water Volume	4.00 @ .202000	Water Volu	0604497857	4	0.202	0.81	R1410	A4MSM	20101116	20101215	0	29	2	2600	
27916922	104736	106588	20101221	W	201012	61.00 @ 3.207000		0604497857	61	3.207	195.63	R1410	A4MSM	20101116	20101215	0	29	2	2600	
27916922	104736	106588	20101221	W	201012	435.00 @ 2.015000		0604497857	435	2.015	876.53	R1410	A4MSM	20101116	20101215	0	29	2	2600	
27916922	104736	106588	20101221	W	201012	2099.00 @ 1.506000		0604497857	2099	1.506	3161.09	R1410	A4MSM	20101116	20101215	0	29	2	2600	
27916922	104736	106588	20101221	W	201012 Basic Service		Basic Serv	0604499597	0	0	97.35	R1410	A4M4S	20101116	20101215	0	29	2	2600	
27916922	104736	106588	20101221	W	201012 Basic Service		Basic Serv	0604499607	0	0	97.35	R1410	A4M4S	20101116	20101215	0	29	2	2600	
28196484	104736	106588	20110120	W	201101 Basic Service		Basic Serv	0604497857	0	0	97.35	R1410	A4MSM	20101215	20110117	0	33	2	2600	
28196484	104736	106588	20110120	W	201101 Water Volume	4.00 @ .202000	Water Volu	0604497857	4	0.202	0.81	R1410	A4MSM	20101215	20110117	0	33	2	2600	
28196484	104736	106588	20110120	W	201101	61.00 @ 3.207000		0604497857	61	3.207	195.63	R1410	A4MSM	20101215	20110117	0	33	2	2600	
28196484	104736	106588	20110120	W	201101	435.00 @ 2.015000		0604497857	435	2.015	876.53	R1410	A4MSM	20101215	20110117	0	33	2	2600	
28196484	104736	106588	20110120	W	201101	2515.00 @ 1.506000		0604497857	2515	1.506	3787.59	R1410	A4MSM	20101215	20110117	0	33	2	2600	
28196484	104736	106588	20110120	W	201101 Basic Service		Basic Serv	0604499597	0	0	97.35	R1410	A4M4S	20101215	20110117	0	33	2	2600	
28196484	104736	106588	20110120	W	201101 Basic Service		Basic Serv	0604499607	0	0	97.35	R1410	A4M4S	20101215	20110117	0	33	2	2600	
28472039	104736	106588	20110221	W	201102 Basic Service		Basic Serv	0604497857	0	0	97.35	R1410	A4MSM	20110117	20110215	0	29	2	2600	
28472039	104736	106588	20110221	W	201102 Water Volume	4.00 @ .202000	Water Volu	0604497857	4	0.202	0.81	R1410	A4MSM	20110117	20110215	0	29	2	2600	
28472039	104736	106588	20110221	W	201102	61.00 @ 3.207000		0604497857	61	3.207	195.63	R1410	A4MSM	20110117	20110215	0	29	2	2600	
28472039	104736	106588	20110221	W	201102	435.00 @ 2.015000		0604497857	435	2.015	876.53	R1410	A4MSM	20110117	20110215	0	29	2	2600	
28472039	104736	106588	20110221	W	201102	2202.00 @ 1.506000		0604497857	2202	1.506	3316.21	R1410	A4MSM	20110117	20110215	0	29	2	2600	
28472039	104736	106588	20110221	W	201102 Basic Service		Basic Serv	0604499597	0	0	97.35	R1410	A4M4S	20110117	20110215	0	29	2	2600	
28472039	104736	106588	20110221	W	201102 Basic Service		Basic Serv	0604499607	0	0	97.35	R1410	A4M4S	20110117	20110215	0	29	2	2600	
28733427	104736	106588	20110321	W	201103 Basic Service		Basic Serv	0604497857	0	0	97.35	R1410	A4MSM	20110215	20110316	0	29	2	2600	
28733427	104736	106588	20110321	W	201103 Water Volume	4.00 @ .202000	Water Volu	0604497857	4	0.202	0.81	R1410	A4MSM	20110215	20110316	0	29	2	2600	
28733427	104736	106588	20110321	W	201103	61.00 @ 3.207000		0604497857	61	3.207	195.63	R1410	A4MSM	20110215	20110316	0	29	2	2600	
28733427	104736	106588	20110321	W	201103	435.00 @ 2.015000		0604497857	435	2.015	876.53	R1410	A4MSM	20110215	20110316	0	29	2	2600	
28733427	104736	106588	20110321	W	201103	2040.00 @ 1.506000		0604497857	2040	1.506	3072.24	R1410	A4MSM	20110215	20110316	0	29	2	2600	
28733427	104736	106588	20110321	W	201103 Basic Service		Basic Serv	0604499597	0	0	97.35	R1410	A4M4S	20110215	20110316	0	29	2	2600	
28733427	104736	106588	20110321	W	201103 Basic Service		Basic Serv	0604499607	0	0	97.35	R1410	A4M4S	20110215	20110316	0	29	2	2600	
29005710	104736	106588	20110419	W	201104 Basic Service		Basic Serv	0604254517	0	0	63.78	R1410	A4MSM	20110316	20110404	0.655172	19	2	2600	
29005710	104736	106588	20110419	W	201104 Water Volume	2.62 @ .202000	Water Volu	0604254517	2.62	0.202	0.53	R1410	A4MSM	20110316	20110404	0.655172	19	2	2600	
29005710	104736	106588	20110419	W	201104	39.97 @ 3.207000		0604254517	39.97	3.207	128.18	R1410	A4MSM	20110316	20110404	0.655172	19	2	2600	
29005710	104736	106588	20110419	W	201104	285.00 @ 2.015000		0604254517	285	2.015	574.28	R1410	A4MSM	20110316	20110404	0.655172	19	2	2600	
29005710	104736	106588	20110419	W	201104	1400.75 @ 1.506000		0604254517	1400.75	1.506	2109.53	R1410	A4MSM	20110316	20110404	0.655172	19	2	2600	
29005710	104736	106588	20110419	W	201104 Basic Service		Basic Serv	0604254517	0	0	38.69	R1410	A4MSM	20110405	20110414	0.344828	10	2	2600	
29005710	104736	106588	20110419	W	201104 Water Volume	1.38 @ .233000	Water Volu	0604254517	1.38	0.233	0.32	R1410	A4MSM	20110405	20110414	0.344828	10	2	2600	
29005710	104736	106588	20110419	W	201104	21.03 @ 3.696000		0604254517	21.03	3.696	77.73	R1410	A4MSM	20110405	20110414	0.344828	10	2	2600	
29005710	104736	106588	20110419	W	201104	150.00 @ 2.322000		0604254517	150	2.322	348.3	R1410	A4MSM	20110405	20110414	0.344828	10	2	2600	
29005710	104736	106588	20110419	W	201104	737.25 @ 1.736000		0604254517	737.25	1.736	1279.87	R1410	A4MSM	20110405	20110414	0.344828	10	2	2600	
29005710	104736	106588	20110419	W	201104 Basic Service		Basic Serv	0604529487	0	0	63.78	R1410	A4M4S	20110316	20110404	0.655172	19	2	2600	
29005710	104736	106588	20110419	W	201104 Basic Service		Basic Serv	0604529487	0	0	38.69	R1410	A4M4S	20110405	20110414	0.344828	10	2	2600	
29005710	104736	106588	20110419	W	201104 Basic Service		Basic Serv	0604254487	0	0	63.78	R1410	A4M4S	20110316	20110404	0.655172	19	2	2600	
29005710	104736	106588	20110419	W	201104 Basic Service		Basic Serv	0604254487	0	0	38.69	R1410	A4M4S	20110405	20110414	0.344828	10	2	2600	
29283322	104736	106588	20110519	W	201105 Basic Service		Basic Serv	0604254517	0	0	112.2	R1410	A4MSM	20110414	20110516	0	32	2	2600	
29283322	104736	106588	20110519	W	201105 Water Volume	4.00 @ .233000	Water Volu	0604254517	4	0.233	0.93	R1410	A4MSM	20110414	20110516	0	32	2	2600	
29283322	104736	106588	20110519	W	201105	61.00 @ 3.696000		0604254517	61	3.696	225.46	R1410	A4MSM	20110414	20110516	0	32	2	2600	
29283322	104736	106588	20110519	W	201105	435.00 @ 2.322000		0604254517	435	2.322	1010.07	R1410	A4MSM	20110414	20110516	0	32	2	2600	
29283322	104736	106588	20110519	W	201105	2293.00 @ 1.736000		0604254517	2293	1.736	3980.65	R1410	A4MSM	20110414	20110516	0	32	2	2600	
29283322	104736	106588	20110519	W	201105 Basic Service		Basic Serv	0604529487	0	0	112.2	R1410	A4M4S	20110414	20110516	0	32	2	2600	
29283322	104736	106588	20110519	W	201105 Basic Service		Basic Serv	0604254487	0	0	112.2	R1410	A4M4S	20110414	20110516	0	32	2	2600	
29556887	104736	106588	20110621	W	201106 Basic Service		Basic Serv	0604254517	0	0	112.2	R1410	A4MSM	20110516	20110616	0	31	2	2600	

29556887	104736	106588	20110621	W	201106 Water Volume	4.00 @	.233000	Water Volu	060425451T	4	0.233	0.93	R1410	A4MSM	20110516	20110616	0	31	2 2600
29556887	104736	106588	20110621	W	201106	61.00 @	3.696000		060425451T	61	3.696	225.46	R1410	A4MSM	20110516	20110616	0	31	2 2600
29556887	104736	106588	20110621	W	201106	435.00 @	2.322000		060425451T	435	2.322	1010.07	R1410	A4MSM	20110516	20110616	0	31	2 2600
29556887	104736	106588	20110621	W	201106	2292.00 @	1.736000		060425451T	2292	1.736	3978.91	R1410	A4MSM	20110516	20110616	0	31	2 2600
29556887	104736	106588	20110621	W	201106 Basic Service			Basic Serv	060452948T	0	0	112.2	R1410	A4M4S	20110516	20110616	0	31	2 2600
29556887	104736	106588	20110621	W	201106 Basic Service			Basic Serv	060425448T	0	0	112.2	R1410	A4M4S	20110516	20110616	0	31	2 2600
29838966	104736	106588	20110722	W	201107 Basic Service			Basic Serv	060425451T	0	0	112.2	R1410	A4MSM	20110616	20110719	0	33	2 2600
29838966	104736	106588	20110722	W	201107 Water Volume	4.00 @	.233000	Water Volu	060425451T	4	0.233	0.93	R1410	A4MSM	20110616	20110719	0	33	2 2600
29838966	104736	106588	20110722	W	201107	61.00 @	3.696000		060425451T	61	3.696	225.46	R1410	A4MSM	20110616	20110719	0	33	2 2600
29838966	104736	106588	20110722	W	201107	435.00 @	2.322000		060425451T	435	2.322	1010.07	R1410	A4MSM	20110616	20110719	0	33	2 2600
29838966	104736	106588	20110722	W	201107	2606.00 @	1.736000		060425451T	2606	1.736	4524.02	R1410	A4MSM	20110616	20110719	0	33	2 2600
29838966	104736	106588	20110722	W	201107 Basic Service			Basic Serv	060452948T	0	0	112.2	R1410	A4M4S	20110616	20110719	0	33	2 2600
29838966	104736	106588	20110722	W	201107 Basic Service			Basic Serv	060425448T	0	0	112.2	R1410	A4M4S	20110616	20110719	0	33	2 2600
30106606	104736	106588	20110822	W	201108 Basic Service			Basic Serv	060425451T	0	0	112.2	R1410	A4MSM	20110719	20110817	0	29	2 2600
30106606	104736	106588	20110822	W	201108 Water Volume	4.00 @	.233000	Water Volu	060425451T	4	0.233	0.93	R1410	A4MSM	20110719	20110817	0	29	2 2600
30106606	104736	106588	20110822	W	201108	61.00 @	3.696000		060425451T	61	3.696	225.46	R1410	A4MSM	20110719	20110817	0	29	2 2600
30106606	104736	106588	20110822	W	201108	435.00 @	2.322000		060425451T	435	2.322	1010.07	R1410	A4MSM	20110719	20110817	0	29	2 2600
30106606	104736	106588	20110822	W	201108	2329.00 @	1.736000		060425451T	2329	1.736	4043.14	R1410	A4MSM	20110719	20110817	0	29	2 2600
30106606	104736	106588	20110822	W	201108 Basic Service			Basic Serv	060452948T	0	0	112.2	R1410	A4M4S	20110719	20110817	0	29	2 2600
30106606	104736	106588	20110822	W	201108 Basic Service			Basic Serv	060425448T	0	0	112.2	R1410	A4M4S	20110719	20110817	0	29	2 2600
30403994	104736	106588	20110922	W	201109 Basic Service			Basic Serv	060425451T	0	0	112.2	R1410	A4MSM	20110817	20110919	0	33	2 2600
30403994	104736	106588	20110922	W	201109 Water Volume	4.00 @	.233000	Water Volu	060425451T	4	0.233	0.93	R1410	A4MSM	20110817	20110919	0	33	2 2600
30403994	104736	106588	20110922	W	201109	61.00 @	3.696000		060425451T	61	3.696	225.46	R1410	A4MSM	20110817	20110919	0	33	2 2600
30403994	104736	106588	20110922	W	201109	435.00 @	2.322000		060425451T	435	2.322	1010.07	R1410	A4MSM	20110817	20110919	0	33	2 2600
30403994	104736	106588	20110922	W	201109	2705.00 @	1.736000		060425451T	2705	1.736	4695.88	R1410	A4MSM	20110817	20110919	0	33	2 2600
30403994	104736	106588	20110922	W	201109 Basic Service			Basic Serv	060452948T	0	0	112.2	R1410	A4M4S	20110817	20110919	0	33	2 2600
30403994	104736	106588	20110922	W	201109 Basic Service			Basic Serv	060425448T	0	0	112.2	R1410	A4M4S	20110817	20110919	0	33	2 2600
30674605	104736	106588	20111021	W	201110 Basic Service			Basic Serv	060425451T	0	0	112.2	R1410	A4MSM	20110919	20111018	0	29	2 2600
30674605	104736	106588	20111021	W	201110 Water Volume	4.00 @	.233000	Water Volu	060425451T	4	0.233	0.93	R1410	A4MSM	20110919	20111018	0	29	2 2600
30674605	104736	106588	20111021	W	201110	61.00 @	3.696000		060425451T	61	3.696	225.46	R1410	A4MSM	20110919	20111018	0	29	2 2600
30674605	104736	106588	20111021	W	201110	435.00 @	2.322000		060425451T	435	2.322	1010.07	R1410	A4MSM	20110919	20111018	0	29	2 2600
30674605	104736	106588	20111021	W	201110	2149.00 @	1.736000		060425451T	2149	1.736	3730.66	R1410	A4MSM	20110919	20111018	0	29	2 2600
30674605	104736	106588	20111021	W	201110 Basic Service			Basic Serv	060452948T	0	0	112.2	R1410	A4M4S	20110919	20111018	0	29	2 2600
30674605	104736	106588	20111021	W	201110 Basic Service			Basic Serv	060425448T	0	0	112.2	R1410	A4M4S	20110919	20111018	0	29	2 2600
30960487	104736	106588	20111121	W	201111 Basic Service			Basic Serv	060425451T	0	0	112.2	R1410	A4MSM	20111018	20111116	0	29	2 2600
30960487	104736	106588	20111121	W	201111 Water Volume	4.00 @	.233000	Water Volu	060425451T	4	0.233	0.93	R1410	A4MSM	20111018	20111116	0	29	2 2600
30960487	104736	106588	20111121	W	201111	61.00 @	3.696000		060425451T	61	3.696	225.46	R1410	A4MSM	20111018	20111116	0	29	2 2600
30960487	104736	106588	20111121	W	201111	435.00 @	2.322000		060425451T	435	2.322	1010.07	R1410	A4MSM	20111018	20111116	0	29	2 2600
30960487	104736	106588	20111121	W	201111	2084.00 @	1.736000		060425451T	2084	1.736	3617.82	R1410	A4MSM	20111018	20111116	0	29	2 2600
30960487	104736	106588	20111121	W	201111 Basic Service			Basic Serv	060452948T	0	0	112.2	R1410	A4M4S	20111018	20111116	0	29	2 2600
30960487	104736	106588	20111121	W	201111 Basic Service			Basic Serv	060425448T	0	0	112.2	R1410	A4M4S	20111018	20111116	0	29	2 2600
31242635	104736	106588	20111220	W	201112 Basic Service			Basic Serv	060425451T	0	0	112.2	R1410	A4MSM	20111116	20111215	0	29	2 2600
31242635	104736	106588	20111220	W	201112 Water Volume	4.00 @	.233000	Water Volu	060425451T	4	0.233	0.93	R1410	A4MSM	20111116	20111215	0	29	2 2600
31242635	104736	106588	20111220	W	201112	61.00 @	3.696000		060425451T	61	3.696	225.46	R1410	A4MSM	20111116	20111215	0	29	2 2600
31242635	104736	106588	20111220	W	201112	435.00 @	2.322000		060425451T	435	2.322	1010.07	R1410	A4MSM	20111116	20111215	0	29	2 2600
31242635	104736	106588	20111220	W	201112	2111.00 @	1.736000		060425451T	2111	1.736	3664.7	R1410	A4MSM	20111116	20111215	0	29	2 2600
31242635	104736	106588	20111220	W	201112 Basic Service			Basic Serv	060452948T	0	0	112.2	R1410	A4M4S	20111116	20111215	0	29	2 2600
31242635	104736	106588	20111220	W	201112 Basic Service			Basic Serv	060425448T	0	0	112.2	R1410	A4M4S	20111116	20111215	0	29	2 2600

Region	Account Name
26CC	Hamilton Co Jail
26CC	Hamilton Co Jail
26CC	Hamilton Co Jail

26CC	Hamilton Co Jail
26CC	Hamilton Co Jail
26CC	Hamilton Co Jail

26CC	Hamilton Co Jail
26CC	Hamilton Co Jail
26CC	Hamilton Co Jail

26CC	Hamilton Co Jail
26CC	Hamilton Co Jail
26CC	Hamilton Co Jail

26CC	Hamilton Co Jail
26CC	Hamilton Co Jail
26CC	Hamilton Co Jail

26CC	Hamilton Co Jail
26CC	Hamilton Co Jail
26CC	Hamilton Co Jail

Bill ID	Account #	Customer #	Bill Date	Canc/Rebill	Utility	Adj Code	Revenue Month	Description	Description 1	Meter #	Usage	Rate	Rev Amnt	Rev Code	Rate Schedule	Begin Date	End Date	Pro Rate	Days	Meter Size	District
17895741	104645	106497	20080122		W		200801	Basic Service	#REF!	031967209T	0	0	174.89	R1410	A4M4S	20071217	20080117	0	31	3	2600
17895741	104645	106497	20080122		W		200801	Basic Service	#REF!	060378545T	0	0	93.27	R1410	A4MSM	20071217	20080117	0	31	2	2600
17895741	104645	106497	20080122		W		200801	Water Volume 4.00 @ .194000(	#REF!	060378545T	4	0.194	0.78	R1410	A4MSM	20071217	20080117	0	31	2	2600
17895741	104645	106497	20080122		W		200801	61.00 @ 3.073000(	#REF!	060378545T	61	3.073	187.45	R1410	A4MSM	20071217	20080117	0	31	2	2600
17895741	104645	106497	20080122		W		200801	435.00 @ 1.931000(	#REF!	060378545T	435	1.931	839.99	R1410	A4MSM	20071217	20080117	0	31	2	2600
17895741	104645	106497	20080122		W		200801	1216.00 @ 1.443000(	#REF!	060378545T	1216	1.443	1754.69	R1410	A4MSM	20071217	20080117	0	31	2	2600
18204052	104645	106497	20080220		W		200802	Basic Service	#REF!	031967209T	0	0	174.89	R1410	A4M4S	20080117	20080215	0	29	3	2600
18204052	104645	106497	20080220		W		200802	Basic Service	#REF!	060378545T	0	0	93.27	R1410	A4MSM	20080117	20080215	0	29	2	2600
18204052	104645	106497	20080220		W		200802	Water Volume 4.00 @ .194000(	#REF!	060378545T	4	0.194	0.78	R1410	A4MSM	20080117	20080215	0	29	2	2600
18204052	104645	106497	20080220		W		200802	61.00 @ 3.073000(	#REF!	060378545T	61	3.073	187.45	R1410	A4MSM	20080117	20080215	0	29	2	2600
18204052	104645	106497	20080220		W		200802	435.00 @ 1.931000(	#REF!	060378545T	435	1.931	839.99	R1410	A4MSM	20080117	20080215	0	29	2	2600
18204052	104645	106497	20080220		W		200802	1138.00 @ 1.443000(	#REF!	060378545T	1138	1.443	1642.13	R1410	A4MSM	20080117	20080215	0	29	2	2600
18527786	104645	106497	20080320		W		200803	Basic Service	#REF!	031967209T	0	0	174.89	R1410	A4M4S	20080215	20080317	0	31	3	2600
18527786	104645	106497	20080320		W		200803	Basic Service	#REF!	060378545T	0	0	93.27	R1410	A4MSM	20080215	20080317	0	31	2	2600
18527786	104645	106497	20080320		W		200803	Water Volume 4.00 @ .194000(	#REF!	060378545T	4	0.194	0.78	R1410	A4MSM	20080215	20080317	0	31	2	2600
18527786	104645	106497	20080320		W		200803	61.00 @ 3.073000(	#REF!	060378545T	61	3.073	187.45	R1410	A4MSM	20080215	20080317	0	31	2	2600
18527786	104645	106497	20080320		W		200803	435.00 @ 1.931000(	#REF!	060378545T	435	1.931	839.99	R1410	A4MSM	20080215	20080317	0	31	2	2600
18527786	104645	106497	20080320		W		200803	1222.00 @ 1.443000(	#REF!	060378545T	1222	1.443	1763.35	R1410	A4MSM	20080215	20080317	0	31	2	2600
18851980	104645	106497	20080422		W		200804	Basic Service	Basic Serv	031967209T	0	0	174.89	R1410	A4M4S	20080317	20080417	0	31	3	2600
18851980	104645	106497	20080422		W		200804	Basic Service	Basic Serv	060378545T	0	0	93.27	R1410	A4MSM	20080317	20080417	0	31	2	2600
18851980	104645	106497	20080422		W		200804	Water Volume 4.00 @ .194000(	Water Volu	060378545T	4	0.194	0.78	R1410	A4MSM	20080317	20080417	0	31	2	2600
18851980	104645	106497	20080422		W		200804	61.00 @ 3.073000(		060378545T	61	3.073	187.45	R1410	A4MSM	20080317	20080417	0	31	2	2600
18851980	104645	106497	20080422		W		200804	435.00 @ 1.931000(		060378545T	435	1.931	839.99	R1410	A4MSM	20080317	20080417	0	31	2	2600
18851980	104645	106497	20080422		W		200804	1242.00 @ 1.443000(		060378545T	1242	1.443	1792.21	R1410	A4MSM	20080317	20080417	0	31	2	2600
19156050	104645	106497	20080521		W		200805	Basic Service	Basic Serv	031967209T	0	0	174.89	R1410	A4M4S	20080417	20080516	0	29	3	2600
19156050	104645	106497	20080521		W		200805	Basic Service	Basic Serv	060378545T	0	0	93.27	R1410	A4MSM	20080417	20080516	0	29	2	2600
19156050	104645	106497	20080521		W		200805	Water Volume 4.00 @ .194000(	Water Volu	060378545T	4	0.194	0.78	R1410	A4MSM	20080417	20080516	0	29	2	2600
19156050	104645	106497	20080521		W		200805	61.00 @ 3.073000(		060378545T	61	3.073	187.45	R1410	A4MSM	20080417	20080516	0	29	2	2600
19156050	104645	106497	20080521		W		200805	435.00 @ 1.931000(		060378545T	435	1.931	839.99	R1410	A4MSM	20080417	20080516	0	29	2	2600
19156050	104645	106497	20080521		W		200805	1101.00 @ 1.443000(		060378545T	1101	1.443	1588.74	R1410	A4MSM	20080417	20080516	0	29	2	2600
19463838	104645	106497	20080623		W		200806	Basic Service	Basic Serv	031967209T	0	0	174.89	R1410	A4M4S	20080516	20080618	0	33	3	2600
19463838	104645	106497	20080623		W		200806	Basic Service	Basic Serv	060378545T	0	0	93.27	R1410	A4MSM	20080516	20080618	0	33	2	2600
19463838	104645	106497	20080623		W		200806	Water Volume 4.00 @ .194000(	Water Volu	060378545T	4	0.194	0.78	R1410	A4MSM	20080516	20080618	0	33	2	2600
19463838	104645	106497	20080623		W		200806	61.00 @ 3.073000(		060378545T	61	3.073	187.45	R1410	A4MSM	20080516	20080618	0	33	2	2600
19463838	104645	106497	20080623		W		200806	435.00 @ 1.931000(		060378545T	435	1.931	839.99	R1410	A4MSM	20080516	20080618	0	33	2	2600
19463838	104645	106497	20080623		W		200806	1455.00 @ 1.443000(		060378545T	1455	1.443	2099.57	R1410	A4MSM	20080516	20080618	0	33	2	2600
19786425	104645	106497	20080724		W		200807	Basic Service	Basic Serv	031967209T	0	0	174.89	R1410	A4M4S	20080618	20080721	0	33	3	2600
19786425	104645	106497	20080724		W		200807	Basic Service	Basic Serv	060378545T	0	0	93.27	R1410	A4MSM	20080618	20080721	0	33	2	2600
19786425	104645	106497	20080724		W		200807	Water Volume 4.00 @ .194000(	Water Volu	060378545T	4	0.194	0.78	R1410	A4MSM	20080618	20080721	0	33	2	2600
19786425	104645	106497	20080724		W		200807	61.00 @ 3.073000(		060378545T	61	3.073	187.45	R1410	A4MSM	20080618	20080721	0	33	2	2600
19786425	104645	106497	20080724		W		200807	435.00 @ 1.931000(		060378545T	435	1.931	839.99	R1410	A4MSM	20080618	20080721	0	33	2	2600
19786425	104645	106497	20080724		W		200807	1541.00 @ 1.443000(		060378545T	1541	1.443	2223.66	R1410	A4MSM	20080618	20080721	0	33	2	2600
20087719	104645	106497	20080822		W		200808	Basic Service	Basic Serv	031967209T	0	0	174.89	R1410	A4M4S	20080721	20080819	0	29	3	2600
20087719	104645	106497	20080822		W		200808	Basic Service	Basic Serv	060378545T	0	0	93.27	R1410	A4MSM	20080721	20080819	0	29	2	2600
20087719	104645	106497	20080822		W		200808	Water Volume 4.00 @ .194000(	Water Volu	060378545T	4	0.194	0.78	R1410	A4MSM	20080721	20080819	0	29	2	2600
20087719	104645	106497	20080822		W		200808	61.00 @ 3.073000(		060378545T	61	3.073	187.45	R1410	A4MSM	20080721	20080819	0	29	2	2600
20087719	104645	106497	20080822		W		200808	435.00 @ 1.931000(		060378545T	435	1.931	839.99	R1410	A4MSM	20080721	20080819	0	29	2	2600
20087719	104645	106497	20080822		W		200808	1301.00 @ 1.443000(		060378545T	1301	1.443	1877.34	R1410	A4MSM	20080721	20080819	0	29	2	2600
20424562	104645	106497	20080924		W		200809	Basic Service	Basic Serv	031967209T	0	0	174.89	R1410	A4M4S	20080819	20080919	0	31	3	2600
20424562	104645	106497	20080924		W		200809	Basic Service	Basic Serv	060378545T	0	0	93.27	R1410	A4MSM	20080819	20080919	0	31	2	2600
20424562	104645	106497	20080924		W		200809	Water Volume 4.00 @ .194000(	Water Volu	060378545T	4	0.194	0.78	R1410	A4MSM	20080819	20080919	0	31	2	2600
20424562	104645	106497	20080924		W		200809	61.00 @ 3.073000(		060378545T	61	3.073	187.45	R1410	A4MSM	20080819	20080919	0	31	2	2600
20424562	104645	106497	20080924		W		200809	435.00 @ 1.931000(		060378545T	435	1.931	839.99	R1410	A4MSM	20080819	20080919	0	31	2	2600
20424562	104645	106497	20080924		W		200809	1401.00 @ 1.443000(		060378545T	1401	1.443	2021.64	R1410	A4MSM	20080819	20080919	0	31	2	2600
20726455	104645	106497	20081023		W		200810	Basic Service	Basic Serv	031967209T	0	0	62.06	R1410	A4M4S	20080919	20080930	0.354839	11	3	2600
20726455	104645	106497	20081023		W		200810	Basic Service	Basic Serv	031967209T	0	0	117.76	R1410	A4M4S	20081001	20081020	0.645161	20	3	2600
20726455	104645	106497	20081023		W		200810	Basic Service	Basic Serv	060378545T	0	0	33.1	R1410	A4MSM	20080919	20080930	0.354839	11	2	2600
20726455	104645	106497	20081023		W		200810	Water Volume 1.42 @ .194000(	Water Volu	060378545T	1.42	0.194	0.28	R1410	A4MSM	20080919	20080930	0.354839	11	2	2600

20726455	104645	106497	20081023	W	200810	21.65 @ 3.073000		060378545T	21.65	3.073	66.53	R1410	A4MSM	20080919	20080930	0.354839	11	2	2600
20726455	104645	106497	20081023	W	200810	154.35 @ 1.931000		060378545T	154.35	1.931	298.05	R1410	A4MSM	20080919	20080930	0.354839	11	2	2600
20726455	104645	106497	20081023	W	200810	542.19 @ 1.443000		060378545T	542.19	1.443	782.38	R1410	A4MSM	20080919	20080930	0.354839	11	2	2600
20726455	104645	106497	20081023	W	200810 Basic Service		Basic Serv	060378545T	0	0	62.81	R1410	A4MSM	20081001	20081020	0.645161	20	2	2600
20726455	104645	106497	20081023	W	200810 Water Volume	2.58 @ .202000	Water Volu	060378545T	2.58	0.202	0.52	R1410	A4MSM	20081001	20081020	0.645161	20	2	2600
20726455	104645	106497	20081023	W	200810	39.35 @ 3.207000		060378545T	39.35	3.207	126.2	R1410	A4MSM	20081001	20081020	0.645161	20	2	2600
20726455	104645	106497	20081023	W	200810	280.65 @ 2.015000		060378545T	280.65	2.015	565.51	R1410	A4MSM	20081001	20081020	0.645161	20	2	2600
20726455	104645	106497	20081023	W	200810	985.81 @ 1.506000		060378545T	985.81	1.506	1484.63	R1410	A4MSM	20081001	20081020	0.645161	20	2	2600
21039042	104645	106497	20081121	W	200811 Basic Service		Basic Serv	031967209T	0	0	182.53	R1410	A4M4S	20081020	20081118	0	29	3	2600
21039042	104645	106497	20081121	W	200811 Basic Service		Basic Serv	060378545T	0	0	97.35	R1410	A4MSM	20081020	20081118	0	29	2	2600
21039042	104645	106497	20081121	W	200811 Water Volume	4.00 @ .202000	Water Volu	060378545T	4	0.202	0.81	R1410	A4MSM	20081020	20081118	0	29	2	2600
21039042	104645	106497	20081121	W	200811	61.00 @ 3.207000		060378545T	61	3.207	195.63	R1410	A4MSM	20081020	20081118	0	29	2	2600
21039042	104645	106497	20081121	W	200811	435.00 @ 2.015000		060378545T	435	2.015	876.53	R1410	A4MSM	20081020	20081118	0	29	2	2600
21039042	104645	106497	20081121	W	200811	1423.00 @ 1.506000		060378545T	1423	1.506	2143.04	R1410	A4MSM	20081020	20081118	0	29	2	2600
21260109	104645	106497	20081222	W	200812 Basic Service		Basic Serv	031967209T	0	0	182.53	R1410	A4M4S	20081118	20081217	0	29	3	2600
21260109	104645	106497	20081222	W	200812 Basic Service		Basic Serv	060378545T	0	0	97.35	R1410	A4MSM	20081118	20081217	0	29	2	2600
21260109	104645	106497	20081222	W	200812 Water Volume	4.00 @ .202000	Water Volu	060378545T	4	0.202	0.81	R1410	A4MSM	20081118	20081217	0	29	2	2600
21260109	104645	106497	20081222	W	200812	61.00 @ 3.207000		060378545T	61	3.207	195.63	R1410	A4MSM	20081118	20081217	0	29	2	2600
21260109	104645	106497	20081222	W	200812	435.00 @ 2.015000		060378545T	435	2.015	876.53	R1410	A4MSM	20081118	20081217	0	29	2	2600
21260109	104645	106497	20081222	W	200812	1496.00 @ 1.506000		060378545T	1496	1.506	2252.98	R1410	A4MSM	20081118	20081217	0	29	2	2600
21533147	104645	106497	20090122	W	200901 Basic Service		Basic Serv	031967209T	0	0	182.53	R1410	A4M4S	20081217	20090119	0	33	3	2600
21533147	104645	106497	20090122	W	200901 Basic Service		Basic Serv	060378545T	0	0	97.35	R1410	A4MSM	20081217	20090119	0	33	2	2600
21533147	104645	106497	20090122	W	200901 Water Volume	4.00 @ .202000	Water Volu	060378545T	4	0.202	0.81	R1410	A4MSM	20081217	20090119	0	33	2	2600
21533147	104645	106497	20090122	W	200901	61.00 @ 3.207000		060378545T	61	3.207	195.63	R1410	A4MSM	20081217	20090119	0	33	2	2600
21533147	104645	106497	20090122	W	200901	435.00 @ 2.015000		060378545T	435	2.015	876.53	R1410	A4MSM	20081217	20090119	0	33	2	2600
21533147	104645	106497	20090122	W	200901	1392.00 @ 1.506000		060378545T	1392	1.506	2096.35	R1410	A4MSM	20081217	20090119	0	33	2	2600
21814065	104645	106497	20090223	W	200902 Basic Service		Basic Serv	031967209T	0	0	182.53	R1410	A4M4S	20090119	20090219	0	31	3	2600
21814065	104645	106497	20090223	W	200902 Basic Service		Basic Serv	060378545T	0	0	97.35	R1410	A4MSM	20090119	20090219	0	31	2	2600
21814065	104645	106497	20090223	W	200902 Water Volume	4.00 @ .202000	Water Volu	060378545T	4	0.202	0.81	R1410	A4MSM	20090119	20090219	0	31	2	2600
21814065	104645	106497	20090223	W	200902	61.00 @ 3.207000		060378545T	61	3.207	195.63	R1410	A4MSM	20090119	20090219	0	31	2	2600
21814065	104645	106497	20090223	W	200902	435.00 @ 2.015000		060378545T	435	2.015	876.53	R1410	A4MSM	20090119	20090219	0	31	2	2600
21814065	104645	106497	20090223	W	200902	2152.00 @ 1.506000		060378545T	2152	1.506	3240.91	R1410	A4MSM	20090119	20090219	0	31	2	2600
22085360	104645	106497	20090324	W	200903 Basic Service		Basic Serv	031967209T	0	0	182.53	R1410	A4M4S	20090219	20090319	0	28	3	2600
22085360	104645	106497	20090324	W	200903 Basic Service		Basic Serv	060378545T	0	0	97.35	R1410	A4MSM	20090219	20090319	0	28	2	2600
22085360	104645	106497	20090324	W	200903 Water Volume	4.00 @ .202000	Water Volu	060378545T	4	0.202	0.81	R1410	A4MSM	20090219	20090319	0	28	2	2600
22085360	104645	106497	20090324	W	200903	61.00 @ 3.207000		060378545T	61	3.207	195.63	R1410	A4MSM	20090219	20090319	0	28	2	2600
22085360	104645	106497	20090324	W	200903	435.00 @ 2.015000		060378545T	435	2.015	876.53	R1410	A4MSM	20090219	20090319	0	28	2	2600
22085360	104645	106497	20090324	W	200903	1297.00 @ 1.506000		060378545T	1297	1.506	1953.28	R1410	A4MSM	20090219	20090319	0	28	2	2600
22371507	104645	106497	20090424	W	200904 Basic Service		Basic Serv	031967209T	0	0	182.53	R1410	A4M4S	20090319	20090421	0	33	3	2600
22371507	104645	106497	20090424	W	200904 Basic Service		Basic Serv	060378545T	0	0	97.35	R1410	A4MSM	20090319	20090421	0	33	2	2600
22371507	104645	106497	20090424	W	200904 Water Volume	4.00 @ .202000	Water Volu	060378545T	4	0.202	0.81	R1410	A4MSM	20090319	20090421	0	33	2	2600
22371507	104645	106497	20090424	W	200904	61.00 @ 3.207000		060378545T	61	3.207	195.63	R1410	A4MSM	20090319	20090421	0	33	2	2600
22371507	104645	106497	20090424	W	200904	435.00 @ 2.015000		060378545T	435	2.015	876.53	R1410	A4MSM	20090319	20090421	0	33	2	2600
22371507	104645	106497	20090424	W	200904	1601.00 @ 1.506000		060378545T	1601	1.506	2411.11	R1410	A4MSM	20090319	20090421	0	33	2	2600
22632318	104645	106497	20090526	W	200905 Basic Service		Basic Serv	031967209T	0	0	182.53	R1410	A4M4S	20090421	20090520	0	29	3	2600
22632318	104645	106497	20090526	W	200905 Basic Service		Basic Serv	060378545T	0	0	97.35	R1410	A4MSM	20090421	20090520	0	29	2	2600
22632318	104645	106497	20090526	W	200905 Water Volume	4.00 @ .202000	Water Volu	060378545T	4	0.202	0.81	R1410	A4MSM	20090421	20090520	0	29	2	2600
22632318	104645	106497	20090526	W	200905	61.00 @ 3.207000		060378545T	61	3.207	195.63	R1410	A4MSM	20090421	20090520	0	29	2	2600
22632318	104645	106497	20090526	W	200905	435.00 @ 2.015000		060378545T	435	2.015	876.53	R1410	A4MSM	20090421	20090520	0	29	2	2600
22632318	104645	106497	20090526	W	200905	1435.00 @ 1.506000		060378545T	1435	1.506	2161.11	R1410	A4MSM	20090421	20090520	0	29	2	2600
22893862	104645	106497	20090624	W	200906 Basic Service		Basic Serv	031967209T	0	0	182.53	R1410	A4M4S	20090520	20090619	0	30	3	2600
22893862	104645	106497	20090624	W	200906 Basic Service		Basic Serv	060378545T	0	0	97.35	R1410	A4MSM	20090520	20090619	0	30	2	2600
22893862	104645	106497	20090624	W	200906 Water Volume	4.00 @ .202000	Water Volu	060378545T	4	0.202	0.81	R1410	A4MSM	20090520	20090619	0	30	2	2600
22893862	104645	106497	20090624	W	200906	61.00 @ 3.207000		060378545T	61	3.207	195.63	R1410	A4MSM	20090520	20090619	0	30	2	2600
22893862	104645	106497	20090624	W	200906	435.00 @ 2.015000		060378545T	435	2.015	876.53	R1410	A4MSM	20090520	20090619	0	30	2	2600
22893862	104645	106497	20090624	W	200906	1605.00 @ 1.506000		060378545T	1605	1.506	2417.13	R1410	A4MSM	20090520	20090619	0	30	2	2600
23169902	104645	106497	20090724	W	200907 Basic Service		Basic Serv	031967209T	0	0	182.53	R1410	A4M4S	20090619	20090721	0	32	3	2600
23169902	104645	106497	20090724	W	200907 Basic Service		Basic Serv	060378545T	0	0	97.35	R1410	A4MSM	20090619	20090721	0	32	2	2600
23169902	104645	106497	20090724	W	200907 Water Volume	4.00 @ .202000	Water Volu	060378545T	4	0.202	0.81	R1410	A4MSM	20090619	20090721	0	32	2	2600
23169902	104645	106497	20090724	W	200907	61.00 @ 3.207000		060378545T	61	3.207	195.63	R1410	A4MSM	20090619	20090721	0	32	2	2600

23169902	104645	106497	20090724	W	200907	435.00 @ 2.015000		060378545T	435	2.015	876.53	R1410	A4MSM	20090619	20090721	0	32	2	2600
23169902	104645	106497	20090724	W	200907	1749.00 @ 1.506000		060378545T	1749	1.506	2633.99	R1410	A4MSM	20090619	20090721	0	32	2	2600
23435397	104645	106497	20090824	W	200908 Basic Service		Basic Serv	031967209T	0	0	182.53	R1410	A4M4S	20090721	20090819	0	29	3	2600
23435397	104645	106497	20090824	W	200908 Basic Service		Basic Serv	060408533T	0	0	97.35	R1410	A4MSM	20090721	20090819	0	29	2	2600
23435397	104645	106497	20090824	W	200908 Water Volume	4.00 @ .202000	Water Volu	060408533T	4	0.202	0.81	R1410	A4MSM	20090721	20090819	0	29	2	2600
23435397	104645	106497	20090824	W	200908	61.00 @ 3.207000		060408533T	61	3.207	195.63	R1410	A4MSM	20090721	20090819	0	29	2	2600
23435397	104645	106497	20090824	W	200908	435.00 @ 2.015000		060408533T	435	2.015	876.53	R1410	A4MSM	20090721	20090819	0	29	2	2600
23435397	104645	106497	20090824	W	200908	1574.00 @ 1.506000		060408533T	1574	1.506	2370.44	R1410	A4MSM	20090721	20090819	0	29	2	2600
23713138	104645	106497	20090923	W	200909 Basic Service		Basic Serv	031967209T	0	0	182.53	R1410	A4M4S	20090819	20090918	0	30	3	2600
23713138	104645	106497	20090923	W	200909 Basic Service		Basic Serv	060408533T	0	0	97.35	R1410	A4MSM	20090819	20090918	0	30	2	2600
23713138	104645	106497	20090923	W	200909 Water Volume	4.00 @ .202000	Water Volu	060408533T	4	0.202	0.81	R1410	A4MSM	20090819	20090918	0	30	2	2600
23713138	104645	106497	20090923	W	200909	61.00 @ 3.207000		060408533T	61	3.207	195.63	R1410	A4MSM	20090819	20090918	0	30	2	2600
23713138	104645	106497	20090923	W	200909	435.00 @ 2.015000		060408533T	435	2.015	876.53	R1410	A4MSM	20090819	20090918	0	30	2	2600
23713138	104645	106497	20090923	W	200909	1673.00 @ 1.506000		060408533T	1673	1.506	2519.54	R1410	A4MSM	20090819	20090918	0	30	2	2600
23991806	104645	106497	20091022	W	200910 Basic Service		Basic Serv	031967209T	0	0	182.53	R1410	A4M4S	20090918	20091019	0	31	3	2600
23991806	104645	106497	20091022	W	200910 Basic Service		Basic Serv	060408533T	0	0	97.35	R1410	A4MSM	20090918	20091019	0	31	2	2600
23991806	104645	106497	20091022	W	200910 Water Volume	4.00 @ .202000	Water Volu	060408533T	4	0.202	0.81	R1410	A4MSM	20090918	20091019	0	31	2	2600
23991806	104645	106497	20091022	W	200910	61.00 @ 3.207000		060408533T	61	3.207	195.63	R1410	A4MSM	20090918	20091019	0	31	2	2600
23991806	104645	106497	20091022	W	200910	435.00 @ 2.015000		060408533T	435	2.015	876.53	R1410	A4MSM	20090918	20091019	0	31	2	2600
23991806	104645	106497	20091022	W	200910	1863.00 @ 1.506000		060408533T	1863	1.506	2805.68	R1410	A4MSM	20090918	20091019	0	31	2	2600
24266416	104645	106497	20091123	W	200911 Basic Service		Basic Serv	031967209T	0	0	182.53	R1410	A4M4S	20091019	20091118	0	30	3	2600
24266416	104645	106497	20091123	W	200911 Basic Service		Basic Serv	060408533T	0	0	97.35	R1410	A4MSM	20091019	20091118	0	30	2	2600
24266416	104645	106497	20091123	W	200911 Water Volume	4.00 @ .202000	Water Volu	060408533T	4	0.202	0.81	R1410	A4MSM	20091019	20091118	0	30	2	2600
24266416	104645	106497	20091123	W	200911	61.00 @ 3.207000		060408533T	61	3.207	195.63	R1410	A4MSM	20091019	20091118	0	30	2	2600
24266416	104645	106497	20091123	W	200911	435.00 @ 2.015000		060408533T	435	2.015	876.53	R1410	A4MSM	20091019	20091118	0	30	2	2600
24266416	104645	106497	20091123	W	200911	1633.00 @ 1.506000		060408533T	1633	1.506	2459.3	R1410	A4MSM	20091019	20091118	0	30	2	2600
24530270	104645	106497	20091222	W	200912 Basic Service		Basic Serv	031967209T	0	0	182.53	R1410	A4M4S	20091118	20091217	0	29	3	2600
24530270	104645	106497	20091222	W	200912 Basic Service		Basic Serv	060408533T	0	0	97.35	R1410	A4MSM	20091118	20091217	0	29	2	2600
24530270	104645	106497	20091222	W	200912 Water Volume	4.00 @ .202000	Water Volu	060408533T	4	0.202	0.81	R1410	A4MSM	20091118	20091217	0	29	2	2600
24530270	104645	106497	20091222	W	200912	61.00 @ 3.207000		060408533T	61	3.207	195.63	R1410	A4MSM	20091118	20091217	0	29	2	2600
24530270	104645	106497	20091222	W	200912	435.00 @ 2.015000		060408533T	435	2.015	876.53	R1410	A4MSM	20091118	20091217	0	29	2	2600
24530270	104645	106497	20091222	W	200912	1597.00 @ 1.506000		060408533T	1597	1.506	2405.08	R1410	A4MSM	20091118	20091217	0	29	2	2600
24809398	104645	106497	20100122	W	201001 Basic Service		Basic Serv	031967209T	0	0	182.53	R1410	A4M4S	20091217	20100119	0	33	3	2600
24809398	104645	106497	20100122	W	201001 Basic Service		Basic Serv	060408533T	0	0	97.35	R1410	A4MSM	20091217	20100119	0	33	2	2600
24809398	104645	106497	20100122	W	201001 Water Volume	4.00 @ .202000	Water Volu	060408533T	4	0.202	0.81	R1410	A4MSM	20091217	20100119	0	33	2	2600
24809398	104645	106497	20100122	W	201001	61.00 @ 3.207000		060408533T	61	3.207	195.63	R1410	A4MSM	20091217	20100119	0	33	2	2600
24809398	104645	106497	20100122	W	201001	435.00 @ 2.015000		060408533T	435	2.015	876.53	R1410	A4MSM	20091217	20100119	0	33	2	2600
24809398	104645	106497	20100122	W	201001	1994.00 @ 1.506000		060408533T	1994	1.506	3002.96	R1410	A4MSM	20091217	20100119	0	33	2	2600
25081381	104645	106497	20100222	W	201002 Basic Service		Basic Serv	031967209T	0	0	182.53	R1410	A4M4S	20100119	20100217	0	29	3	2600
25081381	104645	106497	20100222	W	201002 Basic Service		Basic Serv	060408533T	0	0	97.35	R1410	A4MSM	20100119	20100217	0	29	2	2600
25081381	104645	106497	20100222	W	201002 Water Volume	4.00 @ .202000	Water Volu	060408533T	4	0.202	0.81	R1410	A4MSM	20100119	20100217	0	29	2	2600
25081381	104645	106497	20100222	W	201002	61.00 @ 3.207000		060408533T	61	3.207	195.63	R1410	A4MSM	20100119	20100217	0	29	2	2600
25081381	104645	106497	20100222	W	201002	435.00 @ 2.015000		060408533T	435	2.015	876.53	R1410	A4MSM	20100119	20100217	0	29	2	2600
25081381	104645	106497	20100222	W	201002	1626.00 @ 1.506000		060408533T	1626	1.506	2448.76	R1410	A4MSM	20100119	20100217	0	29	2	2600
25351974	104645	106497	20100323	W	201003 Basic Service		Basic Serv	031967209T	0	0	182.53	R1410	A4M4S	20100217	20100318	0	29	3	2600
25351974	104645	106497	20100323	W	201003 Basic Service		Basic Serv	060408533T	0	0	97.35	R1410	A4MSM	20100217	20100318	0	29	2	2600
25351974	104645	106497	20100323	W	201003 Water Volume	4.00 @ .202000	Water Volu	060408533T	4	0.202	0.81	R1410	A4MSM	20100217	20100318	0	29	2	2600
25351974	104645	106497	20100323	W	201003	61.00 @ 3.207000		060408533T	61	3.207	195.63	R1410	A4MSM	20100217	20100318	0	29	2	2600
25351974	104645	106497	20100323	W	201003	435.00 @ 2.015000		060408533T	435	2.015	876.53	R1410	A4MSM	20100217	20100318	0	29	2	2600
25351974	104645	106497	20100323	W	201003	1712.00 @ 1.506000		060408533T	1712	1.506	2578.27	R1410	A4MSM	20100217	20100318	0	29	2	2600
25627947	104645	106497	20100423	W	201004 Basic Service		Basic Serv	031967209T	0	0	182.53	R1410	A4M4S	20100318	20100420	0	33	3	2600
25627947	104645	106497	20100423	W	201004 Basic Service		Basic Serv	060408533T	0	0	97.35	R1410	A4MSM	20100318	20100420	0	33	2	2600
25627947	104645	106497	20100423	W	201004 Water Volume	4.00 @ .202000	Water Volu	060408533T	4	0.202	0.81	R1410	A4MSM	20100318	20100420	0	33	2	2600
25627947	104645	106497	20100423	W	201004	61.00 @ 3.207000		060408533T	61	3.207	195.63	R1410	A4MSM	20100318	20100420	0	33	2	2600
25627947	104645	106497	20100423	W	201004	435.00 @ 2.015000		060408533T	435	2.015	876.53	R1410	A4MSM	20100318	20100420	0	33	2	2600
25627947	104645	106497	20100423	W	201004	1986.00 @ 1.506000		060408533T	1986	1.506	2990.92	R1410	A4MSM	20100318	20100420	0	33	2	2600
25882341	104645	106497	20100524	W	201005 Basic Service		Basic Serv	031967209T	0	0	182.53	R1410	A4M4S	20100420	20100519	0	29	3	2600
25882341	104645	106497	20100524	W	201005 Basic Service		Basic Serv	060408533T	0	0	97.35	R1410	A4MSM	20100420	20100519	0	29	2	2600
25882341	104645	106497	20100524	W	201005 Water Volume	4.00 @ .202000	Water Volu	060408533T	4	0.202	0.81	R1410	A4MSM	20100420	20100519	0	29	2	2600

25882341	104645	106497	20100524	W	201005	61.00 @ 3.207000			060408533T	61	3.207	195.63	R1410	A4MSM	20100420	20100519	0	29	2	2600
25882341	104645	106497	20100524	W	201005	435.00 @ 2.015000			060408533T	435	2.015	876.53	R1410	A4MSM	20100420	20100519	0	29	2	2600
25882341	104645	106497	20100524	W	201005	1665.00 @ 1.506000			060408533T	1665	1.506	2507.49	R1410	A4MSM	20100420	20100519	0	29	2	2600
26153687	104645	106497	20100623	W	201006 Basic Service			Basic Serv	031967209T	0	0	182.53	R1410	A4M4S	20100519	20100618	0	30	3	2600
26153687	104645	106497	20100623	W	201006 Basic Service			Basic Serv	060408533T	0	0	97.35	R1410	A4MSM	20100519	20100618	0	30	2	2600
26153687	104645	106497	20100623	W	201006 Water Volume	4.00 @ .202000		Water Volu	060408533T	4	0.202	0.81	R1410	A4MSM	20100519	20100618	0	30	2	2600
26153687	104645	106497	20100623	W	201006	61.00 @ 3.207000			060408533T	61	3.207	195.63	R1410	A4MSM	20100519	20100618	0	30	2	2600
26153687	104645	106497	20100623	W	201006	435.00 @ 2.015000			060408533T	435	2.015	876.53	R1410	A4MSM	20100519	20100618	0	30	2	2600
26153687	104645	106497	20100623	W	201006	1868.00 @ 1.506000			060408533T	1868	1.506	2813.21	R1410	A4MSM	20100519	20100618	0	30	2	2600
26426748	104645	106497	20100723	W	201007 Basic Service			Basic Serv	031967209T	0	0	182.53	R1410	A4M4S	20100618	20100720	0	32	3	2600
26426748	104645	106497	20100723	W	201007 Basic Service			Basic Serv	060408533T	0	0	97.35	R1410	A4MSM	20100618	20100720	0	32	2	2600
26426748	104645	106497	20100723	W	201007 Water Volume	4.00 @ .202000		Water Volu	060408533T	4	0.202	0.81	R1410	A4MSM	20100618	20100720	0	32	2	2600
26426748	104645	106497	20100723	W	201007	61.00 @ 3.207000			060408533T	61	3.207	195.63	R1410	A4MSM	20100618	20100720	0	32	2	2600
26426748	104645	106497	20100723	W	201007	435.00 @ 2.015000			060408533T	435	2.015	876.53	R1410	A4MSM	20100618	20100720	0	32	2	2600
26426748	104645	106497	20100723	W	201007	2296.00 @ 1.506000			060408533T	2296	1.506	3457.78	R1410	A4MSM	20100618	20100720	0	32	2	2600
26695790	104645	106497	20100823	W	201008 Basic Service			Basic Serv	031967209T	0	0	182.53	R1410	A4M4S	20100720	20100818	0	29	3	2600
26695790	104645	106497	20100823	W	201008 Basic Service			Basic Serv	060408533T	0	0	97.35	R1410	A4MSM	20100720	20100818	0	29	2	2600
26695790	104645	106497	20100823	W	201008 Water Volume	4.00 @ .202000		Water Volu	060408533T	4	0.202	0.81	R1410	A4MSM	20100720	20100818	0	29	2	2600
26695790	104645	106497	20100823	W	201008	61.00 @ 3.207000			060408533T	61	3.207	195.63	R1410	A4MSM	20100720	20100818	0	29	2	2600
26695790	104645	106497	20100823	W	201008	435.00 @ 2.015000			060408533T	435	2.015	876.53	R1410	A4MSM	20100720	20100818	0	29	2	2600
26695790	104645	106497	20100823	W	201008	1996.00 @ 1.506000			060408533T	1996	1.506	3005.98	R1410	A4MSM	20100720	20100818	0	29	2	2600
26983907	104645	106497	20100923	W	201009 Basic Service			Basic Serv	031967209T	0	0	182.53	R1410	A4M4S	20100818	20100920	0	33	3	2600
26983907	104645	106497	20100923	W	201009 Basic Service			Basic Serv	060408533T	0	0	97.35	R1410	A4MSM	20100818	20100920	0	33	2	2600
26983907	104645	106497	20100923	W	201009 Water Volume	4.00 @ .202000		Water Volu	060408533T	4	0.202	0.81	R1410	A4MSM	20100818	20100920	0	33	2	2600
26983907	104645	106497	20100923	W	201009	61.00 @ 3.207000			060408533T	61	3.207	195.63	R1410	A4MSM	20100818	20100920	0	33	2	2600
26983907	104645	106497	20100923	W	201009	435.00 @ 2.015000			060408533T	435	2.015	876.53	R1410	A4MSM	20100818	20100920	0	33	2	2600
26983907	104645	106497	20100923	W	201009	2344.00 @ 1.506000			060408533T	2344	1.506	3530.06	R1410	A4MSM	20100818	20100920	0	33	2	2600
27244715	104645	106497	20101022	W	201010 Basic Service			Basic Serv	031967209T	0	0	182.53	R1410	A4M4S	20100920	20101019	0	29	3	2600
27244715	104645	106497	20101022	W	201010 Basic Service			Basic Serv	060408533T	0	0	97.35	R1410	A4MSM	20100920	20101019	0	29	2	2600
27244715	104645	106497	20101022	W	201010 Water Volume	4.00 @ .202000		Water Volu	060408533T	4	0.202	0.81	R1410	A4MSM	20100920	20101019	0	29	2	2600
27244715	104645	106497	20101022	W	201010	61.00 @ 3.207000			060408533T	61	3.207	195.63	R1410	A4MSM	20100920	20101019	0	29	2	2600
27244715	104645	106497	20101022	W	201010	435.00 @ 2.015000			060408533T	435	2.015	876.53	R1410	A4MSM	20100920	20101019	0	29	2	2600
27244715	104645	106497	20101022	W	201010	1987.00 @ 1.506000			060408533T	1987	1.506	2992.42	R1410	A4MSM	20100920	20101019	0	29	2	2600
27641754	104645	106497	20101122	W	201011 Basic Service			Basic Serv	060408533T	0	0	97.35	R1410	A4MSM	20101019	20101117	0	29	2	2600
27641754	104645	106497	20101122	W	201011 Water Volume	4.00 @ .202000		Water Volu	060408533T	4	0.202	0.81	R1410	A4MSM	20101019	20101117	0	29	2	2600
27641754	104645	106497	20101122	W	201011	61.00 @ 3.207000			060408533T	61	3.207	195.63	R1410	A4MSM	20101019	20101117	0	29	2	2600
27641754	104645	106497	20101122	W	201011	435.00 @ 2.015000			060408533T	435	2.015	876.53	R1410	A4MSM	20101019	20101117	0	29	2	2600
27641754	104645	106497	20101122	W	201011	2233.00 @ 1.506000			060408533T	2233	1.506	3362.9	R1410	A4MSM	20101019	20101117	0	29	2	2600
27641754	104645	106497	20101122	W	201011 Basic Service			Basic Serv	031967209T	0	0	182.53	R1410	A4M4S	20101019	20101117	0	29	3	2600
27916905	104645	106497	20101221	W	201012 Basic Service			Basic Serv	060408533T	0	0	97.35	R1410	A4MSM	20101117	20101216	0	29	2	2600
27916905	104645	106497	20101221	W	201012 Water Volume	4.00 @ .202000		Water Volu	060408533T	4	0.202	0.81	R1410	A4MSM	20101117	20101216	0	29	2	2600
27916905	104645	106497	20101221	W	201012	61.00 @ 3.207000			060408533T	61	3.207	195.63	R1410	A4MSM	20101117	20101216	0	29	2	2600
27916905	104645	106497	20101221	W	201012	435.00 @ 2.015000			060408533T	435	2.015	876.53	R1410	A4MSM	20101117	20101216	0	29	2	2600
27916905	104645	106497	20101221	W	201012	1992.00 @ 1.506000			060408533T	1992	1.506	2999.95	R1410	A4MSM	20101117	20101216	0	29	2	2600
27916905	104645	106497	20101221	W	201012 Basic Service			Basic Serv	031967209T	0	0	182.53	R1410	A4M4S	20101117	20101216	0	29	3	2600
28216435	104645	106497	20110124	W	201101 Basic Service			Basic Serv	060408533T	0	0	97.35	R1410	A4MSM	20101216	20110118	0	33	2	2600
28216435	104645	106497	20110124	W	201101 Water Volume	4.00 @ .202000		Water Volu	060408533T	4	0.202	0.81	R1410	A4MSM	20101216	20110118	0	33	2	2600
28216435	104645	106497	20110124	W	201101	61.00 @ 3.207000			060408533T	61	3.207	195.63	R1410	A4MSM	20101216	20110118	0	33	2	2600
28216435	104645	106497	20110124	W	201101	435.00 @ 2.015000			060408533T	435	2.015	876.53	R1410	A4MSM	20101216	20110118	0	33	2	2600
28216435	104645	106497	20110124	W	201101	2596.00 @ 1.506000			060408533T	2596	1.506	3909.58	R1410	A4MSM	20101216	20110118	0	33	2	2600
28216435	104645	106497	20110124	W	201101 Basic Service			Basic Serv	031967209T	0	0	182.53	R1410	A4M4S	20101216	20110118	0	33	3	2600
28472017	104645	106497	20110221	W	201102 Basic Service			Basic Serv	060408533T	0	0	97.35	R1410	A4MSM	20110118	20110216	0	29	2	2600
28472017	104645	106497	20110221	W	201102 Water Volume	4.00 @ .202000		Water Volu	060408533T	4	0.202	0.81	R1410	A4MSM	20110118	20110216	0	29	2	2600
28472017	104645	106497	20110221	W	201102	61.00 @ 3.207000			060408533T	61	3.207	195.63	R1410	A4MSM	20110118	20110216	0	29	2	2600
28472017	104645	106497	20110221	W	201102	435.00 @ 2.015000			060408533T	435	2.015	876.53	R1410	A4MSM	20110118	20110216	0	29	2	2600
28472017	104645	106497	20110221	W	201102	2125.00 @ 1.506000			060408533T	2125	1.506	3200.25	R1410	A4MSM	20110118	20110216	0	29	2	2600
28472017	104645	106497	20110221	W	201102 Basic Service			Basic Serv	031967209T	0	0	182.53	R1410	A4M4S	20110118	20110216	0	29	3	2600
28748061	104645	106497	20110322	W	201103 Basic Service			Basic Serv	060408533T	0	0	97.35	R1410	A4MSM	20110216	20110317	0	29	2	2600
28748061	104645	106497	20110322	W	201103 Water Volume	4.00 @ .202000		Water Volu	060408533T	4	0.202	0.81	R1410	A4MSM	20110216	20110317	0	29	2	2600

28748061	104645	106497	20110322	W	201103	61.00 @ 3.207000			060408533T	61	3.207	195.63	R1410	A4MSM	20110216	20110317	0	29	2	2600
28748061	104645	106497	20110322	W	201103	435.00 @ 2.015000			060408533T	435	2.015	876.53	R1410	A4MSM	20110216	20110317	0	29	2	2600
28748061	104645	106497	20110322	W	201103	2014.00 @ 1.506000			060408533T	2014	1.506	3033.08	R1410	A4MSM	20110216	20110317	0	29	2	2600
28748061	104645	106497	20110322	W	201103 Basic Service			Basic Serv	031967209T	0	0	182.53	R1410	A4M4S	20110216	20110317	0	29	3	2600
29086655	104645	106497	20110428	W	201104 Basic Service			Basic Serv	060408533T	0	0	58.41	R1410	A4MSM	20110317	20110404	0.514286	18	2	2600
29086655	104645	106497	20110428	W	201104 Water Volume	2.40 @ .202000		Water Volu	060408533T	2.4	0.202	0.48	R1410	A4MSM	20110317	20110404	0.514286	18	2	2600
29086655	104645	106497	20110428	W	201104	36.60 @ 3.207000			060408533T	36.6	3.207	117.38	R1410	A4MSM	20110317	20110404	0.514286	18	2	2600
29086655	104645	106497	20110428	W	201104	261.00 @ 2.015000			060408533T	261	2.015	525.92	R1410	A4MSM	20110317	20110404	0.514286	18	2	2600
29086655	104645	106497	20110428	W	201104	1480.97 @ 1.506000			060408533T	1480.97	1.506	2230.34	R1410	A4MSM	20110317	20110404	0.514286	18	2	2600
29086655	104645	106497	20110428	W	201104 Basic Service			Basic Serv	060408533T	0	0	63.58	R1410	A4MSM	20110405	20110421	0.485714	17	2	2600
29086655	104645	106497	20110428	W	201104 Water Volume	2.27 @ .233000		Water Volu	060408533T	2.27	0.233	0.53	R1410	A4MSM	20110405	20110421	0.485714	17	2	2600
29086655	104645	106497	20110428	W	201104	34.57 @ 3.696000			060408533T	34.57	3.696	127.77	R1410	A4MSM	20110405	20110421	0.485714	17	2	2600
29086655	104645	106497	20110428	W	201104	246.50 @ 2.322000			060408533T	246.5	2.322	572.37	R1410	A4MSM	20110405	20110421	0.485714	17	2	2600
29086655	104645	106497	20110428	W	201104	1398.69 @ 1.736000			060408533T	1398.69	1.736	2428.13	R1410	A4MSM	20110405	20110421	0.485714	17	2	2600
29086655	104645	106497	20110428	W	201104 Basic Service			Basic Serv	031967209T	0	0	109.52	R1410	A4M4S	20110317	20110404	0.514286	18	3	2600
29086655	104645	106497	20110428	W	201104 Basic Service			Basic Serv	031967209T	0	0	119.21	R1410	A4M4S	20110405	20110421	0.485714	17	3	2600
29290051	104645	106497	20110520	W	201105 Basic Service			Basic Serv	060408533T	0	0	97.24	R1410	A4MSM	20110421	20110517	0	26	2	2600
29290051	104645	106497	20110520	W	201105 Water Volume	3.47 @ .233000		Water Volu	060408533T	3.47	0.233	0.81	R1410	A4MSM	20110421	20110517	0	26	2	2600
29290051	104645	106497	20110520	W	201105	52.87 @ 3.696000			060408533T	52.87	3.696	195.41	R1410	A4MSM	20110421	20110517	0	26	2	2600
29290051	104645	106497	20110520	W	201105	377.00 @ 2.322000			060408533T	377	2.322	875.39	R1410	A4MSM	20110421	20110517	0	26	2	2600
29290051	104645	106497	20110520	W	201105	1716.66 @ 1.736000			060408533T	1716.66	1.736	2980.12	R1410	A4MSM	20110421	20110517	0	26	2	2600
29290051	104645	106497	20110520	W	201105 Basic Service			Basic Serv	031967209T	0	0	182.32	R1410	A4M4S	20110421	20110517	0	26	3	2600
29563076	104645	106497	20110622	W	201106 Basic Service			Basic Serv	060408533T	0	0	112.2	R1410	A4MSM	20110517	20110617	0	31	2	2600
29563076	104645	106497	20110622	W	201106 Water Volume	4.00 @ .233000		Water Volu	060408533T	4	0.233	0.93	R1410	A4MSM	20110517	20110617	0	31	2	2600
29563076	104645	106497	20110622	W	201106	61.00 @ 3.696000			060408533T	61	3.696	225.46	R1410	A4MSM	20110517	20110617	0	31	2	2600
29563076	104645	106497	20110622	W	201106	435.00 @ 2.322000			060408533T	435	2.322	1010.07	R1410	A4MSM	20110517	20110617	0	31	2	2600
29563076	104645	106497	20110622	W	201106	2625.00 @ 1.736000			060408533T	2625	1.736	4557	R1410	A4MSM	20110517	20110617	0	31	2	2600
29563076	104645	106497	20110622	W	201106 Basic Service			Basic Serv	031967209T	0	0	210.37	R1410	A4M4S	20110517	20110617	0	31	3	2600
29848538	104645	106497	20110725	W	201107 Basic Service			Basic Serv	060408533T	0	0	112.2	R1410	A4MSM	20110617	20110720	0	33	2	2600
29848538	104645	106497	20110725	W	201107 Water Volume	4.00 @ .233000		Water Volu	060408533T	4	0.233	0.93	R1410	A4MSM	20110617	20110720	0	33	2	2600
29848538	104645	106497	20110725	W	201107	61.00 @ 3.696000			060408533T	61	3.696	225.46	R1410	A4MSM	20110617	20110720	0	33	2	2600
29848538	104645	106497	20110725	W	201107	435.00 @ 2.322000			060408533T	435	2.322	1010.07	R1410	A4MSM	20110617	20110720	0	33	2	2600
29848538	104645	106497	20110725	W	201107	2741.00 @ 1.736000			060408533T	2741	1.736	4758.38	R1410	A4MSM	20110617	20110720	0	33	2	2600
29848538	104645	106497	20110725	W	201107 Basic Service			Basic Serv	031967209T	0	0	210.37	R1410	A4M4S	20110617	20110720	0	33	3	2600
30117025	104645	106497	20110823	W	201108 Basic Service			Basic Serv	060408533T	0	0	112.2	R1410	A4MSM	20110720	20110818	0	29	2	2600
30117025	104645	106497	20110823	W	201108 Water Volume	4.00 @ .233000		Water Volu	060408533T	4	0.233	0.93	R1410	A4MSM	20110720	20110818	0	29	2	2600
30117025	104645	106497	20110823	W	201108	61.00 @ 3.696000			060408533T	61	3.696	225.46	R1410	A4MSM	20110720	20110818	0	29	2	2600
30117025	104645	106497	20110823	W	201108	435.00 @ 2.322000			060408533T	435	2.322	1010.07	R1410	A4MSM	20110720	20110818	0	29	2	2600
30117025	104645	106497	20110823	W	201108	2299.00 @ 1.736000			060408533T	2299	1.736	3991.06	R1410	A4MSM	20110720	20110818	0	29	2	2600
30117025	104645	106497	20110823	W	201108 Basic Service			Basic Serv	031967209T	0	0	210.37	R1410	A4M4S	20110720	20110818	0	29	3	2600
30411215	104645	106497	20110923	W	201109 Basic Service			Basic Serv	060408533T	0	0	112.2	R1410	A4MSM	20110818	20110920	0	33	2	2600
30411215	104645	106497	20110923	W	201109 Water Volume	4.00 @ .233000		Water Volu	060408533T	4	0.233	0.93	R1410	A4MSM	20110818	20110920	0	33	2	2600
30411215	104645	106497	20110923	W	201109	61.00 @ 3.696000			060408533T	61	3.696	225.46	R1410	A4MSM	20110818	20110920	0	33	2	2600
30411215	104645	106497	20110923	W	201109	435.00 @ 2.322000			060408533T	435	2.322	1010.07	R1410	A4MSM	20110818	20110920	0	33	2	2600
30411215	104645	106497	20110923	W	201109	2590.00 @ 1.736000			060408533T	2590	1.736	4496.24	R1410	A4MSM	20110818	20110920	0	33	2	2600
30411215	104645	106497	20110923	W	201109 Basic Service			Basic Serv	031967209T	0	0	210.37	R1410	A4M4S	20110818	20110920	0	33	3	2600
30688242	104645	106497	20111024	W	201110 Basic Service			Basic Serv	060408533T	0	0	112.2	R1410	A4MSM	20110920	20111019	0	29	2	2600
30688242	104645	106497	20111024	W	201110 Water Volume	4.00 @ .233000		Water Volu	060408533T	4	0.233	0.93	R1410	A4MSM	20110920	20111019	0	29	2	2600
30688242	104645	106497	20111024	W	201110	61.00 @ 3.696000			060408533T	61	3.696	225.46	R1410	A4MSM	20110920	20111019	0	29	2	2600
30688242	104645	106497	20111024	W	201110	435.00 @ 2.322000			060408533T	435	2.322	1010.07	R1410	A4MSM	20110920	20111019	0	29	2	2600
30688242	104645	106497	20111024	W	201110	1939.00 @ 1.736000			060408533T	1939	1.736	3366.1	R1410	A4MSM	20110920	20111019	0	29	2	2600
30688242	104645	106497	20111024	W	201110 Basic Service			Basic Serv	031967209T	0	0	210.37	R1410	A4M4S	20110920	20111019	0	29	3	2600
30975374	104645	106497	20111122	W	201111 Basic Service			Basic Serv	060408533T	0	0	112.2	R1410	A4MSM	20111019	20111117	0	29	2	2600
30975374	104645	106497	20111122	W	201111 Water Volume	4.00 @ .233000		Water Volu	060408533T	4	0.233	0.93	R1410	A4MSM	20111019	20111117	0	29	2	2600
30975374	104645	106497	20111122	W	201111	61.00 @ 3.696000			060408533T	61	3.696	225.46	R1410	A4MSM	20111019	20111117	0	29	2	2600
30975374	104645	106497	20111122	W	201111	435.00 @ 2.322000			060408533T	435	2.322	1010.07	R1410	A4MSM	20111019	20111117	0	29	2	2600
30975374	104645	106497	20111122	W	201111	1902.00 @ 1.736000			060408533T	1902	1.736	3301.87	R1410	A4MSM	20111019	20111117	0	29	2	2600
30975374	104645	106497	20111122	W	201111 Basic Service			Basic Serv	031967209T	0	0	210.37	R1410	A4M4S	20111019	20111117	0	29	3	2600
31251637	104645	106497	20111221	W	201112 Basic Service			Basic Serv	060408533T	0	0	112.2	R1410	A4MSM	20111117	20111216	0	29	2	2600
31251637	104645	106497	20111221	W	201112 Water Volume	4.00 @ .233000		Water Volu	060408533T	4	0.233	0.93	R1410	A4MSM	20111117	20111216	0	29	2	2600

31251637	104645	106497	20111221		W		201112		61.00	@	3.696000			0604085337	61	3.696	225.46	R1410	A4MSM	20111117	20111216	0	29 2	2600
31251637	104645	106497	20111221		W		201112		435.00	@	2.322000			0604085337	435	2.322	1010.07	R1410	A4MSM	20111117	20111216	0	29 2	2600
31251637	104645	106497	20111221		W		201112		1904.00	@	1.736000			0604085337	1904	1.736	3305.34	R1410	A4MSM	20111117	20111216	0	29 2	2600
31251637	104645	106497	20111221		W		201112	Basic Service					Basic Serv	031967209T	0	0	210.37	R1410	A4M4S	20111117	20111216	0	29 3	2600

Region	Account Name
26CC	Chattanooga Housing Authority
26CC	Chattanooga Housing Authority
26CC	Chattanooga Housing Authority
26CC	Chattanooga Housing Authority
26CC	Chattanooga Housing Authority
26CC	Chattanooga Housing Authority
26CC	Chattanooga Housing Authority
26CC	Chattanooga Housing Authority
26CC	Chattanooga Housing Authority
26CC	Chattanooga Housing Authority
26CC	Chattanooga Housing Authority
26CC	Chattanooga Housing Authority
26CC	Chattanooga Housing Authority
26CC	Chattanooga Housing Authority
26CC	Chattanooga Housing Authority
26CC	Chattanooga Housing Authority
26CC	Chattanooga Housing Authority
26CC	Chattanooga Housing Authority
26CC	Emma Wheeler Homes
26CC	Emma Wheeler Homes
26CC	Emma Wheeler Homes

26CC	Emma Wheeler Homes
26CC	Emma Wheeler Homes
26CC	Emma Wheeler Homes

26CC	Emma Wheeler Homes
26CC	Emma Wheeler Homes
26CC	Emma Wheeler Homes

26CC	Emma Wheeler Homes
26CC	Emma Wheeler Homes
26CC	Emma Wheeler Homes

26CC	Emma Wheeler Homes
26CC	Emma Wheeler Homes
26CC	Emma Wheeler Homes
26CC	Emma Wheeler Homes
26CC	Emma Wheeler Homes
26CC	Emma Wheeler Homes
26CC	Emma Wheeler Homes
26CC	Emma Wheeler Homes
26CC	Emma Wheeler Homes
26CC	Emma Wheeler Homes
26CC	Emma Wheeler Homes
26CC	Emma Wheeler Homes
26CC	Emma Wheeler Homes
26CC	Emma Wheeler Homes
26CC	Emma Wheeler Homes
26CC	Emma Wheeler Homes
26CC	Emma Wheeler Homes
26CC	Emma Wheeler Homes
26CC	Emma Wheeler Homes
26CC	Emma Wheeler Homes
26CC	Emma Wheeler Homes
26CC	Emma Wheeler Homes
26CC	Emma Wheeler Homes
26CC	Emma Wheeler Homes
26CC	Emma Wheeler Homes
26CC	Emma Wheeler Homes
26CC	Emma Wheeler Homes
26CC	Emma Wheeler Homes
26CC	Emma Wheeler Homes
26CC	Emma Wheeler Homes
26CC	Emma Wheeler Homes
26CC	Emma Wheeler Homes
26CC	Emma Wheeler Homes
26CC	Emma Wheeler Homes
26CC	Emma Wheeler Homes
26CC	Emma Wheeler Homes
26CC	Emma Wheeler Homes
26CC	Emma Wheeler Homes
26CC	Emma Wheeler Homes
26CC	Emma Wheeler Homes
26CC	Emma Wheeler Homes
26CC	Emma Wheeler Homes
26CC	Emma Wheeler Homes
26CC	Emma Wheeler Homes
26CC	Emma Wheeler Homes
26CC	Emma Wheeler Homes
26CC	Emma Wheeler Homes
26CC	Emma Wheeler Homes
26CC	Emma Wheeler Homes
26CC	Emma Wheeler Homes
26CC	Emma Wheeler Homes
26CC	Emma Wheeler Homes
26CC	Emma Wheeler Homes

26CC Emma Wheeler Homes
26CC Emma Wheeler Homes
26CC Emma Wheeler Homes
26CC Emma Wheeler Homes

TENNESSEE AMERICAN WATER COMPANY
DOCKET NO. 12-00049
FIRST DISCOVERY REQUEST OF THE
CONSUMER ADVOCATE AND PROTECTION DIVISION

Responsible Witness: Kevin Rogers

Question:

11. Provide the contracts and or rates currently in effect by utility for purchasing water for resale from the Company: including but not limited to Ft. Oglethorpe, Catoosa Utility District, Walden's Ridge Utility District, Signal Mountain, and any other party.

Response:

Currently there are no purchased water for resale contracts in effect for Catoosa Utility District or Signal Mountain. Please find attached the contracts for purchasing water for resale from the Company for Ft. Oglethorpe & Walden's Ridge Utility District.

WALDEN'S RIDGE UTILITY DISTRICT
3900 TAFT HIGHWAY
SIGNAL MOUNTAIN, TENNESSEE 37377

COMMISSIONERS:
FRANK GROVES, JR., PRESIDENT
ROBERT MCKENZIE, TREASURER
DAVID J. FULTON, SECRETARY

DAVID STREET, JR., MANAGER
DEE [illegible], ATTORNEY

COPY

WATER PURCHASE AGREEMENT

AMENDMENT A

This is an amendment to the Water Purchase Agreement between Tennessee-American Water Company and Walden's Ridge Utility District signed the 14th day of July 2003. This Amendment (the "Amendment") to the Agreement is, made this 14th day of January, 2004, between and among WALDEN'S RIDGE UTILITY DISTRICT (hereinafter "WRUD"), and TENNESSEE-AMERICAN WATER COMPANY (hereinafter "TAWC").

Upon reviewing our records, it appears that WRUD and TAWC did not formally recognize the renegotiated purchase rate for which WRUD will charge TAWC for water purchased by TAWC from WRUD during the interim period (approximately 18 months) until TAWC has the new water transmission main installed to deliver water to WRUD.

At this time, the only detail found omitted is that WRUD will charge $2.05 per 1000 gallons for all water sold to TAWC to supply the Lone Oak and Suck Creek Utility District areas and other areas as TAWC may expand its system in the future.

If for any reason TAWC exercises their option to withdraw from the planned water transmission main installation, then, WRUD reserves the right to bill at the original $2.98 per 1000 gallons retroactive to the activation of water supply to the Lone Oak and Suck Creek Utility District areas and other areas as TAWC may have expanded its system up to the time of withdrawal.

IN WITNESS WHEREOF, WRUD and TAWC, have agreed to this Amendment A to be signed by the proper officers thereunto duly authorized, all as of the day and year first above written.

WALDEN'S RIDGE UTILITY DISTRICT
3900 TAFT HIGHWAY
SIGNAL MOUNTAIN, TENNESSEE 37377

COMMISSIONERS:
FRANK GROVES, JR., PRESIDENT
ROBERT MCKENZIE, TREASURER
DAVID J. FULTON, SECRETARY

DAVID STREETER, MANAGER
DEE HOBBS, ATTORNEY

WALDEN'S RIDGE UTILITY DISTRICT

BY: _____
Frank Groves, Jr.
Its: President

WITNESS:

BY: _____
David Streeter
Its: General Manager

Acknowledgment for Walden's Ridge Utility District

STATE OF TENNESSEE)
)
COUNTY OF Hamilton)

The foregoing instrument was acknowledged before me this 09 day of January, 2004, by **Frank Groves, Jr., as President** of Walden's Ridge Utility District.

My Commission expires: 12 August 2007

_____
NOTARY PUBLIC, Chattanooga, TN.

TINA A. DAVIES
NOTARY PUBLIC AT LARGE
HAMILTON COUNTY, TN

WALDEN'S RIDGE UTILITY DISTRICT
3900 TAFT HIGHWAY
SIGNAL MOUNTAIN, TENNESSEE 37377

COMMISSIONERS:
FRANK GROVES, JR., PRESIDENT
ROBERT MCKENZIE, TREASURER
DAVID J. FULTON, SECRETARY

DAVID STREETER, MANAGER
DEE HOBBS, ATTORNEY

TENNESSEE-AMERICAN WATER COMPANY

BY: David S Schultz
David Schultz
Its: President

Acknowledgment for Tennessee-American Water Company

STATE OF TENNESSEE)
)
COUNTY OF Hamilton)

The foregoing instrument was acknowledged before me this 14th day of January, 2004, by David Schultz, as President of Tennessee-American Water Company.

My Commission expires: April 7, 2004

Virginia D. Sneed
NOTARY PUBLIC, Chattanooga, TN.

BASS, BERRY & SIMS PLC
A PROFESSIONAL LIMITED LIABILITY COMPANY
ATTORNEYS AT LAW

AMSOUTH CENTER
315 DEADERICK STREET, SUITE 2700
NASHVILLE, TN 37238-3001
(615) 742-6200

www.bassberry.com

GEORGE H. MASTERSON
TEL: (615) 742-6263
FAX: (615) 742-2763
gmasterson@bassberry.com

OTHER OFFICES:
NASHVILLE MUSIC ROW
KNOXVILLE
MEMPHIS

July 24, 2003

HAND DELIVER
The Honorable Deborah Taylor Tate
Chairman
Tennessee Regulatory Authority
460 James Robertson Parkway
Nashville, Tennessee 37243-0505

Re: Tennessee-American Water Company--Approval of Special Contract with Walden's Ridge Utility District

Dear Chairman Tate:

On behalf of our client, Tennessee-American Water Company, enclosed please find fourteen copies of a Water Purchase Agreement, dated July 14, 2003, between Tennessee-American Water Company and Walden's Ridge Utility District (the "Special Contract"). We are submitting the Special Contract for approval by the Directors of the Tennessee Regulatory Authority pursuant to TRA Rule 1220-4-1-.07. We hope that this matter can be placed on the TRA's next regular docket.

Also enclosed are ten copies of a resolution adopted by the commissioners of Walden's Ridge Utility District unanimously approving the Special Contract. As you will notice, Section IX of the Special Contract conditions its effectiveness upon TRA approval.

If you, the other Commissioners or any members of your staff have any questions concerning the Special Contract, please call my partner, Ted Pappas (742-6242) or me (742-6263).

Thank you.

Yours truly,

George H. Masterson

GHM:ch
Enclosure
cc: J. Richard Collier, Esq.
Pat Murphy
William F. L'Ecuyer
Coleman Bush
Dan Bailey
T. G. Pappas, Esq.

WATER PURCHASE AGREEMENT

THIS AGREEMENT, made this 14th day of July 2003 by and between

Tennessee-American Water Company ("Tennessee-American"), located at 1101 Broad Street, Chattanooga, Tennessee

and

Walden's Ridge Utility District ("Walden's Ridge"), located at 3900 Taft Highway, Signal Mountain, Tennessee

WHEREAS, Tennessee-American, a Tennessee corporation, is a public utility which owns and operates a water utility system in and around the City of Chattanooga, Tennessee including the contiguous cities of Red Bank, East Ridge, Ridgeside, and Lookout Mountain, plus the cities of Rossville and Lookout Mountain, Georgia and areas in the Georgia counties of Dade, Walker and Catoosa; and

WHEREAS, Walden's Ridge wishes to purchase all of its water supply from Tennessee-American; and

WHEREAS, Tennessee-American has the capability to provide all of the water supply currently required by Walden's Ridge and is willing to construct a water supply pipeline and booster station, which will provide a sufficient volume of water in order to serve as WRUD's sole source of supply; and

WHEREAS, Walden's Ridge and Tennessee-American are desirous of establishing an Agreement for the purchase and sale of water for a fixed period of time; and

WHEREAS, the parties have reached an Agreement for the sale and purchase of water which they now desire to record in writing;

NOW THEREFORE, in consideration of the mutual covenants contained herein and other good and valuable consideration the receipt and sufficiency of which is hereby acknowledged, the parties agree as follows:

SECTION I
EXCLUSIVE SUPPLIER

Tennessee-American agrees to sell and Walden's Ridge agrees to buy, during the term of this Agreement and any extension hereof, all of the potable and raw water requirements of Walden's Ridge, as it now exists or may hereafter by expanded, in conformity with the provisions hereof.

SECTION II
CONSTRUCTION OF FACILITIES

(A) Tennessee-American shall construct, at an estimated cost of $2.4 million, a water supply pipeline and booster station from its existing distribution system to the Walden's Ridge water tank near Taft Highway, which will provide a sufficient volume of water in order to serve as Walden's Ridge sole source of supply. This water supply pipeline will be capable of delivering up to 2.9 million gallons of water per day at the top of the mountain. The estimated construction time, from the time of a final non-appealable order from the Tennessee Regulatory Authority ("TRA") granting approval of the project, until the connection to the system and delivery of water, is eighteen (18) months. In the event that the construction bid price exceeds $2.4 million by 5% or more, Tennessee-American shall have the right to negotiate an adjustment in the price for the sale of water as provided in Section III hereof or terminate this Agreement.

(B) If any conditions or requirements are imposed by any regulatory authority, or court, which make this project economically unfeasible, Tennessee-American has the right to withdraw and terminate the Agreement.

(C) As part of this consideration, Walden's Ridge agrees that Tennessee-American will be the sole and exclusive supplier of potable and raw water to Walden's Ridge, as it now exists or

hereafter be changed, except as noted below in this Section, and that Walden's Ridge will not, without prior written consent of Tennessee-American, receive potable or raw water service from any person or entity (including Walden's Ridge and its own customers), for the period of time under the Agreement including any extensions or renewals. The parties agree that the approximately eighty (80) current Walden's Ridge customers in the Falling Water Community located on Levi Road, Ferry Road, Pickett Gulf Road, Levi Cemetery Road, Courtney Road and Godsey Road, will be an exception, which allows Walden's Ridge to seek an alternative source for these customers.

(D) In the event Walden's Ridge terminates the Agreement prior to the expiration of forty (40) years from the Date of Service, as defined below, or fails to renew the agreement for a period of time adequate to allow Tennessee-American an opportunity to recover its investment, or if Tennessee-American is no longer the sole and exclusive provider of potable and raw water to Walden's Ridge, or fails to pay Tennessee-American as provided herein, then Walden's Ridge, and its successors and assigns, agree to pay Tennessee-American, within thirty (30) days following such termination or event, the balance of the undepreciated costs, on a straight-line basis, of Tennessee-American's pipeline and all other facilities that are constructed to serve Walden's Ridge.

(E) Walden's Ridge will decommission and terminate its existing source of supply and treatment facilities upon completion of the Tennessee-American water supply pipeline extension and connection to the Walden's Ridge system and no later than ninety (90) days following the Date of Service, as defined below. As part of this consideration, and upon completion of the Tennessee-American water supply pipeline and booster station, Walden's Ridge agrees to exclusively lease to Tennessee-American, for a period of forty (40) years from the Date of Service as defined below, the 6" and 8" welded steel water supply lines, along with perpetual easements, from its Mountain Station at the end of Levi Cemetery Road to top of the mountain.

SECTION III
SALE OF WATER

(A) The water from the Tennessee-American pipeline shall be provided to Walden's Ridge at a rate of $1.25/1000 gallons, except for the pass-through cost as identified in Section III (B) herein, for the first three (3) years, beginning with the date that water service is first taken from these facilities ("Date of Service"). Any proposed change in the rate after this initial period will be accompanied by supporting data and computations, which will be based on industry accepted cost of service methodology. Walden's Ridge has the right to agree to this rate or to propose an alternative rate with the understanding that the TRA will be the ultimate authority in determining the rate.

(B) From the date this Agreement is executed and during the first three (3) years from the Date of Service under this Agreement, in the event that electric costs, which can be directly identified with this project, increase, Walden's Ridge agrees to meet with Tennessee-American to discuss an equitable pass-through of those cost increases if so requested by Tennessee-American.

(C) Walden's Ridge will permit Tennessee-American to use the Walden's Ridge distribution system as a conduit through which Tennessee-American may wheel water to other water utility districts and other customers as agreed to by the parties, which agreement by Walden's Ridge shall not be unreasonably withheld. The parties agree to meet within ninety (90) days after execution of this Agreement to define the territory that will be served by Walden's Ridge. The wheeling charge from Walden's Ridge to Tennessee-American shall be at a rate of $.39/1000 gallons. This rate is guaranteed for three (3) years from the Date of Service. Any proposed change in the rate after this initial period will be accompanied by supporting data and computations, which will be based on industry accepted

cost of service methodology. Tennessee-American has the right, within ninety (90) days, to agree to this rate or to propose an alternative rate. If the Parties do not agree on the rate change, then the Parties will refer the matter to a neutral mediator. If mediation does not resolve the matter, either of the Parties may take the matter to the TRA, if applicable, or Utility Management Review Board or seek Judicial Review as necessary for resolution. As part of the consideration under this agreement, Tennessee-American shall have the right, at the cost specified above or at a rate that may change from time to time as agreed by the parties, even after termination of the agreement, to transfer water through Walden's Ridge facilities.

(D) Walden's Ridge will not be charged by Tennessee-American for any water supplied through its system that is transferred to other water utility districts and/or customers outside the Walden's Ridge service area. Tennessee-American shall install a meter or meters on the Walden's Ridge distribution system where appropriate in order to measure the volume of water that is transferred. Walden's Ridge will have reasonable access to such meters at all times.

SECTION IV
FLUORIDATION OF WATER SUPPLY

Tennessee-American will fluoridate the water supply to Walden's Ridge, in accordance with the Tennessee Department of Environment and Conservation Rule 1200-5-1-17 (20), which requires the maintenance of a monthly average concentration of fluoride between 0.9 mg/l and 1.3 mg/l, unless required to do otherwise by applicable law or regulations.

SECTION V
OPERATIONAL REQUIREMENTS

(A) In order to minimize utilization of the peaking capacity of Tennessee-American, Walden's Ridge will provide, by the Date of Service, adequate storage to provide for its own

maximum hour needs. Walden's Ridge shall maintain a minimum of one-day of water supply storage on its distribution system.

(B) Walden's Ridge agrees to cooperate with Tennessee-American in making improvements as needed to its distribution system in order to efficiently facilitate the wheeling of water through its system to other water utility district customers of Tennessee-American or other customers of Tennessee-American outside the Walden's Ridge service area. Any such improvements, which are deemed necessary by Tennessee-American to adequately wheel water through the Walden's Ridge system for the benefit of Tennessee-American, shall be done at Tennessee American's expense.

(C) Tennessee-American will conduct a one-time comprehensive leak survey along Walden's Ridge transmission mains that are located in Taft Highway between Walden's Ridge twin storage tanks (located at the old Walden's Ridge office) and the end of the line near Grandview subdivision. This leak survey will be at no cost to Walden's Ridge. However, Walden's Ridge will be responsible for uncovering and repairing any identified leaks. The purpose of the survey will be to identify and locate leaks to help Walden's Ridge reduce its unaccounted for water.

SECTION VI
CUSTOMERS AT BOTTOM OF MOUNTAIN

In the event that Walden's Ridge, at any time in the future, decides to divest itself of the approximately eighty (80) customers, and as that number of customers may change from time to time, at the base of the mountain near the Soddy-Daisy system, Tennessee-American will be granted the right of first refusal to purchase from Walden's Ridge the facilities necessary to serve these customers at a price not to exceed the actual, bona fide offer made to Walden's Ridge for the facilities.

SECTION VII
METERING

Metering of the water sold under this Agreement shall be at the point where Tennessee-American's water supply pipeline is connected to the Walden's Ridge water tank near Taft Highway.

SECTION VIII
BILLING

During its normal billing cycle each month, Tennessee-American will issue an invoice to Walden's Ridge for Walden's Ridge metered usage during the prior month. Payment of such invoice will be made by Walden's Ridge on or before eighteen (18) days after receipt of the invoice. Interest and penalties shall accrue on the unpaid balance at the rate and amounts provided in Tennessee-American's filed tariff for its customers.

SECTION IX
APPROVALS BY TENNESSEE REGULATORY AUTHORITY

It is understood and agreed that this Agreement is conditioned on approval by the TRA. Promptly upon execution of this Agreement, Tennessee-American shall file an application for approval with the TRA and take such action in good faith as may be necessary to obtain the appropriate approval. Service provided hereunder will be pursuant to the rules and regulations of the TRA as may be changed from time to time during the term of this Agreement. Walden's Ridge agrees to provide all reasonable support for such regulatory approval.

SECTION X
TERM OF AGREEMENT

The term of this Agreement shall be for a period of forty (40) years, beginning on the Date of Service. In consideration of the requirement for Walden's Ridge to have a

reliable source of supply at all times, if the Company should desire to terminate this Agreement after the Date of Service and prior to the end of the term, except for breach of this Agreement by Walden's Ridge, the Company will provide Walden's Ridge with three (3) years advance written notice of such desire to terminate.

SECTION XI
FORCE MAJEURE

Neither Walden's Ridge or Tennessee-American shall be liable for damages to the other for any act, omission, or circumstance occasioned by or in consequence of strikes, lockouts, acts of the public enemy, wars, blockades, insurrections, riots, acts of terrorism, epidemics, landslides, lightning, earthquakes, fires, storms, floods, washouts, civil disturbances, explosions, breakage, or accident to machinery or lines of pipe, and any other cause, whether of the kind herein enumerated or otherwise, not reasonably within the control of the party claiming suspension and which by the exercise of due diligence such party is unable to prevent or overcome. Failure to prevent or settle any strike or strikes shall not be considered to be a matter within the control of the party claiming suspension. Such causes or contingencies affecting such performance shall not relieve Walden's Ridge from its obligation to make payment of amounts due hereunder.

SECTION XII
RENEWAL OF AGREEMENT

This agreement may be renegotiated for additional periods of time beyond the term of this Agreement. Negotiations to extend the term of this Agreement shall commence no later than six (6) months prior to the expiration date of this Agreement.

However, the rates to be charged during any renewal period shall also be subject to prior approval by the Tennessee Regulatory Authority.

SECTION XIII
MISCELLANEOUS PROVISIONS

(A) Assignment

This Agreement shall be binding on the successors and assigns of Tennessee-American. Upon obtaining written approval from Tennessee-American, which will not be unreasonably withheld, this Agreement may be assigned by Walden's Ridge to any successor in the operation of the distribution facilities currently owned by Walden's Ridge.

(B) Notices

Any notice required or permitted to be given by one of the parties to this Agreement shall be given by U.S. mail, personal delivery or by overnight carrier to the other party at the address set forth below:

Tennessee-American Water Company
1101 Broad Street
P. O. Box 6338,
Chattanooga, Tennessee 37377
Attn: President

Walden's Ridge Utility District
3900 Taft Highway
Signal Mountain, Tennessee 37377
Attn: General Manager

Any notice so given shall be deemed given upon its deposit in the U.S. mail, upon personal delivery or upon its delivery to the overnight carrier.

(C) Governing Law

This Agreement shall be governed by the laws of the State of Tennessee.

(D) Severability

In the event that any provision hereof is found to be invalid or unenforceable, such invalidity or unenforceability shall not impair or limit the validity or enforceability of any other provision hereof, each of which shall continue in full force and effect, and this Agreement shall be construed as if such invalid or unenforceable provisions were omitted from the Agreement.

(E) Entire Agreement

This Agreement constitutes the entire Agreement between Walden's Ridge and Tennessee-American with respect to the subject matter contained in the Agreement, except that Walden's Ridge is subject to the rules, regulations and other applicable conditions and provisions set forth in Tennessee-American's tariff on file with the Tennessee Regulatory and as from time to time amended. This Agreement shall not be amended without the prior written consent of both parties. No modification of this Agreement or waiver of any of its terms and conditions will be effective unless set forth in a written document signed by both parties.

WALDEN'S RIDGE UTILTIY DISTRICT

By: _____
Frank Groves, Jr.

Its: President

By: _____
Robert McKenzie

Its: Treasurer

By: _____
David J. Fulton

Its: Secretary

District Seal Here

TENNESSEE-AMERICAN WATER COMPANY

By: _____
William F. L'Ecuyer

Its: President

ACKNOWLEDGEMENT
FOR WALDEN'S RIDGE UTILITY DISTRICT

STATE OF TENNESSEE)
)
COUNTY OF Hamilton)

The foregoing instrument was acknowledged before me this 14 day of July, 2003, by **Frank Groves, Jr., as President** of Walden's Ridge Utility District.

My Commission expires: July 11, 2005

Katherine Loneryan

NOTARY PUBLIC, Chattanooga, TN

STATE OF TENNESSEE)
)
COUNTY OF Hamilton)

The foregoing instrument was acknowledged before me this 14th day of July, 2003, by **Robert McKenzie, as Treasurer** of Walden's Ridge Utility District.

My Commission expires: March 11, 2006

Nancy H. Hay

NOTARY PUBLIC, Chattanooga, TN

STATE OF TENNESSEE)
)
COUNTY OF Hamilton)

The foregoing instrument was acknowledged before me this 14th day of July, 2003, by **David J. Fulton, as Secretary** of Walden's Ridge Utility District.

My Commission expires: March 11, 2006

Nancy H. Hay

NOTARY PUBLIC, Chattanooga, TN

ACKNOWLEDGEMENT
FOR TENNESSEE-AMERICAN WATER COMPANY

STATE OF TENNESSEE)
)
COUNTY OF Hamilton)

The foregoing instrument was acknowledged before me this 14th day of July _____, 2003, by **William F. L'Ecuyer, as President,** of Tennessee-American Water Company.

My Commission expires: April 7, 2004

Virginia B. Scraef
NOTARY PUBLIC, Chattanooga, TN

RESOLUTION
of the
COMMISSIONERS
for the
WALDEN'S RIDGE UTILITY DISTRICT

A resolution ratifying Tennessee – American Water Company and
Walden's Ridge Utility District Contract for the Water Source Agreement

WHEREAS, Walden's Ridge Utility District deemed it necessary to seek a new source for water;

WHEREAS, WRUD considered all options available including drilling additional wells and plant expansion and purchase proposal from Soddy Daisy-Falling Water Utility, Hixson Utility District and Tennessee-American Water Company;

WHEREAS, after many years of researching all options available and an engineering cost analysis study, it has been decided to enter a purchase agreement with Tennessee-American Water Company;

WHEREAS, with increased demand, our Board was faced with a large expenditure to modernize and expand our production facilities to meet new and more stringent governmental regulations. After much study, we found it more economical to purchase water from Tennessee-American Water Company.

NOW THEREFORE, BE IT RESOLVED BY THE COMMISSIONERS OF THE WALDEN'S RIDGE UTILITY DISTRICT:

That contingent upon Tennessee-American Water Company signing the Water Purchase Agreement, this resolution shall take effect upon its passage, the public welfare requiring it and passage occurred this 22nd day of July 2003.

Frank Groves, Jr.
President

Robert McKenzie
Treasurer

David J. Fulton
Secretary

WATER PURCHASE AGREEMENT

THIS WATER PURCHASE AGREEMENT ("Agreement"), made this 23RD day of OCT., 2000 by and between

Tennessee-American Water Company ("Tennessee-American"), located at 1101 Broad Street, P.O. Box 6338, Chattanooga, Tennessee

and

City of Fort Oglethorpe, Georgia ("Ft. Oglethorpe"), located at 500 City Hall Drive, Fort Oglethorpe, Georgia

WHEREAS, Tennessee-American, a Tennessee corporation is a public utility which owns and operates a water utility system in and around the City of Chattanooga, Tennessee including the contiguous Tennessee cities of Red Bank, East Ridge, Ridgeside, and Lookout Mountain, plus the cities of Rossville and Lookout Mountain, Georgia and areas in the Georgia counties of Dade, Walker and Catoosa; and

WHEREAS, Ft. Oglethorpe wishes to continue to purchase all or substantially all of its water supply from Tennessee-American; and

WHEREAS, Tennessee-American currently supplies substantially all of the water to Ft. Oglethorpe and has the capability and facilities in place to provide all or substantially all of the water supply currently required by Ft. Oglethorpe; and

WHEREAS, Ft. Oglethorpe and Tennessee-American are desirous of extending its existing agreement for the purchase of water for a fixed period of time and amending said agreement for the purchase of certain services from Tennessee-American; and,

WHEREAS, the parties have reached an Agreement for the sale and purchase of water and services which they now desire to record in writing;

NOW, THEREFORE, in consideration of the mutual covenants contained herein and other good and valuable consideration the receipt and sufficiency of which is hereby acknowledged, the parties hereto agree as follows:

SECTION I

SALE OF WATER

Ft. Oglethorpe agrees to purchase from Tennessee-American, a minimum of 273,750,000 gallons per year. Ft. Oglethorpe agrees to pay $.95 per one-thousand gallons (the "$.95 Rate") for the first 35,000,000 gallons each month. Water purchased in excess of 35,000,000 gallons per month shall be paid at the rate of $0.74 per one-thousand gallons. Such rates shall not be increased during the initial term of the Agreement.

On or before the tenth day after the end of each twelve months of this Agreement, Tennessee-American will review the usage of Ft. Oglethorpe during the prior twelve-month period year. Should Ft. Oglethorpe's usage be less than 273,750,000 gallons, that month's invoice will include a charge for the difference between the actual usage and 273,750,000 gallons priced at the $.95 Rate.

SECTION II

FLUORIDATION AND TREATMENT OF WATER SUPPLY

The Company will fluoridate the water supplied to the City of Fort Oglethorpe, in accordance with the Tennessee Department of Environment and Conservation Rule 1200-5-1-17(20), which requires the maintenance of a monthly average concentration of fluoride at the Point of Delivery between 0.9 mg/1 and 1.3 mg/1, unless required to do otherwise by applicable Tennessee state law or regulations. Any treatment of the water after the Point of Delivery shall

be the responsibility of Ft. Oglethorpe, unless otherwise agreed to in writing between the parties. Upon request, the Company will provide documentation as to water quality.

SECTION III

METERING

Metering of the water sold under this Agreement shall be at the Point of Delivery. Meters shall be installed by Tennessee-American that will allow for the flow of water into Ft. Oglethorpe's water distribution system for ease of controlling/operating the pumping facilities providing water to Ft. Oglethorpe.

SECTION IV

BILLING

On or before the tenth day of each month, Tennessee-American will issue an invoice to Ft. Oglethorpe for Ft. Oglethorpe's metered usage during the prior month. Payment of such invoice must be made by Ft. Oglethorpe within eighteen days after receipt of the invoice. Late fees shall be imposed pursuant to the tariff filed with the Tennessee Regulatory Authority, as amended from time to time.

SECTION V

APPROVALS

It is understood and agreed that this Agreement is conditioned on approval by the Tennessee Regulatory Authority ("TRA") and the Tennessee-American Board of Directors. Promptly upon execution of this Agreement, Tennessee-American shall file an application for approval with the TRA and take such action in good faith as may be necessary to obtain the appropriate approval.

SECTION VI

INITIAL TERM OF AGREEMENT AND RENEWAL PERIODS

The initial term of this Agreement shall be for a period of three (3) years or thirty-six (36) monthly billing periods with three (3) optional three (3) year renewal periods. This Agreement will automatically renew on the same terms and conditions unless Ft. Oglethorpe notifies Tennessee American in writing that it affirmatively elects to not renew the Agreement no later than six (6) months prior to the termination date of the initial terms or any renewal term thereafter.

The water rates set forth in Section I are subject to increase during any renewal period as may be approved by the TRA. Tennessee-American will give Ft. Oglethorpe twelve (12) months prior written notice of any such rate increase and said rates are only subject to increase once per each renewal period.

The initial term shall commence with the effective date of the purchase of water under this Agreement. The effective date of the commencement of sales under the terms of this Agreement shall be the beginning of the next regular monthly billing period following approval of this Agreement by the TRA. Tennessee American shall notify Ft. Oglethorpe in writing of the date constituting the effective date of the purchase of water under this Agreement, once said date is established. No later than nine (9) months prior to the termination date of the initial terms or any renewal term thereafter, Tennessee-American shall notify Fort Oglethorpe in writing of the upcoming termination date.

SECTION VII

FORCE MAJEURE

Neither Ft. Oglethorpe or Tennessee-American shall be liable for damages to the other for any act, omission, or circumstance occasioned by or in consequence of any strikes, lockouts, acts of the public enemy, wars, blockades, insurrections, riots, epidemics, landslides, lightning, earthquakes, fires, storms, floods, droughts, washouts, civil disturbances, explosions, defects, leakage, breakage, or accident to machinery or lines of pipe, and any other cause, whether of the kind herein enumerated or otherwise, not reasonably within the control of the party claiming suspension and which by the exercise of due diligence such party is unable to prevent or overcome. Failure to prevent or settle any strike or strikes shall not be considered to be a matter within the control of the party claiming suspension. Such causes or contingencies affecting such performance shall not relieve Ft. Oglethorpe from its obligations to make payment of amounts due hereunder. During the period of force majeure, the minimum annual charge shall be reduced by a ratio equal to the number of days of complete interruption divided by 365 days. If, during the period of force majeure some water can be delivered, then the ratio shall be multiplied by the percentage reduction in usage.

In the event of any type of water curtailment or interruption event, or any procedure, regulation or law for curtailment or interruption is utilized by, or imposed upon, Tennessee-American, then Ft. Oglethorpe shall abide by such curtailment or interruption procedures so as to restrict its customers in a fashion similar to affected customers of Tennessee-American.

SECTION VIII

EXTENSION OF AGREEMENT

This Agreement may be renegotiated for additional periods of time beyond the initial term of this Agreement and the renewal periods set forth in Section VI. Negotiations to extend the term of this Agreement beyond the last renewal period shall commence no later than six (6) months prior to the expiration date. However, the rates to be charged during any extension period and any renegotiated conditions shall be subject to prior approval by TRA.

SECTION IX

REPRESENTATIONS, COVENANTS AND INDEMNITY

(1) **Authority**

Ft. Oglethorpe represents and covenants that, at all times, it has the authority to enter into this Agreement, that no other requirements exist for this Agreement to be enforceable and that nothing in this Agreement is in violation, or will cause a violation, of any other contract, obligation or law to which Ft. Oglethorpe is subject.

(2) **Resale**

Ft. Oglethorpe may resell to another water re-seller any water purchased from Tennessee-American, provided Ft. Oglethorpe gives Tennessee-American ninety (90) days prior written notice. If Fort Oglethorpe enters an agreement to resell water purchased from Tennessee-American to another water re-seller, Fort Oglethorpe remains responsible for compliance with Section IX(3).

(3) **Inter-basin Transfer**

Ft. Oglethorpe acknowledges that none of the water it receives from Tennessee-American may be transferred, either directly or indirectly, outside the Lower Tennessee-Hiwassee River Basin, as that basin is defined by the Tennessee Department of Environment and Conservation ("TDEC"), unless Tennessee-American first obtains a permit for such transfer from TDEC.

Ft. Oglethorpe certifies and agrees that none of the water it receives from Tennessee-American will be transferred, either directly or indirectly, outside the Lower Tennessee-Hiwassee River Basin, as that basin is defined by TDEC, unless: (1) Ft. Oglethorpe provides Tennessee-American with 90-days prior notice of its intent to transfer such water outside the above-named basin, and (2) Ft. Oglethorpe receives notification from Tennessee-American that the proposed transfer has been approved by TDEC through the requisite permitting process.

Ft. Oglethorpe agrees to cooperate fully with Tennessee-American and TDEC and provide any documentation, records, or other assistance requested by Tennessee-American or TDEC throughout any required permitting process.

Ft. Oglethorpe agrees to indemnify Tennessee-American for the amount of any permit application fee Tennessee-American is assessed as a result of Ft. Oglethorpe's intent to transfer any water it received from Tennessee-American outside the Lower Tennessee-Hiwassee River Basin, as that basin is defined by TDEC.

Ft. Oglethorpe agrees to indemnify Tennessee-American for any fines, fees, or penalties Tennessee-American is assessed, or any costs Tennessee-American incurs due to any action on the part of Ft. Oglethorpe that results in a violation of any permitting requirement.

On September 1 of each year, Ft. Oglethorpe agrees to provide Tennessee-American with a statement, signed under oath, certifying that during the previous calendar year, Ft. Oglethorpe

has not directly or indirectly transferred any of the water it receives from Tennessee-American outside the Lower Tennessee-Hiwassee River basin, as that basin is defined by TDEC.

(4) **Indemnification**

Ft. Oglethorpe hereby indemnifies and holds Tennessee-American harmless from and against any claim, demands, penalties, actions, judgments, and losses or liabilities whatsoever, arising from or in connection with its breach or violation of this Agreement.

SECTION X

AFFIDAVITS

Prior to the effective date of this Agreement, and at any time during this Agreement upon reasonable notice, Ft. Oglethorpe agrees to provide an affidavit (or certificate, at the discretion of Tennessee-American) which represents and covenants that it is not in breach or any violation of this Agreement, nor has it any knowledge of any fact which, by the passage of time, will cause it to be in breach or violation of this Agreement.

SECTION XI

SERVICES

During the term of this Agreement, Tennessee-American may provide to Ft. Oglethorpe, certain non-regulated services ("Services") which are set forth in Schedule A, which is attached hereto and incorporated herein by reference. In the event such Services are provided, Ft. Oglethorpe agrees to pay Tennessee-American for such Services at the rates and charges set forth in Schedule A, as such may be amended from time to time by Tennessee-American upon giving Ft. Oglethorpe sixty (60) days advance notice.

Tennessee-American may add or discontinue Services to be offered under this Agreement upon written notice to Ft. Oglethorpe.

Tennessee-American reserves the right to enter into such separate agreements, contracts, work orders or other arrangement with Ft. Oglethorpe in order to adequately address the scope and performance of the specific Services to be provided to Ft. Oglethorpe.

Charges and rates for the Services shall be billed and paid, at the determination of Tennessee-American, either monthly along with Ft. Oglethorpe's metered usage according to Section V above, or on such other terms and conditions as directed by Tennessee-American.

SECTION XII

MISCELLANEOUS PROVISIONS

(1) **Assignment**

Upon obtaining written approval from Tennessee-American which will not be unreasonably withheld, this Agreement may be assigned by Ft. Oglethorpe to any successor in the operation of the facilities currently owned by Ft. Oglethorpe.

(2) Notices

Any notice required or permitted to be given by one of the parties to this Agreement shall be given by U.S. mail, personal delivery or by overnight carrier to the other party at the address set forth below:

City of Ft. Oglethorpe, Georgia
500 City Hall Drive
Ft. Oglethorpe, Georgia 30742
Attn: City Manager

Tennessee-American Water Company
1101 Broad Street
P.O. Box 6338
Chattanooga, Tennessee 37401
Attn: President

Any notice so given shall be deemed given upon its deposit in the U.S. mail, upon personal delivery or upon its delivery to the overnight carrier.

(3) **Governing Law And Venue**

This Agreement shall be governed by the laws of the State of Tennessee, which state shall also be the venue for any actions arising under this Agreement.

(4) **Enforceability**

In the event that any provision hereof is found to be invalid or unenforceable, such invalidity or unenforceability shall not impair or limit the validity or enforceability of any other provision hereof, each of which shall continue in full force and effect, and this Agreement shall be construed as if such invalid or unenforceable provisions were omitted from this Agreement. Titles to any section or subsection in this Agreement are for assistance in identification only and shall not be used to determine the enforceability of any provision of this Agreement.

(5) **Entire Agreement**

This Agreement constitutes the entire Agreement between Ft. Oglethorpe and Tennessee-American with respect to the subject matter contained in the Agreement, except that Ft. Oglethorpe is subject to the rules, regulations and other applicable conditions and provisions set forth in Tennessee-American's tariff on file with the TRA and as from time to time amended. This Agreement shall not be amended without the prior written consent of both parties. No

modification of this Agreement or waiver of any of its terms and conditions will be effective unless set forth in a written document signed by both parties.

CITY OF FORT OGLETHORPE, GEORGIA

By: _____

Its: MAYOR

TENNESSEE-AMERICAN WATER CO.

By: _____

Its: President

ATTEST:

_____

Its: City Clerk

SCHEDULE A

The following Schedule of Services is a general description of non-regulated Services which may be purchased on the terms and conditions, including hourly rate, which may be stated below. The actual scope of any Services to be performed and charges thereon may vary with the facts of each engagement. Therefore, each Service to be provided may be delineated in a specific contract, work order or other agreement.

General Type of Service	Fee
1. System Flushing	$400 per hour
2. Leak Detection	$121 per hour
3. Valve Maintenance	$121 per hour
4. Identification of Operation and Maintenance Problems	$ 62 per hour
5. Fire hydrant flow-testing and maintenance	$ 87 per hour
6. Water Quality Sampling for bacteria & chlorine analysis	$ 41 per hour
7. Repair of Main Breaks	$175 per hour, plus materials
8. Back Flow Valve Testing	$ 41 per hour
9. Construction Inspection Services	$ 51 per hour
10. Field Estimations for Main Extensions	$ 61 per hour
11. Loss Control Services	$ 64 per hour
12. Meter Testing (larger than 2-inch)	$117 per hour, plus materials
13. Meter Change-out	$ 68 per hour, plus materials
14. Meter Reading	$ 35 per hour
15. Monthly Billing Services	$0.405 per bill
16. Customer Services for Telephone Inquiries for Name Changes, Turn-Ons, Turn-Offs, Balance Inquiries, etc.	$ 30 per hour

Some minimum charges per Service may exist and will set forth with each specific contract or work order.

City of Ft. Oglethorpe, Georgia

By: _____

Title: MAYOR

ATTEST:

_____
Its: City Clerk

Tennessee-American Water Co.

By: _____

Title: President

TENNESSEE AMERICAN WATER COMPANY
DOCKET NO. 12-00049
FIRST DISCOVERY REQUEST OF THE
CONSUMER ADVOCATE AND PROTECTION DIVISION

Responsible Witness: Donald J. Petry

Question:

12. Refer to Schedule REV 3.1, WP 14 that provides the source and support for the Company's Private Fire Service Revenue for 2011. Provide this same information for 2006, 2007, 2008, 2009 and 2010.

Response:

Please see attached.

Tennessee American Water Company
PRIVATE FIRE SERVICE
12 Months Ended December 31, 2006

**** Quarterly Charges going to Object Account 262304 are amortized monthly to Object Account 401450.

PRIVATE FIRE		Service Size	Eff 10/01/08	Jan-06	Feb-06	Mar-06	Apr-06	May-06	Jun-06	Jul-06	Aug-06	Sep-06	Oct-06	Nov-06	Dec-06	Total	Revenue
Eff 03/09/05	Current Rate	1"	F6QA													0	$0.00
	per Qtr.	1-1/2"	F6QB	1.00			1.00			1.00			1.00			4	$54.40
1"	$6.03	2"	F6QC	12.00			13.32			13.00			13.00			51	$1,241.48
1-1/2"	$13.60	2-1/2"	F6QD	1.00			1.00			1.00			1.00			4	$147.52
2"	$24.19	3"	F6QE	2.00			2.00			2.00			2.00			8	$434.96
2-1/2"	$36.88	4"	F6QF	79.33			81.90			81.00			83.08			325	$35,419.88
3"	$54.37	6"	F6QG	788.90			796.22			820.22			817.90		1.00	3,224	$701,531.08
4"	$108.88	8"	F6QH	291.18			293.90			297.28			302.43			1,185	$516,011.12
6"	$217.58	10"	F6QI	15.00			15.00			14.67			15.00			60	$38,982.62
8"	$435.53	12"	F6QJ	19.58			19.00			19.00			19.00			77	$66,714.56
10"	$653.34	Total		1,209.99	0.00	0.00	1,223.34	0.00	0.00	1,249.17	0.00	0.00	1,254.41	0.00	1.00	4,938	$1,360,537.62
12"	$871.20																
		Bill Analysis - Current Rates		$334,409.10	$0.00	$0.00	$336,995.96	$0.00	$0.00	$343,365.42	$0.00	$0.00	$345,549.56	$0.00	$217.58	$1,360,537.62	
		Less: Credits		($1,248.17)	($308.13)	($198.41)	($702.53)	$0.00	($2,848.54)	($1,050.71)	($383.12)	($396.01)	$15.72	($1,551.71)	($1,474.54)	($10,146.15)	
		Total		$333,160.93	($308.13)	($198.41)	$336,293.43	$0.00	($2,848.54)	$342,314.71	($383.12)	($396.01)	$345,565.28	($1,551.71)	($1,256.96)	$1,350,391.47	
		General Ledger		$111,000.00	$110,915.05	$110,631.70	$112,331.99	$111,980.72	$109,132.18	$114,104.90	$113,913.35	$113,517.33	$115,188.43	$115,188.43	$115,188.43	$1,353,092.51	
		Difference - Dollars		($222,160.93)	$111,223.18	$110,830.11	($223,961.44)	$111,980.72	$111,980.72	($228,209.81)	$114,296.47	$113,913.34	($230,376.85)	$116,740.14	$116,445.39	$2,701.04	
		Difference - Percent		-200.1450%	100.2778%	100.1793%	-199.3746%	100.0000%	102.6102%	-200.0000%	100.3363%	100.3489%	-200.0000%	101.3471%	101.0912%	0.1996%	

BA	Total	Annual
1"	0.00	-
1-1/2"	4	1
2"	51	13
2-1/2"	4	1
3"	8	2
4"	325	81
6"	3,224	806
8"	1,185	296
10"	60	15
12"	77	19
Total	4,938	1,234

Revenue	
1"	$0.00
1-1/2"	$54.40
2"	$1,241.48
2-1/2"	$147.52
3"	$434.96
4"	$35,419.88
6"	$701,531.08
8"	$516,011.12
10"	$38,982.62
12"	$66,714.56
Total	$1,360,537.62
Credits	($10,146.15)

TAW_R_CADDR1#012attachment
Page 1 of 5

Tennessee American Water Company
PRIVATE FIRE SERVICE
12 Months Ended December 31, 2007

**** Quarterly Charges going to Object Account 262304 are amortized monthly to Object Account 401450.

PRIVATE FIRE

Eff 03/09/05	Current Rate per Qtr.
1"	$6.03
1-1/2"	$13.60
2"	$24.19
2-1/2"	$36.88
3"	$54.37
4"	$108.88
6"	$217.58
8"	$435.53
10"	$653.34
12"	$871.20

Service Size	Eff 03/09/05	Jan-07	Feb-07	Mar-07	Apr-07	May-07	Jun-07	Jul-07	Aug-07	Sep-07	Oct-07	Nov-07	Dec-07	Total	Revenue
1"	F6QA													0	$0.00
1-1/2"	F6QB	1.00			1.00									2.00	$27.20
2"	F6QC	13.00			14.97									27.97	$676.51
2-1/2"	F6QD	1.00			1.00									2.00	$73.76
3"	F6QE	2.00			2.00									4.00	$217.48
4"	F6QF	84.03			82.26			2.22						168.51	$18,347.34
6"	F6QG	823.34	2.84	7.52	824.06			9.08			2.04			1,668.89	$363,116.40
8"	F6QH	302.26		1.49	305.50			6.05			2.60			617.90	$269,112.38
10"	F6QI	15.00			15.00									30.00	$19,600.20
12"	F6QJ	19.67			19.00									38.67	$33,686.40
Total		1,261.30	2.84	9.01	1,264.78	0	0	17.35	0.00	0.00	4.64	0.00	0.00	2,559.93	$704,857.67
Bill Analysis - Current Rates		$347,341.59	$618.89	$2,285.14	$348,182.57	$0.00	$0.00	$4,853.79	$0.00	$0.00	$1,575.69	$0.00	$0.00	$704,857.67	
Less: Credits		($983.64)	($2,316.59)	($1,928.40)	($887.76)									($6,116.39)	
Total		$346,357.95	($1,697.70)	$356.74	$347,294.81	$0.00	$0.00	$4,853.79	$0.00	$0.00	$1,575.69	$0.00	$0.00	$698,741.28	
General Ledger		$112,846.75	$113,349.39	$116,012.17	$116,116.61									$458,324.92	
Difference - Dollars		($233,511.20)	$115,047.09	$115,655.43	($231,178.20)	$0.00	$0.00	($4,853.79)	$0.00	$0.00	($1,575.69)	$0.00	$0.00	($240,416.36)	
Difference - Percent		-206.9277%	101.4978%	99.6925%	-199.0914%	#DIV/0!	#DIV/0!	#DIV/0!	#DIV/0!	#DIV/0!	#DIV/0!	#DIV/0!	#DIV/0!	-52.4554%	

Eff 05/22/07	Current Rate per Qtr.
1"	$6.79
1-1/2"	$15.31
2"	$27.23
2-1/2"	$41.52
3"	$61.21
4"	$122.57
6"	$244.95
8"	$490.31
10"	$735.52
12"	$980.78

Service Size	Eff 05/22/07	Jan-07	Feb-07	Mar-07	Apr-07	May-07	Jun-07	Jul-07	Aug-07	Sep-07	Oct-07	Jul-07	Dec-07	Total	Revenue
1"	F6QA													0	$0.00
1-1/2"	F6QB							0.94			1.00			2	$29.70
2"	F6QC							13.16			14.00			27	$739.61
2-1/2"	F6QD							0.94			1.00			2	$80.56
3"	F6QE							1.88			2.00			4	$237.48
4"	F6QF							80.63			84.72			165	$20,267.10
6"	F6QG							796.60			848.36			1,645	$402,931.79
8"	F6QH							283.20			304.44			588	$288,127.17
10"	F6QI							14.10			15.00			29	$21,401.85
12"	F6QJ							17.86			19.00			37	$36,148.64
Total		0	0	0	0	0	0	1,209.30	0.00	0.00	1,289.52	0	0	2,499	$769,963.90
Bill Analysis - Current Rates		$0.00	$0.00	$0.00	$0.00	$0.00	$0.00	$372,274.79	$0.00	$0.00	$397,689.11	$0.00	$0.00	$769,963.90	
Less: Credits						($2,417.94)	($2,122.48)	($1,113.29)	($2,482.93)	($196.46)	($939.36)	($460.88)	($716.08)	($10,449.42)	
Total		$0.00	$0.00	$0.00	$0.00	($2,417.94)	($2,122.48)	$371,161.50	($2,482.93)	($196.46)	$396,749.75	($460.88)	($716.08)	$759,514.48	
Revenue Summary						$113,171.16	$113,466.62	$124,596.24	$123,226.60	$125,513.07	$132,268.89	$132,507.38	$132,372.18	$997,122.14	
Difference - Dollars		$0.00	$0.00	$0.00	$0.00	$115,589.10	$115,589.10	($246,565.26)	$125,709.53	$125,709.53	($264,480.86)	$132,968.26	$133,088.26	$237,607.66	
Difference - Percent		#DIV/0!	#DIV/0!	#DIV/0!	#DIV/0!	102.1365%	101.8706%	-197.8914%	102.0149%	100.1565%	-199.9570%	100.3478%	100.5410%	23.8293%	

BA	Total	Annual
1"	0.00	-
1-1/2"	4	1
2"	55	14
2-1/2"	4	1
3"	8	2
4"	334	83
6"	3,314	828
8"	1,206	301
10"	59	15
12"	76	19
Total	5,059	1,265

	Revenue
1"	$0.00
1-1/2"	$56.90
2"	$1,416.12
2-1/2"	$154.32
3"	$454.96
4"	$38,614.44
6"	$766,048.19
8"	$557,239.55
10"	$41,002.05
12"	$69,835.04
Total	$1,474,821.57
Credits	($16,565.81)

	$1,458,255.76
	$1,455,447.06
	($2,808.70)
	-0.1930%

Tennessee American Water Company
PRIVATE FIRE SERVICE
12 Months Ended December 31, 2008

**** Quarterly Charges going to Object Account 262304 are amortized monthly to Object Account 401450.

PRIVATE FIRE		Service Size	Eff 05/22/07	Jan-08	Feb-08	Mar-08	Apr-08	May-08	Jun-08	Jul-08	Aug-08	Sep-08	Oct-08	Nov-08	Dec-08	Total	Revenue
Eff 05/22/07	Current Rate	1"	F6QA													0	$0.00
	per Qtr.	1-1/2"	F6QB	1.00			1.00			1.00						3	$45.93
1"	$6.79	2"	F6QC	14.00			14.00			16.17						44	$1,202.66
1-1/2"	$15.31	2-1/2"	F6QD	1.00			1.00			1.00						3	$124.56
2"	$27.23	3"	F6QE	2.00			2.00			2.00						6	$367.26
2-1/2"	$41.52	4"	F6QF	89.02			87.00			90.79			0.17			267	$32,723.49
3"	$61.21	6"	F6QG	861.93			883.41			885.64			3.84			2,635	$645,399.89
4"	$122.57	8"	F6QH	304.40			307.37			312.64						924	$453,248.00
6"	$244.95	10"	F6QI	15.00			15.00			15.00						45	$33,098.40
8"	$490.31	12"	F6QJ	19.00			19.00			19.00						57	$55,904.46
10"	$735.52	Total		1,307.36	0.00	0.00	1,329.78	0.00	0.00	1,343.24	0.00	0.00	4.01	0.00	0.00	3,984	$1,222,114.65
12"	$980.78																
		Bill Analysis - Current Rates		$401,520.48	$0.00	$0.00	$407,988.19	$0.00	$0.00	$411,644.77	$0.00	$0.00	$961.21	$0.00	$0.00	$1,222,114.65	
		Less: Credits		($707.66)	($2,199.19)	($456.46)	($1,289.55)	($554.85)	($1,363.18)	($3,859.49)	($1,149.50)	($568.83)				($12,148.71)	
		Total		$400,812.82	($2,199.19)	($456.46)	$406,698.64	($554.85)	($1,363.18)	$407,785.28	($1,149.50)	($568.83)	$961.21	$0.00	$0.00	$1,209,965.94	
		General Ledger		$133,042.50	$131,685.97	$133,428.70	$134,832.04	$135,378.45	$134,570.12	$133,355.44	$136,065.42	$136,646.09				$1,209,004.73	
		Difference - Dollars		($267,770.32)	$133,885.16	$133,885.16	($271,866.60)	$135,933.30	$135,933.30	($274,429.84)	$137,214.92	$137,214.92	($961.21)	$0.00	$0.00	($961.21)	
		Difference - Percent		-201.2668%	101.6700%	100.3421%	-201.6335%	100.4099%	101.0130%	-205.7883%	100.8448%	100.4163%	#DIV/0!	#DIV/0!	#DIV/0!	-0.0795%	

Eff 10/1/08	Current Rate	Service Size	Eff 10/1/08	Jan-08	Feb-08	Mar-08	Apr-08	May-08	Jun-08	Jul-08	Aug-08	Sep-08	Oct-08	Nov-08	Dec-08	Total	
	per Qtr.	1"	F6QA													0	$0.00
1"	$7.09	1-1/2"	F6QB										0.96			1	$15.36
1-1/2"	$15.98	2"	F6QC										14.42			14	$409.94
2"	$28.42	2-1/2"	F6QD										0.96			1	$41.66
2-1/2"	$43.34	3"	F6QE										1.92			2	$122.84
3"	$63.88	4"	F6QF										86.36			86	$11,047.70
4"	$127.93	6"	F6QG										861.77			862	$220,312.68
6"	$255.65	8"	F6QH										297.02			297	$151,995.18
8"	$511.74	10"	F6QI										14.42			14	$11,071.65
10"	$767.66	12"	F6QJ										18.27			18	$18,700.75
12"	$1,023.64	Total		0	0	0	0	0	0	0	0	0	1,296.11	0	0	1,296	$413,717.76
		Bill Analysis - Current Rates		$0.00	$0.00	$0.00	$0.00	$0.00	$0.00	$0.00	$0.00	$0.00	$413,717.76	$0.00	$0.00	$413,717.76	
		Less: Credits						$0.00	$0.00	$0.00	$0.00	$0.00	($1,693.00)	($2,344.80)	($7,490.21)	($11,528.01)	
		Total		$0.00	$0.00	$0.00	$0.00	$0.00	$0.00	$0.00	$0.00	$0.00	$412,024.76	($2,344.80)	($7,490.21)	$402,189.75	
		Revenue Summary						$0.00	$0.00	$0.00	$0.00	$0.00	$135,521.92	$136,892.93	$130,736.11	$403,150.96	
		Difference - Dollars		$0.00	$0.00	$0.00	$0.00	$0.00	$0.00	$0.00	$0.00	$0.00	($276,502.84)	$139,237.73	$138,226.32	$961.21	
		Difference - Percent		#DIV/0!	#DIV/0!	#DIV/0!	#DIV/0!	#DIV/0!	#DIV/0!	#DIV/0!	#DIV/0!	#DIV/0!	-204.0281%	101.7129%	105.7293%	0.2384%	

BA	Total	Annual	Revenue	
1"	0.00	-	1"	$0.00
1-1/2"	4	1	1-1/2"	$61.29
2"	59	15	2"	$1,612.60
2-1/2"	4	1	2-1/2"	$166.22
3"	8	2	3"	$490.10
4"	353	88	4"	$43,771.19
6"	3,497	874	6"	$865,712.57
8"	1,221	305	8"	$605,243.18
10"	59	15	10"	$44,170.05
12"	75	19	12"	$74,605.21
Total	5,280	1,320	Total	$1,635,832.41
			Credits	($23,676.72)

Tennessee American Water Company
PRIVATE FIRE SERVICE
12 Months Ended December 31, 2009

**** Quarterly Charges going to Object Account 262304 are amortized monthly to Object Account 401450.

PRIVATE FIRE	
Eff 10/1/08	Current Rate
	per Qtr.
1"	$7.09
1-1/2"	$15.98
2"	$28.42
2-1/2"	$43.34
3"	$63.88
4"	$127.93
6"	$255.65
8"	$511.74
10"	$767.66
12"	$1,023.64

Service Size	Eff 10/1/08	Jan-09	Feb-09	Mar-09	Apr-09	May-09	Jun-09	Jul-09	Aug-09	Sep-09	Oct-09	Nov-09	Dec-09	Total	Revenue
1"	F6QA													0	$0.00
1-1/2"	F6QB	1.00			1.00			1.00			1.00			4.00	$63.92
2"	F6QC	17.00			16.99			16.00			16.00			65.99	$1,875.37
2-1/2"	F6QD	1.00			1.00			1.00			1.00			4.00	$173.36
3"	F6QE	2.00			2.00			2.00			2.00			8.00	$511.04
4"	F6QF	90.49			145.34			108.79			106.48			451.10	$57,708.94
6"	F6QG	881.22			936.54			886.37			887.01			3,591.14	$918,075.55
8"	F6QH	312.60			317.33			312.63			311.40			1,253.97	$641,705.38
10"	F6QI	15.00			15.00			15.00			15.32			60.32	$46,306.96
12"	F6QJ	19.00			19.00			19.27			19.00			76.27	$78,069.62
Total		1,339.31	0.00	0.00	1,454.21	0.00	0.00	1,362.06	0.00	0.00	1,359.21	0.00	0.00	5,514.78	$1,744,490.14
Bill Analysis - Current Rates		$428,465.21	$0.00	$0.00	$452,046.98	$0.00	$0.00	$432,382.81	$0.00	$0.00	$431,595.14	$0.00	$0.00	$1,744,490.14	
Less: Credits		($210.30)	($1,483.60)	($3,341.46)	($590.54)	($7,201.28)	($759.39)	($2,185.57)	($381.88)	($380.87)	($921.12)	$343.06	($1,053.38)	($18,166.33)	
Total		$428,254.91	($1,483.60)	($3,341.46)	$451,456.44	($7,201.28)	($759.39)	$430,197.24	($381.88)	($380.87)	$430,674.02	$343.06	($1,053.38)	$1,726,323.81	
Revenue Summary		$142,630.39	$141,328.67	$139,470.81	$150,091.79	$143,481.05	$149,922.94	$142,169.47	$143,632.00	$143,633.01	$143,705.85	$143,827.14	$142,430.70	$1,726,323.82	
Difference - Dollars		($285,624.52)	$142,812.27	$142,812.27	($301,364.65)	$150,682.33	$150,682.33	($288,027.77)	$144,013.88	$144,013.88	($286,968.17)	$143,484.08	$143,484.08	$0.01	
Difference - Percent		-200.2550%	101.0498%	102.3958%	-200.7869%	105.0190%	100.5065%	-202.5947%	100.2659%	100.2652%	-199.6914%	99.7615%	100.7396%	0.0000%	

BA	Total	Annual
1"	0.00	-
1-1/2"	4.00	1
2"	65.99	16
2-1/2"	4.00	1
3"	8.00	2
4"	451.10	113
6"	3,591.14	898
8"	1,253.97	313
10"	60.32	15
12"	76.27	19
Total	5,515	1,379

Revenue	
1"	$0.00
1-1/2"	$63.92
2"	$1,875.37
2-1/2"	$173.36
3"	$511.04
4"	$57,708.94
6"	$918,075.55
8"	$641,705.38
10"	$46,306.96
12"	$78,069.62
Total	$1,744,490.14
Credits	($18,166.33)

TAW_R_CADDR1#012attachment
Page 4 of 5

Tennessee American Water Company
PRIVATE FIRE SERVICE
12 Months Ended December 31, 2010

**** Quarterly Charges going to Object Account 262304 are amortized monthly to Object Account 401450.

PRIVATE FIRE		Service Size	Eff 10/1/08	Jan-10	Feb-10	Mar-10	Apr-10	May-10	Jun-10	Jul-10	Aug-10	Sep-10	Oct-10	Nov-10	Dec-10	Total
Eff 10/1/08	Current Rate per Qtr.	1"	F6QA													0
		1-1/2"	F6QB	1.00			1.00			1.00			1.00			4
1"	$7.09	2"	F6QC	16.00			18.26			17.00			17.72			69
1-1/2"	$15.98	2-1/2"	F6QD	1.00			1.00			1.00			1.00			4
2"	$28.42	3"	F6QE	2.00			2.00			2.00			2.00			8
2-1/2"	$43.34	4"	F6QF	107.71			111.54			112.19			113.42			445
3"	$63.88	6"	F6QG	880.06			898.44			905.79			893.56			3,578
4"	$127.93	8"	F6QH	305.87			314.70			315.36			323.27			1,259
6"	$255.65	10"	F6QI	15.00			17.98			15.00			15.00			63
8"	$511.74	12"	F6QJ	18.00			21.81			19.00			19.00			78
10"	$767.66	Total		1,346.63	0.00	0.00	1,386.73	0.00	0.00	1,388.33	0.00	0.00	1,385.97	0.00	0.00	5,508
12"	$1,023.64															
		Bill Analysis - Current Rates		$425,872.11	$0.00	$0.00	$441,835.22	$0.00	$0.00	$438,931.58	$0.00	$0.00	$440,030.89	$0.00	$0.00	$1,746,669.80
		Less: Credits		($23.65)	($2,219.82)	($4,959.24)	($6,286.94)	($53.49)	($2,507.97)	($284.07)	($511.30)	($1,301.78)	($170.57)	($22.23)	($159.07)	($18,500.13)
		Total		$425,848.46	($2,219.82)	($4,959.24)	$435,548.28	($53.49)	($2,507.97)	$438,647.51	($511.30)	($1,301.78)	$439,860.32	($22.23)	($159.07)	$1,728,169.67
		Revenue Summary		$142,181.01	$139,810.55	$136,886.31	$146,342.17	$144,603.03	$142,095.09	$146,026.44	$145,799.23	$145,008.75	$146,506.39	$146,654.73	$146,517.89	$1,728,431.59
		Difference - Dollars		($283,667.45)	$142,030.37	$141,845.55	($289,206.11)	$144,656.52	$144,603.06	($292,621.07)	$146,310.53	$146,310.53	($293,353.93)	$146,676.96	$146,676.96	$261.92
		Difference - Percent		-199.5115%	101.5877%	103.6229%	-197.6232%	100.0370%	101.7650%	-200.3891%	100.3507%	100.8977%	-200.2329%	100.0152%	100.1086%	0.0152%

BA	Total	Annual
1"	0.00	-
1-1/2"	4.00	1
2"	68.98	17
2-1/2"	4.00	1
3"	8.00	2
4"	444.87	111
6"	3,577.84	894
8"	1,259.19	315
10"	62.98	16
12"	77.81	19
Total	5,508	1,377

Revenue	
1"	$0.00
1-1/2"	$63.92
2"	$1,960.35
2-1/2"	$173.36
3"	$511.04
4"	$56,911.78
6"	$914,675.93
8"	$644,377.33
10"	$48,345.52
12"	$79,650.57
Total	$1,746,669.80
Credits	($18,500.13)

TENNESSEE AMERICAN WATER COMPANY
DOCKET NO. 12-00049
FIRST DISCOVERY REQUEST OF THE
CONSUMER ADVOCATE AND PROTECTION DIVISION

Responsible Witness: Donald J. Petry

Question:

13. Refer to Schedule REV 2.1, WP 1 that provides the source and support for the Company's Forfeited Discount calculation for 2011. Provide the Company's monthly billed revenue and forfeited discounts by service area from January 2006 through December 2010.

Response:

Please see Attachment.

TENNESSEE AMERICAN WATER COMPANY
DOCKET NO. 12-00049
FIRST DISCOVERY REQUEST OF THE
CONSUMER ADVOCATE AND PROTECTION DIVISION
TAW_R_CADDR1#013_073012
Billed revenue and forfeited discounts by service area from January 2006 through December 2010
Chattanooga

Chattanooga	**Jan-06**	**Feb-06**	**Mar-06**	**Apr-06**	**May-06**	**Jun-06**	**Jul-06**	**Aug-06**	**Sep-06**	**Oct-06**	**Nov-06**	**Dec-06**	**Total**
Billed Revenue	$ 3,208,555	2,213,376	2,711,025	2,104,428	3,416,849	3,221,927	2,790,358	2,846,513	3,455,857	2,589,473	2,843,235	2,374,797	$ 33,776,392
Forfeited Discounts	$ 14,385	20,955	25,220	17,037	27,260	24,259	23,214	23,965	28,389	26,571	26,158	19,176	$ 276,588
Ratio	0.4483%	0.9468%	0.9303%	0.8096%	0.7978%	0.7529%	0.8320%	0.8419%	0.8215%	1.0261%	0.9200%	0.8075%	0.8189%

Chattanooga	**Jan-07**	**Feb-07**	**Mar-07**	**Apr-07**	**May-07**	**Jun-07**	**Jul-07**	**Aug-07**	**Sep-07**	**Oct-07**	**Nov-07**	**Dec-07**	**Total**
Billed Revenue	$ 2,648,097	2,248,412	2,484,986	2,517,072	2,748,108	3,414,852	3,421,254	3,433,080	3,403,639	3,508,529	2,898,517	2,812,165	$ 35,538,710
Forfeited Discounts	$ 29,070	21,525	19,574	21,958	23,914	21,461	28,097	29,829	26,190	35,588	26,357	19,792	$ 303,355
Ratio	1.0978%	0.9573%	0.7877%	0.8724%	0.8702%	0.6285%	0.8212%	0.8689%	0.7695%	1.0143%	0.9093%	0.7038%	0.8536%

Chattanooga	**Jan-08**	**Feb-08**	**Mar-08**	**Apr-08**	**May-08**	**Jun-08**	**Jul-08**	**Aug-08**	**Sep-08**	**Oct-08**	**Nov-08**	**Dec-08**	**Total**
Billed Revenue	$ 2,913,157	2,706,149	2,471,165	2,911,998	2,732,207	3,193,126	3,584,895	3,312,732	3,383,198	3,404,883	2,672,903	3,141,946	$ 36,428,359
Forfeited Discounts	$ 37,030	26,600	22,892	26,622	28,767	24,456	38,550	25,716	29,901	29,412	33,157	30,849	$ 353,952
Ratio	1.2711%	0.9830%	0.9264%	0.9142%	1.0529%	0.7659%	1.0753%	0.7763%	0.8838%	0.8638%	1.2405%	0.9819%	0.9716%

Chattanooga	**Jan-09**	**Feb-09**	**Mar-09**	**Apr-09**	**May-09**	**Jun-09**	**Jul-09**	**Aug-09**	**Sep-09**	**Oct-09**	**Nov-09**	**Dec-09**	**Total**
Billed Revenue	$ 2,750,103	2,736,810	2,763,137	2,735,739	2,723,517	3,195,403	3,626,960	3,240,510	3,143,869	2,907,387	2,612,547	2,922,301	$ 35,358,282
Forfeited Discounts	$ 33,904	25,357	24,919	23,287	22,822	21,439	33,057	30,298	33,125	24,626	24,977	26,686	$ 324,498
Ratio	1.2328%	0.9265%	0.9019%	0.8512%	0.8380%	0.6709%	0.9114%	0.9350%	1.0536%	0.8470%	0.9560%	0.9132%	0.9177%

Chattanooga	**Jan-10**	**Feb-10**	**Mar-10**	**Apr-10**	**May-10**	**Jun-10**	**Jul-10**	**Aug-10**	**Sep-10**	**Oct-10**	**Nov-10**	**Dec-10**	**Total**
Billed Revenue	$ 2,813,629	2,585,766	2,742,695	2,827,683	2,835,320	3,207,271	3,414,478	3,394,148	3,458,937	3,278,474	2,850,214	2,864,724	$ 36,273,339
Forfeited Discounts	$ 30,349	20,538	26,721	24,169	19,242	27,397	26,725	25,284	31,887	29,877	26,305	18,971	$ 307,465
Ratio	1.0786%	0.7943%	0.9743%	0.8547%	0.6787%	0.8542%	0.7827%	0.7449%	0.9219%	0.9113%	0.9229%	0.6622%	0.8476%

TENNESSEE AMERICAN WATER COMPANY
DOCKET NO. 12-00049
FIRST DISCOVERY REQUEST OF THE
CONSUMER ADVOCATE AND PROTECTION DIVISION
TAW_R_CADDR1#013_073012
Billed revenue and forfeited discounts by service area from January 2006 through December 2010
Lone Oak

Lone Oak	**Jan-06**	**Feb-06**	**Mar-06**	**Apr-06**	**May-06**	**Jun-06**	**Jul-06**	**Aug-06**	**Sep-06**	**Oct-06**	**Nov-06**	**Dec-06**	**Total**
Billed Revenue	$ 3,904	3,766	32,187	27,570	4,337	9,068	-	4,545	9,136	-	8,475	4,876	$ 107,865
Forfeited Discounts	$ -	-	-	-	-	-	-	-	-	-	-	-	$ -
Ratio	0.0000%	0.0000%	0.0000%	0.0000%	0.0000%	0.0000%	#DIV/0!	0.0000%	0.0000%	#DIV/0!	0.0000%	0.0000%	0.0000%

Lone Oak	**Jan-07**	**Feb-07**	**Mar-07**	**Apr-07**	**May-07**	**Jun-07**	**Jul-07**	**Aug-07**	**Sep-07**	**Oct-07**	**Nov-07**	**Dec-07**	**Total**
Billed Revenue	$ 4,280	4,358	6,525	4,798	39,894	55,198	46,717	51,792	53,034	51,451	36,860	36,680	$ 391,587
Forfeited Discounts	$ -	-	-	-	-	-	-	-	-	-	-	-	$ -
Ratio	0.0000%	0.0000%	0.0000%	0.0000%	0.0000%	0.0000%	0.0000%	0.0000%	0.0000%	0.0000%	0.0000%	0.0000%	0.0000%

Lone Oak	**Jan-08**	**Feb-08**	**Mar-08**	**Apr-08**	**May-08**	**Jun-08**	**Jul-08**	**Aug-08**	**Sep-08**	**Oct-08**	**Nov-08**	**Dec-08**	**Total**
Billed Revenue	$ 41,997	37,740	42,389	36,406	38,444	54,353	54,031	52,397	54,642	47,838	32	75,910	$ 536,178
Forfeited Discounts	$ -	-	-	-	-	-	-	-	-	-	-	-	$ -
Ratio	0.0000%	0.0000%	0.0000%	0.0000%	0.0000%	0.0000%	0.0000%	0.0000%	0.0000%	0.0000%	0.0000%	0.0000%	0.0000%

Lone Oak	**Jan-09**	**Feb-09**	**Mar-09**	**Apr-09**	**May-09**	**Jun-09**	**Jul-09**	**Aug-09**	**Sep-09**	**Oct-09**	**Nov-09**	**Dec-09**	**Total**
Billed Revenue	$ 41,798	38,130	32,827	44,561	43,528	48,291	61,232	50,302	40,529	32,911	36,598	33,125	$ 503,833
Forfeited Discounts	$ -	-	-	-	-	-	-	-	-	-	-	-	$ -
Ratio	0.0000%	0.0000%	0.0000%	0.0000%	0.0000%	0.0000%	0.0000%	0.0000%	0.0000%	0.0000%	0.0000%	0.0000%	0.0000%

Lone Oak	**Jan-10**	**Feb-10**	**Mar-10**	**Apr-10**	**May-10**	**Jun-10**	**Jul-10**	**Aug-10**	**Sep-10**	**Oct-10**	**Nov-10**	**Dec-10**	**Total**
Billed Revenue	$ 43,940	40,993	37,104	38,588	40,292	48,879	51,782	52,650	56,504	62,609	49,725	43,967	$ 567,035
Forfeited Discounts	$ -	-	-	-	-	-	-	-	-	-	-	-	$ -
Ratio	0.0000%	0.0000%	0.0000%	0.0000%	0.0000%	0.0000%	0.0000%	0.0000%	0.0000%	0.0000%	0.0000%	0.0000%	0.0000%

TENNESSEE AMERICAN WATER COMPANY
DOCKET NO. 12-00049
FIRST DISCOVERY REQUEST OF THE
CONSUMER ADVOCATE AND PROTECTION DIVISION
TAW_R_CADDR1#013_073012
Billed revenue and forfeited discounts by service area from January 2006 through December 2010
Suck Creek

Suck Creek	**Jan-06**	**Feb-06**	**Mar-06**	**Apr-06**	**May-06**	**Jun-06**	**Jul-06**	**Aug-06**	**Sep-06**	**Oct-06**	**Nov-06**	**Dec-06**	**Total**
Billed Revenue	$ 7,165	7,048	7,063	6,716	7,090	15,013	13	7,781	15,220	47	14,525	6,928	$ 94,609
Forfeited Discounts	$ -	-	-	-	-	-	-	-	-	-	-	-	$ -
Ratio	0.0000%	0.0000%	0.0000%	0.0000%	0.0000%	0.0000%	0.0000%	0.0000%	0.0000%	0.0000%	0.0000%	0.0000%	0.0000%

Suck Creek	**Jan-07**	**Feb-07**	**Mar-07**	**Apr-07**	**May-07**	**Jun-07**	**Jul-07**	**Aug-07**	**Sep-07**	**Oct-07**	**Nov-07**	**Dec-07**	**Total**
Billed Revenue	$ 7,076	7,334	7,158	7,739	8,085	8,777	7,918	8,288	8,061	8,000	7,294	7,233	$ 92,964
Forfeited Discounts	$ -	-	-	-	-	-	-	-	-	-	-	-	$ -
Ratio	0.0000%	0.0000%	0.0000%	0.0000%	0.0000%	0.0000%	0.0000%	0.0000%	0.0000%	0.0000%	0.0000%	0.0000%	0.0000%

Suck Creek	**Jan-08**	**Feb-08**	**Mar-08**	**Apr-08**	**May-08**	**Jun-08**	**Jul-08**	**Aug-08**	**Sep-08**	**Oct-08**	**Nov-08**	**Dec-08**	**Total**
Billed Revenue	$ 7,817	7,216	7,649	7,101	7,257	8,883	8,328	7,857	8,154	7,769	(133)	15,913	$ 93,812
Forfeited Discounts	$ -	-	-	-	-	-	-	-	-	-	-	-	$ -
Ratio	0.0000%	0.0000%	0.0000%	0.0000%	0.0000%	0.0000%	0.0000%	0.0000%	0.0000%	0.0000%	0.0000%	0.0000%	0.0000%

Suck Creek	**Jan-09**	**Feb-09**	**Mar-09**	**Apr-09**	**May-09**	**Jun-09**	**Jul-09**	**Aug-09**	**Sep-09**	**Oct-09**	**Nov-09**	**Dec-09**	**Total**
Billed Revenue	$ 8,088	8,015	7,260	8,415	7,742	8,672	8,758	8,355	8,021	7,273	7,789	7,598	$ 95,986
Forfeited Discounts	$ -	-	-	-	-	-	-	-	-	-	-	-	$ -
Ratio	0.0000%	0.0000%	0.0000%	0.0000%	0.0000%	0.0000%	0.0000%	0.0000%	0.0000%	0.0000%	0.0000%	0.0000%	0.0000%

Suck Creek	**Jan-10**	**Feb-10**	**Mar-10**	**Apr-10**	**May-10**	**Jun-10**	**Jul-10**	**Aug-10**	**Sep-10**	**Oct-10**	**Nov-10**	**Dec-10**	**Total**
Billed Revenue	$ 8,197	7,852	7,538	7,719	9,223	8,228	8,419	9,017	8,491	8,059	7,953	7,757	$ 98,454
Forfeited Discounts	$ -	-	-	-	-	-	-	-	-	-	-	-	$ -
Ratio	0.0000%	0.0000%	0.0000%	0.0000%	0.0000%	0.0000%	0.0000%	0.0000%	0.0000%	0.0000%	0.0000%	0.0000%	0.0000%

TENNESSEE AMERICAN WATER COMPANY
DOCKET NO. 12-00049
FIRST DISCOVERY REQUEST OF THE
CONSUMER ADVOCATE AND PROTECTION DIVISION

Responsible Witness: Don Petry

Question:

14. Refer to Schedule REV 2.1, WP 1 that provides the source and support for the Company's Sewer Billing Revenues for 2011. Provide the source and support for the projected number of third-party shut-offs (18,516) on this schedule. In addition, provide the historic number and amount of third-party shut-offs for 2006 through 2011.

Response:

See attachment for support for projected number of third-party shut-offs. The number of third-party shut-offs is not tracked and therefore not available.

TAW_R_CADDR1#014
Tennessee American Water
Activity Based Costing of 3rd Party Billing
Meter Reads, Supervision, Transportation, Utilities, Support

Home Company	Hourly / Salary	Exempt	BU Name	Job Title	Budget Labor & Benefits
00026	H	N	CHAT-Customer Service	Field Services Representative	72,188
00026	H	N	CHAT-Customer Service	Field Services Representative	72,188
00026	H	N	CHAT-Customer Service	Field Services Representative	72,188
00026	H	N	CHAT-Customer Service	Field Services Representative	72,188
00026	H	N	CHAT-Customer Service	Field Services Representative	69,413
00026	H	N	CHAT-Customer Service	Field Services Representative	72,145
00026	H	N	CHAT-Customer Service	Field Services Representative	72,145
00026	H	N	CHAT-Customer Service	Field Services Representative	72,145
00026	H	N	CHAT-Customer Service	Field Services Representative	77,155
00026	H	N	CHAT-Customer Service	Field Services Representative	71,495
00026	H	N	CHAT-Customer Service	Field Services Representative	71,495
00026	H	N	CHAT-Customer Service	Field Service Records Speciali	68,114
00026	H	N	CHAT-Customer Service	Field Services Representative	71,495
00026	H	N	CHAT-Customer Service	Field Services Representative	68,721
00026	H	N	CHAT-Customer Service	Field Services Representative	71,495
00026	H	N	CHAT-Customer Service	Field Services Representative	68,721
00026	H	N	CHAT-Customer Service	Field Services Representative	68,721
			Total Cost of 17 FSR's		$ 1,212,009
			Average Budgeted FSR Labor and Benefit Cost		$ 71,295
00026	S	Y	CHAT-Customer Service	Supvr Field Operations	$ 120,278
				Allocation 50%	$ 60,139
00026	H	N	CHAT-Customer Service	Field Service Records Speciali	$ 68,114
				Allocation 50%	$ 34,057
00026	S	Y	CHAT-Customer Service	Supvr Field Operations	$ 100,930
				Allocation 20%	$ 20,186

9 FSR's Dedicated Readers Labor & Benefits		$ 641,652
2011 Pension Cost Adjustment to Actual Prorated (6.85 pof 110)		$ 61,588
Admin Labor & Benefits (Supervisor 1 - 50%, Clerk - 50%, Supervisor 2 - 20%)		$ 114,382
Meter Shop Human Cost		$ 817,625
Meter Shop Electrical Utilities Cost - Historical Electrical from Itron		$ 109,554
Allocation (9+.5+.5+.2)/29 Headcount		35.2%
Allocated Utilities Cost		$ 38,533
Transportation		
Avg Truck Asset Value	$ 21,018	
15% Salvage	$ (3,153)	
Depreciable Value	$ 17,866	
Depreciable Life	5.495	
Depreciation Per Year		$ 3,252
Avg Fuel $155 - PHH		$ 1,860
Avg Maint $138 PHH		$ 1,656
Avg Ins Annual Estimate		$ 275
Annual Transportation Cost Per Truck		$ 7,043
Vehicles		9
Allocated Transportation Costs		$ 63,383
Total Meter Reader Related Cost		$ 919,540
Water Reads Rolling12 329 Report @ 12/31/11		886,267
Sewer Reads From 3rd Party Billing Report		815,940
Total Meter Reader Related Reads		1,702,207
Avg Total Cost Per Read - Water and Sewer Combined Reads		$ 0.540

Test Year Revenue		$ 447,057
Rate		0.405
# of Bills		1,103,844
Proposed Rate		$ 0.540
Proposed Revenue Usage Data and Sewer Shut-off/Reconnect		$ 596,076
Less Water Usage Revenue at $.02/bill - Exhibit REV-2-Other Revenue-DJP		$ 22,077
Third Party Reconnection Revenue		$ 573,999
Proposed Rate		$ 31
Number of Third Party Reconnects		18,516

TENNESSEE AMERICAN WATER COMPANY
DOCKET NO. 12-00049
FIRST DISCOVERY REQUEST OF THE
CONSUMER ADVOCATE AND PROTECTION DIVISION

Responsible Witness: Donald J. Petry

Question:

15. Refer to Schedule REV 2.1, WP 1 that provides the source and support for the Company's New Service Fees and Activity Service Fees for 2011. Provide the historic number and amount of the Company's monthly Activity Fees and New Service Fees from January 2006 through December 2011.

Response:

Please see attached.

TENNESSEE AMERICAN WATER COMPANY
DOCKET NO. 12-00049
FIRST DISCOVERY REQUEST OF THE
CONSUMER ADVOCATE AND PROTECTION DIVISION
TAW_R_CADDR1#015_073012
Number and Amount of Monthly New Service Fees and Activity Service Fees 2006 - 2011

Month	26NEW Chattanooga Amount	26NEW Chattanooga Count	26NEW Lone Oak Amount	26NEW Lone Oak Count	26NEW Suck Creek Amount	26NEW Suck Creek Count
Jan-06	($675.00)	9.00	$0.00	0.00	$0.00	0.00
Feb-06	$275.00	11.00	$0.00	0.00	$0.00	0.00
Mar-06	$53,270.00	2,130.80	$0.00	0.00	$840.00	33.60
Apr-06	$13,966.77	558.67	$0.00	0.00	$0.00	0.00
May-06	$4,900.00	196.00	$0.00	0.00	$750.00	30.00
Jun-06	$2,855.68	114.23	$0.00	0.00	$25.00	1.00
Jul-06	$3,200.00	128.00	$0.00	0.00	$1,500.00	60.00
Aug-06	$4,975.00	199.00	$0.00	0.00	$750.00	30.00
Sep-06	$4,575.00	183.00	$0.00	0.00	$25.00	1.00
Oct-06	$1,750.00	70.00	$0.00	0.00	$0.00	0.00
Nov-06	$3,350.00	134.00	$0.00	0.00	$0.00	0.00
Dec-06	$1,125.00	45.00	$0.00	0.00	$750.00	30.00
Jan-07	$2,600.00	104.00	$0.00	0.00	$0.00	0.00
Feb-07	$1,350.00	54.00	$0.00	0.00	$3,000.00	120.00
Mar-07	$2,650.00	106.00	$0.00	0.00	$0.00	0.00
Apr-07	$2,510.00	100.40	$0.00	0.00	$750.00	30.00
May-07	$2,750.00	110.00	$0.00	0.00	$750.00	30.00
Jun-07	$2,150.00	86.00	$0.00	0.00	$25.00	1.00
Jul-07	$2,625.00	105.00	$0.00	0.00	$750.00	30.00
Aug-07	$1,500.00	60.00	$0.00	0.00	$0.00	0.00
Sep-07	$3,000.00	120.00	$0.00	0.00	$0.00	0.00
Oct-07	$1,625.00	65.00	$0.00	0.00	$750.00	30.00
Nov-07	$1,825.00	73.00	$0.00	0.00	$0.00	0.00
Dec-07	$1,900.00	76.00	$0.00	0.00	$25.00	1.00
Jan-08	$1,400.00	56.00	$0.00	0.00	$0.00	0.00
Feb-08	$2,150.00	86.00	$0.00	0.00	$0.00	0.00
Mar-08	$1,225.00	49.00	$0.00	0.00	$0.00	0.00
Apr-08	$2,000.00	80.00	$0.00	0.00	$0.00	0.00
May-08	$1,300.00	52.00	$0.00	0.00	$750.00	30.00
Jun-08	$2,075.00	83.00	$0.00	0.00	$25.00	1.00
Jul-08	$1,325.00	53.00	$0.00	0.00	$1,500.00	60.00
Aug-08	$1,325.00	53.00	$0.00	0.00	$0.00	0.00
Sep-08	$2,350.00	94.00	$0.00	0.00	$0.00	0.00
Oct-08	$1,075.00	43.00	$0.00	0.00	$0.00	0.00
Nov-08	$2,275.00	91.00	$0.00	0.00	$0.00	0.00
Dec-08	$1,700.00	68.00	$0.00	0.00	$0.00	0.00
Jan-09	$1,375.00	55.00	$0.00	0.00	$0.00	0.00
Feb-09	$4,250.00	170.00	$0.00	0.00	$0.00	0.00
Mar-09	$2,375.00	95.00	$0.00	0.00	$0.00	0.00
Apr-09	$1,425.00	57.00	$0.00	0.00	$0.00	0.00
May-09	$750.00	30.00	$0.00	0.00	$0.00	0.00
Jun-09	$700.00	28.00	$0.00	0.00	$750.00	30.00
Jul-09	$1,725.00	69.00	$0.00	0.00	$0.00	0.00
Aug-09	$975.00	39.00	$0.00	0.00	$750.00	30.00
Sep-09	$1,475.00	59.00	$0.00	0.00	$750.00	30.00
Oct-09	$925.00	37.00	$0.00	0.00	$750.00	30.00
Nov-09	$1,600.00	64.00	$0.00	0.00	$0.00	0.00
Dec-09	$975.00	39.00	$0.00	0.00	$0.00	0.00
Jan-10	$475.00	19.00	$0.00	0.00	$0.00	0.00
Feb-10	$425.00	17.00	$0.00	0.00	$0.00	0.00
Mar-10	$1,550.00	62.00	$0.00	0.00	$0.00	0.00
Apr-10	$2,200.00	88.00	$0.00	0.00	$0.00	0.00
May-10	$1,300.00	52.00	$0.00	0.00	$0.00	0.00
Jun-10	$2,275.00	91.00	$0.00	0.00	$0.00	0.00
Jul-10	$1,725.00	69.00	$0.00	0.00	$0.00	0.00
Aug-10	$1,725.00	69.00	$0.00	0.00	$750.00	30.00
Sep-10	$1,225.00	49.00	$0.00	0.00	$0.00	0.00
Oct-10	$1,150.00	46.00	$0.00	0.00	$0.00	0.00
Nov-10	$950.00	38.00	$0.00	0.00	$0.00	0.00
Dec-10	$325.00	13.00	$0.00	0.00	$0.00	0.00
Jan-11	$350.00	14.00	$0.00	0.00	$0.00	0.00
Feb-11	$825.00	33.00	$0.00	0.00	$0.00	0.00
Mar-11	$1,450.00	58.00	$0.00	0.00	$0.00	0.00
Apr-11	$1,100.00	44.00	$0.00	0.00	$0.00	0.00
May-11	$2,875.00	115.00	$0.00	0.00	$0.00	0.00
Jun-11	$1,975.00	79.00	$0.00	0.00	$0.00	0.00
Jul-11	$1,300.00	52.00	$0.00	0.00	$0.00	0.00
Aug-11	$1,125.00	45.00	$0.00	0.00	$0.00	0.00
Sep-11	$1,375.00	55.00	$0.00	0.00	$0.00	0.00
Oct-11	$725.00	29.00	$0.00	0.00	$0.00	0.00
Nov-11	$1,850.00	74.00	$0.00	0.00	$0.00	0.00
Dec-11	$375.00	15.00	$0.00	0.00	$0.00	0.00
TOTAL	**$189,452.45**	**7,614.10**	**$0.00**	**0.00**	**$16,715.00**	**668.60**

TENNESSEE AMERICAN WATER COMPANY
DOCKET NO. 12-00049
FIRST DISCOVERY REQUEST OF THE
CONSUMER ADVOCATE AND PROTECTION DIVISION
TAW_R_CADDR1#015_073012
Number and Amount of Monthly New Service Fees and Activity Service Fees 2006 - 2011

Month	26SAF Chattanooga Amount	26SAF Chattanooga Count
Jan-06	$0.00	0.00
Feb-06	$0.00	0.00
Mar-06	$17,700.00	1,180.00
Apr-06	$19,020.00	1,268.00
May-06	$28,695.00	1,913.00
Jun-06	$26,340.00	1,756.00
Jul-06	$22,229.88	1,481.99
Aug-06	$24,317.00	1,621.13
Sep-06	$27,045.00	1,803.00
Oct-06	$23,880.00	1,592.00
Nov-06	$23,955.00	1,597.00
Dec-06	$20,085.00	1,339.00
Jan-07	$19,905.00	1,327.00
Feb-07	$20,685.00	1,379.00
Mar-07	$22,290.00	1,486.00
Apr-07	$22,215.00	1,481.00
May-07	$22,410.00	1,494.00
Jun-07	$21,660.00	1,444.00
Jul-07	$22,425.00	1,495.00
Aug-07	$25,395.00	1,693.00
Sep-07	$19,155.00	1,277.00
Oct-07	$23,265.00	1,551.00
Nov-07	$17,655.00	1,177.00
Dec-07	$19,020.00	1,268.00
Jan-08	$18,810.00	1,254.00
Feb-08	$19,575.00	1,305.00
Mar-08	$18,268.70	1,217.91
Apr-08	$23,176.30	1,545.09
May-08	$20,295.00	1,353.00
Jun-08	$23,745.00	1,583.00
Jul-08	$22,575.00	1,505.00
Aug-08	$22,020.00	1,468.00
Sep-08	$22,685.92	1,512.39
Oct-08	$23,190.00	1,546.00
Nov-08	$15,990.00	1,066.00
Dec-08	$19,286.04	1,285.74
Jan-09	$16,380.00	1,092.00
Feb-09	$19,192.99	1,279.53
Mar-09	$22,755.00	1,517.00
Apr-09	$20,100.00	1,340.00
May-09	$20,580.00	1,372.00
Jun-09	$23,008.61	1,533.91
Jul-09	$23,025.00	1,535.00
Aug-09	$24,945.00	1,663.00
Sep-09	$22,814.35	1,520.96
Oct-09	$20,670.00	1,378.00
Nov-09	$19,260.00	1,284.00
Dec-09	$20,190.00	1,346.00
Jan-10	$16,620.00	1,108.00
Feb-10	$17,790.00	1,186.00
Mar-10	$21,765.00	1,451.00
Apr-10	$22,650.00	1,510.00
May-10	$21,555.00	1,437.00
Jun-10	$24,465.00	1,631.00
Jul-10	$23,985.00	1,599.00
Aug-10	$25,349.57	1,689.97
Sep-10	$22,335.00	1,489.00
Oct-10	$21,570.00	1,438.00
Nov-10	$17,550.00	1,170.00
Dec-10	$17,310.00	1,154.00
Jan-11	$16,500.00	1,100.00
Feb-11	$15,330.00	1,022.00
Mar-11	$23,295.00	1,553.00
Apr-11	$19,095.00	1,273.00
May-11	$20,025.00	1,335.00
Jun-11	$23,367.50	1,557.83
Jul-11	$20,544.92	1,369.66
Aug-11	$25,567.50	1,704.50
Sep-11	$20,460.00	1,364.00
Oct-11	$21,000.00	1,400.00
Nov-11	$17,675.92	1,178.39
Dec-11	$17,955.00	1,197.00
	$1,485,645.20	**99,043.01**

Month	26SAF Lone Oak Amount	26SAF Lone Oak Count
Jan-06	$0.00	0.00
Feb-06	$0.00	0.00
Mar-06	$0.00	0.00
Apr-06	$0.00	0.00
May-06	$0.00	0.00
Jun-06	$0.00	0.00
Jul-06	$0.00	0.00
Aug-06	$0.00	0.00
Sep-06	$0.00	0.00
Oct-06	$0.00	0.00
Nov-06	$0.00	0.00
Dec-06	$0.00	0.00
Jan-07	$0.00	0.00
Feb-07	$0.00	0.00
Mar-07	$0.00	0.00
Apr-07	$0.00	0.00
May-07	$0.00	0.00
Jun-07	$0.00	0.00
Jul-07	$15.00	1.00
Aug-07	$30.00	2.00
Sep-07	$0.00	0.00
Oct-07	$75.00	5.00
Nov-07	$15.00	1.00
Dec-07	$15.00	1.00
Jan-08	$45.00	3.00
Feb-08	$0.00	0.00
Mar-08	$0.00	0.00
Apr-08	$0.00	0.00
May-08	$0.00	0.00
Jun-08	$0.00	0.00
Jul-08	$15.00	1.00
Aug-08	$15.00	1.00
Sep-08	$45.00	3.00
Oct-08	$0.00	0.00
Nov-08	$0.00	0.00
Dec-08	$45.00	3.00
Jan-09	$0.00	0.00
Feb-09	$15.00	1.00
Mar-09	$15.00	1.00
Apr-09	$0.00	0.00
May-09	$0.00	0.00
Jun-09	$45.00	3.00
Jul-09	$15.00	1.00
Aug-09	$0.00	0.00
Sep-09	$0.00	0.00
Oct-09	$15.00	1.00
Nov-09	$30.00	2.00
Dec-09	$15.00	1.00
Jan-10	$0.00	0.00
Feb-10	$30.00	2.00
Mar-10	$15.00	1.00
Apr-10	$15.00	1.00
May-10	$30.00	2.00
Jun-10	$0.00	0.00
Jul-10	$30.00	2.00
Aug-10	$15.00	1.00
Sep-10	$30.00	2.00
Oct-10	$0.00	0.00
Nov-10	$15.00	1.00
Dec-10	$0.00	0.00
Jan-11	$15.00	1.00
Feb-11	$0.00	0.00
Mar-11	$15.00	1.00
Apr-11	$60.00	4.00
May-11	$0.00	0.00
Jun-11	$15.00	1.00
Jul-11	$0.00	0.00
Aug-11	$30.00	2.00
Sep-11	$30.00	2.00
Oct-11	$45.00	3.00
Nov-11	$15.00	1.00
Dec-11	$15.00	1.00
	$885.00	**59.00**

Month	26SAF Suck Creek Amount	26SAF Suck Creek Count
Jan-06	$0.00	0.00
Feb-06	$0.00	0.00
Mar-06	$0.00	0.00
Apr-06	$30.00	2.00
May-06	$0.00	0.00
Jun-06	$60.00	4.00
Jul-06	$0.00	0.00
Aug-06	$15.00	1.00
Sep-06	$90.00	6.00
Oct-06	$0.00	0.00
Nov-06	$30.00	2.00
Dec-06	$45.00	3.00
Jan-07	$15.00	1.00
Feb-07	$15.00	1.00
Mar-07	$30.00	2.00
Apr-07	$0.00	0.00
May-07	$15.00	1.00
Jun-07	$30.00	2.00
Jul-07	$30.00	2.00
Aug-07	$75.00	5.00
Sep-07	$30.00	2.00
Oct-07	$45.00	3.00
Nov-07	$0.00	0.00
Dec-07	$0.00	0.00
Jan-08	$15.00	1.00
Feb-08	$60.00	4.00
Mar-08	$0.00	0.00
Apr-08	$15.00	1.00
May-08	$75.00	5.00
Jun-08	$45.00	3.00
Jul-08	$30.00	2.00
Aug-08	$15.00	1.00
Sep-08	$30.00	2.00
Oct-08	$60.00	4.00
Nov-08	$0.00	0.00
Dec-08	$15.00	1.00
Jan-09	$0.00	0.00
Feb-09	$45.00	3.00
Mar-09	$0.00	0.00
Apr-09	$0.00	0.00
May-09	$0.00	0.00
Jun-09	$30.00	2.00
Jul-09	$15.00	1.00
Aug-09	$60.00	4.00
Sep-09	$30.00	2.00
Oct-09	$30.00	2.00
Nov-09	$30.00	2.00
Dec-09	$15.00	1.00
Jan-10	$15.00	1.00
Feb-10	$60.00	4.00
Mar-10	$30.00	2.00
Apr-10	$15.00	1.00
May-10	$30.00	2.00
Jun-10	$60.00	4.00
Jul-10	$0.00	0.00
Aug-10	$60.00	4.00
Sep-10	$15.00	1.00
Oct-10	$30.00	2.00
Nov-10	$30.00	2.00
Dec-10	$0.00	0.00
Jan-11	$30.00	2.00
Feb-11	$0.00	0.00
Mar-11	$0.00	0.00
Apr-11	$30.00	2.00
May-11	$60.00	4.00
Jun-11	$60.00	4.00
Jul-11	$30.00	2.00
Aug-11	$60.00	4.00
Sep-11	$30.00	2.00
Oct-11	$45.00	3.00
Nov-11	$0.00	0.00
Dec-11	$15.00	1.00
	$1,875.00	**125.00**

TENNESSEE AMERICAN WATER COMPANY
DOCKET NO. 12-00049
FIRST DISCOVERY REQUEST OF THE
CONSUMER ADVOCATE AND PROTECTION DIVISION

Responsible Witness: Donald J. Petry

Question:

16. Refer to Schedule REV 2.1, WP 1 that provides the source and support for the Company's Disconnection/Reconnection Fees for 2011. Provide the historic number and amount of the Company's monthly Disconnection/Reconnection Fees from January 2006 through December 2011.

Response:

Please see attached.

TENNESSEE AMERICAN WATER COMPANY
DOCKET NO. 12-00049
FIRST DISCOVERY REQUEST OF THE
CONSUMER ADVOCATE AND PROTECTION DIVISION
TAW_R_CADDR1#016_073012
Disconnection/Reconnection Fees from January 2006 through December 2010
Chattanooga

Chattanooga	**Jan-06**	**Feb-06**	**Mar-06**	**Apr-06**	**May-06**	**Jun-06**	**Jul-06**	**Aug-06**	**Sep-06**	**Oct-06**	**Nov-06**	**Dec-06**	**Total**
Reconnection Amount	$ -	-	276	-	92	184	92	92	-	-	-	-	$ **736**
Reconnection Count	0	0	3	0	1	2	1	1	0	0	0	0	**8**
Disconnection Amount	$ 16,515	10,635	17,445	11,745	15,420	14,850	12,375	13,485	15,930	14,475	14,625	12,855	$ **170,355**
Disconnection Count	1,123	721	1,189	799	1,056	1,002	857	911	1,072	979	995	871	**11,575**
Adjustment Amount	$ -	-	-	-	-	-	-	-	-	-	-	-	$ **-**
Total	**$ 16,515**	**10,635**	**17,721**	**11,745**	**15,512**	**15,034**	**12,467**	**13,577**	**15,930**	**14,475**	**14,625**	**12,855**	$ **171,091**

Chattanooga	**Jan-07**	**Feb-07**	**Mar-07**	**Apr-07**	**May-07**	**Jun-07**	**Jul-07**	**Aug-07**	**Sep-07**	**Oct-07**	**Nov-07**	**Dec-07**	**Total**
Reconnection Amount	$ 184	92	184	-	184	-	92	276	184	92	-	92	$ **1,380**
Reconnection Count	2	1	2	0	2	0	1	3	2	1	0	1	**15**
Disconnection Amount	$ 15,825	11,715	13,800	13,035	15,150	15,465	13,410	17,880	13,845	20,280	16,695	16,140	$ **183,240**
Disconnection Count	1,089	807	944	889	1,038	1,039	916	1,208	933	1,376	1,127	1,104	**12,470**
Adjustment Amount	$ -	-	-	-	-	-	-	(15)	-	-	-	-	$ **(15)**
Total	**$ 16,009**	**11,807**	**13,984**	**13,035**	**15,334**	**15,465**	**13,502**	**18,141**	**14,029**	**20,372**	**16,695**	**16,232**	$ **184,605**

Chattanooga	**Jan-08**	**Feb-08**	**Mar-08**	**Apr-08**	**May-08**	**Jun-08**	**Jul-08**	**Aug-08**	**Sep-08**	**Oct-08**	**Nov-08**	**Dec-08**	**Total**
Reconnection Amount	$ 92	(15)	184	-	92	184	92	92	184	184	92	92	$ **1,273**
Reconnection Count	1	1	4	0	1	2	1	1	2	2	1	1	**17**
Disconnection Amount	$ 17,085	18,390	14,310	17,070	13,005	14,745	16,035	12,375	16,110	16,680	14,025	12,525	$ **182,355**
Disconnection Count	1,167	1,244	976	1,174	887	1,001	1,081	838	1,100	1,148	949	855	**12,420**
Adjustment Amount	$ -	-	-	-	-	-	-	-	-	-	(15)	-	$ **(15)**
Total	**$ 17,177**	**18,375**	**14,494**	**17,070**	**13,097**	**14,929**	**16,127**	**12,467**	**16,294**	**16,864**	**14,102**	**12,617**	$ **183,613**

Chattanooga	**Jan-09**	**Feb-09**	**Mar-09**	**Apr-09**	**May-09**	**Jun-09**	**Jul-09**	**Aug-09**	**Sep-09**	**Oct-09**	**Nov-09**	**Dec-09**	**Total**
Reconnection Amount	$ 92	92	368	276	184	92	-	-	229	199	199	30	$ **1,761**
Reconnection Count	1	1	4	3	2	1	0	0	5	3	3	2	**25**
Disconnection Amount	$ 9,675	37,215	21,240	23,790	23,190	25,650	24,120	21,360	23,685	21,855	18,570	17,730	$ **268,080**
Disconnection Count	653	2,503	1,442	1,604	1,557	1,738	1,634	1,452	1,595	1,488	1,254	1,198	**18,118**
Adjustment Amount	$ -	-	-	-	-	-	-	-	-	-	-	-	$ **-**
Total	**$ 9,767**	**37,307**	**21,608**	**24,066**	**23,374**	**25,742**	**24,120**	**21,360**	**23,914**	**22,054**	**18,769**	**17,760**	$ **269,841**

Chattanooga	**Jan-10**	**Feb-10**	**Mar-10**	**Apr-10**	**May-10**	**Jun-10**	**Jul-10**	**Aug-10**	**Sep-10**	**Oct-10**	**Nov-10**	**Dec-10**	**Total**
Reconnection Amount	$ 90	30	659	-	276	184	-	107	-	460	276	-	$ **2,082**
Reconnection Count	6	2	8	0	3	2	0	2	0	5	3	0	**31**
Disconnection Amount	$ 16,740	24,030	20,865	17,265	21,180	19,620	20,445	21,015	22,425	20,438	19,290	11,700	$ **235,013**
Disconnection Count	1,128	1,616	1,414	1,179	1,430	1,328	1,369	1,405	1,509	1,375	1,304	782	**15,839**
Adjustment Amount	$ (15)	-	(30)	(15)	-	-	-	-	-	(15)	-	-	$ **(75)**
Total	**$ 16,815**	**24,060**	**21,494**	**17,250**	**21,456**	**19,804**	**20,445**	**21,122**	**22,425**	**20,883**	**19,566**	**11,700**	$ **237,020**

Chattanooga	**Jan-11**	**Feb-11**	**Mar-11**	**Apr-11**	**May-11**	**Jun-11**	**Jul-11**	**Aug-11**	**Sep-11**	**Oct-11**	**Nov-11**	**Dec-11**	**Total**
Reconnection Amount	$ -	-	368	92	92	-	92	184	107	92	-	-	$ **1,027**
Reconnection Count	0	0	4	1	1	0	1	2	2	1	0	0	**12**
Disconnection Amount	$ 15,435	21,870	20,085	18,945	16,650	17,700	13,380	20,055	16,515	20,820	16,275	16,845	$ **214,575**
Disconnection Count	1,041	1,478	1,354	1,277	1,128	1,190	904	1,363	1,114	1,441	1,097	1,150	**14,537**
Adjustment Amount	$ -	$ -	-	-	-	(15)	(30)	(30)	-	(15)	-	-	$ **(90)**
Total	**$ 15,435**	**$ 21,870**	**20,453**	**19,037**	**16,742**	**17,685**	**13,442**	**20,209**	**16,622**	**20,897**	**16,275**	**16,845**	$ **215,512**

TENNESSEE AMERICAN WATER COMPANY
DOCKET NO. 12-00049
FIRST DISCOVERY REQUEST OF THE
CONSUMER ADVOCATE AND PROTECTION DIVISION
TAW_R_CADDR1#016_073012
Disconnection/Reconnection Fees from January 2006 through December 2010
Lone Oak

Lone Oak	Jan-06	Feb-06	Mar-06	Apr-06	May-06	Jun-06	Jul-06	Aug-06	Sep-06	Oct-06	Nov-06	Dec-06	Total
Reconnection Amount	$ -	-	-	-	-	-	-	-	-	-	-	-	$ -
Reconnection Count	0	0	0	0	0	0	0	0	0	0	0	0	**0**
Disconnection Amount	$ -	-	-	-	-	-	-	-	-	-	-	-	$ -
Disconnection Count	0	0	0	0	0	0	0	0	0	0	0	0	**0**
Adjustment Amount	$ -	-	-	-	-	-	-	-	-	-	-	-	$ -
Total	**$ -**	**-**	**-**	**-**	**-**	**-**	**-**	**-**	**-**	**-**	**-**	**-**	**$ -**

Lone Oak	Jan-07	Feb-07	Mar-07	Apr-07	May-07	Jun-07	Jul-07	Aug-07	Sep-07	Oct-07	Nov-07	Dec-07	Total
Reconnection Amount	$ -	-	-	-	-	-	-	-	-	-	-	-	$ -
Reconnection Count	0	0	0	0	0	0	0	0	0	0	0	0	**0**
Disconnection Amount	$ -	-	-	-	-	-	-	-	-	-	15	-	$ **15**
Disconnection Count	0	0	0	0	0	0	0	0	0	0	1	0	**1**
Adjustment Amount	$ -	-	-	-	-	-	-	-	-	-	-	-	$ -
Total	**$ -**	**-**	**-**	**-**	**-**	**-**	**-**	**-**	**-**	**-**	**15**	**-**	**$ 15**

Lone Oak	Jan-08	Feb-08	Mar-08	Apr-08	May-08	Jun-08	Jul-08	Aug-08	Sep-08	Oct-08	Nov-08	Dec-08	Total
Reconnection Amount	$ -	-	-	-	-	-	-	-	-	-	-	-	$ -
Reconnection Count	0	0	0	0	0	0	0	0	0	0	0	0	**0**
Disconnection Amount	$ -	-	-	-	-	-	-	-	15	-	-	-	$ **15**
Disconnection Count	0	0	0	0	0	0	0	0	1	0	0	0	**1**
Adjustment Amount	$ -	-	-	-	-	-	-	-	-	-	-	-	$ -
Total	**$ -**	**-**	**-**	**-**	**-**	**-**	**-**	**-**	**15**	**-**	**-**	**-**	**$ 15**

Lone Oak	Jan-09	Feb-09	Mar-09	Apr-09	May-09	Jun-09	Jul-09	Aug-09	Sep-09	Oct-09	Nov-09	Dec-09	Total
Reconnection Amount	$ -	-	-	-	-	-	-	-	-	-	-	-	$ -
Reconnection Count	0	0	0	0	0	0	0	0	0	0	0	0	**0**
Disconnection Amount	$ -	60	15	-	-	-	15	-	-	-	-	-	$ **90**
Disconnection Count	0	4	1	0	0	0	1	0	0	0	0	0	**6**
Adjustment Amount	$ -	-	-	-	-	-	-	-	-	-	-	-	$ -
Total	**$ -**	**60**	**15**	**-**	**-**	**-**	**15**	**-**	**-**	**-**	**-**	**-**	**$ 90**

Lone Oak	Jan-10	Feb-10	Mar-10	Apr-10	May-10	Jun-10	Jul-10	Aug-10	Sep-10	Oct-10	Nov-10	Dec-10	Total
Reconnection Amount	$ -	-	-	-	-	-	-	-	-	-	-	-	$ -
Reconnection Count	0	0	0	0	0	0	0	0	0	0	0	0	**0**
Disconnection Amount	$ -	-	-	-	-	-	-	-	-	-	-	-	$ -
Disconnection Count	0	0	0	0	0	0	0	0	0	0	0	0	**0**
Adjustment Amount	$ -	-	-	-	-	-	-	-	-	-	-	-	$ -
Total	**$ -**	**-**	**-**	**-**	**-**	**-**	**-**	**-**	**-**	**-**	**-**	**-**	**$ -**

Lone Oak	Jan-11	Feb-11	Mar-11	Apr-11	May-11	Jun-11	Jul-11	Aug-11	Sep-11	Oct-11	Nov-11	Dec-11	Total
Reconnection Amount	$ -	-	-	-	-	-	-	-	-	-	-	-	$ -
Reconnection Count	0	0	0	0	0	0	0	0	0	0	0	0	**0**
Disconnection Amount	$ -	-	-	-	-	-	-	-	-	-	-	-	$ -
Disconnection Count	0	0	0	0	0	0	0	0	0	0	0	0	**0**
Adjustment Amount	$ -	-	-	-	-	-	-	-	-	-	-	-	$ -
Total	**$ -**	**-**	**-**	**-**	**-**	**-**	**-**	**-**	**-**	**-**	**-**	**-**	**$ -**

TENNESSEE AMERICAN WATER COMPANY
DOCKET NO. 12-00049
FIRST DISCOVERY REQUEST OF THE
CONSUMER ADVOCATE AND PROTECTION DIVISION
TAW_R_CADDR1#016_073012
Disconnection/Reconnection Fees from January 2006 through December 2010
Suck Creek

Suck Creek	**Jan-06**	**Feb-06**	**Mar-06**	**Apr-06**	**May-06**	**Jun-06**	**Jul-06**	**Aug-06**	**Sep-06**	**Oct-06**	**Nov-06**	**Dec-06**	**Total**
Reconnection Amount	$ -	-	-	-	-	-	-	-	-	-	-	-	$ -
Reconnection Count	0	0	0	0	0	0	0	0	0	0	0	0	0
Disconnection Amount	$ 45	-	-	-	45.00	30.00	-	30.00	45.00	15.00	75.00	30.00	$ 315
Disconnection Count	3	0	0	0	3	2	0	2	3	1	5	2	21
Adjustment Amount													$ -
Total	**$ 45**	**-**	**-**	**-**	**45.00**	**30.00**	**-**	**30.00**	**45.00**	**15.00**	**75.00**	**30.00**	**$ 315**

Suck Creek	**Jan-07**	**Feb-07**	**Mar-07**	**Apr-07**	**May-07**	**Jun-07**	**Jul-07**	**Aug-07**	**Sep-07**	**Oct-07**	**Nov-07**	**Dec-07**	**Total**
Reconnection Amount	$ -	-	-	-	-	-	-	-	-	-	-	-	$ -
Reconnection Count	0	0	0	0	0	0	0	0	0	0	0	0	0
Disconnection Amount	$ -	15	45	-	30	-	-	30	15	30	30	45	$ 240
Disconnection Count	0	1	3	0	2	0	0	2	1	2	2	3	16
Adjustment Amount													$ -
Total	**$ -**	**15**	**45**	**-**	**30**	**-**	**-**	**30**	**15**	**30**	**30**	**45**	**$ 240**

Suck Creek	**Jan-08**	**Feb-08**	**Mar-08**	**Apr-08**	**May-08**	**Jun-08**	**Jul-08**	**Aug-08**	**Sep-08**	**Oct-08**	**Nov-08**	**Dec-08**	**Total**
Reconnection Amount	$ -	-	-	-	-	-	-	-	-	-	-	-	$ -
Reconnection Count	0	0	0	0	0	0	0	0	0	0	0	0	0
Disconnection Amount	$ 30	75	75	90	60	60	30	45	60	45	-	15	$ 585
Disconnection Count	2	5	5	6	4	4	2	3	4	3	0	1	39
Adjustment Amount													$ -
Total	**$ 30**	**75**	**75**	**90**	**60**	**60**	**30**	**45**	**60**	**45**	**-**	**15**	**$ 585**

Suck Creek	**Jan-09**	**Feb-09**	**Mar-09**	**Apr-09**	**May-09**	**Jun-09**	**Jul-09**	**Aug-09**	**Sep-09**	**Oct-09**	**Nov-09**	**Dec-09**	**Total**
Reconnection Amount	$ -	-	-	-	-	-	-	-	-	-	-	-	$ -
Reconnection Count	0	0	0	0	0	0	0	0	0	0	0	0	0
Disconnection Amount	$ 75	30	-	150	60	45	60	75	-	30	30	-	$ 555
Disconnection Count	5	2	0	10	4	3	4	5	0	2	2	0	37
Adjustment Amount													$ -
Total	**$ 75**	**30**	**-**	**150**	**60**	**45**	**60**	**75**	**-**	**30**	**30**	**-**	**$ 555**

Suck Creek	**Jan-10**	**Feb-10**	**Mar-10**	**Apr-10**	**May-10**	**Jun-10**	**Jul-10**	**Aug-10**	**Sep-10**	**Oct-10**	**Nov-10**	**Dec-10**	**Total**
Reconnection Amount	$ -	-	-	-	-	-	-	-	-	-	-	-	$ -
Reconnection Count	0	0	0	0	0	0	0	0	0	0	0	0	0
Disconnection Amount	$ 45	15	30	105	105	45	60	45	75	60	120	15	$ 720
Disconnection Count	3	1	2	7	7	3	4	3	5	4	8	1	48
Adjustment Amount													$ -
Total	**$ 45**	**15**	**30**	**105**	**105**	**45**	**60**	**45**	**75**	**60**	**120**	**15**	**$ 720**

Suck Creek	**Jan-11**	**Feb-11**	**Mar-11**	**Apr-11**	**May-11**	**Jun-11**	**Jul-11**	**Aug-11**	**Sep-11**	**Oct-11**	**Nov-11**	**Dec-11**	**Total**
Reconnection Amount	$ -	-	-	-	-	-	-	92	-	-	-	-	$ 92
Reconnection Count	0	0	0	0	0	0	0	1	0	0	0	0	1
Disconnection Amount	$ 60	75	60	60	15	30	60	-	-	30	45	45	$ 480
Disconnection Count	4	5	4	4	1	2	4	0	0	2	3	3	32
Adjustment Amount													$ -
Total	**$ 60**	**75**	**60**	**60**	**15**	**30**	**60**	**92**	**-**	**30**	**45**	**45**	**$ 572**

TENNESSEE AMERICAN WATER COMPANY
DOCKET NO. 12-00049
FIRST DISCOVERY REQUEST OF THE
CONSUMER ADVOCATE AND PROTECTION DIVISION

Responsible Witness: Donald J. Petry

Question:

17. Refer to Schedule REV 1.1 that provides the projected amount of Miscellaneous Revenue (Line 32) projected by the Company for 2011. Provide the source and support for the remaining amount of Miscellaneous Revenue on the Company's books for 2011 ($39,300) after the Company's adjustment for AWR billing is removed. If the remaining amount ($39,300) is related to NSF Check Charges, please provide the monthly number and amount of NSF charges from January 2006 through December 2011. In addition, provide the monthly number and amount of AWR billing charges from January 2006 through December 2011.

Response:

Please see attached.

TENNESSEE AMERICAN WATER COMPANY
DOCKET NO. 12-00049
FIRST DISCOVERY REQUEST OF THE
CONSUMER ADVOCATE AND PROTECTION DIVISION
TAW_R_CADDR1#017_073012
Number and Amount of Charges NSF and AWR Monthly Billings 2006 - 2011

AWR Billing 2006	Units	Rate	Revenue
Jan			$ -
Feb			0
Mar			0
Apr			0
May			0
Jun			0
Jul			0
Aug			0
Sep			0
Oct			0
Nov			0
Dec			0
Total	-		**$ -**

AWR Billing 2007	Units	Rate	Revenue
Jan	-	$0.405	$ -
Feb	-	0.405	0
Mar	-	0.405	0
Apr	-	0.405	0
May	-	0.405	0
Jun	-	0.405	0
Jul	-	0.405	0
Aug	-	0.405	0
Sep	-	0.405	0
Oct	-	0.405	0
Nov	-	0.405	0
Dec	129,919	0.405	52,617
Total	**129,919**		**$ 52,617**

AWR Billing 2008	Units	Rate	Revenue
Jan	13,283	$0.405	$ 5,380
Feb	13,811	0.405	5,593
Mar	8,075	0.405	3,270
Apr	8,028	0.405	3,251
May	8,028	0.405	3,251
Jun	7,985	0.405	3,234
Jul	7,993	0.405	3,237
Aug	7,960	0.405	3,224
Sep	7,909	0.405	3,203
Oct	7,878	0.405	3,191
Nov	7,848	0.405	3,178
Dec	7,868	0.405	3,187
Total	**106,666**		**$ 43,200**

AWR Billing 2009	Units	Rate	Revenue
Jan	7,891	$0.405	$ 3,196
Feb	7,935	0.405	3,214
Mar	8,148	0.405	3,300
Apr	8,135	0.405	3,295
May	8,106	0.405	3,283
Jun	8,073	0.405	3,270
Jul	8,078	0.405	3,272
Aug	8,075	0.405	3,270
Sep	8,137	0.405	3,295
Oct	8,002	0.405	3,241
Nov	8,180	0.405	3,313
Dec	8,437	0.405	3,417
Total	**97,197**		**$ 39,365**

AWR Billing 2010	Units	Rate	Revenue
Jan	8,432	$0.405	$ 3,415
Feb	8,506	0.405	3,445
Mar	8,521	0.405	3,451
Apr	8,530	0.405	3,455
May	8,520	0.405	3,451
Jun	8,621	0.405	3,492
Jul	8,570	0.405	3,471
Aug	8,531	0.405	3,455
Sep	8,494	0.405	3,440
Oct	8,517	0.405	3,449
Nov	11,192	0.405	4,533
Dec	11,134	0.405	4,509
Total	**107,568**		**$ 43,565**

AWR Billing 2011	Units	Rate	Revenue
Jan	15,412	$0.405	$ 6,242
Feb	11,389	0.405	4,613
Mar	11,385	0.405	4,611
Apr	11,317	0.405	4,583
May	11,286	0.405	4,571
Jun	11,228	0.405	4,547
Jul	11,445	0.405	4,635
Aug	11,445	0.405	4,635
Sep	11,093	0.405	4,493
Oct	10,965	0.405	4,441
Nov	10,898	0.405	4,414
Dec	10,777	0.405	4,365
Total	**138,640**		**$ 56,149**

TENNESSEE AMERICAN WATER COMPANY
DOCKET NO. 12-00049
FIRST DISCOVERY REQUEST OF THE
CONSUMER ADVOCATE AND PROTECTION DIVISION
TAW_R_CADDR1#017_073012
Number and Amount of Charges NSF and AWR Monthly Billings 2006 - 2011

NSF Check Charge

2006	Units	Rate	Revenue
Jan	117	$20	$2,330
Feb	95	20	1,900
Mar	90	20	1,800
Apr	86	20	1,720
May	128	20	2,560
Jun	123	20	2,460
Jul	106	20	2,120
Aug	120	20	2,400
Sep	164	20	3,280
Oct	129	20	2,580
Nov	146	20	2,920
Dec	79	20	1,580
Total	**1,383**		**$27,650**

NSF Check Charge

2007	Units	Rate	Revenue
Jan	146	$20	$ 2,920
Feb	100	20	2,000
Mar	89	20	1,780
Apr	81	20	1,620
May	110	20	2,200
Jun	106	20	2,120
Jul	91	20	1,820
Aug	133	20	2,660
Sep	92	20	1,840
Oct	128	20	2,560
Nov	107	20	2,140
Dec	133	20	2,660
Total	**1,316**		**$ 26,320**

NSF Check Charge

2008	Units	Rate	Revenue
Jan	126	$20	$ 2,520
Feb	95	20	1,900
Mar	95	20	1,900
Apr	93	20	1,860
May	122	20	2,440
Jun	116	20	2,320
Jul	111	20	2,220
Aug	114	20	2,280
Sep	121	20	2,420
Oct	130	20	2,600
Nov	87	20	1,740
Dec	124	20	2,480
Total	**1,334**		**$ 26,680**

NSF Check Charge

2009	Units	Rate	Revenue
Jan	114	$20	$ 2,280
Feb	156	20	3,120
Mar	124	20	2,480
Apr	119	20	2,380
May	109	20	2,180
Jun	146	20	2,920
Jul	134	20	2,680
Aug	115	20	2,300
Sep	138	20	2,760
Oct	110	20	2,200
Nov	123	20	2,460
Dec	184	20	3,680
Total	**1,572**		**$ 31,440**

NSF Check Charge

2010	Units	Rate	Revenue
Jan	155	$20	$ 3,100
Feb	148	20	2,960
Mar	131	20	2,620
Apr	138	20	2,760
May	146	20	2,920
Jun	164	20	3,280
Jul	188	20	3,760
Aug	196	20	3,920
Sep	158	20	3,160
Oct	156	20	3,120
Nov	147	20	2,940
Dec	169	20	3,380
Total	**1,896**		**$ 37,920**

NSF Check Charge

2011	Units	Rate	Revenue
Jan	157	$20	$ 3,140
Feb	133	20	2,660
Mar	174	20	3,480
Apr	157	20	3,140
May	159	20	3,180
Jun	135	20	2,700
Jul	157	20	3,140
Aug	172	20	3,440
Sep	193	20	3,860
Oct	178	20	3,560
Nov	163	20	3,260
Dec	187	20	3,740
Total	**1,965**		**$ 39,300**

TENNESSEE AMERICAN WATER COMPANY
DOCKET NO. 12-00049
FIRST DISCOVERY REQUEST OF THE
CONSUMER ADVOCATE AND PROTECTION DIVISION

Responsible Witness: Donald J. Petry

Question:

18. Refer to Schedule REV 1.1 that provides the projected amount of Rents from Water Property (Line 28) projected by the Company for 2011. Provide a narrative of the source for this rental revenue as well as a copy of the lease agreements supporting the Company's projection of $190,984. In addition, provide the monthly rental revenue from January 2006 through December 2011.

Response:

The source of the rental income is contracts with cellular phone service providers. The providers rent out space to install their antennas on top of water towers. Please see the attached contracts that are currently in effect.

Please find also attached a report providing the monthly rental revenue from January 2006 through December 2011 broken out by customer.

Sprint
Together with NEXTEL

Sprint Nextel
14001 Weston Parkway, Suite 106A
Cary, NC 27513

Property Services

January 15, 2008

Via USPS Certified Mail
Tracking# 7007 1490 0003 6919 6343

Tennessee-American Water Company
Lease Administration
1101 Broad Street
Chattanooga, TN 37402

RE: Agreement Renewal

SprintCom, Inc. Site Reference:	CG03XC152-D / Lookout Mountain
Landlord Site Reference:	CG03XC152-D / Lookout Mountain
Property Address:	102A Averill Street Lookout Mountain,TN 37402

Dear Sir/Madam;

Pursuant to Paragraph 5 of the Antenna Lease Agreement [the Agreement], dated 3/17/1998 between Tennessee-American Water Company, a Tennessee corporation, as "Lessor"' and SprintCom, Inc., a Kansas Corporation, as "Lessee"'; SprintCom, Inc. hereby provides courtesy notice that SprintCom, Inc. is exercising its right to extend the term of the Agreement for an additional term from 10/1/2008 through 9/30/2013.

Please feel free to contact me regarding any issues concerning the Agreement. You may reach me by phone at (919) 469-7882 or via email at keith.mitchell@sprint.com. When communicating with our office, please refer to the SprintCom, Inc. site reference number (CG03XC152-D / Lookout Mountain).

Thank you for your cooperation and assistance.

Sincerely,
Sprint Nextel

Keith Mitchell
Real Estate Manager II

cc:
Site File

Tennessee American Water

March 22, 2004

Sprint Contracts & Performance
Site ID: CG03XC152
Mailstop KSOPHT0101-Z2650
6391 Sprint Parkway
Overland Park, KS 66251-2650

Re: First Amendment to Antenna Lease Agreement Dated March 17, 1998

Dear Sirs:

Attached is a fully executed First Amendment to the Antenna Lease Agreement dated March 17, 1998. We corrected your date of October 21, 1998 and have included a copy of the original agreement. The effective date of this First Amendment is October 3, 2003.

Should you have questions, please call me.

Sincerely,

Herbert A. Miller, Jr.

Attachments

C: David Schultz, Tennessee American Water

Sprint Law Department
Attn: Sprint PCS Real Estate Attorney
Mailstop KSOPHT010-Z2020
6391 Sprint Parkway
Overland Park, Kansas 66251-2020

Kevin C. Arburn
Sr. Property Specialist
Sprint – Contracts & Performance
Landlord Relations Team
Mailstop KSOPHT0101-Z2650
6391 Sprint Parkway
Overland Park, Kansas 66251-2650

American Water
2300 Richmond Road
Lexington, KY 40502
USA
T +1 859 268 6339
F +1 859 268 6327
I www.tawc.com

RWE GROUP

Sprint Site ID: CG03XC152D

FIRST AMENDMENT TO ANTENNA LEASE AGREEMENT

THIS FIRST AMENDMENT TO ANTENNA LEASE AGREEMENT ("Amendment") is made effective as of the 3rd day of October, 2003 ("Effective Date"), by and between **TENNESSEE-AMERICAN WATER COMPANY,** a Tennessee corporation ("Lessor"), and **SPRINTCOM, INC.,** a Kansas Corporation ("Lessee").

BACKGROUND

Pursuant to an Antenna Lease Agreement dated ~~October 21~~ March 17, 1998 ("Agreement"), Lessor leased to Lessee a portion of certain real property located at 102A Averill Street, Lookout Mountain, Tennessee, and further described in Exhibit A to the Agreement (the "Site"). Lessee failed to give written notice of its intention to exercise the first term extension option by the required six month advance notice date of May 1, 2003 (said notice being dated June 6, 2003), and therefore Landlord gave notice to Lessee of non-compliance with said extension notice provision of Section 4 of the Agreement and a denial of the renewal term extension on September 9, 2003.

Lessor and Lessee desire to amend the Agreement as set forth herein.

AGREEMENT

The parties agree as follows:

1. **Term:** The first extension term as specified in Section 5 of the Agreement shall commence effective as of October 1, 2003 ("Extension Commencement Date").

2. **Rent:** At the beginning of the Extension Commencement Date, the annual rent for the Site shall be Thirty Six Thousand Dollars and Zero Cents ($36,000.00). Rent shall be payable in equal monthly installments, in advance, beginning on the Extension Commencement Date. Rent for any additional extension terms shall increase thereafter as described in the Agreement.

3. **Access**: Section 6 of the Agreement is amended in line one (1) to delete the entire first sentence and insert in lieu thereof the following sentence: "Lessor agrees that Lessee shall have reasonable access to the water tower at all reasonable times, subject to the rules and regulations of the Lessor, for the purposes of installing and maintaining said Equipment."

4. **Notices**: Section 17 of the Agreement is amended by deleting the entire provision and substituting the following in its place:

All notices, requests, demands or other communications with respect to the Agreement, whether or not herein expressly provided for, shall be in writing and shall be deemed to have been duly delivered either three (3) business days after being mailed by United States first-class certified or registered mail, postage prepaid, return receipt requested; or the next business day after being deposited with an overnight courier service for next-day

Sprint Site ID: CG03XC152D

delivery to the parties at the following addresses (such addresses may be changed by either party by giving written notice thereof to the other):

Lessor: Tennessee-American Water Company
Attn: President/Manager
1101 Broad Street
Chattanooga, TN 37402

Lessee: Sprint Contracts & Performance
Site ID: CG03XC152
Mailstop KSOPHT0101-Z2650
6391 Sprint Parkway
Overland Park, Kansas 66251-2650

with a copy to: Sprint Law Department
Attn: Sprint PCS Real Estate Attorney
Mailstop KSOPHT0101-Z2020
6391 Sprint Parkway
Overland Park, Kansas 66251-2020

5. **Reaffirmation; Intention to be Bound**. Except as provided in this Amendment, each and every term, condition and agreement contained in the Agreement will remain in full force and effect. The parties reaffirm that the representations and warranties made by each of the parties in the Agreement are true and accurate as of the Effective Date. The parties executing this Amendment, on behalf of themselves, their assigns and successors, hereby acknowledge and reaffirm their intention to be bound by the terms and conditions of the Agreement.

The parties have caused this Amendment to be executed as of the Effective Date.

LESSOR:
TENNESSEE-AMERICAN WATER COMPANY, a Tennessee corporation

By: David B. Schulte
Name: DAVID B. SCHULTE
Title: PRESIDENT
Date: 3/11/04

LESSEE:
SPRINTCOM, INC.,
a Kansas Corporation

By: Marion S. Crable
Name: Marion S. Crable
Title: Manager, Landlord Relations
Date: 3/1/04

w 7h

TENNESSEE-AMERICAN WATER COMPANY

1101 Broad Street • Chattanooga, TN 37401 • (423) 755-7600

Herbert A. Miller, Jr.
Vice President & Corporate Counsel
Lexington, KY - 859/268-6339

SEP 16 2003

September 9, 2003

John E. Beaudoin
Director
National Property and Lease Management
SPRINT
6391 Sprint parkway
Overland Park, KS 66251-7641

Re: Sprint Site ID#CG03XC152
102A Averill St., Lookout Mountain, TN

Dear Mr. Beaudoin:

Your letter of June 6, 2003 (copy enclosed) has been referred to me for a response. I am the in-house corporate counsel representing Tennessee-American Water Company.

Following receipt of your letter attempting to renew the lease on the above-described site, we examined the lease dated March 17, 1998 (which you reference as October 21, 1998), and draw your attention to Section 5 thereof. Sprint is required to provide notice of its intention to extend the lease for an additional 5 years at least six months prior to the end of the current term.

Since the notice by Sprint was not received at least six months prior to the end of the first 5-year term, Tennessee-American considers the notice as not timely provided and, therefore, not effective to renew the lease.

We recognize that Sprint may still want to continue the lease for this site. Should this be the case, Tennessee-American is available to discuss new rental terms regarding both compensation and other terms. If Sprint would like to proceed on these terms, please call me at 859-268-6339, or correspond with me at 2300 Richmond Road, Lexington, Kentucky 40502.

Thank you.

Sincerely,

Herbert A. Miller, Jr.

Enclosures

NATIONAL LEASE MANAGEMENT
Mailstop KSOPHT0101-Z2650
6391 Sprint Parkway
Overland Park, Kansas 66251-2650
phone 800-357-7641
fax 913-227-5034

June 6, 2003

VIA OVERNIGHT MAIL

Tennessee-American Water Company
Attn: Real Estate Manager
1101 Broad St.
Chattanooga, TN 37402

Re: **Renewal of Site Agreement dated October 21, 1998**
Lessor: Tennessee-American Water Company
Lessee: SprintCom, Inc.
Sprint Site I.D.: CG03XC152
Site Address: 102A Averill St., Lookout Mountain, TN

This letter serves as notice to Lessor that Sprint has renewed the above-referenced Site Agreement effective October 1, 2003. This notice is delivered in compliance with the terms and conditions of the Site Agreement. The Site Agreement remains in full force and effect through September 30, 2008. **Please have an authorized representative of Lessor execute the bottom of this letter as an acknowledgment and fax one copy of same to National Lease Management at 913-227-5034.**

Please ensure that all notices, correspondence, and other inquiries regarding this Site are delivered to the following addresses:

Sprint National Lease Management
Sprint Site ID: CG03XC152
Mailstop KSOPHT0101-Z2650
6391 Sprint Parkway
Overland Park, Kansas 66251-2650

With copy of official notices only to:
Sprint Law Department
Attention: Sprint PCS Real Estate Attorney
Mailstop: KSOPHT0101-Z2020
6391 Sprint Parkway
Overland Park, KS 66251-2020

We appreciate your cooperation in this matter. Should you have any questions, please do not hesitate to contact National Lease Management via our toll-free Hotline at 800-357-7641.

Sincerely,

John E Beaudoin

John E. Beaudoin
Director, National Property & Lease Management

ACKNOWLEDGED BY LESSOR:

By: _____
Name: _____
Title: _____
Date: _____

ANTENNA LEASE AGREEMENT

THIS AGREEMENT, made this 17TH day of March, 1998, by and between

Tennessee-American Water Company, a Tennessee corporation with its principal place of business located at 1101 Broad Street, Chattanooga, Tennessee 37402, ("Lessor");

and

SprintCom, Inc., a Kansas corporation with its principal place of business located at 1200 Main Street, Kansas City, Missouri 64105
("Lessee")

NOW THEREFORE, in consideration of the mutual covenants contained herein and other good and valuable consideration, the receipt and sufficiency of which is hereby acknowledged, the Parties hereto agree as follows:

1. **Premises**

Lessor hereby leases to Lessee that certain space on Lessor's water tank located at Bragg Avenue, Chattanooga, Tennessee, as shown on the drawing attached hereto as Exhibit A, and being further described in Deed Book _____ at Page _____, together with a parcel of land sufficient for the installation of Lessee's equipment building as shown on Exhibit A, together with the non-exclusive right of ingress and egress seven (7) days per week, twenty-four (24) hours per day, in accordance with the guidelines set forth on Exhibit C, hereto, on foot or motor vehicle, including trucks and for the installation and maintenance of utility wires, poles, cables, conduits, and pipes over, under, or along a twenty (20') foot wide right-of-way to the demised premises solely for the purposes set forth in Paragraph 2, hereof. Said Tank, parcel of land and right-of-way for access ("Property") being substantially as described in Exhibit A, hereto.

2. **Use**

Lessee shall use the Property for the purpose of constructing, maintaining, and operating a communications facility and uses incidental thereto together with one (1) antenna structure and all necessary connecting appurtenances at Lessee's sole cost and expense. All structures and equipment intended to be used on the Property and the frequencies of operation of such equipment is set forth in detail on Exhibit B. A security fence, or other means of security (see Exhibit C), consisting of chainlink construction may be placed around the perimeter of the Property at the discretion and approval of Lessor (not including the access easement). All improvements, including but not limited to, installation of the fence or other means of security, and local approvals, if necessary, shall be paid for by Lessee. Lessee shall submit plans and specifications to Lessor for Lessor's written approval, which approval shall not be unreasonably withheld or delayed. In the event that the Lessor does not furnish the Lessee with written approval within thirty (30) days of the date of submission of the plans, Lessor will be deemed to have approved them. If Lessor places a fence around the Property, the cost of such fence shall be borne by Lessor.

3. **Conditions To Use**

It is understood and agreed that Lessee's ability to use the Property is contingent upon its obtaining, after the execution date of this Agreement, all of the certificates, permits and other approvals that may be required by any Federal, State, or Local authorities, which will permit use of the Property for Lessee's intended purpose.

4. **Rent**

Beginning on the Commencement Date, rental payments will be due at an annual rental of Twenty Four Thousand Dollars ($24,000.00), to be paid in equal monthly installments on the first day of the month, in advance to the Lessor at the address designated in Paragraph 17, hereof, or to

any other person, firm, or place as the Lessor may from time to time designate in writing at least thirty (30) days in advance of any rental payment date.

The annual rental for subsequent five (5) year extension terms shall be increased to reflect any increase in the cost of living for the period immediately preceding each extension term. The increase in the cost of living, if any, shall be measured by the Regional Consumer Price Index for all Consumers (1982 - 1984 = 100), All Items, All Consumers (CPI) or any similar index published by an agency of the United States Government if such index should be terminated or revised, or in the event there shall be no similar index so published, any index or measure reasonably calculated so as to measure the change in the cost of living in a manner consistent with the CPI shall be calculated between the first and last calendar month of each five (5) year period by multiplying the change in such CPI by the monthly rent being paid immediately prior to such adjustment. The rent as adjusted shall thereafter be payable in equal monthly installments until the rent shall be once again adjusted for the subsequent five (5) year period.

5. **Term and Term Extension**

The term of this Agreement shall be five (5) years and shall be effective on the Commencement date, which is defined as the first (1st) day of the month in which this Agreement is executed by all Parties. Lessee shall have the option to extend this Agreement for three (3) additional five (5) year terms by giving the Lessor written notice of its intention to do so at least six (6) months prior to the end of the then current term. If at the end of the third (3rd) five (5) year extension term, this Agreement has not been terminated by either Party by giving to the other written notice of an intention to terminate it at least six (6) months prior to the end of such term, this Agreement shall continue in force upon the same covenants, terms and conditions for a further term of one (1) year and for annual terms thereafter until terminated by either Party by giving to the other

written notice of its intention to so terminate at least six (6) months prior to the end of such term. Monthly rental for this period shall be equal to the rent paid for the last month of the third (3rd) five (5) year extension.

6. **Access**

Lessor agrees that Lessee shall have free access to the water tower at all times as per Exhibit C, hereto, for the purpose of installing and maintaining said Equipment. Lessor shall furnish Lessee with necessary provisions for access as per Exhibit D for the purpose of ingress and egress to the water tower site. It is agreed, however, that only authorized employees, or properly authorized contractors of Lessee or persons under its supervision, will be permitted to enter said premises.

7. **Termination**

Except as otherwise provided herein, this Lease may be terminated, without any penalty or further liability, on thirty (30) days' written notice as follows: (a) by either party upon a default of any covenant or term hereby by the other which is not cured within sixty (60) days of receipt of written notice of default (without, however, limiting any other rights available to the parties pursuant to any other provisions hereof); (b) by Lessee if it is unable to obtain or maintain any license, permit or other approval necessary to the operation of the Antenna Facilities or Lessee's business; (c) by Lessee if the Premises are or become unacceptable under Lessee's design or engineering specifications for its use of the Antenna Facilities; (d) by Lessor upon twelve (12) months' notice, if it determines to dismantle the Tank which Lessee is leasing; and (e) by Lessor if Lessee has not received all permits and approvals on or before twelve (12) months from the date of execution of this Agreement. In addition to any other right or event of termination hereunder, Lessee may, at any time during the term of this Lease, terminate this Lease on three (3) months' prior written notice to Lessor, provided Lessee continues to pay rent to Lessor for the six (6) months next following the date

of such notice of termination.

8. **Conditions Precedent**

This Lease is expressly conditioned on approval by Lessor's Board of Directors.

9. **Condemnation**

If a portion of the tank or tank site is taken or condemned for a public or quasi-public use (a sale in lieu of or in settlement of condemnation shall be deemed a taking or condemnation for purposes of this Lease), to the extent that Lessee's use is deemed to be destroyed, this Lease shall, at either Party's option, terminate as of the date title to the site or tank vests in the condemnor and the Rent shall be apportioned and paid in full by Lessee to Lessor to that date and neither Party shall thereafter have any liability hereunder.

Lessee shall have the right and it shall be its duty to remove its equipment from the Property on or before the date that title vests in the condemnor.

Lessor and Lessee shall have the right to pursue in a condemnation or sale in lieu thereof, damages or other compensation relative to their respective interests in the Property.

10. **Title to the Property**

Lessor covenants that Lessor is seized of good and sufficient title and interest to the Property and has full authority to enter into and execute this Agreement. Lessor further covenants that there are no other liens, judgments, or impediments of title on the Property or affecting Lessor's title to same other than that Indenture of Mortgage between Tennessee-American Water Company and First Union National Bank (successor to The Fidelity Bank), dated as of May 1, 1968, as supplemented and amended.

11. **Indemnification**

To the fullest extent permitted by laws and regulations, Lessee shall indemnify and hold

harmless Lessor and its agents, officers, directors and employees of each and any of them from and against all claims, damages, losses and expenses, direct, indirect or consequential (including but not limited to fees and charges of engineers, architects, attorneys and other professionals and court and arbitration or other dispute resolution costs) arising out of or resulting from the use or occupancy of the Property by Lessee, its servants, employees or agents, provided that any such claim, damage, loss or expense (a) is attributable to bodily injury, personal injury, sickness, disease or death, or to injury to or destruction of tangible, intangible, or intellectual property, including the loss of use resulting therefrom and (b) is caused in whole or in part by any negligence, act or omission of Lessee, its servants, employees or agents, or anyone for whose acts Lessee may be liable, regardless of whether or not caused in part by any negligence, act or omission of a person or entity indemnified hereunder or whether liability is imposed upon such indemnified party by laws and regulations regardless of the negligence of any such person or entity.

In any and all claims against Lessor, its agents, officers, directors, or employees of each or any of them by any employee (or the survivor or personal representative of such employee) of Lessee, its servants, employees or agents, any person or organization directly or indirectly employed by any of them or anyone for whose acts any of them may be liable, the indemnification obligation under this paragraph shall not be limited in any way by any limitation on the amount or type of damages, compensation or benefits payable by or for Lessee, its servants, employees, or agents, or other person or organization under workers' compensation acts, disability benefit
acts or other employee benefits acts.

If any provisions of this paragraph in respect of indemnification is prohibited or unenforceable by applicable law, then this paragraph, as applicable, shall be reformed and amended so that the parties indemnified hereunder are provided with the fullest extent of indemnification as is permitted

under applicable law.

In addition to any other indemnification contained herein, Lessee agrees to defend, indemnify and hold Lessor harmless from any claims relating to or arising from interference as related to Lessee's use and occupancy of the Property. By giving this indemnification, Lessee does not acknowledge or recognize the validity of radio frequency claims as they apply to communications facilities.

Lessor agrees to indemnify Lessee against all claims, damages, losses and expenses arising out of or resulting from Lessor's ownership or use of the Property attributable to bodily harm, or death or property damage which is caused in whole or part by Lessor's negligence. Lessor will also indemnify Lessee against interference claims related to Lessor's use of the Property.

12. Insurance

Lessee shall, at Lessee's expense, obtain and keep in force during the term of this Lease comprehensive general liability and property liability insurance with liability limits of not less than Five Million Dollars ($5,000,000.00) for injury to or death of one or more persons in any one occurrence, and for damage to or destruction of property in any one occurrence. Lessor shall be named as an additional named insured, and the policies shall contain cross liability endorsements. Lessee may carry said insurance under a blanket policy, provided, however, said insurance by Lessee shall have a Lessor's protection liability endorsement attached thereto. If Lessee shall fail to procure and maintain said insurance, Lessor, upon written notice, may, but shall not be required to, procure and maintain same, but at the expense of Lessee. Insurance required hereunder shall be in companies rated A or better in "Best's Insurance Guide." Lessee shall deliver to Lessor, prior to occupancy of the Property, copies of policies of liability insurance required herein or certificates evidencing the existence and amounts of such insurance with loss payable clauses reasonably satisfactory to Lessor.

No policy shall be cancellable or subject to reduction of coverage except after ten (10) days' prior written notice to Lessor.

13. Installation, Maintenance and Operation

It is understood and agreed that the Lessor must approve the installation, contractor and personnel chosen by Lessee to install, maintain and operate the equipment and that said installation, maintenance and operation will in no way damage or interfere with Lessor's use of the water tank, antennae or appurtenances. Lessor's approval of the installation, contractor and personnel shall not be unreasonably withheld or delayed. If Lessor does not approve said installation, contractor and personnel within 30 days from receipt of the information related thereto, they shall be deemed approved.

No materials may be used in the installation of the antennae or transmission lines that will cause corrosion or deterioration of the water tank structure or its appurtenances. Prior to the installation of an antenna on the water tank, Lessee shall have a structural analysis performed, signed and sealed by a professional engineer licensed in the state in which the tank is located and approved by the Lessor. The analysis shall determine if the tank can accommodate the installation of the proposed facilities. If structural improvements are required prior to installation of the facilities, all costs associated therewith shall be borne by the Lessee.

All welding, cutting, and coating work required for the installation of antennae anchors, brackets, supports, etc, shall conform to the applicable requirements of AWWA Standard D100. The coatings and surface preparations used for the repair of existing coatings shall be approved by Lessor. The existing coatings shall be tested for the presence of lead and other hazardous substances, as defined in The Comprehensive Environmental Response, Compensation and Liability Act, 42 U.S.C. §9601 et. seq. and regulations interpreting said Act. The cost of all lead

abatement and containment procedures shall be borne by the Lessee as part of the installation cost.

All installation, maintenance or operations work on the facilities that requires placing the water tank out of service shall be coordinated with the Lessor and the times and durations of placing the tank out of service shall be at the convenience of the Lessor. Any costs to take the tank out of service including, but not limited to, the cost of labor, the cost to drain, disinfect and refill the tank, shall be borne by the Lessee.

All electrical work to be performed on the Property shall be in accordance with the National Electric Code and all applicable local codes. All wiring outside of the tank shall be installed in rigid steel conduit.

Each antenna must be identified by a metal tag fastened securely to its bracket on the water tower and each transmission line is to be tagged at the conduit opening where it enters the Lessee's equipment building.

If the Lessee, its agents, employees, or equipment causes damage to the water tank, Lessee agrees to repair such damage with reasonable promptness at Lessee's own cost and expense. If Lessee fails to do so, Lessor shall have the right to repair said damage and invoice Lessee for said costs. Lessee agrees to maintain the antennae, transmission lines and other appurtenances in proper operating condition and maintain same in satisfactory condition as to appearance and safety. The duty to repair shall be in addition to and not in lieu of the Lessee's indemnification obligations contained herein.

All installations and operation in connection with this Agreement by Lessee shall meet with all applicable Rules and Regulations of the Federal Communications Commission, Federal Aviation Administration and all applicable codes and regulations of the relevant federal, municipal, county and state entities. Under this Agreement, Lessor assumes no responsibility for the licensing,

operation and/or maintenance of Lessee's telecommunications equipment.

It is understood that Lessor, from time to time, will need to repair the water tank and/or remove and re-coat the tank with a new paint system. Following notification of the need and schedule for tank maintenance, which shall occur thirty (30) days prior to maintenance unless emergency conditions dictate a shorter notice period, the Lessee shall remove, secure, relocate, and/or protect its facilities during the entire duration of the maintenance activities, which shall not exceed ninety (90) days unless dictated by weather conditions or an emergency. The cost of removing, securing, relocating, and/or protecting shall be borne by the Lessee. Any other additional costs to perform coating maintenance due to the installation or presence of the facilities shall be borne by the Lessee.

14. Interference

In the event that the operations of Lessee under this Agreement interfere with the water storage and distribution by Lessor or other earlier authorized operations on the site, Lessee shall at its own expense and within 24 hours after notice thereof, correct such interference. This provision shall not apply to test periods where the source of the interference is being determined for purposes of suppression. In the event that transmitting or receiving devices installed on the site in the future by any authorized user shall interfere with Lessee's transmission or reception, Lessor shall cause such interference to be eliminated as soon as reasonably possible at its sole cost. In the event that any such interference does not cease within such reasonable period, the parties acknowledge that continuing interference will cause irreparable injury to Lessee and Lessee shall have the right, in addition to any other rights that it may have at law or equity, to bring action to enjoin such interference or to terminate this Lease.

15. Taxes

Lessee is solely responsible for any and all taxes assessed by reason of the erection by Lessee

of its communication facility and equipment, which taxes shall be paid promptly when due by Lessee.

16. Assignment

This Agreement may not be sold, assigned or transferred by the Lessee without the prior approval or consent of the Lessor except to the Lessee's principal, affiliate, or subsidiaries of its principal. Lessee may, upon notice to Lessor grant a security interest in the Equipment located on the Property to any SprintCom lender without Lessor's consent. Any consent required of the Lessor under this Agreement shall not be unreasonably withheld or delayed.

This Agreement shall extend to and bind the successors and assigns of the Parties hereto.

17. Notice

All notices hereunder must be in writing and shall be deemed validly given if sent by certified mail, return receipt requested, or by overnight mail, addressed as follows (or any other address that the Party to be notified may have designated to the sender by like notice):

LESSOR: Tennessee-American Water Company
1101 Broad Street
Chattanooga, Tennessee 37402
Attn: Manager

LESSEE: SprintCom, Inc.
1200 Main Street
Kansas City, Missouri 64105
Attn: Director - Network Real Estate

and to

Sprint PCS
1832 Midpark Drive
Suite D
Knoxville, Tennessee 37921

18. Governing Law

This Agreement and the performance thereof shall be governed, interpreted, construed and regulated by the laws of the state in which the Property is located.

19. Entire Agreement

It is understood and agreed that this Agreement contains all agreements, promises and understandings between the Lessor and Lessee and that no verbal or oral agreements, promises, or understandings shall be binding upon either the Lessor or Lessee in any dispute, controversy or proceeding at law, and any addition, variation or modification to this Agreement shall be void and unenforceable unless made in writing and signed by the authorized representatives of the Parties hereto.

IN WITNESS WHEREOF, the Parties hereto have set their hands and affixed their respective seals the day and year first written above.

ATTEST:

Virginia L. Scealf

TENNESSEE-AMERICAN WATER COMPANY

By: R V Sullivan

Title: VICE-PRESIDENT

ATTEST:

_____

SPRINTCOM, INC.

By: Dewey A Weems III

Title: AREA MANAGER

EXHIBITS

Exhibit A	-	Description of Property
Exhibit B	-	Description of Lessee's Facilities and Equipment
Exhibit C	-	Access Guidelines
Exhibit D	-	Access Easement

TAW_R_CADDR1#018attachment
Page 20 of 211

Exhibit A

LEASE TRACT DESCRIPTION

A lease tract in Hamilton County, Tennessee, lying with that particular parcel of lands designated as Parcel 7, on Map 266D, Group C, in the Tax Assessor's Office for said Hamilton County, and being a portion of the lands of The Town of Lookout Mountain, no deed reference (exempt), and being more particularly described as follows:

Commencing at a railroad spike found; said spike having these Tennessee Grid coordinates: N=244492.2983, E=2164613.5075.

Thence North 19 Degrees 40 Minutes 38 Seconds West, a distance of 53.20 feet to a point and the true Point Of Beginning;

Thence South 38 Degrees 51 Minutes 46 Seconds West, a distance of 18.00 feet to a point; Thence North 51 Degrees 31 Minutes 48 Seconds West, a distance of 11.00 feet to a point; Thence North 38 Degrees 51 Minutes 46 Seconds East, a distance of 18.00 feet to a point; Thence South 51 Degrees 31 Minutes 48 Seconds East, a distance of 11.00 feet to the Point Of Beginning.

The Lease Tract thus described contains 198 square feet or 0.005 acres, more or less.

ACCESS AND UTILITY EASEMENT

An easement for the purpose of affording ingress to and egress from the Lease Tract lying in that particular parcel of lands designated as Parcel 7, on Map 266D, Group C, in the Tax Assessor's Office for Hamilton County, Tennessee, and for facilitating the construction and maintenance of electric and telephone utility service to said Lease Tract, said easement being a strip of land running on, over and across the lands of The Town Of Lookout Mountain, no deed reference (exempt), and being more particularly described as follows:

Commencing at a railroad spike found; said spike having these Tennessee Grid coordinates: N=244492.2983, E=2164613.5075.

Thence North 08 Degrees 35 Minutes 47 Seconds East, a distance of 120.12 feet to a point and the true Point Of Beginning;

Thence South 61 Degrees 19 Minutes 17 Seconds West, a distance of 50.85 feet to a point; Thence around a curve to the right through a central angle of 92 Degrees 11 Minutes 49 Seconds, an arc distance of 24.41 feet, a radius of 15.17 feet and a chord bearing of South 31 Degrees 48 Minutes 12 Seconds West with a distance of 21.86 feet to a point; Thence South 13 Degrees 32 Minutes 12 Seconds East, a distance of 21.40 feet to a point; Thence South 51 Degrees 32 Minutes 11 Seconds East, a distance of 3.95 feet to a point; Thence North 38 Degrees 51 Minutes 46 Seconds East, a distance of 5.66 feet to a point; Thence South 51 Degrees 31 Minutes 48 Seconds East, a distance of 5.00 feet to a point; Thence North 13 Degrees 32 Minutes 16 Seconds West, a distance of 16.91 feet to a point; Thence North 53 Degrees 33 Minutes 37 Seconds East, a distance of 3.69 feet to a point; Thence around a curve to the right through a central angle of 59 Degrees 59 Minutes 45 Seconds, an arc distance of 26.43 feet, a radius of 25.24 feet and a chord bearing of North 36 Degrees 14 Minutes 53 Seconds East with a distance of 25.24 feet to a point; Thence North 61 Degrees 20 Minutes 13 Seconds East, a distance of 36.12 feet to a point; Thence North 30 Degrees 21 Minutes 27 Seconds West, a distance of 10.00 feet to the Point Of Beginning.

The Easement thus described contains 866 square feet or 0.02 acres, more or less.

NO.	DATE	REVISION DESCRIPTION	BY

Sprint
Sprint PCS SprintCom

CG03XC152A4
LOOKOUT MOUNTAIN, TN

LEGAL DESCRIPTION

copyright © '98

ARCADIS GERAGHTY & MILLER

ROBERT E. WATSON — REGISTERED — AGRICULTURE — ENGINEER — COMMERCE — TENNESSEE — NO. 17253

SEAL NOT VALID UNLESS SIGNED AND DATED

PROJECT MANAGER	DEPARTMENT MANAGER
JFLOYD	MURPHY
LEAD DESIGN PROF.	CHECKED
	R.WATSON
DRAWN	DATE
BJROBERTS	01-28-98
PROJECT NUMBER	DRAWING NUMBER
152-00A4	C-2


Filename = K:\GDV\CTGDH02\SRV\LEGAL.DGN
Levelname = N/A
Username = Barry Roberts PenDel
12-10-1997

Exhibit A-1

Initials

SprintCom, Inc.

T.A.W.

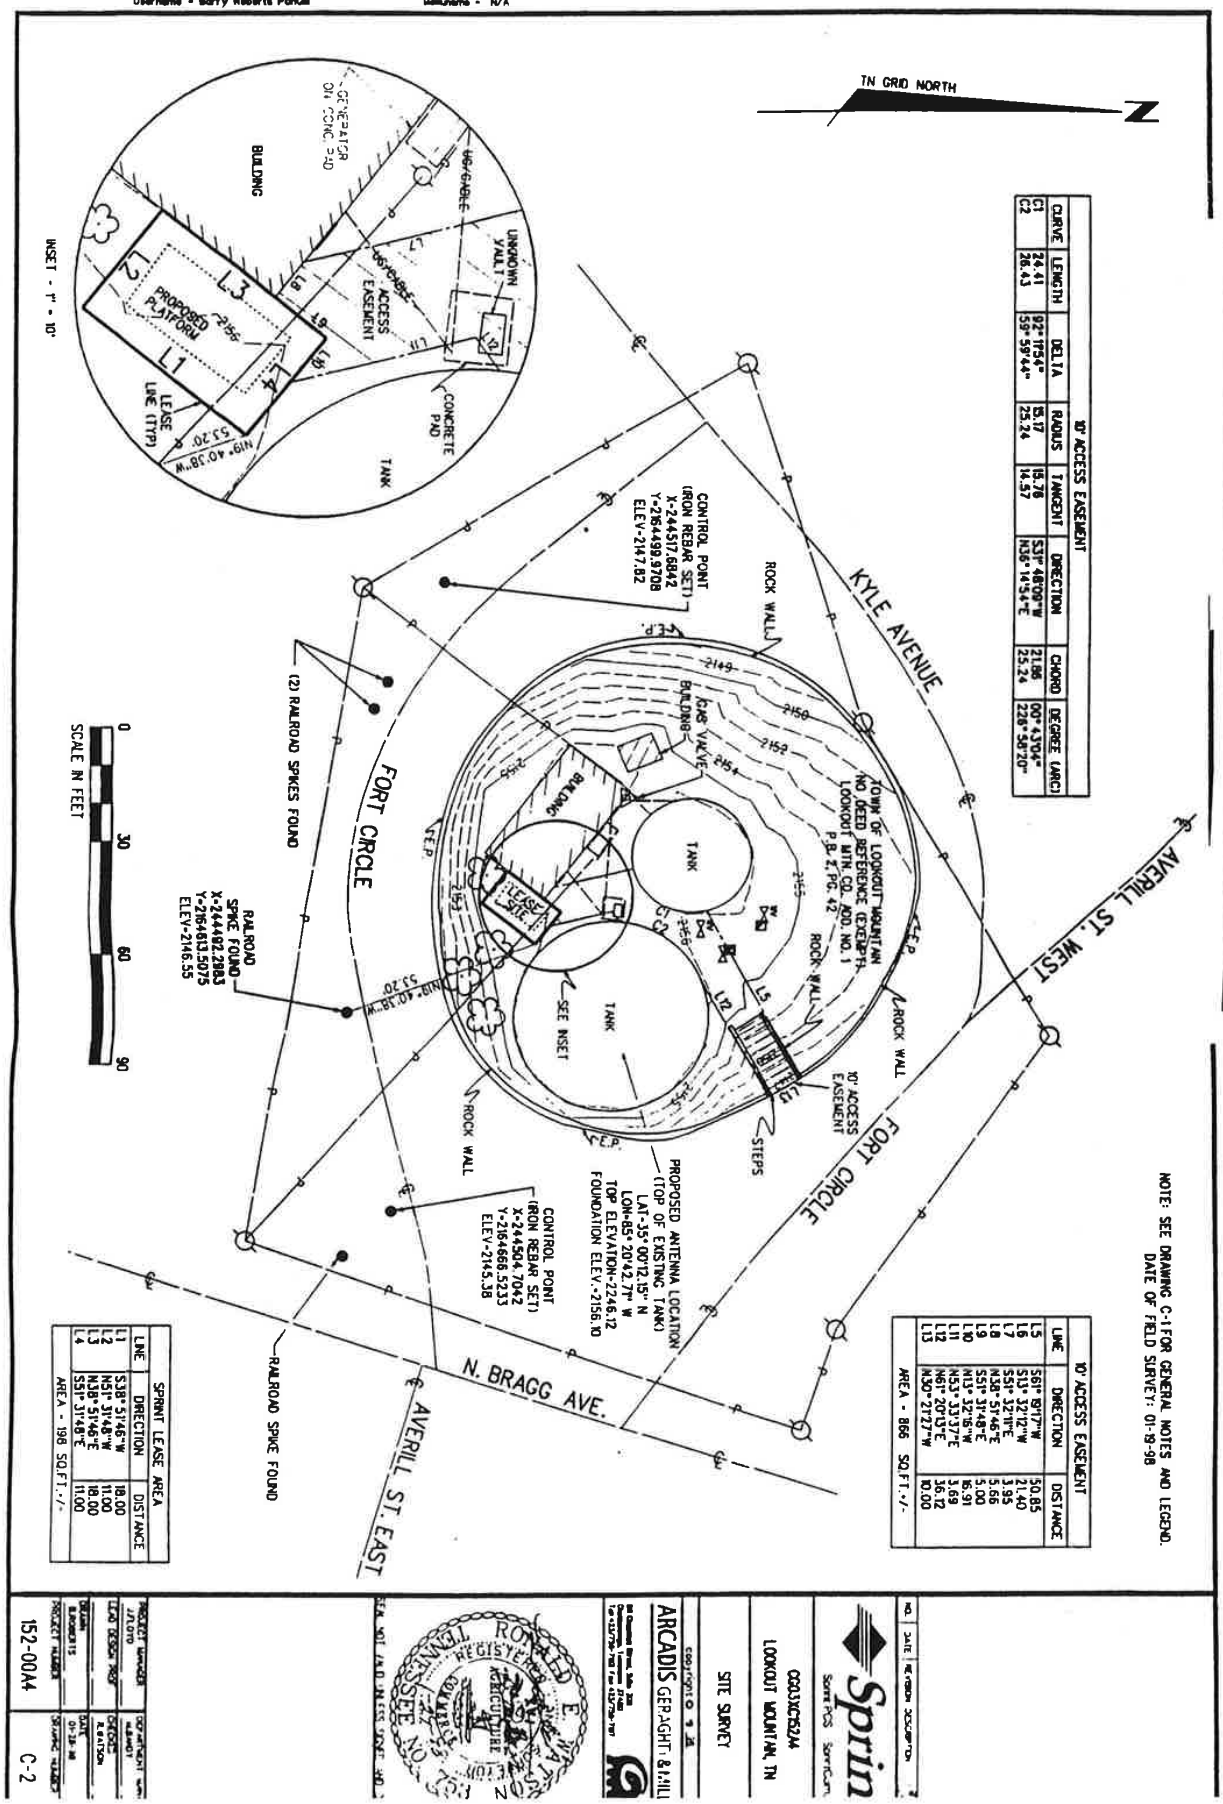

10' ACCESS EASEMENT						
CURVE	LENGTH	DELTA	RADIUS	TANGENT	DIRECTION	CHORD	DEGREE (ARC)
C1	24.41	92°17'54"	15.17	15.78	S31°48'09"W	21.86	00°43'04"
C2	26.43	59°59'44"	25.24	14.57	N36°14'54"E	25.24	228°38'20"

10' ACCESS EASEMENT		
LINE	DIRECTION	DISTANCE
L5	S61° 59'17"W	50.85
L6	S11° 32'12"W	21.40
L7	S51° 32'11"E	3.95
L8	N38° 51'48"E	5.65
L9	S51° 31'48"E	5.00
L10	N11° 32'15"W	16.91
L11	N53° 33'37"E	3.69
L12	N61° 20'13"E	36.12
L13	N30° 21'27"W	10.00
AREA - 866 SQ.FT.+/-		

SPRINT LEASE AREA		
LINE	DIRECTION	DISTANCE
L1	S38° 51'46"W	18.00
L2	N51° 31'48"W	11.00
L3	N38° 51'46"E	18.00
L4	S51° 31'48"E	11.00
AREA - 198 SQ.FT.+/-		

NOTE: SEE DRAWING C-1 FOR GENERAL NOTES AND LEGEND.
DATE OF FIELD SURVEY: 01-19-98

NO.	DATE	REVISION DESCRIPTION

Sprint
Sprint PCS Sprint


CG03XC152A
LOOKOUT MOUNTAIN, TN
SITE SURVEY

ARCADIS GERAGHTY & MILLER

SEE NOT FOR CONSTRUCTION

PROJECT MANAGER	DRAWN BY
JULOTO	
FIELD CREW CHIEF	CHECKED
	ELEVATION
DESIGN	DATE
ELEVATION	01-28-98
PROJECT NUMBER	DRAWING NUMBER
152-0044	C-2

EXHIBIT B

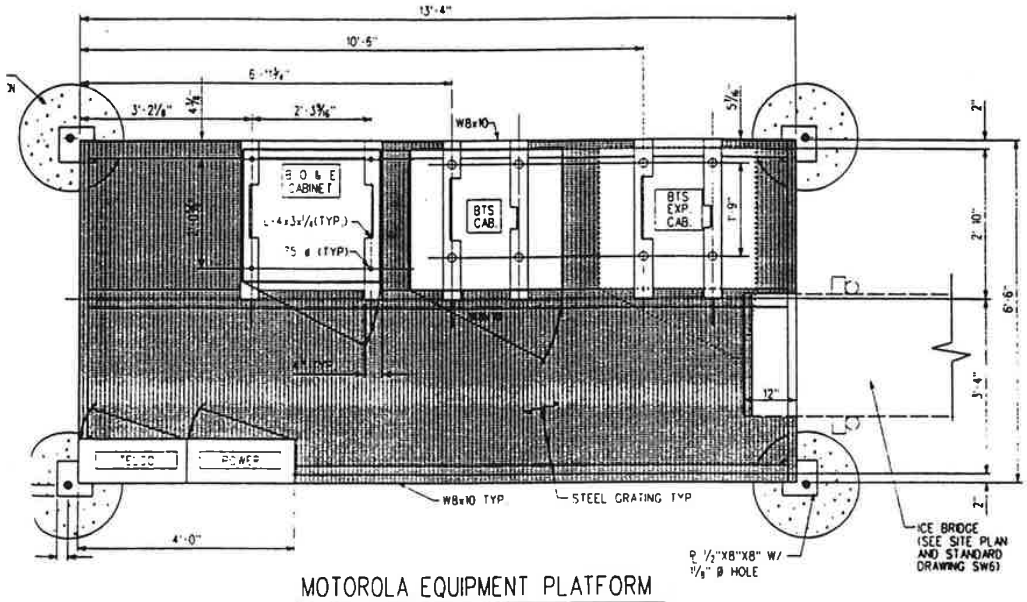

MOTOROLA EQUIPMENT PLATFORM

0 1 2 3 4 5 6
SCALE IN FEET 1/2" = 1'-0"

LATITUDE	Sprint Spectrum L.P	SITE NO.
LONGITUDE	6AA METROPLEX DRIVE	STATE / COUNTY
DRAWING PLOT SCALE: 1"=1'-0"	BUILDING B - SUITE 102	REV NO.
DESIGNED BY: J. FLOYD 10-21-97	NASHVILLE, TN 37211	DRAWING NO. SP3
DRAWN BY: J. BLANKENSHIP 10-21-97	STANDARD DRAWINGS	
CHECKED BY: J. FLOYD 10-21-97	FOUNDATION AND EQUIPMENT PLATFORM	
APPROVED BY:		

THE SCALE DOES NOT MEASURE OFF IN ONE INCH IF THE DRAWING IS AT A REDUCED SCALE

Not to scale

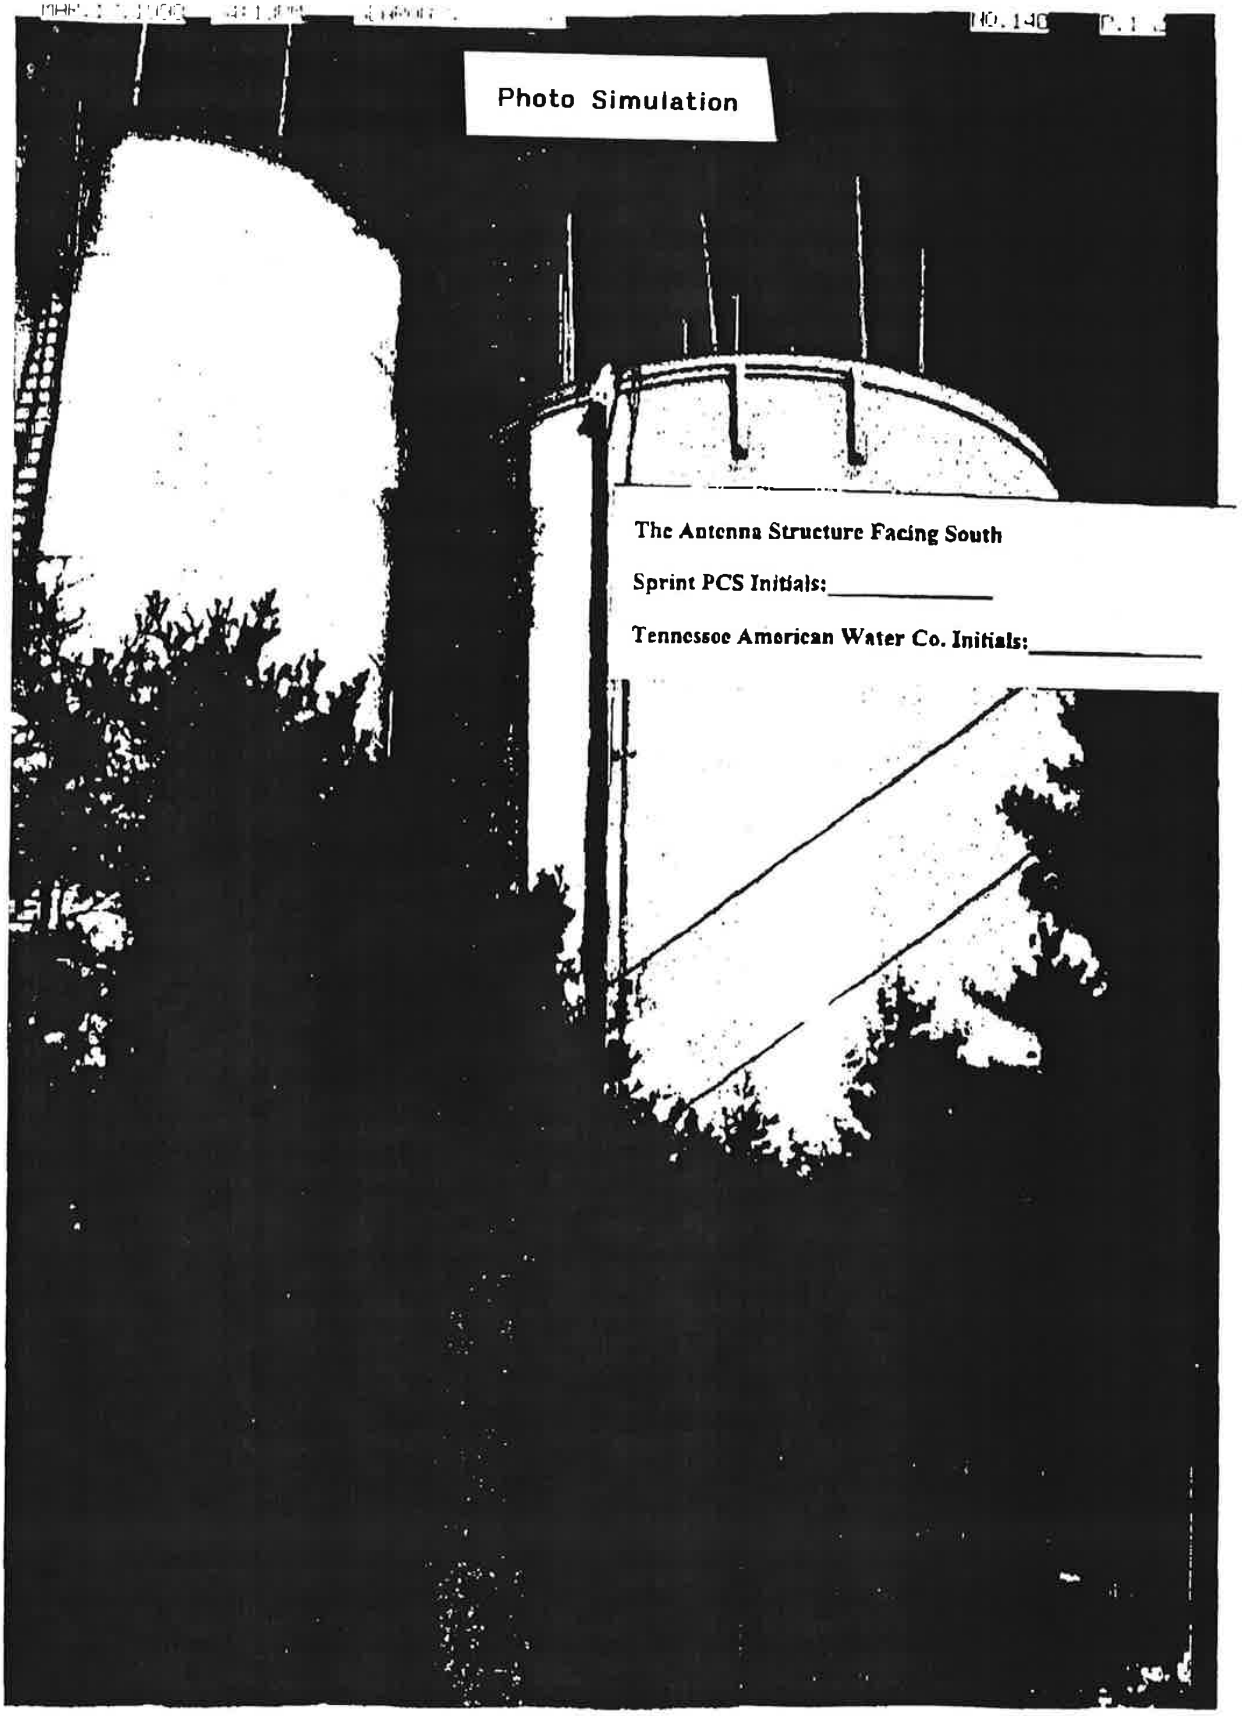

Photo Simulation
The Antenna Structure Facing South
Sprint PCS Initials:_____
Tennessee American Water Co. Initials:_____

Exhibit B-2

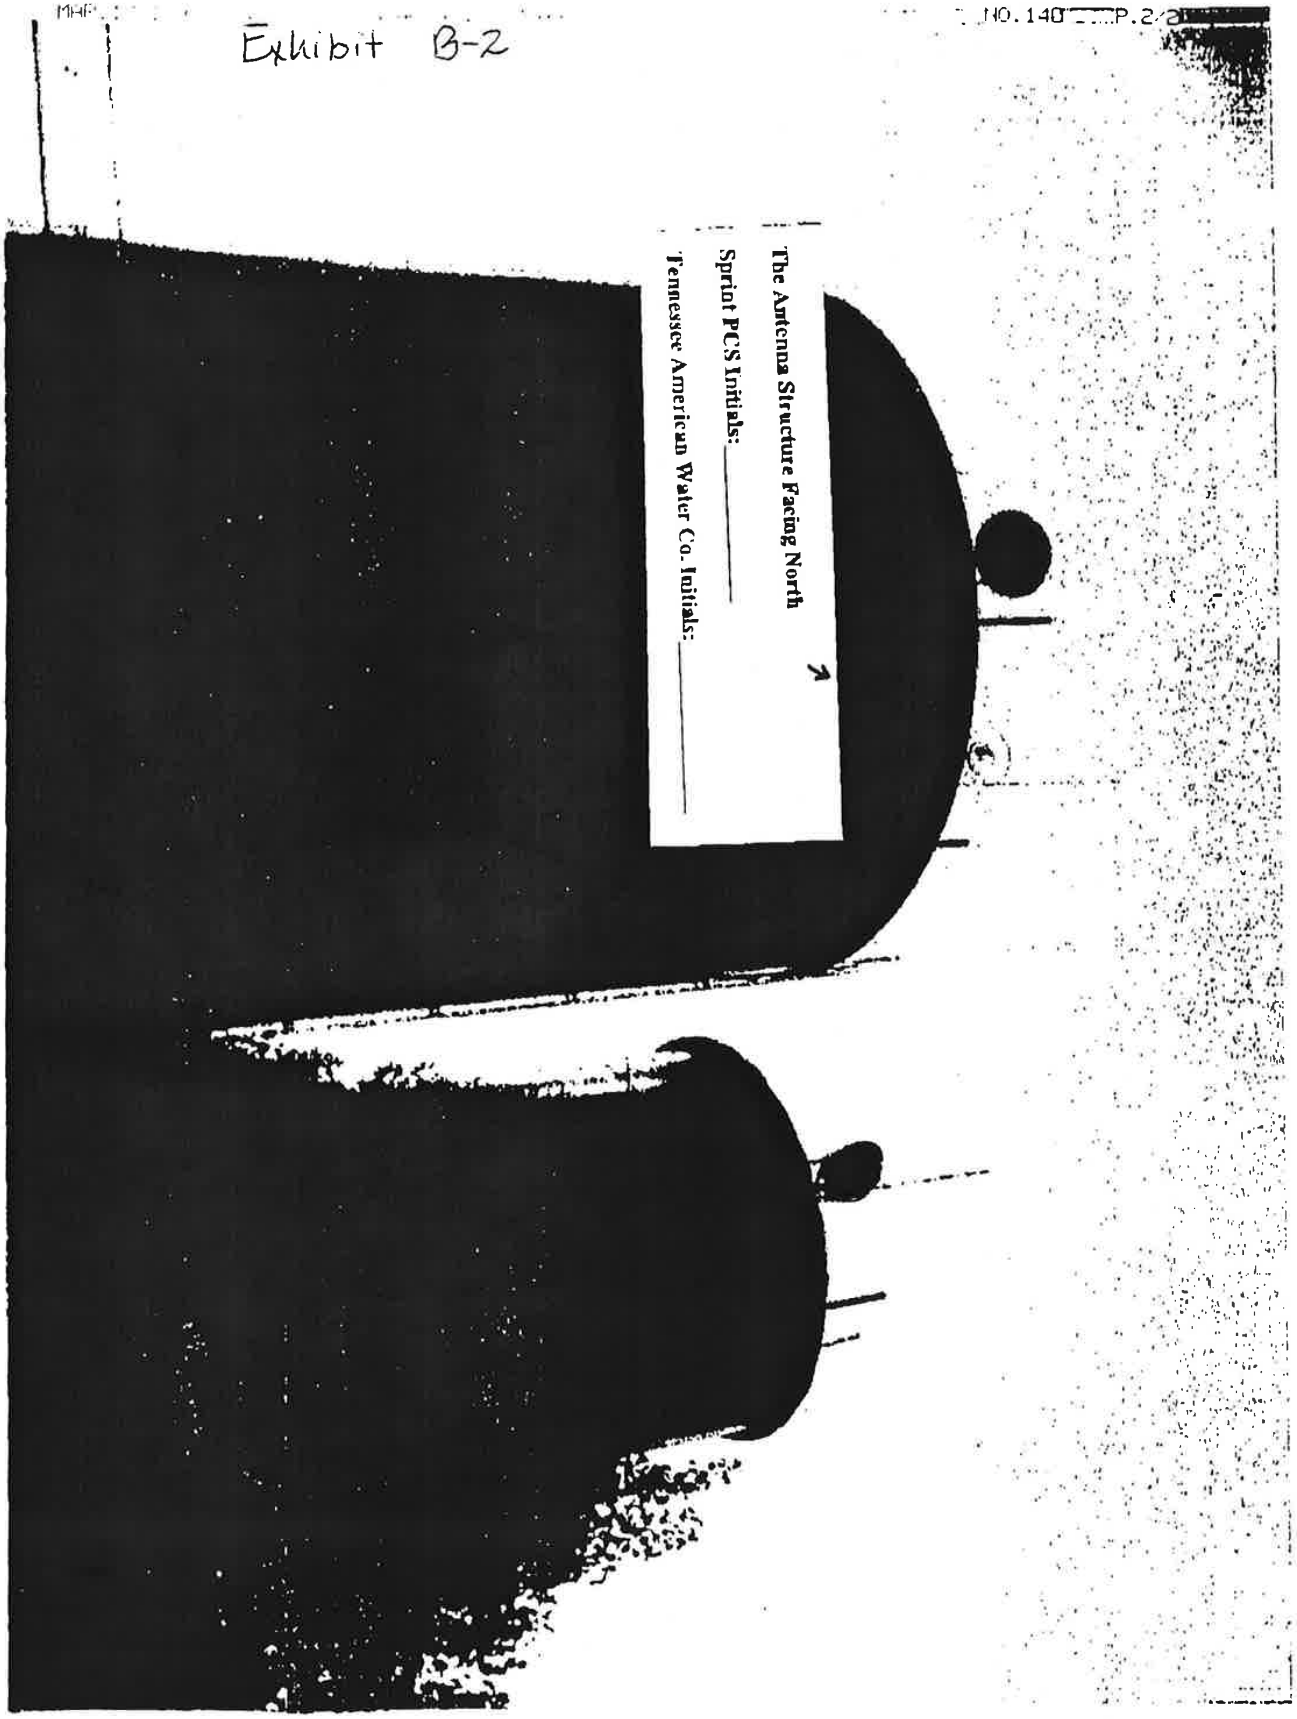

The Antenna Structure Facing North
Sprint PCS Initials:_____
Tennessee American Water Co. Initials:_____

EXHIBIT C

Reference lease agreement - SECTION 6

Exhibit D

ACCESS AND UTILITY EASEMENT

An easement for the purpose of affording ingress to and egress from the Lease Tract lying in that particular parcel of lands designated as Parcel 7, on Map 2660, Group C, in the Tax Assessor's Office for Hamilton County, Tennessee, and for facilitating the construction and maintenance of electric and telephone utility service to said Lease Tract, said easement being a strip of land running on, over and across the lands of The Town Of Lookout Mountain, no deed reference (exempt), and being more particularly described as follows:

Commencing at a railroad spike found; said spike having these Tennessee Grid coordinates: N=244492.2983, E=2164613.5075.

Thence North 08 Degrees 35 Minutes 47 Seconds East, a distance of 120.12 feet to a point and the true Point Of Beginning;

Thence South 61 Degrees 19 Minutes 17 Seconds West, a distance of 50.85 feet to a point; Thence around a curve to the right through a central angle of 92 Degrees 11 Minutes 49 Seconds, an arc distance of 24.41 feet, a radius of 15.17 feet and a chord bearing of South 31 Degrees 48 Minutes 12 Seconds West with a distance of 21.86 feet to a point; Thence South 13 Degrees 32 Minutes 12 Seconds East, a distance of 21.40 feet to a point; Thence South 51 Degrees 32 Minutes 11 Seconds East, a distance of 3.95 feet to a point; Thence North 38 Degrees 51 Minutes 46 Seconds East, a distance of 5.66 feet to a point; Thence South 51 Degrees 31 Minutes 48 Seconds East, a distance of 5.00 feet to a point; Thence North 13 Degrees 32 Minutes 16 Seconds West, a distance of 16.91 feet to a point; Thence North 53 Degrees 33 Minutes 37 Seconds East, a distance of 3.69 feet to a point; Thence around a curve to the right through a central angle of 59 Degrees 59 Minutes 45 Seconds, an arc distance of 26.43 feet, a radius of 25.24 feet and a chord bearing of North 36 Degrees 14 Minutes 53 Seconds East with a distance of 25.24 feet to a point; Thence North 61 Degrees 20 Minutes 13 Seconds East, a distance of 36.12 feet to a point; Thence North 30 Degrees 21 Minutes 27 Seconds West, a distance of 10.00 feet to the Point Of Beginning.

The Easement thus described contains 866 square feet or 0.02 acres, more or less.

Sprint

CG03XC152A4
LOOKOUT MOUNTAIN, TN

LEGAL DESCRIPTION

ARCADIS GERAGHTY & MILLER

RONALD E. MATSON
REGISTERED LAND SURVEYOR
TENNESSEE

152-00A4	C-2

TAW_R_CADDR1#018attachment
Page 26 of 211

AMERICAN WATER

Tennessee-American Water Company

All Sites | Advanced Search

Tennessee-American Water Company > Active Contracts > Chattanooga Cellular-VZN 8-31-00 First Amendment

Chattanooga Cellular-VZN 8-31-00 First Amendment

Description:	Amendment to the Antenna Lease Agreement with Verizon dated 8/31/00 to install one additional antenna on TAW's Lookout Mountain water tank located at Fort Circle and N. Bragg Ave and West Averill St, Lookout Mountain, TN
Owner:	Virginia B. Scealf
AW Party:	Tennessee-American Water Company
Other Party(ies):	Verizon Wireless Tennessee Partnership
Law Reviewer:	Gerald A. Reynolds
Finance Reviewer:	Adam I. Pearlman
Supply Chain Reviewer:	Darryl B. Daisey
Active status:	

Actions

View contract settings

Workflow

- Supply chain review ✓
- Finance review ✓
- Law review ✓

Started | Reviewed | Published

Related documents

Contract Name	Document Type	Contract Status
Chatt Cellular-VZN Antenna Lease TN0987 8-31-00	Contract	Active
Chattanooga Cellular-VZN 8-31-00 First Amendment	Contract	Active

Commitments

There are no commitments for this contract.

Attachments

Contract Name	Relationship
Chatt Cellular-VZN Antenna Lease TN0987 8-31-00	Attachment

Contract Documents

Name	Checked Out To	Created By	Created	Modified By	Modified
Chattanooga Cellular-VZN 8-31-00 First Amend_129472854116945392 ! NEW		Virginia B. Scealf	4/14/2011 4:10 PM	Virginia B. Scealf	4/14/2011 4:10 PM

AMERICAN WATER

Tennessee-American Water Company

All Sites | Advanced Search

Tennessee-American Water Company > In Process Contracts > Chattanooga Cellular-VZN 8-31-00 First Amendment > Edit Item

Chattanooga Cellular-VZN 8-31-00 First Amendment

Save | Back to Contract Family

☐ THIS IS AN AMERICAN WATER HISTORICAL CONTRACT

☐ THIS IS AN AMERICAN WATER STANDARD CONTRACT (NO CHANGES MADE)

☐ CONTRACT IS HIGHLY SENSITIVE

○ Yes ◉ No * Does this contract constitute a related party transaction as defined in the Law Department's Related Person Transaction Policy?
If yes, advance written approval of the Board of Directors of American Water Works Company, Inc., the Audit Committee, or the Ethics Committee must be obtained prior to contract execution.

◉ Yes ○ No * Are the business activities in this contract within the scope of approved strategy or business plans, and are expenditures in accordance with approved and adopted expense budgets and/or capital program spending plans?
If no, advance written approval of the Board of Directors of American Water Works Company, Inc. must be obtained prior to contract execution.

Contract Information

Contract name *	Chattanooga Cellular-VZN 8-31-00 First Amendme	Contract number	
Document type *	Contract Amendment		
Contract type *	◉ Generic contract Lease Agreement ○ Standard contract		
Contract owner *	Virginia B. Scealf	Contract owner phone	
Other owner	John S. Watson Owner taking responsibility after the contract is signed (if different from original Contract owner).	Other owner phone	
Signer	John S. Watson		
Paper Custodian *	Virginia B. Scealf	Vault Location *	TN - 1101 Broad St Contract I
Collaborators			
Extended user group			
Contract Description			

Amendment to the Antenna Lease Agreement with Verizon dated 8/31/00 to install one additional antenna on TAW's Lookout Mountain water tank located at Fort Circle and N. Bragg Ave and West Averill St, Lookout Mountain, TN

American Water company entering into contract * Tennessee-American Water Company

Other company (ies) signing the contract * Verizon Wireless Tennessee Partnership

Estimated lifetime payments * 0.00

Estimated lifetime receipts * 417744.00

Product category * Engineering Services

Review and approval

Law reviewer * Gerald A. Reynolds

Finance reviewer * Adam I. Pearlman

Supply chain reviewer * Darryl B. Daisey

Relationship

Associated contract * Chatt Cellular-VZN Antenna Lease TN0987 8-31-00 | Remove Parent Contract Link

Browse

Contract duration

Effective date * 2/1/2011

Renewal term notice date 11/1/2014

Renewal terms

- [x] Annual automatic renewal unless cancelled
- [ ] Monthly automatic renewal unless cancelled
- [ ] Not renewable
- [ ] Other

Termination date * 1/31/2025

Termination provisions

- [ ] At-will by AW only
- [ ] At-will by either party
- [ ] At-will by other party only
- [ ] For cause by AW

Functional areas

- [ ] Accounting
- [ ] Applied Water Management
- [ ] Asset & Capital Programs Management
- [ ] Business Development

Notes

TN-AW Site: Lookout Mtn.

Lessee Site Name: LookoutMountain
Lessee Site #: 106333

FIRST AMENDMENT TO ANTENNA LEASE AGREEMENT

THIS FIRST AMENDMENT TO ANTENNA LEASE AGREEMENT (**"Amendment"**) is made as of this 1st day of February, 2011 ("**Effective Date**"), by and between Tennessee American Water Company, a Tennessee corporation, with its principal office located at 1101 Broad Street, Chattanooga, TN 37401 (**"Lessor"**).

and

Verizon Wireless Tennessee Partnership d/b/a Verizon Wireless, a Delaware general partnership, with a principal office located at One Verizon Way, Mail Stop 4AW100 Basking Ridge, NJ 07920 ("**Lessee**").

WITNESSETH:

WHEREAS, Lessor and Lessee have entered into an Antenna Lease Agreement dated August 31, 2000 ("Lease"), whereby the Lessee leased space on Lessor's water tank for the placement of its tower equipment and a portion of real property for placement of its ground equipment located at Fort Circle and North Bragg Avenue and West Averill Street, Lookout Mountain, Hamilton County, TN ("Site");

WHEREAS, Lessee wishes to modify certain provisions of the Lease; and

NOW, THEREFORE, in consideration of the mutual covenants contained herein and other good and valuable consideration, the receipt and sufficiency of which is hereby acknowledged, and intending to be legally bound hereby, the parties hereto agree as follows:

1. Lessee shall have the right to install one (1) additional CSS X7C-FRO-440-0 antenna at a centerline height of 90 feet, for a total of three (3) antennas with associated diplexers, brackets and cables. In addition, all existing and proposed antennas, cables, associated brackets shall be painted to match said water tank.

2. Collective Exhibit A attached to the Lease is hereby deleted in its entirety and replaced with Collective Exhibit A-1, attached hereto and incorporated herein. As of the

TN-AW Site: Lookout Mtn. **Lessee Site Name: LookoutMountain**
Lessee Site #: 106333

Effective Date of the Amendment, any and all references in the Lease to Collective Exhibit A shall be references to Collective Exhibit A-1.

3. Lessee's rental payments shall increase by an additional Seventy-Five and 00/100 Dollars ($75.00) per month for a new total monthly payment of Two Thousand Three Hundred Twenty and 80/100 Dollars ($2,320.80) to take effect February 1, 2011.

4. As of the Effective Date, the Second Paragraph of Section 4 of the Lease is hereby deleted in its entirety and replaced with the following:

> "The annual rental for each subsequent five (5) year extension term shall be increased by 10% of the annual rental payable with respect to the immediately preceding five (5) year term."

5. Lessee shall be responsible for all permitting to governmental agencies and all costs associated with said improvements shall be at Lessee's sole expense.

6. All capitalized terms used herein, unless otherwise defined herein, shall be defined in conformity with the terms and conditions of the Lease.

7. In case of any inconsistencies between the terms and conditions contained in the Lease and the terms and conditions contained herein, the terms and conditions herein shall control. Except as set forth herein, all provisions of the Lease remain unchanged and in full force and effect.

[SIGNATURES ON FOLLOWING PAGE]

TN-AW Site: Lookout Mtn.

Lessee Site Name: LookoutMountain
Lessee Site #: 106333

IN WITNESS WHEREOF, the parties hereto have set their hands and affixed their respective seals to this First Amendment to Antenna Lease Agreement.

LESSOR: Tennessee American Water Company

By: _____

Name: John S. Watson
Title: President
Date: APRIL 4, 2011

LESSEE: Verizon Wireless Tennessee Partnership
d/b/a Verizon Wireless

By: Cellco Partnership
Its: General Partner

By: _____

Name: Hans F. Leutenegger
Title: Area Vice President Network
Date: 2/4/2011

TN-AW Site: Lookout Mtn.

Lessee Site Name: LookoutMountain
Lessee Site #: 106333


COLLECTIVE EXHIBIT A-1

Page 1 of 3 Site Layout Plan

Page 2 of 3 Equipment Layout Plan

Page 3 of 3 Tank Elevation

TOTAL ANTENNAS:	3
TOTAL DIPLEXERS:	2
TOTAL COAX:	4

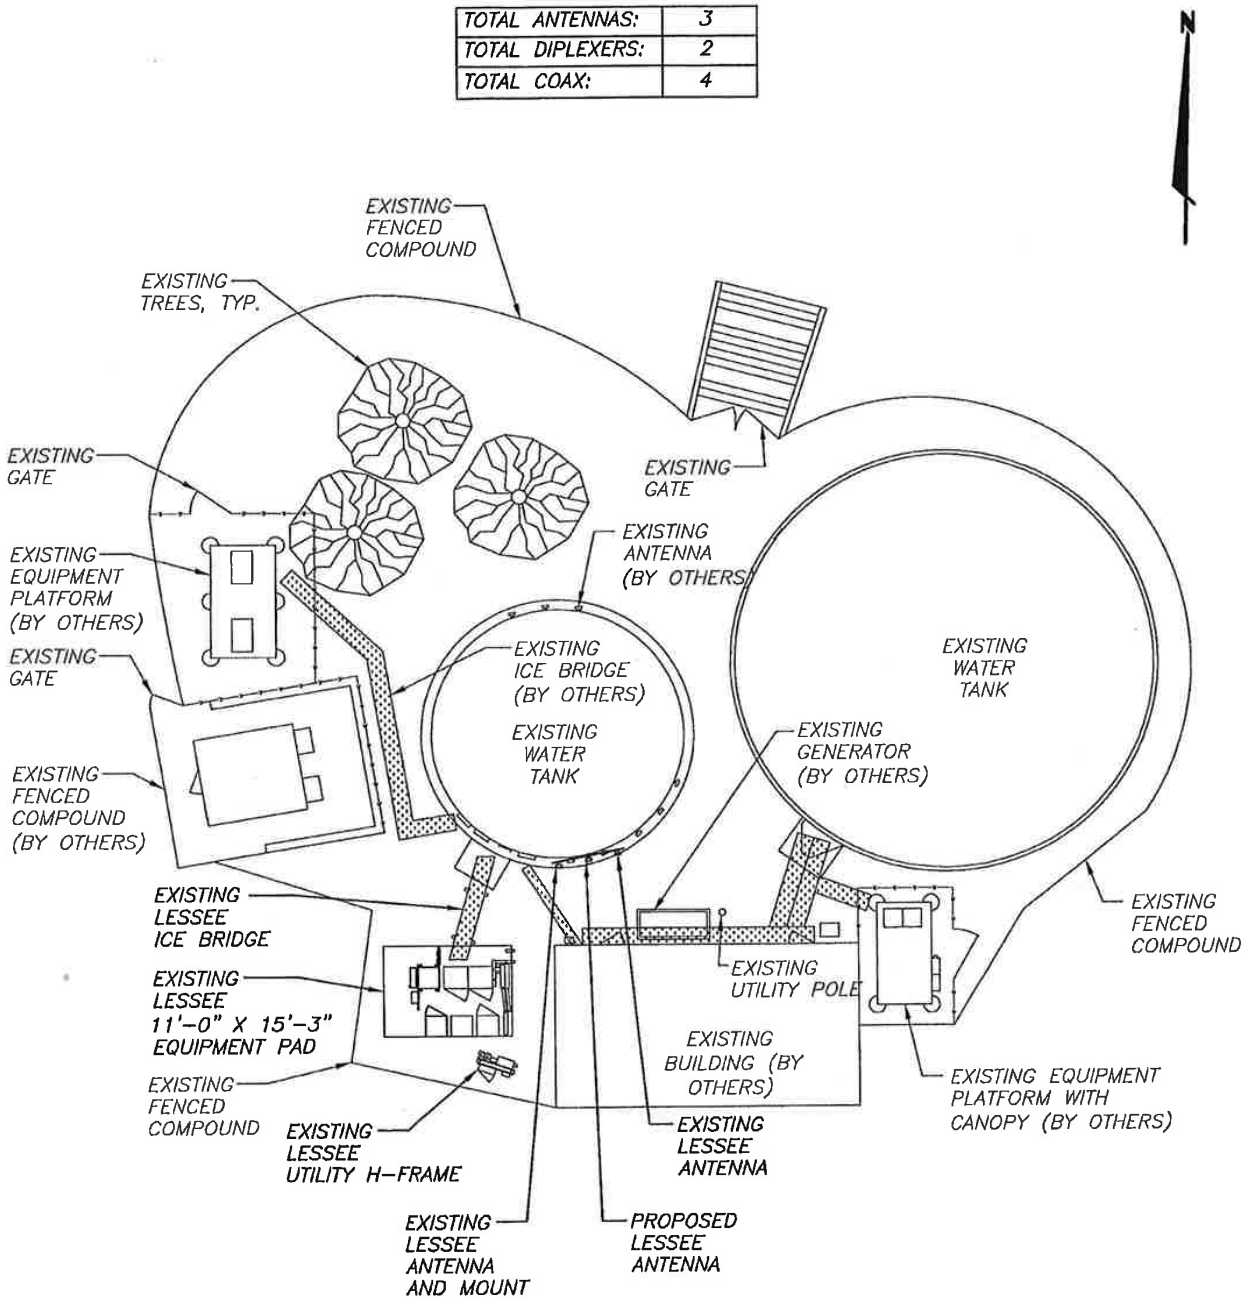


SITE LAYOUT PLAN

verizon WIRELESS
TENNESSEE PARTNERSHIP

TeleCAD
WIRELESS SITE DESIGN, INC

DRAWN BY: SMC
CHECKED BY: CTD
LOOKOUT MOUNTAIN
SCALE: 1" = 20'

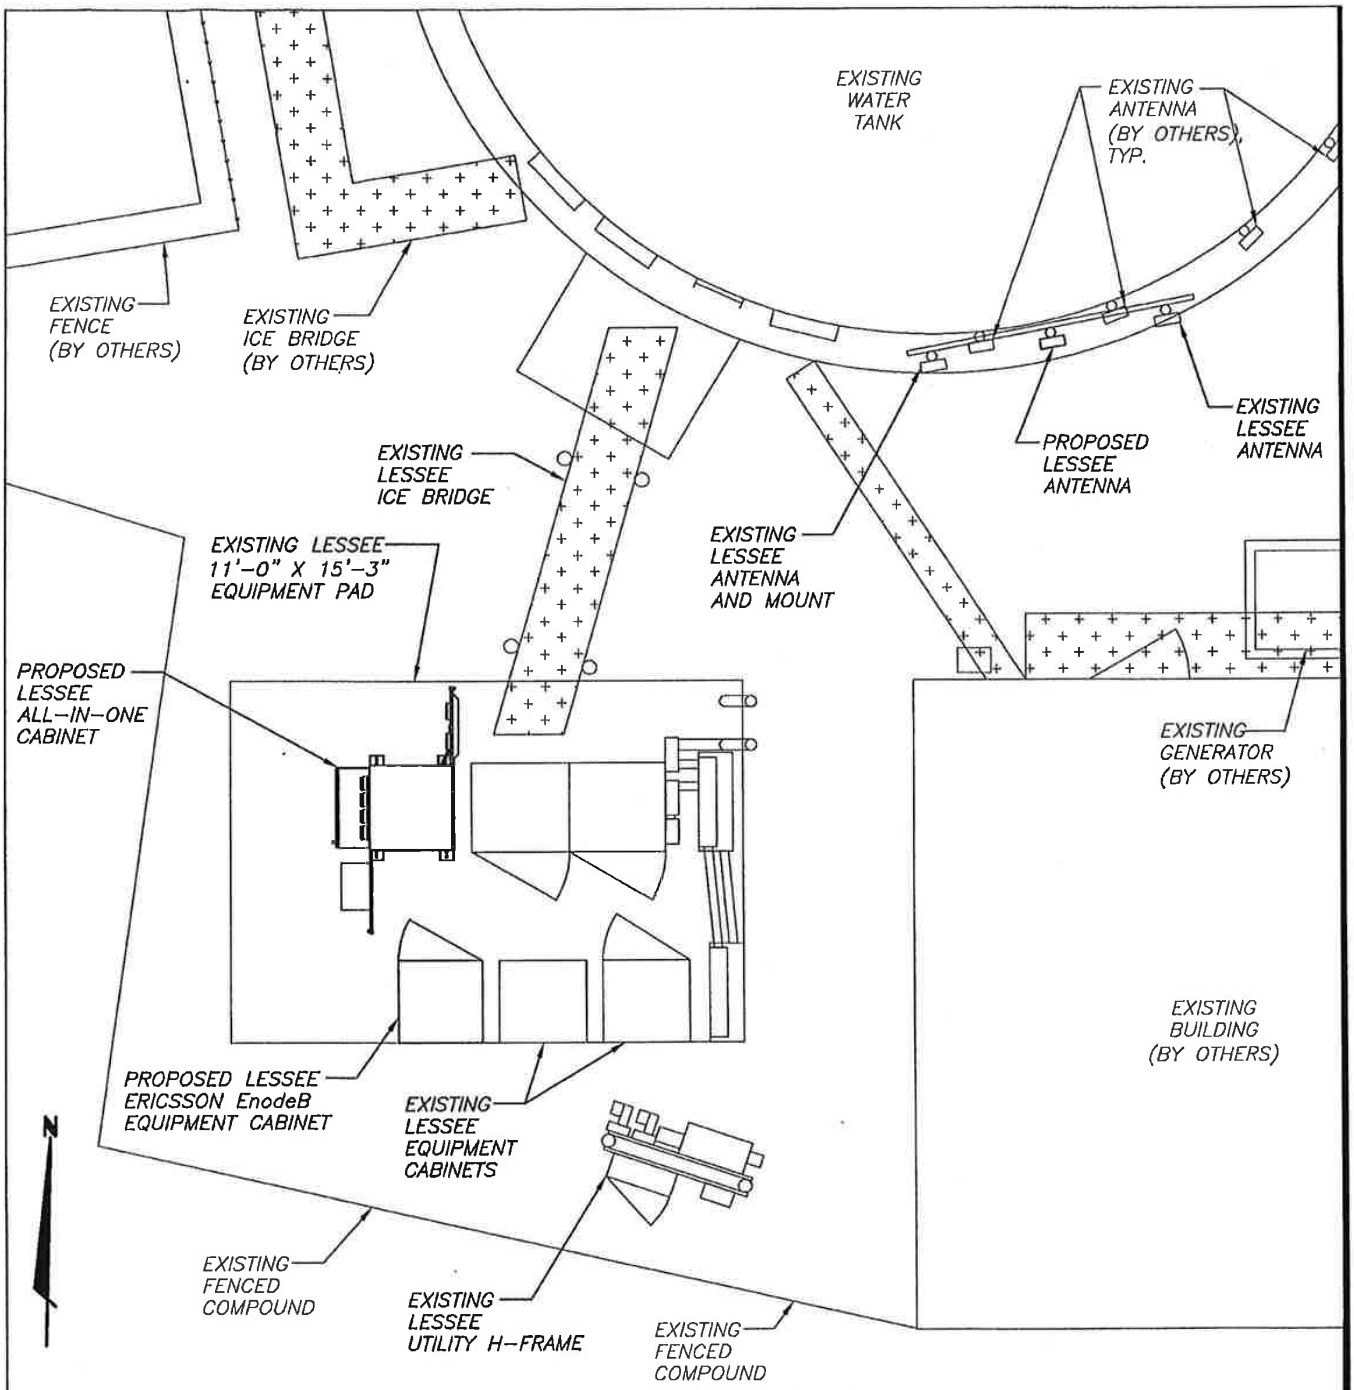


EQUIPMENT LAYOUT PLAN

verizon WIRELESS
TENNESSEE PARTNERSHIP

TeleCAD
WIRELESS SITE DESIGN, INC

DRAWN BY:	SMC
CHECKED BY:	CTD
LOOKOUT MOUNTAIN	
SCALE: 1" = 5'	

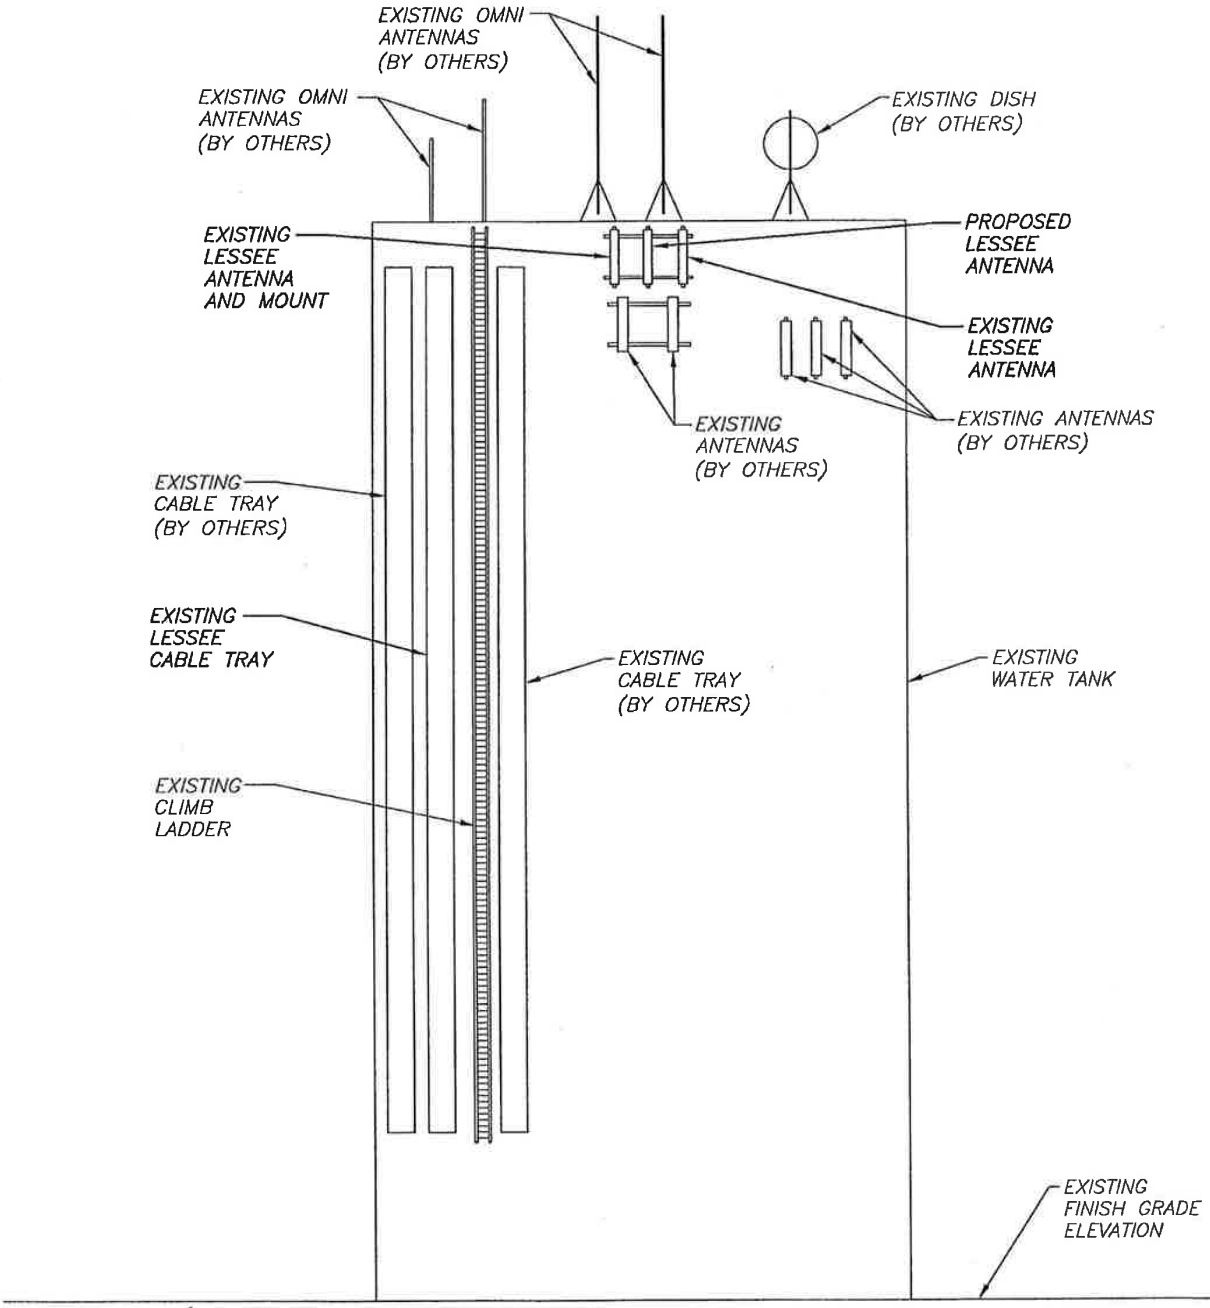

TANK ELEVATION

verizon WIRELESS
TENNESSEE PARTNERSHIP

TeleCAD
WIRELESS SITE DESIGN, INC

DRAWN BY:	SMC
CHECKED BY:	CTD
LOOKOUT MOUNTAIN	
SCALE: NONE	

TECTONIC
Practical Solutions, Exceptional Service

CORPORATE OFFICE
Mountainville, NY (800) 829-6531

36 British American Blvd., Suite 101
Latham, NY 12110

(518) 783-1630 FAX: (518) 783-1544
www.tectonicengineering.com

February 9, 2011

Tennessee American Water Company
Attn: John Watson, President
1101 Broad Street
Chattanooga, TN 37401

RE: Verizon Wireless & Lookout Mountain First Amendment
TN-AW Site: Lookout Mtn.
VZW Site: LookoutMountain 106333
Tectonic File #: 5415.TN03V VZW & lookout Mtn.

Dear John:

Enclosed herewith please find three (3) partially executed First Amendments in connection with the above site. This was approved by Gerry Reynolds, Esq. for American Water.

I kindly ask that you sign all three (3) where indicated and return one original to me at the above address.

If you have any questions with regards to this site, please feel free to contact me.

Sincerely,

Jean Marie

Jean Marie Frawley
Project Manager for American Water Telecommunications

Encs.

AMERICAN WATER

Tennessee-American Water Company

All Sites Advanced Search

Tennessee-American Water Company > Active Contracts > Chatt Cellular-VZN Antenna Lease TN0987 8-31-00

Chatt Cellular-VZN Antenna Lease TN0987 8-31-00

Description:	Antenna Lease Agreement with Chattanooga Cellular Telephone, d/b/a Verizon, for space on TAW's Lookout Mountain water tank located at North Bragg Ave and West Averill St (Point Park TN0987)
Owner:	Virginia B. Scealf
AW Party:	Tennessee-American Water Company
Other Party(ies):	Chattanooga Cellular Telephone Company
Law Reviewer:	
Finance Reviewer:	
Supply Chain Reviewer:	
Active status:	

Actions
View contract settings

Started → Reviewed → Published

Related documents

Contract Name	Document Type	Contract Status
Chatt Cellular-VZN Antenna Lease TN0987 8-31-00	Contract	Active

Commitments

There are no commitments for this contract.

Attachments

There are no items to show in this view.

Contract Documents

Name	Checked Out To	Created By	Created	Modified By	Modified
ANT-Chatt Cell-VZN 8-31-2000_129446944569936911 ! NEW		Virginia B. Scealf	3/15/2011 4:27 PM	Virginia B. Scealf	3/15/2011 4:27 PM

AMERICAN WATER

Tennessee-American Water Company

All Sites Advanced Search

Tennessee-American Water Company > Active Contracts > Chatt Cellular-VZN Antenna Lease TN0987 8-31-00

Chatt Cellular-VZN Antenna Lease TN0987 8-31-00

Back to Contract Family

THIS IS AN AMERICAN WATER HISTORICAL CONTRACT

THIS IS AN AMERICAN WATER STANDARD CONTRACT (NO CHANGES MADE)

CONTRACT IS HIGHLY SENSITIVE

CONTRACT IS ACTIVE INACTIVE

Yes No * Does this contract constitute a related party transaction as defined in the Law Department's Related Person Transaction Policy?
If yes, advance written approval of the Board of Directors of American Water Works Company, Inc., the Audit Committee, or the Ethics Committee must be obtained prior to contract execution.

Yes No * Are the business activities in this contract within the scope of approved strategy or business plans, and are expenditures in accordance with approved and adopted expense budgets and/or capital program spending plans?
If no, advance written approval of the Board of Directors of American Water Works Company, Inc. must be obtained prior to contract execution.

Contract Information

Contract name *	Chatt Cellular-VZN Antenna Lease TN0987 8-31-00	Contract number	
Document type *	Attachment		
Contract type *	Lease Agreement		
Contract owner *	Virginia B. Scealf	Contract owner phone	
Other owner	John S. Watson Owner taking responsibility after the contract is signed (if different from original Contract owner).	Other owner phone	
Signer	John S. Watson		
Paper Custodian *	Virginia B. Scealf	Vault Location *	TN-1101 Broad St Contract Files
Collaborators			
Extended user group			
Contract Description	Antenna Lease Agreement with Chattanooga Cellular Telephone, d/b/a Verizon, for space on TAW's Lookout Mountain water tank located at North Bragg Ave and West Averill St (Point Park TN0987)		
American Water company entering into contract *	Tennessee-American Water Company		
Other company(ies) signing the contract *	Chattanooga Cellular Telephone Company		
Estimated lifetime payments *	0.00		
Estimated lifetime receipts *	600000.00		
Product category *	Storage Tanks		

Review and approval

No review necessary

Relationship

Associated contract *	Chatt Cellular-VZN Antenna Lease TN0987 8-31-00

Contract duration

Effective date *	8/31/2000
Renewal term notice date	10/1/2014
Renewal terms	Annual automatic renewal unless cancelled
Termination date *	12/31/2025
Termination provisions	For cause by either party
Functional areas	Engineering & Technical Services

Notes

Wooden, Ray, Fulton & Scarborough, P.C.

Thomas E. Ray ♦
Tracy C. Wooden †
David J. Fulton
J. R. Scarborough
Christian A. Newton #
Myles E. Kinnard

♦ Certified as a Business Bankruptcy and Consumer Bankruptcy Specialist by the Tennessee Commission on Continuing Legal Education and Specialization
† Also Licensed in Georgia and Alabama
# Also Licensed in Oregon

Attorneys and Counselors at Law
737 Market Street, Suite 620
Chattanooga, Tennessee 37402
With offices also located in South Pittsburg, Tennessee

Telephone (423) 756-9972
Facsimile (423) 756-9943
tracywooden@woodenlaw.com

February 1, 2001 FEB 7 2001

VIA CERTIFIED MAIL
RETURN RECEIPT REQUESTED
Tennessee-American Water Company
1101 South Broad Street
Chattanooga, Tennessee 37401
Attn: President

In re: Antenna Lease Agreement With Cellco Partnership Related to the Lookout Mountain Water Tank

Dear Mr. L'Ecuyer:

Enclosed for your file you will find your original of the following documents:

1. Antenna Lease Agreement between Tennessee-American Water Company and Chattanooga Cellular Telephone Company;
2. Antenna Lease Agreement (Short Form) between Tennessee-American Water Company and Chattanooga Cellular Telephone Company; and
3. First Amendment to Antenna Lease Agreement and Antenna Lease Agreement (Short Form) between Tennessee-American Water Company and Cellco Partnership d/b/a Verizon Wireless.

We are hand delivering to Dan Rimann with his package a check covering the January and February rent in the amount of $4,000. March and future rental payments will be received by Tennessee-American by mail.

We have enjoyed working with you and the other fine Tennessee-American Water Company professionals in connection with this matter.

Thank you very much.

Sincerely yours,

Tracy C. Wooden
For the Firm

TCW:vlj

Enclosure

cc w/enclosures: Mr. Herb Miller
Mr. Dan Rimann (via hand delivery)

ANTENNA LEASE AGREEMENT

THIS AGREEMENT, made this 31st day of August, 2000, by and between Tennessee-American Water Company ("Lessor") and Chattanooga Cellular Telephone Company with its principal place of business located at 3100 West End Avenue, Suite 1100, Nashville Tennessee 37203 ("Lessee").

NOW THEREFORE, in consideration of the mutual covenants contained herein and other good and valuable consideration, the receipt and sufficiency of which is hereby acknowledged, the Parties hereto agree as follows:

1. Premises

Lessor hereby leases to Lessee that certain space on Lessor's water tank located at Fort Circle at North Bragg Avenue and West Averill Street in the Town of Lookout Mountain, Tennessee, as shown on the drawing attached hereto as **Collective Exhibit A**, and being further described in the Deed of Easement and Right-of-Way recorded in Deed Book 5200 at Page 493, in the Register's Office of Hamilton County, Tennessee together with a parcel of land sufficient for the installation of Lessee's equipment building as shown on **Collective Exhibit A** attached hereto, together with the non-exclusive right of ingress and egress seven (7) days per week, twenty-four (24) hours per day, on foot or motor vehicle, including trucks and for the installation and maintenance of utility wires, poles, cables, conduits, and pipes over, under or along the demised premises solely for the purposes set forth in Paragraph 2, hereof. Said Tank, parcel of land and right-of-way for access ("Property") being substantially as described in **Collective Exhibit A**, hereto.

Point Park TN0987

2. USE

Lessee shall use the Property for the purpose of constructing, maintaining, and operating a communications facility and uses incidental thereto and all necessary connecting appurtenances at Lessee's sole cost and expense. All structures and equipment intended to be used on the Property and the frequencies of operation of such equipment shall be substantially as set forth in **Collective Exhibit A** attached hereto . A security fence, or other means of security, consisting of chainlink construction may be placed around the perimeter of the Property at the discretion and approval of Lessor (not including the access easement). All improvements, including but not limited to, installation of the fence or other means of security, and local approvals, if necessary, shall be paid for by Lessee. Lessee shall submit plans and specifications to Lessor for Lessor's written approval, which approval shall not be unreasonable withheld or delayed. In the event that the Lessor does not furnish the Lessee with written approval within thirty (30) days of the date of submission of the plans, Lessor will be deemed to have approved them.

3. Conditions to Use

It is understood and agreed that Lessee's ability to use the Property is contingent upon its obtaining, after the execution date of this Agreement, all of the certificates, permits and other approvals that may be required by any Federal, State, or Local authorities, which will permit use of the Property for Lessee's intended purpose.

4. Rent

Beginning on the Commencement Date, rental payments will be due at an annual rental of Twenty Four Thousand and No/100 Dollars ($24,000.00), to be paid in equal

monthly installments on the first day of the month, in advance to the Lessor at the address designated in Paragraph 15, hereof, or to any other person, firm, or place as the Lessor may from time to time designate in writing at least thirty (30) days in advance of any rental payment date.

The annual rental for subsequent five (5) year extension terms shall be increased to reflect any increase in the cost of living for the period immediately preceding each extension term. The increase in the cost of living, if any, shall be measured by the Regional Consumer Price Index for all Consumers (1982 - 1984 = 100), all Items, all Consumers (CPI) or any similar index published by an agency of the United States Government if such index should be terminated or revised, or in the event there shall be no similar index so published, any index or measure reasonably calculated so as to measure the change in the cost of living in a manner consistent with the CPI shall be calculated between the first and last calendar month of each five (5) year period by multiplying the change in such CPI by the monthly rent being paid immediately prior to such adjustment. The rent as adjusted shall thereafter be payable in equal monthly installments until the rent shall be once again adjusted for the subsequent five (5) year period. Any rent, charges, fees or other costs whatsoever, charged to Lessee by any other party other than Lessor, or due to Lessee's occupancy of the Property shall be at the sole cost and expense of Lessee.

5. Term and Term Extension

The term of this Agreement shall be five (5) years and shall be effective on the Commencement Date, which is defined as the first (1st) day of the month, following the month in which Lessee obtains all zoning and all other permits and approvals needed in

order to operate its communications facility at the Property, but not later than January 1, 2001. Lessee may commence the Initial Term of the Lease even if Lessee has not obtained all permits and approvals by January 1, 2001 if Lessee desires to continue pursuing those permits and approvals. However, in the event Lessee has not obtained all permits and approvals by January 1, 2001, and desires to continue to pursue those permits, Lessee will begin paying the monthly rental payments to Lessor. If Lessee still has not obtained all permits and approvals by April 1, 2001, Lessee, in Lessee's discretion may terminate this Antenna Lease Agreement in which case Lessor shall refund all rentals previously paid by Lessee. In the alternative, if Lessee has not obtained all permits and approvals by April 1, 2001, Lessee may continue efforts to obtain such permits and approvals provided Lessee continues to pay the rental payments during the permit approval process, in which case, Lessee shall not be entitled to any refund of rental amounts paid. Provided that this Lease has not been terminated before the expiration date of the Initial Term or any Renewal Term this Lease shall automatically renew for four (4) terms of five (5) years each unless the Lessee gives written notice, at least ninety (90) days prior to the expiration of the then current term, of its intentions not to let the Lease automatically renew. If at the end of the fourth (4th) five (5) year extension term, this Agreement has not been terminated by either Party by giving to the other written notice of an intention to terminate it at least six (6) months prior to the end of such term, this Agreement shall continue in force upon the same covenants, terms and conditions for a further term of one (1) year and for annual terms thereafter until terminated by either Party by giving to the other written notice of its intention to so terminate at least six (6) months

prior to the end of such term. Monthly rental for this period shall be equal to the rent paid for the last month of the fourth (4th) five (5) year extension.

6. Access

Lessor agrees that Lessee shall have free access to the water tower at all times for the purpose of installing and maintaining said Equipment. Lessor shall furnish Lessee with necessary provisions for access for the purpose of ingress and egress to the water tower site. It is agreed, however, that only authorized employees, or properly authorized contractors of Lessee or persons under its supervision, will be permitted to enter said premises.

7. Termination

Except as otherwise provided herein, this Lease may be terminated, without any penalty or further liability, on thirty (30) days' written notice as follows: (a) by either party upon a default of any covenant or term hereby by the other which is not cured within sixty (60) days of receipt of written notice of default (without, however, limiting any other rights available to the parties pursuant to any other provisions hereof); (b) by Lessee if it is unable to obtain or maintain any license, permit or other approval necessary to the operation of the Antenna Facilities or Lessee's business; (c) by Lessee if the Premises are or become unacceptable under Lessee's design or engineering specifications for its use of the Antenna Facilities; (d) by Lessor upon twelve (12) months' notice, if it determines to dismantle the Tank which Lessee is leasing; and (e) by Lessee if Lessee has not received all permits and approvals on or before the Commencement Date. In the event of termination under sections 7(b) or 7(c) above, Lessee may, terminate this Lease on three

(3) months' prior written notice to Lessor, provided Lessee continues to pay rent to Lessor for the six (6) months next following the date of such notice of termination.

8. Condemnation

If a portion of the tank or tank site is taken or condemned for a public or quasi-public use (a sale in lieu of or on settlement of condemnation shall be deemed a taking or condemnation for purposes of this Lease), to the extent that Lessee's use is deemed to be destroyed, this Lease shall, at either Party's option, terminate as of the date title to the site or tank vests in the condemnor and the Rent shall be apportioned and paid in full by Lessee to Lessor to that date and neither Party shall thereafter have any liability hereunder.

Lessee shall have the right and it shall be its duty to remove its equipment from the Property and without harming Lessor's Property on or before the date that title vests in the condemnor. In the event that any government or other public body shall take all or such part of the Property or adjoining or adjacent property subject to an easement appurtenant thereby making it physically or financially unfeasible as determined by Lessee in its sole discretion for the Property to be used in the manner it was intended to be used by this Lease, Lessee shall have the right to assert a claim against the condemnor for the portion attributable to Lessee's interest in the Property and to terminate this Lease effective as of the date of the taking by the condemning party and the rental shall be equitable prorated. If only a portion of the Property is taken, and Lessee does not elect to terminate this Lease under this provision, then rental payments provided under this Lease shall be reduced proportionally as to the portion taken which is not then usable by Lessee and this Lease shall continue.

9. Title to the Property

Lessor covenants that Lessor is seized of good and sufficient title and interest to the Property and has full authority to enter into and execute this Agreement. Lessor further covenants that there are no other liens, judgments, or impediments of title on the Property or affecting Lessor's title to same. This Lease is subject to a Deed of Easement and Right-of-Way from the Town of Lookout Mountain, Tennessee, dated October 13, 1998.

10. Indemnification

Both Lessee and Lessor agree to use and occupy the Property at its own risk and hereby release the other from claims from any damage or injury suffered by the other; provided however, Lessee shall take all reasonable actions to protect the Property of the Lessor during the installation, operation and maintenance of Lessee's equipment, and each of Lessor and Lessee shall indemnify and save the other harmless from all claims (including costs and expenses of defending against such claims) arising from the others breach of any of their obligations hereunder or from the negligence or willful misconduct of Lessor or Lessee as the case may be, or any of their agents, employees, contractors or other tenants of Lessor occurring during the term of this Lease.

11. Insurance

Lessee shall, at Lessee's expense, obtain and keep in force during the term of this Lease comprehensive general liability and property liability insurance with liability limits of not less than Five Million Dollars ($5,000,000.00) for injury to or death of one or more persons in any one occurrence, and for damage to or destruction of property in any one occurrence. Lessor shall be named as an additional named insured, and the policies shall

contain cross liability endorsements. Lessee may carry said insurance under a blanket policy, provided, however, said insurance by Lessee shall have a Lessor's protection liability endorsement attached thereto. If Lessee shall fail to procure and maintain insurance, Lessor, upon written notice, may, but shall not be required to, procure and maintain same, but at the expense of Lessee. Insurance required hereunder shall be in companies rated A or better in "Best's Insurance Guide." Lessee shall deliver to Lessor, prior to occupancy of the Property, copies of policies of liability insurance required herein or certificates evidencing the existence and amounts of such insurance with loss payable clauses reasonable satisfactory to Lessor. No policy shall be cancellable or subject to reduction of coverage except after ten (10) days' prior written notice to Lessor.

12. Installation, Maintenance and Operation

It is understood and agreed that the Lessor must approve the installation, contractor and personnel chosen by Lessee to install, maintain and operate the equipment and that said installation, maintenance and operation will in no way damage or interfere with Lessor's use of the water tank, antennae or appurtenances. Lessor's approval of the installation, contractor and personnel shall not be unreasonable withheld or delayed.

No materials may be used in the installation of the antennae or transmission lines that will cause corrosion or deterioration of the water tank structure or its appurtenances. Prior to the installation of the antenna on the water tank, Lessee shall have a structural analysis performed, signed and sealed by a professional engineer licensed in the state in which the tank is located and approved by the Lessor. The analysis shall determine if the tank can accommodate the installation of the proposed facilities. If structural

improvements are required prior to installation of the facilities, all costs associated therewith shall be borne by the Lessee.

All welding, cutting, and coating work required for the installation of antennae anchors, brackets, supports, etc, shall conform to the applicable requirements of AWWA Standard D100. The coatings and surface preparations used for the repair of existing coatings shall be approved by Lessor. The existing coatings shall be tested for the presence of lead and other hazardous substances, as defined in The Comprehensive Environmental Response, Compensation and Liability Act 42 U.S.C. §9601 *et seq.* and regulations interpreting said Act. The cost of all lead abatement and containment procedures shall be borne by the Lessee as part of the installation cost.

All installation, maintenance or operations work on the facilities that requires placing the water tank out of service shall be coordinated with the Lessor and the times and durations of placing the tank out of service shall be at the discretion and convenience of the Lessor. Any costs to take the tank out of service including, but not limited to, the cost of labor, the cost to drain, disinfect and refill the tank, shall be borne by the Lessee but only after advance written notice from Lessor to Lessee that such costs would be incurred.

All electrical work to be performed on the Property shall be in accordance with the National Electric Code and all applicable local codes. All wiring outside of the tank shall be installed in rigid steel conduit.

Each antenna must be identified by a metal tag fastened securely to its bracket on the water tower and each transmission line is to be tagged at the conduit opening where it enters the Lessee's equipment building.

If the Lessee, its agents, employees, or equipment causes damage to the water tank, Lessee agrees to repair such damage immediately at Lessee's own cost and expense. If Lessee fails to do so, Lessor shall have the right to repair said damage and invoice Lessee for said costs. Lessee agrees to maintain the antennae, transmission lines and other appurtenances in proper operating condition and maintain same in satisfactory condition as to appearance and safety. The duty to repair shall be in addition to and not in lieu of the Lessee's indemnification obligations contained herein.

All installations and operation in connection with this Agreement by Lessee shall meet with all applicable Rules and Regulations of the Federal Communications Commission, Federal Aviation Administration and all applicable codes and regulations of the relevant federal, municipal, county and state entities. Under this Agreement, Lessor assumes no responsibility for the licensing, operation and/or maintenance of Lessee's telecommunications equipment.

It is understood that Lessor, from time to time, will need to repair the water tank and/or remove and re-coat the tank with a new paint system. Following notification of the need and schedule for tank maintenance, the Lessee, if reasonably required by Lessor, shall remove, secure, relocate, and/or protect its facilities during the entire duration of the maintenance activities. The cost of removing, securing, relocating, and/or protecting shall be borne by the Lessee. Any other additional costs to perform coating maintenance due to the installation or presence of the facilities shall be borne by the Lessee.

13. Interference.

In the event that the operations of Lessee under this Agreement interfere with the water storage and distribution by Lessor or other earlier authorized operations on the site,

Lessee shall at its own expense, as soon as reasonably possible after notice thereof, correct such interference. This provision shall not apply to test periods where the source of the interference is being determined for the purposes of suppression. In the event that transmitting or receiving devices installed on the site in the future by any authorized user shall interfere with Lessee's transmission or reception, Lessor shall after notice from Lessee, demand such interference to be eliminated as soon as reasonably possible at such authorized user's sole cost. In the event that any such interference does not cease within such reasonable period, the parties acknowledge that continuing interference will cause irreparable injury to Lessee and Lessee shall have the right, in addition to any other rights that it may have at law or equity, to bring action against such authorized user to enjoin such interference or to terminate this Lease. In the event of Lessee's action to enjoin, Lessor agrees to cooperate with Lessee and assign its rights, as may be required, to Lessee.

14. Taxes

Lessee is solely responsible for any and all taxes assessed by reason of the erection by Lessee of its communication facility and equipment, which taxes shall be paid promptly when due by Lessee.

15. Notice

All notices hereunder must be in writing and shall be deemed validly given if sent by certified mail, return receipt requested, or by overnight mail, addressed as follows (or any other address that the Party to be notified may have designated to the sender by like notice):

LESSOR: Tennessee-American Water Company
1101 South Broad Street
Chattanooga, Tennessee 37401
Attn: President

LESSEE: Chattanooga Cellular Telephone Company,
GTE Wireless of Chattanooga Incorporated
3100 West End Avenue, Suite 1100
Nashville, Tennessee 37203
Attn: Property Management TN0987

16. Governing Law

This Agreement and the performance thereof shall be governed, interpreted, construed and regulated by the laws of the state in which the Property is located.

17. Entire Agreement

It is understood and agreed that this Agreement contains all agreements, promises and understandings between the Lessor and Lessee and that no verbal or oral agreements, promises, or understandings shall be binding upon either the Lessor or Lessee in any dispute, controversy or proceeding at law, and any addition, variation or modification to this Agreement shall be void and unenforceable unless made in writing and signed by the authorized representatives of the Parties hereto.

18. Assignment

This Lease may not be sold, subleased, assigned or transferred at any time except to Tenant's principal, affiliates or subsidiaries of Tenant or its principal or to any company upon which Tenant is merged or consolidated. As to other parties, this Lease may not be sold, subleased, assigned or transferred without the written consent of the Landlord, such consent not to be unreasonably withheld.

19. Miscellaneous

Lessee may file of record in the property records in the county in which the Property and the land that is the subject of the easements are located a Memorandum of Antenna Lease Agreement setting forth the names and addresses of Lessor and Lessee, the legal description of the Property and the land that is the subject of the Easements, the duration of the Term and such other provisions of this Agreement as Lessee deems appropriate, and Lessor hereby appoints Lessee as Lessor's agent to prepare and record such Memorandum.

IN WITNESS WHEREOF, the Parties hereto have set their hands and affixed their respective seals the day and year first written above.

LESSOR:

Tennessee-American Water Company

By: _____

Title: President

LESSEE:

Chattanooga Cellular Telephone Company

GTE ~~Wireless~~ of Chattanooga, Incorporated

MOBILNET → General Partner II

Rick W Gall

Rick W. Gall, Area President

STATE OF TENNESSEE)
)
COUNTY OF Hamilton)

Before me, a Notary Public of the State and County aforesaid, personally appeared William F. L'Ecuyer, with whom I am personally acquainted (or proved to me on the basis of satisfactory evidence), and who, upon oath, acknowledged himself to be President of Tennessee-American Water Company, the within named bargainor, and that he as such President, executed the foregoing instrument for the purpose therein contained, by signing the name of the corporation by himself as President.

WITNESS my hand and seal this 29th day of September, 2000.

Virginia B. Scaef
NOTARY PUBLIC

My Commission Expires: 4-7-04

STATE OF TENNESSEE)
)
COUNTY OF DAVIDSON)

Before me, a Notary Public of the State and Country aforesaid, personally appeared Rick W. Gall, with whom I am personally acquainted (or proved to me on the basis of satisfactory evidence), and who, upon oath, acknowledged himself to be Area President of GTE Mobilnet of Chattanooga Incorporated, general partner in Chattanooga Cellular Telephone Company, the within named bargainor, and that he as such Area President executed the foregoing instrument for the purpose therein contained, by signing the name of the corporation by himself as Area President.

WITNESS my hand and seal this 5th day of October, 2000.


TONYA L. WATKINS NOTARY PUBLIC AT LARGE DAVIDSON COUNTY, TENN.

Tonya L. Watkins
NOTARY PUBLIC

My Commission Expires JAN. 31, 2004
My Commission Expires:

COLLECTIVE EXHIBIT A

1. Site Layout;
2. Elevation/Grading Plan;
3. Landscape Plan; and
4. Electrical Site Layout.

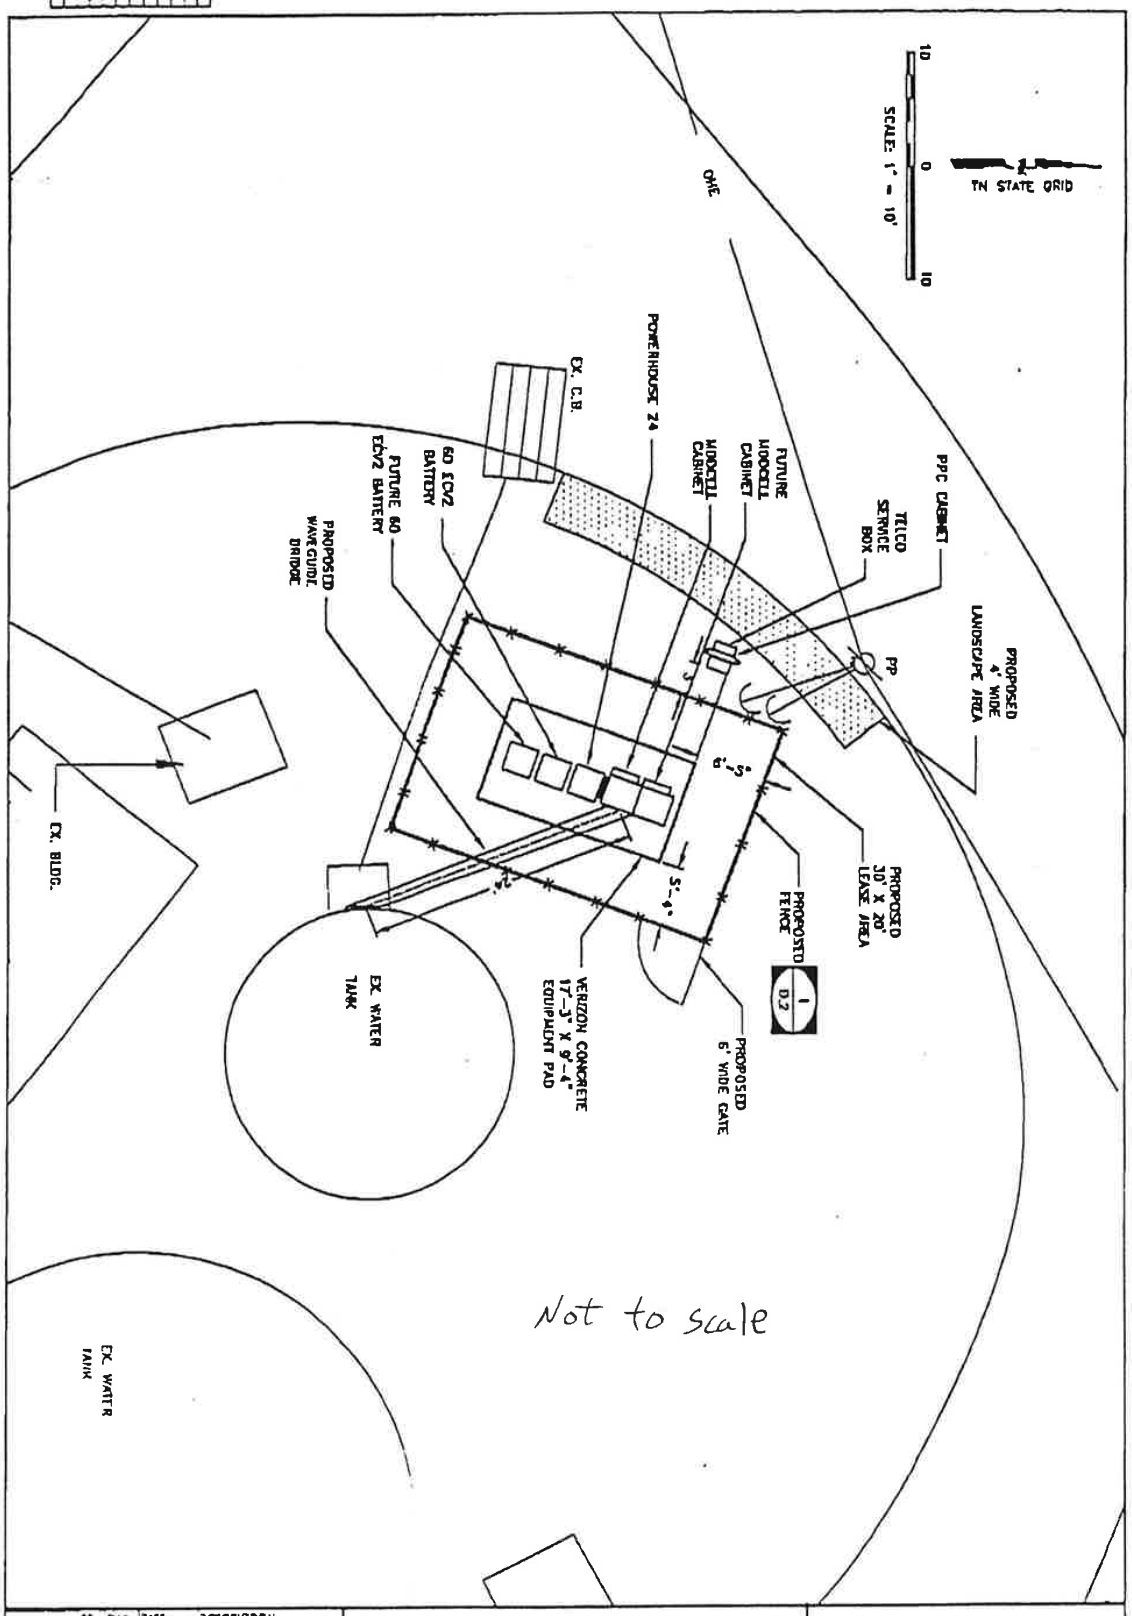

NO.	CHK.	DATE	DESCRIPTION
		08/30/12	A

C1.01

FILE NO. 21024


SITE LAYOUT

VERIZON WIRLESS

SITE NUMBER TN0987
POINT PARK·100 AVERILL STREET

Barge Waggoner Sumner and Cannon, Inc.

EXHIBIT
"A"

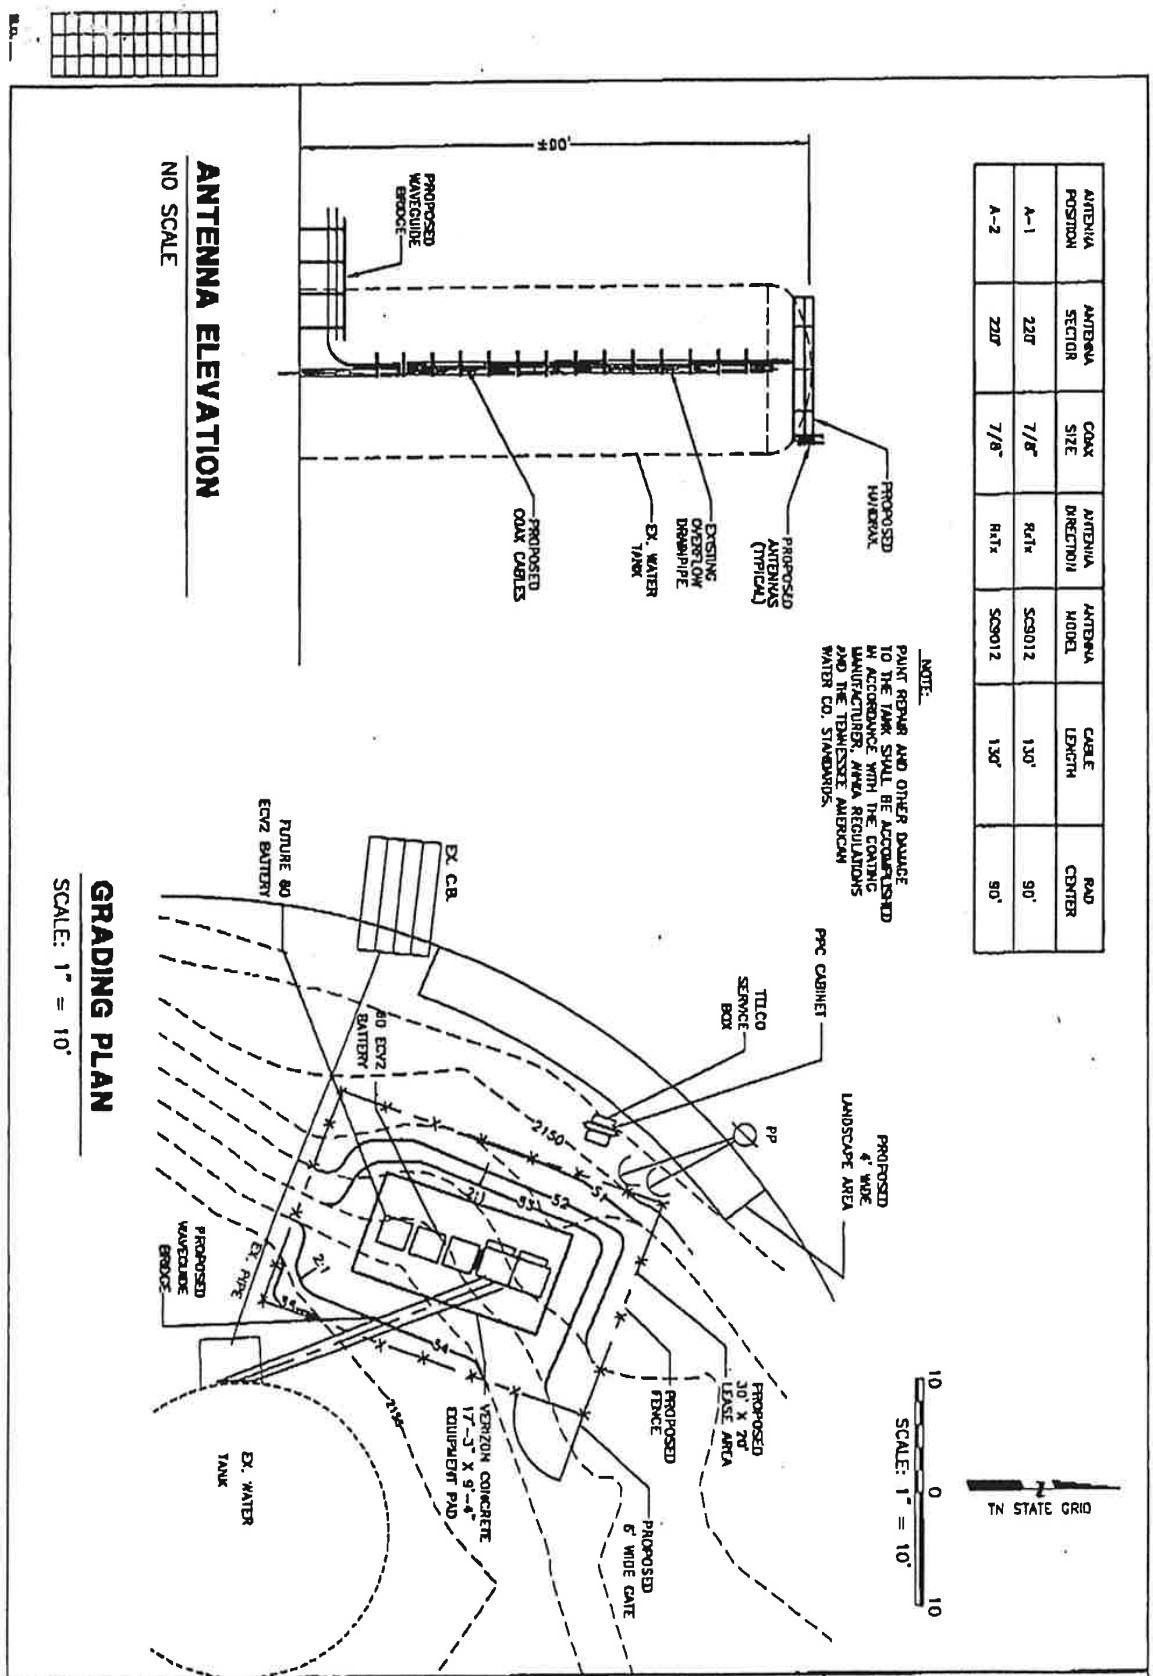

ANTENNA POSITION	ANTENNA SECTOR	COAX SIZE	ANTENNA DIRECTION	ANTENNA MODEL	CABLE LENGTH	RAD CENTER
A-1	220°	7/8"	RAD	SC9012	130'	90'
A-2	220°	7/8"	RAD	SC9012	130'	90'

ANTENNA ELEVATION

NO SCALE

NOTE:
PAINT REPAIR AND OTHER DAMAGE TO THE TANK SHALL BE ACCOMPLISHED IN ACCORDANCE WITH THE COATING MANUFACTURER, AWWA REGULATIONS AND THE TENNESSEE AMERICAN WATER CO. STANDARDS.

GRADING PLAN

SCALE: 1" = 10'

DR.	CHK.	DATE	DESCRIPTION
CSH	WJP	08/30/00	A

C1.02

FILE NO. 27094

ELEV./GRADING PLAN

VERIZON WIRLESS

SITE NUMBER TN0987

POINT PARK-100 AVERILL STREET

SUITE 2100, PLAZA TOWER
NASHVILLE, TN 37238
PHONE: (615) 637-2110
FAX: (615) 673-8554

Barge Waggoner Sumner and Cannon, Inc.

tabbies

EXHIBIT

"A"

Continued...

NOTES

EXCAVATE SUB GRADE UPON WHICH WORK IS TO BE PERFORMED. VERIFY SUB GRADE ELEVATIONS, OBSERVE CONDITIONS UNDER WHICH WORK IS TO BE PERFORMED, AND REMOVE DEFICIENT SOIL AND ALL OTHER TESTS NECESSARY TO ASCERTAIN THAT ADEQUATE GROWING CONDITIONS WILL BE PROVIDED FOR PLANTS. IF PERCOLATION TESTS OR SUBSOIL CONDITIONS INDICATE RETENTION OF WATER IN PLANTING AREAS, AS SHOWN BY SEEPAGE OR OTHER EVIDENCE INDICATING PRESENCE OF UNDERGROUND WATER, CONSULT PER OWNERS INSTRUCTIONS OR BEST MANAGEMENT PRACTICE TO ENSURE PROPER DRAINAGE BEFORE BACKFILLING.

DO NOT PROCEED WITH THE WORK UNTIL UNSATISFACTORY CONDITIONS HAVE BEEN CORRECTED. COMMENCEMENT OF PLANTING WORK INDICATES THAT SITE CONDITIONS HAVE BEEN ACCEPTED "AS IS".

PROVIDE ONLY PLANTS THAT ARE FREE FROM DISEASES AND PESTS, AND THAT COMPLY WITH THE LATEST EDITION OF PUBLICATION ANSI Z60.1, AMERICAN STANDARDS FOR NURSERY STOCK, BY THE AMERICAN ASSOCIATION OF NURSERYMEN.

DO NOT MAKE SUBSTITUTIONS REGARDING PLANT SIZES OR SPECIES WITHOUT WRITTEN PERMISSION OF THE OWNER.

REMOVE ALL STRINGS AND OTHER TIES FROM SHRUBS.

FERTILIZE ALL PLANTS WITH 16-16-16 FERTILIZER AT THE RATE OF: 2 LBS. PER SHRUB.

CONTRACTOR RESPONSIBLE FOR MAINTAINING PLANT MATERIAL UNTIL ACCEPTANCE BY OWNER. MAINTENANCE TO INCLUDE WEEDING, WATERING, FERTILIZING, ETC.

PLANT MATERIAL TO BE GUARANTEED FOR 1 YEAR FROM DATE OF ACCEPTANCE

NELLIE R. STEVENS HOLLIES SHALL BE A MINIMUM 10' HIGH AT TIME OF PLANTING BY OWNER

PLANT MATERIALS LIST				
COMMON NAME	BOTANICAL NAME	QTY	SIZE	SPACING
Nellie R. Stevens Holly	Ilex x Nellie R. Stevens	4	10' HT	AS SHOWN (10' MAX)

Not to scale

TYPICAL TREE PLANTING DETAIL

N.T.S.

BR.	CHK.	DATE	DESCRIPTION
JSH	WJ	08/30/00	A

LANDSCAPE PLAN

VERIZON WIRLESS

SITE NUMBER TN0987

POINT PARK-100 AVERILL STREET

SUITE 2800, PLAZA TOWER
KNOXVILLE, TN 37929
PHONE (423) 637-2810
FAX (423) 971-1501

Barge Waggoner Sumner and Cannon, Inc.


L-1

FILE NO. 71089

EXHIBIT "A"

tabbies

Continued...

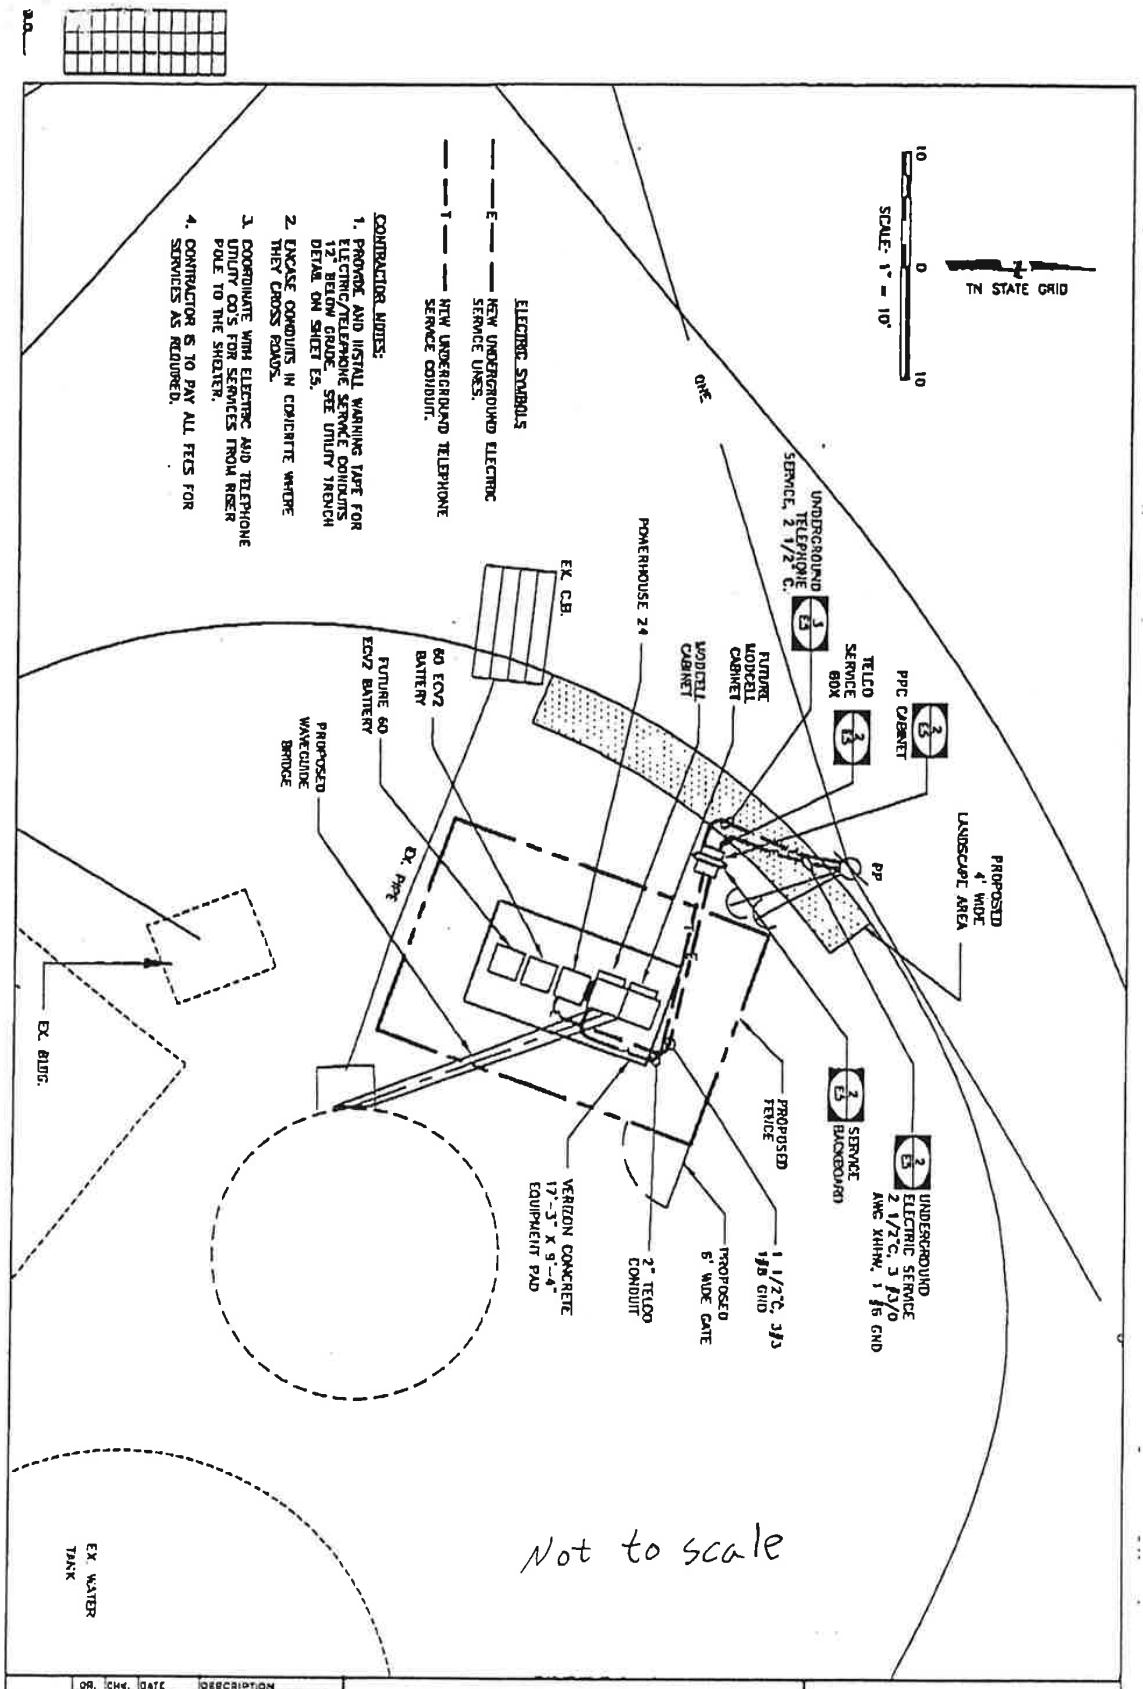

DR.	CHK.	DATE	DESCRIPTION
CSH	WJJ	08/30/03	A

E.1

FILE NO. 27028

ELECTRICAL SITE LAYOUT

VERIZON WIRLESS

SITE NUMBER TN0987

POINT PARK-100 AVERILL STREET

SUITE 2400, PLAZA TOWER
KNOXVILLE, TN 37929
PHONE (423) 637-2010
FAX (423) 673-5521

Barge Waggoner Sumner and Cannon, Inc.

tables

EXHIBIT
"A"
Continued.

True Lease - No Security Interest.

This Instrument Prepared By:
Wooden, Ray, Fulton & Scarborough, P.C.
737 Market Street, Suite 620
Chattanooga, Tennessee 37402

ANTENNA LEASE AGREEMENT (SHORT FORM)

This Antenna Lease Agreement (Short Form) ("Agreement") is made and entered into as of the 31st day of August, 2000, by and between TENNESSEE-AMERICAN WATER COMPANY, hereinafter referred to as "Lessor" and CHATTANOOGA CELLULAR TELEPHONE COMPANY, hereinafter referred to as "Lessee."

W I T N E S S E T H:

That the Lessor and Lessee do this day enter into this Antenna Lease Agreement (Short Form) ("Agreement"). Lessor and Lessee have also entered into a long form Antenna Lease Agreement ("Antenna Lease Agreement") on even date herewith, which is hereby incorporated herein by reference as if set forth verbatim herein, pursuant to which Lessor leases to Lessee and Lessee leases from Lessor certain space on Lessor's water tank located at Fort Circle at North Bragg Avenue and West Averill Street in the Town of Lookout Mountain, Tennessee, as shown on the drawings attached hereto as **Collective Exhibit A**, and being further described in the Deed of Easement and Right-of-Way recorded in Deed Book 5200 at Page 493, in the Register's Office of Hamilton County, Tennessee together with a parcel of land sufficient for the installation of Lessee's equipment building as shown on **Collective Exhibit A** attached hereto, together with the non-exclusive right of ingress and egress seven (7) days per week, twenty-four (24) hours per day, on foot or motor vehicle, including trucks and for the installation and maintenance

of utility wires, poles, cables, conduits, and pipes over, under or along the demised premises solely for the purposes set forth in the Antenna Lease Agreement. Said Tank, parcel of land and right-of-way for access ("Property") being substantially as described in **Collective Exhibit A**, hereto.

Under this Agreement, and the Antenna Lease Agreement, the Lessor and Lessee have entered into a lease of the Property for an Initial Term of five (5) years beginning on the Commencement Date defined in the Antenna Lease Agreement. Additionally, Lessee has the option to allow the lease term to automatically renew for four (4) additional terms of five (5) years each.

Should any provisions of the Antenna Lease Agreement and this Agreement be in conflict, or require interpretation, the parties agree that the provisions of the Antenna Lease Agreement shall control in all cases, it being the intent of the parties to execute this Agreement to give notice of the existence of the Antenna Lease Agreement.

IN WITNESS WHEREOF, the Parties hereto have set their hands and affixed their respective seals the day and year first written above.

LESSOR:

Tennessee-American Water Company

William F. L'Ecuyer, President

LESSEE:
Chattanooga Cellular Telephone Company
GTE Wireless of Chattanooga Incorporated
General Partner

Rick W. Gall, Area President

STATE OF TENNESSEE)
)
COUNTY OF Hamilton)

Before me, a Notary Public of the State and County aforesaid, personally appeared William F. L'Ecuyer, with whom I am personally acquainted (or proved to me on the basis of satisfactory evidence), and who, upon oath, acknowledged himself to be President of Tennessee-American Water Company, the within named bargainor, and that he as such President, executed the foregoing instrument for the purpose therein contained, by signing the name of the corporation by himself as President.

WITNESS my hand and seal this 5th day of October, 2000.

Virginia B. Scarf
NOTARY PUBLIC

My Commission Expires: 4-7-04

STATE OF TENNESSEE)
)
COUNTY OF DAVIDSON)

Before me, a Notary Public of the State and Country aforesaid, personally appeared Rick W. Gall, with whom I am personally acquainted (or proved to me on the basis of satisfactory evidence), and who, upon oath, acknowledged himself to be Area President of GTE Mobilnet of Chattanooga Incorporated, general partner in Chattanooga Cellular Telephone Company, the within named bargainor, and that he as such Area President executed the foregoing instrument for the purpose therein contained, by signing the name of the corporation by himself as Area President.

WITNESS my hand and seal this 14th day of November, 2000.

Tonya L. Watkins
NOTARY PUBLIC


My Commission Expires:_____

TONYA L. WATKINS
NOTARY PUBLIC AT LARGE
DAVIDSON COUNTY, TENN.

My Commission Expires JAN. 31, 2004

COLLECTIVE EXHIBIT A

1. Site Layout;
2. Elevation/Grading Plan;
3. Landscape Plan; and
4. Electrical Site Layout.

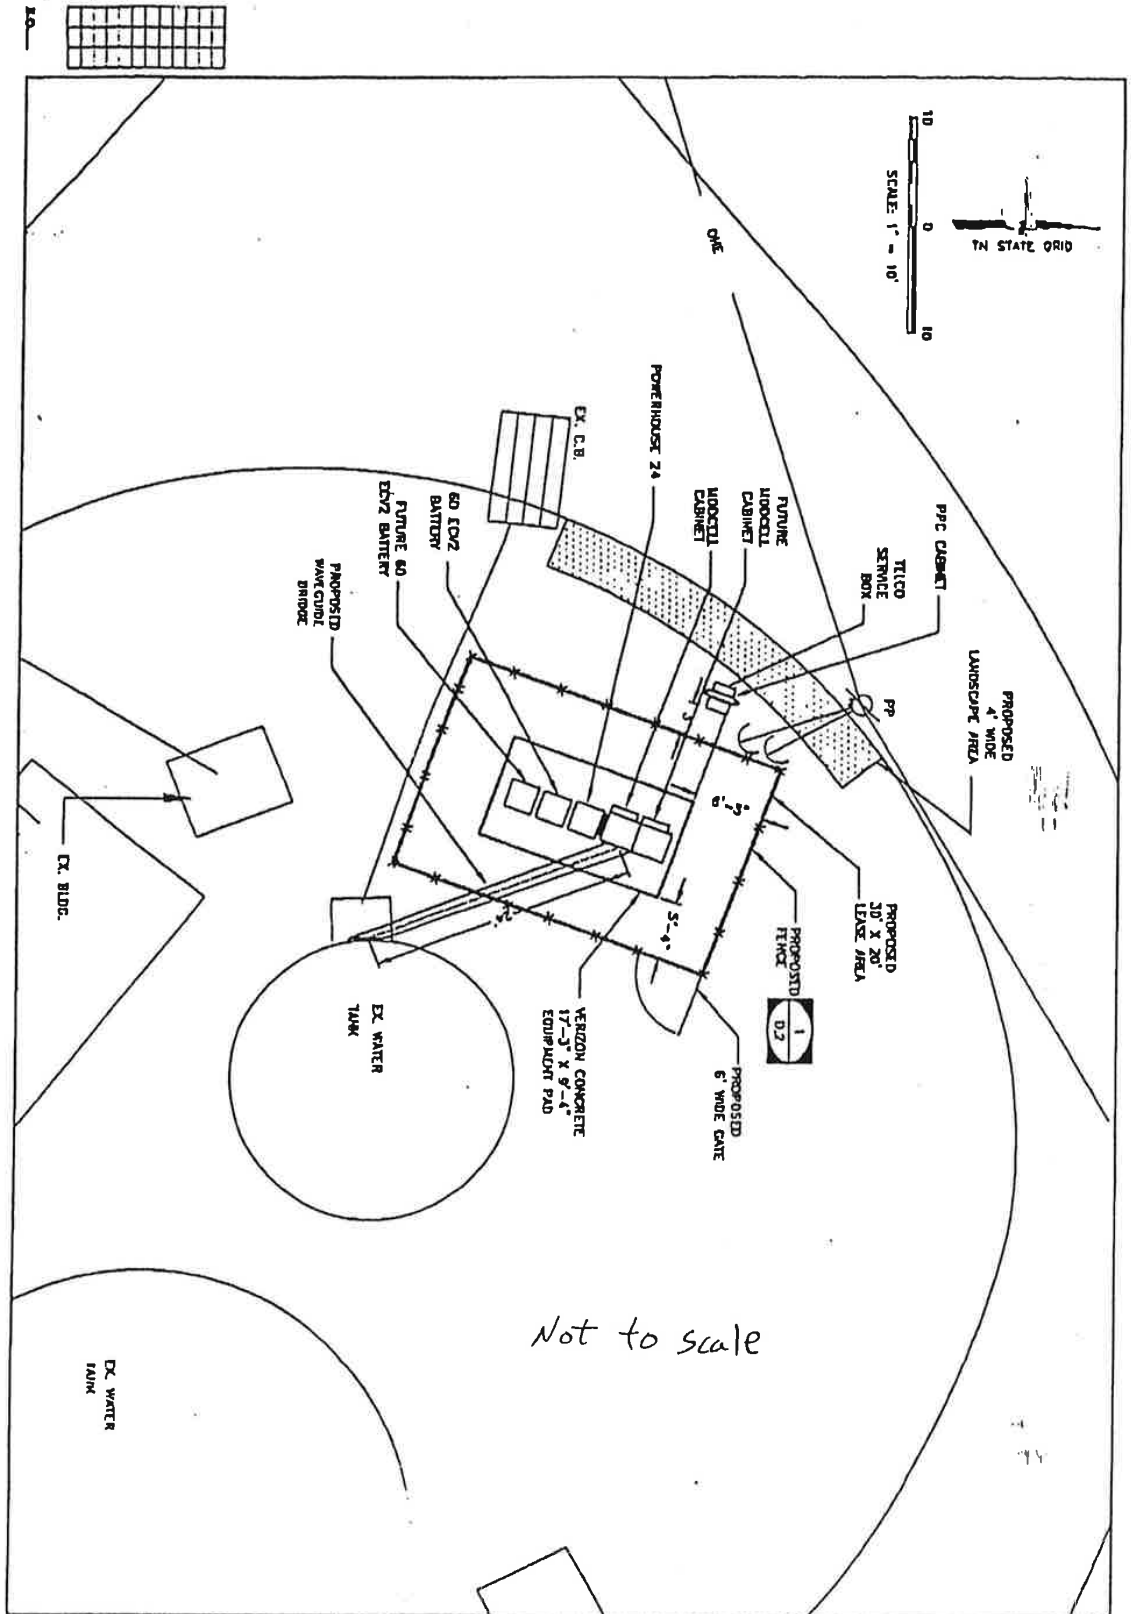

NO.	DRN.	CHK.	DATE	DESCRIPTION

C1.01

FILE NO. 77854

SITE LAYOUT

VERIZON WIRLESS

SITE NUMBER TN0987


POINT PARK·100 AVERILL STREET

Barge Waggoner Sumner and Cannon, Inc.

tables

EXHIBIT

"A"

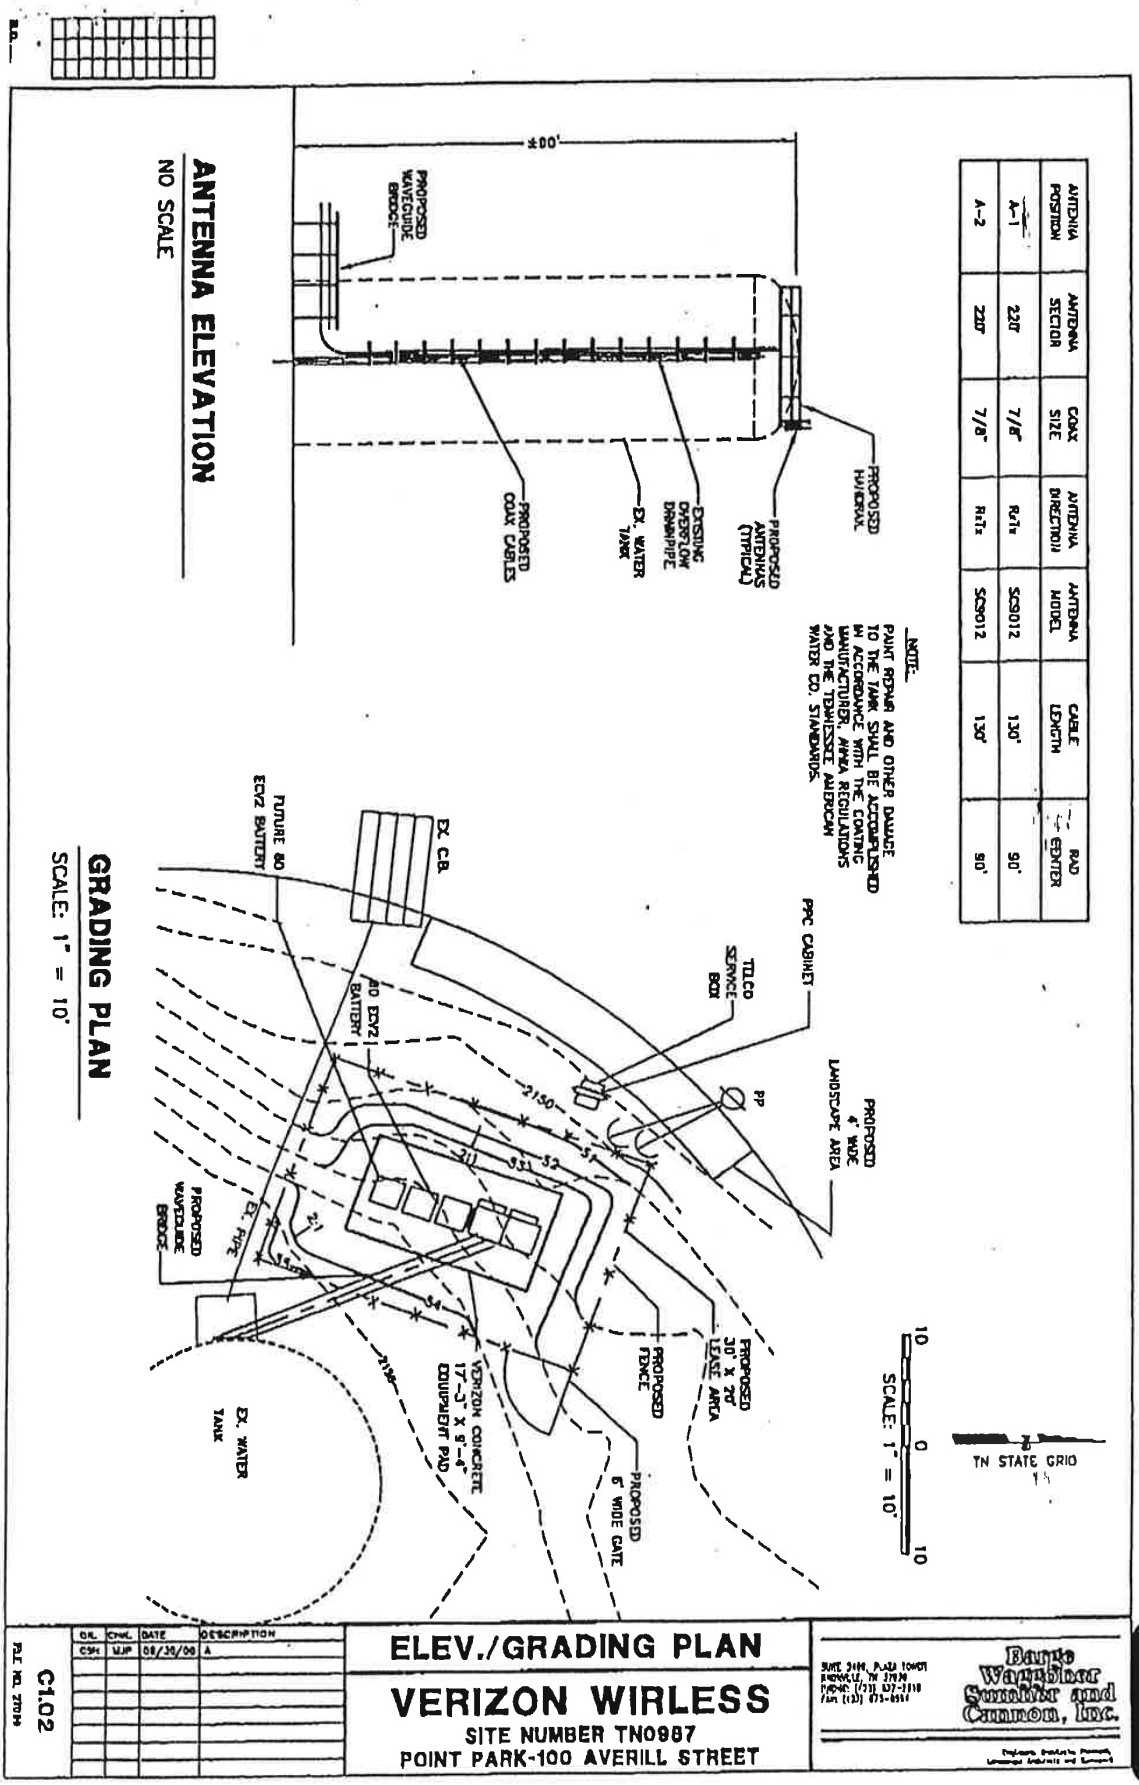

DR.	CHK.	DATE	DESCRIPTION
CSH	MJP	08/30/06	A

C1.02

ELEV./GRADING PLAN

VERIZON WIRLESS

SITE NUMBER TN0987
POINT PARK-100 AVERILL STREET

SUITE 3HH, PLAZA TOWER
KNOXVILLE, TN 37919
PHONE (731) 637-7110
FAX (731) 671-6511

Barge Waggoner Sumner and Cannon, Inc.

EXHIBIT
tabbies "A"
Continued...

NOTES

DURING SUB GRADE UPON WHICH WORK IS TO BE PERFORMED. VERIFY SUB GRADE ELEVATIONS, OBSERVE CONDITIONS UNDER WHICH WORK IS TO BE PERFORMED, AND PROVIDE PERCOLATION TESTS AND ALL OTHER TESTS NECESSARY TO ASCERTAIN THAT ADEQUATE GROWING CONDITIONS WILL BE PROVIDED FOR PLANTS. IF PERCOLATION TESTS OR SUBSOIL CONDITIONS INDICATE RETENTION OF WATER IN PLANTING AREAS, AS SHOWN BY SEEPAGE OR OTHER EVIDENCE INDICATING PRESENCE OF UNDERGROUND WATER, CONSULT PER OWNERS INSTRUCTIONS OR BEST MANAGEMENT PRACTICE TO ENSURE PROPER DRAINAGE BEFORE BACKFILLING.

DO NOT PROCEED WITH THE WORK UNTIL UNSATISFACTORY CONDITIONS HAVE BEEN CORRECTED. COMMENCEMENT OF PLANTING WORK INDICATES THAT SITE CONDITIONS HAVE BEEN ACCEPTED "AS IS".

PROVIDE ONLY PLANTS THAT ARE FREE FROM DISEASES AND PESTS, AND THAT COMPLY WITH THE LATEST EDITION OF PUBLICATION ANSI Z60.1, AMERICAN STANDARDS FOR NURSERY STOCK, BY THE AMERICAN ASSOCIATION OF NURSERYMEN.

DO NOT MAKE SUBSTITUTIONS REGARDING PLANT SIZES OR SPECIES WITHOUT WRITTEN PERMISSION OF THE OWNER.

REMOVE ALL STAKES AND OTHER TIES FROM SHRUBS.

FERTILIZE ALL PLANTS WITH 10-10-10 FERTILIZER AT THE RATE OF: 2 LBS. PER SHRUB.

CONTRACTOR RESPONSIBLE FOR MAINTAINING PLANT MATERIAL UNTIL ACCEPTANCE BY OWNER. MAINTENANCE TO INCLUDE WEEDING, WATERING, FERTILIZING, ETC.

PLANT MATERIAL TO BE GUARANTEED FOR 1 YEAR FROM DATE OF ACCEPTANCE

HELLIE R. STEVENS HOLLIES SHALL BE A MINIMUM 10' HIGH AT TIME OF PLANTING BY OWNER

PLANT MATERIALS LIST				
COMMON NAME	BOTANICAL NAME	QTY	SIZE	SPACING
Nellie R. Stevens Holly	Ilex x Nellie R. Stevens	4	10' HT	AS SHOWN (10' MAX)

Not to scale

TYPICAL TREE PLANTING DETAIL
N.T.S.

DR.	CHK.	DATE	DESCRIPTION
SSH	WP	08/30/00	A

LANDSCAPE PLAN

VERIZON WIRLESS

SITE NUMBER TN0987
POINT PARK-100 AVERILL STREET


Barge Waggoner Sumner and Cannon, Inc.
SUITE 3000, PLAZA TOWER
NASHVILLE, TN 37243
PHONE: (615) 547-2100
FAX (615) 371-1501

L1

FILE NO. 72479

EXHIBIT
"A"

continued...

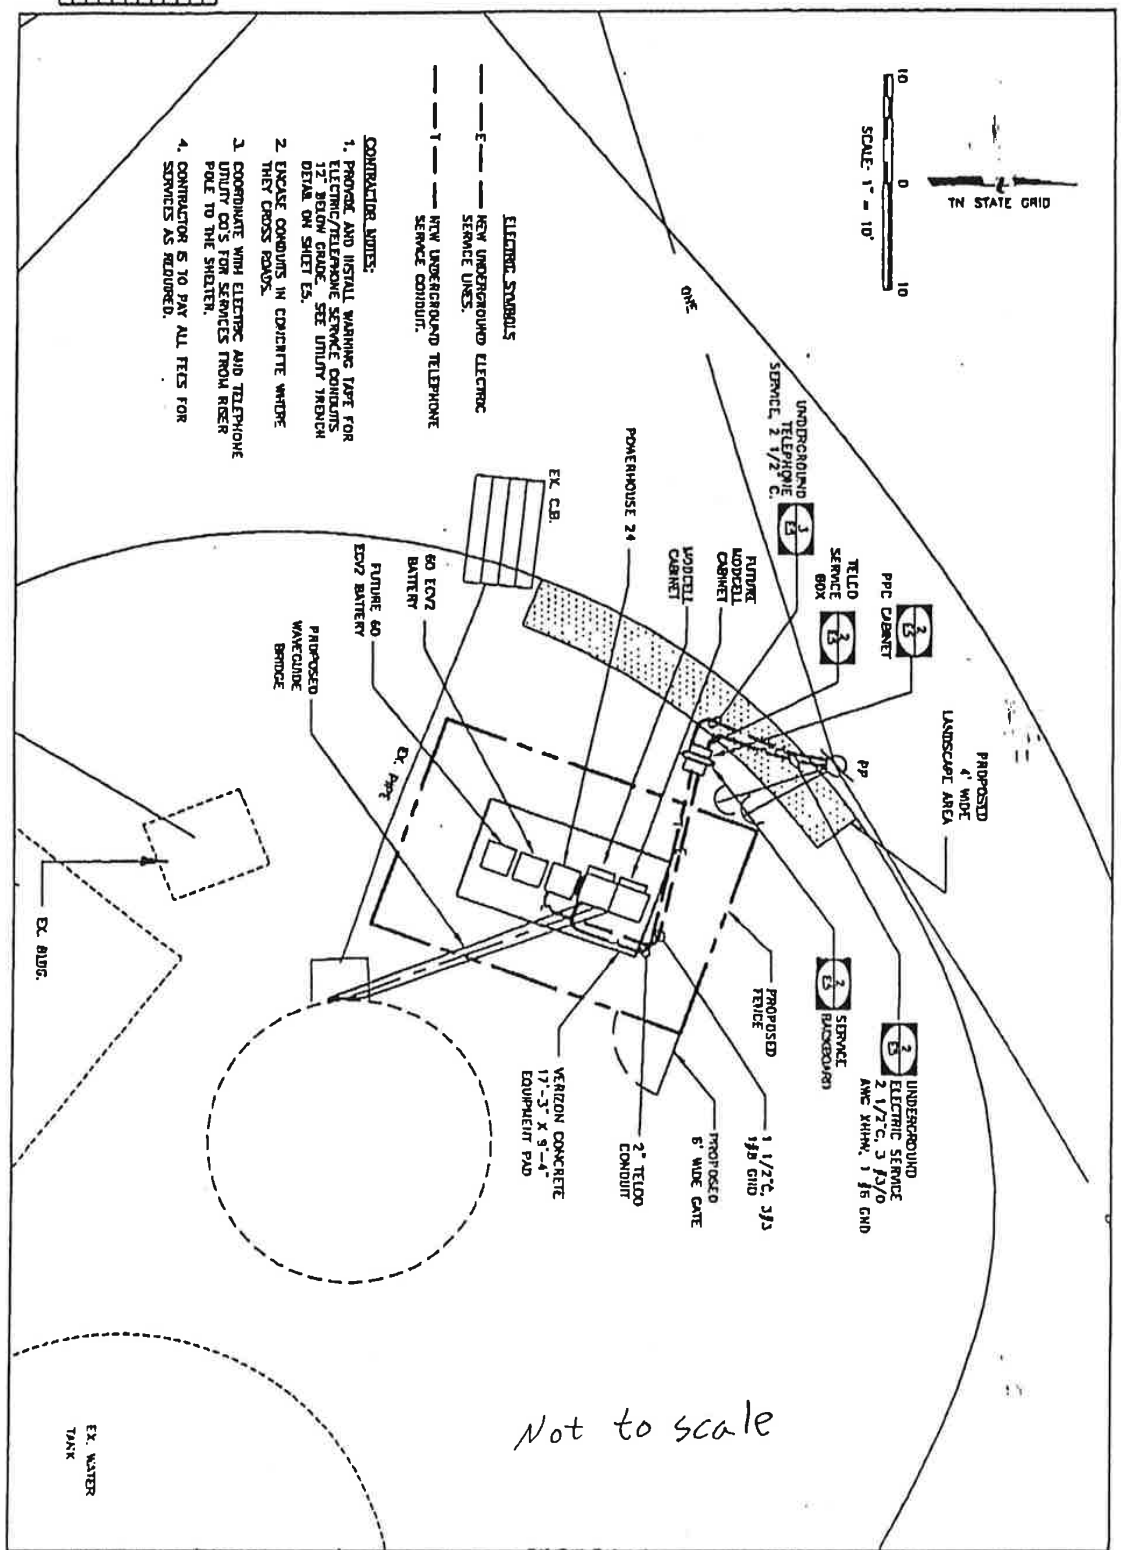

DR.	CHK.	DATE	DESCRIPTION
CSH	WJJ	06/30/03	A

E.1

ELECTRICAL SITE LAYOUT

VERIZON WIRLESS

SITE NUMBER TN0987
POINT PARK-100 AVERILL STREET

Barge Waggoner Sumner & Cannon, Inc.

EXHIBIT "A"
Continued.

TRUE LEASE. NO SECURITY INTEREST.
THIS DOCUMENT PREPARED BY:

Wooden, Ray, Fulton & Scarborough, P.C.
737 Market Street, Suite 620
Chattanooga, Tennessee 37402

FIRST AMENDMENT TO ANTENNA LEASE AGREEMENT AND ANTENNA LEASE AGREEMENT (SHORT FORM)

THIS FIRST AMENDMENT TO ANTENNA LEASE AGREEMENT AND ANTENNA LEASE AGREEMENT (SHORT FORM) (this "Agreement") is made and entered into as of the 8th day of December, 2000, by and between Tennessee-American Water Company ("Lessor") and CELLCO PARTNERSHIP d/b/a VERIZON WIRELESS f/k/a Chattanooga Cellular Telephone Company ("Lessee").

WHEREAS, Lessor and Lessee entered into an Antenna Lease Agreement dated the 31st day of August, 2000; and

WHEREAS, Lessor and Lessee entered into a Antenna Lease Agreement (Short Form) dated the 31st day of August, 2000; and

WHEREAS, the Town of Lookout Mountain has subsequently requested of Lessee that the antenna installation and the supporting equipment be relocated to a new location, and that utilities, wiring, coax, and related appurtenances be extended from such equipment in accordance with the revised plans as shown on the exhibits attached hereto.

NOW THEREFORE, for good and valuable consideration, the receipt and sufficiency of which is hereby acknowledged, the parties hereto hereby agree that all of the exhibits attached to the Antenna Lease Agreement and to the Antenna Lease Agreement (Short Form) shall be deleted and shall be replaced and superceded. The new exhibits to the Antenna Lease Agreement and the Antenna Lease Agreement (Short Form), which shall replace all of such previous exhibits, are attached hereto as Collective Exhibit A.

This Agreement may be executed in two or more counterparts, all of which shall be considered one and the same agreement and shall become effective when one or more counterparts have been signed by each of the parties, it being understood that all parties need not sign the same counterpart.

IN WITNESS WHEREOF, Lessor and Lessee have executed this First Amendment to Antenna Lease Agreement and Antenna Lease Agreement (Short Form) as of the date and year first above written.

LESSOR:
Tennessee-American Water Company

William F. L'Ecuyer, President

LESSEE:
Cellco Partnership d/b/a Verizon Wireless

By: Rick W Gall

Title: Region President

STATE OF TENNESSEE)
)
COUNTY OF Hamilton)

Before me, a Notary Public of the State and County aforesaid, personally appeared William F. L'Ecuyer, with whom I am personally acquainted (or proved to me on the basis of satisfactory evidence), and who, upon oath, acknowledged himself to be President of Tennessee-American Water Company, the within named bargainor, and that he as such President, executed the foregoing instrument for the purpose therein contained, by signing the name of the corporation by himself as President.

WITNESS my hand and seal this 11th day of December, 2000.

Virginia B. Sceaff
NOTARY PUBLIC

My Commission Expires: 4/7/04

STATE OF TENNESSEE)
)
COUNTY OF DAVIDSON)

Before me, a Notary Public of the State and Country aforesaid, personally appeared Rick Gall, with whom I am personally acquainted (or proved to me on the basis of satisfactory evidence), and who, upon oath, acknowledged himself to be Region President of Cellco Partnership d/b/a Verizon Wireless, the within named bargainor, and that he as such Region President executed the foregoing instrument for the purpose therein contained, by signing the name of the company by himself as Region President.

WITNESS my hand and seal this 30th day of January, 2001.

Tonya L. Watkins
NOTARY PUBLIC


TONYA L. WATKINS
NOTARY PUBLIC AT LARGE
DAVIDSON COUNTY, TENN.

My Commission Expires:_____


My Commission Expires JAN. 31, 2004

COLLECTIVE EXHIBIT A


1. Site Layout;
2. Grading Plan;
3. Antenna Elevation/Mounting Details;
4. Antenna Orientation;
5. Electrical Site Layout;
6. Site Grounding.

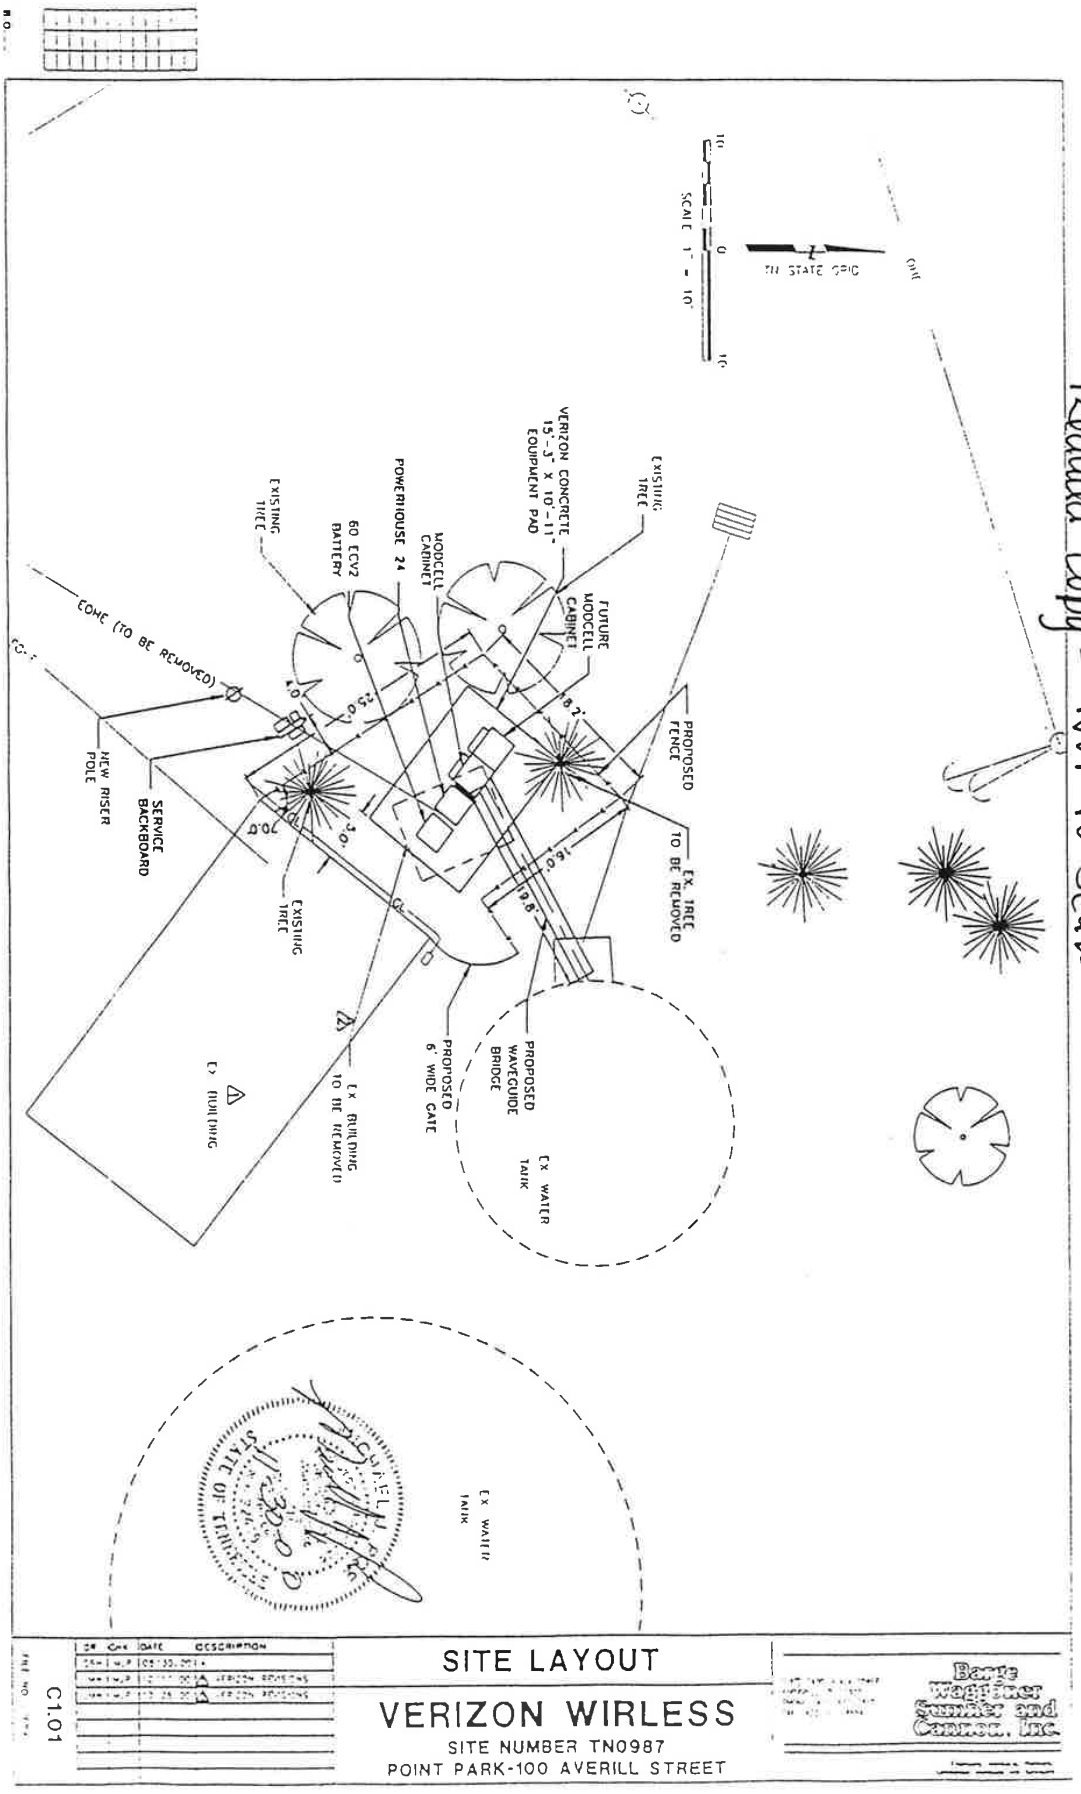

Reduced Copy - Not to Scale

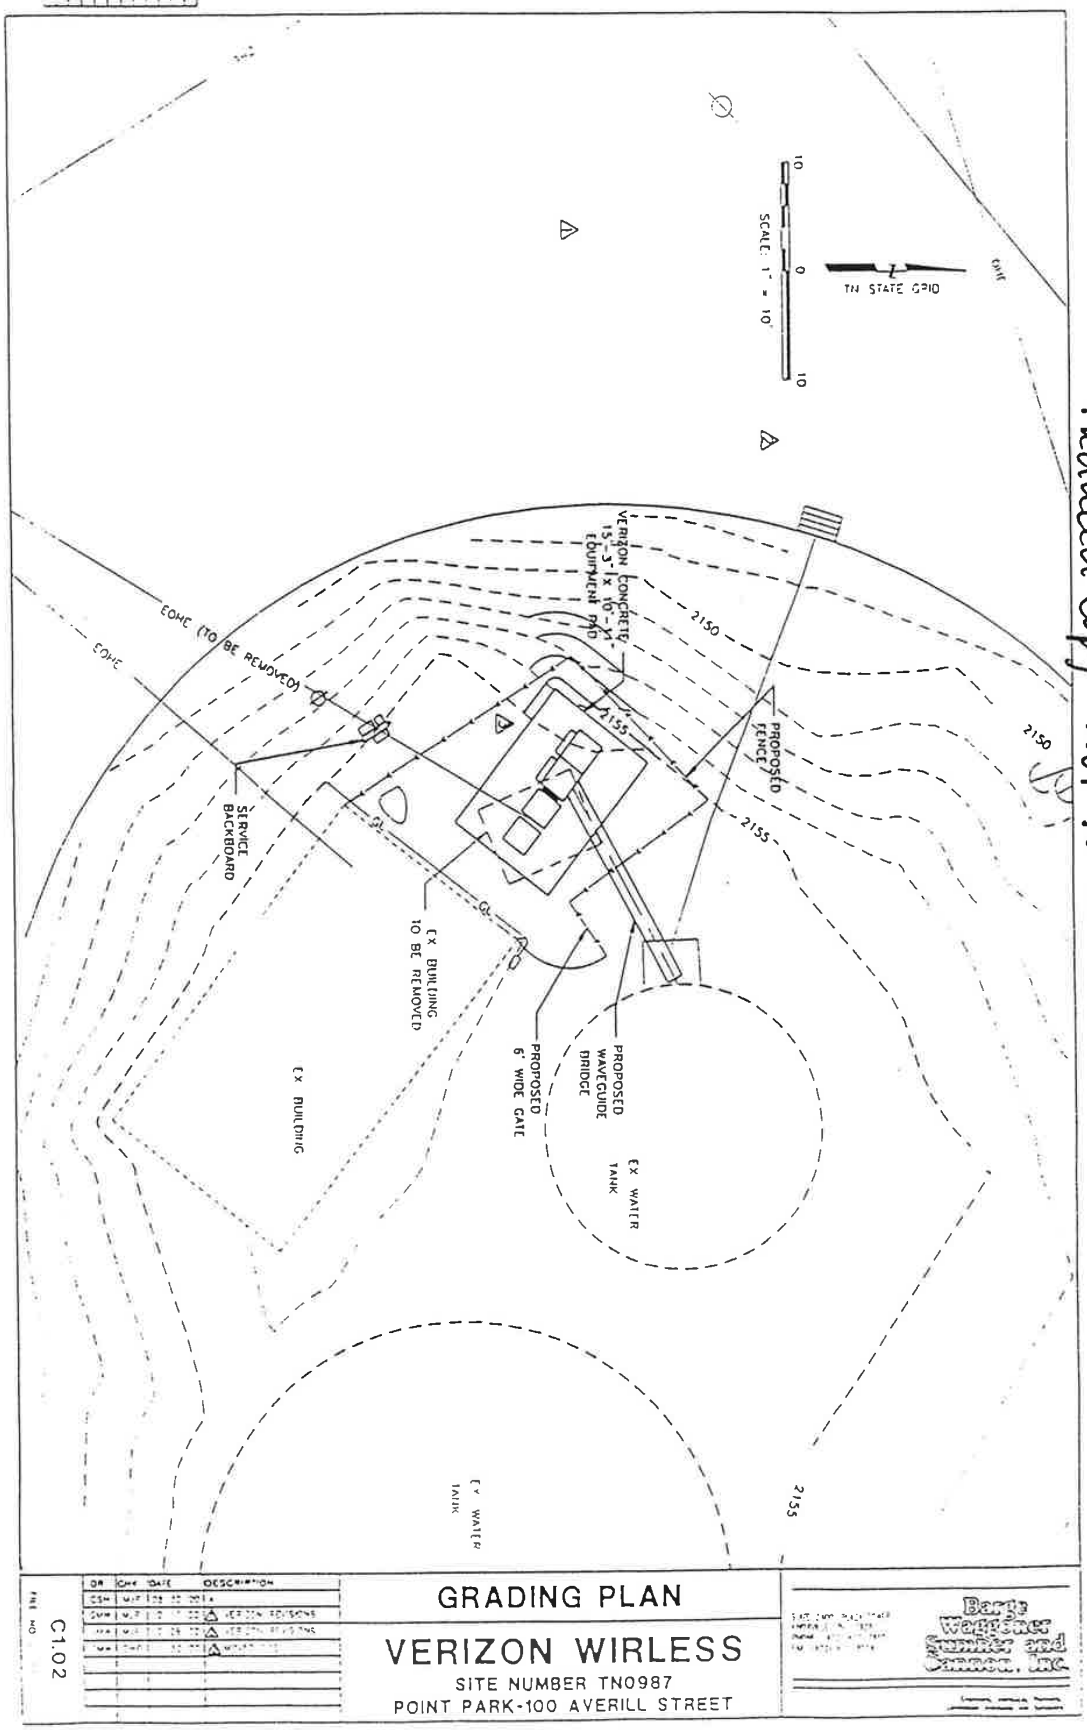

Reduced Copy - Not to Scale

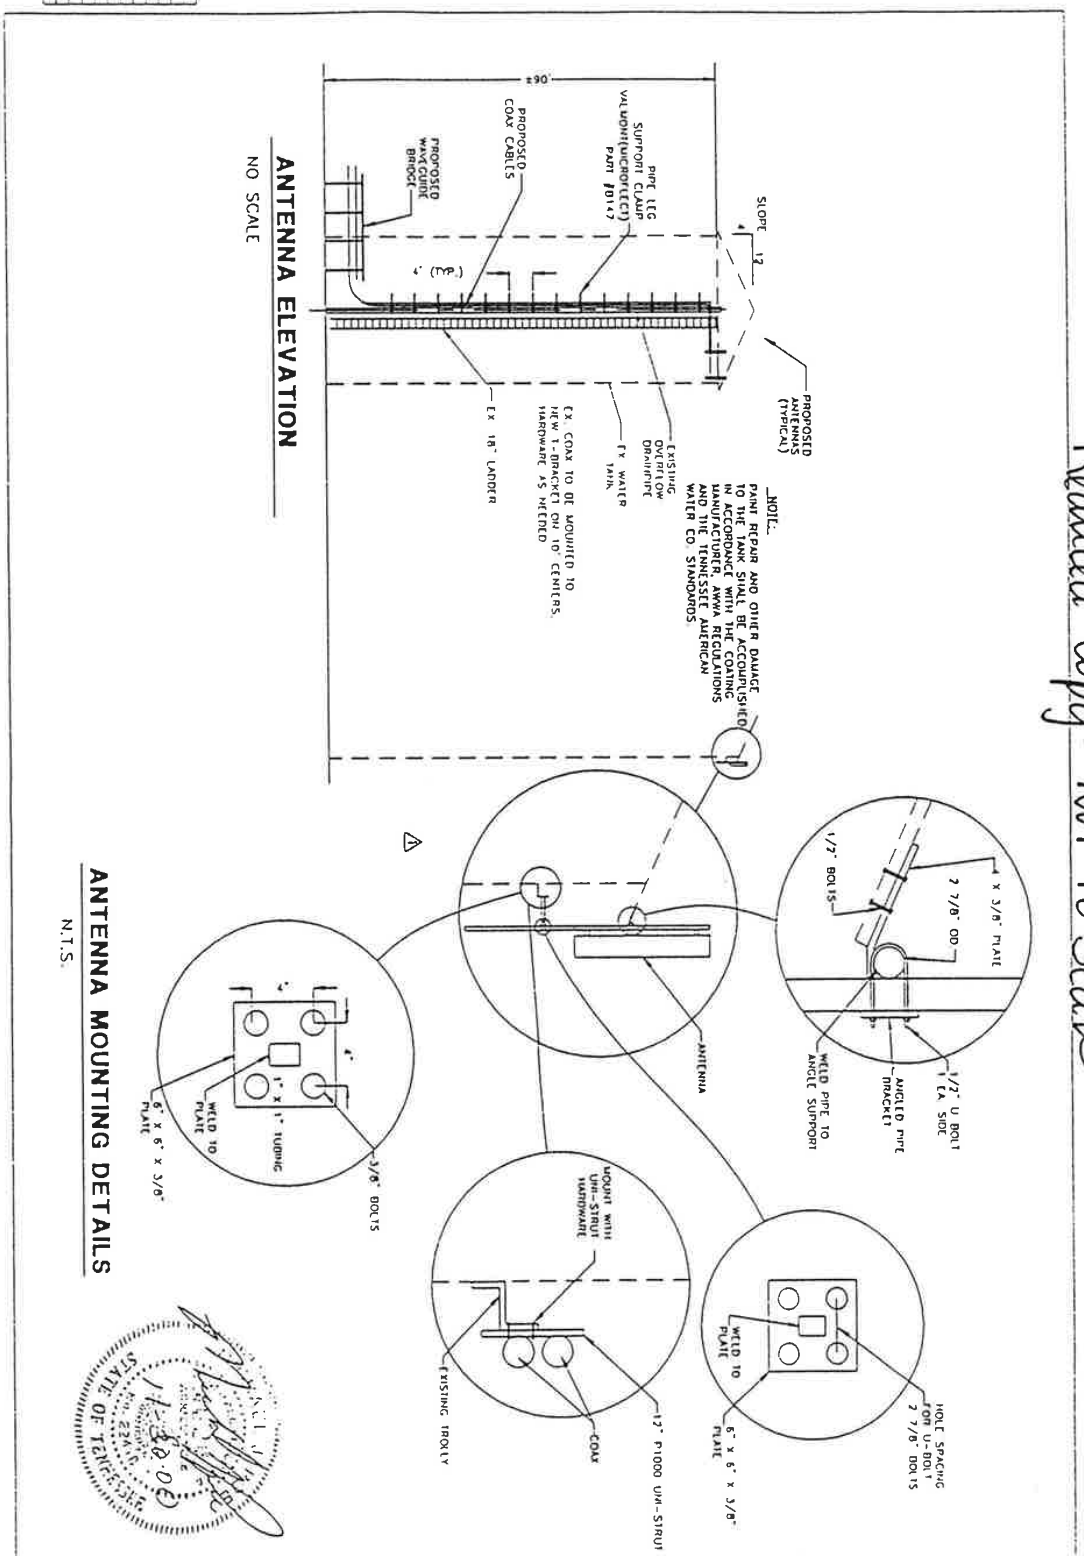

Reduced Copy- Not to Scale

BY	CHK	DATE	DESCRIPTION
TSH	MJP	12/8/2010	A
JWH	DHB	12/20/2010	A PER SITE COMMENTS

DETAILS


VERIZON WIRLESS

SITE NUMBER TN0987


POINT PARK-100 AVERILL STREET

Barge Waggoner Sumner and Cannon, Inc.

C1.03

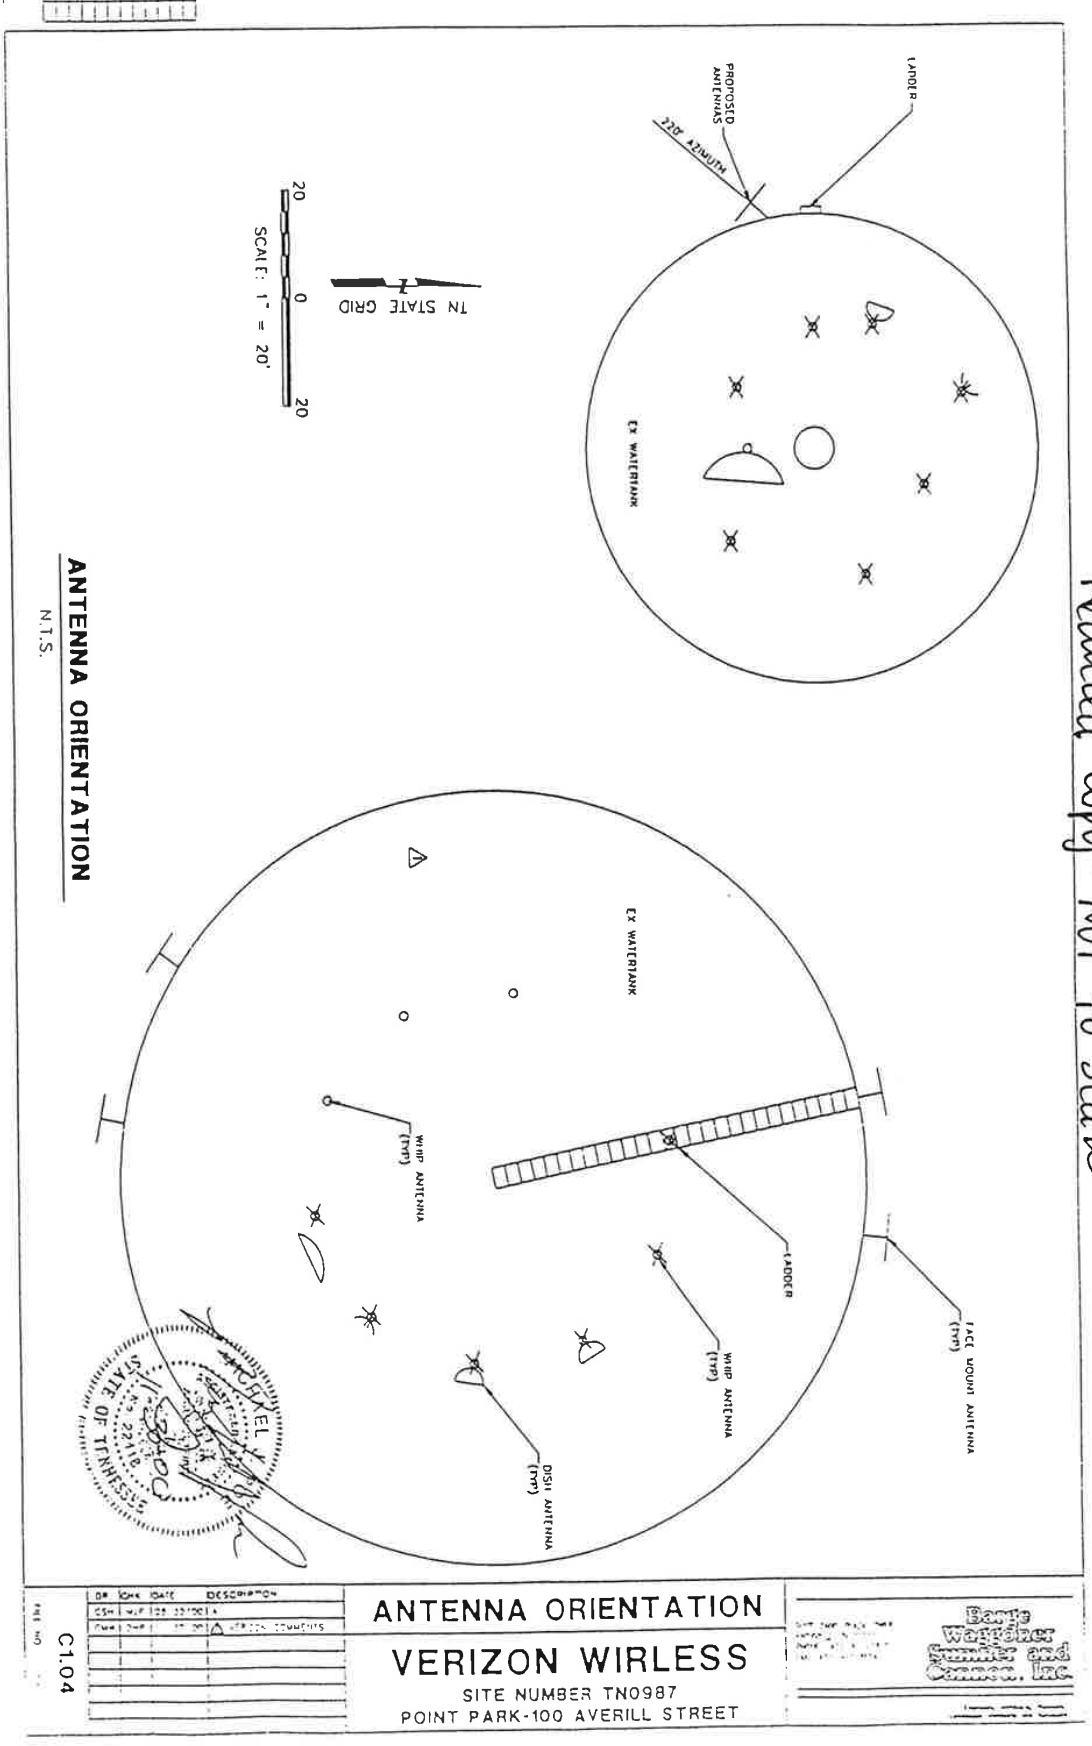


Reduced Copy - Not to Scale

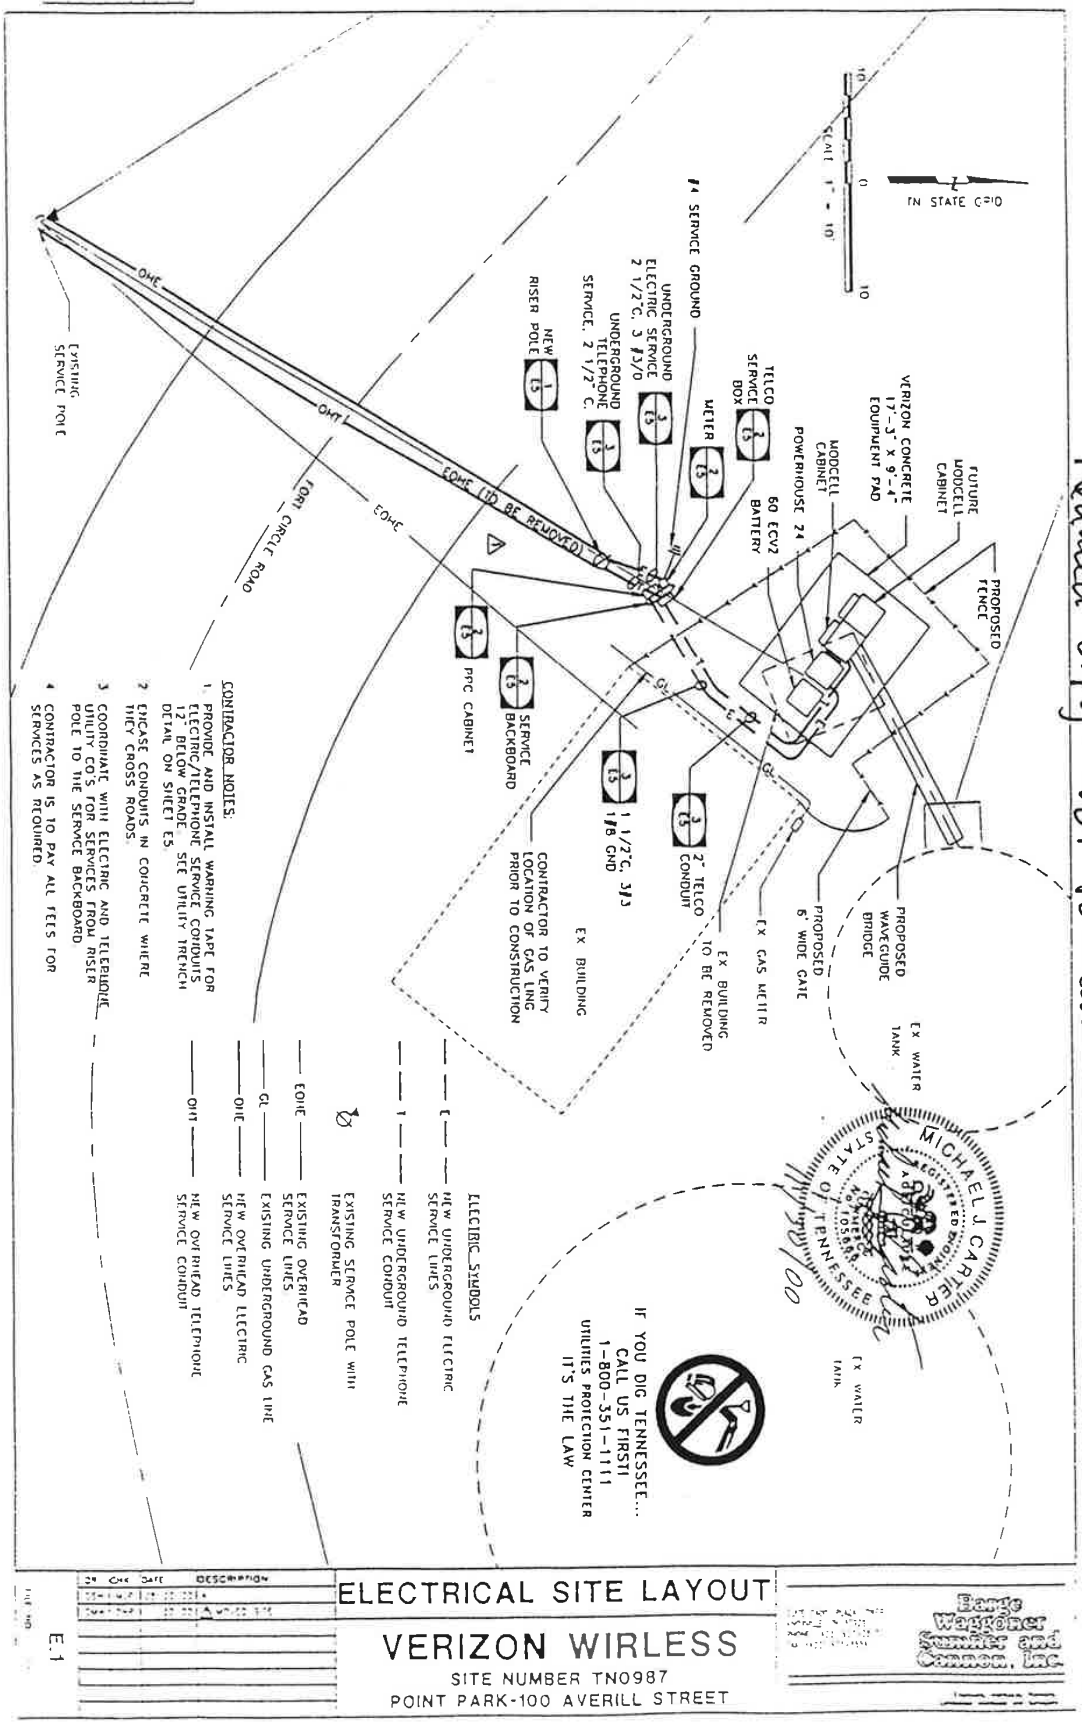
Reduced Copy - Not to Scale
TN STATE GRID
SCALE 1" = 10'
#4 SERVICE GROUND
UNDERGROUND ELECTRIC SERVICE 2 1/2"C. 3 #3/0
UNDERGROUND TELEPHONE SERVICE, 2 1/2" C.
NEW POLE RISER
TELCO SERVICE BOX
METER
50 ECV2 BATTERY
MODCELL CABINET POWERHOUSE 24
FUTURE MODCELL CABINET
VERIZON CONCRETE 13'-3" X 9'-4" EQUIPMENT PAD
PROPOSED FENCE
EXISTING SERVICE POLE
OHE
OHT
EOHE (TO BE REMOVED)
EOHE
FORT CIRCLE ROAD
PPC CABINET
SERVICE BACKBOARD
CONTRACTOR TO VERIFY LOCATION OF GAS LINE PRIOR TO CONSTRUCTION
1 1/2"C. 3#3 1#6 GND
2" TELCO CONDUIT
EX BUILDING
EX BUILDING TO BE REMOVED
EX GAS METER
PROPOSED 6' WIDE GATE
PROPOSED WAVEGUIDE BRIDGE
EX WATER TANK
EX WATER TANK
CONTRACTOR NOTES:
1. PROVIDE AND INSTALL WARNING TAPE FOR ELECTRIC/TELEPHONE SERVICE CONDUITS 12" BELOW GRADE SEE UTILITY TRENCH DETAIL ON SHEET E5
2. ENCASE CONDUITS IN CONCRETE WHERE THEY CROSS ROADS.
3. COORDINATE WITH ELECTRIC AND TELEPHONE UTILITY CO'S FOR SERVICES FROM RISER POLE TO THE SERVICE BACKBOARD
4. CONTRACTOR IS TO PAY ALL FEES FOR SERVICES AS REQUIRED.
ELECTRIC SYMBOLS
NEW UNDERGROUND ELECTRIC SERVICE LINES
NEW UNDERGROUND TELEPHONE SERVICE CONDUIT
EXISTING SERVICE POLE WITH TRANSFORMER
EXISTING OVERHEAD SERVICE LINES
EXISTING UNDERGROUND GAS LINE
NEW OVERHEAD ELECTRIC SERVICE LINES
NEW OVERHEAD TELEPHONE SERVICE CONDUIT
IF YOU DIG TENNESSEE...
CALL US FIRST!
1-800-351-1111
UTILITIES PROTECTION CENTER
IT'S THE LAW
MICHAEL J CARRIER
REGISTERED LANDSCAPE ARCHITECT
STATE OF TENNESSEE
ELECTRICAL SITE LAYOUT
VERIZON WIRLESS
SITE NUMBER TN0987
POINT PARK-100 AVERILL STREET
Bangle Waggoner Carrier and Cannon, Inc.
E.1

TAW_R_CADDR1#018attachment
Page 79 of 211

Reduced Copy. Not to Scale

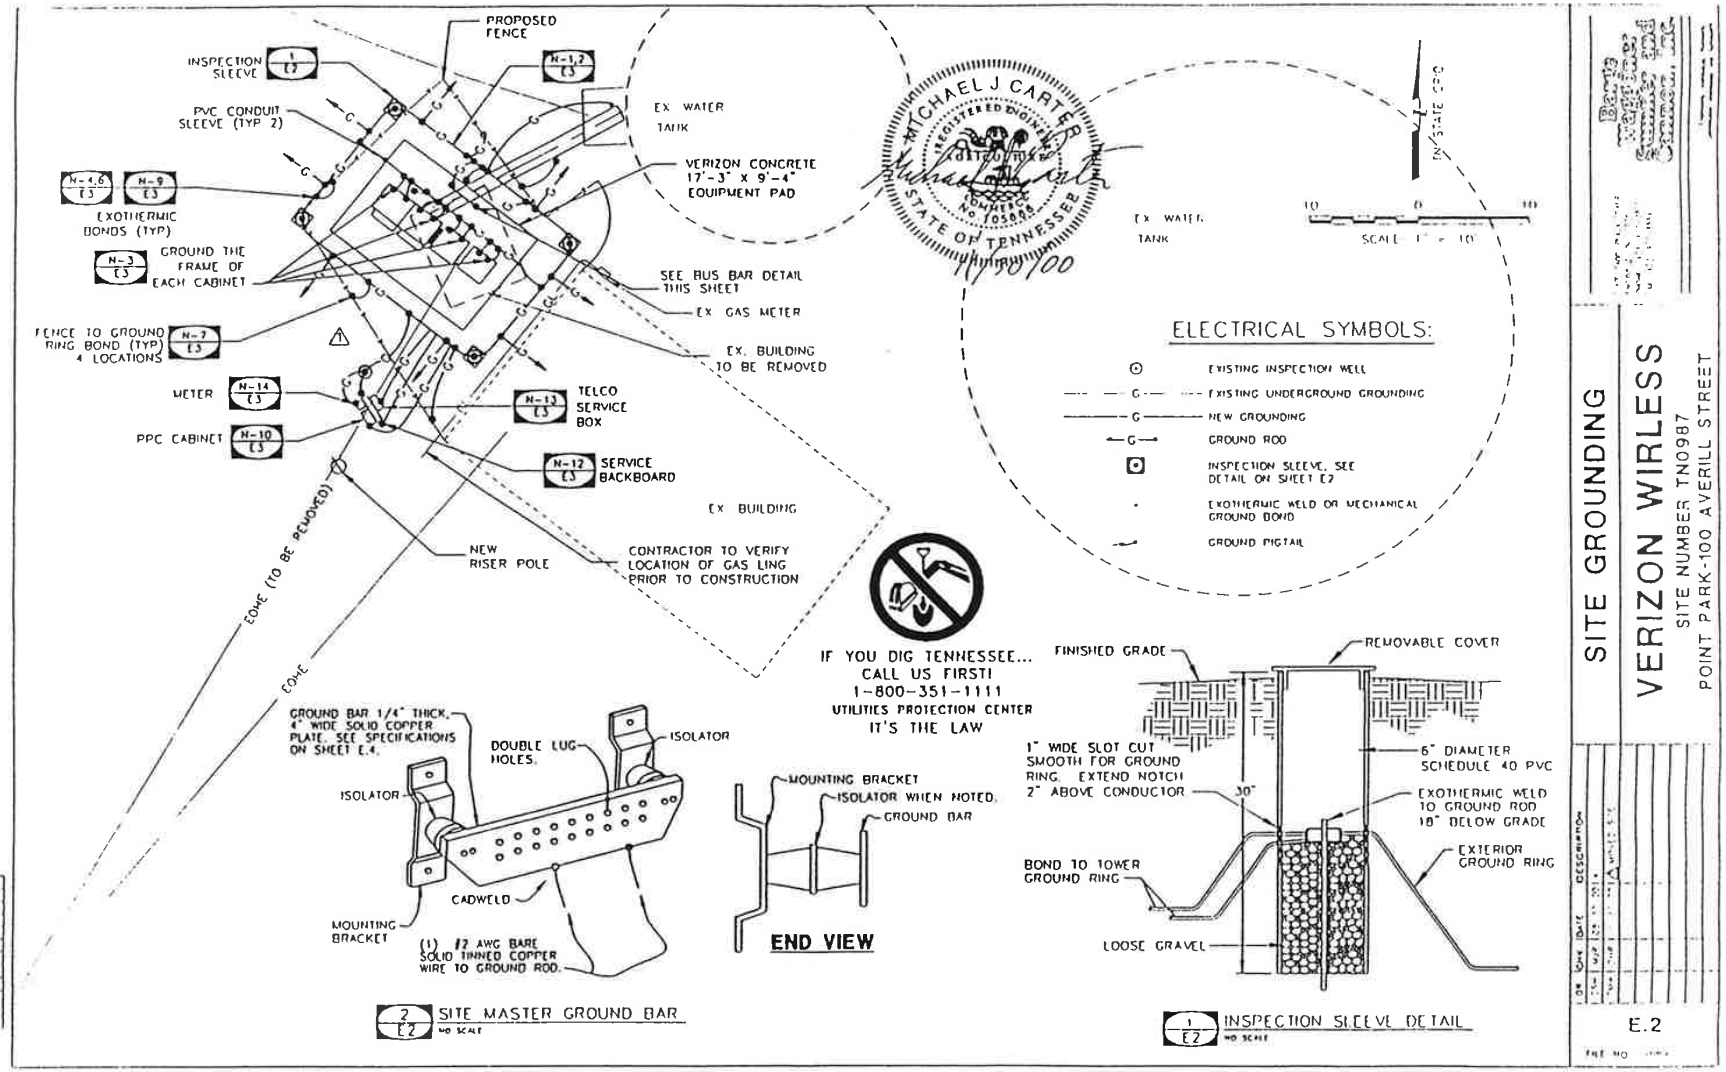

2/E2 SITE MASTER GROUND BAR NO SCALE

1/E2 INSPECTION SLEEVE DETAIL NO SCALE

SITE GROUNDING

VERIZON WIRLESS
SITE NUMBER TN0987
POINT PARK-100 AVERILL STREET

E.2

AMERICAN WATER

Tennessee-American Water Company

All Sites | Advanced Search

Antenna Lease Powertel T-Mobile

Description:	Powertel (now T-Mobile) antenna lease on Missionary Ridge Tank CH893-1A located at 284 S. Crest Road, Chattanooga, TN
Owner:	Virginia B. Scealf
AW Party:	Tennessee-American Water Company
Other Party(ies):	Powertel/Atlanta, Inc.
Law Reviewer:	
Finance Reviewer:	
Supply Chain Reviewer:	
Active status:	

Actions
View contract settings

Started | Reviewed | Published

Related documents

Contract Name	Document Type	Contract Status
Antenna Lease Powertel T-Mobile	Contract	Active

Commitments

There are no commitments for this contract.

Attachments

There are no items to show in this view.

Contract Documents

Name	Checked Out To	Created By	Created	Modified By	Modified
Lease-Powertel TMobile 3-3-1998_129332842037394115 ! NEW		Virginia B. Scealf	11/3/2010 2:56 PM	Virginia B. Scealf	11/3/2010 2:56 PM

893-1A
MISSIONARY RIDGE

MEMORANDUM OF LEASE

THIS MEMORANDUM OF LEASE ("Memorandum") is executed this 3rd day of March, 1998, by and between **Tennessee-American Water Company("Lessor")** and **Powertel/Atlanta, Inc.("Lessee")** and evidences that on the _____ day of _____, 199___ a Tower Attachment Agreement ("Lease") was entered into by and between Lessor and Lessee.

1. **Lease Term**. The terms of the Lease shall be five (5) years commencing on the Commencement Date, as that term is defined in the Lease, and terminating at midnight on the fifth (5th) anniversary of the Commencement Date ("Initial Term"). Lessee has the right under the terms of the Lease to extend the Lease for three (3) additional five (5) year terms ("Renewal Terms").

2. **Property**. Subject to the terms of the Lease Lessor has leased to Lessee the real property described in Exhibit "A" attached hereto ("Property") and Lessor has granted unto Lessee for the Initial Term and any Renewal Term easements for ingress, egress and utilities over that real property described in Exhibit "B" attached hereto ("Easement").

3. **Notices**. All notices, requests, demands, and other communications to the Lessor or Lessee shall be made at the following addresses:

Lessor:	**Lessee**:
Tennessee-American Water Company	Powertel/Atlanta, Inc.
1101 Broad Street	1233 O.G. Skinner Drive
Chattanooga, TN 37402	Atlanta, GA 31833

IN WITNESS WHEREOF, the parties have executed this Memorandum as of the date first set forth above.

LESSOR:

Wayne D. Morgan
Vice President

State of NJ

County of Camden

Personally appeared before me, Wayne D. Morgan, with whom I am personally acquainted and who acknowledged that (s)he executed the within instrument for the purposes therein contained.

Witness my hand, at office, this 3rd day of March, 1998

Diane Rouleau
Notary Public

DIANE ROULEAU
NOTARY PUBLIC OF NEW JERSEY
MY COMMISSION EXPIRES JUNE 22, 1999

acknowledgment for corporations

LESSEE:

Powertel/Atlanta, Inc.

By: Jim Coovert
Jim Coovert
Title: Vice President – Network Operations

State of Georgia)

County of Fulton)

Before me, a Notary Public in and for said State and County, duly commissioned and qualified, personally appeared Jim Coovert, with whom I am personally acquainted, and who, upon oath, acknowledged himself to be the Vice President of Network Operations of Powertel/Atlanta, Inc. the within named Lessee, a corporation, and that he executed the foregoing instrument for the purposes therein contained, by signing the name of the corporation by himself as such officer.

Witness my hand, at office, this 16 day of March, 1999.

Carol A. Longfellow
Notary Public

Carol A. Longfellow
Notary Public, Cobb County, Georgia
My Commission Expires Feb. 14, 2000

893-1A
MISSIONARY
RIDGE

ANTENNA LEASE AGREEMENT

THIS AGREEMENT, made this 3rd day of March, 1998, by and between

Tennessee-American Water Company, a Tennessee corporation with its principal place of business located at 1101 Broad Street, Chattanooga, Tennessee 37402, ("Lessor");

and

Powertel/Atlanta, Inc., a Delaware corporation with its principal place of business located at 1233 O. G. Skinner Drive, West Point, Georgia 31833, ("Lessee").

NOW THEREFORE, in consideration of the mutual covenants contained herein and other good and valuable consideration, the receipt and sufficiency of which is hereby acknowledged, the Parties hereto agree as follows:

1. Premises

Lessor hereby leases to Lessee that certain space on Lessor's water tank located at 284 South Crest Road, Chattanooga, Tennessee 37404, as shown on the drawing attached hereto as Exhibit A, and being further described in Deed Book G, Vol. 5, Page 150, together with a parcel of land sufficient for the installation of Lessee's equipment building as shown on Exhibit A, together with the non-exclusive right of ingress and egress seven (7) days per week, twenty-four (24) hours per day, in accordance with the guidelines set forth on Exhibit C, hereto, on foot or

motor vehicle, including trucks and for the installation and maintenance of utility wires, poles, cables, conduits, and pipes over, under, or along a twenty (20') foot wide right-of-way to the demised premises solely for the purposes set forth in Paragraph 2, hereof. Said Tank, parcel of land and right-of-way for access ("Property") being substantially as described in Exhibit A, hereto.

2. Use

Lessee shall use the Property for the purpose of constructing, maintaining, and operating a communications facility and uses incidental thereto together with one (1) antenna structure and all necessary connecting appurtenances at Lessee's sole cost and expense. All structures and equipment intended to be used on the Property ("Equipment") and the frequencies of operation of such equipment is set forth in detail on Exhibit B. A security fence, or other means of security (see Exhibit C), consisting of chainlink construction may be placed around the perimeter of the Property at the discretion and approval of Lessor (not including the access easement). All improvements, including but not limited to, installation of the fence or other means of security, and local approvals, if necessary, shall be paid for by Lessee. Lessee shall submit plans and specifications to Lessor for Lessor's written approval, which approval shall not be unreasonably withheld or delayed. In the event that the Lessor does not furnish the Lessee with written approval within thirty (30) days of the date of submission of the plans, Lessor will be deemed to have approved them.

3. Conditions To Use

It is understood and agreed that Lessee's ability to use the Property is contingent upon its obtaining, after the execution date of this Agreement, all of the certificates, permits and other

approvals that may be required by any Federal, State, or Local authorities, which will permit use of the Property for Lessee's intended purpose.

4. Rent

Beginning on the Commencement Date, rental payments will be due at an annual rental of Twenty Four Thousand Dollars ($24,000.00), to be paid in equal monthly installments on the first day of the month, in advance to the Lessor at the address designated in Paragraph 17, hereof, or to any other person, firm, or place as the Lessor may from time to time designate in writing at least thirty (30) days in advance of any rental payment date.

The annual rental for subsequent five (5) year extension terms shall be increased to reflect any increase in the cost of living for the period immediately preceding each extension term. The increase in the cost of living, if any, shall be measured by the Regional Consumer Price Index for all Consumers (1982 - 1984 = 100), All Items, All Consumers (CPI) or any similar index published by an agency of the United States Government if such index should be terminated or revised, or in the event there shall be no similar index so published, any index or measure reasonably calculated so as to measure the change in the cost of living in a manner consistent with the CPI shall be calculated between the first and last calendar month of each five (5) year period by multiplying the change in such CPI by the monthly rent being paid immediately prior to such adjustment. The rent as adjusted shall thereafter be payable in equal monthly installments until the rent shall be once again adjusted for the subsequent five (5) year period.

5. Term and Term Extension

The term of this Agreement shall be five (5) years and shall be effective on the Commencement Date, which is defined as the first (1st) day of the month in which this Agreement is executed by all Parties. Lessee shall have the option to extend this Agreement for three (3) additional five (5) year terms by giving the Lessor written notice of its intention to do so at least six (6) months prior to the end of the then current term. If at the end of the third (3rd) five (5) year extension term, this Agreement has not been terminated by either Party by giving to the other written notice of an intention to terminate it at least six (6) months prior to the end of such term, this Agreement shall continue in force upon the same covenants, terms and conditions for a further term of one (1) year and for annual terms thereafter until terminated by either Party by giving to the other written notice of its intention to so terminate at least six (6) months prior to the end of such term. Monthly rental for this period shall be equal to the rent paid for the last month of the third (3rd) five (5) year extension.

6. Access

Lessor agrees that Lessee shall have free access to the water tower at all times as per Exhibit C, hereto, for the purpose of installing and maintaining said Equipment. Lessor shall furnish Lessee with necessary provisions for access as per Exhibit D for the purpose of ingress and egress to the water tower site. It is agreed, however, that only authorized employees, or properly authorized contractors of Lessee or persons under its supervision, will be permitted to enter said premises.

7. Termination

Except as otherwise provided herein, this Agreement may be terminated, without any penalty or further liability, on thirty (30) days' written notice as follows: (a) by either party upon a default of any covenant or term hereby by the other which is not cured within sixty (60) days of receipt of written notice of default (without, however, limiting any other rights available to the parties pursuant to any other provisions hereof); (b) by Lessee if it is unable to obtain or maintain any license, permit or other approval necessary to the operation of the Antenna Facilities or Lessee's business; (c) by Lessee if the Premises are or become unacceptable under Lessee's design or engineering specifications for its use of the Antenna Facilities; (d) by Lessor upon twelve (12) months' notice, if it determines to dismantle the Tank which Lessee is leasing; and (e) by Lessor if Lessee has not received all permits and approvals on or before twelve (12) months from the date of execution of this Agreement. In addition to any other right or event of termination hereunder, Lessee may, at any time during the term of this Agreement, terminate this Agreement on three (3) months' prior written notice to Lessor, provided Lessee continues to pay rent to Lessor for the six (6) months next following the date of such notice of termination.

8. Conditions Precedent

This Agreement is expressly conditioned on approval by Lessor's Board of Directors.

9. Condemnation

If a portion of the tank or tank site is taken or condemned for a public or quasi-public use (a sale in lieu of or in settlement of condemnation shall be deemed a taking or condemnation for purposes of this Agreement), to the extent that Lessee's use is deemed to be destroyed, this

Agreement shall, at either Party's option, terminate as of the date title to the site or tank vests in the condemnor and the Rent shall be apportioned and paid in full by Lessee to Lessor to that date and neither Party shall thereafter have any liability hereunder.

Lessee shall have the right and it shall be its duty to remove its equipment from the Property on or before the date that title vests in the condemnor.

All compensation awarded upon such condemnation or taking shall go to the Lessor and Lessee shall have no claims thereto; and Lessee expressly waives, relinquishes, and releases to Lessor any claim for damages or other compensation to which Lessee might otherwise be entitled because of any such taking or limitation of the leasehold estate hereby created and irrevocably assigns and transfers to Lessor any right to compensation of all or a part of the Property on the leasehold estate.

10. Title to the Property

Lessor covenants that Lessor is seized of good and sufficient title and interest to the Property and has full authority to enter into and execute this Agreement. Lessor further covenants that there are no other liens, judgments, or impediments of title on the Property or affecting Lessor's title to same other than that Indenture of Mortgage between Tennessee-American Water Company and First Union National Bank (successor to The Fidelity Bank), dated as of May 1, 1968, as supplemented and amended.

11. Indemnification

To the fullest extent permitted by laws and regulations, Lessee shall indemnify and hold harmless Lessor and its agents, officers, directors and employees of each and any of them from and against all claims, damages, losses and expenses, direct, indirect or consequential (including but not limited to fees and charges of engineers, architects, attorneys and other professionals and court and arbitration or other dispute resolution costs) arising out of or resulting from the use or occupancy of the Property by Lessee, its servants, employees or agents, provided that any such claim, damage, loss or expense (a) is attributable to bodily injury, personal injury, sickness, disease or death, or to injury to or destruction of tangible, intangible, or intellectual property, including the loss of use resulting therefrom and (b) is caused in whole or in part by any negligence, act or omission of Lessee, its servants, employees or agents, or anyone for whose acts Lessee may be liable.

In any and all claims against Lessor, its agents, officers, directors, or employees of each or any of them by any employee (or the survivor or personal representative of such employee) of Lessee, its servants, employees or agents, any person or organization directly or indirectly employed by any of them or anyone for whose acts any of them may be liable, the indemnification obligation under this paragraph shall not be limited in any way by any limitation on the amount or type of damages, compensation or benefits payable by or for Lessee, its servants, employees, or agents, or other person or organization under workers' compensation acts, disability benefit acts or other employee benefits acts.

If any provisions of this paragraph in respect of indemnification is prohibited or unenforceable by applicable law, then this paragraph, as applicable, shall be reformed and amended so that the parties indemnified hereunder are provided with the fullest extent of

indemnification as is permitted under applicable law.

In addition to any other indemnification contained herein and subject to Paragraph 14 of this Agreement, Lessee agrees to defend, indemnify and hold Lessor harmless from any claims relating to or arising from interference as related to Lessee's use and occupancy of the Property.

12. Insurance

Lessee shall, at Lessee's expense, obtain and keep in force during the term of this Agreement comprehensive general liability and property liability insurance with liability limits of not less than Five Million Dollars ($5,000,000.00) for injury to or death of one or more persons in any one occurrence, and for damage to or destruction of property in any one occurrence. Lessor shall be named as an additional named insured, and the policies shall contain cross liability endorsements. Lessee may carry said insurance under a blanket policy, provided, however, said insurance by Lessee shall have a Lessor's protection liability endorsement attached thereto. If Lessee shall fail to procure and maintain said insurance, Lessor, upon ten (10) days written notice to Lessee, may, but shall not be required to, procure and maintain same, but at the expense of Lessee. Insurance required hereunder shall be in companies rated A or better in "Best's Insurance Guide." Lessee shall deliver to Lessor, prior to occupancy of the Property, copies of policies of liability insurance required herein or certificates evidencing the existence and amounts of such insurance with loss payable clauses reasonably satisfactory to Lessor. No policy shall be cancellable or subject to reduction of coverage except after ten (10) days' prior written notice to Lessor.

13. Installation, Maintenance and Operation

It is understood and agreed that the Lessor must approve the installation, contractor and personnel chosen by Lessee to install, maintain and operate the equipment and that said installation, maintenance and operation will in no way damage or interfere with Lessor's use of the water tank, antennae or appurtenances. Lessor's approval of the installation, contractor and personnel shall not be unreasonably withheld or delayed.

No materials may be used in the installation of the antennae or transmission lines that will cause corrosion or deterioration of the water tank structure or its appurtenances. Prior to the installation of an antenna on the water tank, Lessee shall have a structural analysis performed, signed and sealed by a professional engineer licensed in the state in which the tank is located and approved by the Lessor. The analysis shall determine if the tank can accommodate the installation of the proposed antennae. If structural improvements are required prior to installation of the facilities, all costs associated therewith shall be borne by the Lessee.

All welding, cutting, and coating work required for the installation of antennae anchors, brackets, supports, etc, shall conform to the applicable requirements of AWWA Standard D100. The coatings and surface preparations used for the repair of existing coatings shall be approved by Lessor. The existing coatings shall be tested for the presence of lead and other hazardous substances, as defined in The Comprehensive Environmental Response, Compensation and Liability Act, 42 U.S.C. §9601 et. seq. and regulations interpreting said Act. The cost of all lead abatement and containment procedures discussed in this paragraph shall be borne by the Lessee as part of the installation cost.

All installation, maintenance or operations work on the facilities that requires placing the water tank out of service shall be coordinated with the Lessor and the times and durations of

placing the tank out of service shall be at the convenience of the Lessor. Any costs to take the tank out of service including, but not limited to, the cost of labor, the cost to drain, disinfect and refill the tank, shall be borne by the Lessee.

All electrical work to be performed on the Property shall be in accordance with the National Electric Code and all applicable local codes. All wiring outside of the tank shall be installed in rigid steel conduit.

Each antenna must be identified by a metal tag fastened securely to its bracket on the water tower and each transmission line is to be tagged at the conduit opening where it enters the Lessee's equipment building.

If the Lessee, its agents, employees, or equipment causes damage to the water tank, Lessee agrees to repair such damage with reasonable promptness at Lessee's own cost and expense. If Lessee fails to do so, Lessor shall have the right to repair said damage and invoice Lessee for said costs. Lessee agrees to maintain the antennae, transmission lines and other appurtenances in proper operating condition and maintain same in satisfactory condition as to appearance and safety. The duty to repair shall be in addition to and not in lieu of the Lessee's indemnification obligations contained herein.

All installations and operation in connection with this Agreement by Lessee shall meet with all applicable Rules and Regulations of the Federal Communications Commission, Federal Aviation Administration and all applicable codes and regulations of the relevant federal, municipal, county and state entities. Under this Agreement, Lessor assumes no responsibility for the licensing, operation and/or maintenance of Lessee's Equipment.

It is understood that Lessor, from time to time, will need to repair the water tank and/or remove and re-coat the tank with a new paint system. Following notification of the need and

schedule for tank maintenance, which shall occur thirty (30) days prior to maintenance unless emergency conditions dictate a shorter notice period, the Lessee shall remove, secure, relocate, and/or protect its facilities during the entire duration of the maintenance activities, which shall not exceed ninety (90) days unless dictated by weather conditions or an emergency. The cost of removing, securing, relocating, and/or protecting shall be borne by the Lessee. Any other additional costs to perform coating maintenance due to the installation or presence of the Equipment shall be borne by the Lessee.

14. Interference

In the event that the operations of Lessee under this Agreement interfere with the water storage and distribution by Lessor or other earlier authorized operations on the site, Lessee shall at its own expense and within 24 hours after notice thereof, correct such interference. This provision shall not apply to test periods where the source of the interference is being determined for purposes of suppression. In the event that transmitting or receiving devices installed on the site in the future by any authorized user shall interfere with Lessee's transmission or reception, Lessor shall cause such interference to be eliminated as soon as reasonably possible at its sole cost. In the event that any such interference does not cease within such reasonable period, the parties acknowledge that continuing interference will cause irreparable injury to Lessee and Lessee shall have the right, in addition to any other rights that it may have at law or equity, to bring action to enjoin such interference or to terminate this Agreement.

15. Taxes

Lessee is solely responsible for any and all taxes assessed by reason of the erection by

Lessee of its Equipment, which taxes shall be paid promptly when due by Lessee upon receipt from Lessor of written evidence.

16. Assignment

Any Sublease or Assignment of this Agreement that is entered into by Lessor or Lessee shall be subject to the provisions of this Agreement. Additionally, Lessee may, upon notice to Lessor, mortgage or grant a security interest in this Agreement and the Equipment, and may assign this Agreement and the Equipment to any such Secured Parties or holders of security interests including their successors and assigns (hereinafter collectively referred to as "Secured Parties"). In such event, Lessor shall execute such consent to leasehold financing as may reasonably be required by Secured Parties. Lessor agrees to notify Lessee and Lessee's Secured Parties simultaneously of any default by Lessee and to give Secured Parties the same right to cure any default as Lessee except that the cure period for any Secured Party shall not be less than 10 days after the receipt of the default notice. Lessee may assign this Agreement without the consent of Lessor to an affiliate of Lessee or to an entity which acquires Lessee's communications license from the Federal Communications Commission. If a termination, disaffirmance or rejection of the Agreement pursuant to any laws (including any bankruptcy or insolvency laws) by Lessee shall occur, or if Lessor shall terminate this Agreement for any reason, Lessor will give to the Secured Parties prompt notice thereof and Lessor will give the Secured Parties the right to enter upon the Property during a 30-day period commencing upon the Secured Parties receipt of such notice for the purpose of removing any Equipment. Lessor acknowledges that the Secured Parties shall be third-party beneficiaries of this Agreement.

17. Notice

All notices hereunder must be in writing and shall be deemed validly given if sent by certified mail, return receipt requested, or by overnight mail, addressed as follows (or any other address that the Party to be notified may have designated to the sender by like notice):

LESSOR: Tennessee-American Water Company
1101 Broad Street
Chattanooga, Tennessee 37402
Attn: Manager

LESSEE: Powertel/Atlanta, Inc.
1233 O. G. Skinner Drive
West Point, Georgia 31833
Attn: Legal Department

18. Governing Law

This Agreement and the performance thereof shall be governed, interpreted, construed and regulated by the laws of the state in which the Property is located.

19. Entire Agreement

It is understood and agreed that this Agreement contains all agreements, promises and understandings between the Lessor and Lessee and that no verbal or oral agreements, promises, or understandings shall be binding upon either the Lessor or Lessee in any dispute, controversy

or proceeding at law, and any addition, variation or modification to this Agreement shall be void and unenforceable unless made in writing and signed by the authorized representatives of the Parties hereto.

20. Subject to the provisions of this Agreement, Lessor further warrants that Lessee shall have the quiet enjoyment of the Property during the term of this Lease and that Lessor shall indemnify Lessee from and against any loss, cost or damage including attorneys fees, associated with a breach of the foregoing covenant of quiet enjoyment.

IN WITNESS WHEREOF, the Parties hereto have set their hands and affixed their respective seals the day and year first written above.

ATTEST:

DIANE ROULEAU
NOTARY PUBLIC OF NEW JERSEY
MY COMMISSION EXPIRES JUNE 22, 1999

TENNESSEE-AMERICAN WATER COMPANY

By: Wayne D. Morgan
WAYNE D. MORGAN

Title: VICE PRESIDENT

Diane Rouleau

ATTEST:

POWERTEL/ATLANTA, INC.

By: Jim Covert

Title: VP - NETWORK OPERATIONS

Carol A. Longfellow
Notary Public

Carol A. Longfellow
Notary Public, Cobb County, Georgia
My Commission Expires Feb. 14, 2000

LESSOR:

State of NJ

County of Camden

Personally appeared before me, Wayne D. Morgan, with whom I am personally acquainted and who acknowledged that (s)he executed the within instrument for the purposes therein contained.

Witness my hand, at office, this 3rd day of March, 1998.

Diane Rouleau
Notary Public

DIANE ROULEAU
NOTARY PUBLIC OF NEW JERSEY
MY COMMISSION EXPIRES JUNE 22, 1999

LESSEE:

State of Georgia

County of Fulton

Before me, a Notary Public in and for said State and County, duly commissioned and qualified, personally appeared Jim Covert, with whom I am personally acquainted, and who, upon oath, acknowledged himself to be the Vice President of Network Operations of Powertel/Atlanta Inc. the within named Lessee, a corporation, and that (s)he executed the foregoing instrument for the purposes therein contained, by signing the name of the corporation by himself/herself as such officer.

Witness my hand, at office, this 16 day of MARCH, 1998

Carol A. Longfellow
Notary Public

Carol A. Longfellow
Notary Public, Cobb County, Georgia
My Commission Expires Feb. 14, 2000

EXHIBITS

Exhibit A - Description of Property

Exhibit B - Description of Lessee's Facilities and Equipment

Exhibit C - Access Guidelines

Exhibit D - Access Easement

WO 14

3

MISSION RIDGE STANDPIPE

All that certain tract or parcel of land situate in The City of Chattanooga, Hamilton County, Tennessee, bounded and described as follows:

A tract of land called MISSION RIDGE STANDPIPE SITE, and being a part of Lots 26 and 34 of the Dunlap Place on Mission Ridge, as shown by plat of said Dunlap Place of record in Book G, Vol. 5, page 150 in the Register's Office of Hamilton County, Tennessee; Beginning at a point in the West line of Lot 34, of the Dunlap Place on Mission Ridge, said line being also the Western line of Section 36, Township 2, Range 4 West of the Basis Line, Ocoee District, 25 ft. Southwardly from the Northwest corner of said Lot 34; running thence Eastwardly and parallel with the North line of said Lot 34, 125 ft. to a point; thence Northwardly and parallel with the West line of said Lot 34, crossing the North line of said Lot 34 at 25 ft., a distance of 35 ft. in all to a point in Lot 26 of said Dunlap Place; thence Westwardly, parallel with the North line of said Lot 34, Dunlap Place, a distance of 50 ft.; thence Southwestwardly, forming an angle of 135 deg. to a point in the North line of said Lot 34 Dunlap Place; thence Westwardly with the North line of said Lot 34 Dunlap Place, 65 ft. to the Northwest corner of said Lot 34; thence Southwardly, at right angles along the Western line of said Lot 34, 25 ft. to the point of beginning, all as shown by plat registered with the deed from Robert Hooke and Wife to W. S. Kuhn, Trustee, registered in Book Y, Vol. 9, page 611 in the Register's Office of said County. Said lot is located in the North Half of the Southwest Quarter of Section 36, Township 2, Range 4 West of the Basis Line, Ocoee District;

Being the same tract of land conveyed to City Water Company by William S. Kuhn and wife by deed dated March 7, 1910 and recorded in Book E, Vol. 10, page 665 in the Office of the Register of Hamilton County, Tennessee.



284 S. Crest Rd
37404

- #12 -

Name: Mission Ridge Stand Pipe

Address: Crest Road

Tax Map #: 156K-J-005.01

Legal Description:
District 1

Lot Size: 35 x 125

Location:
The property is located on Missionary Ridge, which is an excellent residential neighborhood with older expensive homes. Missionary Ridge was a Civil War battleground and is a historic area, with homes in strong demand. Most homes have views.

Analysis and Final Value Estimate:
The subject site is landlocked, but there is a water storage tank on the site. When vacant, the site would only have value as additional yard for one of the residences on either side of the property. The estimate value of the site is $1,000.

EXHIBIT "B"

Description of Lessee's facilities to be provided after complete survey.

Exhibit A and B

Legal Description.

Commencing at an iron pin being the Southeast corner of the City Water Comany Tract as described in Deed Book 818 Page 192 in the Register's Office of Hamilton County, Tennessee said iron pin being also the Point of Beginning; thence North 66ø52'57" West, a distance of 125.37 feet to a concrete monument; thence North 23ø30'57" East, a distance of 25.40 feet to a concrete monument; thence South 66ø52'57" East, a distance of 65.00 feet to a point; thence North 69ø08'10" East, a distance of 13.83 feet to a point; thence South 66ø52'57" East, a distance of 50.00 feet to a point; thence South 22ø43'26" West, a distance of 35.00 feet to the Point of Beginning. Containing 0.09 ACRES, more or less.

Also conveyed is a 25 foot Access and Utility Easement extending from the Northwest side of the subject property to South Crest Road a Publicly maintained Road with a right-of-way of 20 feet in width, and being more particularly described as follows:
Beginning at point in said Northwest line of the above described property, said point being North 23ø30'57" East a distance of 12.70' from the Southwest corner of the above described property; thence with and along the centerline of said easement North 66ø52'57" West a distance of 17.13 feet to the Southeast margin of South Crest Road and the end of traverse.

EXHIBIT C

Access Guidelines

Access to the site will be via the steps from South Crest Road to the Tank. The Lessee shall contact Tennessee-American Water Company ("TAWC") through the production superintendent, Dave Snyder, at 423-755-7645 and advise of site visits and construction times. Due to the residential location, work shall be conducted between the hours of 8:00 a.m. and 6:00 p.m. except in an emergency.

EXHIBIT D

Access Easement

Access to the site is provided via South Crest Road.

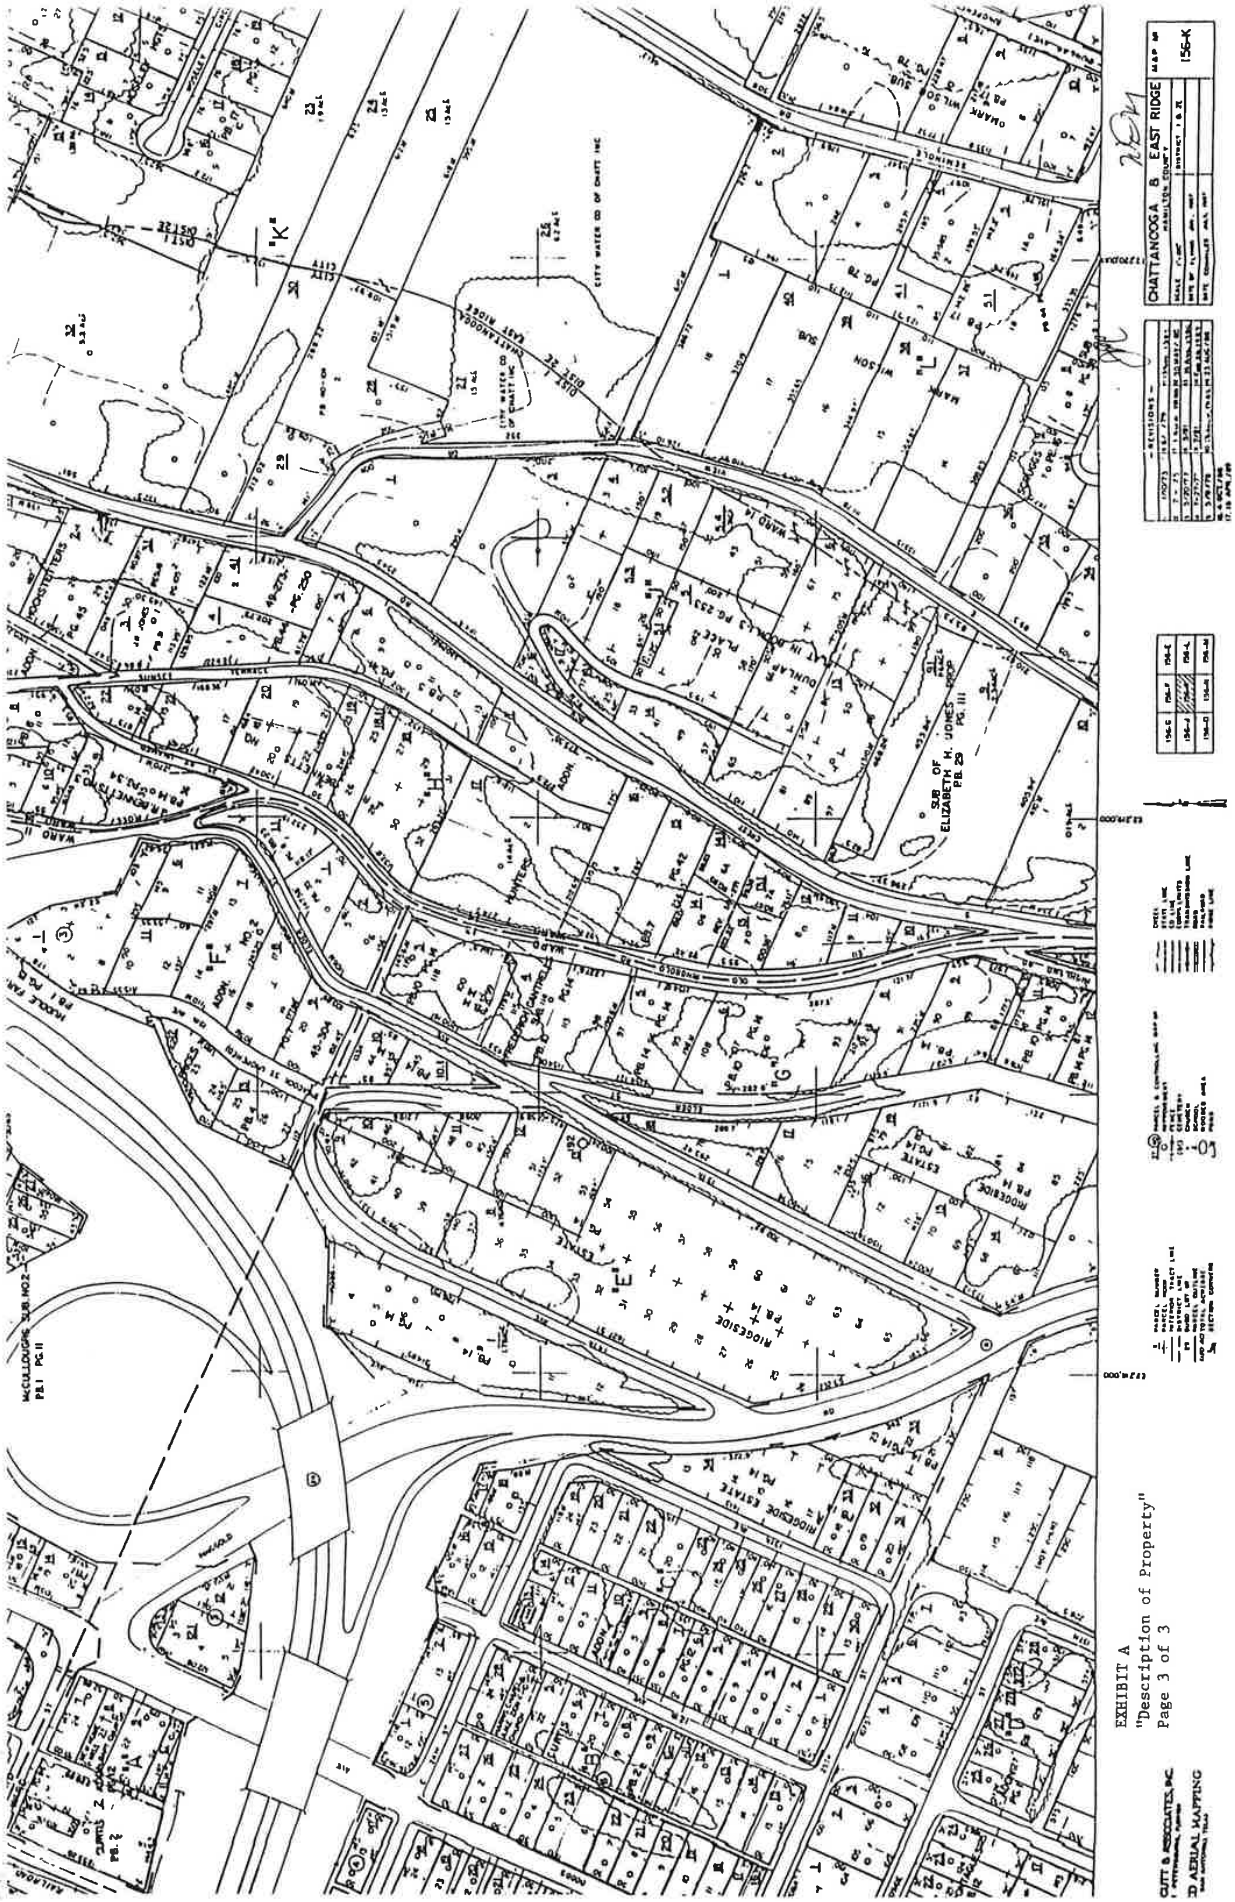


EXHIBIT A
"Description of Property"
Page 3 of 3

SpectraSite

FILE
Antenna Lease

May 28, 1998

Voice Stream
formerly

Tennessee-American Water Company
Attn: Wayne D. Morgan
1101 Broad Street
Chattanooga, TN 37402 **VIA Federal Express**

Re: Antenna Lease Agreement between Tennessee-American Water Company and Powertel/Atlanta, Inc.

Dear Mr. Morgan:

Pursuant to the Antenna Lease Agreement dated March 3, 1998, Powertel/Atlanta, Inc. has made a determination to proceed with the Lease Term, commencing on March 1, 1998.

The initial Term of this lease shall be for a five (5) year term beginning on the 1st day of March, 1998. A check in the amount of $2,000.00, the initial lease payment is enclosed. Additional payments will be sent to you directly from Powertel. I have also attached an original fully executed Antenna Lease Agreement and Memorandum of Lease for your records.

Should you have any questions with regards to this matter, please feel free to contact me at (501) 666-1300. Thank you.

Sincerely,

DELANIA WATSON
Closing Coordinator

enclosures

cc: Matthew Pohl
Sean Caskie
Missionary Ridge Water Tower/CH-863-1A



Powertel, Inc.
1233 O.G. Skinner Drive
West Point, GA 31833

FIRST NATIONAL BANK
West Point, GA 31833

9021119

Date 31.Mar.1998 **Pay Amount $2,000.00*****

Pay ****TWO THOUSAND AND XX / 100 US DOLLAR****

To The Order Of **TENNESSEE AMERICAN WATER CO**
ATLANTA MTA
ATLANTA, GA 30328

Jeffrey W. Hodges

Fred G. Astor

⑈9021119⑈ ⑆061109487⑆ 00000220466⑈

Check Date: 31.Mar.1998 **Check No.** 9021119

BusUnit	Invoice Number	Invoice Date	Voucher ID	Gross Amount	Discount Available	Paid Amount
P04	893-1A	27.Mar.1998	00007929	2,000.00	0.00	2,000.00

Vendor Number	Vendor Name			Total Discounts	
0000006702	TENNESSEE AMERICAN WATER CO			$0.00	
Check Number	**Date**		**Total Amount**	**Discounts Taken**	**Total Paid Amount**
9021119	31.Mar.1998		$2,000.00	$0.00	$2,000.00

regard to the alternate site the same as if this Lease had originally applied thereto. If Lessee does not wish to install the Facilities at the alternate site, this Lease shall terminate.

(2) Upon failure to cure default in the payment of rent or other fees or charges payable hereunder, within twenty (20) days following issuance of a written notice of default.

(3) Upon twelve (12) months' prior written notice if Lessor seeks to redevelop the Land in a manner inconsistent with the continued existence of the Facilities. In the event Lessor issues a notice of termination under this Sub Section 17(A)(3), Lessor shall use its best efforts to make available to Lessee an alternate site, owned by Lessor and suitable to Lessee, for the installation of the Facilities. If a suitable alternate site is identified, Lessee shall promptly undertake to install similar Facilities on the alternate site as will permit it to remove all Facilities from the Leased Premises. Upon completion of the installation of similar Facilities at the alternate location, the Facilities at the Leased Premises shall be promptly removed therefrom. Concurrently therewith, this Lease shall be revised as necessary to accurately describe the alternate site and the similar Facilities located thereon and this Lease shall not terminate, but shall continue in full force and effect with regard to the alternate site the same as if the Lease had originally applied thereto. If Lessee does not wish to install similar Facilities at the alternate site, it shall have the option of continuing to make all authorized uses of the Leased Premises under the terms of this Lease; provided, however, that in that event, Lessee shall compensate Lessor for either the loss in potential development value of the Property or any costs associated with the continued existence of the Facilities on the Leased Premises, at Lessor's election.

Lessor's right hereunder to terminate the Lease for redevelopment purposes may not be exercised during the Initial Term of this Lease, nor more than once during the entire term of this Lease (including any Extended Term).

(B) By Lessee: (1) Upon ten (10) days' prior written notice if the Leased Premises are damaged or destroyed to an extent which

prohibits or materially interferes with Lessee's use thereof.

(2) Upon ninety (90) days prior written notice to Lessor, if Lessee is unable to obtain, or maintain, any required approval(s) or the issuance of a license or permit by any agency, board, court or other governmental authority necessary for the construction or operation of the Facility as now and hereafter intended by Lessee despite Lessee's good faith efforts to obtain or maintain the same; or if Lessee determines in its sole discretion that the cost of obtaining or retaining the same is commercially unreasonable.

(3) Upon ninety (90) days prior written notice to Lessor during any Extended Term (but not during the Initial Term) and the payment concurrently with the issuance of such notice of a termination fee in an amount equal to 6 months rent at the then current monthly rental; provided that Lessee shall not be in default under the terms of the Lease either at the time of issuance of the notice or at any time during the subsequent 90 days of the remaining lease term and; provided further, that all Facilities are removed within thirty (30) days of the termination of the Lease as provided in Section 20 hereof.

(C) By Either Party: (1) Upon failure to cure any default of any covenant or term of the Lease (other than the payment of rent) within thirty (30) days following the defaulting party's receipt of a written notice of default by the non-defaulting party.

18. **Subordination, Attornment and Estoppel.**

(A) This Lease shall be subject and subordinate at all times to (i) all ground leases or underlying leases that may now exist or hereafter be executed affecting the Property, and (ii) the lien of any mortgage or deed of trust or other security instrument or encumbrance which may now exist or which may at any time hereafter be made upon the Property or upon Lessor's interest therein. This provision shall be self operative, and no further instrument of subordination shall be required to effect the subordination of this Lease. Nonetheless, in confirmation of such subordination, Lessee shall execute and deliver such further instruments subordinating this Lease to any such ground lease or underlying lease or to the lien of any such mortgage or deed of trust or any other security device or encumbrance as shall be desired by any ground lessor, mortgagee or secured party.

(B) If Lessor's interest in the Leased Premises shall be acquired by any ground lessor, mortgagee or other secured party, or if Lessor's interest in the Leased Premises shall be transferred by reason of foreclosure or other proceedings for enforcement of any mortgage, deed of trust or other security device covering the Leased Premises or in the event that a conveyance in lieu of foreclosure is made for any reason, Lessee shall be bound to Lessor's successor in interest at successor's option, under the terms, covenants and conditions of this Lease for the remaining Term, including any extensions or renewals, as the Lessor under this Lease, and, if requested by such successor in interest, Lessee agrees to attorn to the successor in interest as its Lessor.

(C) The holder of any mortgage, deed of trust or security instrument encumbering the Property shall have the right, unilaterally, at any time to subordinate fully or partially its mortgage or deed of trust or other security instrument to this Lease on such terms and subject to such conditions as such holder may consider appropriate in its discretion. Upon request Lessee shall execute and deliver an instrument confirming any such full or partial subordination.

(D) Lessee shall, within fifteen (15) days following written request by Lessor, execute and deliver to Lessor an estoppel certificate, in a form submitted to Lessee by Lessor, certifying that this Lease is unmodified and in full force and effect or, if this Lease has been modified, attaching a copy of the modification and certifying that this Lease, as so modified, is in full force and effect and the date to which the rent and other charges are paid in advance, if any; acknowledging that there are not, to Lessee's knowledge, any uncured defaults on the part of the Lessor or stating the nature of any uncured defaults; certifying the current annual rent amount; and certifying to such other information as Lessor may reasonably request. If Lessee fails to execute and return the estoppel certificate within such fifteen (15)-day period, the facts and figures set forth in the estoppel certificate submitted by Lessor to Lessee shall be deemed to be true and Lessor or its mortgagees, lenders, or prospective investors or purchasers shall have the right to rely on that information.

19. **Condemnation.**

(A) If all or a portion of the Leased Premises is taken or condemned for a public or quasi-public use (a sale in lieu of or in settlement of condemnation shall be deemed a taking or condemnation for purposes of this Lease), to the extent that Lessee's use is deemed to be destroyed, this Lease shall terminate as of the date title to the Leased Premises vests in the

condemnor and the rent shall be apportioned and paid in full by Lessee to Lessor to that date and neither party shall thereafter have any liability hereunder.

(B) The parties will each have such rights as allowed or recognized by law to pursue an award of damages for their respective property and property rights taken, or threatened to be taken, by condemnation.

(C) Lessee shall have the right and duty to remove the Facilities prior to the date title to the Leased Premises vests in the condemner.

20. **Surrender/Holding Over/Removal.**

(A) Within thirty (30) days following the expiration or termination of the Lease, the Lessee shall voluntarily surrender possession of the Leased Premises and shall remove all of the Facilities from the Leased Premises and the Property unless and to the extent otherwise agreed in writing by Lessor. Upon removal of the Facilities, Lessee shall restore the Leased Premises to the condition that existed on the Commencement Date, reasonable wear and tear, loss of trees or shrubs necessary to permit installation or removal of the Facilities and loss by casualty or other cause beyond Lessee's control, excepted. If Lessee fails or refuses to remove the Facilities within the aforesaid thirty-day period, Lessor may remove and dispose of the Facilities at Lessee's expense. Except for trees and shrubs as provided above, Lessee shall, at its sole cost and expense, repair any damage to the Property, including the Leased Premises, caused by removal of the Facilities.

(B) If Lessee, or any party claiming by, through or under Lessee, remains in possession of the Leased Premises after expiration or earlier termination of this Lease, Lessee shall be deemed to be occupying the Leased Premises as a tenant at the sufferance of Lessor, subject to all of the provisions of this Lease, except that for each month or partial month in which Lessee holds over, the Rent for such month or portion thereof shall be one hundred fifty percent (150%) of the amount of the Rent in effect during the last month of the Term of this Lease without apportionment for any partial month. Additionally, Lessee agrees to indemnify and hold harmless Lessor for any and all loss, damage, cost, expense and liability (including, without limitation, attorneys' fees, court costs and consequential damages) incurred by Lessor in connection with Lessee's holding over at the Leased Premises. No provision in this Section 20 shall: (a) be deemed to be a consent by Lessor to any holding over by Lessee;

(b) preclude or exclude Lessor from exercising its right of re-entry; or (c) be deemed to be a waiver of any other rights or remedies which may be available to Lessor hereunder, under any ground lease or underlying leases then in effect.

21. **Notice.** "**Notice**" means any notice, demand, request, or other communication or document to be provided under this Lease (including the Option) to either party. All notices shall be in writing and shall be given to the party at its address set forth in Exhibit 3 or such other address as a party may later specify for that purpose by written notice to the other party. Each notice shall, for all purposes, be deemed received and effective:

(a) If hand delivered to a party against receipted copy, when the copy of the notice is acknowledged by the receiving party or its authorized agent by signing or initialing the same;

(b) If given by a nationally recognized and reputable overnight delivery service, one (1) business day after it is deposited with the delivery service; or

(c) If given by certified mail, return receipt requested, postage prepaid, two (2) business days after it is deposited in the United States mail.

22. **Governing Law.** This Lease and the performance thereof shall be governed, interpreted, construed and regulated by the laws of the state in which the Property is located.

23. **Binding on Successors.** All of the terms and conditions contained herein, and any amendments thereto, shall apply to and bind the Lessor and Lessee and their respective successors and assigns, but this provision shall not permit an assignment by Lessee of this Lease, except as expressly provided in Section 15 hereof.

24. **Safety and Protection.** Lessee shall comply, and shall require its contractors, subcontractors and agents to comply, with all applicable local, state or federal laws and regulations concerning the safety of persons or property. In addition, Lessee shall take or cause to be taken all necessary precautions, whether or not required by law or regulation, as may be necessary or prudent to prevent damage, injury or loss to:

(a) all persons working on or visiting the Property (including the Leased Premises), irrespective of the employer of such persons;

(b) all of the Improvements and Facilities on the Property (including the Leased Premises); and

(c) all other property of any kind or nature, regardless of the ownership thereof, on or adjacent to the Property (including the Leased Premises).

25. Environmental Laws.

(A) Lessee represents, warrants and agrees that it will conduct its activities on the Leased Premises in compliance with all applicable Environmental Laws (hereinafter defined). Lessee agrees that it will not use, generate, store or dispose of any Hazardous Substance (hereinafter defined) on, under, about or within the Premises (including the Leased Premises), in violation of any law or regulation.

(B) To the fullest extent permitted by law, Lessee hereby agrees to indemnify, hold harmless, protect, and defend Lessor and Lessor's agents, affiliates, employees, contractors and representatives from and against any and all claims, causes of action, liabilities, losses, damages whether foreseeable or unforeseeable, arising directly or indirectly out of the presence, use, generation, storage, treatment, on or off-site disposal, or transportation of Hazardous Substances on, into, from, under, or about the Leased Premises or the Property by Lessee or Lessee's agents, employees, contractors or representatives, specifically including, but not limited to, the costs of any required or necessary repair, restoration, cleanup (including, but not limited to, the costs of investigation and removal of Hazardous Substances), or detoxification of the Leased Premises and/or the Property and the preparation of any closure or other required plans, whether or not such action is required or necessary during the term or after the expiration or termination of this Lease. The provisions of this Section 25 shall survive the termination, cancellation, or expiration of this Lease.

(C) As used in this Lease, "**Environmental Laws**" means all federal, state and local environmental laws, rules, regulations, ordinances, judicial or administrative decrees, orders, decisions, authorizations or permits pertaining to the protection of human health and/or the environment, including, but not limited to, the Federal Water Pollution Control Act, 33 U.S.C. §§ 6901, et seq., the Clean Air Act, 42 U.S.C. §§ 7401, et seq., the Federal Water Pollution Control Act, 33 U.S.C. §§ 1251, et seq., the Emergency Planning and Community Right to Know Act, 42 U.S.C. §§ 1101, et seq., the Comprehensive Environmental Response, Compensation and Liability Act, 42 U.S. C. §§ 9601, et seq., the Toxic Substances Control Act, 15 U.S.C. §§ 2601, et seq., the Oil Pollution Control Act, 33 U.S.C. §§ 2701, et seq., and (state laws), or any other comparable local, state or federal statute or ordinance pertaining to the environmental or natural resources and all regulations pertaining thereto. This definition

includes all federal, state or local land use laws dealing with environmental sensitivity including, but not limited to, laws regarding wetlands, steep slopes, aquifers, critical or sensitive areas, shorelines, fish and wildlife habitat, or historical or archeological significance.

(D) As used in this Lease, "**Hazardous Substance**" means any hazardous or toxic substances as defined by the Comprehensive Environmental Response, Compensation and Liability Act, as amended from time to time; any hazardous waste as defined by the Resource Conservation and Recovery Act of 1976, as amended from time to time; any and all material waste or substance defined as hazardous pursuant to any federal, state or local laws or regulations or order; and any substance which is or becomes regulated by any federal, state or local governmental authority; any oil, petroleum products and their byproducts.

26. **Default and Right to Cure.**

(A) The following will be deemed a default by Lessee and a breach of this Agreement (i) non-payment of Rent if such Rent remains unpaid for more than twenty (20) days after receipt of written notice from Lessor of such failure to pay; or (ii) Lessee's failure to perform any other term or condition under this Agreement within thirty (30) days after receipt of written notice from Lessor specifying the failure. No such failure, however, will be deemed to exist if Lessee has commenced to cure such default within such period and provided that such efforts are prosecuted to completion with reasonable diligence. Delay in curing a default will be excused if due to causes beyond the reasonable control of Lessee.

(B) The following will be deemed a default by Lessor and a breach of this Agreement. Lessor's failure to perform any term, condition or breach of any warranty or covenant under this Agreement within thirty (30) days after receipt of written notice from Lessee specifying the failure. No such failure, however, will be deemed to exist if Lessor has commenced to cure the default within such period and provided such efforts are prosecuted to completion with reasonable diligence. Delay in curing a default will be excused if due to causes beyond the reasonable control of Lessor.

27. **Headings.** The headings of the numbered sections of this Lease are for convenience of reference only and shall not be deemed to limit, construe, affect, modify or alter the meaning of such sections.

28. **Severability.** If any section, term or provision of this Lease or the application thereof to any party or circumstance shall, to any extent, be held or determined to be invalid or

unenforceable, the remainder of said section, term or provision of the Lease or the application of same to parties or circumstances other than those to which it was held invalid or unenforceable, shall not be affected thereby and each remaining section, term or provision of this Lease shall be valid or enforceable to the fullest extent permitted by law.

29. **Cumulative Rights.** All rights, options and remedies of Lessor under the Lease shall be construed and held to be cumulative, and no one of them shall be exclusive of the other, and Lessor shall have the right to pursue any one or all of such remedies. Nothing in this Section 29 shall be deemed to limit or otherwise affect Lessee's indemnification of Lessor pursuant to the terms of the Lease.

30. **Further Assurances.** Each of the parties agree to do such further acts and things and to execute and deliver such additional agreements and instruments as the other may reasonably require to consummate, evidence or confirm this Lease or any other agreement contained herein in the manner contemplated hereby.

31. **Waivers.** No waiver by Lessor or Lessee of any breach or provision contained herein shall be construed to be a wavier of any other breach or provision and shall not be construed to be a waiver of any requirements that Lessee seek future written approval by Lessor.

32. **Lease Not Recorded.** The parties hereto covenant and agree that this Lease shall not be voluntarily placed of record in the public land records of the city, county or other political subdivision in which the Property is located, or in any other public record. The parties further agree that in the event this Lease is placed of record in the aforesaid land records or in any other such public record, this Lease shall automatically terminate upon notice of such recording being given by either party to the other. Notwithstanding the foregoing, Lessee may record a Memorandum of Lease in a form acceptable to Lessor.

33. **Counterparts.** This Lease may be executed in any number of counterparts, each of which shall be deemed an original, but all of which together shall constitute one and the same instrument.

34. **Entire Agreement.** It is understood and agreed that this Lease contains all agreements, promises and understandings between Lessor and Lessee and that no verbal or oral agreements, promises or understandings shall be binding upon either Lessor or Lessee in any dispute, controversy or proceeding at law, and any addition, variation or modification to this

Lease shall be void and unenforceable unless made in writing and signed by the authorized representatives of the parties hereto.

35. **Conditions Precedent.** This Lease is expressly conditioned on approval by Lessor's Board of Directors and by any governmental body or agency that regulates Lessor and from whom Lessor may be required to obtain approval (collectively "Lessor Required Approvals"). If not previously obtained, Lessor agrees to use its best efforts to obtain such approvals as rapidly as reasonably possible following execution of the Lease. In the event that any Lessor Required Approvals have not been obtained on or before the Commencement Date, the Lease shall nevertheless remain in effect for a period of up to ninety (90) days, during which Lessor shall diligently seek to obtain the Lessor Required Approvals; provided, however, that the first monthly installment of the annual rent otherwise due hereunder shall not be due until all Lessor Required Approvals have been obtained. The first monthly rent installment shall be prorated to cover only that portion of the Initial Term of the Lease that remains after all Lessor Required Approvals have been obtained. If all Lessor Required Approvals have not been obtained by the end of the first three (3) full calendar months of the Initial Term of the Lease, the Lessee shall have the option of either continuing the Lease for up to an additional ninety (90) days to permit the approvals to be obtained, in which case, the rent shall continue to be abated, or terminating the Lease with no further liability by either party to the other.

36. **Dispute Resolution**.

(A) In the event of any dispute, claim, question or disagreement arising from or relating to this Lease or the breach thereof, the parties hereto shall use their best efforts to settle the dispute, claim, question, or disagreement. To this effect, they shall consult and negotiate with each other in good faith and, recognizing their mutual interests, attempt to reach a just and equitable solution satisfactory to both parties. If they do not reach such solution within a period of sixty (60) days, then, upon notice by either party to the other, all disputes, claims, questions, or differences shall be finally settled by arbitration administered by the American Arbitration Association in accordance with the provisions of its Commercial Arbitration Rules, and judgment upon the award may be entered in any court having jurisdiction. Neither party shall interrupt the process of its performance under the Lease pending a final determination in the arbitration proceeding.

(B) The arbitrators shall have no power to change any of the provisions of this Lease in any respect, nor shall they have any power to make an award of reformation, or of

consequential or punitive or other damages not measured by the prevailing party's actual damages (except as may be required by statute), and the jurisdiction of the arbitrators is hereby expressly limited accordingly. The arbitration shall be heard at a mutually agreeable time and location within the state in which the Leased Premises are located by a panel of three arbitrators, one of whom must be an attorney-at-law, duly licensed in the jurisdiction and actively engaged in the practice of his profession for at least 10 years.

37. **Non-Agency.** It is not the intention of Lessor or Lessee to create by this Lease a relationship of master-servant or principal-agent, and under no circumstance shall Lessee be considered the agent of Lessor, or vice versa, it being the sole purpose and intent of the parties to this Lease to create a relationship of Lessor and Lessee.

38. **Authority.** Each individual executing this Lease on behalf of Lessee represents and warrants that: (i) he or she is duly authorized to execute and deliver this Lease on behalf of such entity in accordance with its corporate bylaws, statement of partnership, certificate of limited partnership, or appropriate limited liability company documentation, as the case may be; (ii) this Lease is binding upon said entity in accordance with its terms; and (iii) Lessee is duly organized, legally existing, and in good standing in the State of Tennessee.

39. **Exhibits, References.** All exhibits, attachments, amendments, riders, and addenda attached to this Lease are hereby incorporated into and made a part of this Lease. All references in this Lease to sections, exhibits, and provisions are made, respectively, to the sections, exhibits, and provisions of this Lease, unless otherwise specified.

40. **Joint and Several.** If Lessee is constituted of more than one person or entity, the obligations imposed on each such person or entity under the Lease shall be joint and several.

IN WITNESS WHEREOF, the parties hereto have set their hands and affixed their respective seals the day and year first written above.

~~ATTEST:~~ WITNESS:

(please type in) 7/30/2008

LESSOR: Tennessee American Water Company, a Tennessee corporation

7/30/2008

By: John S. Watson
Title: President

ATTEST: Magdalena Vargas 03/31/08

(please type in) 03/31/08

ANKUR VARDOR

LESSEE: T-Mobile South, LLC
A Delaware limited liability company

03/31/08

By:
Title: *Regional Vice President*
Engineering & Operations

CBB

TN AW Site: Lookout Mountain T Mobile Site: Military Park 9A 12865

STATE OF TENNESSEE,

COUNTY OF Hamilton, TO-WIT:

I, Virginia B. Scealf a Notary Public in and for the State and County aforesaid, do hereby certify that John S. Watson, whose name is signed to the foregoing writing bearing date the 30th day of July, 2008, as President of Tennessee American Water Company, a Tennessee corporation, has this day acknowledged same before me in my said State and County to be the act and deed of said corporation.

Given under my hand this 30th day of July, 2008.

My commission expires: 07/30/2008.

Virginia B. Scealf
Notary Public

VIRGINIA B. SCEALF
STATE OF TENNESSEE NOTARY PUBLIC
HAMILTON COUNTY, TN

STATE OF ~~GEORGIA~~, ILLINOIS

COUNTY OF ~~FULTON~~ COOK, TO-WIT:

I, TINA M. WHELAN, a Notary Public in and for the State and County aforesaid, do hereby certify that RAJ TANK, whose name is signed to the foregoing writing bearing date the 13 day of MARCH, 2008, as REGIONAL VICE PRESIDENT of T-Mobile South, LLC, a Delaware limited liability company, has this day acknowledged same before me in my said State and County to be the act and deed of said company.

Given under my hand this 13 day of MARCH, 2008.

My commission expires: 01-18-10.

"OFFICIAL SEAL"
Tina M. Whelan
Notary Public, State of Illinois
My Commission Exp. 01/18/2010

Tina M. Whelan
Notary Public

TN-AW Site: Lookout Mountain

T-Mobile Site: Military Park 9AT2865

Exhibit 1

Description of "Property"

The "Land" and "Improvements", if any, which together comprise the "Property", as such terms are used in the foregoing Telecommunications Site Lease, are as follows:

Land: Said T-Mobile South, LLC leased area, said Lease tract, being a strip of land running on, over and across the land of the Town of Lookout Mountain, County of Hamilton, State of Tennessee, (no deed reference exempt), and being more particularly described as follows:

Beginning at an iron pin at the west corner of T-Mobile's equipment site leasehold area located at Tennessee State Plane (NAD 83) grid coordinate north 244,619.92, east 2,164,543.84;

Thence, along a curve to the right with a central angle of 51 degrees 29 minutes 48 seconds, having a radius of 23.21 feet, a distance of 20.86 to an iron pin set;

Thence, south 44 degrees 48 minutes 15 seconds east, 20.00 feet to an iron pin set;

Thence, south 63 degrees 06 minutes 50 seconds west, 20.00 feet to an iron pin set;

Thence, north 49 degrees 00 minutes 55 seconds west, 15.04 feet to the point of beginning, containing 372 square feet.

Being a portion of the property conveyed to the Town of Lookout Mountain, Tennessee, not of record in the Register's Office of Hamilton County, Tennessee.

Improvements: That certain two (2) water storage tank situate on the above-described Land owned and operated by Tennessee American Water Company.

TN-AW Site: Lookout Mountain

T-Mobile Site: Military Park 9AT2865

Exhibit 2

Description of "Leased Premises"

The "Leased Premises" to which the foregoing Telecommunications Site Lease applies, is described as follows:

(1) So much of the available exterior surface area of the Improvements (described in Exhibit 1), and air space above and adjacent thereto, as is reasonably necessary for the attachment of six (6) CSA Wireless PCSA065-19-2 & PCSX033-13-0 antennas (2 sectors 3 antennas per/sector) and all necessary cables and equipment appurtenant thereto, being more fully described on Exhibit 5; and

(2) a portion of the available surface area of the Land (described in Exhibit 1) reasonably necessary for the installation of an Equipment Shed (defined in Section 6 of the Lease) and appurtenant facilities, being more fully described on Exhibit 5; the approximate location and boundaries of said Leased Premises being shown, in whole or in part, on a plat or sketch thereof attached hereto as Exhibit 2A.

TN-AW Site: Lookout Mountain

T-Mobile Site: Military Park 9AT2865

Exhibit 2A


See Attached


Survey - Sheet 1 of 2

Survey - Sheet 2 of 2

Lease Exhibit - Sheet 1 of 2

Lease Exhibit - Sheet 2 of 2

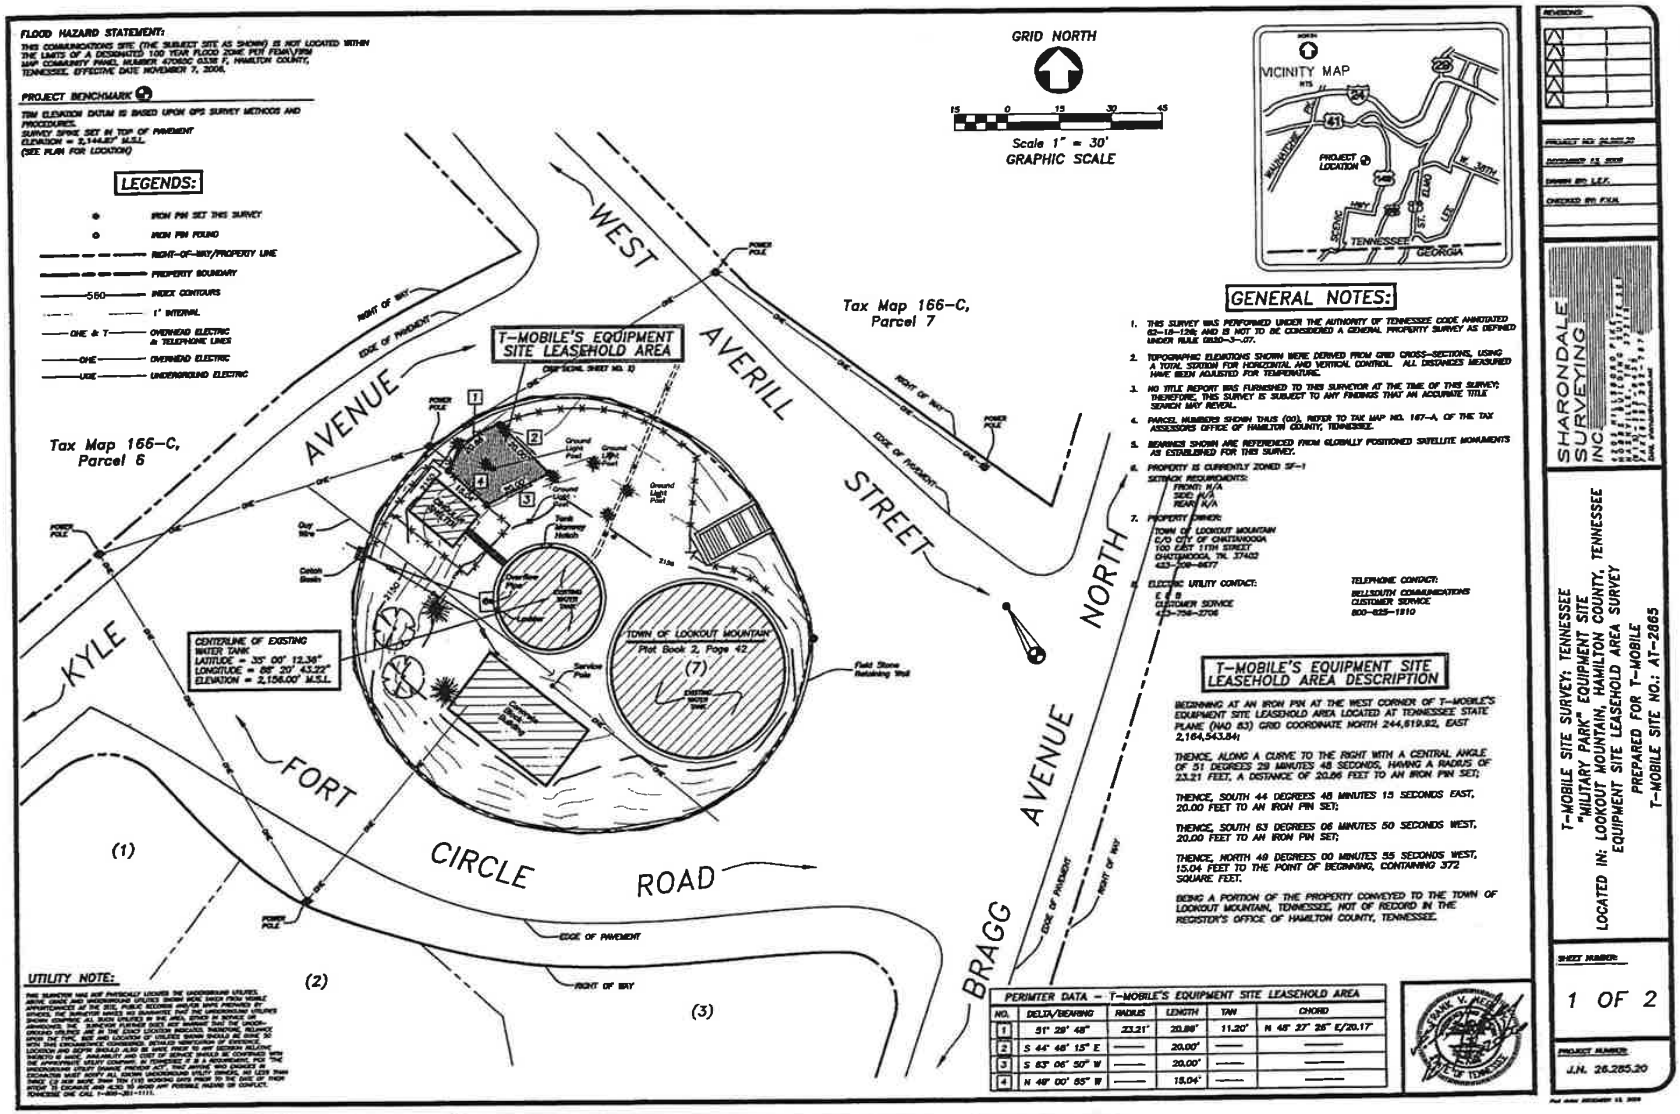
FLOOD HAZARD STATEMENT:
THIS COMMUNICATIONS SITE, (THE SUBJECT SITE AS SHOWN) IS NOT LOCATED WITHIN THE LIMITS OF A DESIGNATED 100 YEAR FLOOD ZONE PER FEMA\FIRM MAP COMMUNITY PANEL NUMBER 47065C 0338 F, HAMILTON COUNTY, TENNESSEE. EFFECTIVE DATE NOVEMBER 7, 2006.
PROJECT BENCHMARK
TBM ELEVATION DATUM IS BASED UPON GPS SURVEY METHODS AND PROCEDURES.
SURVEY SPIKE SET IN TOP OF PAVEMENT
ELEVATION = 2,144.65' M.S.L.
(SEE PLAN FOR LOCATION)
LEGENDS:
IRON PIN SET THIS SURVEY
IRON PIN FOUND
RIGHT-OF-WAY/PROPERTY LINE
PROPERTY BOUNDARY
560 INDEX CONTOURS
1' INTERVAL
OHE & T OVERHEAD ELECTRIC & TELEPHONE LINES
OHE OVERHEAD ELECTRIC
UGE UNDERGROUND ELECTRIC
GRID NORTH
15 0 15 30 45
Scale 1" = 30'
GRAPHIC SCALE
VICINITY MAP
PROJECT LOCATION
TENNESSEE
GEORGIA
WEST AVERILL AVENUE
KYLE AVENUE
FORT CIRCLE ROAD
BRAGG AVENUE NORTH
STREET
Tax Map 166-C, Parcel 6
Tax Map 166-C, Parcel 7
T-MOBILE'S EQUIPMENT SITE LEASEHOLD AREA
(SEE SHEET NO. 2)
CENTERLINE OF EXISTING WATER TANK
LATITUDE = 35° 00' 13.36"
LONGITUDE = 85° 20' 43.22"
ELEVATION = 2,156.00' M.S.L.
TOWN OF LOOKOUT MOUNTAIN
Plat Book 2, Page 42
(7)
(1)
(2)
(3)
EDGE OF PAVEMENT
RIGHT OF WAY
POWER POLE
Field Stone Retaining Wall
UTILITY NOTE:
GENERAL NOTES:
1. THIS SURVEY WAS PERFORMED UNDER THE AUTHORITY OF TENNESSEE CODE ANNOTATED 62-18-128; AND IS NOT TO BE CONSIDERED A GENERAL PROPERTY SURVEY AS DEFINED UNDER RULE 0820-3-.07.
2. TOPOGRAPHIC ELEVATIONS SHOWN WERE DERIVED FROM GRID CROSS-SECTIONS, USING A TOTAL STATION FOR HORIZONTAL AND VERTICAL CONTROL. ALL DISTANCES MEASURED HAVE BEEN ADJUSTED FOR TEMPERATURE.
3. NO TITLE REPORT WAS FURNISHED TO THIS SURVEYOR AT THE TIME OF THIS SURVEY; THEREFORE, THIS SURVEY IS SUBJECT TO ANY FINDINGS THAT AN ACCURATE TITLE SEARCH MAY REVEAL.
4. PARCEL NUMBERS SHOWN THUS (00), REFER TO TAX MAP NO. 167-A, OF THE TAX ASSESSORS OFFICE OF HAMILTON COUNTY, TENNESSEE.
5. BEARINGS SHOWN ARE REFERENCED FROM GLOBALLY POSITIONED SATELLITE MONUMENTS AS ESTABLISHED FOR THIS SURVEY.
6. PROPERTY IS CURRENTLY ZONED SF-1
SETBACK REQUIREMENTS:
FRONT: N/A
SIDE: N/A
REAR: N/A
7. PROPERTY OWNER:
TOWN OF LOOKOUT MOUNTAIN
C/O CITY OF CHATTANOOGA
100 EAST 11TH STREET
CHATTANOOGA, TN. 37402
423-209-9477
8. ELECTRIC UTILITY CONTACT:
E.P.B.
CUSTOMER SERVICE
423-756-2706
TELEPHONE CONTACT:
BELLSOUTH COMMUNICATIONS
CUSTOMER SERVICE
800-625-1910
T-MOBILE'S EQUIPMENT SITE LEASEHOLD AREA DESCRIPTION
BEGINNING AT AN IRON PIN AT THE WEST CORNER OF T-MOBILE'S EQUIPMENT SITE LEASEHOLD AREA LOCATED AT TENNESSEE STATE PLANE (NAD 83) GRID COORDINATE NORTH 244,619.82, EAST 2,164,543.84;
THENCE, ALONG A CURVE TO THE RIGHT WITH A CENTRAL ANGLE OF 51 DEGREES 29 MINUTES 48 SECONDS, HAVING A RADIUS OF 23.21 FEET, A DISTANCE OF 20.86 FEET TO AN IRON PIN SET;
THENCE, SOUTH 44 DEGREES 48 MINUTES 15 SECONDS EAST, 20.00 FEET TO AN IRON PIN SET;
THENCE, SOUTH 63 DEGREES 06 MINUTES 50 SECONDS WEST, 20.00 FEET TO AN IRON PIN SET;
THENCE, NORTH 48 DEGREES 00 MINUTES 55 SECONDS WEST, 15.04 FEET TO THE POINT OF BEGINNING, CONTAINING 372 SQUARE FEET.
BEING A PORTION OF THE PROPERTY CONVEYED TO THE TOWN OF LOOKOUT MOUNTAIN, TENNESSEE, NOT OF RECORD IN THE REGISTER'S OFFICE OF HAMILTON COUNTY, TENNESSEE.
PERIMTER DATA - T-MOBILE'S EQUIPMENT SITE LEASEHOLD AREA
NO. | DELTA/BEARING | RADIUS | LENGTH | TAN | CHORD
1 | 51° 29' 48" | 23.21' | 20.86' | 11.20' | N 48° 27' 25" E/20.17'
2 | S 44° 48' 15" E | —— | 20.00' | —— | ——
3 | S 63° 06' 50" W | —— | 20.00' | —— | ——
4 | N 48° 00' 55" W | —— | 15.04' | —— | ——
REVISIONS
PROJECT NO: 26.285.20
DRAWN BY: L.E.T.
CHECKED BY: F.V.H.
SHARONDALE SURVEYING INC
T-MOBILE SITE SURVEY: TENNESSEE
"MILITARY PARK" EQUIPMENT SITE
LOCATED IN: LOOKOUT MOUNTAIN, HAMILTON COUNTY, TENNESSEE
EQUIPMENT SITE LEASEHOLD AREA SURVEY
PREPARED FOR T-MOBILE
T-MOBILE SITE NO.: AT-2865
SHEET NUMBER:
1 OF 2
PROJECT NUMBER:
J.N. 26.285.20

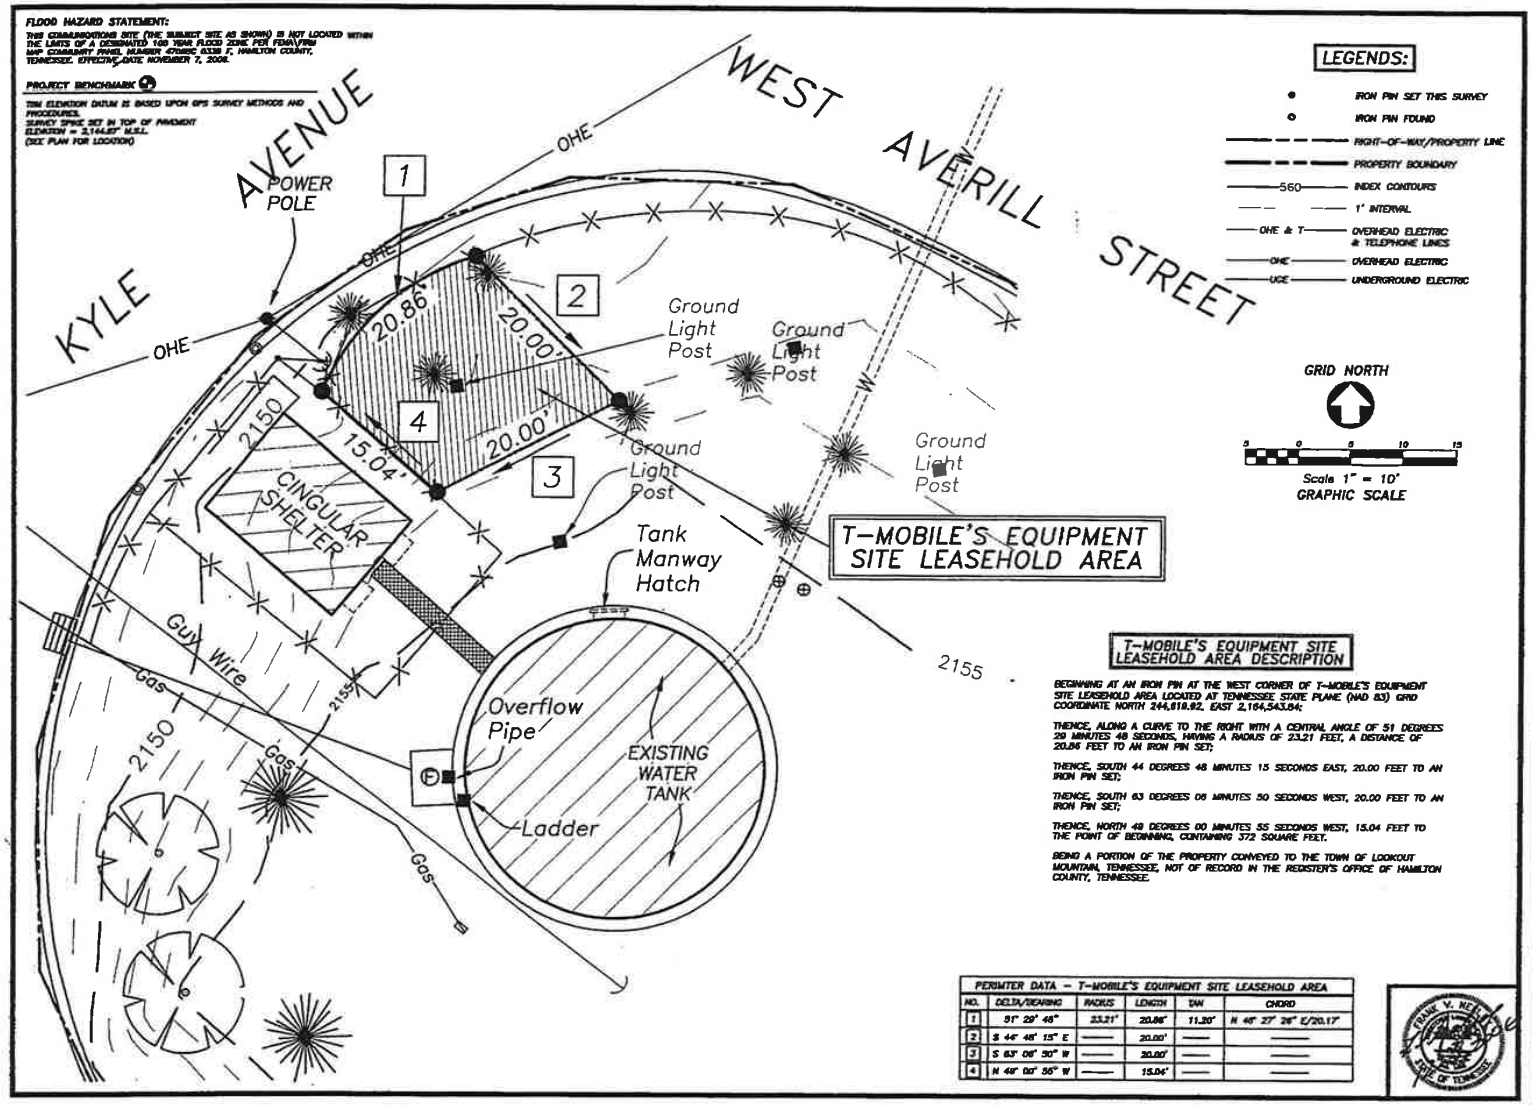

T-MOBILE'S EQUIPMENT SITE LEASEHOLD AREA DESCRIPTION

BEGINNING AT AN IRON PIN AT THE WEST CORNER OF T-MOBILE'S EQUIPMENT SITE LEASEHOLD AREA LOCATED AT TENNESSEE STATE PLANE (NAD 83) GRID COORDINATE NORTH 244,818.92, EAST 2,164,543.84;

THENCE, ALONG A CURVE TO THE RIGHT WITH A CENTRAL ANGLE OF 51 DEGREES 29 MINUTES 48 SECONDS, HAVING A RADIUS OF 23.21 FEET, A DISTANCE OF 20.86 FEET TO AN IRON PIN SET;

THENCE, SOUTH 44 DEGREES 48 MINUTES 15 SECONDS EAST, 20.00 FEET TO AN IRON PIN SET;

THENCE, SOUTH 63 DEGREES 08 MINUTES 50 SECONDS WEST, 20.00 FEET TO AN IRON PIN SET;

THENCE, NORTH 48 DEGREES 00 MINUTES 55 SECONDS WEST, 15.04 FEET TO THE POINT OF BEGINNING, CONTAINING 372 SQUARE FEET.

BEING A PORTION OF THE PROPERTY CONVEYED TO THE TOWN OF LOOKOUT MOUNTAIN, TENNESSEE, NOT OF RECORD IN THE REGISTER'S OFFICE OF HAMILTON COUNTY, TENNESSEE.

PERIMTER DATA - T-MOBILE'S EQUIPMENT SITE LEASEHOLD AREA

NO.	DELTA/BEARING	RADIUS	LENGTH	TAN	CHORD
1	51° 29' 48"	23.21'	20.86'	11.20'	N 46° 27' 26" E/20.17
2	S 44° 48' 15" E	———	20.00'	———	———
3	S 63° 08' 50" W	———	20.00'	———	———
4	N 48° 00' 55" W	———	15.04'	———	———


FRANK V. NEELY 1.31 STATE OF TENNESSEE

SHARONDALE SURVEYING INC

T-MOBILE SITE SURVEY: TENNESSEE
"MILITARY PARK" EQUIPMENT SITE
LOCATED IN: LOOKOUT MOUNTAIN, HAMILTON COUNTY, TENNESSEE
EQUIPMENT SITE LEASEHOLD AREA SURVEY
PREPARED FOR T-MOBILE
T-MOBILE SITE NO.: AT-2865

SHEET NUMBER: 2 of 2

PROJECT NUMBER: J.N. 26.285.20

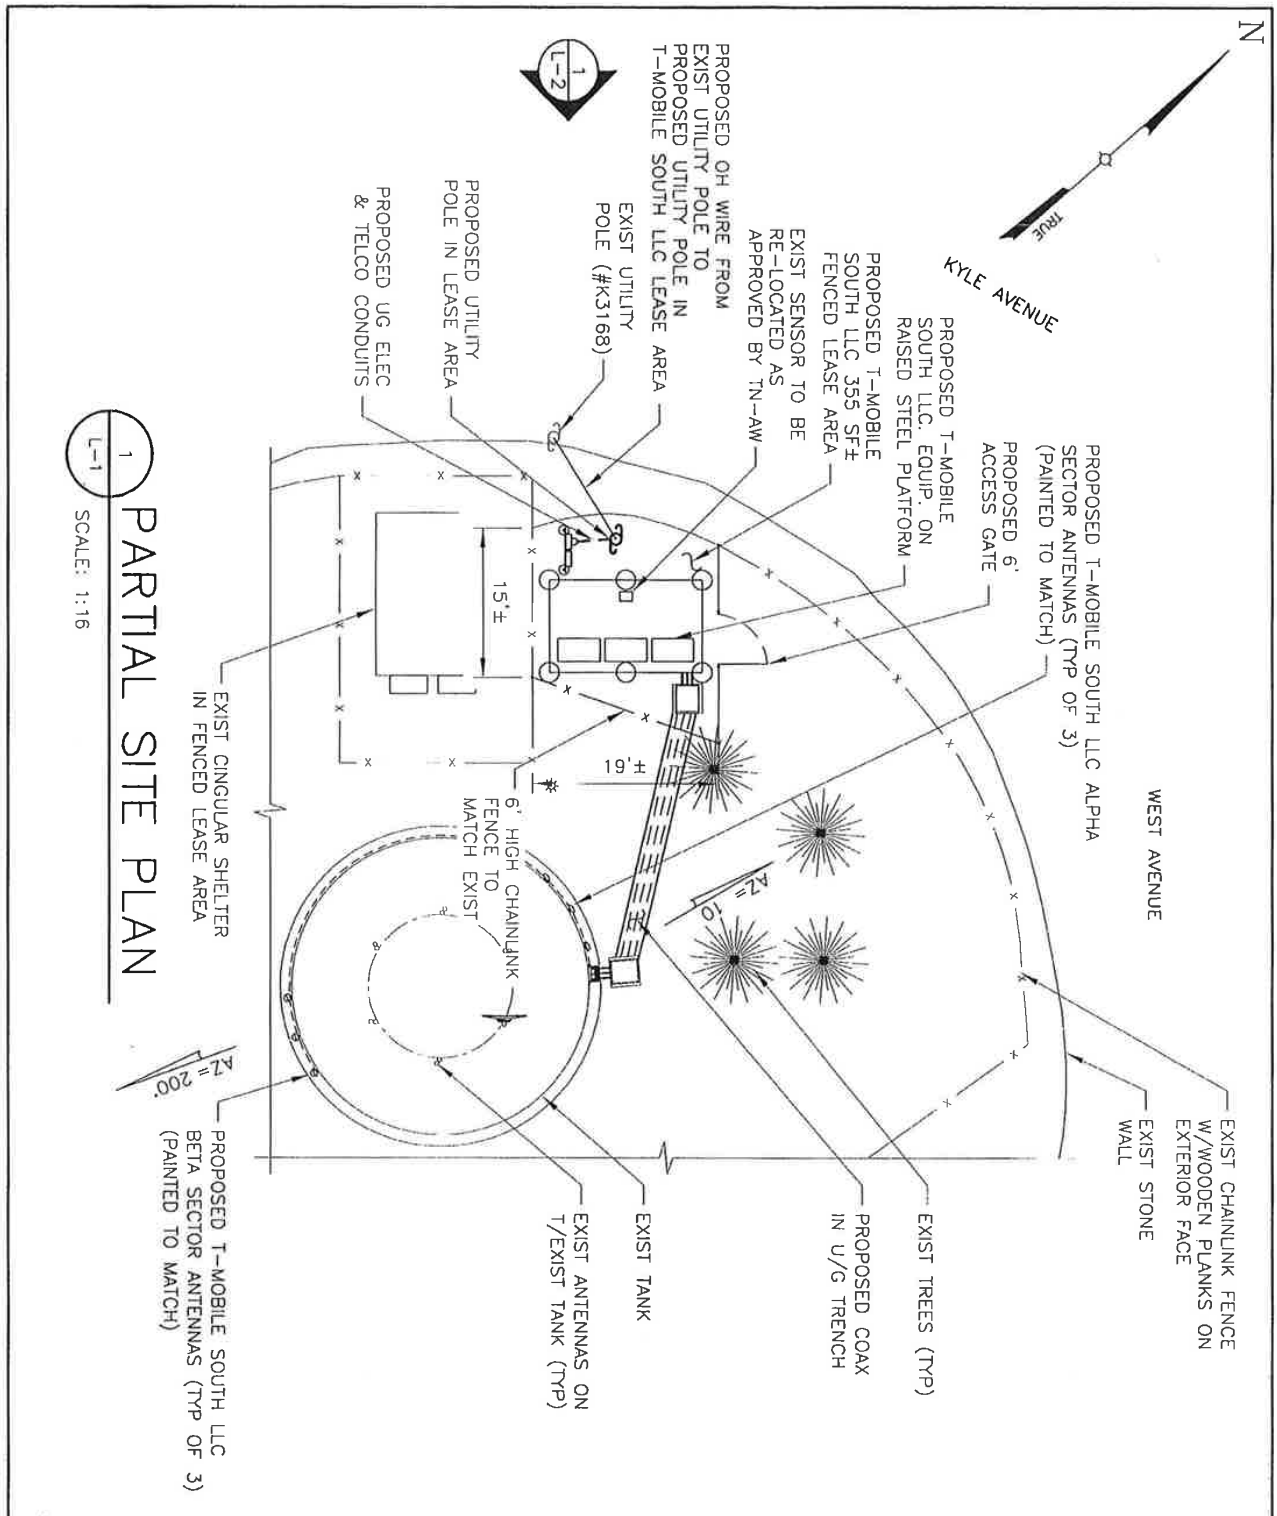

1 L-2

1 L-1 PARTIAL SITE PLAN

SCALE: 1:16

TECTONIC • PLANNING • ENGINEERING • SURVEYING • CONSTRUCTION MGMT.


TECTONIC Engineering & Surveying Consultants P.C.
955 Little Britain Road New Windsor, NY 12553
Phone: (845) 567-6656 Fax: (845) 567-8703

REV	DATE
0	9/28/07
A	2/15/07

T-Mobile

T-MOBILE SOUTH LLC
FOUR CONCOURSE PARKWAY
SUITE 300
ATLANTA, GA 30328

TEC WO: 3798-TN01T | ISSUED BY: KZ | SITE NO: 9AT2865 | SHEET: 1 OF 2

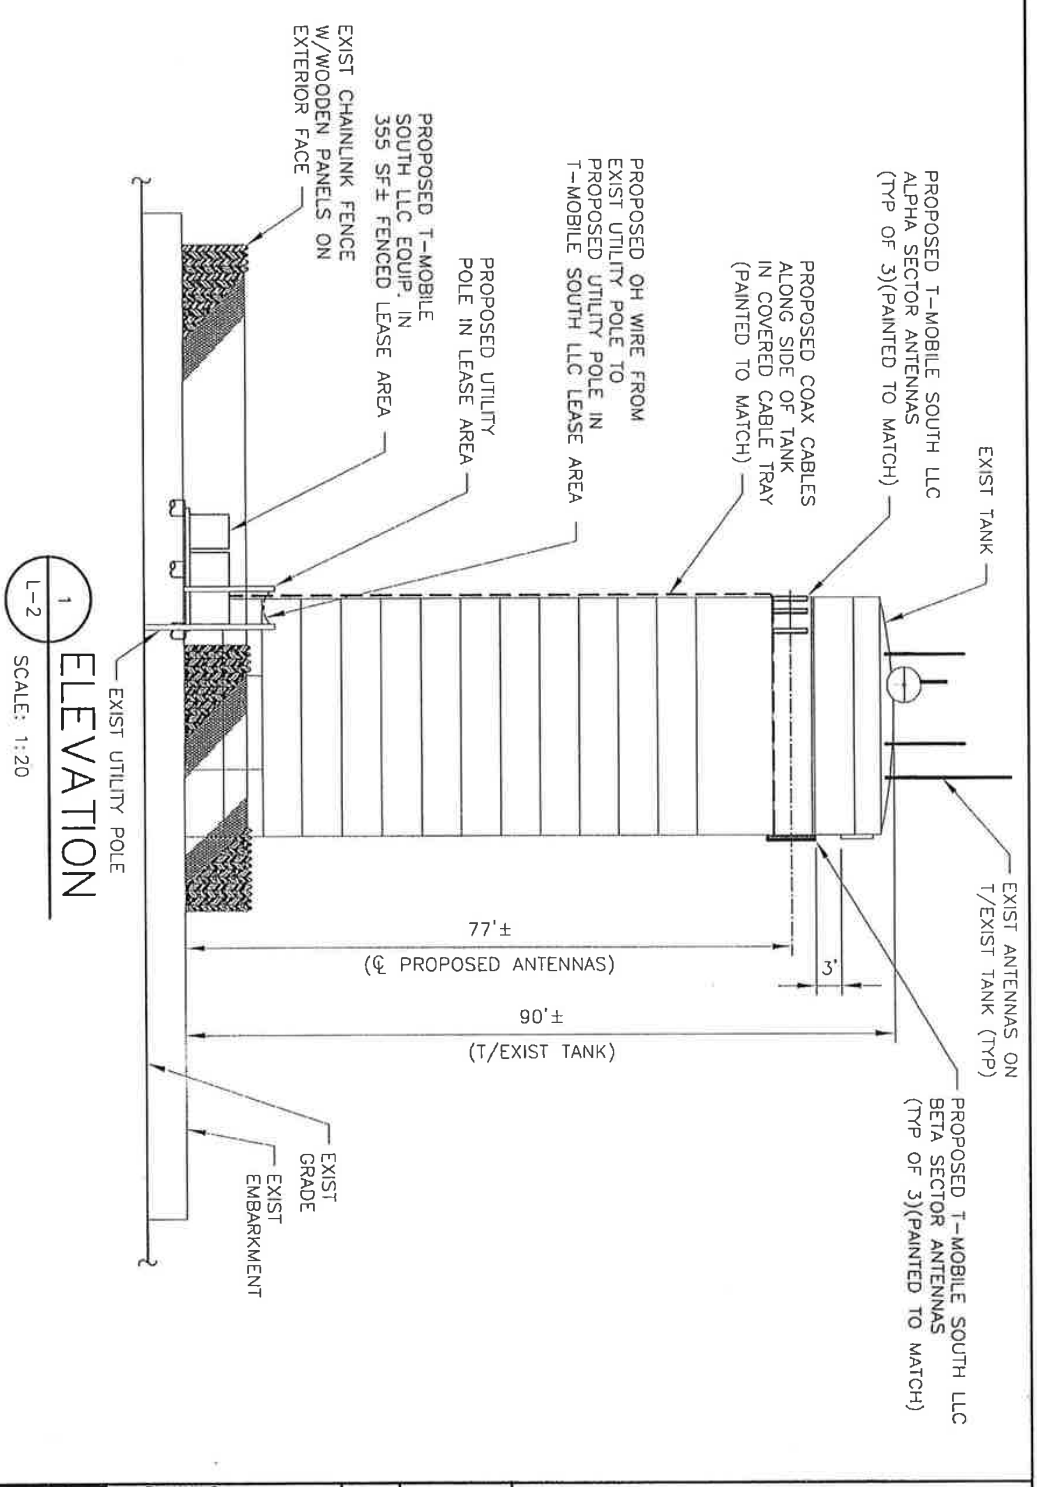

1 L-2 ELEVATION

SCALE: 1:20

NOTES:
1. THE ANTENNAS AND EQUIPMENT LOCATION AS SHOWN IS PENDING ON THE VERIFICATION OF STRUCTURAL CAPACITY OF THE WATER TANK, AND THE LOCATION OF EXIST ANTENNAS. THIS PROPOSAL SHOULD NOT BE CONSIDERED FINAL UNTIL SUCH VERIFICATION.
2. PROPOSED UTILITY CONDUIT ROUTING SHOWN IS APPROXIMATE AND MAY CHANGE TO PREVENT INTERFERENCE WITH EXISTING CONDITIONS.
3. EXIST ANTENNAS SHOWN IN THE SKETCH ABOVE ARE FOR DEMONSTRATION PURPOSES ONLY. EXACT NUMBER AND SIZE HAS NOT BEEN MEASURED OR PROVIDED.

TECTONIC
• PLANNING
• ENGINEERING
• SURVEYING
• CONSTRUCTION MGMT.
TECTONIC Engineering & Surveying Consultants P.C.
955 Little Britain Road New Windsor, NY 12553
Phone: (845) 567-6656 Fax: (845) 567-8703

REV	DATE
0	9/28/07
A	2/15/07

T-Mobile
T-MOBILE SOUTH LLC
FOUR CONCOURSE PARKWAY
SUITE 300
ATLANTA, GA 30328

TEC WO: 3798-TN01T | ISSUED BY: KZ | SITE NO: 9AT2865 | SHEET: 2 OF 2

Exhibit 3

Addresses for Payments and Notices

Payments

From Lessee to Lessor
All lease and other payments to be made by Lessee to Lessor under the Lease shall be addressed as follows:
Reference the following on all documents: TN-AW Site: Lookout Mountain

American Water Capital Corp.
PO Box 822192
Philadelphia, PA 19182-2192

From Lessor to Lessee
All payments to be made by Lessor to Lessee under the Lease shall be addressed as follows:

N/A

Notices

From Lessee to Lessor
All notices required or permitted to be given by Lessee to Lessor under the Lease shall be addressed as follows:
Reference the following on all documents: TN-AW Site: Lookout Mountain

Tennessee American Water Company
Attn: President
1101 Broad Street
Chattanooga, TN 37402

From Lessor to Lessee
All notices required or permitted to be given by Lessor to Lessee under the Lease shall be addressed as follows:

T-Mobile USA INC
12920 SE 38th Street
Bellevue, WA 98006
Attn: PCS Administrator
And Attn: Legal Deptartment
678-338-4124

With a Copy to:
T-Mobile South
4 Concourse Parkway, Suite 300
Atlanta, GA 30328
Attn: Lease Administrator

Exhibit 4

Access Conditions

Access to the Premises and Leased Premises by Lessee and all persons on its behalf, including, but not limited to, its employees, agents and contractors, is subject to the following conditions and limitations:

1. Lessee shall provide Lessor with a list of all persons who may require access to the Leased Premises from time to time and will update the list as necessary to keep it current. Lessee shall require all persons accessing the Leased Premises or the Property on its behalf to display or produce upon request an identification card or badge incorporating a recent photograph of the bearer.

2. Unless and until Lessee's Equipment Shed and other ground-level Facilities are completely enclosed by fencing that (i) may be accessed without entering into any other fenced-in portions of the Property and (ii) does not permit access to any other fenced-in portions of the Property, Lessee shall give Lessor a minimum of five (5) days advance notice of the date and approximate time that Lessee will enter onto the Property. If and when Lessee's Equipment Shed and other ground-level Facilities are enclosed by fencing with a separate point-of-access that does not require or permit access to any other fenced-in portions of the Property, Lessee may then access the Equipment Shed and other Facilities located within the same enclosure without giving Lessor prior notice; provided, however, that if necessary or appropriate to respond to any security threats or warnings, Lessor may bar all access to the Leased Premises until the security threat or warning has been eliminated.

3. Lessee shall at no time have access to the Improvements or other areas on the Improvements or on other portions of the Property located outside of any Equipment Shed enclosure unless Lessee is accompanied on site by Lessor's representative. In the event Lessee needs access to any of the Leased Premises located outside of the Equipment Shed enclosure, Lessee shall give Lessor written notice pursuant to Section 21 of the Lease at least five (5) days in advance, said notice to be addressed as specified in Exhibit 3.

TN-AW Site: Lookout Mountain T-Mobile Site: Military Park 9AT2865

Exhibit 5

Description of Facilities

The "Facilities", as such term is defined and used in the foregoing Telecommunications Site Lease, consists of the following:

Ground Space: 372 square feet; fenced compound

Equipment: 3 equipment cabinets on a 15'-6" x 9"-4" steel raised platform on concrete piers

Antennas: 6 (2 sectors 3 antennas/sector) CSA Wireless PCSA065-19-2 &PCSx033-13-0 at a centerline of 77', with associated cables and attachments

TN-AW Site: Lookout Mountain

T-Mobile Site: Military Park 9AT2865

Exhibit 6

SPECIFIC PROCEDURES FOR OBTAINING SECUIRTY CLEARANCE

Once the site is constructed and access is required to the water tank to perform routine maintenance on the antennas, Lessee shall give Lessor written notice pursuant to Section 21 of the Lease at least five (5) business days in advance, said notice to be addressed as specified in Exhibit 3. In addition, a copy of said notice shall be faxed to the following person(s) designated by Lessor to coordinate access to the Leased Premises.

Title: Production Supervisor
Fax #: 423-266-2663

TN-AW Site: Lookout Mountain T-Mobile Site: Military Park 9AT2865

Exhibit 7

Memorandum of Lease

This Memorandum evidences that a lease was made and entered into by written Telecommunications Site Lease Agreement dated _____, 2008 ("Agreement"), between Tennessee American Water Company, a Tennessee corporation (the "Owner"), Lessor (Grantor for purposes of indexing), with an address at 1101 Broad Street, Chattanooga, TN 37401, and T-Mobile South, LLC, a Delaware limited liability company ("T-Mobile"), Lessee, (Grantee for purposes of indexing), with its corporate office at 12920 SE 38th Street, Bellevue, Washington 98006, involving property owned by the Lessor.

Such Agreement provides, in part, that Lessor leases to Lessee space on a water tank ("Site") located at 102A Averill Street, Lookout Mountain, Tennessee, within the property of Lessor, which Site is described in Exhibit A, attached hereto, for a term of five (5) years, commencing on _____, 200_, which term is subject to up to four (4) additional extended terms of five (5) years each.

IN WITNESS WHEREOF, the parties have executed this Memorandum as of the day and year first above written.

"LESSOR/GRANTOR",
Tennessee American Water Company
a Tennessee corporation

By: _____

Name: John S. Watson
Title: President

"LESSEE"/"GRANTEE",
T-Mobile South, LLC
a Delaware limited liability company

By: _____

Name: Calvin Gray
Title: Area Director of Engineering

TN-AW Site: Lookout Mountain T-Mobile Site: Military Park 9AT2865

NOTARIZATION OF GRANTOR'S SIGNATURE:

STATE OF TENNESSEE

COUNTY OF _____, to wit:

The foregoing Memorandum of Lease was acknowledged before me this ____ day of _____, 2008, by John S. Watson, as President of Tennessee American Water Company, a Tennessee corporation, on behalf of the corporation, in my jurisdiction aforesaid.

_____
Notary Public

My Commission expires: _____.

NOTARIZATION OF GRANTEE'S SIGNATURE:

STATE OF GEORGIA

COUNTY OF FULTON, to wit:

The foregoing Memorandum of Lease was acknowledged before me this ____ day of _____, 2008, by Calvin Gray, as Area Director of Engineering of T-Mobile South, LLC, a Delaware limited liability company, on behalf of the corporation, in my jurisdiction aforesaid.

_____
Notary Public

My Commission expires: _____.

CONTRACT APPROVAL FORM

Section I: General Contract Information

☐ CHECK THIS BOX IF THIS IS AN AMERICAN WATER STANDARD CONTRACT (NO CHANGES MADE)

1) Contract Name*: Lease Agreement 2) Contract Number: _____

3a) Contract Owner* John S. Watson Phone number*423-755-7607

3b) Contract Owner taking responsibility after the contract is signed (if different than original Contract Owner):

_____ Phone number _____

4) Secondary contact name and phone number Ginny Scealf 423-755-7621
5) Physical location of document(s) (office location and department name)*:
Tennessee American Water, 1101 Broad Street, Chattanooga, TN (Second Floor Administrative Offices)

6) Name of the American Water company entering into the contract*: Tennessee American Water

7) Other company or companies signing the contract*: T-Mobile South, LLC

8) Contract description*: Tennessee American agrees to lease space on a water tank located at 102A Averill Street, Lookout Mountain, TN for a term of five (5) years for telecommunications purposes following an Initial Option Period of up to 180 days to submit local zoning applications and for investigating and testing of the site.

9) Relationship to other contracts (amendment, change order with new terms, etc.)*: None

10a) Estimated Lifetime Contract Payments*:$34,500 annually for first 5 yrs

10b) Estimated Lifetime Contract Receipts* $1,178,558

Estimated Lifetime Contract Payments should be expressed in gross

11) Effective Date*: 06 / 01 / 2008 or upon execution of contract

12) Renewal terms* (check one): ☐ Perpetual unless cancelled ☐ Annual automatic renewal unless cancelled
☐ Monthly automatic renewal unless cancelled ☐ Not renewable
☐ Renewable with prior notice (notice date: _____/_____/_____)
☒ Other (describe on item 15)

13) Termination Date*: 11 / 30 / 2033

14) Termination provisions* (check all that apply):
☐ At-will by either party ☐ At-will by AW only
☒ At-will by other party only ☐ For cause by either party
☒ For cause by AW ☐ For cause by other party
☐ No termination provisions in contract

15) Miscellaneous Notes: Initial term of five (5) years with right to extend lease for up to four (4) additional terms of five (5) years each which shall commence automatically at the end of the prior term unless T-Mobile South, LLC gives 90-day written notice of intention not to extend lease.

*Mandatory information

CONTRACT APPROVAL FORM

16) Contract Type* (check only one box):

NOTE: See Appendix 1 for a description of each contract type
Contract types marked with an "F" require the prior input and approval of the Finance Department
Contract types marked with an "F$" require the prior input and approval of the Finance Department if the total value exceeds $100,000
Contract types marked with a "P" require the prior input and approval of the Supply Chain Department
See Instructions for description of approval process

☐	(F)(P)	Benefit/Pension Agreement	☐	(F)	Joint Venture Agreement
☐		Billing/Shut-Off Agreement	☐		Labor Agreement
☐	(F)	Debt/Securities Agreement	☒	(F$)(P)	Lease Agreement
☐		Confidentiality Agreement	☐	(P)	License Agreement
☐	(F$)	Construction Agreement	☐	(F)	Merger/Acquisition/Disposition Agreement
☐		Developer Service/Main Extension Agreement	☐	(F)	Miscellaneous Agreement
☐	(F)	Operating Agreement			
☐	(F$)	Easement Agreement	☐	(F$)(P)	Purchase/Sale Agreement
☐	(F)	Employment Agreement	☐		Rate Agreement
☐	(F)	Environmental Agreement	☐	(F$)(P**)	Services Agreement
☐	(F)	Financial Agreement	☐	(F)	Settlement Agreement
☐		Fire Protection Agreement	☐	(P)	Supply Agreement
☐	(F)	Franchise Agreement	☐	(F)	Water Supply/Wastewater Agreement

**- Only when the company is receiving the services

17) If the contract contains a payment commitment by AW in future years (such as a long-term supply agreement or lease), fill out the following schedule*:

Year	Commitment Amount (In $'s)
2007	
2008	$5,875
2009	$35,000
2010	$35,000
2011	$35,000
2012	$35,000
2013	$35,431
2014	$40,175

Year	Commitment Amount (In $'s)
2015	$40,175
2016	$40,175
2017	$40,175
2018	$40,671
2019	$46,126
2020	$46,126
2021	$46,126
2022 and beyond	$657,503

*Mandatory information

ATTACHMENT A – COMMITMENT REPORTING & FINANCIAL REVIEW OF CONTRACTS PRACTICE

Finance Review Form

1) Contract Name: Lease Agreement 2) Contract Number: _____

3a) Contract Owner John S. Watson Phone number 423.755.7607

3b) Contract Owner taking responsibility after the contract is signed (if different than original Contract Owner): _____ Phone number _____

4) Secondary contact name and phone number: Ginny Scealf 423.755.7621

5) Physical location of document(s) (office location and department name): TNAW, Chattanooga, TN

6) AW legal entity signing the contract: Tennessee American Water Company

7) Other party or parties signing the contract: T-Mobile South, LLC

	YES	NO	
Existence of Debt or Other Financial Covenant	☐	☑	
Existence of Off-Balance Sheet Financing (FIN 46)	☐	☑	
Existence of Derivative or Option (FAS 133)	☐	☑	
Existence of Financial Guarantee / Letter of Credit (FIN 45)	☐	☑	If yes, who is the benefactor?_____
Existence of Asset Retirement Obligation (FAS 143)	☐	☑	If yes, what is the estimated obligation?_____
Existence of Future Purchase Commitment (FR 61)	☐	☑	If yes, please complete schedule below
Existence of a Lease (FAS 13)	☑	☐	
If yes, are we the lessor or lessee (circle one)? Please complete schedule below			
If yes, is it capital or operating (circle one)?			
Does the contract represent a significant variable (economic) interest requiring additional analysis (Re: Fin 46)	☐	☑	If yes, please contact Corporate Accounting
Does the contract represent a related party (ie., relative, affiliate, subsidiary) transaction	☐	☑	If yes, describe the related party
Is this a material contract entered into other than in the ordinary course of business that may require disclosure on SEC Form 8-K	☐	☑	
If yes, please contact a representative in the Law and Corporate Accounting Departments			
Validate accounting is set-up and transferred from the contract owner to the appropriate department and built into the budget	☑	☐	
Confirm Financial Planning & Analysis is aware of contract terms and conditions	☑	☐	

Relationship to other contracts:_____

Miscellaneous Notes:_____

If there is a future obligation, purchase commitment or lease, complete the following schedule:

Year	Commitment Amount (in $'s)
2007	
2008	
2009	
2010	
2011	
2012	
2013	
2014 and beyond	

Year	Sub-lease Income/ Receipt Amount (in $'s)
2007	
2008	
2009	
2010	
2011	
2012	
2013	
2014 and beyond	

Signature: Gary Munsil Date: 7/18/07

CONTRACT APPROVAL FORM

Section II: Approvals

Business Unit Review:

CONTRACT OWNER*

John S. Watson (Name) — (Signature) — 5/7/2008 (Date)

By checking this box, Contract Owner represents he/she has reviewed the Delegation of Authority and is authorized to sign the contract: ☑

CONTRACT SIGNER (only if Contract Owner does not have authority to sign contract pursuant to the DOA; see instructions)

_____ (Name) _____ (Signature) _____ (Date)

Comment (use back if necessary)

Law Department Review by:

ATTORNEY*

A. W. Turner (Name) _____ (Signature) _____ (Date)

Comment (use back if necessary)

Finance Department Review by:

Gary E. Munsch (Name) — Gary E Munsch (Signature) — 7/18/08 (Date)

Check box if Finance Department review is not required: ☐

Comment (use back if necessary)

Supply Chain Department Review by:

William E. Hardy (Name) _____ (Signature) _____ (Date)

Check box if Supply Chain Department review is not required: ☐

Comment (use back if necessary)

*Mandatory information

CALCULATION BY YEAR OF T-MOBILE'S LEASE

Date	Rent	Security Fee	Monthly	Total byTerm
6/1/2008	1,000.00			
9/1/2008	2,000.00			
12/1/08	2,875.00			
	5,875.00			5,875.00
2009	34,500.00	500.00	2,875.00	
2010	34,500.00	500.00		
2011	34,500.00	500.00		
2012	34,500.00	500.00		
2013	31,625.00	500.00		
Dec	3,306.25	0.00		
	172,931.25	2,500.00		175,431.25
2014	39,675.00	500.00	3,306.25	
2015	39,675.00	500.00		
2016	39,675.00	500.00		
2017	39,675.00	500.00		
2018	36,369.00	500.00		
Dec	3,802.15	0.00		
	198,871.15	2,500.00		201,371.15
2019	45,626.00	500.00	3,802.15	
2020	45,626.00	500.00		
2021	45,626.00	500.00		
2022	45,626.00	500.00		
2023	41,823.00	500.00		
Dec	4,372.52	0.00		
	228,699.52	2,500.00		231,199.52
2024	52,470.00	500.00	4,372.52	
2025	52,470.00	500.00		
2026	52,470.00	500.00		
2027	52,470.00	500.00		
2028	48,097.00	500.00		
Dec	5,028.39	0.00		
	263,005.39	2,500.00		265,505.39
2029	60,341.00	500.00	5,028.39	
2030	60,341.00	500.00		
2031	60,341.00	500.00		
2032	60,341.00	500.00		
2033	55,312.00	500.00		
	296,676.00	2,500.00		299,176.00
	1,166,058.31	**12,500.00**		**1,178,558.31**

TECTONIC
Practical Solutions, Exceptional Service

CORPORATE OFFICE:
Mountainville, NY (800) 829-6531

TECTONIC Engineering & Surveying Consultants P.C.
12 Cornell Rd
Latham, NY 12110

(518) 783-1630 FAX: (518) 783-1544
www.tectonicengineering.com

March 24, 2007

FEB 27 2008

Tennessee American Water
Attn: John S. Watson, President
1101 Broad Street
P O Box 6338
Chattanooga, TN 37401-6338

RE: Lease Agreement between TN-American Water & T-Mobile
TN-AW Site ID: Lookout Mountain
T-Mobile Site ID: Military Park 9AT2865

Dear Mr. Watson:

Enclosed herewith please find four (4) lease agreements and two (2) memorandums of lease agreements in connection with the above site, executed by T-Mobile on March 13, 2008. I kindly ask that you sign have attested to and notarized where indicated and return to me at your earliest convenience.

Upon receipt of same I will send the carrier two (2) original and both memorandums for recording and have them get the first option payment processed.

If you have any questions or comments in connection with these documents, please feel free to contact me regarding same.

Sincerely,

Jean Marie Frawley

Project Manager for American Water Telecommunications

Encs.

Record & Return To:
T-Mobile USA
Four Concourse Parkway, Suite 300
Atlanta, GA 30328
Attn: Real Estate/Property Manager
****

Memorandum of Lease

This Memorandum evidences that a lease was made and entered into by written Telecommunications Site Lease Agreement dated _____, 2008 ("Agreement"), between Tennessee American Water Company, a Tennessee corporation (the "Owner"), Lessor (Grantor for purposes of indexing), with an address at 1101 Broad Street, Chattanooga, TN 37401, and T-Mobile South, LLC, a Delaware limited liability company ("T-Mobile"), Lessee, (Grantee for purposes of indexing), with its corporate office at 12920 SE 38th Street, Bellevue, Washington 98006, involving property owned by the Lessor.

Such Agreement provides, in part, that Lessor leases to Lessee space on a water tank ("Site") located at 102A Averill Street, Lookout Mountain, Tennessee, within the leased property of Lessor, which Site is described in Exhibit A, attached hereto, for a term of five (5) years, commencing on _____, 200_, which term is subject to up to four (4) additional extended terms of five (5) years each.

IN WITNESS WHEREOF, the parties have executed this Memorandum as of the day and year first above written.

"LESSOR/GRANTOR",
Tennessee American Water Company
a Tennessee corporation

By: _____ 7/30/2008

Name: John S. Watson
Title: President

"LESSEE"/"GRANTEE",
T-Mobile South, LLC
a Delaware limited liability company

By: _____ 7/31/08

Name: Raj Tank
Title: Regional Vice President
Engineering & Operations

CBO

TN-AW Site: Lookout Mountain T-Mobile Site: Military Park 9AT2865

NOTARIZATION OF GRANTOR'S SIGNATURE:

STATE OF TENNESSEE

COUNTY OF Hamilton, to wit:

The foregoing Memorandum of Lease was acknowledged before me this 30th day of July, 2008, by John S. Watson, as President of Tennessee American Water Company, a Tennessee corporation, on behalf of the corporation, in my jurisdiction aforesaid.

Virginia B. Sceaf
Notary Public

My Commission expires: 07-30-2008.

VIRGINIA B. SCEALF
STATE OF TENNESSEE NOTARY PUBLIC
HAMILTON COUNTY, TN

NOTARIZATION OF GRANTEE'S SIGNATURE:

STATE OF ~~GEORGIA~~ ILLINOIS

COUNTY OF ~~FULTON~~ COOK, to wit:

The foregoing Memorandum of Lease was acknowledged before me this 13 day of MARCH, 2008, by RAJ TANK, as REGIONAL VICE PRESIDENT of T-Mobile South, LLC, a Delaware limited liability company, on behalf of the corporation, in my jurisdiction aforesaid.

Tina M. Whelan
Notary Public

My Commission expires: 01-18-10.

"OFFICIAL SEAL"
Tina M. Whelan
Notary Public, State of Illinois
My Commission Exp. 01/18/2010

EXHIBIT A


See the attached 4 sheets


Survey – Sheet 1 of 2


Survey – Sheet 2 of 2

Lease Exhibit – Sheet 1 of 2

Lease Exhibit – Sheet 2 of 2

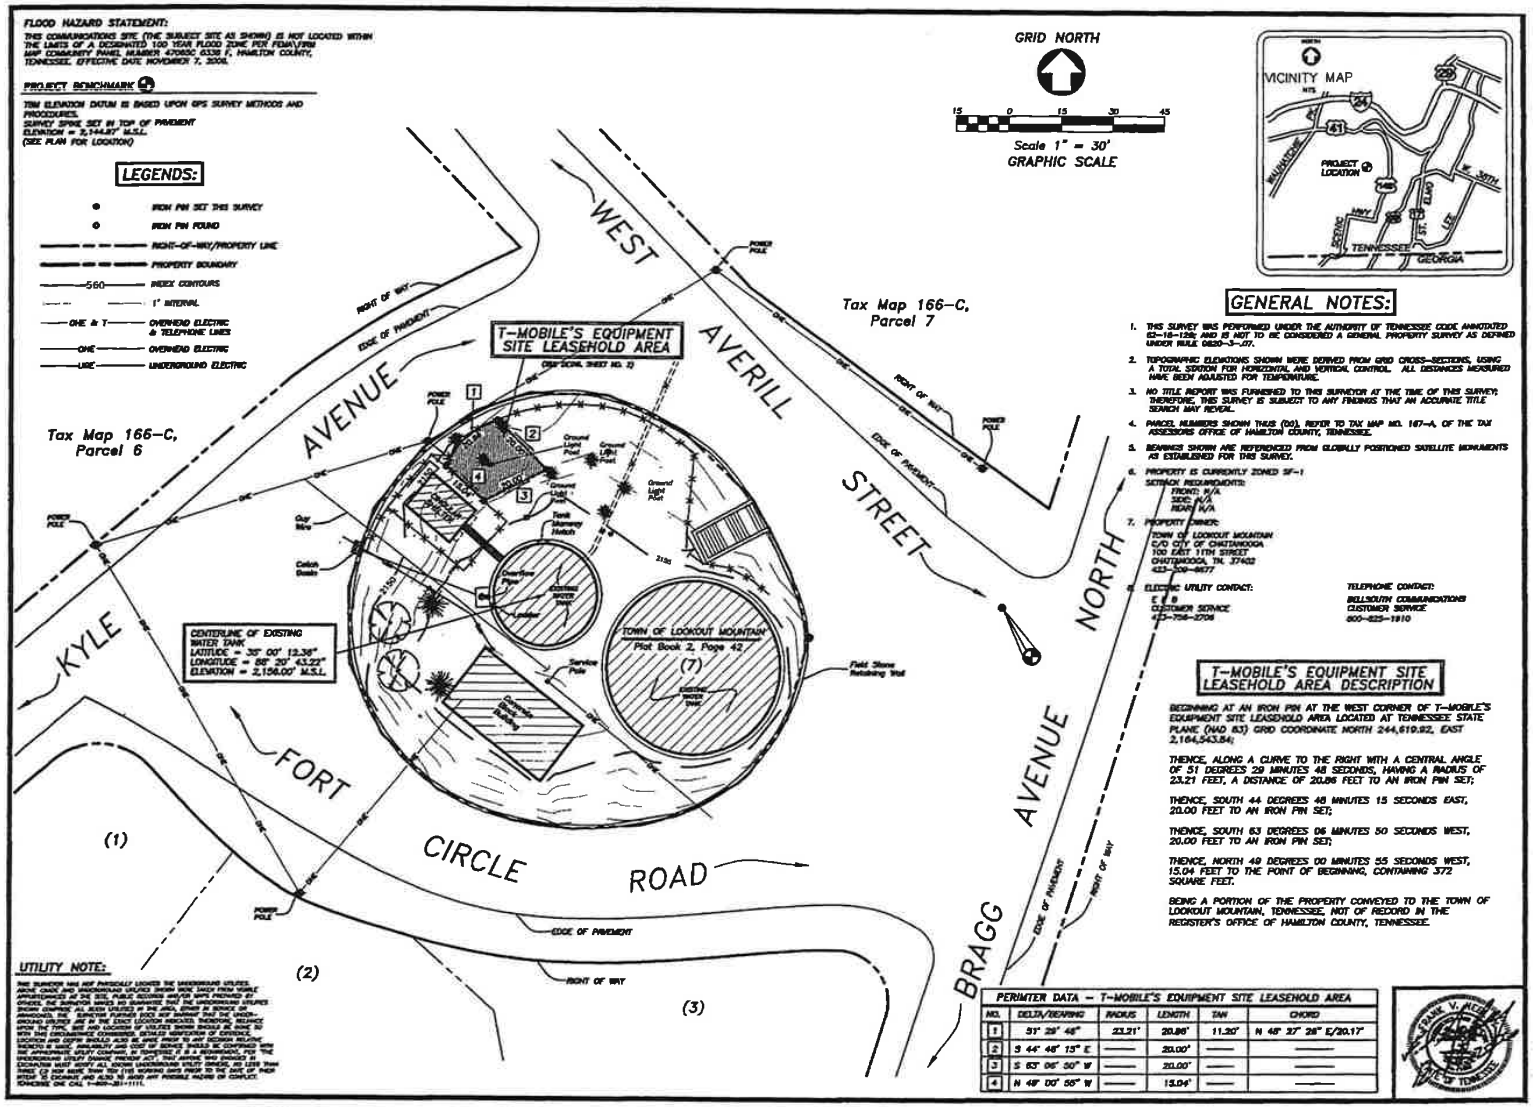
FLOOD HAZARD STATEMENT:
THIS COMMUNICATIONS SITE (THE SUBJECT SITE AS SHOWN) IS NOT LOCATED WITHIN THE LIMITS OF A DESIGNATED 100 YEAR FLOOD ZONE PER FEMA'S FIRM MAP COMMUNITY PANEL NUMBER 47065C 0338 F, HAMILTON COUNTY, TENNESSEE. EFFECTIVE DATE: NOVEMBER 7, 2006.
PROJECT BENCHMARK
TBM ELEVATION DATUM IS BASED UPON GPS SURVEY METHODS AND PROCEDURES.
SURVEY SPIKE SET IN TOP OF PAVEMENT
ELEVATION = 2,144.87' M.S.L.
(SEE PLAN FOR LOCATION)
LEGENDS:
IRON PIN SET THIS SURVEY
IRON PIN FOUND
RIGHT-OF-WAY/PROPERTY LINE
PROPERTY BOUNDARY
560 INDEX CONTOURS
1' INTERVAL
OHE & T OVERHEAD ELECTRIC & TELEPHONE LINES
OHE OVERHEAD ELECTRIC
UGE UNDERGROUND ELECTRIC
GRID NORTH
15 0 15 30 45
Scale 1" = 30'
GRAPHIC SCALE
VICINITY MAP
PROJECT LOCATION
TENNESSEE
GEORGIA
WEST AVERILL AVENUE
KYLE AVENUE
FORT CIRCLE ROAD
BRAGG AVENUE NORTH
AVERILL STREET
T-MOBILE'S EQUIPMENT SITE LEASEHOLD AREA
Tax Map 166-C, Parcel 6
Tax Map 166-C, Parcel 7
TOWN OF LOOKOUT MOUNTAIN
Plat Book 2, Page 42
CENTERLINE OF EXISTING WATER TANK
LATITUDE = 35° 00' 12.39"
LONGITUDE = 85° 20' 43.22"
ELEVATION = 2,158.00' M.S.L.
RIGHT OF WAY
EDGE OF PAVEMENT
POWER POLE
Field Stone Retaining Wall
Concrete Block Building
Service Pole
Tank Manway Hatch
Ground Light Pole
Cellular Station
Dish Wire
Overflow Pipe
Access/Fill Pipe
Ladder
(1)
(2)
(3)
UTILITY NOTE:
GENERAL NOTES:
1. THIS SURVEY WAS PERFORMED UNDER THE AUTHORITY OF TENNESSEE CODE ANNOTATED 62-18-123(2) AND IS NOT TO BE CONSIDERED A GENERAL PROPERTY SURVEY AS DEFINED UNDER RULE 0820-3-.07.
2. TOPOGRAPHIC ELEVATIONS SHOWN WERE DERIVED FROM GRID CROSS-SECTIONS, USING A TOTAL STATION FOR HORIZONTAL AND VERTICAL CONTROL. ALL DISTANCES MEASURED HAVE BEEN ADJUSTED FOR TEMPERATURE.
3. NO TITLE REPORT WAS FURNISHED TO THIS SURVEYOR AT THE TIME OF THIS SURVEY; THEREFORE, THIS SURVEY IS SUBJECT TO ANY FINDINGS THAT AN ACCURATE TITLE SEARCH MAY REVEAL.
4. PARCEL NUMBERS SHOWN THUS (00), REFER TO TAX MAP NO. 167-A, OF THE TAX ASSESSORS OFFICE OF HAMILTON COUNTY, TENNESSEE.
5. BEARINGS SHOWN ARE REFERENCED FROM GLOBALLY POSITIONED SATELLITE MONUMENTS AS ESTABLISHED FOR THIS SURVEY.
6. PROPERTY IS CURRENTLY ZONED SF-1
SETBACK REQUIREMENTS:
FRONT: N/A
SIDE: N/A
REAR: N/A
7. PROPERTY OWNER:
TOWN OF LOOKOUT MOUNTAIN
C/O CITY OF CHATTANOOGA
100 EAST 11TH STREET
CHATTANOOGA, TN. 37402
423-209-6677
8. ELECTRIC UTILITY CONTACT:
E P B
CUSTOMER SERVICE
423-756-2706
TELEPHONE CONTACT:
BELLSOUTH COMMUNICATIONS
CUSTOMER SERVICE
800-825-1910
T-MOBILE'S EQUIPMENT SITE LEASEHOLD AREA DESCRIPTION
BEGINNING AT AN IRON PIN AT THE WEST CORNER OF T-MOBILE'S EQUIPMENT SITE LEASEHOLD AREA LOCATED AT TENNESSEE STATE PLANE (NAD 83) GRID COORDINATE NORTH 244,619.82, EAST 2,164,543.84;
THENCE, ALONG A CURVE TO THE RIGHT WITH A CENTRAL ANGLE OF 51 DEGREES 29 MINUTES 48 SECONDS, HAVING A RADIUS OF 23.21 FEET, A DISTANCE OF 20.86 FEET TO AN IRON PIN SET;
THENCE, SOUTH 44 DEGREES 46 MINUTES 15 SECONDS EAST, 20.00 FEET TO AN IRON PIN SET;
THENCE, SOUTH 63 DEGREES 06 MINUTES 50 SECONDS WEST, 20.00 FEET TO AN IRON PIN SET;
THENCE, NORTH 49 DEGREES 00 MINUTES 55 SECONDS WEST, 15.04 FEET TO THE POINT OF BEGINNING, CONTAINING 372 SQUARE FEET.
BEING A PORTION OF THE PROPERTY CONVEYED TO THE TOWN OF LOOKOUT MOUNTAIN, TENNESSEE, NOT OF RECORD IN THE REGISTER'S OFFICE OF HAMILTON COUNTY, TENNESSEE.
PERIMTER DATA - T-MOBILE'S EQUIPMENT SITE LEASEHOLD AREA
NO. | DELTA/BEARING | RADIUS | LENGTH | TAN | CHORD
1 | 51° 29' 48" | 23.21' | 20.86' | 11.20' | N 48° 37' 28" E/20.17'
2 | S 44° 46' 15" E | —— | 20.00' | —— | ——
3 | S 63° 06' 50" W | —— | 20.00' | —— | ——
4 | N 49° 00' 55" W | —— | 15.04' | —— | ——
STATE OF TENNESSEE
SHARONDALE SURVEYING INC
T-MOBILE SITE SURVEY: TENNESSEE
"MILITARY PARK" EQUIPMENT SITE
LOCATED IN: LOOKOUT MOUNTAIN, HAMILTON COUNTY, TENNESSEE
EQUIPMENT SITE LEASEHOLD AREA SURVEY
PREPARED FOR T-MOBILE
T-MOBILE SITE NO.: AT-2865
SHEET NUMBER: 1 OF 2
PROJECT NUMBER: J.N. 26.285.20

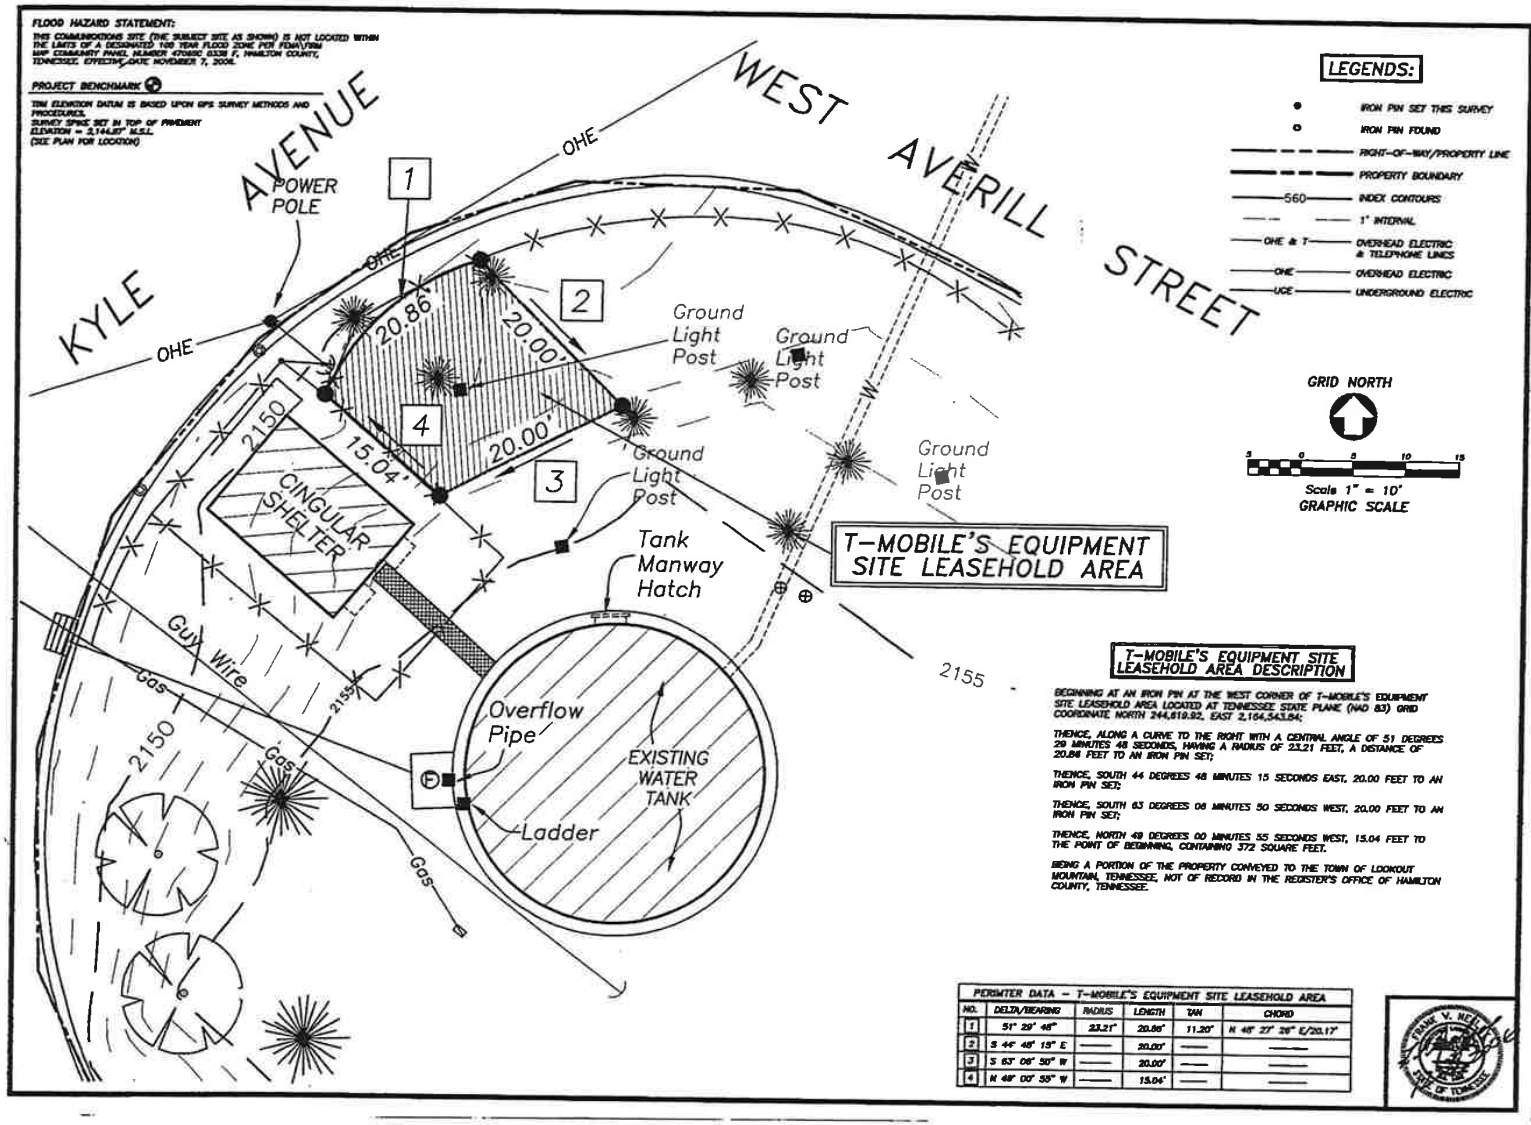
FLOOD HAZARD STATEMENT:
THIS COMMUNICATIONS SITE (THE SUBJECT SITE AS SHOWN) IS NOT LOCATED WITHIN THE LIMITS OF A DESIGNATED 100 YEAR FLOOD ZONE PER FEMA'S FIRM MAP COMMUNITY PANEL NUMBER 47065C 0338 F, HAMILTON COUNTY, TENNESSEE, EFFECTIVE DATE NOVEMBER 7, 2006.
PROJECT BENCHMARK
TBM ELEVATION DATUM IS BASED UPON GPS SURVEY METHODS AND PROCEDURES.
SURVEY SPIKE SET IN TOP OF PAVEMENT
ELEVATION = 2,144.85' M.S.L.
(SEE PLAN FOR LOCATION)
KYLE AVENUE
WEST AVERILL STREET
OHE
POWER POLE
1
2
3
4
20.86'
20.00'
20.00'
15.04'
Ground Light Post
Ground Light Post
Ground Light Post
Ground Light Post
2150
CINGULAR SHELTER
Tank Manway Hatch
T-MOBILE'S EQUIPMENT SITE LEASEHOLD AREA
Guy Wire
Gas
2155
Overflow Pipe
EXISTING WATER TANK
Ladder
LEGENDS:
IRON PIN SET THIS SURVEY
IRON PIN FOUND
RIGHT-OF-WAY/PROPERTY LINE
PROPERTY BOUNDARY
560 INDEX CONTOURS
1' INTERVAL
OHE & T OVERHEAD ELECTRIC & TELEPHONE LINES
OHE OVERHEAD ELECTRIC
UGE UNDERGROUND ELECTRIC
GRID NORTH
Scale 1" = 10'
GRAPHIC SCALE
T-MOBILE'S EQUIPMENT SITE LEASEHOLD AREA DESCRIPTION
BEGINNING AT AN IRON PIN AT THE WEST CORNER OF T-MOBILE'S EQUIPMENT SITE LEASEHOLD AREA LOCATED AT TENNESSEE STATE PLANE (NAD 83) GRID COORDINATE NORTH 244,619.92, EAST 2,164,343.84;
THENCE, ALONG A CURVE TO THE RIGHT WITH A CENTRAL ANGLE OF 51 DEGREES 29 MINUTES 48 SECONDS, HAVING A RADIUS OF 23.21 FEET, A DISTANCE OF 20.86 FEET TO AN IRON PIN SET;
THENCE, SOUTH 44 DEGREES 48 MINUTES 15 SECONDS EAST, 20.00 FEET TO AN IRON PIN SET;
THENCE, SOUTH 63 DEGREES 06 MINUTES 50 SECONDS WEST, 20.00 FEET TO AN IRON PIN SET;
THENCE, NORTH 48 DEGREES 00 MINUTES 55 SECONDS WEST, 15.04 FEET TO THE POINT OF BEGINNING, CONTAINING 372 SQUARE FEET.
BEING A PORTION OF THE PROPERTY CONVEYED TO THE TOWN OF LOOKOUT MOUNTAIN, TENNESSEE, NOT OF RECORD IN THE REGISTER'S OFFICE OF HAMILTON COUNTY, TENNESSEE.
PERIMTER DATA - T-MOBILE'S EQUIPMENT SITE LEASEHOLD AREA
NO. | DELTA/BEARING | RADIUS | LENGTH | TAN | CHORD
1 | 51° 29' 48" | 23.21' | 20.86' | 11.20' | N 48° 27' 26" E/20.17'
2 | S 44° 48' 15" E | — | 20.00' | — | —
3 | S 63° 06' 50" W | — | 20.00' | — | —
4 | N 48° 00' 55" W | — | 15.04' | — | —
STATE OF TENNESSEE
REVISIONS
PROJECT NO: 26,285.20
DECEMBER 13, 2020
DRAWN BY: L.E.F.
CHECKED BY: F.N.H.
SHARONDALE SURVEYING INC
T-MOBILE SITE SURVEY: TENNESSEE
"MILITARY PARK" EQUIPMENT SITE
LOCATED IN: LOOKOUT MOUNTAIN, HAMILTON COUNTY, TENNESSEE
EQUIPMENT SITE LEASEHOLD AREA SURVEY
PREPARED FOR T-MOBILE
T-MOBILE SITE NO.: AT-2885
SHEET NUMBER
2 of 2
PROJECT NUMBER
J.N. 26,285.20

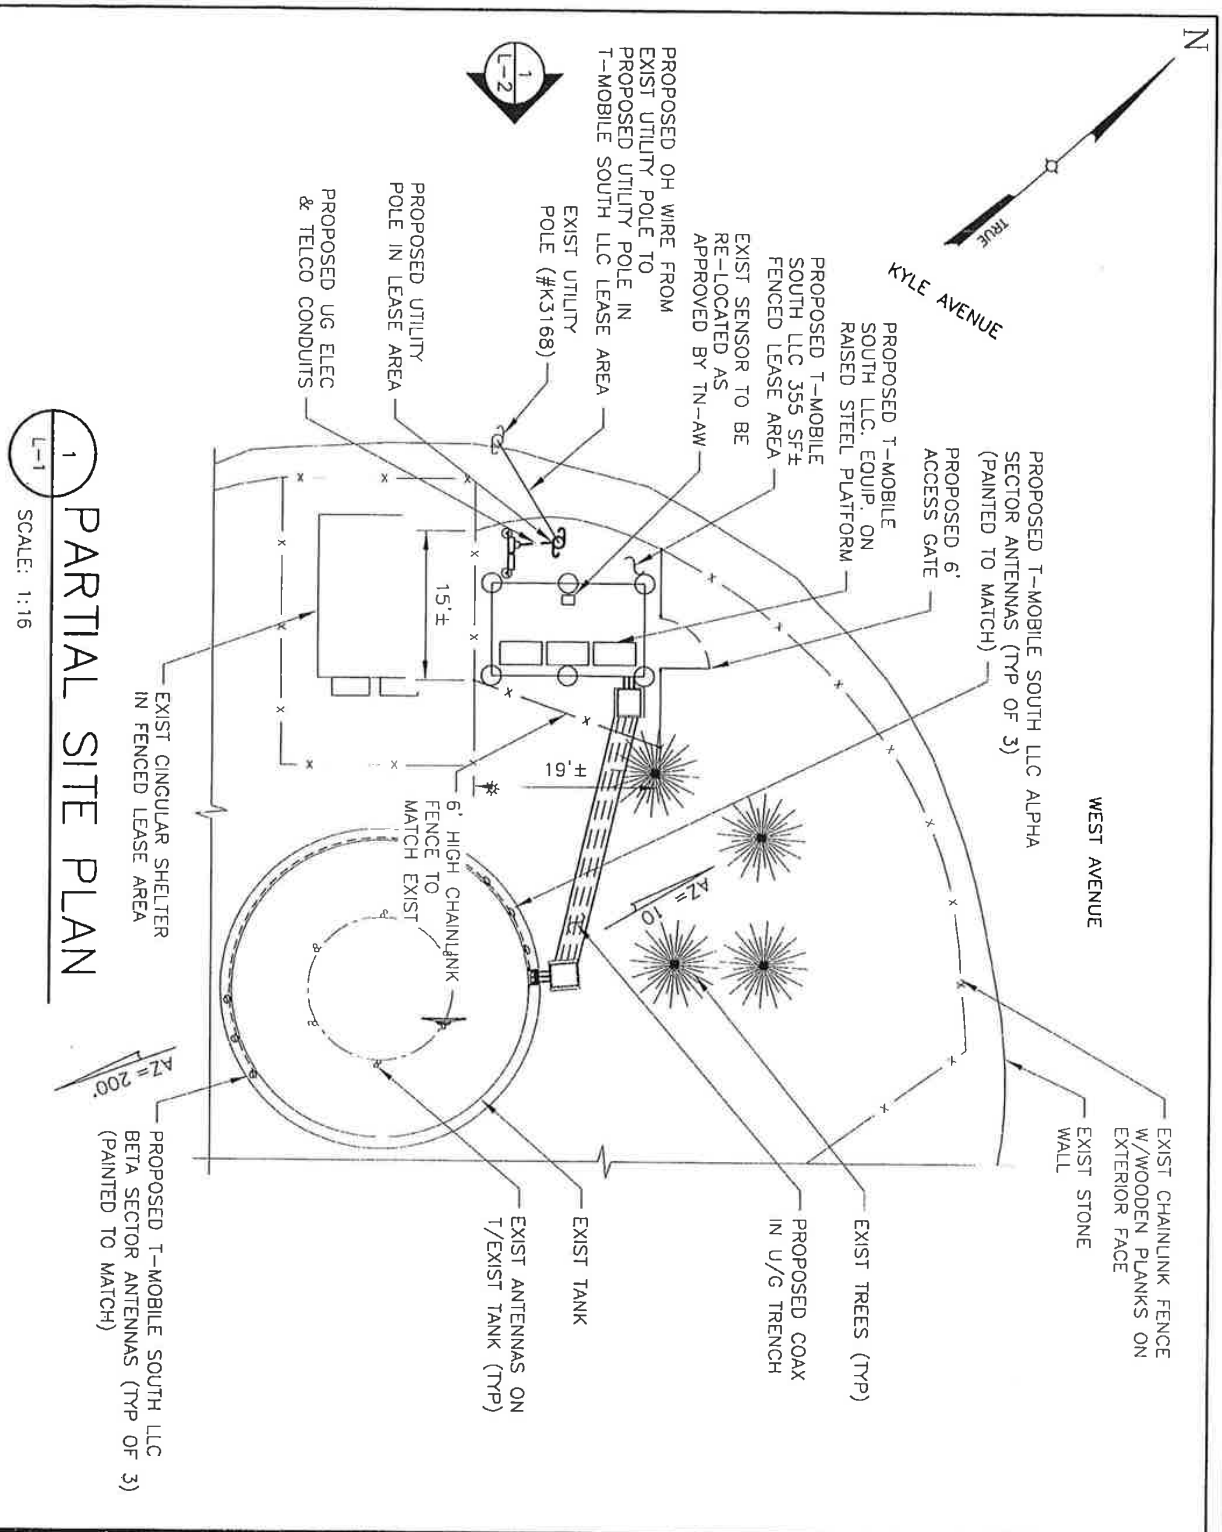

1 L-1 PARTIAL SITE PLAN

SCALE: 1:16

TECTONIC • PLANNING • ENGINEERING • SURVEYING • CONSTRUCTION MGMT.

TECTONIC Engineering & Surveying Consultants P.C.
955 Little Britain Road New Windsor, NY 12553
Phone: (845) 567-6656 Fax: (845) 567-8703


TEC WO: 3798-TN01T | ISSUED BY: KZ

REV	DATE
0	9/28/07
A	2/15/07

T-Mobile

T-MOBILE SOUTH LLC
FOUR CONCOURSE PARKWAY
SUITE 300
ATLANTA, GA 30328

SITE NO: 9AT2865 | SHEET: 1 OF 2

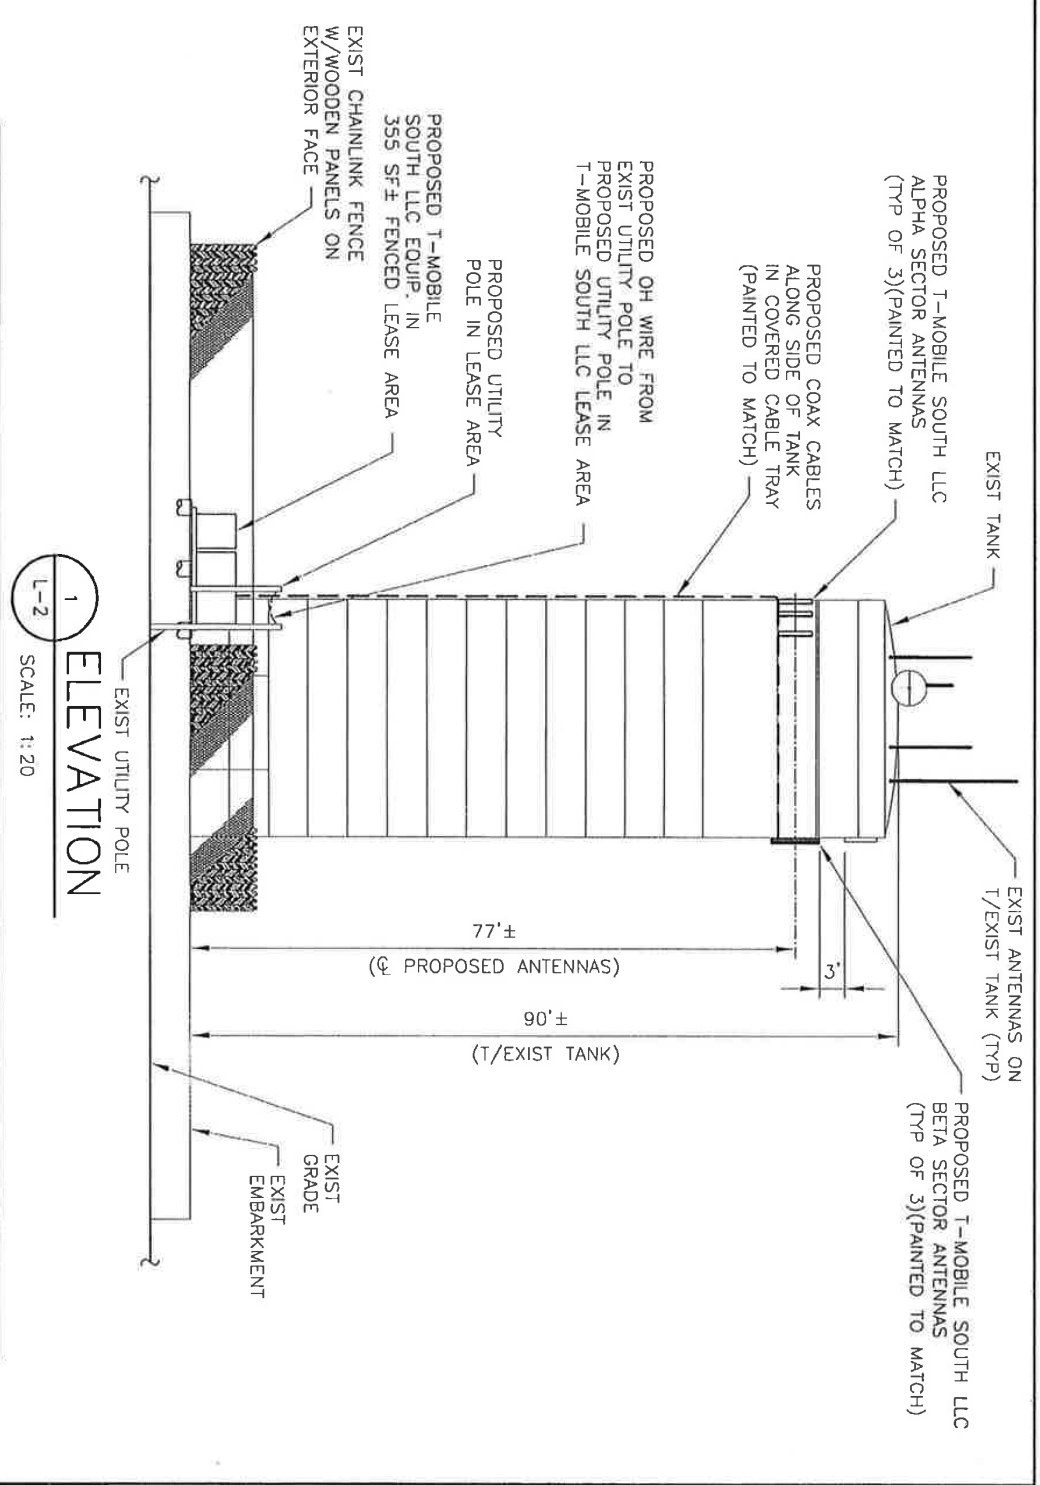

1 L-2 ELEVATION

SCALE: 1:20

NOTES:
1. THE ANTENNAS AND EQUIPMENT LOCATION AS SHOWN IS PENDING ON THE VERIFICATION OF STRUCTURAL CAPACITY OF THE WATER TANK, AND THE LOCATION OF EXIST ANTENNAS. THIS PROPOSAL SHOULD NOT BE CONSIDERED FINAL UNTIL SUCH VERIFICATION.
2. PROPOSED UTILITY CONDUIT ROUTING SHOWN IS APPROXIMATE AND MAY CHANGE TO PREVENT INTERFERENCE WITH EXISTING CONDITIONS.
3. EXIST ANTENNAS SHOWN IN THE SKETCH ABOVE ARE FOR DEMONSTRATION PURPOSES ONLY. EXACT NUMBER AND SIZE HAS NOT BEEN MEASURED OR PROVIDED.

TECTONIC • PLANNING • ENGINEERING • SURVEYING • CONSTRUCTION MGMT.
TECTONIC Engineering & Surveying Consultants P.C.
955 Little Britain Road, New Windsor, NY 12553
Phone: (845) 567-6656 Fax: (845) 567-8703

REV	DATE
0	9/28/07
A	2/15/07

T-Mobile

T-MOBILE SOUTH LLC
FOUR CONCOURSE PARKWAY
SUITE 300
ATLANTA, GA 30328

TEC WO: 3798-TN01T | ISSUED BY: KZ | SITE NO: 9AT2865 | SHEET: 2 OF 2

TN-AW Site: Lookout Mountain

T-Mobile Site: Military Park 9AT2865

TELECOMMUNICATIONS SITE LEASE

TABLE OF CONTENTS

Section Page

Parties 1
1. Option 1
2. Leased Premises 3
3. Term and Term Extensions 3
4. Fees 3
5. Access to Leased Premises; Utilities 6
6. Use of Leased Premises 7
7. Installation, Operation and Maintenance of Facilities 10
8. Reserved 13
9. Removing Improvements from Service 13
10. Other Tenants 14
11. Taxes 15
12. Insurance 15
13. Indemnification 17
14. Liens 19
15. Assignment 19
16. Subleasing 20
17. Termination 20
18. Subordination, Attornment and Estoppel 22
19. Condemnation 23
20. Surrender/Holding Over/Removal 24
21. Notice 25
22. Governing Law 25
23. Binding on Successors 25
24. Safety and Protection 25
25. Environmental Laws 26
26. Default and Right to Cure 27
27. Headings 27
28. Severability 27
29. Cumulative Rights 28
30. Further Assurances 28
31. Waivers 28
32. Lease Not Recorded 28
33. Counterparts 28
34. Entire Agreement 28

TABLE OF CONTENTS
Continued

Section Page

35. Conditions Precedent 29
36. Dispute Resolution 29
37. Non-Agency 30
38. Authority 30
39. Exhibits, References 30
40. Joint and Several 30

TN-AW Site: Lookout Mountain T-Mobile Site: Military Park 9AT2865

TELECOMMUNICATIONS SITE LEASE

THIS TELECOMMUNICATIONS SITE LEASE (**"Lease"**) made as of this ___ day of _____ 2008, by and between Tennessee American Water Company, a Tennessee corporation, with its principal office located at 1101 Broad Street, Chattanooga, TN 37401 (**"Lessor"**),

and

T-Mobile South, LLC, a Delaware limited liability company , with its principal office located at 12920 SE 38th Street, Bellevue, Washington 98006 (**"Lessee"**);

WITNESSETH:

THAT, WHEREAS, Lessor owns, or has leasehold or other real property interest rights to the possession and use of, that certain lot or parcel of land ("**Land**"), together with all buildings and structures or other improvements thereon, if any ("**Improvements**"), as more fully described on the attached Exhibit 1, said Land and Improvements being hereinafter collectively referred to as the "**Property**"; and

WHEREAS, Lessor desires to lease to Lessee and Lessee desires to lease from Lessor certain portions of the Property, as more fully described herein, for telecommunications purposes (hereinafter defined);

NOW, THEREFORE, in consideration of the mutual covenants contained herein and other good and valuable consideration, the receipt and sufficiency of which is hereby acknowledged, and intending to be legally bound hereby, the parties hereto agree as follows:

1. **Option.**

(A) For the sum of $1,000 (the "**Option Fee**"), to be paid to Lessor by Lessee upon execution of this Lease, and other good and valuable consideration, Lessor hereby grants to Lessee the exclusive option, for a period of ninety (90) days from the date hereof

(the "**Initial Option Period**"), to lease the Leased Premises (hereinafter defined) on the terms and conditions set forth below in this Section 1 (the "**Option**"). The time during which the Option may be exercised may be extended for an additional 90 days upon written notification to Lessor by Lessee accompanied by the payment of an additional $2,000 (the "**Additional Option Fee**"), delivered to Lessor prior to the end of the Initial Option Period.

(B) If the Additional Option Fee is not paid and timely written notice of the exercise of the Option is not given in the manner specified or permitted under Section 21 of this Lease, then the Option shall terminate and Lessor shall be entitled to retain all previously paid sums as full payment for the Option granted. Upon Lessee's exercise of the Option, by giving timely written notice pursuant to Section 21, this Lease shall take effect pursuant to its terms.

(C) During the Initial Option Period and any extensions thereof, Lessee shall have the right to submit applicable local zoning applications [subject to the provisions of Section 6(F)] and to survey the Property and/or Leased Premises, conduct such investigations and perform such tests as it deems appropriate, including, but not limited to, environmental investigations and structural tests (and which Lessee, in its sole judgment, deems reasonable) to determine whether to exercise the Option and become bound by the terms of this Lease; provided, however, that to the extent that any such investigations and tests require the presence of persons or equipment on the Property or Leased Premises, or the disclosure to Lessee of confidential information, Lessee shall comply with all conditions and restrictions now or hereafter established by Lessor for access to the Property and Leased Premises and for maintaining confidentiality of information pertaining to the Property. Lessee shall, promptly following any investigations or tests, provide Lessor with copies of all test results and any reports or studies prepared in connection with any investigations or tests, including, but not limited to environmental investigations, radio frequency evaluations, property title reports, geotechnical and engineering reports, photo simulations and surface or subsurface surveys or investigations. All such copies shall become the property of Lessor.

(D) The Option hereby granted shall be assignable only to Lessee's principal or parent company, any subsidiary or affiliate of its parent company or to any successor-in-interest

or entity acquiring fifty-one percent (51%) or more of its stock or assets, as approved by American Water.

2. **Leased Premises.** Upon proper and timely exercise of the Option, Lessor will lease to Lessee and Lessee will lease from Lessor, on the following terms and conditions, that certain portion or portions of the Property as described in Exhibit 2, including portions of the surface of the Land and space on one or more Improvements (the "**Leased Premises**") and as depicted on a plat or sketch thereof attached hereto as Exhibit 2A. If the Property is held by Lessor pursuant to a ground lease, prime lease or other similar document which is not of record, Lessor shall provide a copy of such document to Lessee upon Lessee's request.

3. **Term and Term Extensions.**

(A) The term of this Lease shall be five (5) years ("Initial Term"), commencing on the date that notice of the exercise of the Option is given in the manner specified in Section 21 (the "**Commencement Date**").

(B) Lessee shall have the right to extend this Lease for up to four (4) additional terms of five (5) years each (each of the four additional terms being an "**Extended Term**") on the same terms and conditions except that the rent shall be increased as provided in Section 4 below; provided that at the end of the Initial Term or any prior Extended Term, Lessee is not then in default (beyond any applicable cure period) of any covenants, terms and conditions of this Lease. **In the absence of any default by Lessee, each Extended Term shall commence automatically at the end of the prior term unless Lessee gives Lessor written notice of Lessee's intention not to extend the term of this Lease at least ninety (90) days prior to the expiration of the then current term.**

4. **Fees.**

(A) Rent.

(1) The annual rental for the Initial Term is Thirty-Four Thousand Five Hundred Dollars ($34,500.00) yearly.

(2) The annual rental for each Extended Term shall be in an amount equal to one hundred fifteen percent (115%) of the annual rent for the immediately preceding term.

(3) The annual rental shall be paid in equal monthly installments, in advance and without any deduction, counterclaim or set off and shall be made payable to Lessor at the address set forth on Exhibit 3, or to any other person, firm or place as Lessor may from time to time designate in writing at least thirty (30) days in advance of any rental payment date.

(B) Consultant's Fees. Lessor has retained Tectonic Engineering & Surveying Consultants P.C. as a consultant to provide marketing and consulting engineering services in connection with the leasing of various sites for Telecommunications Purposes (hereinafter defined). Lessee hereby covenants that it shall pay to Tectonic all applicable fees imposed by Tectonic for services provided in connection with designing the Facilities and monitoring the construction of the Facilities on the Leased Premises. The list of fees are outlined in the American Water Program Management Services for Tectonic Engineering & Surveying Consultants P.C provided to Lessee at the time of application.

(C) Annual Access Fee. On the Commencement Date and thereafter on each anniversary of the Commencement Date during the Initial Term and all Extended Terms of this Lease, Lessee hereby covenants that it shall pay to Lessor a fee of Five Hundred Dollars ($500.00) to reimburse Lessor for the estimated cost of providing security personnel to accompany Lessee's employees and agents on a reasonable number of periodic visits to the Leased Premises to service and maintain the Facilities.

(D) Additional Fees. Lessor shall not be required to make any expenditures in connection with this Lease or to make any repairs or improvements to the Leased Premises, other than such routine maintenance and repairs as may be necessary to ensure that the Improvements remain structurally adequate to support the Facilities (hereinafter defined) originally installed thereon. The parties agree that this is a net Lease intended to assure the rent reserved on an absolute net basis. In addition to the Rent reserved above, Lessee hereby covenants that it shall pay to the parties entitled thereto (or shall reimburse Lessor for the payment of) all property taxes, assessments, insurance premiums, maintenance charges, and any other charges, costs and expenses assessed against or pertaining to the Leased Premises and the Facilities (hereinafter defined) that arise, or increase, as a result of this Lease or any activities permitted hereunder, or that may be contemplated under any provisions of this Lease.

(E) Late Charge. Lessee acknowledges that if Lessee fails to deliver to Lessor the Rent payments or additional fees described above when due, that failure will cause Lessor to incur costs not contemplated in this Lease, the exact amount of which will be extremely difficult to ascertain. Those costs include, but are not limited to, processing and personnel costs. Accordingly, except as otherwise provided in Subsection (G) below, if any payment is not received by Lessor when due, Lessee shall pay Lessor a late payment charge equal to ten percent (10%) of the overdue payment. Lessee agrees that this late charge represents a fair and reasonable estimate of the costs Lessor will incur by reason of Lessee's late payment. Lessor's acceptance of a late charge shall in no event constitute a waiver by Lessor of Lessee's default for the overdue payment, nor prevent Lessor from exercising any of the other rights or remedies granted Lessor under this Lease, at law, or in equity.

(F) Interest. In addition to the late charges set forth in Subsection (E), if the Rent or any additional fees due under this Lease are not paid to Lessor within the time frames set forth therein, such fees shall commence to bear interest at the rate of ten percent (10%) per annum, from the date due until fully paid, except as otherwise provided in Subsection (G) below. Neither the accrual nor Lessee's payment of interest to Lessor shall be deemed to cure any default by lessee under this Lease.

(G) First Month's Rent. Notwithstanding the foregoing provisions of Subsections (E) and (F) of this Section 4, no late charge shall be assessed nor any interest accrued on the first monthly installment of the annual rental for the first year of the Initial Term of the Lease (the "First Month's Rent") unless the First Month's Rent remains unpaid (or is less than fully paid) more than fifteen (15) days after Lessee's receipt of a written notice of default. If Lessor has not received full payment of the First Month's Rent within fifteen (15) days of Lessee's receipt of a notice of default, a late charge shall then be applied to the overdue payment and interest shall also accrue on the overdue payment from the original due date thereof until fully paid. For all monthly installments of rent for all terms of this Lease other than the First Month's Rent, a late charge shall be assessed and interest shall commence accruing if the rent is not fully paid on or before the due date and Lessor shall have no obligation whatsoever to provide Lessee with any notification, written or otherwise, of such delinquent payment. Except as provided herein with regard to the First Month's Rent, neither the exercise by Lessor of its right to issue a notice of default pursuant to Section 26 of this Lease nor the payment by Lessee

of delinquent rent within fifteen (15) days of receipt of a notice of default shall relieve Lessee of its obligation to pay applicable late charges and interest.

5. **Access to Leased Premises; Utilities.**

(A) Lessor makes no warranty to Lessee regarding Lessee's rights of access to the Leased Premises to the extent that access requires passage over, through or across property not owned by Lessor. Lessor hereby grants to Lessee, to the extent it may lawfully do so, permission to make non-exclusive use of such rights of ingress and egress to the Property, if any, as Lessor may possess.

(B) Lessor acknowledges that in order to operate, maintain and repair or replace the Facilities, Lessee will require access to the Leased Premises on a regular basis during normal working days and times and also on an emergency basis at any time in the event of a service outage or other similar unforeseeable problem with the Facilities. Lessee acknowledges that Lessor's facilities may be both Critical Infrastructure and Public Service Facilities and that Lessor must take appropriate security measures to protect the public, its customers, and its property. "Critical Infrastructure" means public-water systems, including Lessor's, because the Federal Government has declared these systems to be critical infrastructure essential to the continued operation of the government and the nation. "Public Service Facilities" means those facilities that Lessor must maintain to provide retail water and wastewater service to the public, as authorized and regulated by public utility commissions, as part of Lessor's public-service obligation to provide safe and affordable water and wastewater service to the public. The parties agree to cooperate in good faith with each other to satisfy their respective needs and to ensure compliance by Lessor with all present and future laws and regulations concerning national security or public safety. Additional requirements, restrictions and limitations with regard to Lessee's access to the Leased Premises are set forth in Exhibit 4, attached hereto and incorporated herein. Lessee shall be bound by the requirements, restrictions and limitations set forth in the attached Exhibit 4 and such additional requirements as Lessor may hereafter reasonably request in writing.

(C) Lessor makes no representations as to the availability of electric power and other utility services for use by Lessee at or on the Leased Premises. However, to the extent that electric power and other utility services are currently provided to the Property in sufficient capacities to meet the current and foreseeable needs of all the current users of said services and the projected needs of Lessee, Lessor consents to the extension of any such utility services to the

Leased Premises for the use and benefit of Lessee. Lessor hereby further agrees, to the extent it may lawfully do so, to grant or consent to such reasonable utility easements or agreements as may be necessary to permit the delivery of said utility services to the Leased Premises. All utility services used by Lessee shall be obtained in the name of Lessee or Lessee's designee and Lessor shall in no way be responsible for any such utility services or the cost thereof; provided that if Lessee shall obtain water service from Lessor, Lessor and Lessee shall have the same responsibilities to each other with regard to said water service as exists between Lessor and its other water customers. Lessee shall have a separate electric service meter installed on the Leased Premises at its own expense to monitor its use of electricity.

(D) Lessor reserves the right from time to time to alter Lessee's route for pedestrian and vehicular access as well as the route for utility access to the Leased Premises to the extent that it passes on, over and through the Property; provided that access to the Leased Premises is not materially diminished or restricted, however if service is interrupted or the facilities are inoperable as a result of the relocation of the route for utility access, Lessee shall have the right to install a cell-on-wheels ("COW") granted under the provision of paragraph 9. (B).

6. **Use of Leased Premises.**

(A) Subject to the covenants, terms and conditions hereof, Lessee shall have the right to use the Leased Premises for Telecommunications Purposes, and for no other purposes whatsoever. As used in this Lease, the term "**Telecommunications Purposes**" means the construction, installation, operation, maintenance, repair, replacement, upgrade and removal of telecommunications fixtures consisting of such antennas, towers, masts, cables, wires and related equipment and appurtenances as are more fully described in Exhibit 5 hereto (the "**Facilities**").

(B) To the extent that any of the Facilities require protection from the elements, Lessee may construct or install on the Leased Premises a non-permanent cabinet, shed or other structure or protective enclosure ("**Equipment Shed**") suitable for its needs; provided, however, that the specifications of the Equipment Shed, including its location and the method and techniques for the installation thereof on the Leased Premises shall be subject to the prior review and written approval of Lessor. All cables or wires extending between the Equipment Shed and any Improvements must be buried underground in conduit. No ice bridges shall be permitted.

(C) The Facilities, and any additional or replacement equipment subsequently installed on the Leased Premises, whether or not fixed or attached to the Leased Premises or any improvements thereon, shall at all times remain the exclusive property of Lessee.

(D) If the existence on the Leased Premises or any of the Facilities present an increased risk of lightning strikes to the Property or the Leased Premises, Lessee shall take all reasonable and appropriate precautionary measures to ground such Facilities or otherwise protect against that risk.

(E) Lessee's use of the Leased Premises for Telecommunications Purposes shall not interfere in any way with the use of the Property or any equipment or device located thereon (or located elsewhere, but which can be shown to be affected by any equipment or device located thereon) by Lessor, or by any Other Tenants (as defined in Article 10) identified in the following list (hereinafter "Current Tenants"):

Tennessee American Water Company
Town of Lookout Mountain
City of Chattanooga
American Red Cross
Comcast Cable TV Co.
Sprint
Cingular
City of Rossville
Verizon Wireless
Tennessee Valley Authority

If Lessee's use of the Leased Premises causes, or is suspected of causing, interference, Lessee shall promptly investigate and eliminate such interference at its expense within twenty four (24) hours after receiving notice thereof; provided that the twenty four (24) hour time limit shall not apply to test periods where the source of interference is being determined for purposes of suppression. If Lessee fails or refuses to investigate the interference within said twenty four (24) hour period, or if Lessee has investigated and confirmed that the interference is related to its Facilities, but has taken no meaningful steps to eliminate the interference within

said period, then Lessor or any affected Current Tenant may, but shall not be obligated to, conduct or perform an investigation as to the cause of the interference and take whatever steps may be reasonably necessary to cause the interference to cease. If the interference is not eliminated within the twenty four (24) hour period mentioned above, Lessee agrees to immediately suspend operations at the Leased Premises while any interference problems are studied further and a means found to eliminate them. If no acceptable means to eliminate the interference has been determined and implemented within ten (10) days of the receipt by Lessee of notice of such interference, this Lease may be terminated by either party by giving thirty (30) days written notice to the other party. In no case shall standard maintenance equipment, water pumps and other mechanical equipment, office equipment, computer equipment, radio and telecommunication systems, and other similar equipment, devices, and systems used in connection with the primary businesses operated on the Property from time to time be deemed to interfere with Lessee's use of the Leased Premises. Lessor's sole liability to Lessee for action taken pursuant to this Section 6 shall consist of the value of any repairs made necessary by negligent acts of Lessor. In no event shall Lessor be liable for loss in value of Lessee's Facilities resulting from the depowering or removal of same and which is not the result of Lessor's negligence, or for any consequential or other damages to Lessee.

(F) Before the Facilities are installed on the Leased Premises and are put to their intended uses, Lessee shall obtain all of the certificates, permits and other approvals that may be required by any federal, state or local laws, rules or authorities. Lessor hereby grants Lessee the authority to apply for any such certificates, permits or approvals which require the consent of the owner of the Leased Premises; provided, however, that unless specifically authorized by a separate written document signed by a duly authorized officer of Lessor, Lessee shall have no authority to agree on Lessor's behalf to any conditions of such certificates, permits or approvals that would in any way affect the Property or Leased Premises or their use by anyone other than Lessee, or that would extend beyond the term(s) of this Lease. Lessor agrees to promptly consider any and all conditions sought by any governmental authority, and further agrees that its consent to any proposed conditions will not be unreasonably withheld, conditioned, or delayed. Notwithstanding the foregoing, if one or more conditions are imposed on any such certificate, permit or approval that affect the Property or Leased Premises or their use by anyone other than

Lessee or that extend beyond the term(s) of the Lease and Lessor objects to such condition(s), Lessee agrees to seek to have the condition modified by the applicable governmental authority. If any such condition is not modified or eliminated to the satisfaction of Lessor, Lessee agrees that it will not construct its Facilities. Lessee shall provide Lessor with a copy of all such required certificates, permits and approvals within ten (10) business days of receiving the same.

(G) Lessee covenants, represents and warrants that it will not cause or permit any solid or liquid waste, material or substance that is classified as toxic or hazardous under any federal, state or local law or regulation, to be transported to or from the Leased Premises or to be used, generated or stored on the Leased Premises (except where the use, transportation and storage of such substances is in compliance with applicable law). Lessee further covenants, represents and warrants that it will not contaminate the Property (including the Leased Premises) with any such toxic or hazardous, waste, material or substance. Lessee shall indemnify Lessor, and hold it harmless, from all claims, demands, causes, losses, damages and expenses, including attorneys' fees, arising directly or indirectly from a breach of this covenant. This covenant shall survive and be enforceable and shall continue in full force and effect for the benefit of Lessor and its subsequent transferees, successors and assigns and shall survive the term of this Lease and any renewal periods thereof.

(H) During all terms of this Lease, Lessee shall remain in compliance with all applicable laws and regulations affecting the Leased Premises and Lessee's activities thereon.

7. **Installation, Operation and Maintenance of Facilities.**

(A) Lessor and Lessee agree that time is of the essence regarding performance under this Lease.

(B) Lessee shall maintain all Facilities in proper and safe operating condition and presentable appearance, as determined by Lessor in its sole discretion.

(C) The plans and specifications of the Facilities to be initially installed on the Leased Premises, including the type, size, color(s) of coatings or finish, mounting height and location, power requirements, operating frequencies, and the like, together with the proposed methods and techniques for the installation of the Facilities on the Leased Premises (collectively the "Plans and Specifications") shall be submitted, in writing, to Lessor or to any agent designated by Lessor for prior review and written approval. Prior review and written

approval by Lessor shall also be required for any subsequent changes or additions to the Facilities; provided, however, that any changes or additions to equipment located entirely within the Equipment Shed will not require Lessor's prior approval unless such changes or additions have the potential to cause interference with either (i) access to, and/or use of, the Property by Lessor or Other Tenants (hereinafter defined) or (ii) the operation of any equipment (other than the Facilities) located on the Property. Lessor, or its designated agent, will complete its reviews of the Plans and Specifications and either approve or disapprove the same, in whole or in part, within fifteen (15) business days of their submission. If Lessor or Lessor's agent fails to respond to Lessee within fifteen (15) business days of submission of the Plans and Specifications, they shall be deemed to have been approved as submitted.

(D) Lessor reserves the right to require that Lessee provide Lessor with a written report of a structural analysis performed, at Lessee's expense, by a professional engineer who is licensed in the state in which the Property is located and is acceptable to Lessor prior to the installation of any Facilities on the Improvements situated on the Property. If required by Lessor, the structural analysis shall determine if the Improvements can accommodate the Facilities proposed to be installed thereon. If structural improvements are required prior to installation of the Facilities, all costs associated therewith shall be borne by Lessee.

(E) Lessee shall not use any methods, techniques or materials in the installation, operation or maintenance of the Facilities that will (i) cause or contribute to any corrosion or other damage to the Property (including all paint or other coatings) or (ii) cause any interference with Lessor's periodic future maintenance of such Property.

(F) The installation and maintenance of the Facilities and any other equipment installed at any time during the term(s) of this Lease shall be performed by qualified and experienced technicians and shall comply with all prudent safety measures, whether or not required by law. In order to ensure proper security of the Property, Lessor shall have the right, but no obligation, to review and approve all of Lessee's agents, employees, contractors and subcontractors and the agents and employees of contractors and subcontractors who may have or be given access to the Property or the Leased Premises. Specific procedures for obtaining security clearances are set forth on the attached Exhibit 6.

(G) All welding, cutting and coating work required for the installation of the Facilities shall conform to the applicable requirements of AWWA Standard D100, as amended, supplemented or superceded from time to time.

(H) All electrical work to be performed on the Leased Premises shall be in accordance with the then applicable National Electric Code and all applicable local codes. All wiring attached to the outside of any Improvements shall be installed in rigid steel conduit or other conduit approved by Lessor.

(I) The coatings and surface preparations used in the repair of existing coatings shall be approved by Lessor. The existing coatings shall be tested for the presence of lead and other hazardous substances, as defined in The Comprehensive Environmental Response, Compensation and Liability Act, 42 U.S.C.§9601 et. seq. (**"CERCLA"**) and regulations interpreting said Act. All coatings shall also comply with all requirements under CERCLA. The cost of all abatement and containment procedures shall be borne by Lessee.

(J) All antennas must be identified by a bronze tag fastened securely to its bracket on the Improvements and each transmission line is to be tagged at the point where the conduit enters Lessee's Equipment Shed. Lessee shall install in a readily visible location on or within the Leased Premises, a sign (approximately two feet by two feet) that shall contain the name of Lessee or its designee and an emergency telephone number. The size, design and location of the sign is subject to Lessor's prior approval. With the exception of any signage or identification required under the terms of this Lease required by law or as otherwise expressly authorized by Lessor, Lessee shall not place any signage, logos or graphics on the Leased Premises, Facilities or Property.

(K) Lessee shall inspect the Facilities annually, or more frequently as needed, and shall promptly take any remedial actions necessary to correct any deficiencies revealed by such inspections so as to maintain the structural integrity and safety of the Facilities. The duty to take remedial actions shall be in addition to and not in lieu of Lessee's indemnification obligations contained herein. Within thirty (30) days following each inspection, Lessee shall provide Lessor with a written inspection report detailing any deficiencies found and the remedial actions taken.

(L) If Lessee, its agents, employees, or the Facilities cause damage, directly or indirectly, to the Property or Leased Premises, or to any property of a third party that is situated on the Property, Lessee agrees to repair such damage with reasonable promptness (commensurate with the nature and severity of the damage and the degree of danger presented) and at no cost to Lessor. If Lessee fails to do so, Lessor or any affected third party shall have the right to repair said damage and invoice Lessee for said costs.

(M) Unless impracticable or impossible under then existing circumstances, Lessee shall at its sole expense enclose its Equipment Shed and other ground-level Facilities with a security fence, of a type and in a location and configuration approved by Lessor

(N) All installation and operation of the Facilities shall comply with all applicable rules and regulations of the Federal Communications Commission, the Federal Aviation Administration, and applicable radio regulations. Lessee shall take no action which shall cause either the Facilities or Improvements to fall out of compliance with any applicable law or regulation. Furthermore, Lessee shall be responsible for fulfilling any obligations which may arise or be imposed upon Lessor as a result of Lessee's actions on or involving the Property or Leased Premises.

(O) Lessor assumes no responsibility for licensing operations or maintenance of the Lessee Facilities.

(P) Lessee acknowledges that its facilities may be located on land that supports Critical Infrastructure or Public Service Facilities. Lessee will install, operate and maintain its facilities so as not to interfere with Lessor's operation and maintenance of Critical Infrastructure and Public Service Facilities, do nothing to jeopardize Lessor's compliance with all present and future laws and regulations concerning national security or public safety, and in the event of a threat to national security or public safety, will fully cooperate to alleviate that threat.

8. **RESERVED**

9. **Removing Improvements from Service.**

(A) It is recognized by the parties that from time to time during the term(s) of this Lease, it may be necessary to remove one or more Improvements from service either to permit repairs, repainting or other maintenance by Lessor or in order to facilitate the installation, maintenance, repair or removal of Facilities by Lessee. If it is necessary for the Facilities to be removed in connection with work to be done on the Property by Lessor, Lessor shall give Lessee as much notice as reasonably possible, but in any event other than an emergency, not less than ninety (90) days advance written notice of the date by which such Facilities must be removed from the Property. However, if the need to request removal of the Facilities arises due to an emergency or other unforeseeable circumstances that do not permit a minimum ninety (90) day notice, Lessor shall give Lessee as much notice as is practicable under the circumstances and the

inability to give a minimum of ninety (90) days notice under those circumstances shall not be deemed a breach of this Lease. The notice shall also advise Lessee of the estimated period of time that the Improvements will be out of service. Upon receiving such notice, Lessee shall promptly remove, secure, relocate, or otherwise protect its Facilities during the entire duration of Lessor's maintenance activities. Any and all such costs shall be borne solely by Lessee.

(B) Lessee shall have the right to install a cell-on-wheels (**"COW"**) or other similar temporary facilities on the Property, Leased Premises or on any other available and suitable property of Lessor until the Facilities are restored to normal operations; provided that sufficient space for the COW or other temporary facilities is reasonably available on the Property, Leased Premises or other property of Lessor. Lessee agrees to obtain all permits required for the use and placement of all temporary equipment, including a COW, on the Property, Leased Premises or other property of Lessor prior to placing it into service. If the Facilities are removed from service at Lessor's request and a COW or other temporary facilities cannot be installed on the Property, Leased Premises or other available and suitable property of Lessor, the rent otherwise due hereunder shall be abated for the period from the date that the Facilities were removed from service through a date ten (10) days after Lessee received notice from Lessor that the Facilities may be reinstalled on the Leased Premises. All temporary facilities shall be promptly removed by, and at the expense of, Lessee following reinstallation of the Facilities on the Leased Premises.

(C) If it is necessary for an Improvement to be removed from service to permit the installation, maintenance, repair or replacement of any of the Facilities mounted thereon or affixed thereto, the time or times when the Improvement is removed from, and subsequently restored to, service will be coordinated between Lessor and Lessee. Lessee hereby acknowledges that Lessor's public service obligations are paramount and these obligations may severely limit Lessor's flexibility in taking an Improvement out of service. All costs of taking an Improvement out of service at Lessee's request, including, but not limited to, the cost to inspect and prepare for removal from service, preserve while out of service, and subsequently restore to service shall be borne by Lessee.

10. **Other Tenants.** Lessor may have heretofore entered into, or may hereafter enter into, a lease agreement with another telecommunications company for rights, similar to those granted herein, to install, operate, maintain, remove and replace an antenna and related equipment on the Property. This Lease does not in any way limit or restrict Lessor's right to enter into future agreements with other tenants, including other providers of telecommunications

services, to occupy other portions of the Property, provided that such future agreements contain terms prohibiting any future tenants from causing interference with the operations of any Current Tenants. As used in this Lease, the term "**Other Tenants**," whether singular or plural, shall mean all tenants of the Property other than Lessee, regardless of whether the agreement with any Other Tenant is dated before or after this Lease.

11. **Taxes.**

(A) Lessee shall timely pay when due all taxes, assessments and other governmental charges that Lessee is legally obligated to pay arising in any way from or as a result of this Lease, Lessee's use of the Leased Premises for Telecommunications Purposes or the presence or operation of the Facilities on the Leased Premises. Lessee shall also be responsible for, and shall promptly reimburse Lessor for the payment of, any taxes, assessments and other governmental charges or any increase therein that Lessor is legally obligated to pay and which arises or increases in any way from or as a result of this Lease, Lessee's use of the Leased Premises for Telecommunication Purposes or the presence or operation of the Facilities on the Leased Premises. Lessee will be entitled to appeal the assessment, to the taxing division office that made said assessment, of any taxes or fees allocated to it under this paragraph. Lessor agrees that it will reasonably cooperate, at Lessee's expense, with Lessee's efforts to prosecute such an appeal. Notwithstanding the foregoing, Lessee shall not be obligated to reimburse Lessor for any income tax payable by Lessor on the rent or other fees received from Lessee.

(B) Lessee and Lessor stipulate that, unless otherwise provided herein, the rental rights herein granted relate to real property.

12. **Insurance.**

(A) At no expense to Lessor, Lessee shall (i) obtain and keep in force during the term of this Lease, and any renewals or extensions hereof, and (ii) require its contractors and subcontractors to obtain and keep in force during the terms of their respective contracts, the following minimum insurance limits and coverages. The insurance coverage limits stated below are minimum coverage requirements, not limitations of liability, and shall not be construed in any way as Lessor's acceptance of the responsibility of the Lessee. Lessor, from time to time during the Initial Term and any Extended Term of this Lease, shall have the right to require the Lessee to increase the following coverages to commercially reasonable levels:

1. **Commercial General Liability**: $1,000,000 per occurrence
Combined Single Limits

$1,000,000 General Aggregate
$1,000,000 Products and Completed Operations Aggregate

Occurrence form including Premises and Operations Coverage, Products and Completed Operations, Coverage for independent contractors, Personal Injury Coverage and Blanket Contractual Liability. Contractor's Protective Liability if the Contractor subcontracts to another all or any portion of the Work. Completed Operations shall be maintained for a period of three (3) years following Final Completion.

2. **Workers Compensation**:

A. Applicable Federal or State Requirements: Statutory minimum

B. Employer's Liability: Each Accident $1,000,000
Policy Limit – Disease $1,000,000
Each Employee – Disease $1,000,000

C. Voluntary workers compensation insurance covering all employees not subject to the applicable workers compensation act or acts.

3. Automobile Liability (including owned, hired, borrowed and non-ownership liability)

Bodily Injury and Property Damage Combined Single Limits: $1,000,000 each occurrence

4. Umbrella Liability in excess of Employer's Liability, General Liability and Automobile Liability (no more restrictive than the underlying insurance), with limits of $4,000,000.

All Commercial General Liability including completed operations-products liability coverage and Automobile liability insurance shall designate Lessor as Additional Insured. All such insurance should be primary and non-contributory, with respect to Lessee's indemnity obligations under this Lease. In addition to the liability limits available, such insurance will pay on behalf or indemnify Lessor for defense costs with respect to Lessee's indemnity obligations under this Lease. Any other coverage available to the Lessor applies on a contingent and excess basis with respect to Lessee's indemnity obligations under this Lease. Such insurance shall include appropriate clauses pursuant to which the insurance companies shall waive its rights of subrogation against Lessor.

Lessee, its contractor and subcontractors shall furnish prior to the start of work, certificates or adequate proof of the foregoing insurance including, if specifically

requested by Lessor, copies of the endorsements and insurance policies naming Lessor as an Additional Insured. Current certificates of insurance shall be provided prior to the commencement of work and be maintained until completion of the contract. Lessor shall be notified in writing at least thirty (30) days prior to cancellation of or material change in a policy.

Carriers providing coverage will be rated by A.M. Best with at least an A-rating and a financial size category of at least Class VII. Such cancellation or material alteration shall not relieve Lessee of its continuing obligation to maintain insurance coverage in accordance with this Lease.

(B) If Lessee shall fail to procure and maintain said insurance, Lessor, upon written notice, may, but shall not be required to, procure and maintain same, but at the expense of Lessee. In the alternative, Lessor may declare a default hereunder and, unless such default is timely cured, terminate the Lease. Unless and until the default is cured, neither Lessee nor its servants, employees or agents will be allowed to enter upon the Leased Premises.

(C) The insurance requirements set forth in this Section 12 shall be maintained by Lessee for a period of up to thirty (30) days following the expiration or termination of this Lease, during which the Facilities shall be removed from the Leased Premises as required by Section 20 of this Lease.

13. **Indemnification**.

(A) To the fullest extent permitted by laws and regulations, Lessee shall defend, indemnify and hold harmless Lessor and all of Lessor's affiliated companies and the agents, officers, directors and employees of each and any of them from and against all claims, damages, losses and expenses, direct, indirect or consequential (including but not limited to fees and charges of engineers, architects, attorneys and other professionals and court and arbitration or other dispute resolution costs) arising out of or resulting from the use or occupancy of the Leased Premises by Lessee, its servants, employees or agents, provided that any such claim, damage, loss or expense (i) is attributable to bodily injury, personal injury, sickness, disease or death, or to injury to or destruction of tangible, intangible, or intellectual property, including the loss of use resulting therefrom and (ii) is caused in whole or in part by any negligence, act or omission of Lessee, its servants, employees or agents, or anyone for whose acts Lessee may be liable, regardless of whether or not caused in part by any negligence, act or omission of a person or entity indemnified hereunder or whether liability is imposed upon such indemnified party by laws and regulations regardless of the negligence of any such person or entity.

(B) In any and all claims against Lessor, its affiliated companies and the agents, officers, directors or employees of each or any of them by any employee (or the survivor or personal representative of such employee) of Lessee, its servants, employees or agents, any person or organization directly or indirectly employed by any of them or anyone for whose acts any of them may be liable, the indemnification obligation under this paragraph shall not be limited in any way by any limitation on the amount or type of damages, compensation or benefits payable by or for Lessee, its servants, employees, or agents, or other person or organization under workers' compensation acts, disability benefits acts or other employee benefits acts.

(C) If any provisions of this Section 13 concerning indemnification is prohibited or unenforceable by applicable law, then this Section 13 shall be reformed and amended as may be required to provide the parties indemnified hereunder with the fullest extent of indemnification as is permitted under applicable law.

(D) In addition to any other indemnification contained herein, Lessee agrees to defend, indemnify and hold Lessor harmless from any claims relating to or arising from radio frequency interference, radio frequency radiation, electromagnetic fields or any other interference, damage or injury alleged to arise from or be related to Lessee's use and occupancy of the Leased Premises. By giving this indemnification, Lessee does not acknowledge or recognize the validity of radio frequency claims as they apply to communications facilities.

(E) Lessee has the express obligation to indemnify and defend Lessor if any equipment installed, maintained or operated by Lessee causes Lessor's property to be in violation of any federal, state, county or local rules or laws. Accordingly, if Lessee's equipment shall cause Lessor to violate any such rules or laws, Lessor may, at its option, terminate the Lease immediately.

(F) Except for repair costs under the circumstances described in Section 6(E), Lessor shall not be responsible for any loss or damage sustained to Lessee's Facilities unless such damage arises directly from the intentional acts or omissions of Lessor, its employees or agents.

(G) The obligations created in this Section 13 shall survive the expiration and/or termination of the Lease and be enforceable by the respective parties.

(H) Lessee expressly assumes the risk of all activities, dangerous or otherwise, arising pursuant to this Lease.

14. **Liens**.

(A) The Property, including the Leased Premises, are subject to the lien of that certain Indenture of Mortgage dated as of May 1, 1968 by and between Tennessee American Water Company and Wachovia Bank (as successor to First Union National), as Trustee, as supplemented and amended (the "**Indenture**"). Lessee covenants and agrees that it shall not undertake or permit any activities on or concerning the Leased Premises which would cause Lessor to be in default of the Indenture.

(B) Lessee covenants and agrees that it shall not permit any mechanic's, laborer's, materialman's, statutory, tax or other lien to arise or be perfected and remain on the Property or Leased Premises, or any part thereof or on any rental payments due hereunder and shall indemnify, defend and hold Lessor harmless from and against any such lien; provided, however, that nothing contained in this Section 14 shall be deemed to require Lessee to pay or obtain the release of any such lien so long as Lessee is in good faith contesting the validity of such lien or causing its validity to be contested in good faith by others.

(c) It is the express intent of both parties to this Lease that neither party has any lien or security interest whatsoever in any personal property of the other party, and, to the extent that any applicable statute, code, or law grants either party, any lien or security interest, that party hereby expressly waives any rights thereto.

15. **Assignment.** Lessee may not assign, or otherwise transfer all or any part of its interest in this Lease or in the Leased Premises without the prior written consent of Lessor; provided, however, that if Lessee is not then in default hereunder, Lessee may assign its interest to its parent company, any subsidiary or affiliate of it or its parent company or to any successor-in-interest or entity acquiring fifty-one percent (51%) or more of its stock or assets. Upon assignment, Lessee shall be relieved of all future performance, liabilities and obligations under this Lease, provided that the assignee assumes all of Lessee's obligations herein. Lessee shall give Lessor written notice of any assignment of this Lease within ten (10) days thereof, together with a copy of the document effecting such assignment.

Lessor may assign this Lease, which assignment may be evidenced by written notice to Lessee within ten (10) days of said assignment, provided that the assignee assumes all of the

Lessor's obligations herein. This Lease shall run with the Property and shall be binding upon and inure to the benefit of the parties, their respective successors, personal representatives, heirs and assign.

16. **Subleasing.**

(A) The Leased Premises may not be sublet by Lessee without the prior written consent of Lessor, which consent shall not be unreasonably denied. The approval by Lessor of any sublease shall not act to release Lessee from any of its obligations under this Lease.

(B) If a sublease is approved in writing by Lessor, Lessee shall be obligated to pay to Lessor an additional monthly premium in the amount of 50% of the monthly rental payable hereunder, such premium being in addition to the regular monthly rental due and owing hereunder.

17. **Termination.** Except as otherwise provided herein, this Lease may be terminated as follows:

(A) By Lessor: (1) Upon ninety (90) days prior written notice in the event Lessor determines that it has a need for the use of the Leased Premises for public utility purposes that would be precluded, unduly restricted or otherwise adversely affected by the continued existence of the Facilities or if Lessor determines that the Improvements should be dismantled or demolished to permit the Land to be used for other purposes related to Lessor's public utility business. If Lessor issues a notice of termination under this Section 17(A)(1), Lessor shall use its best efforts to make available to Lessee an alternate site, owned by Lessor and suitable to Lessee , for the installation of the Facilities. If a suitable alternate site is identified, Lessee shall promptly undertake to install such Facilities on the alternate site as will permit it to remove the Facilities from the Leased Premises, all such installation and removal of Facilities being at Lessee's sole cost and expense. Upon completion of the installation of the Facilities at the alternate location, the Facilities at the Leased Premises shall be promptly removed therefrom. Concurrently therewith, this Lease shall be revised as necessary to accurately describe the alternate site and the Facilities located thereon and this Lease shall not terminate, but shall continue in full force and effect with

AMERICAN WATER

Tennessee-American Water Company

All Sites | Advanced Search

T-Mobile Antenna Lease Amendment

Description:	Amendment to T-Mobile Antenna Lease Agreement dated 3/3/1998 to add three antennas and install security fence at Missionary Ridge Tank CH893-1A at 284 S. Crest Road, Chattanooga.
Owner:	Virginia B. Scealf
AW Party:	Tennessee-American Water Company
Other Party(ies):	T-Mobile South LLC
Law Reviewer:	Gerald A. Reynolds
Finance Reviewer:	Adam I. Pearlman
Supply Chain Reviewer:	William E Hardy
Active status:	

Actions

View contract settings

Workflow

- Supply chain review ✓
- Finance review ✓
- Law review ✓

Started → Reviewed → Published

Related documents

Contract Name	Document Type	Contract Status
Antenna Lease Powertel T-Mobile	Contract	Inactive
T-Mobile Antenna Lease Amendment	Contract Amendment	Active

Commitments

There are no commitments for this contract.

Attachments

Contract Name	Relationship
Antenna Lease Powertel T-Mobile	Attachment

Contract Documents

Name	Checked Out To	Created By	Created	Modified By	Modified
T-Mobile Antenna Lease Amendment_129345972914378355 ! NEW		Virginia B. Scealf	11/18/2010 6:41 PM	Virginia B. Scealf	11/18/2010 6:41 PM

AMERICAN WATER

Tennessee-American Water Company

All Sites | Advanced Search

Tennessee-American Water Company > In Process Contracts > T-Mobile Antenna Lease Amendment

T-Mobile Antenna Lease Amendment

Back to Contract Family

THIS IS AN AMERICAN WATER HISTORICAL CONTRACT

THIS IS AN AMERICAN WATER STANDARD CONTRACT (NO CHANGES MADE)

CONTRACT IS HIGHLY SENSITIVE

○ Yes ◉ No * Does this contract constitute a related party transaction as defined in the Law Department's Related Person Transaction Policy?
If yes, advance written approval of the Board of Directors of American Water Works Company, Inc., the Audit Committee, or the Ethics Committee must be obtained prior to contract execution.

◉ Yes ○ No * Are the business activities in this contract within the scope of approved strategy or business plans, and are expenditures in accordance with approved and adopted expense budgets and/or capital program spending plans?
If no, advance written approval of the Board of Directors of American Water Works Company, Inc. must be obtained prior to contract execution.

Contract Information

Contract name *	T-Mobile Antenna Lease Amendment	Contract number	
Document type *	Contract Amendment		
Contract type *	Lease Agreement		
Contract owner *	Virginia B. Scealf	Contract owner phone	
Other owner	John S. Watson Owner taking responsibility after the contract is signed (if different from original Contract owner).	Other owner phone	
Signer	John S. Watson		
Paper Custodian *	Virginia B. Scealf	Vault Location *	TN-1101 Broad St Contract Files
Collaborators	Mark J. Zinnanti		
Extended user group			
Contract Description	Amendment to T-Mobile Antenna Lease Agreement dated 3/3/1998 to add three antennas and install security fence at Missionary Ridge Tank CH893-1A at 284 S. Crest Road, Chattanooga.		
American Water company entering into contract *	Tennessee-American Water Company		
Other company(ies) signing the contract *	T-Mobile South LLC		
Estimated lifetime payments *	0.00		
Estimated lifetime receipts *	439205.00		
Product category *	Administrative and General		

Review and approval

Law reviewer *	Gerald A. Reynolds
Finance reviewer *	Adam I. Pearlman
Supply chain reviewer *	William E Hardy

Relationship

Associated contract *	Antenna Lease Powertel T-Mobile

Contract duration

Effective date *	11/12/2010
Renewal term notice date	9/1/2012
Renewal terms	Renewable with prior notice
Termination date *	3/1/2013
Termination provisions	For cause by either party
Functional areas	Engineering & Technical Services

Notes

TENNESSEE
AMERICAN WATER

Tennessee American Water
1101 Broad Street
Chattanooga, TN 37402
amwater.com

John S. Watson
President
P 423-755-7607
F 423-755-7634

November 19, 2010

Ms. Jean Marie Frawley
Tectonic
36 British American Boulevard
Suite 101
Latham, NY 12110

Dear Jean Marie:

Attached are two fully-executed copies of the First Amendment to the March 3, 1998 Antenna Lease Agreement between Tennessee American and T-Mobile South LLC for the leasing of space at Tennessee American's Missionary Ridge Tank (CH893-1A) located at 284 S. Crest Road in Chattanooga, Tennessee.

If you have any questions, please let us know. Thank you.

Sincerely,

Ginny Scealf
Executive Assistant to
John S. Watson, President

/s
Encs.

TECTONIC
Practical Solutions, Exceptional Service

CORPORATE OFFICE
Mountainville, NY (800) 829-6531

36 British American Blvd., Suite 101
Latham, NY 12110

(518) 783-1630 FAX: (518) 783-1544
www.tectonicengineering.com

October 26, 2010

Tennessee American Water Company
Attn: John Watson, President
1101 Broad Street
Chattanooga, TN 37401

RE: T-Mobile & Crest Road Tank
TN-AW Site ID: Crest Road
T-Mobile Site ID: Missionary Ridge 9AT0893A
Tectonic File #: 5415.TN02T T-Mobile & Crest Road

Dear John:

Enclosed herewith please find four (4) partially executed first amendments in connection with the above site. These were reviewed and approved by Gerry Reynolds, Esq. before sending to T-Mobile for signature.

I kindly ask that you sign, have attested to and notarized where indicated and return two (2) originals to me and I will provide them to T-Mobile.

If you have any questions or comments with regards to this site, please feel free to contact me directly.

Sincerely,

Jean Marie Frawley

Jean Marie Frawley
Project Manager for American Water Telecommunications

Enc.

T-Mobile Site Name: Missionary Ridge
T-Mobile Site #: 9AT0893A

TN-AW Site ID: Crest Road, Chattanooga

FIRST AMENDMENT TO ANTENNA LEASE AGREEMENT

THIS FIRST AMENDMENT TO ANTENNA LEASE AGREEMENT (**"Amendment"**) is made as of this 17th day of NOVEMBER, 2010, by and between Tennessee American Water Company, a Tennessee corporation, with its principal office located at 1101 Broad Street, Chattanooga, TN 37401 (**"Lessor"**).

and

T-Mobile South LLC, a Delaware limited liability company, with its principal office located at 12920 SE 38th Street, Bellevue, WA 98006 (**"Lessee"**). T-Mobile South LLC is the successor in interest to Powertel/Atlanta, Inc. ("Prior Lessee").

WITNESSETH:

WHEREAS, Lessor and Prior Lessee have entered into a Lease dated March 3, 1998, ("Lease"), whereby the Prior Lessee leased the premises for the placement of an antenna structure on said water tank and a portion of real property for ground equipment located at 284 South Crest Road, Chattanooga, Hamilton County, TN 37404 ("Site");

WHEREAS, pursuant to a merger, Lessee assumed the Lease on January 1, 2006;

WHEREAS, Lessee wishes to modify certain provisions of the Lease; and

NOW, THEREFORE, in consideration of the mutual covenants contained herein and other good and valuable consideration, the receipt and sufficiency of which is hereby acknowledged, and intending to be legally bound hereby, the parties hereto agree as follows:

1. Lessee shall have the right to install three (3) additional RFS APXV18-206517S-CA20 antennas at a centerline height of 99'-4", for a total of six (6) antennas with associated TMAs, brackets and cables. In addition, all existing and proposed antennas, cables, cable tray and/or cable shroud associated brackets shall be painted to match said tank. See Exhibit A attached hereto.

2. Lessee shall install one (1) additional cabinet (FCOA) within its existing lease area, as shown on Exhibit B attached hereto.

T-Mobile Site Name: Missionary Ridge
T-Mobile Site #: 9AT0893A

TN-AW Site ID: Crest Road, Chattanooga

3. Lessee rental lease payments shall increase by an additional Three Hundred Dollars ($300.00) per month per antenna for a total increase of Nine Hundred Dollars ($900.00) per month to take effect upon the issuance of said building permit. All other rental lease terms including increases shall remain the same.

4. No later than November 30th, 2010, Lessee shall install a security fence, consisting of chainlink construction, around its leased compound ground equipment area, not including the ice bridge area, and add a 4' main gate to its compound area only for 24/7 access. See Exhibit B.

5. Lessee shall be responsible for all permitting to governmental agencies and all costs associated with said improvements shall be at Lessee's sole expense. Due to the residential location, Lessee work shall be constructed Monday thru Friday between the hours of 8:00am to 6:00pm, except in an emergency. Lessee is required to comply with the Chattanooga City ordinance with regards to "Noise." Said ordinance is attached as Exhibit C.

6. Section 17. "Notice" of the Lease is hereby amended for "LESSEE" to the following revised notice addresses:

LESSEE: PCS Lease Administrator
T-Mobile USA, Inc.
12920 SE 38th St.
Bellevue, WA 98006

with a copy to:

Lease Administrator
T-Mobile South LLC
4 Concourse Parkway
Suite 300
Atlanta, GA 30328

6. All capitalized terms used herein, unless otherwise defined herein, shall be defined in conformity with the terms and conditions of the Lease.

7. In case of any inconsistencies between the terms and conditions contained in the Lease and the terms and conditions contained herein, the terms and conditions herein shall

T-Mobile Site Name: Missionary Ridge
T-Mobile Site #: 9AT0893A

TN-AW Site ID: Crest Road, Chattanooga

control. Except as set forth herein, all provisions of the Lease remain unchanged and in full force and effect.

IN WITNESS WHEREOF, the parties hereto have set their hands and affixed their respective seals to this First Amendment to Antenna Lease Agreement.

~~ATTEST:~~ Witness:

Virginia B. Scealf

By: Virginia B. Scealf
Title: Executive Asst.

LESSOR: Tennessee American Water Company

By: John S. Watson
Title: President

ATTEST:

By: Eric B. Lovvorn
Title: Lease Specialist

LESSEE: T-Mobile South LLC

By: Calvin Gray
Title: Area Director of Engineering

T-Mobile Site Name: Missionary Ridge
T-Mobile Site #: 9AT0893A

TN-AW Site ID: Crest Road, Chattanooga

STATE OF TENNEESEE,

COUNTY OF HAMILTON, TO-WIT:

I, Virginia B. Sceaif, a Notary Public in and for the State and County aforesaid, do hereby certify that John S. Watson, whose name is signed to the foregoing writing bearing date the 17th day of November, 2010, as President of Tennessee American Water Company, a Tennessee corporation, has this day acknowledged same before me in my said State and County to be the act and deed of said corporation.

VIRGINIA B. SCEALF
STATE OF TENNESSEE NOTARY PUBLIC
HAMILTON COUNTY, TN

Virginia B. Sceaif
Notary Public

My commission expires: August 25, 2012

STATE OF Georgia,

COUNTY OF Fulton TO-WIT:

I, M. E. TREGO a Notary Public in and for the State and County aforesaid, do hereby certify that Calvin Gray, whose name is signed to the foregoing writing bearing date the 19 day of Octoba, 2010, as Area Director of Engineering of T-Mobile South LLC, a Delaware limited liability company, has this day acknowledged same before me in my said State and County to be the act and deed of said company.


M. E. Trego
Notary Public

M E TREGO
NOTARY PUBLIC
MY COMMISSION EXPIRES
JUNE 10, 2014
FORSYTH COUNTY, GEORGIA


My commission expires: 6/10/14

TAW_R_CADDR1#018attachment
Page 178 of 211

Exhibit A

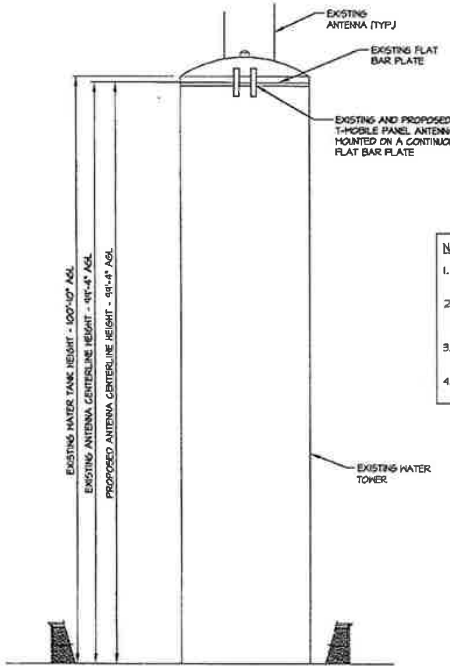


TOWER ELEVATION
NTS

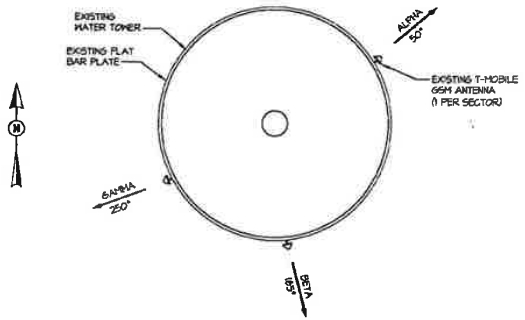

EXISTING ANTENNA ORIENTATION
NTS

NOTES:

1. FIELD VERIFY ALL DIMENSIONS & ELEVATIONS PRIOR TO FABRICATION.
2. CONTRACTOR SHALL VERIFY LOCATIONS OF EXISTING APPURTENANCES AND/OR WATER TANK FIXTURES PRIOR TO INSTALLATION OF NEW EQUIPMENT.
3. ANTENNA AZIMUTH ORIENTATION TO BE DETERMINED BY T-MOBILE.
4. SEE ANTENNA MANUFACTURERS SPECIFICATIONS FOR MOUNTING DETAILS.

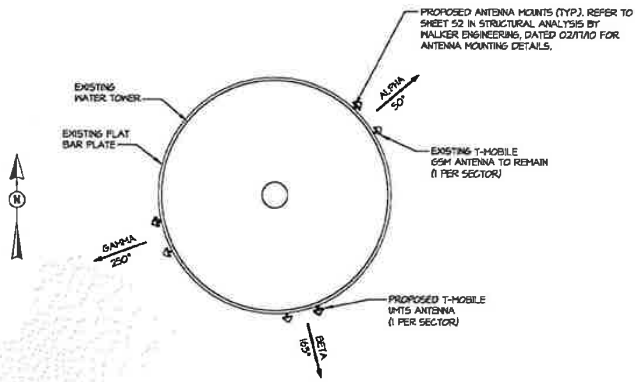

PROPOSED ANTENNA ORIENTATION
NTS

PREPARED FOR:

T-Mobile
4 CONCOURSE PKWY, SUITE 200
ATLANTA, GA 30328

A/E:

PM&A
30 MANSELL CT, SUITE 103
ROSWELL, GA 30076
678-280-2325

SITE NUMBER:
9AT0893A

SITE NAME:
MISSIONARY RIDGE

SITE ADDRESS:
284 SOUTH CREST RD
CHATTANOOGA, TN 37404

ENGINEER SEAL:

PATRICK W MARSHALL
REGISTERED ENGINEER
No. 0010540
STATE OF TENNESSEE

IT IS A VIOLATION OF LAW FOR ANY PERSON TO ALTER THIS DOCUMENT UNLESS AS DIRECTED BY A LICENSED PROFESSIONAL ENGINEER

DESIGN: AJB
DRAWN: JTS
CHECKED: PWM

PM&A PROJECT #: NLP26A092

REVISION

REV	DATE	DESCRIPTION
A	8/24/09	ISSUED FOR REVIEW
0	9/29/09	ISSUED FOR CONSTRUCTION
1	3/1/10	REVISED PER LL COMMENTS
2	3/25/10	ADDED ICE BRIDGE DETAILS
3	3/28/10	ADDED COAX COVER DETAILS
4	6/1/10	REVISED PER COMMENTS
5	7/30/10	REVISED PER COMMENTS
6	8/3/10	REVISED PER COMMENTS
7	8/6/10	REVISED PER COMMENTS
8	8/9/10	REVISED PER COMMENTS


SHEET TITLE:
TOWER ELEVATION AND ANTENNA ORIENTATION

SHEET #:
C-4

Exhibit A

TAW_R_CADDR1#018attachment
Page 179 of 211

Exhibit B

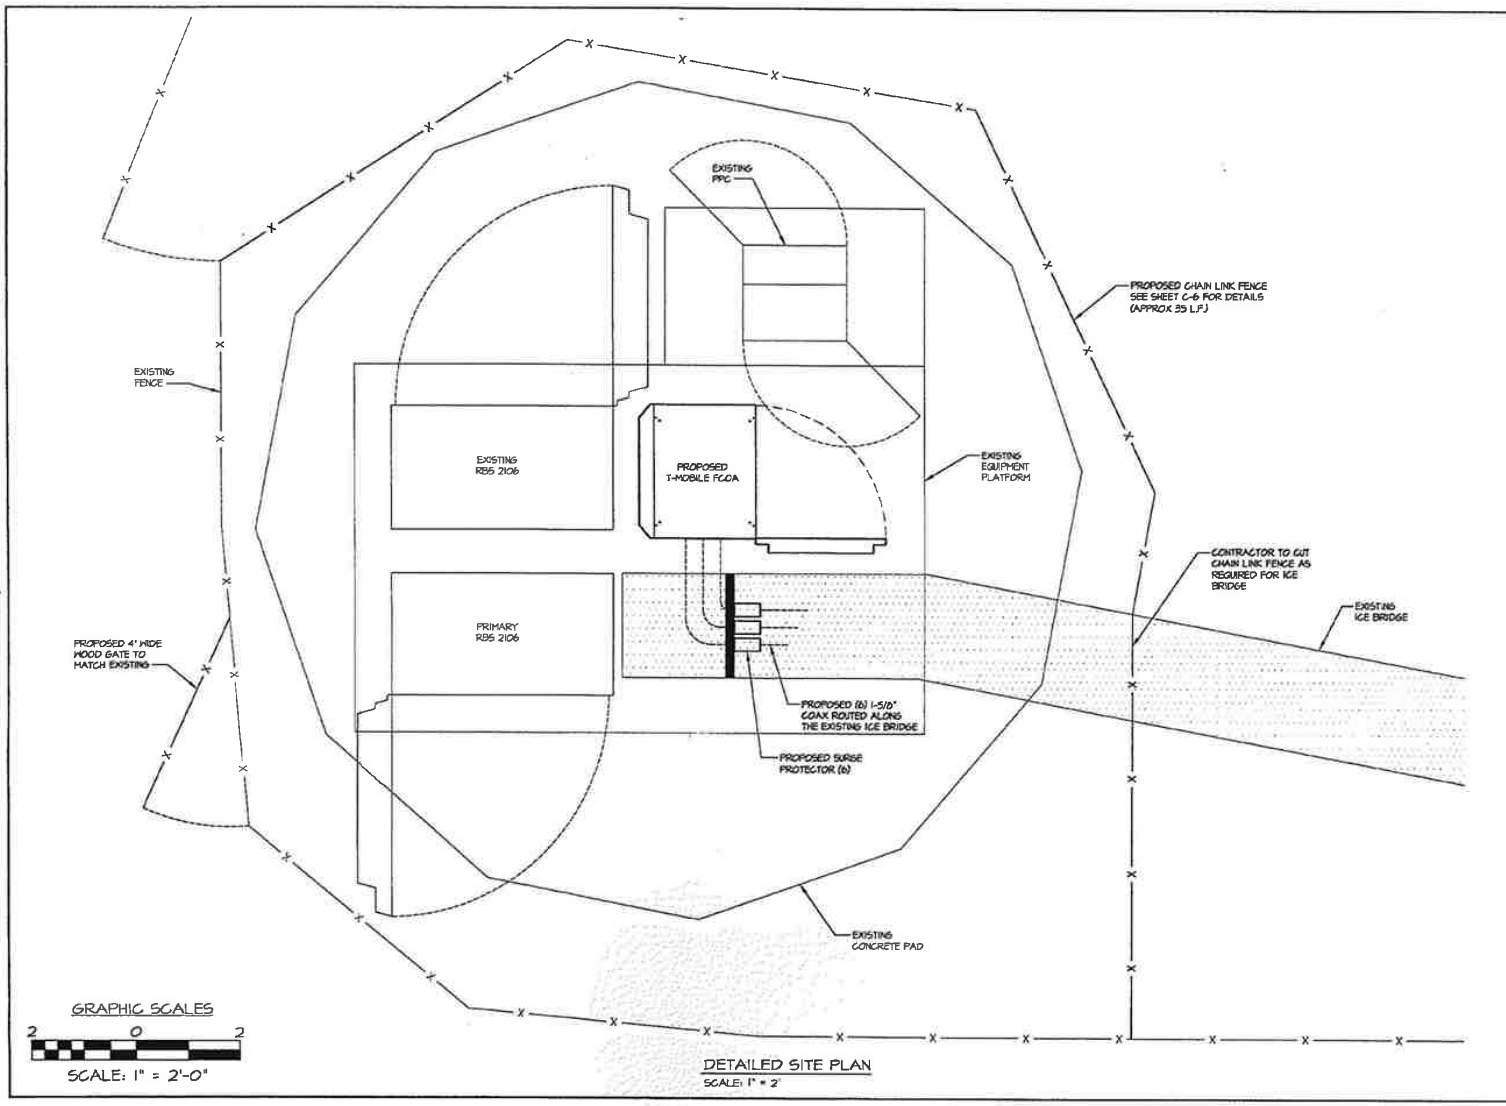

DETAILED SITE PLAN
SCALE: 1" = 2'

PREPARED FOR:

T··Mobile·

4 CONCOURSE PKWY, SUITE 300
ATLANTA, GA 30328

A/E:

PM&A

30 MANSELL CT, SUITE 103
ROSWELL, GA 30076
678-280-2325

SITE NUMBER:

9AT0893A

SITE NAME:

MISSIONARY RIDGE

SITE ADDRESS:

284 SOUTH CREST RD
CHATTANOOGA, TN 37404

ENGINEER SEAL:

PATRICK W MARSHALL
REGISTERED ENGINEER
No. 0010540
STATE OF TENNESSEE

IT IS A VIOLATION OF LAW FOR ANY PERSON TO ALTER THIS DOCUMENT UNLESS AS DIRECTED BY A LICENSED PROFESSIONAL ENGINEER

DESIGN: AJB
DRAWN: JTG
CHECKED: PWM

PM&A PROJECT #: NLP26A092

REVISION

REV	DATE	DESCRIPTION
A	6/24/09	ISSUED FOR REVIEW
0	9/28/09	ISSUED FOR CONSTRUCTION
1	3/11/10	REVISED PER LL COMMENTS
2	3/25/10	ADDED ICE BRIDGE DETAILS
3	5/28/10	ADDED COAX COVER DETAILS
4	6/1/10	REVISED PER COMMENTS
5	7/30/10	REVISED PER COMMENTS
6	8/5/10	REVISED PER COMMENTS
7	8/6/10	REVISED PER COMMENTS
8	8/9/10	REVISED PER COMMENTS

SHEET TITLE:

DETAILED SITE PLAN

SHEET #:

C-2

Exhibit B

Exhibit C

ORDINANCE NO. 11273

AN ORDINANCE TO AMEND CHATTANOOGA CITY CODE, ARTICLE III, SECTIONS 25-67 THROUGH 25-72, RELATIVE TO UNLAWFUL NOISES.

SECTION 1. BE IT ORDAINED BY THE CITY COUNCIL OF THE CITY OF CHATTANOOGA, TENNESSEE, That Chattanooga City Code, Article III. Noises, be and is hereby amended as follows:

Article III, Section 25-67 be amended by re-numbering it as Section 25-68 and creating a new Section 25-67 as follows:

Sec. 25-67. Definitions and noise measurement procedures.

(a) All terms used in this Article shall, for the purpose of this Article, have the meanings hereinafter ascribed to them.

"Ambient Noise" shall mean background noise.

"A' Weighted Sound Level" shall mean the sound pressure level as measured with the sound level meter using the "A" weighing network. The standard unit notation is dB(A).

"dB(A)" shall mean the composite abbreviation for A-weighted sound level in decibels.

"Decibel" shall mean a logarithmic unit of measure of ten used in measuring magnitudes of sound. The symbol is dB.

"Motorcycle" shall mean any motor vehicle having a seat or saddle for the use of the rider and designed to travel on not more than three wheels, but excluding a tractor.

"Motor Driven Cycle" shall mean every motorcycle and every motor scooter with a motor which does not exceed five brake horsepower, including every bicycle with a motor attached.

"Motor Vehicle" shall mean any self-propelled vehicle.

"Muffler" shall mean an apparatus consisting of a series of chambers or baffle plates designed for the purpose of

transmitting gases while reducing sound emanating from such apparatus.

"Noise" shall mean any sound which annoys or disturbs humans or which causes or tends to cause an adverse psychological or physiological effect on humans.

"Public Premise" shall also mean any private property generally available for public use including private streets, drives and parking lots or parking spaces provided for any public use at any individual, commercial, institutional or multi-family residential or other property use where parking spaces are required.

"Residential Property" shall mean any premise where single or multiple dwelling units exist and shall include schools, churches, hospitals, nursing homes and similar institutional facilities.

"Sound Amplification Device" shall mean any radio, tape player, compact disc player, loudspeaker or other electronic device used for the amplification of sound.

"Sound Level" shall mean a measure of the level of a sound with a weighing network in the measurement chain.

"Sound Level Meter" shall mean an apparatus or instrument including a microphone, amplifier, attenuator, output meter and frequency weighing networks for the measurement of sound levels.

"Vehicle" shall mean any device in, upon, or by which any person or property is or may be transported or drawn upon a highway, except devices moved by human power or used exclusively upon stationary rails or tracks.

(b) For the purpose of determining db(A)'s as referred to in this article, the noise shall be measured on the A-weighting scale on a sound level meter of standard design and quality having characteristics established by the American National Standards Institute.

(c) Measurement procedure. The sound level meter shall be operated in accordance with the instrument manufacturer's

instructions as follows:

(1) Microphone Orientation. The microphone shall be pointed towards the allegedly offensive noise source, unless the instrument manufacturer's instructions specifically indicate otherwise.

(2) Calibration. The meter shall be calibrated in accordance with manufacturer's instructions.

(3) Meter Readings. The recorded reading shall be the highest sound level obtained with the allegedly offensive noise source in operation, disregarding unrelated peaks due to extraneous ambient noises.

(4) Ambient Conditions. Measurements shall be made only when the A-weighted ambient sound level, including wind effects and all sources other than the noise source being measured, is at least 10 dB(A) lower than the sound level of the of the noise source being measured, provided however that no source shall emit noise in excess of the applicable maximum dB(A) levels when measured twenty-five (25) feet or more from the source.

Article III, Section 25-68(3) as renumbered be amended by deleting the language after the first sentence.

Article III, Section 25-68(4) as renumbered be amended by deleting the last sentence in the paragraph.

Article III, Section 25-68(6) as renumbered be amended by deleting ", or upon request of proper city authorities."

Article III, Section 25-68(8) as renumbered be amended by deleting "6:00 p.m." wherever it appears and substitute in lieu there of "8:00 p.m.".

Article III, Section 25-68(11) be deleted in its entirety and substitute in lieu thereof the following:

(11) *Refuse collection.* Operate a mechanical loader for refuse collection between the hours of 9:00 p.m. and 7:00 a.m. within or adjacent to any residential zone.

Article III, Section 25-68(12) be deleted in its entirety and substitute in lieu thereof the following:

(12) *Lawnmowers, leaf blowers, weed-eaters, chain saws, etc.* Operate lawn mowers, leaf blowers, weed-eaters, chain saws or other domestic tools out-of-doors between the hours of 9:00 p.m. and 7:00 a.m.

Article III, Section 25-68 be amended by adding a new subsection (13) as follows:

(13) *Fireworks.* It shall be unlawful to set off fireworks after the hour of 11:30 p.m., except on New Year's Eve when the hours prohibited shall be 12:30 a.m. until 8:00 a.m.
(Ord. No. 11163, §1, 7-31-01)

Article III, Section 25-68(b) be deleted in its entirety and substitute in lieu thereof the following:

(b) The provisions of this section shall not apply to any vehicle of the city or other governmental entity while engaged upon necessary public business, to excavations or repairs of bridges or streets by or on behalf of the city during the night hours, where the public welfare and convenience renders it necessary to perform the work at night.

Article III, Section 25-68 be renumbered to 25-69, be deleted in its entirety and substitute in lieu thereof the following:

Sec. 25-69. Loudspeakers, amplifiers and sound-amplifying devices.

(a) It shall be unlawful to:

(1) Operate or allow the operation of any sound amplification equipment so as to create sounds registering fifty-five (55) db(A) between 9:00 a.m. and 9:00 p.m. or fifty (50) db(A) between 9:00 p.m. and 9:00 a.m., as measured anywhere within the boundary line of the nearest residentially occupied property, hospital, school in session or nursing home, except in accordance with a permit obtained from the chief building official.

(2) As to multifamily structures including apartments, condominiums or other residential arrangements where boundary lines can not readily be determined, it shall be unlawful to operate or allow the operation of any sound amplification equipment so as to create sounds registering fifty-five (55) db(A) between 9:00 a.m. and 9:00 p.m. or fifty (50) db(A) between 9:00 p.m. and 9:00 a.m., as measured from any point within the interior of another residential unit in the same complex or within the boundary line of the nearest residentially occupied property, except in accordance with a permit obtained from the chief building official.

(3) As to places of public entertainment having a capacity of one thousand (1,000) or more persons, operate or allow the operation of any sound amplification equipment so as to create sounds registering more than sixty-five (65) db(A) between 9:00 a.m. and 9:00 p.m., or fifty (50) db(A) between 9:00 p.m. and 9:00 a.m., as measured anywhere within the boundary line of the nearest residentially occupied property, except in accordance with a permit obtained from the chief building official.

(4) Operate or allow the operation of any sound amplification equipment for advertising purposes or otherwise to attract customers so as to cast sounds which are unreasonably loud and disturbing or which register more than sixty (60) db(A) at or on the boundary of the nearest public right-of-way or park.

(5) Operate or allow the operation for personal use of any sound amplification equipment on the public right-of-way, including streets or sidewalks, or in the public parks so as to produce sounds registering more than sixty (60) db/(A) fifty (50) feet or more from any electromechanical speaker between the hours of 9:00 a.m. and 9:00 p.m., or fifty (50) db(A) fifty (50) feet or more from any electromechanical speaker between the hours of 9:00 p.m. and 9:00 a.m.

(b) The foregoing limitations on the operation of sound amplification equipment shall not apply to the operation of horns, sirens or other emergency warning devices actually being used in emergency circumstances.

Article III, Section 25-68(c), (d) and (e)(1)(2)(3)(4)(5)(6)(7) be deleted in its entirety and add a new Section 25-70 as follows:

Sec. 25-70. Warnings prior to citation.

(a) If conduct that would otherwise violate this article consists of speech or other communication, of gathering with others to hear or observe such speech or communication, or of gathering with others to picket or otherwise express in a nonviolent manner a position on social, economic, political or religious questions, the person must be ordered to move, disperse or otherwise remedy the violation prior to his or her citation or arrest.

(b) The order required by section may be given by a peace officer, a person with authority to control the use of the premises, or any person directly affected by the violation.

(c) It is a defense to an offense under the article that:

(1) in circumstances in which this section requires an order, no order was given;

(2) an order, if given, was manifestly unreasonable in scope;

(3) an order, if given, was promptly obeyed;

(4) the device was operated within an enclosed motor vehicle and was not audible outside the vehicle in which it was operated;

(5) the device is one required by any law, ordinance or regulation of the state, federal or municipal government and operated in accordance with applicable law; or

(6) the device is operated as a part of any parade or other activity for which a permit (other than a business permit) has been obtained from any governmental entity.

(Ord. No. 10157, ' 3, 1-10-95)

Article III be amended by adding a new Section 25-71 as follows:

Sec. 25-71. Permits for additional amplification.

(a) *Application.* The application for a permit for additional amplification under section 25-69 shall be submitted to the chief building official at least fifteen (15) working days in advance of the planned use except in case of emergency. The application shall designate an individual person or persons who shall be in control of the sound amplification equipment and assure that its use complies with the terms of the permit.

(b) *Notice of tentative approval.* Upon tentative approval, the applicant for a permit shall be responsible for mailing or otherwise delivering to the occupants of each property within a one thousand foot (1,000') radius of the facility for which the permit has been granted, as shown on the tax maps of the county, a notice stating the date and hours of the event. The notice shall be delivered at least seventy-two (72) hours in advance of the event. The permit shall not be actually granted and issued until the applicant submits an affidavit to the chief building official that such notices have been actually mailed or otherwise delivered.

(c) *Number of hours.* No permits shall be issued which shall have the effect of allowing more than twenty (20) hours of excess amplification per year at any place of public entertainment having a capacity of one thousand (1,000) or more persons or ten (10) hours of excess amplification at any other location. Permits shall be tentatively approved and subsequently granted by the chief building official in the order of receipt unless permits for twenty (20) or more hours have previously been issued for the same or other locations within a one thousand foot (1,000') radius of the facility in the same calendar year, in which event the applicant shall elect whether to limit his request so as to keep the year's accumulated hours of excess amplification in that location below twenty (20) hours or select another location.

(d) *Not permitted in residentially occupied boundaries.* In no event shall a permit be granted which allows the creation of sounds registering more than seventy (70) db(A) anywhere within the boundary line of the nearest residentially occupied property.

(e) *Denial; exceptional permit.* If an applicant has been denied a permit under this section and believes the denial is illegal by virtue of applicable state or federal law, he shall promptly submit a copy of the denied permit application together with a short statement of the reasons he believes he is entitled to a permit to the mayor. The mayor shall have the discretion to grant an exceptional permit waiving locational, time and/or db(A) requirements, upon his determination that the applicant has made a substantial showing of legal entitlement. Any such exceptional permit shall be promptly reported to city council.

Article III be amended by adding a new Section 25-72 and Section 25-73 as follows:

Sec. 25-72. Motor vehicles.

Sound Levels by Vehicle Type. No person shall operate a motor vehicle upon any public premise, or be permitted to operate a motor vehicle upon any public premise at any time or under any conditions of roadway grade, load, acceleration or deceleration in such a manner as to generate a sound level in excess of the following limit for the category of motor vehicle and applicable speed under measurement procedures established herein.

Speed Limit Zone 35 mph or Less:

(a)	Motorcycles and motor driven cycles:	82 dB(A)
(b)	Vehicles with gross weight over 10,000 lbs. or over:	86 dB(A)
(c)	Vehicles with gross weight under 10,000 lbs.:	80 dB(A)

Speed Limit Zone Over 35 mph:

(a)	Motorcycles and motor driven cycles:	86 dB(A)
(b)	Vehicles with gross weight over 10,000 lbs. or over:	90 dB(A)
(c)	Vehicles with gross weight under 10,000 lbs.:	84 dB(A)

Standing Motor Vehicles. No person shall operate or permit the operation of any motor vehicle with a gross weight rating (GVWR) in excess of (10,000) pounds,

or any auxiliary equipment attached to such a vehicle, for a period longer than 10 minutes in any hour while the vehicle is stationary, for reasons other than traffic congestion, within 150 feet (46 meters) of a residential area, between the hours of 10:00 p.m. and 7:00 a.m. the following day.

Sec. 25-73. Enforcement and penalties.

Where there is a violation of any provision of this article, the city court, in its discretion, may take one (1) or more of the following actions.

(1) A citation fine of fifty dollars ($50.00) for each violation.

(2) A civil penalty not to exceed five hundred dollars ($500.00) for each violation of this article may be adjudged to recover administrative expenses incurred in enforcing this article. A detailed and individualized statement of administration costs incurred by the city shall be submitted to the court for consideration if a civil penalty is sought.

(3) A conditional civil penalty not to exceed five hundred dollars ($500.00) for each separate violation of this article may be assessed by the city judge in the event of an intentional violation of this article conditioned upon the violator purging himself or herself of the civil penalty by not committing another violation of this article for one (1) year following imposition of the conditional civil penalty.

Provided that no combination of fines and civil penalties may exceed five hundred dollars ($500.00) for each violation

Article III be amended by reserving the following:

Secs. 25-72 -- 25-80. Reserved.

SECTION 2. BE IT FURTHER ORDAINED, That this Ordinance shall take effect two (2) weeks from and after its passage, as provided by law.

PASSED on Third and Final Reading

May 7, 2002.

S/_____
CHAIRPERSON

APPROVED: X DISAPPROVED:_____

DATE: May 9, 2002

S/_____
MAYOR

Reviewed By: s/_____
James S. Boney

MAM/pm

SILAS WILLIAMS, JR.
WILLIAM L. TAYLOR, JR.
JAMES W. GENTRY, JR.
HOWELL G. CLEMENTS
THOMAS S. KALE
SCOTT N. BROWN, JR.
W. FERBER TRACY
FRED H. MOORE
L. HALE HAMILTON
ROBERT J. BOEHM
ROSS I. SCHRAM III
MARK A. RAMSEY
RANDY CHENNAULT
JOSEPH R. WHITE
DAVID E. FOWLER
ARTHUR P. BROCK
ROBERT G. NORRED, JR.
HOWELL DEAN CLEMENTS
CARL EUGENE SHILES, JR.
JOHN B. BENNETT
SHAREL VANSANDT HOOPER
SUE ELLEN SCRUGGS
DANIEL M. STEFANIUK
JAMES H. PAYNE
ELIZABETH H. FOSS
TIMOTHY J. MILLIRONS
ROBERT L. HAUN
NEIL A. BRUNETZ

LAW OFFICES

SPEARS, MOORE, REBMAN & WILLIAMS

INCORPORATED

801 BROAD STREET

SIXTH FLOOR

P. O. BOX 1749

CHATTANOOGA, TENNESSEE 37401-1749

(423) 756-7000

FACSIMILE (423) 756-4801

www.SpearsMoore.com

WILLIAM D. SPEARS
(1906-1992)

A. FRED REBMAN, III
(1917-1992)

FORD P. MITCHELL
(1930-1993)

MICHAEL W. BOEHM
(1944-1996)

ALVIN O. MOORE
(1912-1998)

HOWELL G. CLEMENTS, P.C.
PALMER OFFICE
(931) 779-5333

OF COUNSEL:
E. BLAKE MOORE

November 1, 2001

VIA AIRBORNE EXPRESS

Herbert A. Miller, Jr., Esquire
Tennessee-American Water Company
2300 Richmond Road
Lexington, Kentucky 40502

Re: BellSouth Mobility/Cingular Wireless
Antenna Lease Agreement
Lookout Mountain, Tennessee/Fort Circle

COPY

Dear Herb:

Following up on our telephone conversation of November 1, 2001, enclosed please find a copy of the Antenna Lease Agreement between BellSouth Mobility, on behalf of Cingular Wireless, and Tennessee-American Water Company, for the Fort Circle site.

By copy of this letter being hand delivered to Dan Bailey at the Chattanooga TAWC office, I am providing him with a copy as well.

If you have any questions, please do not hesitate to call.

Very truly yours,

SPEARS, MOORE, REBMAN & WILLIAMS

Mark A. Ramsey

MAR/rh
L:\LIBRARY\USERS\CLIENTS\006320\044\miller ltr reh.wpd

Enclosure: Antenna Lease Agreement (copy)

cc: (w/copy of enclosure) (via hand delivery)
Mr. Daniel R. Bailey
Tennessee-American Water Company
1101 Broad Street
Chattanooga, Tennessee 37402

ANTENNA LEASE AGREEMENT

THIS AGREEMENT, made this 1 day of April, 2001, by and between Tennessee-American Water Company ("Lessor") and BellSouth Mobility LLC with its principal place of business located at 1100 Peachtree Street, NE, Atlanta, Georgia 30309-4599 ("Lessee").

NOW THEREFORE, in consideration of the mutual covenants contained herein and other good and valuable consideration, the receipt and sufficiency of which is hereby acknowledged, the Parties hereto agree as follows:

1. Premises

Lessor hereby leases to Lessee that certain space on Lessor's water tank located at Fort Circle at North Bragg and West Averill Street in the Town of Lookout Mountain, Tennessee, as shown on the drawing attached hereto as **Collective Exhibit A**, and being further described in the Deed of Easement and Right-of-Way recorded in Deed Book 5200 at Page 493, in the Register's Office of Hamilton County, Tennessee, together with a parcel of land sufficient for the installation of Lessee's equipment building as shown on **Collective Exhibit A** attached hereto, together with the nonexclusive right of ingress and egress seven (7) days per week, twenty-four (24) hours per day, on foot or motor vehicle, including trucks and for the installation and maintenance of utility wires, poles, cables, conduits, and pipes over, under or along the demised premises solely for the purposes set forth in Paragraph 2, hereof. Said Tank, parcel of land and right-of-way for access ("Property") being substantially as described in **Collective Exhibit A**, hereto.

2. USE

Lessee shall use the Property for the purpose of constructing, maintaining, and operating a communications facility consisting of up to 12 antennas and uses incidental thereto and all necessary connecting appurtenances at Lessee's sole cost and expense. All structures and equipment intended to be used on the Property and the frequencies of operation of such equipment shall be substantially as set forth in **Collective Exhibit A** attached hereto. A security fence, or other means of security, consisting of chainlike construction may be placed around the perimeter of the Property at the discretion and approval of Lessor (not including the access easement). All improvements, including but not limited to, installation of the fence or other means of security, and local approvals, if necessary, shall be paid for by Lessee. Lessee shall submit plans and specifications to Lessor for Lessor's written approval, which approval shall not be unreasonably withheld or delayed. In the event that the Lessor does not furnish the Lessee with written approval within thirty (30) days of the date of submission of the plans, Lessor will be deemed to have approved them.

3. Conditions to Use

It is understood and agreed that Lessee's ability to use the Property is contingent upon its obtaining, after the execution date of this Agreement, all of the certificates, permits and other approvals that may be required by any Federal, State or Local authorities, which will permit use of the Property for Lessee's intended purpose.

4. Rent

Beginning on the Commencement Date, rental payments will be due at an annual rental of THIRTY THOUSAND DOLLARS ($30,000.00) to be paid in equal monthly installments on the first day of the month, in advance to the Lessor at the address designated in Paragraph 16, hereof, or to any other person, firm, or place as the Lessor may from time to time designate in writing at least thirty (30) days in advance of any rental payment date. Upon execution of this Agreement, Lessee shall pay to Lessor a deposit equal to two (2) months' rent which shall be applied to the first year's rental payment.

The annual rental for subsequent five (5) year extension terms shall be increased to reflect any increase in the cost of living for the period immediately preceding each extension term. The increase in the cost of living, if any, shall be measured by the Regional Consumer Price Index for all Consumers (1982 - 1984 = 100), all Items, all Consumers (CPI) or any similar index published by an agency of the United States Government if such index should be terminated or revised, or in the event there shall be no similar index so published, any index or measure reasonably calculated so as to measure the change in the cost of living in a manner consistent with the CPI shall be calculated between the first and last calendar month of each five (5) year period by multiplying the change in such CPI by the monthly rent being paid immediately prior to such adjustment. The rent as adjusted shall thereafter be payable in equal monthly installments until the rent shall be once again adjusted for the subsequent five (5) year period. Any rent, charges, fees or other costs whatsoever, charged to Lessee by any other party other than Lessor, or due to Lessee's occupancy of the Property, shall be at the sole cost and expense of Lessee.

5. Term and Term Extension

The term of this Agreement shall be five (5) years and shall be effective on the Commencement Date, which is defined as the first (1st) day of the month, following the month in which Lessee obtains all zoning and all other permits and approvals needed in order to operate its communications facility at the Property, but not later than April 1, 2001. Provided that this Lease has not been terminated before the expiration date of the Initial Term or any Renewal Term, this Lease shall automatically renew for four (4) terms of five (5) years each unless the Lessee gives written notice, at least ninety (90) days prior to the expiration of the then current term, of its intentions not to let the Lease automatically renew. If at the end of the fourth (4th) five (5) year extension term, this Agreement has not been terminated by either Party by giving to the other written notice of an intention to terminate it at least six (6) months' prior to the end of such term, this Agreement shall continue in force upon the same covenants, terms and conditions for a further term of one (1) year and for annual terms thereafter until terminated by either Party by giving to the other written notice of its intention to so terminate at least six (6) months prior to the end of such term. Monthly rental for this period shall be equal to the rent paid for the last month of the fourth (4th) five (5) year extension.

6. Access

Lessor agrees that Lessee shall have free access to the water tower at all times for the purpose of installing and maintaining said Equipment. Lessor shall furnish Lessee with necessary provisions for access for the purpose of ingress and egress to the water tower site. It is agreed, however, that only authorized employees, or properly authorized

contractors of Lessee or persons under its supervision, will be permitted to enter said premises.

7. Termination

Except as otherwise provided herein, this Lease may be terminated, without any penalty or further liability, on thirty (30) days' written notice as follows: (a) by either party upon a default of any covenant or term hereby by the other which is not cured within sixty (60) days of receipt of written notice of default (without, however, limiting any other rights available to the parties pursuant to any other provisions hereof); (b) by Lessee if it is unable to obtain or maintain any license, permit or other approval necessary to the operation of the Antenna Facilities or Lessee's business; (c) by Lessee if the Premises are or become unacceptable under Lessee's design or engineering specifications for its use of the Antenna Facilities; (d) by Lessor upon twelve (12) months' notice, if it determines to dismantle the Tank which Lessee is leasing; and (e) by Lessee if Lessee has not received all permits and approvals on or before the Commencement Date. In the event of termination under sections 7(b) or 7(c) above, Lessee may, terminate this Lease on three (3) months' prior written notice to Lessor, provided Lessee continues to pay rent to Lessor for the six (6) months next following the date of such notice of termination.

8. Condemnation

If a portion of the tank or tank site is taken or condemned for a public or quasi-public use (a sale in lieu of or on settlement of condemnation shall be deemed a taking or condemnation for purposes of this Lease), to the extent that Lessee's use is deemed to be destroyed, this Lease shall, at either Party's option, terminate as of the date title to the site

or tank vests in the condemnor and the Rent shall be apportioned and paid in full by Lessee to Lessor to that date and neither Party shall thereafter have any liability hereunder.

Lessee shall have the right and it shall be its duty to remove its Equipment from the Property and without harming Lessor's Property on or before the date that title vests in the condemnor. In the event that any government or other public body shall take all or such part of the Property or adjoining or adjacent property subject to an easement appurtenant thereby making it physically or financially unfeasible as determined by Lessee in its sole discretion for the Property to be used in the manner it was intended to be used by this Lease, Lessee shall have the right to assert a claim against the condemnor for the portion attributable to Lessee's interest in the Property and to terminate this Lease effective as of the date of the taking by the condemning party and the rental shall be equitable prorated. If only a portion of the Property is taken, and Lessee does not elect to terminate this Lease under this provision, then rental payments provided under this Lease shall be reduced proportionally as to the portion taken which is not then usable by Lessee and this Lease shall continue.

9. Title to the Property

Except as provided herein, Lessor covenants that Lessor is seized of good and sufficient title and interest to the Property and has full authority to enter into and execute this Agreement. Lessor further covenants that there are no other liens, judgments, or impediments of title on the Property or affecting Lessor's title to same. This Lease is subject to a Deed of Easement and Right-of-Way from the Town of Lookout Mountain,

Tennessee, and an Indenture of Mortgage with First Union National Bank (successor to The Fidelity Bank) dated as of May 1, 1968, as supplemented.

10. Indemnification

Both Lessee and Lessor agree to use and occupy the Property as its own risk and hereby release the other from claims from any damage or injury suffered by the other; provided however, Lessee shall take all reasonable actions to protect the Property of the Lessor during the installation, operation and maintenance of Lessee's Equipment, and each of Lessor and Lessee shall indemnify and save the other harmless from all claims (including costs and expenses of defending against such claims) arising from the others' breach of any of their obligations hereunder or from the negligence or willful misconduct of Lessor or Lessee as the case may be, or any of their agents, employees, contractors or other tenants of Lessor occurring during the term of this Lease.

11. Hazardous Materials

Lessor warrants, represents and agrees that neither the Lessor nor, to the best of Lessor's knowledge, that any third party contractors of Lessor has used, generated, stored, or disposed of any Hazardous Materials on the Property. (Hazardous Materials shall mean petroleum or any petroleum product, asbestos, and any other substance, chemical or waste that is identified as hazardous, toxic, or dangerous in any applicable Federal, State or Local law, rule, or regulation.) In the event that hazardous materials are found in, on, or under the Property, which occurred prior to the date of this Agreement, Lessor shall assume the liability and costs for any clean up resulting therefrom. Lessee and Lessor shall be responsible for any and all damages, losses, expenses, and will indemnify each other

against and from any damages, losses or expenses resulting from the discovery by any persons or such hazardous materials or wastes, generated, stored or disposed of as a result of Lessee's or Lessor's respective equipment or uses of the Property.

12. Insurance

Lessee shall, at Lessee's expense, obtain and keep in force during the term of this Lease comprehensive general liability and property liability insurance with liability limits of not less than Five Million Dollars ($5,000,000.00) for injury to or death of one or more persons in any one occurrence, and for damage to or destruction of property in any one occurrence. Lessor shall be named as an additional named insured, and the policies shall contain cross liability endorsements. Lessee may carry said insurance under a blanket policy, provided, however, said insurance by Lessee shall have a Lessor's protection liability endorsement attached thereto. If Lessee shall fail to procure and maintain insurance, Lessor, upon written notice, may, but shall not be required to, procure and maintain same, but at the expense of Lessee. Insurance required hereunder shall be in companies rated A or better in "Best's Insurance Guide." Lessee shall deliver to Lessor, prior to occupancy of the Property, copies of policies of liability insurance required herein or certificates evidencing the existence and amounts of such insurance with loss payable clauses reasonably satisfactory to Lessor. No policy shall be cancelable or subject to reduction of coverage except after ten (10) days' prior written notice to Lessor.

13. Installation, Maintenance and Operation

It is understood and agreed that the Lessor must approve the installation, contractor and personnel chosen by Lessee to install, maintain and operate the Equipment and that said installation, maintenance and operation will in no way damage or interfere with Lessor's use of the water tank, antennae or appurtenances. Lessor's approval of the installation, contractor and personnel shall not be unreasonably withheld or delayed.

No materials may be used in the installation of the antennae or transmission lines that will cause corrosion or deterioration of the water tank structure or its appurtenances. Prior to the installation of the antenna on the water tank, Lessee shall have a structural analysis performed, signed and sealed by a professional engineer licensed in the state in which the tank is located and approved by the Lessor. The analysis shall determine if the tank can accommodate the installation of the proposed facilities. If structural improvements are required prior to installation of the facilities, all costs associated therewith shall be borne by the Lessee.

All welding, cutting, and coating work required for the installation of antennae anchors, brackets, supports, etc., shall conform to the applicable requirements of AWWA Standard D100. The coatings and surface preparations used for the repair of existing coatings shall be approved by Lessor. The existing coatings shall be tested for the presence of lead and other hazardous substances, as defined in The Comprehensive Environmental Response, Compensation and Liability Act 42 U.S.C. §9601 *et seq.* and regulations interpreting said Act. The cost of all lead abatement and containment procedures shall be borne by the Lessee as part of the installation cost.

All installation, maintenance or operations work on the facilities that requires placing the water tank out of service shall be coordinated with the Lessor and the times and durations of placing the tank out of service shall be at the discretion and convenience of the Lessor. Any costs to take the tank out of service including, but not limited to, the cost of labor, the cost to drain, disinfect and refill the tank, shall be borne by the Lessee but only after advance written notice from Lessor to Lessee that such costs would be incurred.

All electrical work to be performed on the Property shall be in accordance with the National Electric Code and all applicable local codes. All wiring outside of the tank shall be installed in rigid steel conduit.

Each antenna must be identified by a metal tag fastened securely to its bracket on the water tower and each transmission line is to be tagged at the conduit opening where it enters the Lessee's equipment building.

If the Lessee, its agents, employees, or Equipment causes damage to the water tank, Lessee agrees to repair such damage immediately at Lessee's own cost and expense. If Lessee fails to do so, Lessor shall have the right to repair said damage and invoice Lessee for said costs. Failure to pay such invoice within thirty (30) days of written demand by Lessor shall be grounds for immediate termination of this Agreement by the Lessor. Lessee agrees to maintain the antennae, transmission lines and other appurtenances in proper operating condition and maintain same in satisfactory condition as to appearance and safety. The duty to repair shall be in addition to and not in lieu of the Lessee's indemnification obligations contained herein.

All installations and operation in connection with this Agreement by Lessee shall meet with all applicable Rules and Regulations of the Federal Communications Commission, Federal Aviation Administration and all applicable codes and regulations of the relevant federal, municipal, county and state entities. Under this Agreement, Lessor assumes no responsibility for the licensing, operation and/or maintenance of Lessee's telecommunications equipment.

It is understood that Lessor, from time to time, will need to repair the water tank and/or remove and re-coat the tank with a new paint system. Following notification of the need and schedule for tank maintenance, which shall occur thirty (30) days prior to maintenance unless emergency conditions dictate a shorter notice period, the Lessee, if reasonably required by Lessor, shall remove, secure, relocate, and/or protect its facilities during the entire duration of the maintenance activities. The cost of removing, securing, relocating, and/or protecting shall be borne by the Lessee. Any other additional costs to perform coating maintenance due to the installation or presence of the facilities shall be borne by the Lessee.

14. Interference

In the event that the operations of Lessee under this Agreement interferes with the water storage and distribution by Lessor or other earlier authorized operations on the site, Lessee shall at its own expense, as soon as reasonably possible after notice thereof, correct such interference. This provision shall not apply to test periods where the source of the interference is being determined for the purposes of suppression. In the event that transmitting or receiving devises installed on the site in the future by any authorized user

shall interfere with Lessee's transmission or reception, Lessor shall, after notice from Lessee, demand such interference to be eliminated as soon as reasonably possible at such authorized user's sole cost. In the event that any such interference does not cease within such reasonable period, the parties acknowledge that continuing interference will cause irreparable injury to Lessee and Lessee shall have the right, in addition to any other rights that it may have at law or equity, to bring action against such authorized user to enjoin such interference or to terminate this Lease. In the event of Lessee's action to enjoin, Lessor agrees to cooperate with Lessee and assign its rights, as may be required, to Lessee. Lessor shall have no obligation to act to eliminate such interference.

15. Taxes

Lessee is solely responsible for any and all taxes assessed by reason of the erection by Lessee of its communication facility and Equipment, which taxes shall be paid promptly when due by Lessee.

16. Notice

All notices hereunder must be in writing and shall be deemed validly given if sent by certified mail, return receipt requested, or by overnight mail, addressed as follows (or any other address that the Party to be notified may have designated to the sender by like notice);

LESSOR: Tennessee-American Water Company
Attention: President
1101 South Broad Street
Chattanooga, Tennessee 37402

LESSEE: BellSouth Mobility LLC
1100 Peachtree Street, N E
8th Floor, Real Estate Department
Atlanta, GA 30309-4599
Attn: Real Estate Manager

Legal Notices Only: Cingular Wireless (BellSouth Mobility, LLC)
Legal Department
Suite 1700
5565 Glen Ridge Connector
Atlanta, Georgia 30342

17. Governing Law and Venue

This Agreement and the performance thereof shall be governed, interpreted, construed and regulated by the laws of the state of Tennessee and any cause of action shall be brought or maintained in the appropriate state or federal court in Chattanooga, Tennessee.

18. Entire Agreement

It is understood and agreed that this Agreement contains all agreements, promises and understandings between the Lessor and Lessee and that no verbal or oral agreements, promises, or understandings shall be binding upon either the Lessor or Lessee in any dispute, controversy or proceeding at law, and any addition, variation or modification to this Agreement shall be void and unenforceable unless made in writing and signed by the authorized representatives of the Parties hereto.

19. Assignment

This Lease may not be sold, subleased, assigned or transferred at any time except to Lessee's principal, affiliates or subsidiaries of Lessee or its principal or to any company upon which Lessee is merged or consolidated. As to other parties, this Lease may not be

sold, subleased, assigned or transferred without the written consent of the Lessor, such consent not to be unreasonably withheld.

20. Miscellaneous

Lessee may file of record in the property records in the county in which the Property and the land that is the subject of the easements are located a Memorandum of Antenna Lease Agreement setting forth the names and addresses of Lessor and Lessee, the legal description of the Property and the land that is the subject of the Easements, the duration of the Term and such other provisions of this Agreement as Lessee deems appropriate, and Lessor hereby appoints Lessee as Lessor's agent to prepare and record such Memorandum.

IN WITNESS WHEREOF, the Parties hereto have set their hands and affixed their respective seals the day and year first written above.

LESSOR:

Tennessee-American Water Company

By: _____

Title: President

ATTEST:

_____

STATE OF TENNESSEE

COUNTY OF HAMILTON

Before me, Virginia B. Sceaff, a Notary Public in and for the State and County aforesaid, personally appeared William F. L'Engle, with whom I am personally acquainted (or proved to me on the basis of satisfactory evidence) and who, upon oath, acknowledged himself to be the President of Tennessee-American Water Company, the within-named bargainor, a corporation, and that he as such President, being authorized so to do, executed the foregoing instrument for the purposes therein contained, by signing the name of the corporation by himself as President.

WITNESS my hand and official seal at the office in Chattanooga, Tennessee, this 30th day of March, 2001.

Virginia B. Sceaff
NOTARY PUBLIC

My Commission Expires: April 7, 2004

LESSEE:

BellSouth Mobility LLC, a Georgia limited liability company

By: Cingular Wireless LLC, a Delaware limited liability company, its Sole Member

ATTEST:

By: _____

_____

Title: STACY SMITH
SENIOR MANAGER

STATE OF Georgia :

COUNTY OF Fulton :

Before me, Angela Rye, a Notary Public in and for the State and County aforesaid, personally appeared Stacy Smith, with whom I am personally acquainted (or proved to me on the basis of satisfactory evidence) and who, upon oath, acknowledged him self to be the Senior Mgr. of Cingular Wireless LLC, a Delaware limited liability company, sole member of BellSouth Mobility LLC, a Georgia limited liability company, the within-named bargainor, and that ___he as such Senior Mgr., being authorized so to do, executed the foregoing instrument for the purposes therein contained, by signing the name of the limited liability company by himself as Senior Mgr..

WITNESS my hand and official seal at the office in Atlanta, State of Georgia, this 18 day of April, 2001.

_____
NOTARY PUBLIC

My Commission Expires: 12/27/02

L:\LIBRARY\USERS\ROBIN\MAR\antenna lease agreement.wpd

COLLECTIVE EXHIBIT A

1. Site Layout;
2. Elevation/Grading Plan;
3. Landscape Plan; and
4. Electrical Site Layout.



SITE PLAN
SCALE: 1"=50'
CORTEFIELD CIRCLE
KYLE AVENUE
WEST HOWARD ELLIS DRIVE
BRAGG AVENUE NORTH
80' RIGHT OF WAY
EXISTING TREES TO BE REMOVED
PROPOSED BUILDING
FIELD STONE RETAINING WALL
EXISTING WATER TANK
DETAILED SITE PLAN
SCALE: 1"=5' FULL SIZED
1"=10' HALF SIZED
CONSTRUCTION NOTES:
1. CONTRACTOR SHALL MAINTAIN PROPER SITE DRAINAGE THROUGHOUT ALL PHASES OF CONSTRUCTION.
2. CONTRACTOR SHALL USE APPROPRIATE MEASURES TO LIMIT EROSION DURING CONSTRUCTION. IN NO CASE WILL SILT BE ALLOWED TO RUNOFF ONTO ADJACENT PROPERTIES.
3. ALL CLEARED AREAS NOT BEING IMPROVED WILL BE SEEDED AND MULCHED TO REESTABLISH GROWTH.
4. PROPOSED GRADING TO MATCH EXISTING UNLESS NOTED OTHERWISE.
5. CONTRACTOR SHALL MAKE ALL EFFORTS TO KEEP SITE CONSTRUCTION FREE OF ALL DEBRIS. CONTRACTOR SHALL CLEANUP SHALL BE DONE AS REQUIRED BASIS BUT NO LESS THAN DAILY.
6. CONTRACTOR TO REPAIR ALL CRUSHED STONE AREAS TO DEPTH AND GRADE NOTED PRIOR TO CONSTRUCTION OF CINGULAR FACILITIES.
7. EQUIPMENT CABINET SHALL BE FURNISHED BY THE OWNER (CINGULAR WIRELESS) AND SET IN PLACE BY THE CONTRACTOR.
GENERAL NOTES:
1. UTILITY INFORMATION:
LOCATION OF UTILITIES SHOWN IS APPROXIMATE. EXACT LOCATION SHOULD BE FIELD VERIFIED.
ELECTRIC: ELECTRIC POWER BOARD OF CHATTANOOGA
423-756-2106
TELEPHONE: BELLSOUTH
1-800-828-230
2. PROPERTY OWNER:
TOWN OF LOOKOUT MOUNTAIN
C/O CITY OF CHATTANOOGA
P.O. BOX 1047
CHATTANOOGA, TN 37402
423-209-4817
3. TOWER OWNER:
TENNESSEE-AMERICAN WATER COMPANY
ATTN: REAL ESTATE
KENTUCKY AVENUE
CHATTANOOGA, TN 37410
TELEPHONE: (423) 756-7105
4. PROPERTY IS ZONED S-4
5. BUILDING SETBACK REQUIREMENTS:
FRONT: N/A
SIDE: N/A
REAR: N/A
6. ALL BEARINGS BASED ON MAGNETIC NORTH
7. CENTERLINE OF EXISTING WATER TANK
LATITUDE: 35°00'24.36"
LONGITUDE: 85°19'20.11"
8. DIRECTIONS TO SITE: ????
EXISTING 4'+/- 57' CONCRETE WATER TANK
EXISTING WATER TANK FOUNDATION
TANK MAY MATCH
10' BUFFER
LEASE LINE
PROPOSED 12'X20' MONOPOLE EQUIPMENT SHELTER
6'T LP WOOD FENCE
PROP. 30' UNDERGROUND COAX CABLE ROUTING TO T-46 ABOVE EXIST. GROUND SEE DETAIL SHEET C-3
EXISTING TREE TO BE REMOVED
FIELD STONE RETAINING WALL
STEP CONC. STOOP SEE DETAIL SHEET C-3
5'-0" GATE
PROP. BAE EQUIPMENT SHELTER SEE DETAIL SHEET C-2
TANK ELEVATION WITH PROPOSED BUILDING AND ANTENNA
NOT TO SCALE
PROPOSED BAE 6'H/6' WORK PREFABRICATED EQUIPMENT SHELTER
UNDERGROUND DUCT WITH COAX
EXISTING WATER TANK
PROP. BAE ANTENNAS
BLDG.+/- 80'
GROUND ELEV.+/- 1258'
CINGULAR WIRELESS LLC
CHT-POINT PARK
CHATTANOOGA, TN
SITE PLAN
BUCHART HORN, INC.
Engineers and Planners
REVISIONS
NO. DESCRIPTION BY DATE
DRAWING INTENT IS TO INDICATE GENERAL ARRANGEMENT, DESIGN AND INTENT OF WORK AND IS PARTLY DIAGRAMMATIC.
DRAWING SHALL NOT BE SCALED.
©Buchart Horn, Inc.
DRAWN BY
CHECKED BY
DATE 02-16-01
DRAWING NO. C-1
SHEET NO. 1 OF 4
PROJECT NO. 75293-33

RECEIVED
FEB 27 2001
KENTUCKY AMERICAN WATER COMPANY

SILAS WILLIAMS, JR.
WILLIAM L. TAYLOR, JR.
JAMES W. GENTRY, JR.
HOWELL G. CLEMENTS
THOMAS S. KALE
SCOTT N. BROWN, JR.
W. FERBER TRACY
FRED H. MOORE
L. HALE HAMILTON
ROBERT J. BOEHM
ROSS L. SCHRAM III
MARK A. RAMSEY
RANDY CHENNAULT
JOSEPH A. WHITE
DAVID E. FOWLER
ARTHUR P. BROCK
ROBERT O. NORRED, JR.
HOWELL DEAN CLEMENTS
CARL EUGENE STILES, JR.
JOHN B. BENNETT
SHAREL VANSANDT HOOPER
SUE ELLEN SCRUGGS
DANIEL M. STEFANIUK
JAMES H. PAYNE
ELIZABETH H. FOSS
TIMOTHY J. MILLIRONS

LAW OFFICES
SPEARS, MOORE, REBMAN & WILLIAMS
INCORPORATED
801 BROAD STREET
SIXTH FLOOR
P. O. BOX 1749
CHATTANOOGA, TENNESSEE 37401-1749
(423) 756-7000
FACSIMILE (423) 756-4801

WILLIAM L. SPEARS
(1905-1992)
A. [illegible] REBMAN, III
(1917-1992)
EDMUND P. MITCHELL
(1930-1993)
MICHAEL D. BOEHM
(1944-1998)
ALVIN O. MOORE
(1912-1998)

HOWELL G. CLEMENTS, P.C.
PALMER OFFICE
(931) 779-8333

OF COUNSEL:
E. BLAKE MOORE

February 22, 2001

Herbert A. Miller, Jr., Esquire
Vice President & Corporate Counsel
Southeast Region
American Water Works Service Company, Inc.
P. O. Box 1906
Charleston, West Virginia 25327-1906

Re: Tennessee-American Water Company/Cingular
Wireless Cellular Antenna Lease
Fort Circle Tank
Town of Lookout Mountain, Tennessee

Dear Mr. Miller:

As I believe you are aware, the Town of Lookout Mountain has granted our application for a permit to place an antenna array on top of Tennessee-American Water Company's Fort Circle tank in Lookout Mountain, Tennessee. Pursuant to our negotiations, Cingular has agreed to the $2,500.00 per month rent and all other pertinent terms of the lease, including your request that it begin April 1, 2001.

As I recall our discussion (or my discussion with Ms. Dixon), your office would prepare a form of lease and forward it to me for review. My client is anxious to bring this matter to a conclusion, with the result I write to inquire if there is anything I can do to be of assistance in bringing this matter to a conclusion at this point.

I look forward to hearing from you.

Very truly yours,

SPEARS, MOORE, REBMAN & WILLIAMS

Mark A. Ramsey

Mark A. Ramsey

MAR/rh

L:\LIBRARY\DEERS\ROBIN\MAR\miller ltr.wpd

TENNESSEE AMERICAN WATER COMPANY
DOCKET NO. 12-00049
FIRST DISCOVERY REQUEST OF THE
CONSUMER ADVOCATE AND PROTECTION DIVISION
TAW_R_CADDR1#018_073012
Rental Revenue from January 2006 through December 2010

2006	Description	Vendor	Jan	Feb	Mar	Apr	May	Jun	Jul	Aug	Sep	Oct	Nov	Dec	Grand Total
	Antenna Lease Ft. Circle - Lookout Mtn	Verizon-TN-REMIT	$ 2,000	$ 2,000	$ 2,000	$ 2,000	$ 2,000	$ 2,000	$ 2,000	$ 2,000	$ 2,000	$ 2,000	$ 4,000		$ 24,000
	Antenna Lease Ft.Circle Annual Access Fee	Cingular Wireless - Box 530032	2,500	2,500	2,500	2,500	2,500	2,500	2,500	2,500	2,500	2,500	5,000		30,000
	Lease Averill Street	Embarq (PO Box 660068)-REMIT												374	374
	Lease Averill St CG03XC152	Sprint (PO Box 219505)-REMIT	3,000	3,000	3,000	3,000	3,000	3,000	3,000	3,000	3,000	3,000	6,000		36,000
	Lease SCrest Rd 9AT0893A01	T-Mobile (VoiceStream Wireless	2,000	2,000	2,000	2,000	2,000	2,000	2,000	2,000	2,000	2,000	4,000		24,000
	Reclass	Rcl Dec Mls posted in Per 11											(9,500)	9,500	0
2006 Total			**$ 9,500**	**$ 9,500**	**$ 9,500**	**$ 9,500**	**$ 9,500**	**$ 9,500**	**$ 9,500**	**$ 9,500**	**$ 9,500**	**$ 9,500**	**$ 9,500**	**$ 9,874**	**$ 114,374**
2007	Antenna Lease Ft. Circle	Cingular Wireless - Box 530032				$ 2,848	$ 2,848	$ 2,848	$ 2,848	$ 2,848	$ 2,848	$ 2,848	$ 2,848	$ 2,848	$ 25,629
	Antenna Lease Ft. Circle - Lookout Mtn	Verizon-TN-REMIT								2,246	2,246	2,246	2,246	2,246	11,229
	Antenna Lease Ft. Circle - Annual Access Fee	Cingular Wireless - Box 5300			348										348
	Antenna Lease Ft. Circle	Verizon Wireless-TN-REMIT								2,246	(2,246)				0
	Antenna Lease Ft. Circle	Verizon-TN-REMIT	2,000	2,000	2,000	2,000	2,000	2,000	2,000						14,000
	Antenna Lease Ft.Circle	Cingular Wireless - Box 530032	2,500	2,500	2,500										7,500
	Antenna Lease Ft.Circle/	Cingular Wireless - Box 5300			348										348
	Antenna Lease Increase for Jan 06	Verizon Wireless-TN-REMIT									246				246
	Increase Pmt 2/06 - 07/07	Verizon Wireless-TN-REMIT									4,424				4,424
	Lease Averill Street	Embarq (PO Box 660068)-REMIT	3,187												3,187
	Lease Averill Street	Sprint (PO Box 219505)-REMIT		3,187	3,187	3,187	3,187	3,187	3,187	3,187	3,187	3,187	3,187	3,187	35,059
	Lease SCrest Rd 9AT0893A01	T-Mobile (VoiceStream Wireless	2,000	2,000	2,000	2,000	2,000	2,000	2,000	2,000	2,000	2,000	2,000	2,000	24,000
	move verizon dup	defer duplicate payment								(2,246)					(2,246)
	s/b applied sept	rv verizon deferred income									2,246				2,246
2007 Total			**$ 9,687**	**$ 9,687**	**$ 10,382**	**$ 10,035**	**$ 10,035**	**$ 10,035**	**$ 10,035**	**$ 10,281**	**$ 14,951**	**$ 10,281**	**$ 10,281**	**$ 10,281**	**$ 125,969**
2008	Increase for Nov 08	Embarq (PO Box 660068)-REMIT										$ 618			$ 618
	Increase for Aug & Sep S Crest Rd	T-Mobile - REMIT										1,230			1,230
	Increase for Nov 08 - Jan 09	Embarq (PO Box 660068)-REMIT												1,853	1,853
	Increase for June & July S Crest Rd	T-Mobile - REMIT								1,230					1,230
	Antenna Lease Ft. Circle	Cingular Wireless - Box 530032	2,848	2,848	2,848	2,848	2,848	2,848	2,848	2,848	2,848	2,848	2,848	2,848	34,172
	Antenna Lease Ft. Circle - Lookout Mtn	Verizon-TN-REMIT	2,246	2,246	2,246	2,246	2,246	2,246	2,246	2,246	2,246	2,246	2,246	2,246	26,950
	Lease Averill Street	Sprint (PO Box 219505)-REMIT	3,187	3,187	3,187	3,187	3,187	3,187	3,187	3,187	3,187	3,187	3,187	3,187	38,246
	Lease SCrest Rd	T-Mobile - REMIT						2,460				2,615		2,615	7,691
	Lease SCrest Rd 9AT0893A01	T-Mobile (VoiceStream Wireless	2,000	2,000	2,000	2,000	2,000	2,000	2,000	2,000	2,000	2,000			20,000
	TAW-Lookout Mountain - 102 Averill	T Mobile										2,875			2,875
	TN tank @102A Averill	T Mobile										6,963			6,963
2008 Total			**$ 10,281**	**$ 10,281**	**$ 10,281**	**$ 10,281**	**$ 10,281**	**$ 12,741**	**$ 10,281**	**$ 11,511**	**$ 10,281**	**$ 24,581**	**$ 8,281**	**$ 12,749**	**$ 141,827**
2009	9AT0893A Missio	T-Mobile - REMIT		$ 2,615	$ 5,230		$ 2,615			$ 2,615		$ (2,615)			$ 10,460
	9AT0893A OVERPM	T-Mobile - REMIT						4							4
	9AT0893A S Crest Rd Chattanooga	T Mobile	2,615					2,615	2,615	2,615	2,615	2,615	2,615	2,615	20,921
	9AT2865A Lookout Mtn - 102 Averill	T Mobile									500				500
	9AT2865A Lookout Mtn - 102 Averill	T Mobile		2,875	2,875		2,875	2,875	2,875	2,875	2,875	2,875	2,875	2,875	28,750
	Antenna Lease 9	T Mobile	5,750		2,875										8,625
	Antenna Lease Ft. Circle	Cingular Wireless - Box 530032	2,848	2,848	2,848	2,848	2,848	2,848	2,848	2,848	2,848	2,848	2,848	2,848	34,172
	Antenna Lease Ft. Circle - Lookout Mtn	Verizon-TN-REMIT	2,246	2,246	2,246	2,246	2,246	2,246	2,246	2,246	2,246	2,246	2,246	2,246	26,950
	CG03XC152-Increase for Feb 09 - Mar 09	Embarq (PO Box 660068)-REMIT			1,236										1,236
	Lease Averill Street	Sprint (PO Box 219505)-REMIT	3,187	3,187	3,187	3,805	3,805	3,805	3,805	3,805	3,805	3,805	3,805	3,805	43,806
	LEASE CG03XC152 10/07 Annual Access Fee	Embarq (PO Box 660068)-REMIT				3,186									3,186
2009 Total			**$ 16,646**	**$ 13,771**	**$ 20,496**	**$ 12,084**	**$ 14,388**	**$ 14,392**	**$ 14,388**	**$ 17,004**	**$ 14,888**	**$ 11,773**	**$ 14,388**	**$ 14,388**	**$ 178,609**
2010	9AT0893A S Crest Rd Chattanooga	T Mobile	$ 2,615	$ 2,615	$ 2,615	$ 2,615	$ 2,615	$ 2,615	$ 2,615	$ 2,615	$ 2,615	$ 2,615	$ 2,615	$ 2,615	$ 31,381
	9AT2865A Lookout Mtn 102 Averill	T Mobile	2,875	2,875	2,875	2,875	2,875	2,875	2,875	2,875	2,875	2,875	2,875	2,875	34,500
	9AT6865A Annual Access Fee	T Mobile									500				500
	Antenna Lease Ft. Circle	Cingular Wireless - Box 530032	2,848	2,848	2,848	2,848	2,848	2,848	2,848	2,848	2,848	2,848	2,848	2,848	34,172
	Antenna Lease Ft. Circle - Lookout Mtn	Verizon-TN-REMIT	2,246	2,246	2,246	2,246	2,246	2,246	2,246	2,246	2,246	2,246	2,246	2,246	26,950
	Lease Averill St CG03XC1	Sprint (PO Box 219505)-REMIT	3,805	3,805	3,805	3,805	3,805	3,805	3,805	3,805	3,805	3,805	3,805	3,805	45,659
2010 Total			**$ 14,388**	**$ 14,388**	**$ 14,388**	**$ 14,388**	**$ 14,388**	**$ 14,388**	**$ 14,388**	**$ 14,388**	**$ 14,888**	**$ 14,388**	**$ 14,388**	**$ 14,388**	**$ 173,162**
2011	5/8" Garden Meter	Holder, Steve											$ 25		$ 25
	9AT0893A Increase for Dec 2010 -Feb 2011	T Mobile			2,700										2,700
	9AT0893A S Crest Rd Chattanooga	T Mobile	2,615	2,615	3,515	3,515	3,515	3,515	3,515	3,515	3,515	3,515	3,515	3,515	40,381
	9AT2865A Annual Access Fee	T Mobile									500				500
	9AT2865A Lookout Mountain Chattanooga	T Mobile	2,875	2,875	2,875	2,875	2,875	2,875	2,875	2,875	2,875	2,875	2,875	2,875	34,500
	AnnualAccess Fee NG36	Verizon Wireless-TN-REMIT			738										738
	Antenna Lease Ft. Circle	Cingular Wireless - Box 530032	2,848	2,848	2,848	2,848									11,391
	Antenna Lease Ft. Circle - Lookout Mtn	Verizon-TN-REMIT	2,246	2,246	2,246	2,246	2,246								11,229
	Antenna Lease F	Cingular Wireless - Box 5300					3,162	3,162	3,162	3,162	3,162	3,162	3,162	3,162	25,299
	Antenna Lease F	Verizon Wireless-TN-REMIT						2,492	2,492	2,492	2,492	2,492	2,492	2,492	17,444
	Ft Circle Increase for March and April 2011	Cingular Wireless - Box 5300					630								630
	Ft Circl Lease Increase for April & May of 2011	Verizon Wireless-TN-REMIT					492								492
	Lease Averill St CG03XC1	Sprint (PO Box 219505)-REMIT	3,805	3,805	3,805	3,805	3,805	3,805	3,805	3,805	3,805	3,805	3,805	3,805	45,659
2011 Total			**$ 14,388**	**$ 14,388**	**$ 18,727**	**$ 15,288**	**$ 16,725**	**$ 15,849**	**$ 15,849**	**$ 15,849**	**$ 16,349**	**$ 15,849**	**$ 15,874**	**$ 15,849**	**$ 190,988**
Grand Total			**$ 74,890**	**$ 72,015**	**$ 83,775**	**$ 71,576**	**$ 75,317**	**$ 76,906**	**$ 74,442**	**$ 78,533**	**$ 80,858**	**$ 86,373**	**$ 72,713**	**$ 77,530**	**$ 924,929**

TENNESSEE AMERICAN WATER COMPANY
DOCKET NO. 12-00049
FIRST DISCOVERY REQUEST OF THE
CONSUMER ADVOCATE AND PROTECTION DIVISION
TAW_R_CADDR1#018_073012
Rental Revenue from January 2006 through December 2010

2006	Description	Vendor	Jan	Feb	Mar	Apr	May	Jun	Jul	Aug	Sep	Oct	Nov	Dec	Grand Total
	Antenna Lease Ft. Circle - Lookout Mtn	Verizon-TN-REMIT	$ 2,000	$ 2,000	$ 2,000	$ 2,000	$ 2,000	$ 2,000	$ 2,000	$ 2,000	$ 2,000	$ 2,000	$ 4,000		$ 24,000
	Antenna Lease Ft.Circle Annual Access Fee	Cingular Wireless - Box 530032	2,500	2,500	2,500	2,500	2,500	2,500	2,500	2,500	2,500	2,500	5,000		30,000
	Lease Averill Street	Embarq (PO Box 660068)-REMIT												374	374
	Lease Averill St CG03XC152	Sprint (PO Box 219505)-REMIT	3,000	3,000	3,000	3,000	3,000	3,000	3,000	3,000	3,000	3,000	6,000		36,000
	Lease SCrest Rd 9AT0893A01	T-Mobile (VoiceStream Wireless	2,000	2,000	2,000	2,000	2,000	2,000	2,000	2,000	2,000	2,000	4,000		24,000
	Reclass	Rcl Dec Mls posted in Per 11											(9,500)	9,500	0
2006 Total			**$ 9,500**	**$ 9,500**	**$ 9,500**	**$ 9,500**	**$ 9,500**	**$ 9,500**	**$ 9,500**	**$ 9,500**	**$ 9,500**	**$ 9,500**	**$ 9,500**	**$ 9,874**	**$ 114,374**
2007	Antenna Lease Ft. Circle	Cingular Wireless - Box 530032				$ 2,848	$ 2,848	$ 2,848	$ 2,848	$ 2,848	$ 2,848	$ 2,848	$ 2,848	$ 2,848	$ 25,629
	Antenna Lease Ft. Circle - Lookout Mtn	Verizon-TN-REMIT								2,246	2,246	2,246	2,246	2,246	11,229
	Antenna Lease Ft. Circle - Annual Access Fee	Cingular Wireless - Box 5300			348										348
	Antenna Lease Ft. Circle	Verizon Wireless-TN-REMIT								2,246	(2,246)				0
	Antenna Lease Ft. Circle	Verizon-TN-REMIT	2,000	2,000	2,000	2,000	2,000	2,000	2,000						14,000
	Antenna Lease Ft.Circle	Cingular Wireless - Box 530032	2,500	2,500	2,500										7,500
	Antenna Lease Ft.Circle/	Cingular Wireless - Box 5300			348										348
	Antenna Lease Increase for Jan 06	Verizon Wireless-TN-REMIT									246				246
	Increase Pmt 2/06 - 07/07	Verizon Wireless-TN-REMIT									4,424				4,424
	Lease Averill Street	Embarq (PO Box 660068)-REMIT	3,187												3,187
	Lease Averill Street	Sprint (PO Box 219505)-REMIT		3,187	3,187	3,187	3,187	3,187	3,187	3,187	3,187	3,187	3,187	3,187	35,059
	Lease SCrest Rd 9AT0893A01	T-Mobile (VoiceStream Wireless	2,000	2,000	2,000	2,000	2,000	2,000	2,000	2,000	2,000	2,000	2,000	2,000	24,000
	move verizon dup	defer duplicate payment								(2,246)					(2,246)
	s/b applied sept	rv verizon deferred income									2,246				2,246
2007 Total			**$ 9,687**	**$ 9,687**	**$ 10,382**	**$ 10,035**	**$ 10,035**	**$ 10,035**	**$ 10,035**	**$ 10,281**	**$ 14,951**	**$ 10,281**	**$ 10,281**	**$ 10,281**	**$ 125,969**
2008	Increase for Nov 08	Embarq (PO Box 660068)-REMIT										$ 618			$ 618
	Increase for Aug & Sep S Crest Rd	T-Mobile - REMIT										1,230			1,230
	Increase for Nov 08 - Jan 09	Embarq (PO Box 660068)-REMIT												1,853	1,853
	Increase for June & July S Crest Rd	T-Mobile - REMIT								1,230					1,230
	Antenna Lease Ft. Circle	Cingular Wireless - Box 530032	2,848	2,848	2,848	2,848	2,848	2,848	2,848	2,848	2,848	2,848	2,848	2,848	34,172
	Antenna Lease Ft. Circle - Lookout Mtn	Verizon-TN-REMIT	2,246	2,246	2,246	2,246	2,246	2,246	2,246	2,246	2,246	2,246	2,246	2,246	26,950
	Lease Averill Street	Sprint (PO Box 219505)-REMIT	3,187	3,187	3,187	3,187	3,187	3,187	3,187	3,187	3,187	3,187	3,187	3,187	38,246
	Lease SCrest Rd	T-Mobile - REMIT						2,460				2,615		2,615	7,691
	Lease SCrest Rd 9AT0893A01	T-Mobile (VoiceStream Wireless	2,000	2,000	2,000	2,000	2,000	2,000	2,000	2,000	2,000	2,000			20,000
	TAW-Lookout Mountain - 102 Averill	T Mobile										2,875			2,875
	TN tank @102A Averill	T Mobile										6,963			6,963
2008 Total			**$ 10,281**	**$ 10,281**	**$ 10,281**	**$ 10,281**	**$ 10,281**	**$ 12,741**	**$ 10,281**	**$ 11,511**	**$ 10,281**	**$ 24,581**	**$ 8,281**	**$ 12,749**	**$ 141,827**
2009	9AT0893A Missio	T-Mobile - REMIT		$ 2,615	$ 5,230		$ 2,615			$ 2,615		$ (2,615)			$ 10,460
	9AT0893A OVERPM	T-Mobile - REMIT						4							4
	9AT0893A S Crest Rd Chattanooga	T Mobile	2,615					2,615	2,615	2,615	2,615	2,615	2,615	2,615	20,921
	9AT2865A Lookout Mtn - 102 Averill	T Mobile									500				500
	9AT2865A Lookout Mtn - 102 Averill	T Mobile		2,875	2,875		2,875	2,875	2,875	2,875	2,875	2,875	2,875	2,875	28,750
	Antenna Lease 9	T Mobile	5,750		2,875										8,625
	Antenna Lease Ft. Circle	Cingular Wireless - Box 530032	2,848	2,848	2,848	2,848	2,848	2,848	2,848	2,848	2,848	2,848	2,848	2,848	34,172
	Antenna Lease Ft. Circle - Lookout Mtn	Verizon-TN-REMIT	2,246	2,246	2,246	2,246	2,246	2,246	2,246	2,246	2,246	2,246	2,246	2,246	26,950
	CG03XC152-Increase for Feb 09 - Mar 09	Embarq (PO Box 660068)-REMIT			1,236										1,236
	Lease Averill Street	Sprint (PO Box 219505)-REMIT	3,187	3,187	3,187	3,805	3,805	3,805	3,805	3,805	3,805	3,805	3,805	3,805	43,806
	LEASE CG03XC152 10/07 Annual Access Fee	Embarq (PO Box 660068)-REMIT				3,186									3,186
2009 Total			**$ 16,646**	**$ 13,771**	**$ 20,496**	**$ 12,084**	**$ 14,388**	**$ 14,392**	**$ 14,388**	**$ 17,004**	**$ 14,888**	**$ 11,773**	**$ 14,388**	**$ 14,388**	**$ 178,609**
2010	9AT0893A S Crest Rd Chattanooga	T Mobile	$ 2,615	$ 2,615	$ 2,615	$ 2,615	$ 2,615	$ 2,615	$ 2,615	$ 2,615	$ 2,615	$ 2,615	$ 2,615	$ 2,615	$ 31,381
	9AT2865A Lookout Mtn 102 Averill	T Mobile	2,875	2,875	2,875	2,875	2,875	2,875	2,875	2,875	2,875	2,875	2,875	2,875	34,500
	9AT6865A Annual Access Fee	T Mobile									500				500
	Antenna Lease Ft. Circle	Cingular Wireless - Box 530032	2,848	2,848	2,848	2,848	2,848	2,848	2,848	2,848	2,848	2,848	2,848	2,848	34,172
	Antenna Lease Ft. Circle - Lookout Mtn	Verizon-TN-REMIT	2,246	2,246	2,246	2,246	2,246	2,246	2,246	2,246	2,246	2,246	2,246	2,246	26,950
	Lease Averill St CG03XC1	Sprint (PO Box 219505)-REMIT	3,805	3,805	3,805	3,805	3,805	3,805	3,805	3,805	3,805	3,805	3,805	3,805	45,659
2010 Total			**$ 14,388**	**$ 14,388**	**$ 14,388**	**$ 14,388**	**$ 14,388**	**$ 14,388**	**$ 14,388**	**$ 14,388**	**$ 14,888**	**$ 14,388**	**$ 14,388**	**$ 14,388**	**$ 173,162**
2011	5/8" Garden Meter	Holder, Steve											$ 25		$ 25
	9AT0893A Increase for Dec 2010 -Feb 2011	T Mobile			2,700										2,700
	9AT0893A S Crest Rd Chattanooga	T Mobile	2,615	2,615	3,515	3,515	3,515	3,515	3,515	3,515	3,515	3,515	3,515	3,515	40,381
	9AT2865A Annual Access Fee	T Mobile									500				500
	9AT2865A Lookout Mountain Chattanooga	T Mobile	2,875	2,875	2,875	2,875	2,875	2,875	2,875	2,875	2,875	2,875	2,875	2,875	34,500
	AnnualAccess Fee NG36	Verizon Wireless-TN-REMIT			738										738
	Antenna Lease Ft. Circle	Cingular Wireless - Box 530032	2,848	2,848	2,848	2,848									11,391
	Antenna Lease Ft. Circle - Lookout Mtn	Verizon-TN-REMIT	2,246	2,246	2,246	2,246	2,246								11,229
	Antenna Lease F	Cingular Wireless - Box 5300					3,162	3,162	3,162	3,162	3,162	3,162	3,162	3,162	25,299
	Antenna Lease F	Verizon Wireless-TN-REMIT						2,492	2,492	2,492	2,492	2,492	2,492	2,492	17,444
	Ft Circle Increase for March and April 2011	Cingular Wireless - Box 5300					630								630
	Ft Circl Lease Increase for April & May of 2011	Verizon Wireless-TN-REMIT					492								492
	Lease Averill St CG03XC1	Sprint (PO Box 219505)-REMIT	3,805	3,805	3,805	3,805	3,805	3,805	3,805	3,805	3,805	3,805	3,805	3,805	45,659
2011 Total			**$ 14,388**	**$ 14,388**	**$ 18,727**	**$ 15,288**	**$ 16,725**	**$ 15,849**	**$ 15,849**	**$ 15,849**	**$ 16,349**	**$ 15,849**	**$ 15,874**	**$ 15,849**	**$ 190,988**
Grand Total			**$ 74,890**	**$ 72,015**	**$ 83,775**	**$ 71,576**	**$ 75,317**	**$ 76,906**	**$ 74,442**	**$ 78,533**	**$ 80,858**	**$ 86,373**	**$ 72,713**	**$ 77,530**	**$ 924,929**

TENNESSEE AMERICAN WATER COMPANY
DOCKET NO. 12-00049
FIRST DISCOVERY REQUEST OF THE
CONSUMER ADVOCATE AND PROTECTION DIVISION

Responsible Witness: Paul R. Herbert

Question:

19. Provide the source and support of the individual cost of service detail amounts (by account number) shown in column 4 on Pages 1 - 7 of Schedule B in the Company's Cost of Service Study.

Response:

See “Base File 2012 TN RC.xlsx”, worksheet “Link Out Gannett Fleming” for the individual cost of service detail amounts by account number shown in column 4 with the exception of depreciation expense by account and Other Fees and Billing Services.

The calculation of depreciation expense by account is attached.

The source of the amounts in columns 1-3 is the file “Exhibit Support TN Capital through 3-31-14 final.xlsx”, worksheet “RB 6.1 Deprec Exp Activity”, column BJ (Utility plant Nov-2013) multiplied by 12 in order to annualize.

Column 4 is the addition of columns 1 through 3.

Column 5 is calculated using the total CIAC in each district and allocating it based the CIAC and Advances rate base found in the same file listed about, worksheet “Developer Advances Net Balances”.

Column 6 (Cost of Removal - COR) is developed from the same file listed above and worksheet “COR Expense”, column BJ (Nov-2013) multiplied by 12 to annualize.

Column 7 is the addition of columns 4,5 and 6.

Other Fees and Building Services were developed from Exhibit DJP-1, Schedule 2 for each district.

$641,903,493

TENNESSEE AMERICAN WATER - DEPRECIATON EXPENSE BY ACCOUNT

DEPRECIATION EXPENSE	Chattanooga	Lone Oak	Suck Creek	Total	CIAC and Advances	COR	Net Depreciation
	(1)	(2)	(3)	(4)	(5)	(6)	(7)
301000-Organization	-	-	-	-		0.00	0
303300-Land & Land Rights-Pumping	-	-	-	-		0.00	0
303400-Land & Land Rights-Treatment	-	-	-	-		0.00	0
303500-Land & Land Rights-T&D	-	-	-	-		0.00	0
303500-Land & Land Rights-T&D	-	-	-	-		0.00	0
303500-Land & Land Rights-T&D	-	-	-	-		0.00	0
303600-Land & Land Rights-General	-	-	-	-		0.00	0
304100-Struct & Imp-Supply	1,375	-	-	1,375		207.80	1,582
304200-Struct & Imp-Pumping	90,684	-	-	90,684		13,708.08	104,392
304300-Struct & Imp-Treatment	178,386	-	9,296	187,681		28,388.79	216,070
304300-Struct & Imp-Treatment	204,058	-	-	204,058		0.00	204,058
304300-Struct & Imp-Treatment	3,339	-	-	3,339		0.00	3,339
304300-Struct & Imp-Treatment	1,268	-	-	1,268		0.00	1,268
304400-Struct & Imp-T&D	28,610	-	-	28,610		4,330.19	32,940
304500-Struct & Imp-General	7,080	-	-	7,080		1,083.68	8,164
304510-Struct & Imp-Cap Lease	-	-	-	-		0.00	0
304600-Struct & Imp-Offices	8,724	-	-	8,724		1,335.26	10,059
304700-Struct & Imp-Store,Shop,Gar	1,970	-	-	1,970		312.64	2,282
304800-Struct & Imp-Misc	2,816	-	-	2,816		393.00	3,209
306000-Lake, River & Other Intakes	2,223	-	1,641	3,864		195.65	4,060
309000-Supply Mains	11,292	-	-	11,292		0.00	11,292
310000-Power Generation Equip	42,487	-	-	42,487		2,135.20	44,622
311200-Pump Eqp Electric	123,890	-	195	124,085		12,241.58	136,327
311300-Pump Eqp Diesel	2,708	-	-	2,708		274.38	2,982
311500-Pump Eqp Other	4,028	-	-	4,028		412.46	4,440
311000-Pumping Equipment	14,904	-	-	14,904		1,470.32	16,374
311000-Pumping Equipment	-	-	-	-		0.00	0
320100-WT Equip Non-Media	146,486	-	537	147,024		14,850.86	161,874
320200-WT Equip Filter Media	664,539	-	3,303	667,842		74,473.96	742,316
330000-Dist Reservoirs & Standpipes	116,229	-	-	116,229		23,514.58	139,744
330003-Tank Repainting	670,900	-	-	670,900		0.00	670,900
330100-Elevated Tanks & Standpipes	49,026	-	-	49,026		9,891.17	58,917
330200-Ground Level Tanks	557	-	-	557		112.31	669
330300-Below Ground Tanks	425	-	-	425		85.78	511
330400-Clearwell	9,395	-	-	9,395		1,838.12	11,233
331001-T&D Mains	123,821	-	1,781	125,602		19,770.71	145,373
331001-T&D Mains	63,103	6	514	63,623		10,014.69	73,637
331001-T&D Mains	9	7	-	16		2.48	18
331001-T&D Mains	721,941	269	2,378	724,588	(177,788)	114,055.59	660,856
331001-T&D Mains	106,015	-	-	106,015		16,687.61	122,703
331001-T&D Mains	310,639	-	61	310,699		48,906.40	359,606
331001-T&D Mains	7,042	-	-	7,042		1,108.39	8,150
333000-Services	268,759	232	610	269,601	(26,452)	0.00	243,150
334100-Meters	433,346	-	4,908	438,255	(2,298)	12,676.79	448,634
334100-Meters	315,248	37	101	315,386		8,972.57	324,358
334100-Meters	-	-	-	-		0.00	0
334100-Meters	600	-	-	600		17.07	617
334100-Meters	1,259	-	-	1,259		35.81	1,295
334200-Meter Installations	311,332	215	153	311,700		9,409.81	321,110
335000-Hydrants	165,306	56	546	165,908	(13,113)	27,791.66	180,587
339200-Other P/E-Supply	399		-	399		0.00	399

$641,903,493

TENNESSEE AMERICAN WATER - DEPRECIATON EXPENSE BY ACCOUNT

DEPRECIATION EXPENSE	Chattanooga	Lone Oak	Suck Creek	Total	CIAC and Advances	COR	Net Depreciation
	(1)	(2)	(3)	(4)	(5)	(6)	(7)
339600-Other P/E-CPS	29,415		-	29,415		0.00	29,415
340100-Office Furniture & Equip	6,818		-	6,818		0.00	6,818
340200-Comp & Periph Equip	6,478		324	6,802		0.00	6,802
340200-Comp & Periph Equip	14,173		-	14,173		0.00	14,173
340200-Comp & Periph Equip	11,646		23	11,669		0.00	11,669
340200-Comp & Periph Equip	8,232		190	8,422		0.00	8,422
340200-Comp & Periph Equip	485		-	485		0.00	485
340300-Computer Software	10,510		-	10,510		0.00	10,510
340300-Computer Software	64,880		-	64,880		0.00	64,880
340300-Computer Software	725,470		-	725,470		0.00	725,470
340300-Computer Software	3,131		-	3,131		0.00	3,131
340300-Computer Software	260		-	260		0.00	260
340400-Data Handling Equipment	755		-	755		0.00	755
340500-Other Office Equipment	440		-	440		0.00	440
341100-Trans Equip Lt Duty Trks	220,400		-	220,400		(33,024.88)	187,375
341200-Trans Equip Hvy Duty Trks	357,933		-	357,933		(53,644.12)	304,288
341300-Trans Equip Autos	60,014		-	60,014		(9,008.82)	51,005
341400-Trans Equip Other	38,877		-	38,877		(5,840.70)	33,036
342000-Stores Equipment	1,736			1,736		0.00	1,736
343000-Tools,Shop,Garage Equip	91,489		96	91,584		0.00	91,584
344000-Laboratory Equipment	3,912		82	3,995		0.00	3,995
345000-Power Operated Equipment	20,180		-	20,180		0.00	20,180
346100-Comm Equip Non-Telephone	14,649		134	14,783		0.00	14,783
346190-Remote Control & Instrument	6,256		1,110	7,366		0.00	7,366
346200-Comm Equip Telephone	3,170		-	3,170		0.00	3,170
347000-Misc Equipment	69,683		-	69,683		0.00	69,683
348000-Other Tangible Property	251		-	251			251
	6,987,462	820	27,981	7,016,262	(219,655)	359,181	7,155,798

TENNESSEE AMERICAN WATER COMPANY
DOCKET NO. 12-00049
FIRST DISCOVERY REQUEST OF THE
CONSUMER ADVOCATE AND PROTECTION DIVISION

Responsible Witness: Paul R. Herbert

Question:

20. Provide source and support of the Average Daily Consumption (CCF) amounts for each customer class that are used to calculate Allocation Factor 1 as shown on Page 1 of Schedule C in the Company's Cost of Service Study.

Response:

The Average Daily Consumption amounts for each customer class are equal to the Attrition Year water sales in Petitioner’s Exhibit DJP-1, Schedule 2 for each class in each district divided by 365.

TENNESSEE AMERICAN WATER COMPANY
DOCKET NO. 12-00049
FIRST DISCOVERY REQUEST OF THE
CONSUMER ADVOCATE AND PROTECTION DIVISION

Responsible Witness: Paul R. Herbert

Question:

21. Refer to Page 3 of Schedule C in the Company's Cost of Service Study for Allocation Factor 2. Provide the source and support for the weighting factors that are "…based on the maximum day ratio of 1.45 based on a review of the maximum day ratios experienced during the period 1995 through 2011." Also explain why this maximum day ratio of 1.45 did not change from the Company's last study when it was only based upon the maximum ratios experienced during the period 1995 through 2009.

Response:

See attached support for the maximum day ratio showing available data from 2002 through 2011. The maximum day ratio used in the cost of service study was based on the historic maximum day ratio of 1.44 (rounded up to 1.45) experienced in 2006. The ratio did not change from the previous study because a new historic peak ratio was not experienced by the Company.

TENNESSEE AMERICAN WATER COMPANY

SUMMARY OF AVERAGE DAILY SEND OUT AND MAXIMUM DAILY USAGE
FOR THE YEARS 2002-2011

Year	Average Daily Send out (MGD)	Maximum Daily Use		
		MGD	Ratio to Average	Highest Use Day
(1)	(2)	(3)	(4)	(5)
2002	39.178	51.482	1.31	8/2/2002
2003	36.384	45.282	1.24	1/27/2003
2004	37.973	43.928	1.16	8/18/2004
2005	38.644	47.365	1.23	9/14/2005
2006	39.297	56.400	1.44	6/21/2006
2007	40.298	52.052	1.29	8/24/2007
2008	37.649	50.328	1.34	6/18/2008
2009	35.986	48.108	1.34	7/2/2009
2010	37.575	46.485	1.24	7/8/2010
2011	37.058	48.631	1.31	8/26/2011

TENNESSEE AMERICAN WATER COMPANY
DOCKET NO. 12-00049
FIRST DISCOVERY REQUEST OF THE
CONSUMER ADVOCATE AND PROTECTION DIVISION

Responsible Witness: Paul R. Herbert

Question:

22. Refer to Page 3 of Schedule C in the Company's Cost of Service Study for Allocation Factor 2. Explain why Private and Public Fire Protection service is not considered in this calculation.

Response:

Page 3 of Schedule C shows the calculation of the maximum day extra capacity without consideration for Private and Public Fire flow because Factor 2 is used to allocate costs associated with facilities serving base and maximum day extra capacity functions, such as source of supply and treatment facilities, which are not sized or designed to meet fire demands. Factor 3 is used to allocate costs associated with facilities servicing base, maximum day extra capacity and fire service. See Page 4 of Schedule C for Factor 3.

TENNESSEE AMERICAN WATER COMPANY
DOCKET NO. 12-00049
FIRST DISCOVERY REQUEST OF THE
CONSUMER ADVOCATE AND PROTECTION DIVISION

Responsible Witness: Paul R. Herbert

Question:

23. Refer to Page 3 of Schedule C in the Company's Cost of Service Study for Allocation Factor 2. Provide the source and support for the individual "factors" contained in column 3.

Response:

As Mr. Herbert's testimony states on page 10, lines 1-5, the estimated demands or factors for each individual class were based on judgment which considered field studies of actual customer class demands conducted for other American Companies, field observations of the service areas of the Company, field studies of similar service areas, and generally-accepted customer class maximum day and maximum hour demand ratios.

TENNESSEE AMERICAN WATER COMPANY
DOCKET NO. 12-00049
FIRST DISCOVERY REQUEST OF THE
CONSUMER ADVOCATE AND PROTECTION DIVISION

Responsible Witness: Paul R. Herbert

Question:

24. Refer to Page 4 of Schedule C in the Company's Cost of Service Study for Allocation Factor 3. Provide the source and support for each component of the System Delivery (GPD) of 54,994,122.

Response:

The average day of 37,058,015 GPD is the total Company sendout of 13,526,176,000 gallons divided by 365.

The maximum day extra capacity is 37,058,015 GPD times .45, the maximum day extra capacity ratio minus 1 or 16,676,107 GPD. See the response to Item 21 of this same data request for detail of this ratio.

The 1,260,000 gallons per day for fire demands is developed by multiplying the 3,500 gallons per minute fire protection flow needed by 60 minutes and by 6 hours. See the response to Item 30 and 32 of this same data request.

The sum of the average day, the maximum day extra capacity demand and the fire demand total 54,994,122 GPD.

TENNESSEE AMERICAN WATER COMPANY
DOCKET NO. 12-00049
FIRST DISCOVERY REQUEST OF THE
CONSUMER ADVOCATE AND PROTECTION DIVISION

Responsible Witness: Paul R. Herbert

Question:

25. Refer to Page 5 of Schedule C in the Company's Cost of Service Study for Allocation Factor 3. Provide the source and support for the "Number of Units" totaling 6,479 as shown in column 3.

Response:

The Number of Units is equal to the sum of private fire protection lines and the total number of public fire hydrants.

The number of private fire protection lines is the sum of the private fire protection lines in Chattanooga, Look Out Mountain and Lakeview Districts (there are no private fire protection lines in Suck Creek or Lone Oak) as shown in Petitioner's Exhibit DJP-1, Schedule 2 for each district.

The detail related to the total number of public fire hydrants is attached.

Tennessee American
Hydrant Count

Count of zone		
zone	which	Total
CATOOSA CO	H	34
CHATTANOOGA	H	4009
EAST RIDGE	H	343
ELDER MTN	H	16
FT OGLETHORPE	H	2
HAMILTON COUNTY	H	22
LOOKOUT MTN GA	H	85
LOOKOUT MTN TN	H	153
MARION CO	H	1
PUMP-AROUND HYDRANTS	H	16
RED BANK	H	213
RIDGESIDE	H	13
ROSSVILLE	H	172
WALDEN	H	3
WALKER CO	H	10
Grand Total		5092

TENNESSEE AMERICAN WATER COMPANY
DOCKET NO. 12-00049
FIRST DISCOVERY REQUEST OF THE
CONSUMER ADVOCATE AND PROTECTION DIVISION

Responsible Witness: Paul R. Herbert

Question:

26. Refer to Page 6 of Schedule C in the Company's Cost of Service Study for Allocation Factor 4. Provide the source and support for the average hourly consumption contained in column 2. Also explain why the average hour consumption factors in column 2 for Allocation Factor 4 do not match the average hour consumption factors in column 2 for Allocation Factor 5 on Page 8 of Schedule C.

Response:

Factor 4 allocates costs related to distribution mains. Column 2 in Factor 4 is developed from average hourly consumption as adjusted and is attached. Per Mr. Herbert's testimony, certain usage for the larger industrial customers and other water utilities classifications is excluded from the allocation since these customers are primarily served from larger transmission mains and should not be allocated costs for distribution mains.

The average hour consumption factors in column 2 for Factor 4 do not match the average hour consumption factors in column 2 of Factor 5 because the calculation in Factor 5 includes all the usage for all the customer classes. Factor 5 allocates costs related to storage facilities from which the larger industrial customers and other water utilities customers benefit.

TENNESSEE-AMERICAN WATER COMPANY

CALCULATION OF COLUMN 2 OF FACTOR 4

Customer Classification	Factor 1 Average Daily Consumption, 100 Cu. Ft.	Less Excluded Usage 100 Cu. Ft.	Allocated Average Daily Consumption, 100 Cu. Ft.	Allocation Factor Column 2 Factor 4
(1)	(2)	(3)	(4)	(5)
Residential	12,021		12,021	0.4450
Commercial	10,442		10,442	0.3867
Industrial	6,673	(5,483) *	1,190	0.0441
Other Public Authority	3,105		3,105	0.1150
Other Water Utilities	3,813	(3,813) **	-	0.0000
Private Fire Protection	90		90	0.0033
Public Fire Protection	158		158	0.0059
Total	36,302	(9,296)	27,006	1.0000

* Equal to Annual Usage:

Pilgrims Pride	624,300
Koch Food LLC	532,325
Chattanooga Coca-Cola Bottling	251,696
Southern Cellulose	180,725
NA Industries, Inc.	114,854
BASF Corporation	195,224
Bunge Foods Corporation	102,084
Total	2,001,208 CCF
Total Above Divided by 365	5,483 CCF

** Equal to all the usage for Other Water Utilities.

TENNESSEE AMERICAN WATER COMPANY
DOCKET NO. 12-00049
FIRST DISCOVERY REQUEST OF THE
CONSUMER ADVOCATE AND PROTECTION DIVISION

Responsible Witness: Paul R. Herbert

Question:

27. Refer to Page 7 of Schedule C in the Company's Cost of Service Study for Allocation Factor 4. Provide the source and support for the individual "factors" contained in column 3.

Response:

As Mr. Herbert's testimony states on page 10, lines 1-5, the estimated demand factors for each individual class were based on judgment which considered field studies of actual customer class demands conducted for other American Companies, field observations of the service areas of the Company, field studies of similar service areas, and generally-accepted customer class maximum day and maximum hour demand ratios. See response to Item 50 of this same data request 50 for further support.

TENNESSEE AMERICAN WATER COMPANY
DOCKET NO. 12-00049
FIRST DISCOVERY REQUEST OF THE
CONSUMER ADVOCATE AND PROTECTION DIVISION

Responsible Witness: Paul R. Herbert

Question:

28. Refer to Page 7 of Schedule C in the Company's Cost of Service Study for Allocation Factor 4. Provide the source and support for the maximum hour ratio of 1.90.

Response:

As stated in Mr. Herbert's testimony, the maximum hour extra capacity of 1.90 is based on the relationship of system maximum hour ratios compared to system maximum day ratios for other similar systems. The ratio of maximum hour to maximum day ratio is 1.3 (1.90 / 1.45) which falls within the range for other systems.

TENNESSEE AMERICAN WATER COMPANY
DOCKET NO. 12-00049
FIRST DISCOVERY REQUEST OF THE
CONSUMER ADVOCATE AND PROTECTION DIVISION

Responsible Witness: Paul R. Herbert

Question:

29. Refer to Page 7 of Schedule C in the Company's Cost of Service Study for Allocation Factor 4. Provide the source and support for the Total System Delivery of 52,397 GPM. Also explain why and how this amount changed from 51,397 GPM in the Company's last study.

Response:

The total gallons per minute listed on Page 7 of Schedule C of 52,397 GPM is the sum of the following:

1. The average day of 25,735 GPM is the average day system delivery (referenced in the response to Item 24 of this same data request) divided by 24 hours and then divided by 60 minutes.

2. The maximum day extra capacity is 25,735 GPM times 0.90, the maximum hour extra capacity ratio minus 1 or 23,162 GPM. See response to Item 28 of this same data request for a description of this ratio. As stated in Mr. Herbert's testimony, the maximum hour extra capacity of 1.9 is based on the relationship of system maximum hour ratios compared to system maximum day ratios for other similar systems.

3. The 3,500 GPM is the estimated fire protection flow needed. See response to Item 30 of this same data request.

This amount changed from the prior case because the average day in the prior case was based on the total system delivery for 2009 and in this case it is based on the total system delivery for 2011.

TENNESSEE AMERICAN WATER COMPANY
DOCKET NO. 12-00049
FIRST DISCOVERY REQUEST OF THE
CONSUMER ADVOCATE AND PROTECTION DIVISION

Responsible Witness: Paul R. Herbert

Question:

30. Refer to Page 7 of Schedule C in the Company's Cost of Service Study for Allocation Factor 4. Provide the source and support for the Fire Protection System Delivery of 3,500 GPM.

Response:

The 3,500 gpm estimated fire demand was based on the Insurance Services Office (ISO) method for fire flow requirements as described in AWWA Manual M31, page 3, which is attached.

AWWA MANUAL M31



Chapter 1

Fire Flow Requirements

For centuries, water has been used to extinguish fires. The inexpensiveness and availability of water are the primary factors leading to its widespread use. But, not only must water be available for fire protection, it must be available in adequate supply. As a result, the question must be asked, how much water is necessary to be considered an adequate supply for fire protection? (Milke 1980)

Most municipalities are willing to incur the higher cost for distribution system sizing because of the reduction in loss that is possible by using the water system for fire protection. Water in sufficient quantity can cool the fire; the steam can deprive the fire of oxygen, and in the case of miscible or dense fluids, water can disperse the fuel. The key question for water utilities is how large must distribution system components be to provide sufficient water for fire protection. The remainder of this manual presents methods for estimating these requirements.

IMPACT ON DISTRIBUTION SYSTEM DESIGN

The decision to provide water for fire protection means that a utility must explicitly consider fire flow requirements in sizing pipes, pumps, and storage tanks. In larger systems, fire protection has a marginal effect on sizing decisions, but in smaller systems these requirements can correspond to a significant increase in the size of many components. In general, the impact of providing water for fire protection ranges from being minimal in large components of major urban systems to being very significant in smaller distribution system pipes and small distribution systems.

The most significant impacts are installing and maintaining fire hydrants, providing adequate storage capacity, and meeting requirements for minimum pipe sizes (e.g., 6-in. [150-mm] pipes in loops and 8-in. [200-mm] dead ends) in neighborhood distribution mains when much smaller pipes would suffice for delivery of potable water only. These requirements make designing distribution systems easier for the engineer but more costly for the water utility. Other impacts include providing extra treatment capacity at plants and extra pumping capacity at pump stations.

COMMUNITY GOVERNANCE

The decision of whether or not to size distribution system components, including water lines, appurtenances, and storage facilities, for fire protection must be made by the governing body of the community. This decision is made in conjunction with the water utility if the utility is privately owned. However, there is no legal requirement that a governing body must size its water distribution system to provide fire protection. In some instances, this undertaking may be prohibitively expensive. For privately owned utilities, the distribution system would not be sized for fire protection unless such an undertaking could be shown to be commercially profitable.

The governing bodies of most communities do provide water for fire protection for a variety of reasons, including protection of the tax base from destruction by fire, preservation of jobs that would be lost in the event of a large fire, preservation of human life, and reduction of human suffering.

When a community's governing body provides fire protection, it must do so in accordance with a well-thought-out plan that will provide adequate supplies for the intended purpose. An inadequate fire protection system provides a false sense of security and is potentially more dangerous than no system at all.

FIRE FLOW REQUIREMENTS

When establishing a fire protection plan, the governing body must first select a well-documented procedure for determining the fire flow requirement. Central to providing "enough" water is a determination of how much water should be made available for any given situation. The following definition of *required fire flow* will be used in this manual: the rate of water flow, at a residual pressure of 20 psi (138 kPa) and for a specified duration, that is necessary to control a major fire in a specific structure. A complete definition of required fire flow requires a determination of both the rate of flow required and the total amount of water that must be applied to control the fire. The rate of flow and the duration of flow required may be specified by the simple equation:

$$\text{quantity} = \text{rate} \times \text{duration} \qquad \text{(Eq. 1-1)}$$

Understanding Water Use

The importance of flow rate and total quantity must be realized when attempting to understand the ways in which water is used to suppress fire. Water applied to a fire accomplishes two things. First, it removes the heat produced by the fire, thereby preventing that heat from raising the temperature of unignited material to the ignition point. Water absorbs the heat of the fire when it changes from a liquid to a gaseous state as the heat is released as steam. Second, water not converted to steam by the heat of the fire is available to cool material not yet ignited. Water also blankets unignited material, excluding the oxygen required to initiate and sustain combustion.

CALCULATING FIRE FLOW REQUIREMENTS

All fires are basically different because of random variations in the structure and contents of the burning building, exposures (configuration of adjacent structures not involved in a fire but that are to be protected to prevent the fire from spreading), weather, temperature, and length of time the fire has been burning. Consequently, numerous methods have been proposed for determining how much water is enough to suppress a fire. The following sections describe four methods for calculating fire flow requirements. These methods have been developed by the Insurance Services Office

Table 1-1 Fire flow durations

Required Fire Flow		Duration
gpm	*(L/sec)*	*hr*
2,500 or less	(158 or less)	2
3,000 to 3,500	(189 to 221)	3

Inc. (ISO),* Iowa State University (ISU),† the National Fire Academy,‡ and the Illinois Institute of Technology Research Institute (IITRI).§

Responsibility for determining needed fire flows for individual structures usually rests with the local fire officials based on information provided by the owner. Rating services such as ISO may determine this flow during an evaluation for insurance purposes. For planning purposes, water departments may determine representative fire flow requirements in portions of towns for system planning, hydraulic analysis, and design.

Flow Durations

Recommended fire flow durations¶ to be used in the four methods are given in Table 1-1. The maximum required fire flow for a single fire event is 12,000 gpm (757 L/sec).

Insurance Services Office Method

The ISO's technique for calculating required fire flow is documented in its publication *Fire Suppression Rating Schedule*. The term used in that document to describe the fire flow requirement is *needed fire flow* (NFF).

Needed fire flow (NFF). The NFF is the rate of flow considered necessary to control a major fire in a specific building for a certain duration. It is intended to assess the adequacy of a water system as one element of an insurance rating schedule. It is not intended to be a design criterion. However, it has been demonstrated that the NFF reasonably coincides with the actual flow required to suppress a fire in a real-life situation.

A water supply should be capable of providing the maximum NFF within its distribution system area. In designing a new water distribution system or improvements within an existing distribution system, it is customary to provide for the NFF within the design area. However, it is very unusual for an existing water distribution system to be capable of providing every NFF within its service area.

The ISO classification of a community's water system is based on the available rates of flow at representative locations, with an NFF of 3,500 gpm (221 L/sec), or less, as determined by the application of its Fire Suppression Rating Schedule. Private and public protection at properties with larger NFFs is individually evaluated and may vary from the community's classification.

---

* Insurance Services Office Inc., 545 Washington Blvd., Jersey City, NJ 07310-1686.

† Iowa State University, Fire Extension Service, Ames, IA 50011.

‡ US Fire Administration, 16825 S. Seton Ave., Emmitsburg, MD 21727.

§ Illinois Institute of Technology Research Institute, 10 W. 35th St., Chicago, IL 60616.

¶ Fire flow durations are based on the 19th edition of the National Fire Protection Association's *Fire Protection Handbook,* table 10.4.6.

TENNESSEE AMERICAN WATER COMPANY
DOCKET NO. 12-00049
FIRST DISCOVERY REQUEST OF THE
CONSUMER ADVOCATE AND PROTECTION DIVISION

Responsible Witness: Paul R. Herbert

Question:

31. Refer to Page 10 of Schedule C in the Company's Cost of Service Study for Allocation Factor 5. Provide the source and support for the 22,311,000 Total Storage Capacity (Gallons). Also explain why and how this amount changed from 22,811,000 Total Storage Capacity (Gallons) in the Company's last study.

Response:

See the attached list of tanks for the support for the Company's total storage capacity of 22,311,000 gallons.

In the previous study, the Mission Ridge Reservoir 3 was listed incorrectly at a storage level of 2,500,000 gallons of storage instead of the actual 2,000,000 gallons, as corrected in the current cost of service study. This difference of 500,000 gallons accounts for the difference in storage capacity from this study to the previous study.

Tennessee American Water Company

Tank Name	Capacity in 1000's
Citico Clearwell 2	1,820
Citico Clearwell 3	3,560
Citico Wash Water 1	210
Citico Wash Water 2	300
Citico Wash Water 3	281
Lookout Mountain 2	475
Lookout Mountain 3	1,320
Mission Ridge SP 2	367
Mission Ridge Res. 1	2,500
Mission Ridge Res. 2	2,500
Mission Ridge Res. 3	2,000
Red Bank	420
South End	2,500
St. Elmo 2	500
White Oak	750
East Brainerd	955
Ryall Springs	750
Elder Mountain	294
Lookout Valley	750
Elder Mtn. Receiving	5
East Ridge Reservoir	870
North End	2,820
Mtn. Creek Road	1,000
Jenkins Road	1,000
South Mission Ridge	535
Total Tank Capacity	22,311

TENNESSEE AMERICAN WATER COMPANY
DOCKET NO. 12-00049
FIRST DISCOVERY REQUEST OF THE
CONSUMER ADVOCATE AND PROTECTION DIVISION

Responsible Witness: Paul R. Herbert

Question:

32. Refer to Page 10 of Schedule C in the Company's Cost of Service Study for Allocation Factor 5. Provide the source and support for "6 hour demand of fire flow" used in the calculation.

Response:

The 6-hour duration for fire flow demand was based on the duration required for a 6,000 gpm fire demand according to the ISO Grading Schedule for Municipal Fire Protection, which is attached. The 6,000 gpm requirement was used rather than 3,500 gpm, to acknowledge alternative fire flow calculations that support higher fire flows and the significant commercial and industrial customer base served by the system, which would require longer fire flow durations for more combustible fires.

GRADING SCHEDULE
FOR
MUNICIPAL FIRE PROTECTION

RECEIVED
JUN 14 1974
GANNETT FLEMING
CARPENTER



INSURANCE SERVICES OFFICE
160 WATER STREET
NEW YORK, N. Y. 10038
1974

GRADING SCHEDULE

WATER SUPPLY

An adequate and reliable water supply is an essential part of the fire-fighting facilities of a municipality.

Minimum Recognized Water Supply. In order to be recognized for grading purposes, a water supply shall be capable of delivering at least 250 gpm for a period of 2 hours, or 500 gpm for one hour, for fire protection plus consumption at the maximum daily rate. Any water supply which cannot meet this minimum requirement shall not be graded, and a deficiency of 1,950 points shall be assigned.

Adequacy and Reliability. A water supply is considered to be adequate if it can deliver the required fire flow for the number of hours specified in Table 4, with consumption at the maximum daily rate; if this delivery is possible under certain emergency or unusual conditions, the water supply is also considered to be reliable.

TABLE 4.

REQUIRED DURATION FOR FIRE FLOW

Required Fire Flow gpm	Required Duration Hours
10,000 and greater	10
9,500	9
9,000	9
8,500	8
8,000	8
7,500	7
7,000	7
6,500	6
6,000	6
5,500	5
5,000	5
4,500	4
4,000	4
3,500	3
3,000	3
2,500 and less	2

In order to provide reliability, duplication of some or all parts of a water supply system will be necessary, the need for duplication being dependent upon the extent to which the various parts may reasonably be expected to be out of service as a result of maintenance and repair work, an emergency, or some unusual condition. The introduction of storage, either as part of the supply works or on the distribution system, may partially or completely offset the need for duplicating various parts of the system; the value of the storage depends upon its amount, location, and availability.

TENNESSEE AMERICAN WATER COMPANY
DOCKET NO. 12-00049
FIRST DISCOVERY REQUEST OF THE
CONSUMER ADVOCATE AND PROTECTION DIVISION

Responsible Witness: Paul R. Herbert

Question:

33. Refer to Page 11 of Schedule C in the Company's Cost of Service Study for Allocation Factor 6. Provide the source and support for the pump horsepower of 14,011. Also explain why and how this amount changed from 13,979 of pump horsepower in the Company's last study.

Response:

See attached schedule for the pump horsepower of 14,011. This difference of 32 HP from the amount in the prior case is due to the following changes in rated horsepower.

Stuart heights Pump Station – not in use	(8) HP
Windridge Pumping Station – gain in HP	30 HP
Look Out Mountain - loss in HP	(10) HP
St. Elmo Pumping Station – gain in HP	25 HP
Crestview Pumping Station – loss in HP	(5) HP
Total Change in HP	32 HP

Tennessee American Water Company

Motors

Unit	Horse Power	Maximum Day	Max Day & Fire	Max Hr and Fire
Low Service #				
12	500.0	500.0		
13	400.0	400.0		
14	600.0	600.0		
15	600.0	600.0		
22	600.0	600.0		
High Service #				
11	900.0		900.0	
16	600.0		600.0	
17	600.0		600.0	
18	400.0		400.0	
19	400.0		400.0	
20	250.0		250.0	
21	700.0		700.0	
Crestview #				
1	15.0			15.0
2	15.0			15.0
East Ridge #				
5	125.0		125.0	
6	200.0		200.0	
7	200.0		200.0	
8	200.0		200.0	
Elder Mountain #				
1	60.0		60.0	
2	60.0		60.0	
Elmendorf #				
8	60.0			60.0
9	60.0			60.0
Hill City #				
3	75.0		75.0	
6	125.0		125.0	
7	150.0		150.0	
8	250.0		250.0	

Tennessee American Water Company

Motors

Unit	Horse Power	Maximum Day	Max Day & Fire	Max Hr and Fire
Lookout Mountain #				
4	250.0		250.0	
6	450.0		450.0	
8	450.0		450.0	
Mission Ridge #				
3	60.0		60.0	
4	100.0		100.0	
6	200.0		200.0	
New York Ave. #				
1	200.0		200.0	
2	200.0		200.0	
3	350.0		350.0	
Red Bank #				
3	25.0			25.0
4	25.0			25.0
Rossville #				
7	200.0			200.0
8	200.0			200.0
Ryall Springs #				
1	20.0		20.0	
2	30.0		30.0	
3	50.0		50.0	
4	50.0		50.0	
South End #				
1	40.0			40.0
2	40.0			40.0
South Mission Ridge #				
7	125.0		125.0	
10	150.0		150.0	
11	150.0		150.0	
St. Elmo #				
4	60.0		60.0	
5	125.0		125.0	
6	150.0		150.0	

Tennessee American Water Company

Motors

Unit	Horse Power	Maximum Day	Max Day & Fire	Max Hr and Fire
Windridge #				
1	30.0			30.0
2	30.0			30.0
3	50.0			50.0
Stuart Heights #				
1	-			-
2	-			-
Crestwood #				
1	15.0			15.0
2	15.0			15.0
Panorama #				
1	20.0			20.0
2	50.0			50.0
3	50.0			50.0
4	125.0			125.0
Rolling Acres #				
1	15.0			15.0
2	15.0			15.0
Johnson Blvd. #				
1	2.0			2.0
Maple Hill #				
1	7.5			7.5
2	7.5			7.5
Summit Ave. #				
1	2.0			2.0
Hurricane Creek #				
1	2.0			2.0
Berkley Circle #				
1	5.0			5.0
Cumberland Rd. #				
1	7.5			7.5
E. Brainerd #				
1	75.0			75.0
2	75.0			75.0
Hill Pointe #				
1	15.0			15.0

Tennessee American Water Company

Motors

Unit	Horse Power	Maximum Day	Max Day & Fire	Max Hr and Fire
2	15.0			15.0
4	125.0			125.0
Minnekahda #				
1	7.5			7.5
2	5.0			5.0
Walden's Ridge				
1	700.0		700.0	
2	700.0		700.0	
Total	14,011.0	2,700.0	9,865.0	1,446.0

TENNESSEE AMERICAN WATER COMPANY
DOCKET NO. 12-00049
FIRST DISCOVERY REQUEST OF THE
CONSUMER ADVOCATE AND PROTECTION DIVISION

Responsible Witness: Paul R. Herbert

Question:

34. Refer to Page 12 of Schedule C in the Company's Cost of Service Study for Allocation Factor 7. Provide the source and support for the Transmission and Distribution total footage of mains of 6,832,081.

Response:

See attached schedule for the source and support for the total footage of mains of 6,832,081.

TENNESSEE AMERICAN WATER COMPANY

FOOTAGE OF WATER MAINS CLASSIFIED BY TYPES AND SIZES

Type of Main	No. of Feet	Mains 12" and greater	Mains Less Than 12"
Cast Iron, Wrought Iron, Galvanized, Concrete:			
30" - 36" Cast Iron	68	68	
20" - 24" Cast Iron, Steel	37732	37,732	
18" Cast Iron	228	228	
16" Cast Iron, Wrought Iron, Steel	77943	77,943	
14" Cast Iron	1682	1,682	
12" Cast Iron, Wrought Iron, Steel	323120	323,120	
10" Cast Iron	32,466		32,466
8" and under Cast Iron, Wrought Iron, Galvanized	3,464,391		3,464,391
6" Steel	7,000		7,000
36" Concrete	15,495	15,495	
20"-24" Concrete	41,206	41,206	
16" Concrete	40,997	40,997	
36" Ductile Iron	475	475	
24" - 30" Ductile Iron	61933	61,933	
20" Ductile Iron	28173	28,173	
16" Ductile Iron	120235	120,235	
12" Ductile Iron	464338	464,338	
10" and under Ductile Iron	1,995,946		1,995,946
1" - 2" Copper	22,243		22,243
Plastic:			0
8" Plastic	36,671		36,671
6" Plastic	13,637		13,637
4" Plastic	1,846		1,846
2" Plastic	7,592		7,592
1" and under Plastic	17,079		17,079
12" Asbestos Cement	1,550	1,550	
8" - 10" Asbestos Cement	11,742		11,742
4" Asbestos Cement	1,870		1,870
8" Transite	2,154		2,154
2" HDPE	2,269		2,269
Total	6,832,081	1,215,175	5,616,906

TENNESSEE AMERICAN WATER COMPANY
DOCKET NO. 12-00049
FIRST DISCOVERY REQUEST OF THE
CONSUMER ADVOCATE AND PROTECTION DIVISION

Responsible Witness: Paul R. Herbert

Question:

35. Refer to Page 13 of Schedule C in the Company's Cost of Service Study for Allocation Factor 8. Provide the source and support for the Transmission and Distribution Operating Labor by customer classification of $522,948.

Response:

Attached is the source and support for the Transmission and Distribution Operation costs included in the calculation of Factor 8. The description of the factor is in error. Factor 8 is based on labor and operating expenses not allocated by Factor 8.

TENNESSEE-AMERICAN WATER COMPANY

ALLOCATION OF COST OF SERVICE TO CUSTOMER CLASSIFICATIONS
FOR THE TWELVE MONTHS ENDED NOVEMBER 30, 2013

Account Number	Account Description	Factor Ref.	Cost of Service	Residential	Commercial	Industrial	Other Public Authority	Other Water Utilities	Private Fire Protection	Public Fire Protection
(1)	(2)	(3)	(4)	(5)	(6)	(7)	(8)	(9)	(10)	(11)
Calculation of Factor 8										
601.5	Misc Meter Labor	10	345,232	245,666	79,403	4,937	14,914	311	0	0
635.5	Other T & D Oper Contract Services	7	177,717	73,486	61,739	9,881	18,358	2,968	4,105	7,180
			522,949	319,152	141,142	14,818	33,272	3,279	4,105	7,180

TENNESSEE AMERICAN WATER COMPANY
DOCKET NO. 12-00049
FIRST DISCOVERY REQUEST OF THE
CONSUMER ADVOCATE AND PROTECTION DIVISION

Responsible Witness: Paul R. Herbert

Question:

36. Refer to Page 13 of Schedule C in the Company's Cost of Service Study for Allocation Factor 9. Provide the source and support for the Transmission and Distribution Maintenance Labor by customer classification of $1,442,331.

Response:

Attached is the source and support for the Transmission and Distribution Maintenance costs included in the calculation of Factor 9. The description of the factor is in error. Factor 9 is based on labor and other maintenance expenses not allocated by Factor 9.

TENNESSEE-AMERICAN WATER COMPANY

ALLOCATION OF COST OF SERVICE TO CUSTOMER CLASSIFICATIONS
FOR THE TWELVE MONTHS ENDED NOVEMBER 30, 2013

Account Number	Account Description	Factor Ref.	Cost of Service	Residential	Commercial	Industrial	Other Public Authority	Other Water Utilities	Private Fire Protection	Public Fire Protection
(1)	(2)	(3)	(4)	(5)	(6)	(7)	(8)	(9)	(10)	(11)
Calculation of Factor 9										
601.6	T&D Mains Labor	7	$662,016	$273,744	$229,984	$36,808	$68,386	$11,056	$15,293	$26,745
601.6	T&D Services Labor	11	239,495	187,763	28,524	814	3,281	24	19,088	0
601.6	T&D Meters Labor	10	16,017	11,397	3,684	229	692	14	0	0
601.7	T&D Hydrants Labor	21	94,855	0	0	0	0	0	0	94,855
620.6	T&D Paving/Backfill	7	395,976	163,736	137,562	22,016	40,904	6,613	9,147	15,997
675.6	Misc. Maintenance Meters	10	33,973	24,175	7,814	486	1,468	31	0	0
	Total - Factor 9		1,442,331	660,815	407,568	60,353	114,731	17,738	43,528	137,597

TENNESSEE AMERICAN WATER COMPANY
DOCKET NO. 12-00049
FIRST DISCOVERY REQUEST OF THE
CONSUMER ADVOCATE AND PROTECTION DIVISION

Responsible Witness: Paul R. Herbert

Question:

37. Refer to Page 14 of Schedule C in the Company's Cost of Service Study for Allocation Factor 10. Provide the source and support for the number of meters equivalents (by size and customer classification) of 94,025 that are used in the calculation

Response:

Please refer to Schedule C, page 15 of 27 for the source and support for the number of meter equivalents used in the calculation. The number of meters by class found in columns 3, 5, 7, 9, and 11 is equal to the number of bills for each customer class by meter size for each district divided by 12 as found in Petitioners Exhibit DJP-1, Schedule 2.

TENNESSEE AMERICAN WATER COMPANY
DOCKET NO. 12-00049
FIRST DISCOVERY REQUEST OF THE
CONSUMER ADVOCATE AND PROTECTION DIVISION

Responsible Witness: Paul R. Herbert

Question:

38. Refer to Page 16 of Schedule C in the Company's Cost of Service Study for Allocation Factor 11. Provide the source and support for the number of services (by size and customer classification) of 84,667 that are used in the calculation.

Response:

Please refer to Schedule C, page 17 of 27 for the source and support for the number of service equivalents used in the calculation. The number of services by class found in columns 3, 5, 7, 9, and 11 is equal to the number of meters for each customer class by meter size from Schedule C, page 15 (please refer to Item 37 of this same data request). The number of meters for the 5/8 inch and 3/4 inch size was combined for the 3/4 inch services. The number of private fire lines by size in column 13 is found in the Petitioners Exhibit DJP-1, Schedule 2.

TENNESSEE AMERICAN WATER COMPANY
DOCKET NO. 12-00049
FIRST DISCOVERY REQUEST OF THE
CONSUMER ADVOCATE AND PROTECTION DIVISION

Responsible Witness: Paul R. Herbert

Question:

39. Refer to Page 18 of Schedule C in the Company's Cost of Service Study for Allocation Factor 12. Provide the source and support for the number of bills by customer classification of 922,867 that are used in the calculation.

Response:

The number of bills by customer class is equal to the number bills for each customer class by meter size for each district as found in Petitioners Exhibit DJP-1, Schedule 2.

TENNESSEE AMERICAN WATER COMPANY
DOCKET NO. 12-00049
FIRST DISCOVERY REQUEST OF THE
CONSUMER ADVOCATE AND PROTECTION DIVISION

Responsible Witness: Paul R. Herbert

Question:

40. Refer to Page 18 of Schedule C in the Company's Cost of Service Study for Allocation Factor 13. Provide the source and support for the number of meter readings by customer classification of 906,087 that are used in the calculation.

Response:

The number of bills by customer class is equal to the number bills for each customer class by meter size for each district as found in Petitioners Exhibit DJP-1, Schedule 2. This factor is similar to Factor 12 however, with the exclusion of Private Fire bills since private fire lines do not require meter reading.

TENNESSEE AMERICAN WATER COMPANY
DOCKET NO. 12-00049
FIRST DISCOVERY REQUEST OF THE
CONSUMER ADVOCATE AND PROTECTION DIVISION

Responsible Witness: Paul R. Herbert

Question:

41. Refer to Page 19 of Schedule C in the Company's Cost of Service Study for Allocation Factor 14. Provide the source and support for O&M Expenses (less power & chemicals) by customer classification of $6,463,923 that are used in the calculation.

Response:

See attached schedule for the support for Factor 14. The source of the numbers in the schedule is Schedule B of the cost of service study.

TENNESSEE-AMERICAN WATER COMPANY

ALLOCATION OF COST OF SERVICE TO CUSTOMER CLASSIFICATIONS
FOR THE TWELVE MONTHS ENDED NOVEMBER 30, 2013

Account Number	Account Description	Factor Ref.	Cost of Service	Residential	Commercial	Industrial	Other Public Authority	Other Water Utilities	Private Fire Protection	Public Fire Protection
(1)	(2)	(3)	(4)	(5)	(6)	(7)	(8)	(9)	(10)	(11)
Calculation of Factor 14										
	Source of Supply Expenses		$204,834	$71,276	$60,225	$34,200	$17,916	$20,146	$388	$685
	Power and Pumping Expenses		4,168,778	1,595,602	1,159,935	645,962	340,413	371,141	20,139	35,585
	Water Treatment Expenses		1,624,209	546,499	470,401	289,931	139,873	167,149	3,752	6,607
	Transmission & Distribution Expenses		2,754,270	1,410,662	765,907	102,013	203,500	27,994	61,278	182,910
	Customer Accounting Expenses		1,753,316	1,544,881	177,759	2,584	12,362	129	15,513	86
	Subtotal		10,505,407	5,168,920	2,634,227	1,074,690	714,064	586,559	101,070	225,873
	Less:									
610.1	Purchased Water		50,159	16,613	14,426	9,219	4,289	5,267	125	221
601.1	Purchased Power		2,391,079	791,925	687,674	439,480	204,437	251,063	5,978	10,521
615.2	Purchased Power - Lookout Mtn.		268,220	219,163	40,233	0	8,824	0	0	0
615.3	Purchased Power - Lakeview		93,460	81,544	10,196	168	1,551	0	0	0
618.3	General Chemicals		1,030,128	341,178	296,265	189,337	88,076	108,163	2,575	4,533
650.3	Waste Disposal - Current		208,436	69,034	59,946	38,311	17,821	21,886	521	917
	Total - Factor 14		6,463,926	3,649,463	1,525,487	398,175	389,066	200,180	91,871	209,681

TENNESSEE AMERICAN WATER COMPANY
DOCKET NO. 12-00049
FIRST DISCOVERY REQUEST OF THE
CONSUMER ADVOCATE AND PROTECTION DIVISION

Responsible Witness: Paul R. Herbert

Question:

42. Refer to Page 19 of Schedule C in the Company's Cost of Service Study for Allocation Factor 15. Provide the source and support for O&M Labor Expenses by customer classification of $5,549,821 that are used in the calculation.

Response:

See attached schedule for the support for Factor 15. The source of the numbers in the schedule is Schedule B of the cost of service study.

TENNESSEE-AMERICAN WATER COMPANY

ALLOCATION OF COST OF SERVICE TO CUSTOMER CLASSIFICATIONS
FOR THE TWELVE MONTHS ENDED NOVEMBER 30, 2013

Account Number	Account Description	Factor Ref.	Cost of Service	Residential	Commercial	Industrial	Other Public Authority	Other Water Utilities	Private Fire Protection	Public Fire Protection
(1)	(2)	(3)	(4)	(5)	(6)	(7)	(8)	(9)	(10)	(11)
Calculation of Factor 15										
	Source of Supply									
	----Maintenance----									
601.1	Operating Labor	2	$104	$37	$31	$17	$9	$10	$0	$0
	Power and Pumping Expenses									
	----Operation----									
601.1	Operating Labor	6	1,411,159	501,244	420,384	205,606	125,170	119,666	14,112	24,978
	Transmission & Distribution Expenses									
	----Operation----									
601.5	T&D Operation Super & Eng	8	243,480	148,620	65,715	6,890	15,485	1,534	1,899	3,336
601.5	T&D Operation Labor	8	139,911	85,402	37,762	3,959	8,898	881	1,091	1,917
601.5	Misc Meter Labor	10	345,232	245,666	79,403	4,937	14,914	311	0	0
	----Maintenance----									
601.6	T&D Supervision & Engin. Labor	9	56,522	25,898	15,973	2,363	4,494	695	1,707	5,392
601.6	T&D Mains Labor	7	662,017	273,744	229,985	36,808	68,386	11,056	15,293	26,745
601.6	T&D Services Labor	11	239,495	187,763	28,524	814	3,281	24	19,088	0
601.6	T&D Meters Labor	10	16,017	11,397	3,684	229	692	14	0	0
601.7	T&D Hydrants Labor	21	94,855	0	0	0	0	0	0	94,855
601.7	Other T&D Plant Labor	9	3,550	1,627	1,003	148	282	44	107	339
	Customer Accounting Expenses									
601.7	Meter Reading Labor	13	430,360	377,898	47,383	861	4,174	43	0	0
	Administrative and General Expenses									
601.8	Adm & General Salaries	14	1,907,124	1,076,762	450,081	117,479	114,809	59,121	27,081	61,791
	Total - Factor 15		5,549,827	2,936,058	1,379,928	380,111	360,594	193,399	80,378	219,353

TENNESSEE AMERICAN WATER COMPANY
DOCKET NO. 12-00049
FIRST DISCOVERY REQUEST OF THE
CONSUMER ADVOCATE AND PROTECTION DIVISION

Responsible Witness: Paul R. Herbert

Question:

43. Refer to Pages 21 – 23 of Schedule C in the Company's Cost of Service Study that provide support for Allocation Factors 16 and 17. Provide the source and support for the individual components of "Cost of Service" as shown in column 4.

Response:

See attached schedule for the support for the Utility Plant in Service on pages 21-23 of Schedule C.

The source for date in column 1, is file "Exhibit Support- TN Capital through 3-31-2014 final.xlsx" worksheet Gannett-UPIS.

The source for date in column 2, is file "Exhibit Support- TN Capital through 3-31-2014 final.xlsx" worksheet Gannett-Accum Dep.

Column 3 is net salvage which totals $1,233,101. This amount was prorated based on the accumulated depreciation in column 2.

Column 4 is the total of columns 1 through 3.

The source of Other Rate Base Elements with the exception of the detail for CIAC and Advances and CWIP is Exhibit RB-1-Summary-LCB.

The source of the detail for CIAC and Advances is the file "Exhibit Support- TN Capital through 3-31-2014 final.xlsx" worksheets "Developer Advances Net Balances" and "CIAC Balances".

The source of the detail for CWIP is the file "Exhibit Support- TN Capital through 3-31-2014 final.xlsx" worksheets "CWIP Balances".

TENNESSEE AMERICAN WATER - PROFORMA RATE BASE BY ACCOUNT

UTILITY PLANT IN SERVICE	UPIS	Acc. Deprec.	Net Salvage	Net Plant
	(1)	(2)	(3)	(4)
INTANGIBLE				
Comprehensive Planning Study	294,153	(31,280)	469	324,965
			0	0
			0	0
SOURCE OF SUPPLY AND PUMPING PLANT			0	0
303300 Land & Ld Rights Pumping	73,444		0	73,444
304100 Struct & Imp Source of Supply	79,924	5,862	(88)	74,150
304200 Struct & Improvements Pumping	5,152,164	1,554,452	(23,306)	3,621,018
305000 Collecting & Impound Reservoirs			0	0
306000 Lake, River & Other Intake	489,123	272,849	(4,091)	220,365
307000 Wells & Springs			0	0
308000 Infiltration Galleries & Tunnels			0	0
309000 Supply Mains	603,834	138,520	(2,077)	467,391
Power Generation Equipment	364,662	194,027	(2,909)	173,544
310100 Power Generation Equip Other			0	0
			0	0
311200 Pump Equip Electric	5,570,525	2,998,312	(44,954)	2,617,167
311300 Pump Equip Diesel	119,296	66,827	(1,002)	53,471
311500 Pump Equip Other	243,917	99,447	(1,491)	145,961
311520 Pump Equip Source of Supply	579,882	22,842	(342)	557,383
339200 Other Plant & Equip. SS	8,526	7,300	(109)	1,336
			0	0
WATER TREATMENT PLANT (WT)			0	0
			0	0
303400 Land & Ld Rights WT	18,009		0	18,009
304300 Struct & Imp WT	5,374,961	1,911,020	(28,652)	3,492,593
304301 Struct & Imp WT Depr Pntng	1,692,026	2,289,058	(34,320)	(562,711)
320100 WT Equip Non-Media	14,874,042	10,005,361	(150,012)	5,018,693
320200 Granular Activated Carbon	1,960,905	949,508	(14,236)	1,025,633
			0	0
TRANS & DIST PLANT (T&D)			0	0
			0	0
303500 Land & Ld Rights TD	555,958		0	555,958
304400 Struct & Imp TD	1,546,496	502,512	(7,534)	1,051,518
330000 Dist Reservoirs & Standpip	6,718,450	2,366,329	(35,479)	4,387,600
330003 Dist Res & Stand Orig Repa	5,331,942	2,370,709	(35,544)	2,996,777
330100 Elevated Tanks & Standpipe	1,938,716	775,022	(11,620)	1,175,314
330200 Ground Level Facilities	24,416	1,204	(18)	23,230
330300-Below Ground Tanks	18,648	1,043	(16)	17,621
330400 Clearwell	680,784	255,831	(3,836)	428,788
331001 TD Mains Not Classified by	9,566,403	387,006	(5,802)	9,185,199
331100 TD Mains 4" & Less	5,890,992	1,091,927	(16,371)	4,815,436
331200 TD Mains 6" to 8"	1,458	518	(8)	948
331210 TD Mains 6" to 10" (TN)	67,091,522	16,141,426	(242,011)	51,192,107
331300 TD Mains 10" to 16"	9,816,243	2,648,845	(39,715)	7,207,113
331350 TD Mains 12" & Grtr (TN)	27,403,085	6,034,823	(90,481)	21,458,743
331400 T & D Mains 18" & Greater	651,994	178,297	(2,673)	476,370
333000 Services	23,921,156	8,466,286	(126,936)	15,581,806
334100 Meters	10,230,463	3,351,890	(50,255)	6,928,829
334110 Meters Old Style			0	0
334131 Meters Remote Read			0	0
334200 Meter Installations	11,658,782	1,990,290	(29,841)	9,698,333
335000 Hydrants	8,373,888	2,597,234	(38,941)	5,815,595
			0	0

GENERAL PLANT			0	0
			0	0
303600 Land & Land Rights AG	25,022		0	25,022
Struct & Improv - AG	679,508	24,996	(375)	654,887
304600 Struct & Imp Offices	602,211	133,357	(1,999)	470,854
304700 Struct & Imp Store,Shop,Ga	312,642	295,510	(4,431)	21,563
304800 Struct & Imp Misc	654,998	619,064	(9,282)	45,216
340100 Office Furniture & Equip	493,447	384,252	(5,761)	114,956
340200 Comp & Periph Equip	303,791	8,028	(120)	295,883
304210 Comp & Mainframe Equip	647,178	687,323	(10,305)	(29,840)
340220 Comp & Periph Personal	532,820	233,487	(3,501)	302,834
340230 Comp & Periph Other	384,571	136,063	(2,040)	250,548
Computers & Peripheral Capital	22,168	1,511	(23)	20,679
340300 Computer Software	577,771	447,977	(6,717)	136,510
340310 Computer Software Mainframe	3,545,334	3,957,233	(59,331)	(352,567)
340300-Computer Software	5,045,641	744,554	(11,163)	4,312,249
340320 Comp Software Personal	171,120	193,640	(2,903)	(19,617)
340330 Comp Software Other	14,222	15,976	(240)	(1,514)
340400 Data Handling Equip	15,284	14,357	(215)	1,142
340500 Other Office Equipment	34,459	18,780	(282)	15,961
341100 Trans Equip Lt Duty Trks	1,135,536	831,472	(12,466)	316,530
341200 Trans Equip Hvy Duty Trks	1,707,577	1,008,735	(15,124)	713,966
341300 Trans Equip Autos	414,132	236,583	(3,547)	181,096
341400 Trans Equip Other	456,305	159,344	(2,389)	299,350
342000 Stores Equipment	43,392	45,630	(684)	(1,554)
343000 Tools,Shop,Garage Equip	1,309,742	722,565	(10,834)	598,011
344000 Laboratory Equipment	396,041	379,753	(5,694)	21,983
345000 Power Operated Equipment	287,053	323,067	(4,844)	(31,170)
346100 Comm Equip Non-Telephone	351,297	338,565	(5,076)	17,808
346190 Comm Equip remote control	174,974	34,887	(523)	140,610
346200 Comm Equip Telephone	90,325	78,130	(1,171)	13,367
347000 Misc Equipment	1,101,264	518,678	(7,777)	590,363
348000 Other Tangible Plant	4,918	5,514	(83)	(513)
TOTAL PLANT IN SERVICE	$250,455,533	$82,244,327	(1,233,101)	$169,444,307

TENNESSEE AMERICAN WATER COMPANY
DOCKET NO. 12-00049
FIRST DISCOVERY REQUEST OF THE
CONSUMER ADVOCATE AND PROTECTION DIVISION

Responsible Witness: Paul R. Herbert

Question:

44. Refer to Page 24 of Schedule C in the Company's Cost of Service Study for Allocation Factor 18. Provide the source and support for the Total Costs of Service by customer classification of $50,860,809 that are used in the calculation.

Response:

See attached schedule for the support for Factor 18. The source of the numbers in the schedule is Schedule B of the cost of service study.

TENNESSEE-AMERICAN WATER COMPANY

ALLOCATION OF COST OF SERVICE TO CUSTOMER CLASSIFICATIONS
FOR THE TWELVE MONTHS ENDED NOVEMBER 30, 2013

Account Number	Account Description	Factor Ref.	Cost of Service	Residential	Commercial	Industrial	Other Public Authority	Other Water Utilities	Private Fire Protection	Public Fire Protection
(1)	(2)	(3)	(4)	(5)	(6)	(7)	(8)	(9)	(10)	(11)
Calculation of Factor 18										
	Total Cost of Service		$51,587,565	$25,638,382	$13,354,425	$4,024,326	$3,603,290	$2,058,326	$805,151	$2,103,664
	Less:									
666.8	Regulatory Commission Expenses	18	626,950	311,594	162,317	48,902	43,761	25,015	9,780	25,580
685.43	Other Taxes and Licenses	18	432,068	214,738	111,862	33,701	30,158	17,239	6,740	17,628
685.00	PSC Fee	18	139,736	69,449	36,178	10,899	9,754	5,575	2,180	5,701
685.44	Gross Receipts Tax	18	819,652	407,367	212,208	63,933	57,212	32,704	12,787	33,442
	Subtotal		2,018,405	1,003,148	522,565	157,435	140,885	80,533	31,487	82,351
	Less									
	Other Fees	18	(1,291,649)	(641,949)	(334,408)	(100,749)	(90,157)	(51,537)	(20,150)	(52,699)
	Total - Factor 18		50,860,809	25,277,183	13,166,268	3,967,640	3,552,562	2,029,330	793,814	2,074,012

TENNESSEE AMERICAN WATER COMPANY
DOCKET NO. 12-00049
FIRST DISCOVERY REQUEST OF THE
CONSUMER ADVOCATE AND PROTECTION DIVISION

Responsible Witness: Paul R. Herbert

Question:

45. Refer to Page 25 of Schedule C in the Company's Cost of Service Study for Allocation Factor 19. Provide the source and support for the Average Daily Consumption (CCF) of the Lookout Mountain service area by customer classification of 820 that are used in the calculation.

Response:

The average daily consumption by class in Factor 19 is equal to the sales of water for the Look Out Mountain district by class per the Petitioner's Exhibit DJP-1, Schedule 2 divided by 365 days.

TENNESSEE AMERICAN WATER COMPANY
DOCKET NO. 12-00049
FIRST DISCOVERY REQUEST OF THE
CONSUMER ADVOCATE AND PROTECTION DIVISION

Responsible Witness: Paul R. Herbert

Question:

46. Refer to Page 25 of Schedule C in the Company's Cost of Service Study for Allocation Factor 20. Provide the source and support for the Average Daily Consumption (CCF) of the Lakeview service area by customer classification of 541 that are used in the calculation.

Response:

The average daily consumption by class in Factor 20 is equal to the sales of water for the Lakeview Service Area by class per the Petitioner's Exhibit DJP-1, Schedule 2 divided by 365 days.

TENNESSEE AMERICAN WATER COMPANY
DOCKET NO. 12-00049
FIRST DISCOVERY REQUEST OF THE
CONSUMER ADVOCATE AND PROTECTION DIVISION

Responsible Witness: Paul R. Herbert

Question:

47. Refer to Page 26 of Schedule C in the Company's Cost of Service Study for Allocation Factor 22. Provide the source and support for the O&M Expenses (Excluding Regulatory Expense) by customer classification of $24,437,277 that are used in the calculation.

Response:

The source and support for the Operation and Maintenance expense found in column 2 is on Schedule B, page 4 of 7, Total Operation and Maintenance Expenses. The description of Factor 22 is in error. Regulatory Expense is appropriately included in the factor.

TENNESSEE AMERICAN WATER COMPANY
DOCKET NO. 12-00049
FIRST DISCOVERY REQUEST OF THE
CONSUMER ADVOCATE AND PROTECTION DIVISION

Responsible Witness: Paul R. Herbert

Question:

48. Refer to Page 27 of Schedule C in the Company's Cost of Service Study for Allocation Factor 23. Provide the source and support for the net write-offs by customer classification of $425,407 that are used in the calculation.

Response:

See attached schedule for the source and support for the net write-offs by customer class. In the attached schedule, customer class 1 is the residential class, customer class 2 is the commercial class, customer class 4 is the Other Public Authority class and customer class 6 is the private fire class. Because the net write offs for Private fire was a negative number, it was excluded from this analysis.

Tennessee American Water Company
Net Charge Offs
12 Months Ending December 31, 2011

Sum of Amount			Customer Class				
Bad Debt Code	**Description**	**Utility Type**	**1**	**2**	**4**	**6**	**Grand Total**
ACO	**Adjust Charge Off**	O	170.00	92.00			262.00
		W	(2,785.14)	(52.44)			(2,837.58)
ACO Total			**(2,615.14)**	**39.56**			**(2,575.58)**
BB	**Bankruptcy**	O	247.48	47.66			295.14
		U	1.41				1.41
		W	1,800.47	2,345.41			4,145.88
BB Total			**2,049.36**	**2,393.07**			**4,442.43**
BDP	**Bad Debt Payments**	O	(9,740.06)	(480.70)		(15.00)	(10,235.76)
		U				(2,727.80)	(2,727.80)
		W	(59,266.84)	(6,133.88)			(65,400.72)
BDP Total			**(69,006.90)**	**(6,614.58)**		**(2,742.80)**	**(78,364.28)**
CO	**Charged Off**	O	61,455.36	2,305.02		45.00	63,805.38
		U	(74.01)			2,563.85	2,489.84
		W	399,259.65	36,204.07	11.28		435,475.00
CO Total			**460,641.00**	**38,509.09**	**11.28**	**2,608.85**	**501,770.22**
Grand Total			**391,068.32**	**34,327.14**	**11.28**	**(133.95)**	**425,272.79**

TENNESSEE AMERICAN WATER COMPANY
DOCKET NO. 12-00049
FIRST DISCOVERY REQUEST OF THE
CONSUMER ADVOCATE AND PROTECTION DIVISION

Responsible Witness: Paul Herbert

Question:

49. Provide the billing determinants used to compute the Company's proposed rates as shown on Schedule D of the Company's Cost of Service Study.

Response:

The billing determinants used to compute the Company's revenue under present and proposed rates are shown in the Petitioner's Exhibit DJP-1, Schedule 2.

TENNESSEE AMERICAN WATER COMPANY
DOCKET NO. 12-00049
FIRST DISCOVERY REQUEST OF THE
CONSUMER ADVOCATE AND PROTECTION DIVISION

Responsible Witness: Paul R. Herbert

Question:

50. Refer to Page 10 of the direct testimony of Paul R. Herbert where he states the following:
    The estimated demands were based on judgment which considered field studies of actual customer class demands conducted for other American Companies, field observations of the service areas of the Company, field studies of similar service areas, and generally-accepted class maximum day and maximum hour demand ratios.
    a. Specifically identify all areas in the current TAWC cost of service study that were based on judgment.
    b. Provide a copy of all field studies of actual customer class demands for other American Companies that Mr. Herbert relied upon to base his judgment for the current TAWC cost of service study.
    c. Provide a copy of all field observations of the service areas of the Company that Mr. Herbert relied upon to base his judgment for the current TAWC cost of service study.
    d. Provide a copy of all field studies of similar service areas that Mr. Herbert relied upon to base his judgment for the current TAWC cost of service study.
    e. Provide a copy of all generally-accepted class maximum day and maximum hour demand ratios that Mr. Herbert relied upon to base his judgment for the current TAWC cost of service study.
    f. Provide a quantification of how the judgments used by Mr. Herbert in the responses to Items B through E above produced the results for use in the current TAWC cost of service study.

Response:

a) The specific areas of the cost of service study where judgment is required include, but are not limited to the following:

    i. The selection of system-wide peak day and hour ratios.
    ii. The selection of class peak day and hour ratios.
    iii. The estimation of fire demands for the system.
    iv. The selection of meters and services equivalents.
    v. The selection of the appropriate allocation factor for each of the elements of cost of service.

vi. The use of adjusted consumption for the allocation of distribution mains.

b) Copies of field studies of class demands for other American companies are attached.

c) Copies of field observations of the Company's service area are not available.

d) Copies of field studies of class demands for other water companies are attached.

e) Copies of the pertinent pages of the AWWA Manual showing the use of class peak factors are attached.

f) The selection of class demand factors is not a calculation or a quantitative process. Mr. Herbert used the available information from other sources as well as observations of the Company's service area to select factors appropriate for the Company's cost of service study.

TENNESSEE AMERICAN WATER COMPANY
DOCKET NO. 12-00049
FIRST DISCOVERY REQUEST OF THE
CONSUMER ADVOCATE AND PROTECTION DIVISION

Responsible Witness: Paul R. Herbert

Question:

50. Refer to Page 10 of the direct testimony of Paul R. Herbert where he states the following:
    The estimated demands were based on judgment which considered field studies of actual customer class demands conducted for other American Companies, field observations of the service areas of the Company, field studies of similar service areas, and generally-accepted class maximum day and maximum hour demand ratios.
    a. Specifically identify all areas in the current TAWC cost of service study that were based on judgment.
    b. Provide a copy of all field studies of actual customer class demands for other American Companies that Mr. Herbert relied upon to base his judgment for the current TAWC cost of service study.
    c. Provide a copy of all field observations of the service areas of the Company that Mr. Herbert relied upon to base his judgment for the current TAWC cost of service study.
    d. Provide a copy of all field studies of similar service areas that Mr. Herbert relied upon to base his judgment for the current TAWC cost of service study.
    e. Provide a copy of all generally-accepted class maximum day and maximum hour demand ratios that Mr. Herbert relied upon to base his judgment for the current TAWC cost of service study.
    f. Provide a quantification of how the judgments used by Mr. Herbert in the responses to Items B through E above produced the results for use in the current TAWC cost of service study.

Response:

a) The specific areas of the cost of service study where judgment is required include, but are not limited to the following:

    i. The selection of system-wide peak day and hour ratios.
    ii. The selection of class peak day and hour ratios.
    iii. The estimation of fire demands for the system.
    iv. The selection of meters and services equivalents.
    v. The selection of the appropriate allocation factor for each of the elements of cost of service.

vi. The use of adjusted consumption for the allocation of distribution mains.

b) Copies of field studies of class demands for other American companies are attached.

c) Copies of field observations of the Company's service area are not available.

d) Copies of field studies of class demands for other water companies are attached.

e) Copies of the pertinent pages of the AWWA Manual showing the use of class peak factors are attached.

f) The selection of class demand factors is not a calculation or a quantitative process. Mr. Herbert used the available information from other sources as well as observations of the Company's service area to select factors appropriate for the Company's cost of service study.

TENNESSEE AMERICAN WATER COMPANY
DOCKET NO. 12-00049
FIRST DISCOVERY REQUEST OF THE
CONSUMER ADVOCATE AND PROTECTION DIVISION

Responsible Witness: Paul R. Herbert

Question:

51. Provide a copy of any electronic spreadsheets (with formulas intact) in Microsoft Excel format of the Company's cost of service study and all supporting workpapers that were not included in the Company's response to Item 41 of the TRA's Minimum Filing Requirement

Response:

Please refer to Exhibit PRH-1, the cost of service study, which was included in response to Item 41 of the Tennessee Regulatory Authority's Minimum Filing Requirements on June 1, 2012 in this proceeding. All other workpapers have been supplied in response to CAPD's data requests 19-50.

TENNESSEE AMERICAN WATER COMPANY
DOCKET NO. 12-00049
FIRST DISCOVERY REQUEST OF THE
CONSUMER ADVOCATE AND PROTECTION DIVISION

Responsible Witness: Donald J. Petry

Question:

52. Provide a copy of the electronic spreadsheets (with formulas intact) in Microsoft Excel format of the Company's development of their attrition period billing determinants as shown in Company Exhibit REV-1 and summarized on Schedule A of the Company's Cost of Service Study. These spreadsheets should include the development and documentation of the Company's adjustments for customer growth and any other pro forma adjustments made to the test period billing determinants.

Response:

Please refer to the electronic Company workpapers. They are located in the revenue folder and are labeled as followed:

Bill Analysis Summary.xlsx
Private Fire 2011.xlsx
TN Orcom_Bill Analysis_01-11.xlsx
TN Orcom_Bill Analysis_02-11.xlsx
TN Orcom_Bill Analysis_03-11.xlsx
TN Orcom_Bill Analysis_04-11.xlsx
TN Orcom_Bill Analysis_05-11.xlsx
TN Orcom_Bill Analysis_06-11.xlsx
TN Orcom_Bill Analysis_07-11.xlsx
TN Orcom_Bill Analysis_08-11.xlsx
TN Orcom_Bill Analysis_09-11.xlsx
TN Orcom_Bill Analysis_10-11.xlsx
TN Orcom_Bill Analysis_11-11.xlsx
TN Orcom_Bill Analysis_12-11.xlsx
2011-13 TN Customers.xlsx
2011 Misc Adj by Area.xlsx
Bunge Elimination.xlsx
Declining Usage Adjustment.xlsx
Hydrant Count.xlsx
Rates.xlsx
Revenue.xlsx
SFR Adjustments.xlsx

Surcharges TN 2011 Only.xlsx
System Delivery X.xlsx
TN 2012-Rate Case – Growth Adjustment.xlsx
TN-AM 2012 Consolidated Factor Report.xlsx
TNAWWater Use Analysis Summary_final.xls
Cost – Service Order (Autosaved) 1.xlsx
Historical CPI.txt
Other Revenue.xlsx

TENNESSEE AMERICAN WATER COMPANY
DOCKET NO. 12-00049
FIRST DISCOVERY REQUEST OF THE
CONSUMER ADVOCATE AND PROTECTION DIVISION

Responsible Witness: Donald J. Petry

Question:

52. Provide a copy of the electronic spreadsheets (with formulas intact) in Microsoft Excel format of the Company's development of their attrition period billing determinants as shown in Company Exhibit REV-1 and summarized on Schedule A of the Company's Cost of Service Study. These spreadsheets should include the development and documentation of the Company's adjustments for customer growth and any other pro forma adjustments made to the test period billing determinants.

Response:

Please refer to the electronic Company workpapers. They are located in the revenue folder and are labeled as followed:

Bill Analysis Summary.xlsx
Private Fire 2011.xlsx
TN Orcom_Bill Analysis_01-11.xlsx
TN Orcom_Bill Analysis_02-11.xlsx
TN Orcom_Bill Analysis_03-11.xlsx
TN Orcom_Bill Analysis_04-11.xlsx
TN Orcom_Bill Analysis_05-11.xlsx
TN Orcom_Bill Analysis_06-11.xlsx
TN Orcom_Bill Analysis_07-11.xlsx
TN Orcom_Bill Analysis_08-11.xlsx
TN Orcom_Bill Analysis_09-11.xlsx
TN Orcom_Bill Analysis_10-11.xlsx
TN Orcom_Bill Analysis_11-11.xlsx
TN Orcom_Bill Analysis_12-11.xlsx
2011-13 TN Customers.xlsx
2011 Misc Adj by Area.xlsx
Bunge Elimination.xlsx
Declining Usage Adjustment.xlsx
Hydrant Count.xlsx
Rates.xlsx
Revenue.xlsx
SFR Adjustments.xlsx

Surcharges TN 2011 Only.xlsx
System Delivery X.xlsx
TN 2012-Rate Case – Growth Adjustment.xlsx
TN-AM 2012 Consolidated Factor Report.xlsx
TNAWWater Use Analysis Summary_final.xls
Cost – Service Order (Autosaved) 1.xlsx
Historical CPI.txt
Other Revenue.xlsx

TENNESSEE AMERICAN WATER COMPANY
DOCKET NO. 12-00049
FIRST DISCOVERY REQUEST OF THE
CONSUMER ADVOCATE AND PROTECTION DIVISION

Responsible Witness: Melissa L. Schwarzell

Question:

53. Provide the hourly pay rate by TAWC employee (union, non-union, and salary) as of December 31, 2011, as well as a payroll distribution by NARUC account for the 12 months ended December 31, 2011.

Response:

The attachment to this response is confidential and provided under separate seal.

TENNESSEE AMERICAN WATER COMPANY
DOCKET NO. 12-00049
FIRST DISCOVERY REQUEST OF THE
CONSUMER ADVOCATE AND PROTECTION DIVISION

Responsible Witness: Melissa Schwarzell/Deron Allen

Question:

54. Provide the hiring date and termination date by employee from October 2010 through December 2011. Include in your response the amount of any employment separation payments and the account charged for terminated employees.

Response:

The attachment to this response is confidential and provided under separate seal.

TENNESSEE AMERICAN WATER COMPANY
DOCKET NO. 12-00049
FIRST DISCOVERY REQUEST OF THE
CONSUMER ADVOCATE AND PROTECTION DIVISION

Responsible Witness: Melissa L. Schwarzell

Question:

55. Provide the number of employees (union, non-union, and salary) by month from October 2010 through December 2011. Include in your answer the name, position, business contact information for each employee, and identify each employee as either full-time or part-time for the 12 months ended December 2011 by month.

Response:

Please refer to the attachment. On the attachment, a "1" signifies the employee was employed during that month, while a "0" signifies the employee was not employed in that position during that month. All TAW employees are full-time. Please note that TAW has not provided the business contact information for each employee. Please refer all requests to contact any employee to TAW's counsel.

TENNESSEE AMERICAN WATER COMPANY
DOCKET NO. 12-00049
FIRST DISCOVERY REQUEST OF THE
CONSUMER ADVOCATE AND PROTECTION DIVISION

Responsible Witness: **Melissa Schwarzell**

Question:

56. Provide the payroll capitalization rate for the 60 months ended December 2011 by month.

Response:

Please see attached.

Tennessee American Water
Cause # 12-00049
Data Response CAD DR1 #056
Capitalization by Month 2007-2011
Capitalization % Calculation= (All Objects Beginning with "1") / (501200+501210+501211+All Objects Beginning with "1")
(M and J, Incentive, and Miscellaneous Objects are Excluded)

Fiscal Year	Period	Capital %	Expense %	Total %
7	1	17.58%	82.42%	100.00%
	2	17.95%	82.05%	100.00%
	3	23.10%	76.90%	100.00%
	4	20.10%	79.90%	100.00%
	5	21.42%	78.58%	100.00%
	6	19.00%	81.00%	100.00%
	7	19.26%	80.74%	100.00%
	8	19.86%	80.14%	100.00%
	9	19.05%	80.95%	100.00%
	10	18.91%	81.09%	100.00%
	11	21.48%	78.52%	100.00%
	12	18.60%	81.40%	100.00%
7 Total		**19.55%**	**80.45%**	**100.00%**
8	1	20.15%	79.85%	100.00%
	2	19.82%	80.18%	100.00%
	3	20.19%	79.81%	100.00%
	4	21.75%	78.25%	100.00%
	5	19.76%	80.24%	100.00%
	6	19.88%	80.12%	100.00%
	7	18.54%	81.46%	100.00%
	8	15.85%	84.15%	100.00%
	9	15.35%	84.65%	100.00%
	10	14.43%	85.57%	100.00%
	11	14.65%	85.35%	100.00%
	12	13.33%	86.67%	100.00%
8 Total		**17.65%**	**82.35%**	**100.00%**
9	1	13.42%	86.58%	100.00%
	2	16.57%	83.43%	100.00%
	3	16.38%	83.62%	100.00%
	4	16.50%	83.50%	100.00%
	5	17.49%	82.51%	100.00%
	6	15.29%	84.71%	100.00%
	7	15.52%	84.48%	100.00%
	8	17.11%	82.89%	100.00%
	9	16.76%	83.24%	100.00%
	10	15.99%	84.01%	100.00%
	11	16.62%	83.38%	100.00%
	12	14.24%	85.76%	100.00%
9 Total		**15.92%**	**84.08%**	**100.00%**
10	1	13.12%	86.88%	100.00%
	2	14.71%	85.29%	100.00%
	3	17.23%	82.77%	100.00%
	4	16.53%	83.47%	100.00%
	5	16.12%	83.88%	100.00%
	6	14.30%	85.70%	100.00%
	7	16.56%	83.44%	100.00%
	8	20.63%	79.37%	100.00%

Tennessee American Water
Cause # 12-00049
Data Response CAD DR1 #056
Capitalization by Month 2007-2011
Capitalization % Calculation= (All Objects Beginning with "1") / (501200+501210+501211+All Objects Beginning with "1")
(M and J, Incentive, and Miscellaneous Objects are Excluded)

Fiscal Year	Period	Capital %	Expense %	Total %
10	9	18.59%	81.41%	100.00%
	10	12.82%	87.18%	100.00%
	11	10.53%	89.47%	100.00%
	12	7.98%	92.02%	100.00%
10 Total		**14.65%**	**85.35%**	**100.00%**
11	1	9.39%	90.61%	100.00%
	2	12.59%	87.41%	100.00%
	3	18.53%	81.47%	100.00%
	4	15.71%	84.29%	100.00%
	5	13.88%	86.12%	100.00%
	6	14.11%	85.89%	100.00%
	7	13.66%	86.34%	100.00%
	8	16.39%	83.61%	100.00%
	9	14.14%	85.86%	100.00%
	10	17.57%	82.43%	100.00%
	11	15.41%	84.59%	100.00%
	12	18.29%	81.71%	100.00%
11 Total		**15.01%**	**84.99%**	**100.00%**

TENNESSEE AMERICAN WATER COMPANY
DOCKET NO. 12-00049
FIRST DISCOVERY REQUEST OF THE
CONSUMER ADVOCATE AND PROTECTION DIVISION

Responsible Witness: Melissa Schwarzell

Question:

57. Provide the shift differential pay for the 12 months ended December 2011 by employee.

Response:

The attachment to this response is confidential and is provided under separate seal.

TENNESSEE AMERICAN WATER COMPANY
DOCKET NO. 12-00049
FIRST DISCOVERY REQUEST OF THE
CONSUMER ADVOCATE AND PROTECTION DIVISION

Responsible Witness: Melissa Schwarzell

Question:

58. Provide the total salaries and wages, exclusive of AIP compensation, by employee for the twelve months ended December 2011. Include in your response the total salaries and wages by employee, total overtime hours by employee, and total capitalized salaries and wages for the twelve months ended December 2011.

Response:

The attachment to this response is confidential and is provided under separate seal.

TENNESSEE AMERICAN WATER COMPANY
DOCKET NO. 12-00049
FIRST DISCOVERY REQUEST OF THE
CONSUMER ADVOCATE AND PROTECTION DIVISION

Responsible Witness: Linda C. Bridwell

Question:

59. Provide a mapping of all amounts Per Books for the 12 Months ended December 31, 2011 to the TRA 3.06 Surveillance Report, 12 months to date, lines 6 through 11 by line by NARUC account.

Response:

Please refer to the attachment.

Tennessee American Water Company
TAW_R_CADDR1#059
Operations & Maintenance Expense
12 Months Ended December 31, 2011

No.	Category	NARUC	NARUC Description	Account	Account Description	12 Months Ended Dec 2011
6	Source of Supply	B6012	Salaries-Empl Maint SS	501200.21	Labor Maint SS	102.38
		B6101	Purchased Water Oper SS	510100.11	Purchased Water-Outside	44,212.33
		B6151	Purch Power Oper SS	515100.11	Purch Power SS	2,592.11
		B6161	Purch Fuel Oper SS	515200.11	Fuel for Power Prod SS	30,429.84
		B6202	M&S Maint SS	620000.21	Mat and Sup Maint SS	118,878.51
6 Total						196,215.17
7	Pumping & Water Treatment	B6011	Salaries-Empl Oper SS	501200.12	Labor Oper P	1,324,909.81
				501210.12	Labor NS OT P	37,926.44
				501211.12	Labor OT P	25,626.13
		B6151	Purch Power Oper SS	515100.12	Purch Power P	2,703,804.46
		B6183	Chemicals Oper WT	518000.13	Chemicals WT	1,039,057.22
		B6201	M&S Oper SS	520100.12	M & S Oper P	12.22
		B6203	M&S Oper WT	520100.13	M & S Oper WT	100,115.32
		B6204	M&S Maint WT	620000.23	Mat and Sup Maint WT	86,903.87
		B6353	Cont Serv Other Oper WT	535000.13	Contr Svc-Other Oper WT	39,163.79
		B6354	Cont Serv Other Maint WT	635000.23	Contr Svc-Other Maint WT	19,431.72
		B6421	Rents-Equipment Oper SS	541400.12	Rents-Equipment Oper P	35,894.81
		B6753	Misc Exp Oper WT	511100.13	Waste Disposal Exp WT	204,867.45
				575000.13	Misc Oper WT	14,509.54
				575320.13	Electricity WT	74,064.60
				575480.13	Heat - Oil/Gas WT	4,728.18
				575500.13	Janitorial WT	10,936.04
				575545.13	Lab Supplies WT	31,049.04
				575625.13	Overnight Shipping WT	1,181.03
				575660.13	Postage WT	49.64
				575740.13	Telephone WT	27,093.79
				575780.13	Trash Removal WT	4,225.79
				575820.13	Uniforms WT	6,940.46
7 Total						5,792,491.35
8	Trans & Dist - Operation	B6015	Salaries-Empl Oper TD	501200.14	Labor Oper TD	137,661.73
				501200.1405	Labor Oper TD Super/Eng	239,564.20
				501200.1420	Labor Oper TD Meter	339,679.92
				501210.14	Labor NS OT TD	1,291.98
				501210.1405	Labor NS OT TD Super/Eng	35.66
				501210.1420	Labor NS OT TD Meter	1,800.73
		B6155	Purch Power Oper TD	515100.14	Purch Power TD	1,800.57
		B6205	M&S Oper TD	520100.14	M & S Oper TD	17,915.95
		B6355	Cont Serv Other Oper TD	535000.14	Contr Svc-Other Oper TD	205,383.14
		B6755	Misc Exp Oper TD	575000.14	Misc Oper TD	31,048.65
				575320.14	Electricity TD	13,511.83
				575460.14	Grounds Keeping TD	1,400.00
				575480.14	Heat - Oil/Gas TD	6,512.29
				575500.14	Janitorial TD	5,468.02
				575620.14	Office & Admin Supplies T	5,606.52
				575740.14	Telephone TD	15,010.16
				575741.14	Cell Phone TD	16.38
				575780.14	Trash Removal TD	2,747.62
				575820.14	Uniforms TD	5,791.37
8 Total						1,032,246.72
9	Trans & Dist - Maintenance	B6016	Salaries-Empl Maint TD	501200.24	Labor Maint TD	1,217.95
				501200.2405	Labor Maint TD Super/Eng	55,576.76
				501200.2420	Labor Maint TD Mains	611,311.35
				501200.2430	Labor Maint TD Services	227,143.52
				501200.2435	Labor Maint TD Meters	13,732.08
				501200.2440	Labor Maint TD Hydrants	92,805.00

Tennessee American Water Company
TAW_R_CADDR1#059
Operations & Maintenance Expense
12 Months Ended December 31, 2011

No.	Category	NARUC	NARUC Description	Account	Account Description	12 Months Ended Dec 2011
				501210.24	Labor NS OT TD	981.99
				501210.2420	Labor NS OT TD Mains	40,059.44
				501210.2430	Labor NS OT TD Services	8,499.98
				501210.2435	Labor NS OT TD Meters	227.26
				501210.2440	Labor NS OT TD Hydrants	525.94
		B6206	M&S Maint TD	620000.24	Mat and Sup Maint TD	248,616.84
		B6356	Cont Serv Other Maint TD	635000.24	Contr Svc-Other Maint TD	2,506.10
		B6506	Transportation Maint TD	550000.24	Transport Maint TD	3,904.30
		B6756	Misc Exp Maint TD	675000.2435	Misc Maint TD Meters	33,390.24
				675650.24	Paving/Backfill TD	389,195.98
9 Total						1,729,694.73
10	Customer Accounting	B6017	Salaries-Empl CA	501200.1510	Labor Oper CA Mtr Read	420,650.56
				501210.1510	Labor NS OT CA Mtr Read	2,786.24
		B6207	M&S CA	520100.15	M & S Oper CA	1,684.36
		B6357	Cont Serv Other CA	535000.15	Contr Svc-Other Oper CA	15,699.57
		B6427	Rents-Equipment CA	541400.15	Rents-Equipment Oper CA	2,824.99
		B6707	Bad Debt Expense	570100.15	Uncollectible Accounts	445,006.09
		B6757	Misc Exp CA	575000.15	Misc Oper CA	194.85
				575000.1520	Misc Oper CA Cust Serv	707.32
				575100.15	Bank Service Charges CA	187,061.36
				575200.15	Collection Agencies CA	143,737.05
				575420.15	Forms CA	120,534.22
				575660.15	Postage CA	349,971.09
				575743.15	Wireless Serv 1st CA	7,747.32
				575820.15	Uniforms CA	2,335.95
10 Total						1,700,940.97
11	Admin & General	B6018	Salaries-Empl AG	501200.16	Labor Oper AG	1,456,475.77
				501200.1602	Labor Oper AG Lobbying	3,654.24
				501210.16	Labor NS OT AG	20,469.83
				501211.16	Labor OT AG	335.94
				501711.	IP-Off-Annual-P/R JE	111,420.16
				501716.16	Comp Exp-Options	219.00
				501718.16	Comp Exp-RSU's	(3,641.00)
				501850.16	Labor - Severance	287,515.99
		B6048	Empl Pens & Ben AG	504100.001	Group Insurance - Cap Cre	(180,447.88)
				504100.16	Group Ins Oper AG	1,208,187.27
				504500.16	Other Welf Oper AG	47,632.32
				504610.16	Employee Awards AG	5,824.53
				504620.16	Employee Physical Exam AG	5,615.00
				504640.16	Safety Incentive	472.51
				504660.16	Tuition Aid AG	17,493.80
				504670.16	Training AG	25,342.43
				504680.16	Referral Bonus	250.00
				505100.001	PBOP Cap Credits	(127,423.37)
				505100.16	PBOP Oper AG	800,616.71
				506100.001	Pension - Cap Credits	(448,990.24)
				506100.16	Pension Oper AG	3,321,398.36
				507100.16	401k Oper AG	103,874.05
				508101.16	DCP Oper AG	129,460.88
				508102.16	Retiree Med Oper AG	5,665.05
				508200.16	ESPP Oper AG	2,741.83
		B6208	M&S AG	520100.16	M & S Oper AG	2,135.36
				620000.26	Mat and Sup Maint AG	926.03
		B6328	Cont Serv Acct AG	532000.16	Contr Svc-Acctg Oper AG	13,497.85
				532100.16	Contr Svc-Audit Fees Open	58,284.96

Tennessee American Water Company
TAW_R_CADDR1#059
Operations & Maintenance Expense
12 Months Ended December 31, 2011

No.	Category	NARUC	NARUC Description	Account	Account Description	12 Months Ended Dec 2011
		B6338	Cont Serv Legal AG	533000.16	Contr Svc-Legal Oper AG	277,718.04
		B6358	Cont Serv Other AG	534600.16	Mmgt Fees-Corporate	23,045.13
				534601.16	Mmgt Fees-External Affair	109,882.75
				534602.16	Mmgt Fees-Finance	542,652.20
				534603.16	Mmgt Fees-Human Resources	212,912.84
				534604.16	Mmgt Fees-Legal	182,717.41
				534605.16	Mmgt Fees-Operations Svcs	187,645.64
				534606.16	Mmgt Fees-Property	194,044.62
				534607.16	Mmgt Fees-Business Develo	127,332.79
				534608.16	Mmgt Fees-Bus Transformat	435.70
				534609.16	Mmgt Fees-Audit	27,855.71
				534610.16	Mmgt Fees-Regulatory	16,195.52
				534611.16	Mmgt Fees-Inv Relations	14,316.04
				534615.16	SSC-Shrd Bus Srv Fees	423,708.22
				534625.16	CSC-Shrd Bus Srv Fees	997,163.20
				534635.16	ITS-Shrd Bus Srv Fees	1,324,914.79
				534645.16	Procure-Shrd Bus Srv Fees	70,406.51
				534655.16	Lab-Shrd Bus Srv Fees	121,126.27
				534665.16	BSC-Shrd Bus Srv Fees	31,000.21
				534701.16	Mmgt Fees-Regulated Opera	473,809.42
				535000.16	Contr Svc-Other Oper AG	68,510.47
				635000.26	Contr Svc-Other Maint AG	1,744.93
		B6418	Rents-Real Prop AG	541000.16	Rents-Real Prop Oper AG	7,794.05
		B6428	Rents-Equipment AG	541400.16	Rents-Equipment Oper AG	5,845.74
		B6508	Transportation AG	550000.001	Trans - Cap Credits	(69,820.66)
				550000.16	Trans Oper AG	31,982.09
				550001.16	Trans Oper AG Lease Cost	4,258.33
				550002.16	Trans Oper AG Lease Fuel	252,499.64
				550003.16	Trans Oper AG Lease Maint	173,878.43
				550005.16	Mileage Reimb-Personal Ve	33.30
		B6568	Ins Vehicle AG	556000.16	Ins Vehicle Oper AG	23,114.91
		B6578	Ins Gen Liab AG	557000.16	Ins Gen Liab Oper AG	211,739.29
		B6588	Ins Work Comp AG	558000.001	Ins Work Comp Cap Credits	(18,410.22)
				558000.16	Ins Work Comp AG	123,018.45
		B6598	Ins Other AG	559000.16	Ins Other Oper AG	31,679.47
		B6608	Advertising AG	575030.16	Advertising	17,343.93
		B6668	Reg Exp-Rate Case	566100.16	Reg Comm Amort Rate Case	365,914.65
		B6678	Reg Exp-Other AG	566200.16	Reg Comm Amort Depr Study	15,271.77
				566700.16	Reg Comm Other Oper AG	282,047.10
		B6707	Bad Debt Expense	570100.16	Uncollectible Accts-MI's	(2,248.59)
		B6751	Misc Exp Oper SS	575998.16	PCard Undistributed	43.48
		B6758	Misc Exp AG	575000.16	Misc Oper AG	184,442.25
				575002.16	Misc General Office	285.10
				575100.16	Bank Service Charges AG	9.88
				575120.16	Bill Inserts AG	4,363.02
				575220.16	Community Relations	9,507.43
				575240.16	Co Dues/Membership Deduct	22,507.25
				575242.16	Co Dues Deduct AWWA	12,026.48
				575260.16	Credit Line Fees	466.32
				575261.AW46	Credit Line Fees AW46	14,643.36
				575270.16	Directors Fees	12,700.00
				575275.16	Discounts Available	(14,698.98)
				575276.16	Discounts Lost	15.14
				575280.16	Dues/Membership Deduct	2,249.00
				575320.16	Electricity AG	26,217.41

Tennessee American Water Company
TAW_R_CADDR1#059
Operations & Maintenance Expense
12 Months Ended December 31, 2011

No.	Category	NARUC	NARUC Description	Account	Account Description	12 Months Ended Dec 2011
				575340.16	Employee Expenses AG	74,750.20
				575342.16	Empl Exp Conf/Registratio	5,923.40
				575350.16	Meals Deduct	21,045.91
				575351.16	Meals Non Deduct	13,148.08
				575400.16	Bus Servies Proj Exp	134,871.96
				575420.16	Forms AG	56.62
				575480.16	Heat - Oil/Gas AG	3,038.70
				575484.16	Hiring-Background	78.07
				575500.16	Janitorial AG	5,468.02
				575560.16	Lobbying Expenses	60,014.82
				575620.16	Office & Admin Supplies A	10,375.95
				575625.16	Overnight Shipping AG	2,095.87
				575640.16	Penalties Nondeduct	(1,050.00)
				575660.16	Postage AG	1,990.33
				575670.16	Relocation Expenses	55,801.64
				575680.16	Research & Development Ex	12,159.36
				575710.16	Security Service AG	143,242.07
				575715.16	Software Licenses & Suppo	6,825.04
				575740.16	Telephone AG	32,169.49
				575741.16	Cell Phone AG	39,907.18
				575780.16	Trash Removal AG	1,519.12
				575790.16	Trustee Fees AG	15,581.37
				575830.16	Wtr & Waste Wtr Exp AG	8,343.78
				675000.26	Misc Maint AG	74,949.42
11 Total						14,751,171.01
Total Operations & Maintenance Expense						25,202,759.95

TENNESSEE AMERICAN WATER COMPANY
DOCKET NO. 12-00049
FIRST DISCOVERY REQUEST OF THE
CONSUMER ADVOCATE AND PROTECTION DIVISION

Responsible Witness: Lew Keathley

Question:

60. Provide the amount of Purchased Water for the twelve months ended December 31, 2011.

Response:

The 2011 Purchased Water expense is included on Exhibit EXP-2-Purchased Water-LEK.. The volume of purchased water (in gallons) for 2011 is below.

Eastside Utility District	1,686,300
Hixson Utility District - 50	19,410
Hixson Utility District - 60	33,504
Walden's Ridge Utility District	15,335,272

TENNESSEE AMERICAN WATER COMPANY
DOCKET NO. 12-00049
FIRST DISCOVERY REQUEST OF THE
CONSUMER ADVOCATE AND PROTECTION DIVISION

Responsible Witness: Lew Keathley

Question:

61. Provide the monthly amount of Fuel and Power Expense for the test year ended December 31, 2011 and the attrition year ending November 30, 2013.

Response:

Below is the actual monthly amount of Fuel and Power expense for 2011 through June 2012. The attrition year/pro forma expense is found on Exhibit EXP-3-Purchased Power-LEK as a yearly total and was not calculated on a per month basis.

Year	Month	Amount
2011	January	233,354
	February	185,849
	March	213,764
	April	193,202
	May	195,639
	June	213,013
	July	259,933
	August	264,489
	September	276,901
	October	242,708
	November	235,325
	December	208,621
	Total 2011	**2,722,797**

2012	January	179,044
	February	196,911
	March	212,239
	April	180,318
	May	226,254
	June	243,375
	Total 2012	**1,238,141**

TENNESSEE AMERICAN WATER COMPANY
DOCKET NO. 12-00049
FIRST DISCOVERY REQUEST OF THE
CONSUMER ADVOCATE AND PROTECTION DIVISION

Responsible Witness: Lew Keathley

Question:

62. Provide the monthly amount of Chemicals Expense for the test year ended December 31, 2011 and the attrition year ending November 30, 2013.

Response:

Below is the actual monthly amount of Chemical expense for 2011 through June 2012. The attrition year/pro forma expense is found on the Exhibit EXP-4-Chemicals-LEK as a yearly total and was not calculated on a per month basis.

Year	Month	Amount
2011	January	83,087
	February	62,481
	March	93,555
	April	90,768
	May	76,739
	June	85,765
	July	86,929
	August	133,860
	September	96,181
	October	79,405
	November	67,290
	December	82,996
	Total 2011	**1,039,057**
2012	January	

	79,966
February	64,128
March	68,260
April	72,996
May	81,718
June	84,611
Total 2012	**451,679**

TENNESSEE AMERICAN WATER COMPANY
DOCKET NO. 12-00049
FIRST DISCOVERY REQUEST OF THE
CONSUMER ADVOCATE AND PROTECTION DIVISION

Responsible Witness: Lew Keathley

Question:

63. Provide the monthly amount of Waste Disposal Expense for the test year ended December 31, 2011 and the attrition year ending November 30, 2013.

Response:

Below is the actual monthly amount of Waste Disposal expense for 2011 through June 2012. The attrition year/pro forma expense is found on Exhibit EXP-5-Waste Disposal-LEK as a yearly total and was not calculated on a per month basis.

Year	Month	Amount
2011	January	10,884
	February	6,777
	March	47,420
	April	21,902
	May	18,853
	June	22,664
	July	11,065
	August	17,090
	September	3,134
	October	15,255
	November	15,277
	December	14,547
	Total 2011	**204,867**

2012	January	13,433
	February	13,493
	March	15,538
	April	16,324
	May	18,324
	June	14,924
	Total 2012	**92,036**

TENNESSEE AMERICAN WATER COMPANY
DOCKET NO. 12-00049
FIRST DISCOVERY REQUEST OF THE
CONSUMER ADVOCATE AND PROTECTION DIVISION

Responsible Witness: Linda Bridwell/Lew Keathley

Question:

64. Provide the monthly amount of Insurance Other than Group Expense for the test year ended December 31, 2011 and the attrition year ending November 30, 2013.

Response:

Below is the actual monthly amount of Insurance Other than Group expense for 2011 through June 2012. The attrition year/pro forma expense is on Exhibit EXP-10-Insurance Other Than Group-LCB as a yearly total and was not calculated on a per month basis.

Year	Month	Amount
2011	January	30,529
	February	30,143
	March	14,502
	April	29,044
	May	29,094
	June	9,817
	July	29,521
	August	29,603
	September	35,723
	October	29,458
	November	28,834
	December	51,760
	Total 2011	**348,027**

2012	January	26,653
	February	30,861
	March	33,810
	April	27,959
	May	26,728
	June	47,539
	Total 2012	**193,550**

TENNESSEE AMERICAN WATER COMPANY
DOCKET NO. 12-00049
FIRST DISCOVERY REQUEST OF THE
CONSUMER ADVOCATE AND PROTECTION DIVISION

Responsible Witness: Linda Bridwell

Question:

65. Provide the monthly amount of Support Services i.e., Management Fees for the test year ended December 31, 2011 and the attrition year ending November 30, 2013.

Response:

Below is the actual monthly amount of Support Services expense for 2011 through June 2012. The attrition year/pro forma expense is found Exhibit EXP-6-Support Services-LCB as a yearly total and was not calculated on a per month basis.

Year	Month	Amount
2011	January	455,630
	February	437,213
	March	481,173
	April	408,074
	May	439,129
	June	389,148
	July	390,307
	August	423,361
	September	411,123
	October	369,450
	November	371,322
	December	505,234
	Total 2011	**5,081,165**

2012	January	446,728
	February	470,118
	March	493,682
	April	496,296
	May	460,251
	June	362,216
	Total 2012	**2,729,291**

TENNESSEE AMERICAN WATER COMPANY
DOCKET NO. 12-00049
FIRST DISCOVERY REQUEST OF THE
CONSUMER ADVOCATE AND PROTECTION DIVISION

Responsible Witness: Linda C. Bridwell

Question:

66. Provide the Total Plant in Service, Number of customers, and Total Operations and Maintenance Expense (exclusive of Support Services, i.e., Management Fees) at December 31, 2011, for each operating company subject to charges from American Water Works Service Company ("AWWSC"), American Water Capital Corporation ("AWCC"), and American Carbon Services ("ACS").

Response:

Please see attached.

Tennesse American

Response to TAW_R_CADDR1#066_073012

Company	Company Name	2011 Utility Plant	2011 Customers	2011O&M-excludes Mgmt Fees
5	California American	$734,527,440	173,529	$92,731,567
9	Illinois American	$1,352,733,737	307,076	$98,704,086
10	Indiana American	$1,207,846,818	285,120	$52,612,366
11	Iowa American	$159,550,117	61,225	$12,378,685
12	Kentucky American	$580,644,329	121,224	$25,287,689
13	Maryland American	$21,034,636	4,915	$1,872,396
16	Michigan American	$6,724,981	3,728	$1,029,676
17	Missouri American	$1,616,022,300	454,094	$93,316,051
18	New Jersey American	$3,303,482,162	647,083	$220,695,167
19	New Mexico American (1)	$69,339,443	17,464	$5,359,715
22	Ohio American (1)	$162,259,110	57,227	$16,917,528
23	Arizona American (1)	$851,342,873	159,819	$40,416,868
24	Pennsylvania American	$3,373,951,892	655,291	$189,790,677
26	Tennessee American	$230,799,648	75,054	$20,147,643
27	Virginia American	$214,752,779	57,915	$28,770,650
28	West Virginia American	$693,457,471	171,898	$49,824,912
30	Hawaii American	$55,150,577	9,912	$4,189,346
38	Long Island Water Company	$182,503,808	73954	$17,920,431

(1) American Water Works Company, Inc divested these affiliates.

TENNESSEE AMERICAN WATER COMPANY
DOCKET NO. 12-00049
FIRST DISCOVERY REQUEST OF THE
CONSUMER ADVOCATE AND PROTECTION DIVISION

Responsible Witness: Linda C. Bridwell

Question:

67. Provide the actual and forecasted number of AWWSC employees as of December 2010, December 2011, December 2012, and November 2013 in the format of Exhibit IV-13 in the Schumaker & Company, Management Audit Report, August 2010, pages 106-110.

Response:

Please refer to the attachment which is in a similar format to the Schumaker exhibit IV-13.

Tennessee-American Water Company
Consumer Advocate and Protection Division
Response to CAPD 01-067

Docket No. 12-00049
Response to CAPD 01-067

Budgeted and Actual Service Company Employees by Function and Business Unit

			December 2010						December 2011						December 2012			November 2013		
			Actual			Budget			Actual			Budget			Budget			Budget		
Function	Home BU	Home Business Unit	2010 Total	National	Regional /Divisional	2010 Total	National	Regional /Divisional	2011 Total	National	Regional /Divisional	2011 Total	National	Regional /Divisional	2012 Total	National	Regional /Divisional	2013 Total	National	Regional /Divisional
Admin	032089	CORP-AWE Pass-Thru	5	5		5	5		-			-	-		-	-		-	-	
Admin	032098	CORP-Non-Departmental Costs	1	1		-	-		-			-	-		-	-		-	-	
Audit	032060	CORP-Audit	8	8		8	8		7	7		7	7		8	8		8	8	
Business Development	032020	CORP-Corporate Bus Development	12	12		11	11		8	8		8	8		9	9		9	9	
Business Development	033520	CE-Business Development	2		2	2		2	-			-		-	-		-	-		-
Business Development	035020	SE-Business Development	3		3	3		3	-			-		-	-		-	-		-
Business Development	035220	CD-Business Development	-		-	-		-	-		-	-		-	1		1	1		1
Business Development	035320	MAD-Business Development	-		-	-		-	-		-	-		-	1		1	1		1
Business Development	035520	ED-Business Development			-	-		-	1		1	1		1	-		-	-		-
Business Development	036020	WD-Business Development				-		-	-			-		-	-		-	-		-
Business Services	032605	Process Excellence	-	-		-	-		-	-		-	-		9	9		9	9	
Business Services	032606	CORP Bus Support Services	-	-		-	-		-	-		-	-		-	-		7	7	
Business Transformation	032040	CORP-Business Transformation	9	9		20	20		44	44		44	44		80	80		48	48	
Business Transformation	032051	CORP-Bsns Trans-Procure To Pay	2	2		7	7		8	8		8	8		6	6		-	-	
Business Transformation	032052	CORP-Bsns Trans-Recruit To Ret	1	1		9	9		11	11		11	11		6	6		-	-	
Business Transformation	032053	CORP-Bsns Trans-Record To Rpt	1	1		10	10		9	9		9	9		12	12		-	-	
Business Transformation	032054	CORP-Bsns Trans-Order To Cash	1	1		9	9		12	12		12	12		19	19		17	17	
Business Transformation	032055	CORP-Bsns Trans-Plan, Bld, Ret	2	2		7	7		12	12		12	12		18	18		18	18	
Business Transformation	032056	CORP-Bsns Trans-Ord To Compl	1	1		5	5		22	22		22	22		-	-		-	-	
Customer Call Center (CSC)	034005	CCA-Administration	9	9		9	9		9	9		8	8		8	8		5	5	
Customer Call Center (CSC)	034070	CCA-Call Handling	167	167		156	156		152	152		150	150		130	130		156	156	
Customer Call Center (CSC)	034071	CCA-Billing	116	116		115	115		123	123		123	123		120	120		120	120	
Customer Call Center (CSC)	034072	CCA-Collections	33	33		32	32		32	32		32	32		34	34		37	37	
Customer Call Center (CSC)	034073	CCA-Operations & Performance	11	11		11	11		12	12		12	12		12	12		15	15	
Customer Call Center (CSC)	034074	CCA-Business Services	13	13		13	13		10	10		10	10		10	10		7	7	
Customer Call Center (CSC)	034075	CCA-Education & Development	10	10		10	10		5	5		5	5		7	7		6	6	
Customer Call Center (CSC)	034076	CCA-Quality & Reporting		-		-	-		17	17		17	17		17	17		18	18	
Customer Call Center (CSC)	037005	CCP-Administration	3	3		2	2		2	2		2	2		4	4		2	2	
Customer Call Center (CSC)	037070	CCP-Call Handling	244	244		239	239		188	188		188	188		193	193		215	215	
Customer Call Center (CSC)	037073	CCP-Operations and Support	4	4		4	4		5	5		5	5		5	5		5	5	
Customer Call Center (CSC)	037075	CCP-Education & Development	20	20		20	20		3	3		3	3		6	6		4	4	
Customer Call Center (CSC)	037076	CCP-Quality & Reporting		-		-	-		3	3		3	3		3	3		4	4	
External Affairs/Communication	032025	CORP-External Affairs	2	2		2	2		3	3		3	3		-	-		-	-	
External Affairs/Communication	032068	CORP-Marketing	6	6		6	6		-			-	-		-	-		-	-	
External Affairs/Communication	032085	CORP-External Communications	3	3		3	3		5	5		5	5		7	7		7	7	
External Affairs/Communication	032086	CORP-Internal Communications	2	2		2	2		4	4		4	4		7	7		6	6	
External Affairs/Communication	032087	CORP-Corp Social Resp	1	1		1	1		1	1		1	1		1	1		1	1	
External Affairs/Communication	033025	WE-External Affairs	3		3	3		3	-			-		-	-		-	-		-
External Affairs/Communication	033525	CE-External Affairs	8		8	8		8	-			-		-	-		-	-		-
External Affairs/Communication	035025	SE-External Affairs	4		4	4		4	-			-		-	-		-	-		-
External Affairs/Communication	035225	CD-External Affairs	-		-	-		-	-		-	-		-	4		4	3		3
External Affairs/Communication	035325	MAD - External Affairs			-	-		-	1		1	1		1	2		2	2		2
External Affairs/Communication	035525	ED-External Affairs			-	-		-	1		1	1		1	-		-	-		-
External Affairs/Communication	036025	WD-External Affairs			-	-		-	4		4	3		3	-		-	-		-
External Affairs/Communication	036525	NE-External Affairs	2		2	2		2	-			-		-	-		-	-		-
Finance	032007	CORP-Finance	14	14		14	14		14	14		14	14		14	14		13	13	
Finance	032017	CORP-Planning & Reporting	4	4		3	3		4	4		4	4		5	5		5	5	
Finance	032021	CORP-Finance Pass thru		-		-	-		2	2		2	2		-	-		-	-	
Finance	032027	CORP-Reporting & Compliance	15	15		15	15		12	12		12	12		14	14		14	14	
Finance	032047	CORP-Income Tax	7	7		7	7		10	10		9	9		11	11		11	11	
Finance	032057	CORP-Treasury	13	13		12	12		18	18		18	18		15	15		14	14	
Finance	032574	Regulatory Reporting	12	12		11	11		12	12		12	12		14	14		15	15	
Finance	033007	WE-Finance	7		7	7		7	-			-		-	-		-	-		-
Finance	033507	CE-Finance	16		16	15		15	-			-		-	-		-	-		-
Finance	035007	SE-Finance	17		17	17		17	-			-		-	-		-	-		-
Finance	035207	CD-Finance	-		-	-		-	-		-	-		-	7		7	13		13
Finance	035212	CD - Rates			-	-		-	5		5	5		5	16		16	15		15
Finance	035307	MAD - Finance			-	-		-	3		3	4		4	7		7	10		10
Finance	035312	MAD - Rates			-	-		-	4		4	4		4	5		5	9		9
Finance	035407	NED -Finance	-		-	-		-	-		-	-		-	-		-	8		8
Finance	035412	NED-Rates	-		-	-		-	-		-	-		-	-		-	7		7
Finance	035507	ED-Finance			-	-		-	12		12	12		12	-		-	-		-
Finance	035605	Corp FP&A - Admin & Gen		-		-	-		1	1		1	1		8	8		7	7	
Finance	035705	Corp Rates - Admin & Gen		-		-	-		1	1		1	1		2	2		2	2	
Finance	036007	WD-Finance			-	-		-	9		9	9		9	-		-	-		-
Finance	036507	NE-Finance	2		2	2		2	-			-		-	-		-	-		-
Human Resources	032002	CORP-HR Comp/Benefits	5	5		5	5		4	4		4	4		5	5		6	6	
Human Resources	032003	CORP-HR Talent Development	5	5		4	4		4	4		4	4		7	7		9	9	
Human Resources	032006	CORP-Business Center HR	6	6		6	6		9	9		9	9		8	8		6	6	
Human Resources	032013	CORP-HR Systems & Processes	1	1		1	1		-			-	-		-	-		-	-	
Human Resources	032018	CORP-Human Resources	3	3		2	2		1	1		1	1		2	2		2	2	
Human Resources	032028	CORP-ED Human Resources	4	4		4	4		2	2		2	2		-	-		-	-	
Human Resources	032038	CORP-WD Human Resources	14	14		13	13		11	11		9	9		-	-		-	-	
Human Resources	032048	CORP-HR Health & Wellness	1	1		1	1		1	1		1	1		-	-		-	-	
Human Resources	032058	CORP-HR Admin & Gen		-		-	-		1	1		1	1		-	-		-	-	
Human Resources	034018	CCA-Human Resources	7	7		7	7		6	6		6	6		7	7		4	4	
Human Resources	035231	CD-Human Resources	-		-	-		-	-		-	-		-	12		12	6		6
Human Resources	035331	MAD-Human Resources	-		-	-		-	-		-	-		-	1		1	2		2
Information Technology Systems (ITS)	032029	CORP-BAD-Business Analysis Grp		-		-	-		6	6		6	6		8	8		9	9	
Information Technology Systems (ITS)	032030	CORP-ITS Client Rel Admin	1	1		1	1		1	1		1	1		1	1		1	1	
Information Technology Systems (ITS)	032031	CORP-Service Desk	10	10		9	9		12	12		10	10		11	11		11	11	
Information Technology Systems (ITS)	032032	CORP-ITS-BAD-Core Shared	10	10		10	10		13	13		13	13		13	13		12	12	
Information Technology Systems (ITS)	032033	Chg Ctrl & Desktop Automation	2	2		2	2		2	2		2	2		3	3		6	6	
Information Technology Systems (ITS)	032071	CORP-ITS Admin	4	4		4	4		3	3		3	3		3	3		3	3	
Information Technology Systems (ITS)	032072	CORP-ITS PMO	12	12		8	8		10	10		10	10		14	14		15	15	

Tennessee-American Water Company
Consumer Advocate and Protection Division
Response to CAPD 01-067

Docket No. 12-00049
Response to CAPD 01-067

Budgeted and Actual Service Company Employees by Function and Business Unit

			December 2010						December 2011						December 2012			November 2013		
			Actual			Budget			Actual			Budget			Budget			Budget		
Function	Home BU	Home Business Unit	2010 Total	National	Regional /Divisional	2010 Total	National	Regional /Divisional	2011 Total	National	Regional /Divisional	2011 Total	National	Regional /Divisional	2012 Total	National	Regional /Divisional	2013 Total	National	Regional /Divisional
Information Technology Systems (ITS)	032073	CORP-ITS Infra/Oper Admin	3	3		2	2		3	3		3	3		3	3		3	3	
Information Technology Systems (ITS)	032074	CORP-ITS Production	8	8		8	8		8	8		8	8		7	7		7	7	
Information Technology Systems (ITS)	032075	CORP-Enterprise Server	19	19		19	19		19	19		19	19		20	20		11	11	
Information Technology Systems (ITS)	032076	CORP-Communications	5	5		5	5		7	7		7	7		8	8		8	8	
Information Technology Systems (ITS)	032077	CORP-ITS Security Operations	8	8		8	8		3	3		3	3		6	6		8	8	
Information Technology Systems (ITS)	032078	CORP-ITS Adm Business Appl Dev	4	4		3	3		2	2		2	2		5	5		4	4	
Information Technology Systems (ITS)	032079	CORP-ITS-BAD-Middle Office App	9	9		6	6		5	5		5	5		7	7		9	9	
Information Technology Systems (ITS)	032080	CORP-ITS-BAD-Back Office Apps	11	11		10	10		8	8		8	8		9	9		8	8	
Information Technology Systems (ITS)	032081	CORP-ITS-BAD-Quality&Methodlgy	10	10		11	11		8	8		8	8		10	10		11	11	
Information Technology Systems (ITS)	032082	CORP-ITS-BAD-Customer Facing	13	13		8	8		7	7		7	7		9	9		9	9	
Information Technology Systems (ITS)	032083	CORP-ITS-BAD-Field Svc Apps	14	14		12	12		12	12		12	12		13	13		20	20	
Information Technology Systems (ITS)	032093	CORP-ITS-Architecture	12	12		6	6		4	4		4	4		4	4		8	8	
Information Technology Systems (ITS)	032175	SC CORP Enterprise Servers Windows	-	-		-	-		-	-		-	-		-	-		9	9	
Information Technology Systems (ITS)	032231	Corp-ITS Client Rel-Cap Mgmt		-		-	-		4	4		4	4		4	4		4	4	
Information Technology Systems (ITS)	033531	CE-Western CS & S	29		29	29		29	3		3	3		3	3		3	4		4
Information Technology Systems (ITS)	035531	Corp-ITS Client Relations-ED			-	-		-	-			-	-		-	-		-	-	
Information Technology Systems (ITS)	036031	Corp-ITS Client Relations-CD			-	-		-	10		10	10		10	10		10	10		10
Information Technology Systems (ITS)	037431	Corp-ITS Client Relations-NED			-	-		-	12		12	12		12	12		12	12		12
Information Technology Systems (ITS)	037531	Corp-ITS Client Relations-MAD			-	-		-	4		4	6		6	6		6	6		6
Investor Relations	032037	CORP-Investor Relations	3	3		3	3		3	3		3	3		3	3		3	3	
Laboratory	034517	BVLAB-Water Quality	32	32		32	32		30	30		30	30		32	32		30	30	
Legal	032015	CORP-Legal	10	10		10	10		12	12		12	12		13	13		15	15	
Legal	032022	CORP-Government Affairs	1	1		1	1		1	1		1	1		1	1		1	1	
Legal	033015	WE-Legal	5		5	5		5	-		-	-		-	-		-	-		-
Legal	033515	CE-Legal	9		9	9		9	-		-	-		-	-		-	-		-
Legal	035015	SE-Legal	5		5	5		5	-		-	-		-	-		-	-		-
Legal	035215	CD-Legal	-		-	-		-	-	-		-		-	12		12	7		7
Legal	035315	MAD-Legal	-		-	-		-	-	-		-		-	2		2	2		2
Legal	035415	NED-Legal	-		-	-		-	-	-		-		-	-		-	7		7
Legal	035515	ED-Legal			-	-		-	6		6	6		6	-		-	-		-
Legal	036015	WD-Legal			-	-		-	6		6	5		5	-		-	-		-
Legal	036515	NE-Legal	2		2	2		2	-		-	-		-	-		-	-		-
Operation Services	032011	CORP-Chief Operating Officer	3	3		3	3		3	3		3	3		2	2		-	-	
Operation Services	032016	CORP-Maintenance Services		-		-	-		4	4		4	4		14	14		14	14	
Operation Services	032019	CORP-Operational Risk	9	9		9	9		7	7		7	7		18	18		17	17	
Operation Services	032065	CORP-Asset Management	16	16		13	13		16	16		15	15		16	16		19	19	
Operation Services	032066	CORP-Innov & Env Stewardship	19	19		17	17		21	21		18	18		21	21		22	22	
Operation Services	033016	WE-Maintenance	3		3	3		3	-		-	-		-	-		-	-		-
Operation Services	033019	WE-Operational Risk	1		1	1		1	-		-	-		-	-		-	-		-
Operation Services	033516	CE-Maintenance	8		8	8		8	-		-	-		-	-		-	-		-
Operation Services	033519	CE-Operational Risk	9		9	9		9	-		-	-		-	-		-	-		-
Operation Services	035016	SE-Maintenance	5		5	5		5	-		-	-		-	-		-	-		-
Operation Services	035019	SE-Operational Risk	1		1	1		1	-		-	-		-	-		-	-		-
Operation Services	035205	CD-Admin & Gen	-		-	-		-	-	-		-		-	3		3	3		3
Operation Services	035219	CD - Operational Risk			-	-		-	1		1	1		1	-		-	-		-
Operation Services	035405	NED-Admin & Gen	-		-	-		-	-	-		-		-	1		1	2		2
Operation Services	035516	ED-Maintenance Services			-	-		-	1		1	1		1	-		-	-		-
Operation Services	035519	ED-Operational Risk			-	-		-	4		4	4		4	-		-	-		-
Operation Services	036016	WD-Maintenance Services			-	-		-	8		8	8		8	-		-	-		-
Operation Services	036019	WD-Operational Risk			-	-		-	8		8	8		8	-		-	-		-
Operation Services	036516	NE-Maintenance	1		1	-		-	-		-	-		-	-		-	-		-
Operation Services	036550	CORP-COE-Engineering	9	9		8	8		9	9		8	8		8	8		12	12	
Operation Services	036551	CORP-COE-Technical Services	10	10		10	10		13	13		13	13		11	11		20	20	
Procurement	032010	CORP-Supply Chain-Sourcing	27	27		25	25		26	26		26	26		31	31		27	27	
Procurement	033010	WE-Supply Chain	2		2	2		2	-		-	-		-	-		-	-		-
Procurement	033510	CE-Supply Chain	2		2	2		2	-		-	-		-	-		-	-		-
Procurement	035010	SE-Supply Chain	1		1	1		1	-		-	-		-	-		-	-		-
Procurement	035510	ED-Supply Chain			-	-		-	1		1	1		1	-		-	-		-
Procurement	036010	WD-Supply Chain			-	-		-	2		2	2		2	-		-	-		-
Property	032062	CORP-Building Services	5	5		5	5		4	4		3	3		5	5		3	3	
Property	032063	CORP-Building Services Woodcre	6	6		6	6		4	4		5	5		5	5		5	5	
Regulated Operations	032004	CORP-HR Labor Relations	2	2		2	2		2	2		2	2		3	3		8	8	
Regulated Operations	032023	CORP-Eastern Division Ops	2		2	2		2	2		2	2		2	-		-	-		-
Regulated Operations	032024	Corp-Western Division Ops	2		2	2		2	2		2	2		2	-		-	-		-
Regulated Operations	032026	CORP-Regulated Ops	2	2		2	2		2	2		2	2		2	2		2	2	
Regulated Operations	033005	WE-Administration	3		3	3		3	-		-	-		-	-		-	-		-
Regulated Operations	033014	WE-Engineering	3		3	3		3	-		-	-		-	-		-	-		-
Regulated Operations	033502	CE-Network	3		3	3		3	-		-	-		-	-		-	-		-
Regulated Operations	033503	CE-Customer Relations	31		31	30		30	-		-	-		-	-		-	-		-
Regulated Operations	033505	CE-Administration	2		2	2		2	-		-	-		-	-		-	-		-
Regulated Operations	033511	CE-Environmental Mgmt	1		1	1		1	-		-	-		-	-		-	-		-
Regulated Operations	033514	CE-Engineering	11		11	11		11	-		-	-		-	-		-	-		-
Regulated Operations	035002	SE-Network	2		2	2		2	-		-	-		-	-		-	-		-
Regulated Operations	035005	SE-Administration	4		4	4		4	-		-	-		-	-		-	-		-
Regulated Operations	035014	SE-Engineering	2		2	2		2	-		-	-		-	-		-	-		-
Regulated Operations	035203	COE-B Customer Relations	-		-	-		-	-	-		-		-	28		28	42		42
Regulated Operations	035204	COE-B CR COE	-		-	-		-	-	-		-		-	-		-	8		8
Regulated Operations	035214	COE-Engineering	-		-	-		-	-	-		-		-	8		8	9		9
Regulated Operations	035303	COE-L Customer Relations	-		-	-		-	-	-		-		-	32		32	38		38
Regulated Operations	035304	COE-L CR COE	-		-	-		-	-	-		-		-	-		-	8		8
Regulated Operations	035305	MAD - Admin & General			-	-		-	2		2	2		2	5		5	5		5
Regulated Operations	035502	ED-Network			-	-		-	1		1	1		1	-		-	-		-
Regulated Operations	035503	ED-Customer Relations	30		30	29		29	28		28	27		27	-		-	-		-
Regulated Operations	035505	ED-Administration			-	-		-	3		3	3		3	-		-	-		-
Regulated Operations	035514	ED-Engineering			-	-		-	2		2	3		3	-		-	-		-

TAW_R_CADDR1#067attachment
Page 2 of 3

Tennessee-American Water Company
Consumer Advocate and Protection Division
Response to CAPD 01-067

Docket No. 12-00049
Response to CAPD 01-067

Budgeted and Actual Service Company Employees by Function and Business Unit

			December 2010						December 2011						December 2012			November 2013		
			Actual			Budget			Actual			Budget			Budget			Budget		
Function	Home BU	Home Business Unit	2010 Total	National	Regional /Divisional	2010 Total	National	Regional /Divisional	2011 Total	National	Regional /Divisional	2011 Total	National	Regional /Divisional	2012 Total	National	Regional /Divisional	2013 Total	National	Regional /Divisional
Regulated Operations	036002	WD-Network			-	-		-	1		1	-		-	-	-		-	-	
Regulated Operations	036003	WD-Customer Relations			-	-		-	27		27	27		27	-	-		-	-	
Regulated Operations	036005	WD-Administration			-	-		-	2		2	1		1	-	-		-	-	
Regulated Operations	036014	WD-Engineering			-	-		-	11		11	9		9	-	-		-	-	
Regulatory Services	032069	CORP-Regulatory UFS	2	2		2	2		2	2		2	2		2	2		2	2	
Shared Services (SSC)	032014	CORP-Benefits Service Center	15	15		14	14		14	14		14	14		15	15		15	15	
Shared Services (SSC)	032070	CORP-Shared Bus Services Admin		-		-	-		2	2		2	2		2	2		2	2	
Shared Services (SSC)	032084	SSC-Accounts Payable	28	28		28	28		20	20		20	20		21	21		21	21	
Shared Services (SSC)	032505	SSC-Administration	8	8		7	7		8	8		8	8		7	7		10	10	
Shared Services (SSC)	032518	SSC HR Services	-	-		-	-		-	-		-	-		-	-		7	7	
Shared Services (SSC)	032519	SSC HR Claims	-	-		-	-		-	-		-	-		-	-		5	5	
Shared Services (SSC)	032520	SSC HR Admin	-	-		-	-		-	-		-	-		-	-		8	8	
Shared Services (SSC)	032570	SSC-General Accounting	29	29		27	27		24	24		24	24		28	28		31	31	
Shared Services (SSC)	032571	SSC-Tax	13	13		13	13		9	9		9	9		13	13		13	13	
Shared Services (SSC)	032572	SSC-Business Support Services	13	13		12	12		14	14		14	14		13	13		8	8	
Shared Services (SSC)	032575	SSC-Cash Operations	17	17		16	16		16	16		16	16		18	18		17	17	
Shared Services (SSC)	032577	SSC-Utility Plant Accounting	20	20		19	19		19	19		19	19		19	19		20	20	
Shared Services (SSC)	032578	SSC-Project Management	1	1		1	1		-			-	-		-	-		-	-	
Shared Services (SSC)	032579	SSC-Employee Services	19	19		18	18		15	15		15	15		16	16		9	9	
Shared Services (SSC)	032580	SSC-AWE	15	15		16	16		-			-	-		-	-		-	-	
Shared Services (SSC)	032581	SSC Payroll Acctg	-	-		-	-		-	-		-	-		-	-		5	5	
Shared Services (SSC)	032582	SSC Procurement	-	-		-	-		-	-		-	-		-	-		7	7	
Grand Total			**1,530**	**1,287**	**243**	**1,510**	**1,271**	**239**	**1,444**	**1,257**	**187**	**1,426**	**1,242**	**184**	**1,516**	**1,339**	**177**	**1,625**	**1,386**	**240**

TENNESSEE AMERICAN WATER COMPANY
DOCKET NO. 12-00049
FIRST DISCOVERY REQUEST OF THE
CONSUMER ADVOCATE AND PROTECTION DIVISION

Responsible Witness: Linda C. Bridwell

Question:

68. From October 2010 through December 2011, provide the total monthly amount of charges, by affiliated entity, subject to allocation or direct charge from AWWSC. In addition, provide the total monthly amount of direct charges and allocated charges to each affiliate from AWWSC for this same time period.

Response:

Please refer to the attachment for total AWWSC charges, direct or allocated, by month to each affiliated entity.

TENNESSEE AMERICAN WATER COMPANY
DOCKET NO. 12-00049
FIRST DISCOVERY REQUEST OF THE
CONSUMER ADVOCATE AND PROTECTION DIVISION

TAW_R_CADDR1#068_073012

Total American Water Service Company (AWWSC) charges by month by affiliated entity

	Oct-10			Nov-10			Dec-10			Jan-11			Feb-11		
Regulated Affiliated Entity	AWWSC Charges	Direct Charges	Allocated Charges	AWWSC Charges	Direct Charges	Allocated Charges	AWWSC Charges	Direct Charges	Allocated Charges	AWWSC Charges	Direct Charges	Allocated Charges	AWWSC Charges	Direct Charges	Allocated Charges
Arizona American	$1,086,705	$122,833	$963,872	$1,297,960	$163,649	$1,134,311	$1,409,794	$121,552	$1,288,241	$861,125	$32,386	$828,739	$783,074	$35,946	$747,128
California American	1,083,172	122,368	960,804	1,211,961	143,407	1,068,554	1,420,372	107,628	1,312,744	1,409,814	92,145	1,317,669	1,170,473	119,979	1,050,494
Hawaii American	106,326	32,315	74,011	144,684	52,961	91,723	122,695	30,668	92,026	84,856	8,741	76,115	70,739	8,982	61,757
Illinois American	1,945,117	196,654	1,748,463	2,332,725	317,140	2,015,585	2,617,404	221,253	2,396,151	2,642,149	224,994	2,417,154	2,192,286	245,712	1,946,575
Illinois Lake Water Company	0	0	0	0	0	0	0	0	0	0	0	0	0	0	0
Indiana American	1,799,226	201,554	1,597,672	2,111,308	292,659	1,818,649	2,433,378	257,376	2,176,003	2,357,331	176,419	2,180,912	1,953,301	193,938	1,759,363
Iowa American	396,944	47,487	349,457	476,922	72,824	404,098	531,957	49,501	482,456	558,947	64,620	494,327	452,944	59,517	393,427
Kentucky American	766,360	87,510	678,849	851,885	101,873	750,012	992,557	72,076	920,480	970,342	56,547	913,795	800,185	61,996	738,189
Long Island Water Company	414,983	17,952	397,031	473,593	27,750	445,842	573,811	28,415	545,395	589,289	28,998	560,290	507,279	50,137	457,142
Maryland American	35,671	7,089	28,583	40,557	8,493	32,064	45,925	7,941	37,984	47,638	10,085	37,553	29,158	(2,125)	31,283
Michigan American	21,971	4,672	17,299	22,935	6,300	16,635	23,492	2,478	21,013	23,871	2,838	21,034	23,376	5,272	18,103
Missouri American	2,742,490	230,109	2,512,381	3,194,804	338,763	2,856,041	3,721,055	239,316	3,481,739	3,714,970	226,349	3,488,620	3,045,860	259,548	2,786,312
New Jersey American	3,114,189	194,103	2,920,086	3,616,303	200,281	3,416,023	4,306,397	181,146	4,125,251	4,389,796	117,014	4,272,782	3,621,770	242,714	3,379,056
New Mexico American	155,803	36,308	119,495	167,390	31,906	135,484	168,702	25,053	143,650	108,098	11,127	96,971	119,658	26,440	93,218
Ohio American	356,224	36,736	319,488	394,477	37,619	356,858	455,622	23,960	431,662	456,423	19,590	436,832	389,328	30,207	359,121
Pennsylvania American	3,048,058	99,446	2,948,612	3,571,381	83,432	3,487,949	4,231,767	56,964	4,174,803	4,375,143	43,178	4,331,965	3,542,853	138,181	3,404,672
Tennessee American	451,907	38,122	413,785	587,894	86,229	501,665	611,341	42,059	569,282	628,356	49,991	578,365	530,288	56,222	474,066
Texas American	42,151	8,816	33,335	63,009	18,973	44,036	53,239	9,175	44,064	49,175	14,067	35,108	32,490	4,866	27,625
Virginia American	434,335	106,574	327,761	492,846	118,425	374,422	525,170	97,295	427,876	537,847	83,718	454,129	485,511	106,339	379,172
Virginia American Eastern Dist	14,439	306	14,133	17,511	1,084	16,427	24,633	3,197	21,436	1,044	646	399	0	0	0
West Virginia American	1,018,742	73,398	945,344	1,213,121	121,739	1,091,383	1,367,187	74,183	1,293,003	1,383,030	68,436	1,314,593	1,133,280	73,546	1,059,734
Subtotal	$19,034,812	$1,664,351	$17,370,461	$22,283,268	$2,225,507	$20,057,761	$25,636,497	$1,651,238	$23,985,259	$25,189,243	$1,331,892	$23,857,351	$20,883,853	$1,717,416	$19,166,437

	Oct-10			Nov-10			Dec-10			Jan-11			Feb-11		
Non- Regulated Affiliated Entity	AWWSC Charges	Direct Charges	Allocated Charges	AWWSC Charges	Direct Charges	Allocated Charges	AWWSC Charges	Direct Charges	Allocated Charges	AWWSC Charges	Direct Charges	Allocated Charges	AWWSC Charges	Direct Charges	Allocated Charges
American Water Capital Corporation	$40,087	$21,595	$18,492	$59,380	$31,618	$27,762	$38,674	$18,535	$20,139	$39,416	$19,857	$19,559	$24,627	$12,389	$12,237
American Water Enterprise	828,461	318,438	510,023	939,031	312,543	626,489	948,392	301,676	646,716	779,075	252,561	526,514	824,174	256,470	567,704
American Water Resources	7,069	1,447	5,622	10,455	3,200	7,255	7,507	1,432	6,076	11,145	2,753	8,392	9,932	2,359	7,573
American Water Service Company	806,792	287,679	519,113	1,013,267	360,410	652,856	450,206	151,118	299,088	290,440	86,037	204,404	339,064	110,009	229,055
American Water Services, LLC	7,218	7,218	0	10,151	10,151	0	(1,162)	(1,162)	0	0	0	0	0	0	0
American Water Works Company	60,149	23,576	36,573	94,845	36,702	58,143	54,708	24,034	30,675	80,086	22,745	57,341	39,544	24,045	15,500
Edison Water company	19,427	700	18,727	21,563	1,041	20,522	21,841	1,116	20,726	24,395	565	23,830	24,883	779	24,104
Elizabethtown Properties, Inc.	238	143	95	740	456	284	437	262	175	276	165	111	5	5	0
Elizabethtown Services LLC	2,027	415	1,612	3,238	1,108	2,130	2,686	739	1,946	3,573	719	2,853	2,854	222	2,632
Laurel Oak Properties, Inc.	0	0	0	0	0	0	0	0	0	0	0	0	17,193	10,510	6,683
Liberty Water Company	32,337	1,137	31,201	36,193	1,739	34,453	35,547	1,141	34,406	43,340	1,121	42,219	43,593	1,038	42,555
Subtotal	$1,803,806	$662,347	$1,141,458	$2,188,863	$758,968	$1,429,895	$1,558,837	$498,891	$1,059,947	$1,271,745	$386,523	$885,222	$1,325,869	$417,827	$908,042
Grand Total	$20,838,617	$2,326,698	$18,511,919	$24,472,131	$2,984,475	$21,487,656	$27,195,334	$2,150,129	$25,045,205	$26,460,988	$1,718,415	$24,742,573	$22,209,723	$2,135,243	$20,074,479

TENNESSEE AMERICAN WATER COMPAN
DOCKET NO. 12-00049
FIRST DISCOVERY REQUEST OF THE
CONSUMER ADVOCATE AND PROTECTIO

TAW_R_CADDR1#068_073012
Total American Water Service Company (.

	Mar-12			Apr-11			May-11			Jun-11			Jul-11			Aug-11		
Regulated Affiliated Entity	AWWSC Charges	Direct Charges	Allocated Charges	AWWSC Charges	Direct Charges	Allocated Charges	AWWSC Charges	Direct Charges	Allocated Charges	AWWSC Charges	Direct Charges	Allocated Charges	AWWSC Charges	Direct Charges	Allocated Charges	AWWSC Charges	Direct Charges	Allocated Charges
Arizona American	$837,172	$49,742	$787,429	$757,978	$46,235	$711,743	$843,275	$44,042	$799,233	$770,855	$51,727	$719,128	$792,994	$41,368	$751,626	$852,544	$40,034	$812,510
California American	1,315,728	109,881	1,205,847	1,272,778	162,803	1,109,974	1,438,422	168,228	1,270,194	1,522,765	223,642	1,299,123	1,382,645	119,885	1,262,760	1,545,067	111,398	1,433,669
Hawaii American	78,701	8,482	70,219	70,481	7,657	62,824	90,330	12,610	77,720	100,794	21,474	79,320	87,228	11,094	76,134	97,080	12,484	84,596
Illinois American	2,503,237	250,985	2,252,252	2,253,955	275,167	1,978,788	2,480,834	220,580	2,260,254	2,690,955	354,606	2,336,349	2,554,987	266,018	2,288,969	2,791,930	205,793	2,586,138
Illinois Lake Water Company	0	0	0	0	0	0	0	0	0	0	0	0	0	0	0	0	0	0
Indiana American	2,213,967	206,694	2,007,274	1,964,693	192,120	1,772,573	2,271,115	191,749	2,079,366	2,402,150	288,187	2,113,963	2,286,397	196,390	2,090,007	2,545,046	209,688	2,335,358
Iowa American	513,381	60,293	453,088	462,107	61,296	400,811	525,753	70,764	454,989	580,121	103,234	476,887	533,236	71,778	461,457	595,836	78,683	517,152
Kentucky American	899,504	59,544	839,960	813,607	63,837	749,771	927,680	53,208	874,472	965,948	84,405	881,543	938,879	55,210	883,669	1,034,374	50,992	983,383
Long Island Water Company	602,945	67,397	535,549	522,917	53,033	469,883	612,767	65,266	547,501	626,738	73,107	553,630	591,164	39,243	551,920	667,658	52,347	615,310
Maryland American	42,600	6,983	35,617	42,576	9,570	33,006	48,902	9,737	39,165	53,507	13,537	39,970	47,844	9,762	38,082	52,543	9,005	43,539
Michigan American	27,741	6,486	21,255	24,035	5,632	18,404	27,946	5,887	22,059	30,068	7,695	22,373	27,150	4,973	22,177	29,500	5,085	24,415
Missouri American	3,507,747	246,473	3,261,273	3,138,815	271,760	2,867,054	3,535,840	260,183	3,275,658	3,833,315	419,613	3,413,702	3,598,045	255,862	3,342,183	4,077,141	287,940	3,789,201
New Jersey American	4,141,841	181,584	3,960,257	3,663,644	196,116	3,467,527	4,243,480	171,119	4,072,361	4,538,641	234,325	4,304,316	4,351,916	172,676	4,179,240	4,930,332	182,354	4,747,977
New Mexico American	118,934	23,359	95,575	106,782	18,481	88,301	106,456	12,973	93,483	106,753	21,702	85,051	104,964	16,602	88,362	103,916	10,289	93,627
Ohio American	476,968	46,250	430,718	405,934	40,607	365,327	463,853	33,095	430,758	505,575	60,610	444,965	485,457	47,423	438,034	356,286	35,993	320,293
Pennsylvania American	4,078,123	95,680	3,982,443	3,618,084	110,376	3,507,708	4,182,876	73,436	4,109,440	4,519,737	170,793	4,348,944	4,323,776	104,390	4,219,386	4,931,060	140,904	4,790,156
Tennessee American	632,455	80,188	552,268	532,401	57,758	474,642	608,465	47,202	561,264	603,305	46,132	557,173	581,337	26,040	555,298	675,904	44,017	631,887
Texas American	35,825	6,521	29,304	34,360	7,067	27,293	37,619	7,397	30,223	39,422	11,430	27,992	10,768	7,013	3,755	5,000	3,593	1,407
Virginia American	521,810	96,636	425,174	488,786	99,721	389,065	553,834	108,862	444,972	697,726	233,640	464,085	528,248	80,666	447,581	584,694	88,522	496,171
Virginia American Eastern Dist	0	0	0	0	0	0	0	0	0	0	0	0	0	0	0	0	0	0
West Virginia American	1,293,109	84,021	1,209,088	1,172,616	91,606	1,081,010	1,393,055	106,082	1,286,973	1,453,873	147,981	1,305,892	1,344,919	71,151	1,273,768	1,486,821	66,296	1,420,525
Subtotal	$23,841,788	$1,687,199	$22,154,589	$21,346,548	$1,770,843	$19,575,705	$24,392,500	$1,662,419	$22,730,082	$26,042,247	$2,567,840	$23,474,408	$24,571,953	$1,597,543	$22,974,410	$27,362,731	$1,635,416	$25,727,315

	Mar-12			Apr-11			May-11			Jun-11			Jul-11			Aug-11		
Non- Regulated Affiliated Entity	AWWSC Charges	Direct Charges	Allocated Charges	AWWSC Charges	Direct Charges	Allocated Charges	AWWSC Charges	Direct Charges	Allocated Charges	AWWSC Charges	Direct Charges	Allocated Charges	AWWSC Charges	Direct Charges	Allocated Charges	AWWSC Charges	Direct Charges	Allocated Charges
American Water Capital Corporation	$23,529	$12,571	$10,959	$19,579	$11,865	$7,714	$22,007	$12,378	$9,629	$33,500	$19,619	$13,880	$17,836	$10,883	$6,953	$24,340	$14,752	$9,588
American Water Enterprise	866,374	272,761	593,613	723,623	245,077	478,546	840,579	265,642	574,938	849,537	320,158	529,378	811,204	258,027	553,177	890,412	328,759	561,653
American Water Resources	7,943	1,072	6,871	6,895	1,316	5,579	9,187	1,568	7,620	8,755	1,833	6,922	9,073	1,715	7,358	8,054	1,682	6,372
American Water Service Company	364,543	127,301	237,241	312,778	107,251	205,527	337,477	116,435	221,042	460,302	169,321	290,981	340,578	116,971	223,608	418,086	153,949	264,137
American Water Services, LLC	0	0	0	0	0	0	0	0	0	0	0	0	0	0	0	0	0	0
American Water Works Company	5,215	24,910	(19,695)	113,636	27,992	85,644	90,032	47,786	42,246	118,195	55,218	62,977	69,145	34,554	34,591	70,909	33,970	36,939
Edison Water company	23,682	201	23,481	20,608	541	20,067	24,611	437	24,173	23,962	1,083	22,879	22,610	569	22,041	24,377	346	24,031
Elizabethtown Properties, Inc.	6	6	0	6	6	0	6	6	0	5	5	0	6	6	0	6	6	0
Elizabethtown Services LLC	3,044	274	2,770	2,361	304	2,057	3,083	354	2,729	2,932	565	2,367	2,766	352	2,415	2,761	234	2,528
Laurel Oak Properties, Inc.	8,330	5,372	2,958	64,829	26,692	38,137	41,695	18,339	23,356	96,637	35,804	60,833	150,168	42,915	107,254	128,536	31,281	97,255
Liberty Water Company	42,948	624	42,324	35,945	815	35,130	43,831	825	43,006	40,783	1,246	39,536	39,584	901	38,683	43,459	892	42,567
Subtotal	$1,345,613	$445,092	$900,521	$1,300,260	$421,859	$878,401	$1,412,507	$463,769	$948,738	$1,634,606	$604,853	$1,029,753	$1,462,971	$466,891	$996,079	$1,610,940	$565,869	$1,045,071
Grand Total	$25,187,401	$2,132,291	$23,055,111	$22,646,808	$2,192,702	$20,454,106	$25,805,007	$2,126,187	$23,678,820	$27,676,853	$3,172,693	$24,504,160	$26,034,924	$2,064,434	$23,970,489	$28,973,671	$2,201,285	$26,772,386

TENNESSEE AMERICAN WATER COMPAN
DOCKET NO. 12-00049
FIRST DISCOVERY REQUEST OF THE
CONSUMER ADVOCATE AND PROTECTIO

TAW_R_CADDR1#068_073012
Total American Water Service Company (.

	Sep-11			Oct-11			Nov-11			Dec-11		
Regulated Affiliated Entity	AWWSC Charges	Direct Charges	Allocated Charges	AWWSC Charges	Direct Charges	Allocated Charges	AWWSC Charges	Direct Charges	Allocated Charges	AWWSC Charges	Direct Charges	Allocated Charges
Arizona American	$812,246	$38,511	773,735.34	$743,351	$42,129	$701,222	$721,120	$69,073	$652,047	$1,019,944	$43,596	$976,348
California American	1,658,735	123,515	1,535,220	1,469,566	117,281	1,352,286	1,531,652	186,664	1,344,988	2,002,714	160,133	1,842,581
Hawaii American	101,974	13,198	88,775	105,856	24,886	80,970	92,991	15,566	77,425	117,969	11,247	106,722
Illinois American	3,084,376	314,365	2,770,011	2,650,489	205,403	2,445,086	2,728,825	308,948	2,419,877	3,515,599	259,455	3,256,143
Illinois Lake Water Company	0	0	0	0	0	0	0	0	0	7,450	3,555	3,895
Indiana American	2,697,220	184,190	2,513,030	2,401,779	176,735	2,225,044	2,470,263	280,172	2,190,090	3,143,165	162,575	2,980,590
Iowa American	630,028	72,971	557,058	583,670	85,620	498,050	599,643	105,155	494,488	743,146	81,626	661,519
Kentucky American	1,122,951	60,970	1,061,981	999,440	57,539	941,902	986,263	61,849	924,414	1,312,125	47,313	1,264,812
Long Island Water Company	705,656	46,635	659,021	650,322	59,725	590,597	639,781	65,937	573,843	836,548	53,491	783,056
Maryland American	57,996	9,865	48,131	50,466	8,855	41,611	71,906	23,691	48,215	72,784	13,194	59,590
Michigan American	32,857	5,700	27,157	29,429	5,879	23,550	33,026	9,803	23,222	36,691	4,245	32,446
Missouri American	4,281,509	258,055	4,023,454	3,819,324	250,234	3,569,090	3,917,355	360,535	3,556,820	5,097,865	288,791	4,809,074
New Jersey American	5,373,066	246,064	5,127,002	4,757,748	225,614	4,532,134	4,821,578	251,584	4,569,995	6,414,530	288,075	6,126,456
New Mexico American	101,152	11,089	90,062	96,105	12,991	83,114	107,058	24,416	82,643	155,249	30,491	124,758
Ohio American	345,691	33,538	312,153	323,142	37,538	285,604	311,685	44,978	266,707	407,220	28,679	378,541
Pennsylvania American	5,330,210	164,091	5,166,119	4,782,931	213,401	4,569,530	4,680,720	116,251	4,564,469	6,311,078	181,054	6,130,024
Tennessee American	712,005	39,658	672,346	639,418	42,212	597,206	627,240	46,119	581,121	823,843	32,098	791,746
Texas American	4,047	2,795	1,252	(748)	(441)	(307)	3,244	2,184	1,060	0	0	0
Virginia American	546,920	2,818	544,102	664,941	175,170	489,772	668,962	161,608	507,354	757,944	100,012	657,932
Virginia American Eastern Dist	0	0	0	0	0	0	0	0	0	0	0	0
West Virginia American	1,592,922	63,335	1,529,587	1,430,462	67,658	1,362,804	1,409,311	89,037	1,320,274	1,846,922	62,951	1,783,971
Subtotal	$29,191,562	$1,691,364	$27,500,198	$26,197,693	$1,808,429	$24,389,264	$26,422,622	$2,223,570	$24,199,052	$34,622,786	$1,852,581	$32,770,205

	Sep-11			Oct-11			Nov-11			Dec-11		
Non- Regulated Affiliated Entity	AWWSC Charges	Direct Charges	Allocated Charges	AWWSC Charges	Direct Charges	Allocated Charges	AWWSC Charges	Direct Charges	Allocated Charges	AWWSC Charges	Direct Charges	Allocated Charges
American Water Capital Corporation	$20,405	$12,493	$7,912	$22,312	$14,891	$7,421	$25,476	$14,993	$10,483	$23,636	$11,440	$12,196
American Water Enterprise	810,174	266,673	543,501	822,412	258,042	564,370	955,551	341,561	613,990	1,050,764	255,366	795,398
American Water Resources	8,466	2,080	6,385	8,334	1,988	6,346	8,851	2,279	6,572	16,957	6,181	10,776
American Water Service Company	459,202	162,386	296,815	504,754	171,825	332,929	803,021	277,427	525,594	653,758	200,571	453,187
American Water Services, LLC	0	0	0	0	0	0	0	0	0	0	0	0
American Water Works Company	81,731	36,966	44,765	101,894	53,778	48,115	149,597	59,273	90,325	150,731	66,754	83,977
Edison Water company	24,688	631	24,057	23,261	613	22,648	24,925	1,041	23,884	33,771	600	33,172
Elizabethtown Properties, Inc.	55	55	0	5	5	0	5	5	0	5	5	0
Elizabethtown Services LLC	2,824	237	2,586	3,049	334	2,715	3,613	615	2,999	4,415	296	4,119
Laurel Oak Properties, Inc.	199,724	42,739	156,985	251,379	64,741	186,638	310,726	76,141	234,584	243,986	52,768	191,218
Liberty Water Company	43,883	1,201	42,682	41,381	1,114	40,266	44,301	1,649	42,652	61,422	712	60,709
Subtotal	$1,651,151	$525,461	$1,125,689	$1,778,782	$567,333	$1,211,449	$2,326,067	$774,985	$1,551,082	$2,239,445	$594,692	$1,644,753
Grand Total	$30,842,712	$2,216,825	$28,625,887	$27,976,475	$2,375,762	$25,600,713	$28,748,688	$2,998,555	$25,750,133	$36,862,231	$2,447,273	$34,414,958

TENNESSEE AMERICAN WATER COMPANY
DOCKET NO. 12-00049
FIRST DISCOVERY REQUEST OF THE
CONSUMER ADVOCATE AND PROTECTION DIVISION

Responsible Witness: Linda C. Bridwell

Question:

69. Provide the total budgeted amount of charges subject to allocation or direct charge to all affiliates from AWWSC, AWCC, and ACS by month, by affiliated entity, as well as the total amount of budgeted direct charges and budgeted allocated charges to each affiliate from AWWSC, AWCC, and ACS by month, by direct amount, by allocated amount, by affiliated entity for the 23 months ending November 2013

Response:

Please see the attached files for budgeted affiliate charges from AWWSC and AWCC for the period requested. As budgeted charges to affiliates represent total charges which are not sub-categorized by direct charge or allocated basis, those sub-categories are not available. The current 2013 budget for AWCC is still being finalized, so the prior year's 2013 annual plan was provided. If requested, the current 2013 monthly budget for AWCC will be provided when approved and complete.

American Water Enterprises (AWE) discontinued the American Carbon Services business segment at the end of 2011; therefore no budget information is available for the period requested.

Tennessee American Water Company
Tennessee Consumer Advocate & Protection Division
Response to CAPD 1-069

Docket No. 2012-00049
Response to CAPD 1-069

American Water Capital Corporation
Intercompany Interest Income Budget
2012 and 2013
Source: Hyperion Plan

Company	2012 Budget Jan	2012 Budget Feb	2012 Budget Mar	2012 Budget Apr	2012 Budget May	2012 Budget Jun	2012 Budget Jul	2012 Budget Aug	2012 Budget Sep	2012 Budget Oct	2012 Budget Nov	2012 Budget Dec	2012 Budget DECYTD	2013 Plan DECYTD
Indiana-American	1,041,113	974,070	1,041,228	1,045,049	1,094,901	1,129,672	1,135,338	1,137,843	1,139,309	1,142,306	1,202,478	1,234,165	13,317,471	15,163,149
Iowa-American	122,464	113,809	121,553	122,175	122,272	122,522	122,916	123,097	123,723	124,283	130,345	135,980	1,485,138	1,662,338
Kentucky-American	844,245	793,403	838,099	840,931	862,119	873,002	875,717	873,637	872,141	874,260	877,185	884,630	10,309,369	10,969,524
Maryland-American	21,249	19,613	21,068	21,241	21,167	21,075	21,163	21,100	20,999	21,067	21,040	21,076	251,858	256,308
California-American	1,218,497	1,139,294	1,220,765	1,225,526	1,228,418	1,229,435	1,230,103	1,228,270	1,225,865	1,222,853	1,220,301	1,223,730	14,613,056	14,205,172
Michigan-American	3,390	3,138	3,326	3,352	4,659	5,959	5,922	5,954	6,133	6,359	7,011	7,537	62,739	89,337
Missouri-American	1,260,522	1,186,832	1,265,183	1,269,903	1,273,610	1,278,140	1,278,755	1,276,917	1,276,043	1,275,114	1,306,578	1,348,847	15,296,445	17,000,901
New Jersey-American	21,076	19,892	18,729	21,625	12,486	2,565	5,251	10,264	15,300	20,325	25,366	12,240	185,119	926,963
American Water Works	5,842,491	5,459,762	5,842,491	5,842,491	5,842,491	5,842,491	5,842,491	5,842,491	5,842,491	5,842,491	5,842,491	5,842,491	69,727,158	70,056,371
Pennsylvania-American	2,079,210	1,937,645	2,084,814	2,078,399	2,077,586	2,094,092	2,092,650	2,089,044	2,110,694	2,106,923	2,158,946	2,303,584	25,213,585	28,929,350
Tennessee-American	**267,437**	**270,308**	**270,135**	**269,570**	**269,683**	**270,525**	**269,357**	**269,618**	**269,720**	**269,414**	**269,268**	**267,757**	**3,232,792**	**3,248,433**
Virginia-American	210,430	197,239	211,183	212,984	213,689	212,627	210,198	209,544	209,411	209,422	210,628	210,988	2,518,344	2,069,400
West Virginia-American	934,265	868,868	929,736	930,055	930,945	933,427	934,887	933,749	934,013	934,748	965,269	1,005,333	11,235,294	12,696,903
Hawaii-American	92,792	86,606	92,792	92,792	92,792	92,792	92,792	92,792	92,792	92,792	92,792	92,792	1,107,314	1,113,500
Long Island Water Company	176,831	167,856	177,695	179,654	180,579	182,347	183,430	182,422	185,608	186,494	192,961	207,543	2,203,418	2,530,592
Total Consolidated	**14,136,010**	**13,238,335**	**14,138,796**	**14,155,746**	**14,227,397**	**14,290,670**	**14,300,967**	**14,296,740**	**14,324,241**	**14,328,852**	**14,522,657**	**14,798,692**	**170,759,101**	**180,918,240**

NOTE: The 2013 Plan developed in 2011 was only developed on an annual basis, so monthly data is not available. The current 2013 AWCC Budget is still being developed.

Tennessee American Water Company
Consumer Advocate and Protection Division
Response to CAPD 01-069

Docket No. 12-00049
Response to CAPD 01-065

American Water Works Service Company

AWWSCo Budget by Month for all Affiliates for the 23 months ending Nov 2013

Operations and Maintenance (O&M) Portion

		2012 Recast Budget												2013 Budget										
Company Name	Co Number	Jan	Feb	Mar	Apr	May	Jun	Jul	Aug	Sep	Oct	Nov	Dec	Jan	Feb	Mar	Apr	May	Jun	Jul	Aug	Sep	Oct	Nov
American Water Works Company	2	76,783	77,000	82,143	77,217	98,324	77,492	76,278	77,773	77,484	80,935	75,498	77,420	90,735	82,820	88,710	93,543	93,751	86,697	93,211	90,920	89,827	94,816	89,667
American Water Works Service Company	3																							
California American	5	1,034,764	1,008,450	1,096,364	1,044,877	1,103,321	1,067,544	1,091,653	1,159,536	1,122,888	1,162,997	1,135,342	1,109,589	946,233	872,922	923,821	956,853	955,572	895,181	955,974	928,362	932,962	962,402	914,256
Illinois American	9	1,859,750	1,809,961	1,970,757	1,874,762	1,984,995	1,914,515	1,964,608	2,085,184	2,006,551	2,088,570	2,038,217	1,984,232	1,953,709	1,799,109	1,896,217	1,972,158	1,973,072	1,842,831	1,974,267	1,915,819	1,911,827	1,981,837	1,880,683
Indiana American	10	1,574,103	1,527,348	1,626,228	1,575,605	1,665,433	1,592,983	1,634,996	1,704,462	1,586,707	1,684,850	1,649,860	1,601,463	1,821,990	1,679,303	1,768,355	1,839,673	1,839,977	1,718,815	1,841,876	1,786,306	1,781,320	1,825,202	1,731,033
Iowa American	11	344,740	334,071	355,967	344,841	364,729	348,650	357,270	372,248	346,874	368,798	360,279	351,001	400,050	368,086	387,248	405,075	405,415	377,948	405,694	393,627	391,323	406,255	384,194
Kentucky American	12	721,763	700,538	744,822	720,611	761,695	728,278	747,927	778,923	723,857	769,495	754,578	732,527	837,318	770,013	810,003	845,134	845,509	786,369	845,314	817,696	812,219	835,406	789,327
Maryland American	13	53,943	52,205	54,961	52,913	56,053	53,330	54,665	56,421	51,972	55,716	54,682	53,364	79,978	71,944	75,275	79,255	80,911	73,158	79,720	76,900	74,910	78,820	73,905
Michigan American	16	19,693	18,947	20,186	19,701	20,966	19,895	20,278	21,197	19,797	21,145	20,457	19,987	23,420	21,495	22,688	23,716	23,893	22,203	23,852	23,183	23,178	23,959	22,604
Missouri American	17	2,382,932	2,311,802	2,466,297	2,396,119	2,529,070	2,420,895	2,483,445	2,595,032	2,422,201	2,568,665	2,509,340	2,438,412	2,546,758	2,350,120	2,482,043	2,581,738	2,579,706	2,416,646	2,585,154	2,511,384	2,515,349	2,602,131	2,473,074
New Jersey American	18	2,905,129	2,821,833	3,026,071	2,934,246	3,093,106	2,972,796	3,038,253	3,184,375	2,985,008	3,148,871	3,081,509	3,003,355	3,569,388	3,286,046	3,474,076	3,607,071	3,608,246	3,373,569	3,609,904	3,507,494	3,516,829	3,636,668	3,445,760
American Water Resources	21	9,012	8,673	9,277	8,917	9,512	8,999	9,016	9,433	8,842	9,409	9,121	8,943	10,737	9,686	10,374	11,204	10,864	10,051	10,883	10,582	10,410	10,808	10,083
Pennsylvania American	24	3,135,056	3,041,005	3,254,279	3,153,269	3,328,035	3,193,620	3,267,532	3,422,241	3,194,610	3,377,626	3,309,130	3,214,332	3,763,653	3,462,773	3,656,509	3,803,324	3,805,921	3,554,988	3,803,084	3,702,869	3,696,447	3,823,094	3,634,273
Tennessee American	26	462,076	448,177	476,816	460,397	487,665	465,306	478,068	497,481	461,286	491,565	481,965	468,260	547,096	502,809	528,862	551,967	552,405	513,277	552,059	533,784	529,261	544,561	514,340
Virginia American	27	407,855	394,640	417,391	405,288	428,169	408,729	418,335	435,363	404,318	430,661	421,192	409,661	478,408	437,183	459,132	478,637	482,011	446,596	480,131	465,552	462,206	476,579	451,583
West Virginia American	28	1,010,334	978,730	1,042,999	1,009,301	1,067,101	1,020,918	1,045,593	1,094,884	1,015,207	1,078,801	1,057,232	1,026,551	1,163,518	1,068,270	1,125,105	1,170,841	1,173,282	1,090,764	1,170,616	1,134,911	1,128,703	1,160,041	1,098,755
Hawaii American	30	65,014	62,867	66,940	64,488	68,506	65,218	66,751	69,473	64,470	68,861	67,428	65,813	90,117	81,925	85,912	89,956	89,726	83,317	89,913	86,284	86,502	88,456	84,215
American Water Enterprises	31	641,972	619,165	662,806	627,174	663,514	654,076	674,706	680,534	652,467	670,640	660,113	646,317	585,955	532,438	566,980	587,608	585,118	552,756	587,512	572,536	566,786	580,598	550,715
Long Island Water Company	38	643,109	623,208	667,144	647,847	683,979	655,535	668,920	701,974	657,335	695,954	678,704	662,994	666,204	613,673	649,924	674,564	675,259	632,357	676,263	657,130	660,547	683,253	648,281
American Water Capital Corp	46																							
Edison Water Company	54	24,452	23,689	25,154	23,729	25,144	24,169	24,391	24,824	23,225	24,569	24,296	23,562	28,520	25,851	27,190	28,728	28,236	26,102	28,126	27,078	26,431	27,263	25,574
Liberty Water Company	55	42,896	41,546	44,363	41,837	44,365	42,726	43,022	43,851	41,243	43,383	42,799	41,681	54,328	49,246	52,066	55,150	53,986	50,201	53,936	52,064	51,053	52,666	49,377
Elizabethtown Services LLC	56	3,028	2,913	3,252	3,024	3,213	3,238	3,292	3,286	3,243	3,246	3,196	3,138	4,004	3,615	3,946	4,072	4,043	3,872	4,038	3,955	3,965	3,995	3,808
Elizabethtown Properties, Inc.	57	26	25	26	25	28	26	25	26	24	27	26	24	3	3	3	3	3	2	3	3	3	3	3
Laurel Oak Properties	80	10,823	10,212	10,655	10,344	11,125	10,442	10,500	10,893	9,971	11,067	10,435	10,208	4,246	3,777	3,950	4,173	4,307	3,867	4,257	4,171	3,969	4,316	3,904
Grand Total		**17,429,254**	**16,917,004**	**18,124,896**	**17,496,532**	**18,498,050**	**17,749,380**	**18,179,522**	**19,029,415**	**17,879,578**	**18,855,851**	**18,445,397**	**17,952,833**	**19,666,366**	**18,093,108**	**19,098,387**	**19,864,442**	**19,871,214**	**18,561,567**	**19,875,787**	**19,302,612**	**19,276,028**	**19,903,129**	**18,879,413**

Capital Portion

		2012 Recast Budget												2013 Budget										
Company Name	Co Number	Jan	Feb	Mar	Apr	May	Jun	Jul	Aug	Sep	Oct	Nov	Dec	Jan	Feb	Mar	Apr	May	Jun	Jul	Aug	Sep	Oct	Nov
American Water Works Company	2	1	1	1	1	1	1	1	1	1	1	1	1											
American Water Works Service Company	3	468,187	468,510	489,068	486,448	496,972	477,075	485,879	495,887	481,936	505,957	495,282	486,090	395,953	373,958	390,379	401,861	404,049	389,449	411,191	403,363	413,670	440,973	433,154
California American	5	698,632	453,968	448,532	452,682	519,680	400,968	332,631	352,096	280,588	281,561	281,829	249,765	432,451	470,780	253,056	243,310	227,058	217,891	253,054	244,248	232,851	220,120	166,040
Illinois American	9	1,261,144	825,595	815,808	822,889	940,579	729,613	608,054	642,324	516,607	517,782	518,607	461,163	835,322	894,095	510,814	497,586	470,366	446,723	515,389	497,092	474,702	456,497	355,201
Indiana American	10	1,477,526	941,385	927,918	937,951	1,079,875	822,320	670,598	711,531	561,766	558,516	561,658	492,272	669,829	735,386	376,114	358,469	329,385	316,839	369,813	356,417	338,809	334,019	247,757
Iowa American	11	327,093	211,317	208,541	210,453	241,397	185,702	153,198	162,166	129,364	129,031	129,624	114,617	167,670	179,129	102,826	100,283	94,893	90,092	103,937	100,201	95,704	92,146	72,005
Kentucky American	12	627,978	400,943	395,440	399,564	460,130	350,696	286,734	304,204	240,064	239,441	240,516	210,964	287,579	315,346	162,484	155,240	143,045	137,419	160,803	154,903	147,211	145,500	108,492
Maryland American	13	24,825	15,838	15,609	15,778	18,146	13,834	11,286	11,970	9,460	9,401	9,452	8,298	25,052	24,671	18,805	19,291	19,408	17,758	20,408	19,610	18,691	19,192	16,666
Michigan American	16	18,389	11,656	11,483	11,611	13,390	10,159	8,251	8,760	6,885	6,838	6,880	6,012	5,843	7,581	2,971	2,751	2,560	2,456	2,825	2,697	2,564	2,554	1,915
Missouri American	17	2,365,218	1,505,557	1,483,804	1,499,729	1,727,162	1,314,385	1,071,116	1,136,401	896,293	891,101	896,088	785,051	1,079,304	1,186,593	614,069	585,257	538,409	521,469	604,915	584,695	558,129	520,403	383,906
New Jersey American	18	3,382,883	2,164,797	2,134,979	2,157,646	2,481,887	1,895,451	1,551,722	1,646,072	1,302,439	1,298,799	1,304,266	1,146,045	1,617,893	1,763,789	950,357	913,700	851,874	819,541	955,252	922,429	880,623	833,836	631,702
American Water Resources	21	40,712	40,731	42,642	42,663	43,023	41,869	42,900	43,229	42,004	43,779	43,054	42,411											
Pennsylvania American	24	3,358,105	2,124,835	2,092,986	2,116,886	2,442,280	1,850,736	1,500,879	1,594,813	1,251,530	1,243,238	1,250,837	1,092,204	1,544,566	1,700,260	873,833	832,146	766,623	741,207	864,867	835,194	796,140	742,217	544,546
Tennessee American	26	404,898	262,707	259,865	262,130	300,989	231,632	192,232	203,690	162,039	163,308	163,416	144,444	178,524	195,746	101,210	96,338	88,953	85,757	99,571	96,179	91,495	90,146	67,432
Virginia American	27	342,075	231,722	230,140	231,524	262,974	208,216	178,498	188,045	153,532	156,550	155,773	140,404	143,197	156,167	83,219	80,149	74,700	71,591	83,820	80,736	76,556	76,146	57,956
West Virginia American	28	907,704	582,416	574,933	580,716	668,433	511,014	419,818	445,371	352,049	352,540	353,518	310,946	385,700	427,150	210,004	198,536	181,002	174,708	205,157	197,818	187,597	183,966	132,930
Hawaii American	30	50,983	32,525	32,064	32,433	37,276	28,420	23,175	24,612	19,523	19,344	19,473	17,095	21,987	24,417	12,062	11,376	10,359	10,079	11,760	11,362	10,828	9,950	7,088
American Water Enterprises	31	0	0	0	0	0	0	0	0	0	0	0	0	2,117	1,940	2,042	2,403	2,109	1,976	2,054	2,348	2,036	2,031	1,920
Long Island Water Company	38	407,948	267,623	264,629	266,895	305,088	237,041	198,010	209,305	168,397	169,164	169,314	150,730	321,869	348,611	192,854	186,559	175,229	167,881	195,446	188,792	179,900	171,708	132,057
American Water Capital Corp	46	29,586	28,237	28,636	28,061	29,500	27,859	28,459	29,133	26,661	28,674	27,902	27,371	30,482	26,938	27,000	28,099	28,488	26,073	28,286	27,354	26,255	27,606	25,834
Edison Water Company	54																							
Liberty Water Company	55																							
Elizabethtown Services LLC	56																							
Elizabethtown Properties, Inc.	57																							
Laurel Oak Properties	80													391,384	369,911	382,859	393,402	395,565	377,211	396,384	388,959	401,654	428,193	420,870
Grand Total		**16,193,886**	**10,570,363**	**10,457,076**	**10,556,059**	**12,068,782**	**9,336,992**	**7,763,442**	**8,209,611**	**6,601,136**	**6,615,024**	**6,627,491**	**5,885,883**	**8,536,721**	**9,202,471**	**5,266,959**	**5,106,756**	**4,804,075**	**4,616,121**	**5,284,931**	**5,114,396**	**4,935,415**	**4,797,204**	**3,807,471**

Total Budget (O&M and Capital)

		2012 Recast Budget												2013 Budget										
Company Name	Co Number	Jan	Feb	Mar	Apr	May	Jun	Jul	Aug	Sep	Oct	Nov	Dec	Jan	Feb	Mar	Apr	May	Jun	Jul	Aug	Sep	Oct	Nov
American Water Works Company	2	76,784	77,001	82,144	77,218	98,325	77,493	76,279	77,773	77,485	80,935	75,499	77,421	90,735	82,820	88,710	93,543	93,751	86,697	93,211	90,920	89,827	94,816	89,667
American Water Works Service Company	3	468,187	468,510	489,068	486,448	496,972	477,075	485,879	495,887	481,936	505,957	495,282	486,090	395,953	373,958	390,379	401,861	404,049	389,449	411,191	403,363	413,670	440,973	433,154
California American	5	1,733,396	1,462,418	1,544,895	1,497,559	1,623,002	1,468,512	1,424,284	1,511,633	1,403,476	1,444,558	1,417,171	1,359,354	1,378,683	1,343,702	1,176,877	1,200,163	1,182,630	1,113,072	1,209,028	1,172,610	1,165,813	1,182,523	1,080,296
Illinois American	9	3,120,894	2,635,555	2,786,564	2,697,651	2,925,574	2,644,128	2,572,662	2,727,508	2,523,157	2,606,351	2,556,824	2,445,395	2,789,031	2,693,205	2,407,031	2,469,744	2,443,439	2,289,554	2,489,656	2,412,911	2,386,529	2,438,334	2,235,884
Indiana American	10	3,051,630	2,468,733	2,554,146	2,513,556	2,745,309	2,415,303	2,305,594	2,415,994	2,148,473	2,243,366	2,211,518	2,093,736	2,491,818	2,414,689	2,144,469	2,198,142	2,169,361	2,035,654	2,211,689	2,142,723	2,120,129	2,159,221	1,978,790
Iowa American	11	671,833	545,389	564,508	555,294	606,126	534,351	510,468	534,414	476,238	497,829	489,903	465,618	567,719	547,215	490,074	505,358	500,308	468,040	509,631	493,828	487,028	498,401	456,200
Kentucky American	12	1,349,740	1,101,481	1,140,261	1,120,176	1,221,825	1,078,973	1,034,661	1,083,128	963,921	1,008,936	995,093	943,491	1,124,897	1,085,359	972,487	1,000,374	988,554	923,787	1,006,117	972,600	959,430	980,906	897,819
Maryland American	13	78,768	68,044	70,570	68,691	74,199	67,164	65,951	68,391	61,432	65,117	64,134	61,661	105,030	96,615	94,080	98,546	100,319	90,917	100,128	96,510	93,601	98,012	90,571
Michigan American	16	38,082	30,602	31,669	31,312	34,356	30,055	28,529	29,957	26,683	27,983	27,337	25,998	29,263	29,076	25,659	26,467	26,453	24,659	26,678	25,880	25,742	26,513	24,519
Missouri American	17	4,748,151	3,817,359	3,950,101	3,895,847	4,256,232	3,735,280	3,554,560	3,731,433	3,318,494	3,459,766	3,405,428	3,223,463	3,626,062	3,536,713	3,096,112	3,166,995	3,118,115	2,938,115	3,190,069	3,096,079	3,073,477	3,122,535	2,856,981
New Jersey American	18	6,288,012	4,986,629	5,161,050	5,091,891	5,574,993	4,868,247	4,589,975	4,830,447	4,287,448	4,447,670	4,385,775	4,149,400	5,187,280	5,049,835	4,424,433	4,520,772	4,460,120	4,193,109	4,565,156	4,429,923	4,397,452	4,470,503	4,077,462
American Water Resources	21	49,724	49,403	51,919	51,580	52,535	50,869	51,916	52,662	50,846	53,188	52,175	51,354	10,737	9,686	10,374	11,204	10,864	10,051	10,883	10,582	10,410	10,808	10,083
Pennsylvania American	24	6,493,161	5,165,841	5,347,265	5,270,155	5,770,316	5,044,356	4,768,411	5,017,053	4,446,140	4,620,864	4,559,967	4,306,536	5,308,219	5,163,033	4,530,341	4,635,470	4,572,544	4,296,195	4,667,951	4,538,064	4,492,587	4,565,311	4,178,819
Tennessee American	26	866,974	710,885	736,681	722,526	788,654	696,938	670,301	701,171	623,325	654,873	645,382	612,703	725,621	698,556	630,071	648,305	641,358	599,034	651,630	629,963	620,757	634,708	581,772
Virginia American	27	749,931	626,362	647,531	636,812	691,143	616,945	596,833	623,409	557,850	587,211	576,965	550,066	621,604	593,350	542,351	558,786	556,711	518,187	563,950	546,288	538,762	552,724	509,538
West Virginia American	28	1,918,038	1,561,147	1,617,932	1,590,017	1,735,534	1,531,933	1,465,411	1,540,255	1,367,255	1,431,342	1,410,750	1,337,497	1,549,217	1,495,420	1,335,109	1,369,376	1,354,284	1,265,472	1,375,773	1,332,729	1,316,300	1,344,007	1,231,685
Hawaii American	30	115,997	95,392	99,004	96,921	105,782	93,637	89,926	94,085	83,993	88,205	86,901	82,909	112,103	106,342	97,974	101,332	100,084	93,396	101,673	97,646	97,330	98,406	91,303
American Water Enterprises	31	641,972	619,165	662,806	627,174	663,515	654,076	674,707	680,534	652,467	670,641	660,113	646,317	588,073	534,378	569,022	590,011	587,227	554,732	589,566	574,884	568,822	582,629	552,636
Long Island Water Company	38	1,051,057	890,831	931,773	914,742	989,067	892,576	866,930	911,279	825,732	865,118	848,018	813,724	988,073	962,284	842,778	861,123	850,488	800,239	871,709	845,921	840,447	854,961	780,339
American Water Capital Corp	46	29,586	28,237	28,636	28,061	29,500	27,859	28,459	29,133	26,661	28,674	27,902	27,371	30,482	26,938	27,000	28,099	28,488	26,073	28,286	27,354	26,255	27,606	25,834
Edison Water Company	54	24,452	23,689	25,154	23,729	25,144	24,169	24,391	24,824	23,225	24,569	24,296	23,562	28,520	25,851	27,190	28,728	28,236	26,102	28,126	27,078	26,431	27,263	25,574
Liberty Water Company	55	42,896	41,546	44,363	41,837	44,365	42,726	43,022	43,851	41,243	43,383	42,799	41,681	54,328	49,246	52,066	55,150	53,986	50,201	53,936	52,064	51,053	52,666	49,377
Elizabethtown Services LLC	56	3,028	2,913	3,252	3,024	3,213	3,238	3,292	3,286	3,243	3,246	3,196	3,138	4,004	3,615	3,946	4,072	4,043	3,872	4,038	3,955	3,965	3,995	3,808
Elizabethtown Properties, Inc.	57	26	25	26	25	28	26	25	26	24	27	26	24	3	3	3	3	3	2	3	3	3	3	3
Laurel Oak Properties	80	10,823	10,212	10,655	10,344	11,125	10,442	10,500	10,893	9,971	11,067	10,435	10,208	395,630	373,688	386,810	397,574	399,872	381,079	400,641	393,129	405,623	432,509	424,773
Grand Total		**33,623,140**	**27,487,367**	**28,581,972**	**28,052,591**	**30,566,832**	**27,086,372**	**25,942,964**	**27,239,026**	**24,480,715**	**25,470,875**	**25,072,888**	**23,838,717**	**28,203,087**	**27,295,579**	**24,365,346**	**24,971,198**	**24,675,289**	**23,177,688**	**25,160,718**	**24,417,008**	**24,211,443**	**24,700,333**	**22,686,885**

TAW_R_CADDR1#069attachment
Page 2 of 2

TENNESSEE AMERICAN WATER COMPANY
DOCKET NO. 12-00049
FIRST DISCOVERY REQUEST OF THE
CONSUMER ADVOCATE AND PROTECTION DIVISION

Responsible Witness: Linda C. Bridwell

Question:

70. Provide the actual percentages used in Tier One allocation of AWWSC charges to each American Water affiliate for the test period ending December 31, 2011. Indicate in your response the date of the factors used to develop the actual percentages.

Response:

Please see the attachment for the actual percentages used in Tier One allocation of AWWSC charges to each affiliate for the test period ending December 31, 2011.

Current year allocation formulas are prepared using year-end data from the previous calendar year. The factors for Tier One allocations for 2011 were based on the year end results for December 31, 2010.

American Water Service Company

2011 Formulas

Based on factors for the year ended 12/31/10

Formula #	Formula Description	AWK - 02	Serv Co-03	CA - 05	IL - 09	IN - 10	IA - 11	KY - 12	MD - 13	MI - 16	MO - 17	NJ - 18	NM - 19	AWR - 21	OH - 22	AZ - 23	PA - 24	TN - 26	VA - 27	WV - 28	HI - 30	AWE - 31	LI - 38	TX - 50	EDISON - 54	LIBERTY - 55	ET SVCS - 56	Total
100003	CP-PLANT/REV/EMPLOY	0.01%		4.69%	8.34%	7.70%	1.65%	3.26%	0.14%	0.10%	12.24%	17.48%	0.47%	0.32%	1.55%	4.29%	17.73%	2.03%	1.56%	4.67%	0.27%	7.67%	2.00%	0.14%	0.52%	1.10%	0.07%	100.00%
100005	CP-REV/EMPLOY W/O CHILE	0.03%		4.45%	7.91%	7.31%	1.57%	3.09%	0.13%	0.09%	11.61%	16.58%	0.45%		1.47%	4.07%	16.79%	1.93%	1.48%	4.43%	0.26%	13.43%	1.90%	0.14%	0.23%	0.49%	0.16%	100.00%
100006	CP-REVENUE			4.60%	8.19%	7.56%	1.62%	3.20%	0.13%	0.10%	12.01%	17.16%	0.46%		1.52%	4.21%	17.42%	1.99%	1.53%	4.58%	0.27%	10.02%	1.97%	0.14%	0.36%	0.77%	0.19%	100.00%
100007	CP-BILLED PREMISES			5.13%	9.14%	8.43%	1.81%	3.57%	0.14%		13.40%	19.15%	0.51%		1.70%	4.70%	19.42%	2.22%	1.71%	5.11%	0.29%	0.11%	2.19%	0.16%	0.26%	0.85%		100.00%
100008	CP-EMPLOYEES	0.07%		4.40%	7.84%	7.23%	1.55%	3.06%	0.13%	0.09%	11.49%	16.42%	0.44%		1.46%	4.03%	16.63%	1.91%	1.47%	4.38%	0.25%	15.01%	1.88%	0.14%		0.02%	0.10%	100.00%
100010	CP-CAPEX		2.99%	4.99%	8.89%	8.21%	1.76%	3.47%	0.14%	0.11%	13.04%	18.63%	0.50%		1.65%	4.57%	18.88%	2.16%	1.66%	4.97%	0.29%	0.42%	2.14%	0.15%	0.14%	0.24%		100.00%
100694	CP-BUS DEVELOPMENT GENERAL			2.59%	4.62%	4.26%	0.91%	1.81%	0.07%	0.06%	6.78%	9.68%	0.26%		0.86%	2.38%	9.81%	1.12%	0.87%	2.58%	0.15%	50.00%	1.11%	0.08%				100.00%
100959	CORPORATE LEGAL-CODE OF ETHICS	0.01%		4.69%	8.34%	7.70%	1.65%	3.26%	0.14%	0.10%	12.24%	17.48%	0.47%	0.32%	1.55%	4.29%	17.73%	2.03%	1.56%	4.67%	0.27%	7.67%	2.00%	0.14%	0.52%	1.10%	0.07%	100.00%
101000	SECURITY EQUIP REPL OPEX			1.37%	14.68%	7.89%	1.85%	1.06%	0.01%	0.01%	5.19%	24.21%	0.42%	0.04%	3.43%	0.42%	27.46%	1.89%	1.86%	6.04%	0.02%	0.32%	1.79%	0.01%	0.01%	0.02%		100.00%
101001	SECURITY EQUIP REPL CAPEX		6.28%	1.07%	14.13%	7.39%	1.74%	0.85%			4.36%	23.08%	0.39%		3.33%	0.15%	26.30%	1.76%	1.76%	5.74%			1.67%					100.00%
101088	CSC CALL HANDLING			5.06%	9.14%	8.42%	1.78%	3.65%	0.14%		13.29%	18.87%	0.51%		1.67%	4.63%	19.28%	2.27%	1.73%	5.09%	0.29%	0.98%	2.16%	0.15%	0.36%	0.53%		100.00%
101194	NATIONAL BENEFITS BCP			4.31%	10.76%	7.19%	1.65%	2.47%	0.24%		16.82%	19.96%	0.07%		2.25%	0.65%	20.93%	2.47%	1.72%	5.75%	0.32%	0.10%	2.20%	0.02%	0.05%	0.07%		100.00%
101230	INTRANET REDESIGN PROJECT	0.01%		4.69%	8.34%	7.70%	1.65%	3.26%	0.14%	0.10%	12.24%	17.48%	0.47%	0.32%	1.55%	4.29%	17.73%	2.03%	1.56%	4.67%	0.27%	7.67%	2.00%	0.14%	0.52%	1.10%	0.07%	100.00%

TENNESSEE AMERICAN WATER COMPANY
DOCKET NO. 12-00049
FIRST DISCOVERY REQUEST OF THE
CONSUMER ADVOCATE AND PROTECTION DIVISION

Responsible Witness: Linda C. Bridwell

Question:

71. Provide the monthly and year to date reports of AWWSC charges to American Water subsidiaries from October 2010, through December 2011.

Response:

Please refer to the attachment for copies of all affiliate monthly Service Company Bills for the period requested. Year to date charges are not summarized on the monthly billing statements.

American Water Works Company
Summary Bill Report - History

Data Selection Values
Year: 10 Period: 10 Region: Z Corporate Business Partner: 2 Intercompany Settlement Co 2

Description Of Service	Hours	Payroll	Expenses	Total
Accounting	113.00	3,879.02	1,373.45	5,252.47
Administration	.02	1.62	7,568.31	7,569.93
Audit	.07	3.06	81.91	84.97
Communications	.62	35.96	1,291.68	1,327.64
Legal	.12	9.85	1,174.36	1,184.21
Engineering			.01	.01
Finance	253.54	14,701.07	6,079.67	20,780.74
Human Resources	3.63	170.06	2,111.23	2,281.29
Information Systems	.04	1.96	11.05	13.01
Operations		1.40	3,838.95	3,840.35
Rates & Revenue			400.12	400.12
Risk Management			411.77	411.77
Water Quality	186.00	11,043.81	5,958.52	17,002.33
Customer Service		.17	.24	.41
TOTAL:	557.04	29,847.98	30,301.27	60,149.25

TOTAL CURRENT MONTH CHARGES	60,149.25
LESS: PAYMENT-PRIOR EST. BILLING	58,491.41-
NET AMOUNT PAYABLE (RECEIVABLE)	1,657.84
PLUS: EST. CURRENT MONTH BILLING	60,149.25
	61,807.09

TAW_R_CADDR1#071attachment
Page 1 of 452

Data Selection Values
Year: 10 Period: 10 Region: Z Corporate Business Partner: 3 AWWS Co-Balance Sheet

Description Of Service	Hours	Payroll	Expenses	Total
Accounting			494.64	494.64
Administration			18,211.76	18,211.76
Communications			2,666.79	2,666.79
Legal			3,374.14	3,374.14
Engineering			1,569.45	1,569.45
Finance	40.00-	1,768.84-	3,767.92	1,999.08
Human Resources			28.43	28.43
Information Systems	4,213.55	199,838.54	526,021.20	725,859.74
Operations	465.67	21,856.54	6,633.82	28,490.36
Rates & Revenue			20.37-	20.37-
Risk Management	19.92	522.02	1,074.33	1,596.35
Water Quality			342.03	342.03
Customer Service	96.00	8,228.02	13,951.16	22,179.18
TOTAL:	4,755.14	228,676.28	578,115.30	806,791.58

TOTAL CURRENT MONTH CHARGES	806,791.58
LESS: PAYMENT-PRIOR EST. BILLING	789,914.99-
NET AMOUNT PAYABLE (RECEIVABLE)	16,876.59
PLUS: EST. CURRENT MONTH BILLING	806,791.58
	823,668.17

TAW_R_CADDR1#071attachment
Page 2 of 452

Data Selection Values
Year: 10 Period: 10 Region: A Western Division Business Partner: 5 Intercompany Settlement Co 5

Description Of Service	Hours	Payroll	Expenses	Total
Accounting	1,356.73	42,488.36	25,548.76	68,037.12
Administration	294.97	14,011.40	82,754.29	96,765.69
Audit	50.87	2,684.67	2,617.31	5,301.98
Communications	481.23	23,595.83	31,843.24	55,439.07
Legal	754.90	43,911.12	33,515.36	77,426.48
Engineering		711.71	5,718.56	6,430.27
Finance	733.55	42,045.44	87,297.23	129,342.67
Human Resources	500.17	20,668.85	36,491.45	57,160.30
Information Systems	1,244.49	55,884.31	175,325.43	231,209.74
Operations	428.83	26,516.81	48,991.25	75,508.06
Rates & Revenue	176.42	9,144.55	6,391.47	15,536.02
Risk Management	215.04	11,068.80	10,387.09	21,455.89
Water Quality	438.43	14,322.26	18,085.52	32,407.78
Customer Service	4,839.19	87,656.60	123,494.06	211,150.66
TOTAL:	11,514.82	394,710.71	688,461.02	1,083,171.73

TOTAL CURRENT MONTH CHARGES	1,083,171.73
LESS: PAYMENT-PRIOR EST. BILLING	1,256,158.00-
NET AMOUNT PAYABLE (RECEIVABLE)	172,986.27-
PLUS: EST. CURRENT MONTH BILLING	1,083,171.73
	910,185.46

TAW_R_CADDR1#071attachment
Page 3 of 452

Data Selection Values
Year: 10 Period: 10 Region: A Western Division Business Partner: 9 Intercompany Settlement Co 9

Description Of Service	Hours	Payroll	Expenses	Total
Accounting	1,896.23	62,308.53	42,620.79	104,929.32
Administration	316.79	17,486.06	141,930.79	159,416.85
Audit	124.28	6,792.78	3,396.75	10,189.53
Communications	360.54	19,754.22	40,556.22	60,310.44
Legal	565.89	37,575.08	38,100.75	75,675.83
Engineering	957.25	41,406.49	19,704.87	61,111.36
Finance	1,753.36	91,832.83	158,088.64	249,921.47
Human Resources	1,243.73	52,252.63	68,416.97	120,669.60
Information Systems	2,419.29	107,274.43	347,016.52	454,290.95
Operations	1,428.61	75,943.71	50,993.97	126,937.68
Rates & Revenue	147.61	8,105.91	9,702.29	17,808.20
Risk Management	481.22	19,427.47	17,065.53	36,493.00
Water Quality	682.12	21,996.32	32,007.27	54,003.59
Customer Service	9,479.91	174,987.48	238,371.45	413,358.93
TOTAL:	21,856.83	737,143.94	1,207,972.81	1,945,116.75

TOTAL CURRENT MONTH CHARGES	1,945,116.75
LESS: PAYMENT-PRIOR EST. BILLING	2,355,174.35-
NET AMOUNT PAYABLE (RECEIVABLE)	410,057.60-
PLUS: EST. CURRENT MONTH BILLING	1,945,116.75
	1,535,059.15

TAW_R_CADDR1#071attachment
Page 4 of 452

Data Selection Values
Year: 10 Period: 10 Region: B Eastern Division Business Partner: 10 Intercompany Settlement Co 10

Description Of Service	Hours	Payroll	Expenses	Total
Accounting	1,746.98	56,160.19	37,870.93	94,031.12
Administration	717.24	39,661.75	164,117.25	203,779.00
Audit	83.79	4,421.45	3,886.43	8,307.88
Communications	657.08	33,645.97	37,159.00	70,804.97
Legal	547.28	30,226.65	23,161.21	53,387.86
Engineering	159.00	9,588.22	8,141.38	17,729.60
Finance	1,826.40	92,758.69	132,373.59	225,132.28
Human Resources	711.99	32,826.68	63,013.47	95,840.15
Information Systems	1,936.88	86,518.11	278,261.44	364,779.55
Operations	2,789.06	99,706.86	154,697.54	254,404.40
Rates & Revenue	96.40	5,421.19	8,670.19	14,091.38
Risk Management	361.74	11,738.23	9,157.20	20,895.43
Water Quality	631.33	20,054.39	29,656.39	49,710.78
Customer Service	7,418.61	130,112.28	196,219.11	326,331.39
TOTAL:	19,683.78	652,840.66	1,146,385.13	1,799,225.79

TOTAL CURRENT MONTH CHARGES	1,799,225.79
LESS: PAYMENT-PRIOR EST. BILLING	2,130,211.68-
NET AMOUNT PAYABLE (RECEIVABLE)	330,985.89-
PLUS: EST. CURRENT MONTH BILLING	1,799,225.79
	1,468,239.90

TAW_R_CADDR1#071attachment
Page 5 of 452

Data Selection Values
Year: 10 Period: 10 Region: A Western Division Business Partner: 11 Intercompany Settlement Co 11

Description Of Service	Hours	Payroll	Expenses	Total
Accounting	442.52	13,592.73	8,716.09	22,308.82
Administration	51.85	2,927.70	28,947.68	31,875.38
Audit	18.02	950.96	933.35	1,884.31
Communications	71.12	3,897.49	8,230.07	12,127.56
Legal	80.07	5,419.70	7,093.65	12,513.35
Engineering	323.75	11,096.09	3,905.84	15,001.93
Finance	402.38	20,937.22	31,693.52	52,630.74
Human Resources	243.68	10,632.19	13,577.41	24,209.60
Information Systems	407.80	18,480.88	69,640.11	88,120.99
Operations	253.35	13,296.27	16,946.10	30,242.37
Rates & Revenue	81.66	3,974.09	2,344.17	6,318.26
Risk Management	106.91	4,366.36	3,572.48	7,938.84
Water Quality	135.15	4,313.17	6,278.44	10,591.61
Customer Service	1,837.82	33,907.18	47,272.98	81,180.16
TOTAL:	4,456.08	147,792.03	249,151.89	396,943.92

TOTAL CURRENT MONTH CHARGES	396,943.92
LESS: PAYMENT-PRIOR EST. BILLING	474,179.25-
NET AMOUNT PAYABLE (RECEIVABLE)	77,235.33-
PLUS: EST. CURRENT MONTH BILLING	396,943.92
	319,708.59

TAW_R_CADDR1#071attachment
Page 6 of 452

Data Selection Values
Year: 10 Period: 10 Region: B Eastern Division Business Partner: 12 Intercompany Settlement Co 12

Description Of Service	Hours	Payroll	Expenses	Total
Accounting	834.82	24,953.16	15,720.30	40,673.46
Administration	102.76	5,826.82	66,875.16	72,701.98
Audit	35.39	1,866.85	1,678.28	3,545.13
Communications	187.78	9,015.50	15,579.39	24,594.89
Legal	83.76	8,193.22	10,546.16	18,739.38
Engineering		121.95	1,694.27	1,816.22
Finance	730.68	36,143.58	68,239.99	104,383.57
Human Resources	400.46	18,465.02	28,982.91	47,447.93
Information Systems	950.59	41,878.59	116,473.11	158,351.70
Operations	1,505.18	63,526.28	58,091.19	121,617.47
Rates & Revenue	45.36	2,404.37	4,051.01	6,455.38
Risk Management	81.54	3,074.99	3,648.37	6,723.36
Water Quality	264.34	8,383.62	12,464.61	20,848.23
Customer Service	3,160.62	55,143.07	83,318.01	138,461.08
TOTAL:	8,383.28	278,997.02	487,362.76	766,359.78

TOTAL CURRENT MONTH CHARGES	766,359.78
LESS: PAYMENT-PRIOR EST. BILLING	940,275.84-
NET AMOUNT PAYABLE (RECEIVABLE)	173,916.06-
PLUS: EST. CURRENT MONTH BILLING	766,359.78
	592,443.72

TAW_R_CADDR1#071attachment
Page 7 of 452

Data Selection Values
Year: 10 Period: 10 Region: B Eastern Division Business Partner: 13 Intercompany Settlement Co 13

Description Of Service	Hours	Payroll	Expenses	Total
Accounting	26.97	855.64	833.49	1,689.13
Administration	24.24	1,606.62	3,062.57	4,669.19
Audit	1.43	75.59	91.48	167.07
Communications	7.68	370.14	647.87	1,018.01
Legal	3.88	273.88	367.33	641.21
Engineering	7.60	380.45	184.77	565.22
Finance	52.98	2,455.89	3,195.36	5,651.25
Human Resources	10.09	465.69	1,183.24	1,648.93
Information Systems	32.83	1,490.24	4,927.80	6,418.04
Operations	45.01	1,014.24	1,891.18	2,905.42
Rates & Revenue	30.57	1,451.65	463.17	1,914.82
Risk Management	53.16	1,730.32	400.90	2,131.22
Water Quality	10.66	338.67	480.12	818.79
Customer Service	122.46	2,141.89	3,290.88	5,432.77
TOTAL:	429.56	14,650.91	21,020.16	35,671.07

TOTAL CURRENT MONTH CHARGES	35,671.07
LESS: PAYMENT-PRIOR EST. BILLING	45,606.43-
NET AMOUNT PAYABLE (RECEIVABLE)	9,935.36-
PLUS: EST. CURRENT MONTH BILLING	35,671.07
	25,735.71

TAW_R_CADDR1#071attachment
Page 8 of 452

Data Selection Values
Year: 10 Period: 10 Region: B Eastern Division Business Partner: 16 Intercompany Settlement Co 16

Description Of Service	Hours	Payroll	Expenses	Total
Accounting	58.81	1,742.48	841.34	2,583.82
Administration	7.12	394.56	2,773.62	3,168.18
Audit	1.07	56.86	73.68	130.54
Communications	4.44	222.05	438.58	660.63
Legal	3.55	231.99	285.28	517.27
Engineering	1.00	62.20	139.67	201.87
Finance	24.37	1,162.29	2,065.73	3,228.02
Human Resources	6.54	314.56	803.23	1,117.79
Information Systems	22.94	1,066.08	3,788.44	4,854.52
Operations	69.18	2,789.80	1,482.94	4,272.74
Rates & Revenue	1.16	67.49	143.96	211.45
Risk Management	1.48	60.71	123.37	184.08
Water Quality	8.38	265.51	382.50	648.01
Customer Service	.06	1.71	190.23	191.94
TOTAL:	210.10	8,438.29	13,532.57	21,970.86

TOTAL CURRENT MONTH CHARGES	21,970.86
LESS: PAYMENT-PRIOR EST. BILLING	23,018.02-
NET AMOUNT PAYABLE (RECEIVABLE)	1,047.16-
PLUS: EST. CURRENT MONTH BILLING	21,970.86
	20,923.70

TAW_R_CADDR1#071attachment
Page 9 of 452

Data Selection Values
Year: 10 Period: 10 Region: A Western Division Business Partner: 17 Intercompany Settlement Co 17

Description Of Service	Hours	Payroll	Expenses	Total
Accounting	2,563.43	83,150.57	56,153.57	139,304.14
Administration	553.75	36,412.25	194,452.30	230,864.55
Audit	135.30	7,141.19	8,691.42	15,832.61
Communications	694.86	35,758.46	57,449.32	93,207.78
Legal	606.87	40,913.29	46,883.81	87,797.10
Engineering	472.00	27,814.88	18,969.25	46,784.13
Finance	2,546.54	145,110.23	225,129.41	370,239.64
Human Resources	1,264.85	54,843.22	90,701.41	145,544.63
Information Systems	3,106.62	139,760.22	515,474.39	655,234.61
Operations	1,253.05	78,313.03	111,669.07	189,982.10
Rates & Revenue	173.78	9,549.59	12,879.87	22,429.46
Risk Management	605.62	23,934.18	22,881.96	46,816.14
Water Quality	1,175.92	43,005.25	50,284.37	93,289.62
Customer Service	13,899.23	256,287.51	348,875.98	605,163.49
TOTAL:	29,051.82	981,993.87	1,760,496.13	2,742,490.00

TOTAL CURRENT MONTH CHARGES	2,742,490.00
LESS: PAYMENT-PRIOR EST. BILLING	3,303,244.17-
NET AMOUNT PAYABLE (RECEIVABLE)	560,754.17-
PLUS: EST. CURRENT MONTH BILLING	2,742,490.00
	2,181,735.83

TAW_R_CADDR1#071attachment
Page 10 of 452

Data Selection Values
Year: 10 Period: 10 Region: C New Jersey Division Business Partner: 18 Intercompany Settlement Co 18

Description Of Service	Hours	Payroll	Expenses	Total
Accounting	3,536.64	111,739.30	81,108.42	192,847.72
Administration	550.29	29,734.56	197,880.11	227,614.67
Audit	236.16	12,261.63	8,995.11	21,256.74
Communications	553.08	29,887.78	53,644.44	83,532.22
Legal	501.92	32,442.65	36,077.17	68,519.82
Engineering			1,424.58	1,424.58
Finance	2,487.10	127,217.20	264,251.25	391,468.45
Human Resources	1,085.91	48,594.10	115,197.44	163,791.54
Information Systems	4,407.04	196,825.67	610,023.94	806,849.61
Operations	1,933.77	105,741.80	161,159.22	266,901.02
Rates & Revenue	250.59	13,731.37	17,387.54	31,118.91
Risk Management	278.06	12,012.11	11,144.59	23,156.70
Water Quality	1,426.70	46,191.72	70,385.40	116,577.12
Customer Service	16,471.91	288,275.05	430,854.40	719,129.45
TOTAL:	33,719.17	1,054,654.94	2,059,533.61	3,114,188.55

TOTAL CURRENT MONTH CHARGES	3,114,188.55
LESS: PAYMENT-PRIOR EST. BILLING	3,806,678.33-
NET AMOUNT PAYABLE (RECEIVABLE)	692,489.78-
PLUS: EST. CURRENT MONTH BILLING	3,114,188.55
	2,421,698.77

TAW_R_CADDR1#071attachment
Page 11 of 452

Data Selection Values
Year: 10 Period: 10 Region: A Western Division Business Partner: 19 Intercompany Settlement Co 19

Description Of Service	Hours	Payroll	Expenses	Total
Accounting	255.38	7,065.86	3,339.11	10,404.97
Administration	83.77	10,134.99	19,630.14	29,765.13
Audit	5.08	267.94	302.19	570.13
Communications	67.25	3,204.69	4,534.28	7,738.97
Legal	120.33	7,608.66	5,260.32	12,868.98
Engineering	129.84	5,505.90	2,872.39	8,378.29
Finance	123.42	6,585.08	12,310.89	18,895.97
Human Resources	88.70	3,999.74	4,332.25	8,331.99
Information Systems	116.79	5,296.40	17,199.32	22,495.72
Operations	55.89	2,888.31	6,188.39	9,076.70
Rates & Revenue	5.45	319.02	634.26	953.28
Risk Management	13.78	630.71	1,836.37	2,467.08
Water Quality	38.04	1,216.04	1,727.33	2,943.37
Customer Service	481.43	8,730.01	12,182.60	20,912.61
TOTAL:	1,585.15	63,453.35	92,349.84	155,803.19

TOTAL CURRENT MONTH CHARGES	155,803.19
LESS: PAYMENT-PRIOR EST. BILLING	155,457.34-
NET AMOUNT PAYABLE (RECEIVABLE)	345.85
PLUS: EST. CURRENT MONTH BILLING	155,803.19
	156,149.04

Data Selection Values
Year: 10 Period: 10 Region: Z Corporate Business Partner: 21 Intercompany Settlement Co 21

Description Of Service	Hours	Payroll	Expenses	Total
Accounting	38.20	1,173.08	424.99	1,598.07
Administration	.56	57.00	1,129.37	1,186.37
Audit	2.36	107.41	77.99	185.40
Communications			120.09	120.09
Legal	4.09	344.52	366.47	710.99
Engineering			.34	.34
Finance	22.14	1,222.50	1,095.90	2,318.40
Human Resources			273.33	273.33
Information Systems	.14	6.41	23.86	30.27
Operations	.39	49.02	453.33	502.35
Rates & Revenue			77.59	77.59
Risk Management	.14	3.79	45.55	49.34
Water Quality			1.21	1.21
Customer Service	.21	5.99	8.78	14.77
TOTAL:	68.23	2,969.72	4,098.80	7,068.52

TOTAL CURRENT MONTH CHARGES	7,068.52
LESS: PAYMENT-PRIOR EST. BILLING	8,364.32-
NET AMOUNT PAYABLE (RECEIVABLE)	1,295.80-
PLUS: EST. CURRENT MONTH BILLING	7,068.52
	5,772.72

TAW_R_CADDR1#071attachment
Page 13 of 452

Data Selection Values
Year: 10 Period: 10 Region: B Eastern Division Business Partner: 22 Intercompany Settlement Co 22

Description Of Service	Hours	Payroll	Expenses	Total
Accounting	512.25	15,799.60	9,260.15	25,059.75
Administration	48.76	2,755.27	31,273.70	34,028.97
Audit	16.94	894.09	934.16	1,828.25
Communications	70.40	3,518.05	6,308.93	9,826.98
Legal	63.61	4,158.68	4,798.82	8,957.50
Engineering		58.25	824.52	882.77
Finance	429.81	19,565.49	32,714.18	52,279.67
Human Resources	177.42	8,164.55	13,923.58	22,088.13
Information Systems	442.77	18,659.66	55,988.00	74,647.66
Operations	484.73	15,902.27	20,734.34	36,636.61
Rates & Revenue	66.52	4,265.72	2,669.75	6,935.47
Risk Management	95.07	3,175.75	2,010.96	5,186.71
Water Quality	179.22	6,148.44	6,659.42	12,807.86
Customer Service	1,472.53	25,766.52	39,291.62	65,058.14
TOTAL:	4,060.03	128,832.34	227,392.13	356,224.47

TOTAL CURRENT MONTH CHARGES	356,224.47
LESS: PAYMENT-PRIOR EST. BILLING	419,680.51-
NET AMOUNT PAYABLE (RECEIVABLE)	63,456.04-
PLUS: EST. CURRENT MONTH BILLING	356,224.47
	292,768.43

TAW_R_CADDR1#071attachment
Page 14 of 452

Data Selection Values
Year: 10 Period: 10 Region: A Western Division Business Partner: 23 Intercompany Settlement Co 23

Description Of Service	Hours	Payroll	Expenses	Total
Accounting	1,188.41	38,556.06	24,021.14	62,577.20
Administration	264.16	19,799.45	100,335.98	120,135.43
Audit	46.66	2,462.67	2,302.53	4,765.20
Communications	324.10	16,456.02	30,298.40	46,754.42
Legal	352.06	25,028.37	26,002.10	51,030.47
Engineering	264.68	12,061.48	9,817.38	21,878.86
Finance	1,636.75	84,746.39	99,002.25	183,748.64
Human Resources	802.64	35,370.84	37,723.50	73,094.34
Information Systems	1,065.38	48,307.05	158,696.16	207,003.21
Operations	438.50	24,643.51	49,995.90	74,639.41
Rates & Revenue	68.14	3,639.99	5,057.45	8,697.44
Risk Management	119.46	5,688.10	8,887.85	14,575.95
Water Quality	311.72	10,047.72	14,433.72	24,481.44
Customer Service	4,438.03	80,396.36	112,926.72	193,323.08
TOTAL:	11,320.69	407,204.01	679,501.08	1,086,705.09

TOTAL CURRENT MONTH CHARGES	1,086,705.09
LESS: PAYMENT-PRIOR EST. BILLING	1,292,712.22-
NET AMOUNT PAYABLE (RECEIVABLE)	206,007.13-
PLUS: EST. CURRENT MONTH BILLING	1,086,705.09
	880,697.96

TAW_R_CADDR1#071attachment
Page 15 of 452

Data Selection Values
Year: 10 Period: 10 Region: D Pennsylvania Division Business Partner: 24 Intercompany Settlement Co 24

Description Of Service	Hours	Payroll	Expenses	Total
Accounting	3,441.80	110,328.39	70,192.94	180,521.33
Administration	577.60	30,993.29	193,882.16	224,875.45
Audit	199.29	10,343.70	8,706.51	19,050.21
Communications	565.38	30,559.67	52,859.01	83,418.68
Legal	218.71	18,361.42	29,891.45	48,252.87
Engineering			1,374.26	1,374.26
Finance	2,437.96	126,699.35	266,318.76	393,018.11
Human Resources	1,115.90	49,953.31	118,602.45	168,555.76
Information Systems	4,455.52	200,917.16	628,152.12	829,069.28
Operations	1,119.33	66,202.63	131,038.60	197,241.23
Rates & Revenue	220.01	12,786.73	17,576.59	30,363.32
Risk Management	233.88	9,280.04	11,147.80	20,427.84
Water Quality	1,444.64	46,209.86	65,823.06	112,032.92
Customer Service	16,978.88	296,804.94	443,051.61	739,856.55
TOTAL:	33,008.90	1,009,440.49	2,038,617.32	3,048,057.81

TOTAL CURRENT MONTH CHARGES	3,048,057.81
LESS: PAYMENT-PRIOR EST. BILLING	3,737,473.22-
NET AMOUNT PAYABLE (RECEIVABLE)	689,415.41-
PLUS: EST. CURRENT MONTH BILLING	3,048,057.81
	2,358,642.40

TAW_R_CADDR1#071attachment
Page 16 of 452

Data Selection Values
Year: 10 Period: 10 Region: B Eastern Division Business Partner: 26 Intercompany Settlement Co 26

Description Of Service	Hours	Payroll	Expenses	Total
Accounting	409.09	13,001.95	10,301.81	23,303.76
Administration	63.49	3,587.19	39,011.60	42,598.79
Audit	22.01	1,162.03	1,105.24	2,267.27
Communications	117.02	5,617.32	8,741.62	14,358.94
Legal	52.10	3,746.80	4,782.44	8,529.24
Engineering		75.95	1,004.50	1,080.45
Finance	604.11	28,320.91	44,261.61	72,582.52
Human Resources	162.44	7,485.41	16,415.88	23,901.29
Information Systems	492.98	22,336.51	70,846.17	93,182.68
Operations	787.15	27,551.99	29,424.20	56,976.19
Rates & Revenue	163.96	7,335.21	3,320.81	10,656.02
Risk Management	43.97	1,704.85	1,838.27	3,543.12
Water Quality	165.44	5,246.16	7,757.39	13,003.55
Customer Service	1,973.93	34,437.15	51,485.74	85,922.89
TOTAL:	5,057.69	161,609.43	290,297.28	451,906.71

TOTAL CURRENT MONTH CHARGES	451,906.71
LESS: PAYMENT-PRIOR EST. BILLING	555,768.49-
NET AMOUNT PAYABLE (RECEIVABLE)	103,861.78-
PLUS: EST. CURRENT MONTH BILLING	451,906.71
	348,044.93

TAW_R_CADDR1#071attachment
Page 17 of 452

Data Selection Values
Year: 10 Period: 10 Region: B Eastern Division Business Partner: 27 Intercompany Settlement Co 27

Description Of Service	Hours	Payroll	Expenses	Total
Accounting	494.88	14,349.31	9,344.86	23,694.17
Administration	346.77	23,159.18	37,646.19	60,805.37
Audit	16.21	855.96	846.69	1,702.65
Communications	86.20	4,138.52	7,196.34	11,334.86
Legal	57.90	4,008.21	3,523.20	7,531.41
Engineering	147.40	7,337.43	3,082.61	10,420.04
Finance	807.87	39,572.77	44,407.91	83,980.68
Human Resources	113.91	5,247.59	12,700.44	17,948.03
Information Systems	436.49	18,403.38	61,460.69	79,864.07
Operations	743.17	20,265.83	32,719.59	52,985.42
Rates & Revenue	45.03	1,820.98	1,923.70	3,744.68
Risk Management	139.83	4,844.29	1,963.34	6,807.63
Water Quality	121.79	3,862.57	6,498.80	10,361.37
Customer Service	1,443.29	25,205.99	37,948.50	63,154.49
TOTAL:	5,000.74	173,072.01	261,262.86	434,334.87

TOTAL CURRENT MONTH CHARGES	434,334.87
LESS: PAYMENT-PRIOR EST. BILLING	509,789.48-
NET AMOUNT PAYABLE (RECEIVABLE)	75,454.61-
PLUS: EST. CURRENT MONTH BILLING	434,334.87
	358,880.26

TAW_R_CADDR1#071attachment
Page 18 of 452

Data Selection Values
Year: 10 Period: 10 Region: B Eastern Division Business Partner: 28 Intercompany Settlement

Description Of Service	Hours	Payroll	Expenses	Total
Accounting	1,077.15	34,575.41	23,611.75	58,187.16
Administration	146.55	8,280.87	85,316.06	93,596.93
Audit	50.87	2,684.67	2,496.31	5,180.98
Communications	270.22	12,973.29	20,279.48	33,252.77
Legal	276.38	18,816.36	13,609.74	32,426.10
Engineering		175.38	2,057.52	2,232.90
Finance	1,040.17	51,828.90	95,448.49	147,277.39
Human Resources	356.89	16,446.26	37,777.93	54,224.19
Information Systems	1,256.20	56,907.22	166,178.22	223,085.44
Operations	1,549.54	56,872.24	58,890.07	115,762.31
Rates & Revenue	189.67	8,643.67	6,211.76	14,855.43
Risk Management	105.86	4,023.24	5,303.62	9,326.86
Water Quality	468.80	14,992.68	18,745.80	33,738.48
Customer Service	4,464.16	78,052.36	117,542.67	195,595.03
TOTAL:	11,252.46	365,272.55	653,469.42	1,018,741.97

TOTAL CURRENT MONTH CHARGES	1,018,741.97
LESS: PAYMENT-PRIOR EST. BILLING	1,198,982.50-
NET AMOUNT PAYABLE (RECEIVABLE)	180,240.53-
PLUS: EST. CURRENT MONTH BILLING	1,018,741.97
	838,501.44

TAW_R_CADDR1#071attachment
Page 19 of 452

Data Selection Values
Year: 10 Period: 10 Region: A Western Division Business Partner: 30 Intercompany Settlement Co 30

Description Of Service	Hours	Payroll	Expenses	Total
Accounting	204.18	5,483.76	2,948.53	8,432.29
Administration	32.25	3,644.19	11,735.08	15,379.27
Audit	2.92	154.23	261.21	415.44
Communications	20.30	1,030.61	2,584.98	3,615.59
Legal	65.19	3,004.49	2,772.28	5,776.77
Engineering	70.48	3,295.19	1,867.88	5,163.07
Finance	201.36	9,892.42	11,160.52	21,052.94
Human Resources	50.82	2,283.73	2,828.22	5,111.95
Information Systems	67.20	3,049.87	11,293.77	14,343.64
Operations	54.13	2,697.17	5,378.24	8,075.41
Rates & Revenue	65.65	3,110.59	922.65	4,033.24
Risk Management	9.68	421.23	754.55	1,175.78
Water Quality	13.88	456.34	698.28	1,154.62
Customer Service	277.20	5,018.86	7,577.44	12,596.30
TOTAL:	1,135.24	43,542.68	62,783.63	106,326.31

TOTAL CURRENT MONTH CHARGES	106,326.31
LESS: PAYMENT-PRIOR EST. BILLING	114,465.59-
NET AMOUNT PAYABLE (RECEIVABLE)	8,139.28-
PLUS: EST. CURRENT MONTH BILLING	106,326.31
	98,187.03

TAW_R_CADDR1#071attachment
Page 20 of 452

Data Selection Values
Year: 10 Period: 10 Region: Z Corporate Business Partner: 31 Intercompany Settlement Co 31

Description Of Service	Hours	Payroll	Expenses	Total
Accounting	3,709.00	109,985.52	51,046.19	161,031.71
Administration	79.51	3,323.43	102,721.37	106,044.80
Audit	138.52	6,305.07	4,778.42	11,083.49
Communications	239.78	13,323.10	22,453.15	35,776.25
Legal	82.73	6,966.52	13,322.48	20,289.00
Engineering			308.85	308.85
Finance	796.64	35,067.19	75,459.68	110,526.87
Human Resources	659.93	30,659.69	73,738.98	104,398.67
Information Systems	119.04	5,075.18	14,837.57	19,912.75
Operations	1,537.45	107,251.40	95,755.13	203,006.53
Rates & Revenue			7,186.04	7,186.04
Risk Management	9.38	675.53	3,737.19	4,412.72
Water Quality	204.00	9,021.89	7,707.87	16,729.76
Customer Service	619.10	10,882.19	16,871.66	27,753.85
TOTAL:	8,195.08	338,536.71	489,924.58	828,461.29

TOTAL CURRENT MONTH CHARGES	828,461.29
LESS: PAYMENT-PRIOR EST. BILLING	978,101.38-
NET AMOUNT PAYABLE (RECEIVABLE)	149,640.09-
PLUS: EST. CURRENT MONTH BILLING	828,461.29
	678,821.20

TAW_R_CADDR1#071attachment
Page 21 of 452

Data Selection Values
Year: 10 Period: 10 Region: B Eastern Division Business Partner: 38 Intercompany Settlement Co 38

Description Of Service	Hours	Payroll	Expenses	Total
Accounting	567.22	17,142.19	11,326.40	28,468.59
Administration	63.44	3,594.32	33,070.14	36,664.46
Audit	21.87	1,154.22	1,121.67	2,275.89
Communications	105.98	5,175.41	8,007.55	13,182.96
Legal	75.79	4,849.41	5,062.19	9,911.60
Engineering		75.44	456.72	532.16
Finance	346.23	17,719.70	38,010.39	55,730.09
Human Resources	153.54	7,074.28	16,364.29	23,438.57
Information Systems	498.30	22,449.35	70,370.56	92,819.91
Operations	606.48	20,141.64	22,184.97	42,326.61
Rates & Revenue	87.51	4,465.99	3,231.62	7,697.61
Risk Management	56.55	2,132.25	1,759.98	3,892.23
Water Quality	164.03	5,200.95	7,801.97	13,002.92
Customer Service	1,935.09	34,118.60	50,921.15	85,039.75
TOTAL:	4,682.03	145,293.75	269,689.60	414,983.35

TOTAL CURRENT MONTH CHARGES	414,983.35
LESS: PAYMENT-PRIOR EST. BILLING	498,124.59-
NET AMOUNT PAYABLE (RECEIVABLE)	83,141.24-
PLUS: EST. CURRENT MONTH BILLING	414,983.35
	331,842.11

TAW_R_CADDR1#071attachment
Page 22 of 452

Data Selection Values
Year: 10 Period: 10 Region: B Eastern Division Business Partner: 42 Intercompany Settlement Co 42

Description Of Service	Hours	Payroll	Expenses	Total
Accounting	13.31	435.45	300.58	736.03
Administration	2.26	127.51	1,165.46	1,292.97
Audit	.76	40.52	33.93	74.45
Communications	4.18	198.50	293.00	491.50
Legal	1.82	129.80	157.01	286.81
Engineering	5.00	249.68	83.85	333.53
Finance	12.14	617.85	1,387.18	2,005.03
Human Resources	5.50	252.12	555.75	807.87
Information Systems	17.55	796.30	2,527.24	3,323.54
Operations	18.68	596.53	770.95	1,367.48
Rates & Revenue	.83	49.09	76.67	125.76
Risk Management	1.09	45.27	58.08	103.35
Water Quality	5.68	180.64	253.50	434.14
Customer Service	69.97	1,223.89	1,832.21	3,056.10
TOTAL:	158.77	4,943.15	9,495.41	14,438.56

TOTAL CURRENT MONTH CHARGES	14,438.56
LESS: PAYMENT-PRIOR EST. BILLING	18,117.22-
NET AMOUNT PAYABLE (RECEIVABLE)	3,678.66-
PLUS: EST. CURRENT MONTH BILLING	14,438.56
	10,759.90

TAW_R_CADDR1#071attachment
Page 23 of 452

Data Selection Values
Year: 10 Period: 10 Region: Z Corporate Business Partner: 46 Intercompany Settlement Co 46

Description Of Service	Hours	Payroll	Expenses	Total
Accounting	110.00	3,808.80	1,651.85	5,460.65
Administration			7,447.44	7,447.44
Audit			87.99	87.99
Communications			1,096.52	1,096.52
Legal			980.64	980.64
Finance	358.00	14,481.56	4,255.25	18,736.81
Human Resources			1,777.75	1,777.75
Information Systems			5.61	5.61
Operations			3,694.54	3,694.54
Rates & Revenue			403.52	403.52
Risk Management			395.86	395.86
TOTAL:	468.00	18,290.36	21,796.97	40,087.33

TOTAL CURRENT MONTH CHARGES	40,087.33
LESS: PAYMENT-PRIOR EST. BILLING	42,511.88-
NET AMOUNT PAYABLE (RECEIVABLE)	2,424.55-
PLUS: EST. CURRENT MONTH BILLING	40,087.33
	37,662.78

TAW_R_CADDR1#071attachment
Page 24 of 452

Data Selection Values
Year: 10 Period: 10 Region: Z Corporate Business Partner: 47 Intercompany Settlement Co 47

Description Of Service	Hours	Payroll	Expenses	Total
Operations	12.00	2,019.24	5,198.78	7,218.02
TOTAL:	12.00	2,019.24	5,198.78	7,218.02

TOTAL CURRENT MONTH CHARGES	7,218.02
LESS: PAYMENT-PRIOR EST. BILLING	6,901.79-
NET AMOUNT PAYABLE (RECEIVABLE)	316.23
PLUS: EST. CURRENT MONTH BILLING	7,218.02
	7,534.25

TAW_R_CADDR1#071attachment
Page 25 of 452

Data Selection Values
Year: 10 Period: 10 Region: A Western Division Business Partner: 50 Intercompany Settlement Co 50

Description Of Service	Hours	Payroll	Expenses	Total
Accounting	96.00	2,909.09	1,316.18	4,225.27
Administration	4.53	254.67	3,239.44	3,494.11
Audit	1.53	81.03	111.47	192.50
Communications	6.14	337.29	814.60	1,151.89
Legal	6.86	462.75	734.22	1,196.97
Engineering	8.00	433.11	335.51	768.62
Finance	94.58	3,877.65	3,408.96	7,286.61
Human Resources	21.26	989.17	1,295.75	2,284.92
Information Systems	35.28	1,597.55	6,609.78	8,207.33
Operations	33.13	1,558.67	1,623.59	3,182.26
Rates & Revenue	3.68	148.84	227.89	376.73
Risk Management	37.18	1,060.01	910.91	1,970.92
Water Quality	10.73	343.58	533.54	877.12
Customer Service	146.61	2,666.94	4,268.73	6,935.67
TOTAL:	505.51	16,720.35	25,430.57	42,150.92

TOTAL CURRENT MONTH CHARGES	42,150.92
LESS: PAYMENT-PRIOR EST. BILLING	47,274.43-
NET AMOUNT PAYABLE (RECEIVABLE)	5,123.51-
PLUS: EST. CURRENT MONTH BILLING	42,150.92
	37,027.41

TAW_R_CADDR1#071attachment
Page 26 of 452

Data Selection Values
Year: 10 Period: 10 Region: C New Jersey Division Business Partner: 54 Intercompany Settlement Co 54

Description Of Service	Hours	Payroll	Expenses	Total
Accounting	21.50	625.55	232.22	857.77
Administration	.40	40.72	811.13	851.85
Audit	1.69	76.73	51.46	128.19
Communications	4.10	227.63	324.06	551.69
Legal	2.92	246.09	272.12	518.21
Engineering			.25	.25
Finance	13.31	791.20	766.16	1,557.36
Human Resources	3.89	136.90	333.42	470.32
Information Systems	3.37	88.46	236.29	324.75
Operations	.28	35.83	365.04	400.87
Rates & Revenue			50.59	50.59
Risk Management	.08	3.15	40.44	43.59
Water Quality			1.67	1.67
Customer Service	314.86	5,506.26	8,163.66	13,669.92
TOTAL:	366.40	7,778.52	11,648.51	19,427.03

TOTAL CURRENT MONTH CHARGES	19,427.03
LESS: PAYMENT-PRIOR EST. BILLING	27,471.79-
NET AMOUNT PAYABLE (RECEIVABLE)	8,044.76-
PLUS: EST. CURRENT MONTH BILLING	19,427.03
	11,382.27

TAW_R_CADDR1#071attachment
Page 27 of 452

Data Selection Values
Year: 10 Period: 10 Region: C New Jersey Division Business Partner: 55 Intercompany Settlement Co 55

Description Of Service	Hours	Payroll	Expenses	Total
Accounting	33.00	882.30	358.34	1,240.64
Administration	.84	86.32	1,675.39	1,761.71
Audit	3.57	162.65	103.46	266.11
Communications	10.16	563.13	773.31	1,336.44
Legal	6.19	521.70	582.67	1,104.37
Engineering			.52	.52
Finance	34.70	1,844.48	1,616.74	3,461.22
Human Resources	5.83	205.34	604.02	809.36
Information Systems	10.38	268.89	713.31	982.20
Operations	.62	78.80	797.41	876.21
Rates & Revenue			99.00	99.00
Risk Management	.14	5.34	88.94	94.28
Water Quality			3.81	3.81
Customer Service	466.57	8,172.71	12,128.73	20,301.44
TOTAL:	572.00	12,791.66	19,545.65	32,337.31

TOTAL CURRENT MONTH CHARGES	32,337.31
LESS: PAYMENT-PRIOR EST. BILLING	45,125.76-
NET AMOUNT PAYABLE (RECEIVABLE)	12,788.45-
PLUS: EST. CURRENT MONTH BILLING	32,337.31
	19,548.86

TAW_R_CADDR1#071attachment
Page 28 of 452

Data Selection Values
Year: 10 Period: 10 Region: C New Jersey Division Business Partner: 56 Intercompany Settlement Co 56

Description Of Service	Hours	Payroll	Expenses	Total
Accounting	25.00	698.84	216.45	915.29
Administration	.08	8.14	377.64	385.78
Audit	.34	15.34	21.84	37.18
Communications	2.36	131.79	157.48	289.27
Legal	.58	49.22	296.18-	246.96-
Engineering			.05	.05
Finance	2.66	158.25	214.39	372.64
Human Resources			94.86	94.86
Information Systems	.19	7.44	21.06	28.50
Operations	.05	7.01	95.79	102.80
Rates & Revenue			31.84	31.84
Risk Management	.02	.76	12.10	12.86
Water Quality			.66	.66
Customer Service	.03	.86	1.26	2.12
TOTAL:	31.31	1,077.65	949.24	2,026.89

TOTAL CURRENT MONTH CHARGES	2,026.89
LESS: PAYMENT-PRIOR EST. BILLING	3,422.20-
NET AMOUNT PAYABLE (RECEIVABLE)	1,395.31-
PLUS: EST. CURRENT MONTH BILLING	2,026.89
	631.58

TAW_R_CADDR1#071attachment
Page 29 of 452

Data Selection Values
Year: 10 Period: 10 Region: Z Corporate Business Partner: 57 Intercompany Settlement Co 57

Description Of Service	Hours	Payroll	Expenses	Total
Accounting	3.50	129.09	39.49	168.58
Administration			40.12	40.12
Audit			2.59	2.59
Finance			11.90	11.90
Human Resources			10.71	10.71
Rates & Revenue			4.54	4.54
TOTAL:	3.50	129.09	109.35	238.44

TOTAL CURRENT MONTH CHARGES	238.44
LESS: PAYMENT-PRIOR EST. BILLING	77.59-
NET AMOUNT PAYABLE (RECEIVABLE)	160.85
PLUS: EST. CURRENT MONTH BILLING	238.44
	399.29

TAW_R_CADDR1#071attachment
Page 30 of 452

American Water Works Company
Summary Bill Report - History

Data Selection Values
Year: 10 Period: 11 Region: Z Corporate Business Partner: 2 Intercompany Settlement Co 2

Description Of Service	Hours	Payroll	Expenses	Total
Accounting	166.50	5,724.03	1,346.39	7,070.42
Administration	.03	3,302.43	13,912.94	17,215.37
Audit	.06	1.98	138.69	140.67
Communications	.93	36.45	609.10	645.55
Legal	.17	10.01	2,820.91	2,830.92
Engineering			.01	.01
Finance	380.33	22,009.12	10,879.51	32,888.63
Human Resources	5.84	181.60	3,467.54	3,649.14
Information Systems	.04	1.49	4.10	5.59
Operations		1.17	5,890.60	5,891.77
Rates & Revenue			645.63	645.63
Risk Management			723.01	723.01
Water Quality	258.00	14,961.51	5,219.65	20,181.16
Customer Service	104.00	1,293.64	1,663.57	2,957.21
TOTAL:	915.90	47,523.43	47,321.65	94,845.08

TOTAL CURRENT MONTH CHARGES	94,845.08
LESS: PAYMENT-PRIOR EST. BILLING	60,149.25-
NET AMOUNT PAYABLE (RECEIVABLE)	34,695.83
PLUS: EST. CURRENT MONTH BILLING	94,845.08
	129,540.91

TAW_R_CADDR1#071attachment
Page 31 of 452

American Water Works Company
Summary Bill Report - History

Data Selection Values
Year: 10 Period: 11 Region: Z Corporate Business Partner: 3 AWWS Co-Balance Sheet

Description Of Service	Hours	Payroll	Expenses	Total
Accounting			870.39	870.39
Administration			24,868.00	24,868.00
Communications			4,334.69	4,334.69
Legal			5,948.09	5,948.09
Engineering			1,758.01	1,758.01
Finance			6,364.64	6,364.64
Human Resources			227.56	227.56
Information Systems	5,105.35	243,168.50	657,536.29	900,704.79
Operations	766.84	37,274.55	14,063.10	51,337.65
Rates & Revenue			17.25	17.25
Risk Management	29.78	782.93	1,247.83	2,030.76
Water Quality			556.86	556.86
Customer Service	265.00	4,934.73	9,313.34	14,248.07
TOTAL:	6,166.97	286,160.71	727,106.05	1,013,266.76

TOTAL CURRENT MONTH CHARGES	1,013,266.76
LESS: PAYMENT-PRIOR EST. BILLING	806,791.58-
NET AMOUNT PAYABLE (RECEIVABLE)	206,475.18
PLUS: EST. CURRENT MONTH BILLING	1,013,266.76
	1,219,741.94

TAW_R_CADDR1#071attachment
Page 32 of 452

American Water Works Company
Summary Bill Report - History

Data Selection Values
Year: 10 Period: 11 Region: A Western Division Business Partner: 5 Intercompany Settlement Co 5

Description Of Service	Hours	Payroll	Expenses	Total
Accounting	2,011.31	45,198.76	26,663.86	71,862.62
Administration	459.23	15,037.85	87,898.01	102,935.86
Audit	73.89	2,991.42	2,868.86	5,860.28
Communications	726.77	28,131.35	48,214.17	76,345.52
Legal	1,190.03	51,084.18	36,484.46	87,568.64
Engineering		5,693.70-	5,391.35	302.35-
Finance	1,084.69	32,749.66	174,049.56	206,799.22
Human Resources	785.00	20,510.25	36,678.77	57,189.02
Information Systems	1,815.87	52,519.57	198,620.21	251,139.78
Operations	667.69	23,756.43	39,636.07	63,392.50
Rates & Revenue	174.10	7,303.17	6,859.88	14,163.05
Risk Management	289.02	6,630.79	8,597.30	15,228.09
Water Quality	713.19	17,696.52	22,248.04	39,944.56
Customer Service	7,350.08	86,215.41	133,619.26	219,834.67
TOTAL:	17,340.87	384,131.66	827,829.80	1,211,961.46

TOTAL CURRENT MONTH CHARGES	1,211,961.46
LESS: PAYMENT-PRIOR EST. BILLING	1,083,171.73-
NET AMOUNT PAYABLE (RECEIVABLE)	128,789.73
PLUS: EST. CURRENT MONTH BILLING	1,211,961.46
	1,340,751.19

TAW_R_CADDR1#071attachment
Page 33 of 452

American Water Works Company
Summary Bill Report - History

Data Selection Values
Year: 10 Period: 11 Region: A Western Division Business Partner: 9 Intercompany Settlement Co 9

Description Of Service	Hours	Payroll	Expenses	Total
Accounting	2,754.43	62,496.19	44,830.85	107,327.04
Administration	400.12	8,214.36	153,247.96	161,462.32
Audit	137.57	5,665.53	5,279.91	10,945.44
Communications	532.85	17,190.91	56,498.91	73,689.82
Legal	841.13	42,312.27	57,447.23	99,759.50
Engineering	1,501.75	50,645.44	24,124.25	74,769.69
Finance	2,651.50	86,174.18	316,827.56	403,001.74
Human Resources	1,862.43	57,080.58	68,533.52	125,614.10
Information Systems	3,749.49	111,690.67	417,696.52	529,387.19
Operations	2,251.95	88,238.93	84,459.89	172,698.82
Rates & Revenue	275.52	9,842.31	11,089.17	20,931.48
Risk Management	853.80	24,632.59	24,366.97	48,999.56
Water Quality	1,005.01	20,221.03	37,089.07	57,310.10
Customer Service	14,332.83	179,481.79	267,346.77	446,828.56
TOTAL:	33,150.38	763,886.78	1,568,838.58	2,332,725.36

TOTAL CURRENT MONTH CHARGES	2,332,725.36
LESS: PAYMENT-PRIOR EST. BILLING	1,945,116.75-
NET AMOUNT PAYABLE (RECEIVABLE)	387,608.61
PLUS: EST. CURRENT MONTH BILLING	2,332,725.36
	2,720,333.97

TAW_R_CADDR1#071attachment
Page 34 of 452

Data Selection Values
Year: 10 Period: 11 Region: B Eastern Division Business Partner: 10 Intercompany Settlement Co 10

Description Of Service	Hours	Payroll	Expenses	Total
Accounting	2,568.92	55,090.61	41,784.24	96,874.85
Administration	1,077.22	46,208.85	172,353.76	218,562.61
Audit	121.67	4,925.53	4,020.39	8,945.92
Communications	933.27	36,657.42	51,917.44	88,574.86
Legal	869.44	32,280.61	50,582.33	82,862.94
Engineering	239.00	11,668.87	9,462.74	21,131.61
Finance	2,686.82	94,007.58	305,786.60	399,794.18
Human Resources	1,183.04	38,145.21	60,804.08	98,949.29
Information Systems	3,046.62	86,788.17	329,205.28	415,993.45
Operations	4,245.88	100,655.59	142,811.05	243,466.64
Rates & Revenue	155.17	4,439.29	9,371.08	13,810.37
Risk Management	408.39	10,466.06	11,142.47	21,608.53
Water Quality	934.16	19,170.09	35,005.25	54,175.34
Customer Service	11,296.81	132,104.71	214,452.45	346,557.16
TOTAL:	29,766.41	672,608.59	1,438,699.16	2,111,307.75

TOTAL CURRENT MONTH CHARGES	2,111,307.75
LESS: PAYMENT-PRIOR EST. BILLING	1,799,225.79-
NET AMOUNT PAYABLE (RECEIVABLE)	312,081.96
PLUS: EST. CURRENT MONTH BILLING	2,111,307.75
	2,423,389.71

TAW_R_CADDR1#071attachment
Page 35 of 452

American Water Works Company
Summary Bill Report - History

Data Selection Values
Year: 10 Period: 11 Region: A Western Division Business Partner: 11 Intercompany Settlement Co 11

Description Of Service	Hours	Payroll	Expenses	Total
Accounting	673.81	15,130.82	11,412.99	26,543.81
Administration	77.37	1,548.87	32,273.15	33,822.02
Audit	26.17	1,059.28	1,135.46	2,194.74
Communications	105.11	3,393.07	11,278.02	14,671.09
Legal	150.55	7,749.09	11,261.82	19,010.91
Engineering	431.75	13,967.65	5,181.48	19,149.13
Finance	600.96	20,909.94	63,541.81	84,451.75
Human Resources	371.26	11,938.05	14,273.60	26,211.65
Information Systems	654.07	18,878.20	83,825.76	102,703.96
Operations	319.89	10,773.68	16,336.83	27,110.51
Rates & Revenue	190.64	8,635.05	4,281.67	12,916.72
Risk Management	141.32	4,295.65	5,053.72	9,349.37
Water Quality	201.26	3,913.17	7,395.43	11,308.60
Customer Service	2,783.22	34,691.92	52,785.37	87,477.29
TOTAL:	6,727.38	156,884.44	320,037.11	476,921.55

TOTAL CURRENT MONTH CHARGES	476,921.55
LESS: PAYMENT-PRIOR EST. BILLING	396,943.92-
NET AMOUNT PAYABLE (RECEIVABLE)	79,977.63
PLUS: EST. CURRENT MONTH BILLING	476,921.55
	556,899.18

TAW_R_CADDR1#071attachment
Page 36 of 452

Data Selection Values
Year: 10 Period: 11 Region: B Eastern Division Business Partner: 12 Intercompany Settlement Co 12

Description Of Service	Hours	Payroll	Expenses	Total
Accounting	1,188.34	24,838.88	15,562.95	40,401.83
Administration	151.85	2,976.97	60,637.72	63,614.69
Audit	51.38	2,078.92	1,741.80	3,820.72
Communications	275.34	7,964.60	18,206.10	26,170.70
Legal	124.23	9,857.80-	19,661.17	9,803.37
Engineering		975.63-	1,052.38	76.75
Finance	963.35	29,560.72	117,358.73	146,919.45
Human Resources	529.52	17,590.17	28,330.74	45,920.91
Information Systems	1,470.64	44,397.93	163,713.56	208,111.49
Operations	2,134.93	69,820.68	52,412.43	122,233.11
Rates & Revenue	59.40	1,733.82	4,388.75	6,122.57
Risk Management	134.93	3,874.56	5,058.48	8,933.04
Water Quality	393.67	8,082.69	14,893.50	22,976.19
Customer Service	4,773.12	54,643.42	92,136.82	146,780.24
TOTAL:	12,250.70	256,729.93	595,155.13	851,885.06

TOTAL CURRENT MONTH CHARGES	851,885.06
LESS: PAYMENT-PRIOR EST. BILLING	766,359.78-
NET AMOUNT PAYABLE (RECEIVABLE)	85,525.28
PLUS: EST. CURRENT MONTH BILLING	851,885.06
	937,410.34

TAW_R_CADDR1#071attachment
Page 37 of 452

Data Selection Values
Year: 10 Period: 11 Region: B Eastern Division Business Partner: 13 Intercompany Settlement Co 13

Description Of Service	Hours	Payroll	Expenses	Total
Accounting	43.04	903.95	980.22	1,884.17
Administration	6.32	124.03	3,116.23	3,240.26
Audit	2.10	85.30	107.55	192.85
Communications	11.25	327.43	783.08	1,110.51
Legal	9.26	573.79	806.22	1,380.01
Engineering	10.00	453.95	198.16	652.11
Finance	115.96	4,183.73	5,848.70	10,032.43
Human Resources	15.93	457.94	1,139.42	1,597.36
Information Systems	50.09	1,422.90	5,611.38	7,034.28
Operations	107.82	3,400.84	2,045.45	5,446.29
Rates & Revenue	21.38	867.06	341.71	1,208.77
Risk Management	3.17	77.66	159.74	237.40
Water Quality	15.87	324.64	569.14	893.78
Customer Service	185.08	2,123.96	3,523.22	5,647.18
TOTAL:	597.27	15,327.18	25,230.22	40,557.40

TOTAL CURRENT MONTH CHARGES	40,557.40
LESS: PAYMENT-PRIOR EST. BILLING	35,671.07-
NET AMOUNT PAYABLE (RECEIVABLE)	4,886.33
PLUS: EST. CURRENT MONTH BILLING	40,557.40
	45,443.73

TAW_R_CADDR1#071attachment
Page 38 of 452

American Water Works Company
Summary Bill Report - History

Data Selection Values
Year: 10 Period: 11 Region: B Eastern Division Business Partner: 16 Intercompany Settlement Co 16

Description Of Service	Hours	Payroll	Expenses	Total
Accounting	93.57	2,405.40	1,120.67	3,526.07
Administration	10.41	454.65	2,379.56	2,834.21
Audit	1.56	63.47	94.92	158.39
Communications	6.58	184.00	537.18	721.18
Legal	5.27	173.72	457.24	630.96
Engineering	1.00	28.80	54.34	83.14
Finance	32.19	1,060.56	2,939.19	3,999.75
Human Resources	10.39	306.97	771.31	1,078.28
Information Systems	35.20	1,019.02	4,100.33	5,119.35
Operations	36.43	965.09	2,462.76	3,427.85
Rates & Revenue	1.75	50.69	176.68	227.37
Risk Management	10.12	266.02	115.30	381.32
Water Quality	12.48	256.85	446.48	703.33
Customer Service	.02	.75	43.21	43.96
TOTAL:	256.97	7,235.99	15,699.17	22,935.16

TOTAL CURRENT MONTH CHARGES	22,935.16
LESS: PAYMENT-PRIOR EST. BILLING	21,970.86-
NET AMOUNT PAYABLE (RECEIVABLE)	964.30
PLUS: EST. CURRENT MONTH BILLING	22,935.16
	23,899.46

TAW_R_CADDR1#071attachment
Page 39 of 452

Data Selection Values
Year: 10 Period: 11 Region: A Western Division Business Partner: 17 Intercompany Settlement Co 17

Description Of Service	Hours	Payroll	Expenses	Total
Accounting	3,753.81	79,842.08	62,042.98	141,885.06
Administration	850.09	34,543.58	224,330.57	258,874.15
Audit	385.54	16,633.03	8,371.00	25,004.03
Communications	1,027.49	35,059.32	80,229.38	115,288.70
Legal	925.14	42,329.41	69,322.96	111,652.37
Engineering	705.00	23,490.64	22,499.37	45,990.01
Finance	3,875.10	142,814.53	461,814.08	604,628.61
Human Resources	1,944.39	52,439.27	89,948.62	142,387.89
Information Systems	4,800.75	135,596.31	601,601.35	737,197.66
Operations	2,078.32	78,149.84	110,224.00	188,373.84
Rates & Revenue	249.54	7,583.31	14,414.33	21,997.64
Risk Management	955.92	23,659.14	27,285.14	50,944.28
Water Quality	1,725.96	43,203.70	59,378.39	102,582.09
Customer Service	20,993.47	261,542.07	386,455.30	647,997.37
TOTAL:	44,270.52	976,886.23	2,217,917.47	3,194,803.70

TOTAL CURRENT MONTH CHARGES	3,194,803.70
LESS: PAYMENT-PRIOR EST. BILLING	2,742,490.00-
NET AMOUNT PAYABLE (RECEIVABLE)	452,313.70
PLUS: EST. CURRENT MONTH BILLING	3,194,803.70
	3,647,117.40

TAW_R_CADDR1#071attachment
Page 40 of 452

Data Selection Values
Year: 10 Period: 11 Region: C New Jersey Division Business Partner: 18 Intercompany Settlement Co 18

Description Of Service	Hours	Payroll	Expenses	Total
Accounting	5,122.83	105,720.55	85,759.37	191,479.92
Administration	812.94	27,182.38	199,828.10	227,010.48
Audit	275.75	11,163.21	8,741.02	19,904.23
Communications	788.68	29,598.13	84,377.66	113,975.79
Legal	738.25	32,652.14	55,008.08	87,660.22
Engineering			1,403.85	1,403.85
Finance	3,785.42	129,790.31	570,788.60	700,578.91
Human Resources	1,729.21	51,845.75	109,341.18	161,186.93
Information Systems	6,774.86	192,108.36	717,190.72	909,299.08
Operations	2,739.92	112,373.53	149,267.35	261,640.88
Rates & Revenue	316.95	9,394.58	18,683.23	28,077.81
Risk Management	433.14	13,968.77	15,535.49	29,504.26
Water Quality	2,081.70	43,029.35	83,432.30	126,461.65
Customer Service	24,899.80	285,904.86	472,214.62	758,119.48
TOTAL:	50,499.45	1,044,731.92	2,571,571.57	3,616,303.49

TOTAL CURRENT MONTH CHARGES	3,616,303.49
LESS: PAYMENT-PRIOR EST. BILLING	3,114,188.55-
NET AMOUNT PAYABLE (RECEIVABLE)	502,114.94
PLUS: EST. CURRENT MONTH BILLING	3,616,303.49
	4,118,418.43

Data Selection Values
Year: 10 Period: 11 Region: A Western Division Business Partner: 19 Intercompany Settlement Co 19

Description Of Service	Hours	Payroll	Expenses	Total
Accounting	422.92	9,629.61	3,557.00	13,186.61
Administration	54.64	4,271.35	18,186.76	22,458.11
Audit	7.39	299.55	391.78	691.33
Communications	83.77	3,304.87	5,924.88	9,229.75
Legal	104.48	4,901.86	5,200.70	10,102.56
Engineering	206.00	9,272.62	3,506.28	12,778.90
Finance	176.14	6,184.96	20,899.35	27,084.31
Human Resources	113.30	3,923.40	4,882.34	8,805.74
Information Systems	225.86	6,977.09	20,662.70	27,639.79
Operations	57.82	1,839.48	5,407.09	7,246.57
Rates & Revenue	8.71	263.13	798.97	1,062.10
Risk Management	28.75	630.49	1,289.99	1,920.48
Water Quality	56.68	1,101.67	2,027.24	3,128.91
Customer Service	731.46	8,588.11	13,466.23	22,054.34
TOTAL:	2,277.92	61,188.19	106,201.31	167,389.50

TOTAL CURRENT MONTH CHARGES	167,389.50
LESS: PAYMENT-PRIOR EST. BILLING	155,803.19-
NET AMOUNT PAYABLE (RECEIVABLE)	11,586.31
PLUS: EST. CURRENT MONTH BILLING	167,389.50
	178,975.81

TAW_R_CADDR1#071attachment
Page 42 of 452

Data Selection Values
Year: 10 Period: 11 Region: Z Corporate Business Partner: 21 Intercompany Settlement Co 21

Description Of Service	Hours	Payroll	Expenses	Total
Accounting	77.20	2,259.29	818.82	3,078.11
Administration	.84	85.50	1,701.21	1,786.71
Audit	2.22	69.22	60.28	129.50
Communications			24.12	24.12
Legal	5.95	350.71	718.77	1,069.48
Engineering			.17	.17
Finance	35.47	1,157.98	1,738.80	2,896.78
Human Resources			397.67	397.67
Information Systems	.65	27.92	73.15	101.07
Operations	.29	40.59	363.62	404.21
Rates & Revenue			119.63	119.63
Risk Management	.18	5.06	46.15	51.21
Water Quality			.59	.59
Customer Service	5.53	175.15	220.92	396.07
TOTAL:	128.33	4,171.42	6,283.90	10,455.32

TOTAL CURRENT MONTH CHARGES	10,455.32
LESS: PAYMENT-PRIOR EST. BILLING	7,068.52-
NET AMOUNT PAYABLE (RECEIVABLE)	3,386.80
PLUS: EST. CURRENT MONTH BILLING	10,455.32
	13,842.12

TAW_R_CADDR1#071attachment
Page 43 of 452

Data Selection Values
Year: 10 Period: 11 Region: B Eastern Division Business Partner: 22 Intercompany Settlement Co 22

Description Of Service	Hours	Payroll	Expenses	Total
Accounting	793.50	18,919.03	9,505.74	28,424.77
Administration	75.26	1,640.16	31,066.50	32,706.66
Audit	24.61	995.81	991.76	1,987.57
Communications	117.15	3,666.99	8,947.48	12,614.47
Legal	110.70	4,515.05	8,789.57	13,304.62
Engineering		466.06-	726.70	260.64
Finance	579.43	17,865.04	58,292.29	76,157.33
Human Resources	213.74	6,555.37	13,038.68	19,594.05
Information Systems	759.59	21,130.94	66,474.96	87,605.90
Operations	701.16	14,596.43	18,689.57	33,286.00
Rates & Revenue	30.28	929.87	2,189.79	3,119.66
Risk Management	130.26	3,734.15	2,528.96	6,263.11
Water Quality	191.91	4,201.69	6,703.82	10,905.51
Customer Service	2,225.83	25,553.46	42,693.61	68,247.07
TOTAL:	5,953.42	123,837.93	270,639.43	394,477.36

TOTAL CURRENT MONTH CHARGES	394,477.36
LESS: PAYMENT-PRIOR EST. BILLING	356,224.47-
NET AMOUNT PAYABLE (RECEIVABLE)	38,252.89
PLUS: EST. CURRENT MONTH BILLING	394,477.36
	432,730.25

TAW_R_CADDR1#071attachment
Page 44 of 452

Data Selection Values
Year: 10 Period: 11 Region: A Western Division Business Partner: 23 Intercompany Settlement Co 23

Description Of Service	Hours	Payroll	Expenses	Total
Accounting	1,787.91	41,368.70	27,685.75	69,054.45
Administration	493.25	35,981.88	124,994.32	160,976.20
Audit	67.78	2,743.46	2,515.77	5,259.23
Communications	476.04	17,371.04	46,052.30	63,423.34
Legal	497.35	25,430.62	35,402.01	60,832.63
Engineering	340.00	8,878.86	12,317.54	21,196.40
Finance	2,438.78	98,773.68	183,755.98	282,529.66
Human Resources	1,118.32	38,861.00	43,314.80	82,175.80
Information Systems	1,639.24	47,152.49	182,500.52	229,653.01
Operations	670.27	22,837.99	46,508.20	69,346.19
Rates & Revenue	93.88	3,013.96	5,729.90	8,743.86
Risk Management	208.18	4,644.20	10,666.09	15,310.29
Water Quality	520.48	11,332.16	16,246.04	27,578.20
Customer Service	6,740.94	79,075.28	122,805.87	201,881.15
TOTAL:	17,092.42	437,465.32	860,495.09	1,297,960.41

TOTAL CURRENT MONTH CHARGES	1,297,960.41
LESS: PAYMENT-PRIOR EST. BILLING	1,086,705.09-
NET AMOUNT PAYABLE (RECEIVABLE)	211,255.32
PLUS: EST. CURRENT MONTH BILLING	1,297,960.41
	1,509,215.73

TAW_R_CADDR1#071attachment
Page 45 of 452

American Water Works Company
Summary Bill Report - History

Data Selection Values
Year: 10 Period: 11 Region: D Pennsylvania Division Business Partner: 24 Intercompany Settlement Co 24

Description Of Service	Hours	Payroll	Expenses	Total
Accounting	5,056.80	104,394.74	62,204.57	166,599.31
Administration	863.10	29,397.78	198,116.69	227,514.47
Audit	291.53	12,106.22	9,120.19	21,226.41
Communications	806.18	30,265.60	86,335.41	116,601.01
Legal	308.27	18,193.76	50,623.33	68,817.09
Engineering			1,579.47	1,579.47
Finance	3,655.49	132,369.59	582,420.94	714,790.53
Human Resources	1,777.08	53,296.27	112,791.59	166,087.86
Information Systems	6,948.88	198,086.83	751,373.11	949,459.94
Operations	1,670.05	68,022.07	114,618.89	182,640.96
Rates & Revenue	316.61	9,299.02	19,055.58	28,354.60
Risk Management	336.43	7,632.70	16,201.07	23,833.77
Water Quality	2,150.56	44,711.54	77,867.21	122,578.75
Customer Service	25,659.80	294,846.26	486,450.67	781,296.93
TOTAL:	49,840.78	1,002,622.38	2,568,758.72	3,571,381.10

TOTAL CURRENT MONTH CHARGES	3,571,381.10
LESS: PAYMENT-PRIOR EST. BILLING	3,048,057.81-
NET AMOUNT PAYABLE (RECEIVABLE)	523,323.29
PLUS: EST. CURRENT MONTH BILLING	3,571,381.10
	4,094,704.39

TAW_R_CADDR1#071attachment
Page 46 of 452

Data Selection Values
Year: 10 Period: 11 Region: B Eastern Division Business Partner: 26 Intercompany Settlement Co 26

Description Of Service	Hours	Payroll	Expenses	Total
Accounting	615.59	12,567.63	14,355.83	26,923.46
Administration	94.73	1,857.75	51,428.55	53,286.30
Audit	31.99	1,295.38	1,428.47	2,723.85
Communications	171.58	4,962.88	12,603.81	17,566.69
Legal	77.27	4,661.20	12,696.63	17,357.83
Engineering		607.62-	1,691.82	1,084.20
Finance	1,042.33	41,410.55	87,390.26	128,800.81
Human Resources	275.99	8,478.55	17,461.54	25,940.09
Information Systems	764.91	21,773.78	85,808.79	107,582.57
Operations	1,208.87	32,214.85	35,444.21	67,659.06
Rates & Revenue	487.01	19,324.48	5,700.90	25,025.38
Risk Management	141.88	5,356.22	3,569.53	8,925.75
Water Quality	246.31	5,054.53	9,189.35	14,243.88
Customer Service	2,981.00	34,124.89	56,649.31	90,774.20
TOTAL:	8,139.46	192,475.07	395,419.00	587,894.07

TOTAL CURRENT MONTH CHARGES	587,894.07
LESS: PAYMENT-PRIOR EST. BILLING	451,906.71-
NET AMOUNT PAYABLE (RECEIVABLE)	135,987.36
PLUS: EST. CURRENT MONTH BILLING	587,894.07
	723,881.43

TAW_R_CADDR1#071attachment
Page 47 of 452

Data Selection Values
Year: 10 Period: 11 Region: B Eastern Division Business Partner: 27 Intercompany Settlement Co 27

Description Of Service	Hours	Payroll	Expenses	Total
Accounting	758.57	16,796.38	11,524.14	28,320.52
Administration	91.79	2,459.37	37,853.73	40,313.10
Audit	23.56	954.17	959.33	1,913.50
Communications	126.38	3,656.57	9,025.44	12,682.01
Legal	78.95	4,842.35	9,601.99	14,444.34
Engineering	222.00	10,518.50	3,697.37	14,215.87
Finance	894.51	33,415.55	62,306.86	95,722.41
Human Resources	179.98	5,163.00	11,994.84	17,157.84
Information Systems	578.68	16,847.84	65,172.58	82,020.42
Operations	1,629.80	42,533.55	51,609.58	94,143.13
Rates & Revenue	26.16	760.17	2,096.87	2,857.04
Risk Management	243.90	7,567.90	2,768.67	10,336.57
Water Quality	181.37	3,721.24	8,498.32	12,219.56
Customer Service	2,180.34	24,984.46	41,515.67	66,500.13
TOTAL:	7,215.99	174,221.05	318,625.39	492,846.44

TOTAL CURRENT MONTH CHARGES	492,846.44
LESS: PAYMENT-PRIOR EST. BILLING	434,334.87-
NET AMOUNT PAYABLE (RECEIVABLE)	58,511.57
PLUS: EST. CURRENT MONTH BILLING	492,846.44
	551,358.01

TAW_R_CADDR1#071attachment
Page 48 of 452

American Water Works Company
Summary Bill Report - History

Data Selection Values
Year: 10 Period: 11 Region: B Eastern Division Business Partner: 28 Intercompany Settlement

Description Of Service	Hours	Payroll	Expenses	Total
Accounting	1,591.94	35,242.60	26,351.73	61,594.33
Administration	218.67	4,288.38	92,400.07	96,688.45
Audit	73.89	2,991.42	2,762.90	5,754.32
Communications	396.21	11,460.70	26,889.54	38,350.24
Legal	392.29	24,435.65	29,648.41	54,084.06
Engineering		1,403.03-	2,603.35	1,200.32
Finance	1,774.80	61,454.27	182,852.99	244,307.26
Human Resources	563.85	16,182.62	36,873.95	53,056.57
Information Systems	1,913.37	57,274.80	200,553.42	257,828.22
Operations	2,327.76	61,425.19	63,446.83	124,872.02
Rates & Revenue	298.47	12,863.91	7,930.41	20,794.32
Risk Management	156.92	4,055.15	7,273.97	11,329.12
Water Quality	645.58	14,247.17	22,156.95	36,404.12
Customer Service	6,746.21	77,390.41	129,467.53	206,857.94
TOTAL:	17,099.96	381,909.24	831,212.05	1,213,121.29

TOTAL CURRENT MONTH CHARGES	1,213,121.29
LESS: PAYMENT-PRIOR EST. BILLING	1,018,741.97-
NET AMOUNT PAYABLE (RECEIVABLE)	194,379.32
PLUS: EST. CURRENT MONTH BILLING	1,213,121.29
	1,407,500.61

TAW_R_CADDR1#071attachment
Page 49 of 452

American Water Works Company
Summary Bill Report - History

Data Selection Values
Year: 10 Period: 11 Region: A Western Division Business Partner: 30 Intercompany Settlement Co 30

Description Of Service	Hours	Payroll	Expenses	Total
Accounting	272.47	6,466.83	3,617.82	10,084.65
Administration	35.74	3,043.62	14,633.92	17,677.54
Audit	4.26	172.58	311.19	483.77
Communications	29.82	1,087.33	3,998.44	5,085.77
Legal	55.81	1,774.77	3,592.54	5,367.31
Engineering	117.00	4,893.86	2,580.49	7,474.35
Finance	342.09	16,455.75	20,691.87	37,147.62
Human Resources	64.54	2,235.27	3,117.34	5,352.61
Information Systems	104.50	3,008.79	13,902.83	16,911.62
Operations	294.03	11,257.74	7,621.64	18,879.38
Rates & Revenue	73.28	2,857.95	914.36	3,772.31
Risk Management	20.08	441.36	1,169.06	1,610.42
Water Quality	21.32	485.15	770.43	1,255.58
Customer Service	420.93	4,935.54	8,645.75	13,581.29
TOTAL:	1,855.87	59,116.54	85,567.68	144,684.22

TOTAL CURRENT MONTH CHARGES	144,684.22
LESS: PAYMENT-PRIOR EST. BILLING	106,326.31-
NET AMOUNT PAYABLE (RECEIVABLE)	38,357.91
PLUS: EST. CURRENT MONTH BILLING	144,684.22
	183,042.13

TAW_R_CADDR1#071attachment
Page 50 of 452

American Water Works Company
Summary Bill Report - History

Data Selection Values
Year: 10 Period: 11 Region: Z Corporate Business Partner: 31 Intercompany Settlement Co 31

Description Of Service	Hours	Payroll	Expenses	Total
Accounting	5,658.25	126,259.44	71,821.45	198,080.89
Administration	195.89	7,422.71	120,967.03	128,389.74
Audit	60.68	2,479.73	4,468.03	6,947.76
Communications	361.12	13,518.11	38,279.75	51,797.86
Legal	120.69	7,128.26	21,812.28	28,940.54
Engineering			7.66	7.66
Finance	1,197.17	36,878.23	36,885.69	73,763.92
Human Resources	1,035.32	33,436.06	73,568.17	107,004.23
Information Systems	190.60	7,898.36	21,726.26	29,624.62
Operations	2,314.32	127,728.79	115,368.77	243,097.56
Rates & Revenue	2.00	113.46	8,652.31	8,765.77
Risk Management	12.93	927.51	3,990.70	4,918.21
Water Quality	433.00	19,965.75	9,446.75	29,412.50
Customer Service	930.68	10,697.14	17,582.76	28,279.90
TOTAL:	12,512.65	394,453.55	544,577.61	939,031.16

TOTAL CURRENT MONTH CHARGES	939,031.16
LESS: PAYMENT-PRIOR EST. BILLING	828,461.29-
NET AMOUNT PAYABLE (RECEIVABLE)	110,569.87
PLUS: EST. CURRENT MONTH BILLING	939,031.16
	1,049,601.03

TAW_R_CADDR1#071attachment
Page 51 of 452

Data Selection Values
Year: 10 Period: 11 Region: B Eastern Division Business Partner: 38 Intercompany Settlement Co 38

Description Of Service	Hours	Payroll	Expenses	Total
Accounting	871.73	19,088.15	10,175.10	29,263.25
Administration	93.91	1,840.39	31,981.61	33,822.00
Audit	31.77	1,285.43	1,221.22	2,506.65
Communications	154.26	5,999.25	11,977.88	17,977.13
Legal	127.80	7,348.40	10,325.86	17,674.26
Engineering		603.47-	300.77	302.70-
Finance	508.27	14,773.55	70,055.63	84,829.18
Human Resources	273.58	8,391.75	16,467.14	24,858.89
Information Systems	758.54	21,557.13	83,120.51	104,677.64
Operations	908.98	19,341.37	23,008.50	42,349.87
Rates & Revenue	94.20	4,080.93	3,303.09	7,384.02
Risk Management	130.00	3,886.90	2,495.59	6,382.49
Water Quality	244.24	5,011.22	9,276.16	14,287.38
Customer Service	2,878.37	33,053.56	54,829.14	87,882.70
TOTAL:	7,075.65	145,054.56	328,538.20	473,592.76

TOTAL CURRENT MONTH CHARGES	473,592.76
LESS: PAYMENT-PRIOR EST. BILLING	414,983.35-
NET AMOUNT PAYABLE (RECEIVABLE)	58,609.41
PLUS: EST. CURRENT MONTH BILLING	473,592.76
	532,202.17

TAW_R_CADDR1#071attachment
Page 52 of 452

Data Selection Values
Year: 10 Period: 11 Region: B Eastern Division Business Partner: 42 Intercompany Settlement Co 42

Description Of Service	Hours	Payroll	Expenses	Total
Accounting	19.50	393.69	445.29	838.98
Administration	3.37	66.18	1,272.10	1,338.28
Audit	1.12	45.62	34.33	79.95
Communications	6.13	175.61	391.59	567.20
Legal	2.70	161.95	359.10	521.05
Engineering	8.00	373.79	114.47	488.26
Finance	17.95	521.47	2,577.86	3,099.33
Human Resources	8.68	248.17	528.28	776.45
Information Systems	26.77	760.35	2,996.31	3,756.66
Operations	48.01	1,078.30	953.10	2,031.40
Rates & Revenue	1.26	36.87	81.50	118.37
Risk Management	1.55	36.46	75.86	112.32
Water Quality	8.47	173.16	384.03	557.19
Customer Service	105.78	1,213.66	2,011.93	3,225.59
TOTAL:	259.29	5,285.28	12,225.75	17,511.03

TOTAL CURRENT MONTH CHARGES	17,511.03
LESS: PAYMENT-PRIOR EST. BILLING	14,438.56-
NET AMOUNT PAYABLE (RECEIVABLE)	3,072.47
PLUS: EST. CURRENT MONTH BILLING	17,511.03
	20,583.50

TAW_R_CADDR1#071attachment
Page 53 of 452

Data Selection Values
Year: 10 Period: 11 Region: Z Corporate Business Partner: 46 Intercompany Settlement Co 46

Description Of Service	Hours	Payroll	Expenses	Total
Accounting	165.00	5,713.20	2,628.78	8,341.98
Administration			11,923.89	11,923.89
Audit			149.25	149.25
Communications			337.48	337.48
Legal			1,634.66	1,634.66
Finance	531.00	21,099.82	7,449.95	28,549.77
Human Resources			2,782.72	2,782.72
Operations			4,473.66	4,473.66
Rates & Revenue			588.96	588.96
Risk Management			597.53	597.53
TOTAL:	696.00	26,813.02	32,566.88	59,379.90

TOTAL CURRENT MONTH CHARGES	59,379.90
LESS: PAYMENT-PRIOR EST. BILLING	40,087.33-
NET AMOUNT PAYABLE (RECEIVABLE)	19,292.57
PLUS: EST. CURRENT MONTH BILLING	59,379.90
	78,672.47

TAW_R_CADDR1#071attachment
Page 54 of 452

Data Selection Values
Year: 10 Period: 11 Region: Z Corporate Business Partner: 47 Intercompany Settlement Co 47

Description Of Service	Hours	Payroll	Expenses	Total
Operations	36.00	4,304.70	5,846.08	10,150.78
TOTAL:	36.00	4,304.70	5,846.08	10,150.78
		TOTAL CURRENT MONTH CHARGES		10,150.78
		LESS: PAYMENT-PRIOR EST. BILLING		7,218.02-
		NET AMOUNT PAYABLE (RECEIVABLE)		2,932.76
		PLUS: EST. CURRENT MONTH BILLING		10,150.78
				13,083.54

TAW_R_CADDR1#071attachment
Page 55 of 452

Data Selection Values
Year: 10 Period: 11 Region: A Western Division Business Partner: 50 Intercompany Settlement Co 50

Description Of Service	Hours	Payroll	Expenses	Total
Accounting	175.56	4,820.19	2,268.53	7,088.72
Administration	15.25	771.98	5,615.15	6,387.13
Audit	2.24	91.26	183.41	274.67
Communications	12.06	413.41	1,316.46	1,729.87
Legal	10.50	477.11	1,477.58	1,954.69
Engineering	15.00	682.95	608.63	1,291.58
Finance	246.82	9,781.47	8,195.67	17,977.14
Human Resources	20.77	558.96	1,705.29	2,264.25
Information Systems	53.73	1,527.11	8,585.25	10,112.36
Operations	43.67	1,595.61	2,275.33	3,870.94
Rates & Revenue	3.69	117.21	378.99	496.20
Risk Management	12.44	268.26	598.12	866.38
Water Quality	16.03	318.71	620.02	938.73
Customer Service	223.02	2,626.10	5,130.20	7,756.30
TOTAL:	850.78	24,050.33	38,958.63	63,008.96

TOTAL CURRENT MONTH CHARGES	63,008.96
LESS: PAYMENT-PRIOR EST. BILLING	42,150.92-
NET AMOUNT PAYABLE (RECEIVABLE)	20,858.04
PLUS: EST. CURRENT MONTH BILLING	63,008.96
	83,867.00

TAW_R_CADDR1#071attachment
Page 56 of 452

Data Selection Values
Year: 10 Period: 11 Region: C New Jersey Division Business Partner: 54 Intercompany Settlement Co 54

Description Of Service	Hours	Payroll	Expenses	Total
Accounting	31.50	929.12	351.91	1,281.03
Administration	.60	61.08	905.67	966.75
Audit	1.59	49.45	26.84	76.29
Communications	6.17	230.94	632.24	863.18
Legal	4.25	250.76	520.66	771.42
Engineering			.13	.13
Finance	20.69	674.85	1,176.95	1,851.80
Human Resources	5.97	145.32	478.41	623.73
Information Systems	4.66	80.00	211.84	291.84
Operations	.22	30.60	281.89	312.49
Rates & Revenue			61.01	61.01
Risk Management	.14	4.35	39.51	43.86
Water Quality			.42	.42
Customer Service	475.93	5,459.59	8,959.66	14,419.25
TOTAL:	551.72	7,916.06	13,647.14	21,563.20

TOTAL CURRENT MONTH CHARGES	21,563.20
LESS: PAYMENT-PRIOR EST. BILLING	19,427.03-
NET AMOUNT PAYABLE (RECEIVABLE)	2,136.17
PLUS: EST. CURRENT MONTH BILLING	21,563.20
	23,699.37

TAW_R_CADDR1#071attachment
Page 57 of 452

Data Selection Values
Year: 10 Period: 11 Region: C New Jersey Division Business Partner: 55 Intercompany Settlement Co 55

Description Of Service	Hours	Payroll	Expenses	Total
Accounting	35.50	1,020.85	458.33	1,479.18
Administration	1.26	129.48	1,750.56	1,880.04
Audit	3.36	104.82	38.87	143.69
Communications	15.29	571.35	1,626.35	2,197.70
Legal	9.02	531.48	1,198.60	1,730.08
Engineering			.28	.28
Finance	58.35	1,955.79	2,576.51	4,532.30
Human Resources	8.93	217.97	800.73	1,018.70
Information Systems	14.54	243.65	643.36	887.01
Operations	.48	70.60	643.73	714.33
Rates & Revenue			102.04	102.04
Risk Management	.24	7.31	84.49	91.80
Water Quality			.89	.89
Customer Service	705.40	8,104.44	13,310.42	21,414.86
TOTAL:	852.37	12,957.74	23,235.16	36,192.90

TOTAL CURRENT MONTH CHARGES	36,192.90
LESS: PAYMENT-PRIOR EST. BILLING	32,337.31-
NET AMOUNT PAYABLE (RECEIVABLE)	3,855.59
PLUS: EST. CURRENT MONTH BILLING	36,192.90
	40,048.49

TAW_R_CADDR1#071attachment
Page 58 of 452

Data Selection Values
Year: 10 Period: 11 Region: C New Jersey Division Business Partner: 56 Intercompany Settlement Co 56

Description Of Service	Hours	Payroll	Expenses	Total
Accounting	35.00	1,002.41	335.36	1,337.77
Administration	.12	12.21	462.07	474.28
Audit	.32	9.90	24.70	34.60
Communications	3.57	133.72	360.39	494.11
Legal	.85	50.10	105.78	155.88
Engineering			.02	.02
Finance	4.14	134.97	320.44	455.41
Human Resources			127.35	127.35
Information Systems	.15	5.68	15.33	21.01
Operations	.05	5.79	74.42	80.21
Rates & Revenue			44.48	44.48
Risk Management	.03	1.02	11.00	12.02
Water Quality			.08	.08
Customer Service		.11	.19	.30
TOTAL:	44.23	1,355.91	1,881.61	3,237.52

TOTAL CURRENT MONTH CHARGES	3,237.52
LESS: PAYMENT-PRIOR EST. BILLING	2,026.89-
NET AMOUNT PAYABLE (RECEIVABLE)	1,210.63
PLUS: EST. CURRENT MONTH BILLING	3,237.52
	4,448.15

TAW_R_CADDR1#071attachment
Page 59 of 452

Data Selection Values
Year: 10 Period: 11 Region: Z Corporate Business Partner: 57 Intercompany Settlement Co 57

Description Of Service	Hours	Payroll	Expenses	Total
Accounting	10.50	383.70	154.94	538.64
Administration			110.72	110.72
Audit			9.08	9.08
Finance			33.22	33.22
Human Resources			33.86	33.86
Rates & Revenue			14.47	14.47
TOTAL:	10.50	383.70	356.29	739.99

TOTAL CURRENT MONTH CHARGES	739.99
LESS: PAYMENT-PRIOR EST. BILLING	238.44-
NET AMOUNT PAYABLE (RECEIVABLE)	501.55
PLUS: EST. CURRENT MONTH BILLING	739.99
	1,241.54

TAW_R_CADDR1#071attachment
Page 60 of 452

Data Selection Values
Year: 10 Period: 12 Region: Z Corporate Business Partner: 2 Intercompany Settlement Co 2

Description Of Service	Hours	Payroll	Expenses	Total
Accounting	111.50	3,850.28	1,415.60	5,265.88
Administration	.02	3,298.38-	6,686.25	3,387.87
Audit	.06	4.20	98.60	102.80
Communications	.64	41.88	860.70	902.58
Legal	.10	10.56	1,558.15	1,568.71
Engineering			.01	.01
Finance	251.75	14,625.63	5,669.01	20,294.64
Human Resources	3.53	182.62	1,720.87	1,903.49
Information Systems	.05	1.93	6.23	8.16
Operations	.02	3.56	5,136.62	5,140.18
Rates & Revenue			320.96	320.96
Risk Management			324.92	324.92
Water Quality	166.00	9,503.40	3,231.09	12,734.49
Customer Service	114.00	1,323.60	1,430.05	2,753.65
TOTAL:	647.67	26,249.28	28,459.06	54,708.34

TOTAL CURRENT MONTH CHARGES	54,708.34
LESS: PAYMENT-PRIOR EST. BILLING	94,845.08-
NET AMOUNT PAYABLE (RECEIVABLE)	40,136.74-
PLUS: EST. CURRENT MONTH BILLING	54,708.34
	14,571.60

TAW_R_CADDR1#071attachment
Page 61 of 452

Data Selection Values
Year: 10 Period: 12 Region: Z Corporate Business Partner: 3 AWWS Co-Balance Sheet

Description Of Service	Hours	Payroll	Expenses	Total
Accounting			268.07	268.07
Administration	21.00	952.06	12,389.44	13,341.50
Communications			1,123.41	1,123.41
Legal			1,612.21	1,612.21
Engineering			896.03	896.03
Finance			2,082.84	2,082.84
Human Resources			154.05	154.05
Information Systems	2,297.05	109,830.59	301,032.79	410,863.38
Operations	254.00	11,856.75	5,056.74	16,913.49
Rates & Revenue			22.24	22.24
Risk Management	19.18	512.25	620.31	1,132.56
Water Quality			145.79	145.79
Customer Service	6.50	135.36	1,514.61	1,649.97
TOTAL:	2,597.73	123,287.01	326,918.53	450,205.54

TOTAL CURRENT MONTH CHARGES	450,205.54
LESS: PAYMENT-PRIOR EST. BILLING	1,013,266.76-
NET AMOUNT PAYABLE (RECEIVABLE)	563,061.22-
PLUS: EST. CURRENT MONTH BILLING	450,205.54
	112,855.68-

TAW_R_CADDR1#071attachment
Page 62 of 452

Data Selection Values
Year: 10 Period: 12 Region: A Western Division Business Partner: 5 Intercompany Settlement Co 5

Description Of Service	Hours	Payroll	Expenses	Total
Accounting	1,342.69	46,455.93	28,239.65	74,695.58
Administration	301.17	16,251.76	91,843.13	108,094.89
Audit	54.56	3,310.92	5,695.61	9,006.53
Communications	489.56	25,793.68	37,622.88	63,416.56
Legal	697.83	42,336.16	26,981.99	69,318.15
Engineering		2,135.14	6,308.58	8,443.72
Finance	1,015.71	58,336.55	258,919.73	317,256.28
Human Resources	501.55	23,450.96	36,884.63	60,335.59
Information Systems	1,176.66	59,012.53	256,654.18	315,666.71
Operations	480.00	33,177.22	59,068.16	92,245.38
Rates & Revenue	147.20	9,315.33	6,524.27	15,839.60
Risk Management	204.12	9,453.06	11,156.06	20,609.12
Water Quality	450.71	16,326.87	23,238.97	39,565.84
Customer Service	4,798.73	98,879.78	126,998.57	225,878.35
TOTAL:	11,660.49	444,235.89	976,136.41	1,420,372.30

TOTAL CURRENT MONTH CHARGES	1,420,372.30
LESS: PAYMENT-PRIOR EST. BILLING	1,211,961.46-
NET AMOUNT PAYABLE (RECEIVABLE)	208,410.84
PLUS: EST. CURRENT MONTH BILLING	1,420,372.30
	1,628,783.14

TAW_R_CADDR1#071attachment
Page 63 of 452

Data Selection Values
Year: 10 Period: 12 Region: A Western Division Business Partner: 9 Intercompany Settlement Co 9

Description Of Service	Hours	Payroll	Expenses	Total
Accounting	1,786.67	65,697.24	44,123.69	109,820.93
Administration	251.96	17,015.75	156,088.24	173,103.99
Audit	116.88	7,104.12	12,443.48	19,547.60
Communications	348.54	22,215.12	48,741.77	70,956.89
Legal	562.68	41,833.26	39,264.06	81,097.32
Engineering	890.25	40,504.26	22,239.67	62,743.93
Finance	2,265.53	121,515.94	467,047.21	588,563.15
Human Resources	1,049.03	48,298.03	64,722.37	113,020.40
Information Systems	2,438.90	117,080.82	496,271.91	613,352.73
Operations	1,517.77	87,065.14	126,183.98	213,249.12
Rates & Revenue	162.56	8,788.16	9,432.83	18,220.99
Risk Management	588.43	25,479.61	21,052.23	46,531.84
Water Quality	683.06	24,738.65	40,234.69	64,973.34
Customer Service	9,429.44	195,091.96	247,129.71	442,221.67
TOTAL:	22,091.70	822,428.06	1,794,975.84	2,617,403.90

TOTAL CURRENT MONTH CHARGES	2,617,403.90
LESS: PAYMENT-PRIOR EST. BILLING	2,332,725.36-
NET AMOUNT PAYABLE (RECEIVABLE)	284,678.54
PLUS: EST. CURRENT MONTH BILLING	2,617,403.90
	2,902,082.44

TAW_R_CADDR1#071attachment
Page 64 of 452

Data Selection Values
Year: 10 Period: 12 Region: B Eastern Division Business Partner: 10 Intercompany Settlement Co 10

Description Of Service	Hours	Payroll	Expenses	Total
Accounting	1,512.77	55,848.40	40,220.24	96,068.64
Administration	701.63	41,370.21	170,577.80	211,948.01
Audit	89.84	5,453.16	8,787.63	14,240.79
Communications	650.73	36,066.25	47,098.89	83,165.14
Legal	577.35	33,420.44	29,350.93	62,771.37
Engineering	159.00	10,165.62	9,800.78	19,966.40
Finance	2,338.27	124,330.85	446,958.94	571,289.79
Human Resources	735.66	37,064.28	62,018.61	99,082.89
Information Systems	1,887.21	93,754.54	415,225.25	508,979.79
Operations	2,853.10	115,988.40	209,143.42	325,131.82
Rates & Revenue	187.02	10,040.94	8,949.52	18,990.46
Risk Management	253.75	8,733.98	7,893.41	16,627.39
Water Quality	632.38	22,449.41	38,589.38	61,038.79
Customer Service	7,294.31	143,456.10	200,621.00	344,077.10
TOTAL:	19,873.02	738,142.58	1,695,235.80	2,433,378.38

TOTAL CURRENT MONTH CHARGES	2,433,378.38
LESS: PAYMENT-PRIOR EST. BILLING	2,111,307.75-
NET AMOUNT PAYABLE (RECEIVABLE)	322,070.63
PLUS: EST. CURRENT MONTH BILLING	2,433,378.38
	2,755,449.01

TAW_R_CADDR1#071attachment
Page 65 of 452

Data Selection Values
Year: 10 Period: 12 Region: A Western Division Business Partner: 11 Intercompany Settlement Co 11

Description Of Service	Hours	Payroll	Expenses	Total
Accounting	426.23	14,574.96	11,105.59	25,680.55
Administration	48.16	3,272.59	33,353.17	36,625.76
Audit	19.32	1,172.89	2,045.71	3,218.60
Communications	68.76	4,382.65	9,983.77	14,366.42
Legal	93.81	7,166.65	7,573.95	14,740.60
Engineering	389.75	15,024.63	5,003.39	20,028.02
Finance	505.83	26,848.57	94,008.64	120,857.21
Human Resources	236.55	11,336.01	13,782.10	25,118.11
Information Systems	413.12	20,595.57	99,392.86	119,988.43
Operations	167.61	11,203.20	23,712.80	34,916.00
Rates & Revenue	122.56	5,383.98	2,484.88	7,868.86
Risk Management	95.48	4,276.37	4,318.46	8,594.83
Water Quality	143.61	5,208.43	8,234.57	13,443.00
Customer Service	1,807.69	37,360.23	49,150.44	86,510.67
TOTAL:	4,538.48	167,806.73	364,150.33	531,957.06

TOTAL CURRENT MONTH CHARGES	531,957.06
LESS: PAYMENT-PRIOR EST. BILLING	476,921.55-
NET AMOUNT PAYABLE (RECEIVABLE)	55,035.51
PLUS: EST. CURRENT MONTH BILLING	531,957.06
	586,992.57

TAW_R_CADDR1#071attachment
Page 66 of 452

Data Selection Values
Year: 10 Period: 12 Region: B Eastern Division Business Partner: 12 Intercompany Settlement Co 12

Description Of Service	Hours	Payroll	Expenses	Total
Accounting	817.91	26,892.99	16,918.72	43,811.71
Administration	93.44	6,420.58	68,990.31	75,410.89
Audit	37.94	2,302.69	3,784.33	6,087.02
Communications	184.27	10,112.55	18,391.91	28,504.46
Legal	80.41	12,790.75	11,326.42	24,117.17
Engineering		365.86	2,177.38	2,543.24
Finance	989.25	52,012.37	188,423.28	240,435.65
Human Resources	416.43	20,191.67	28,210.42	48,402.09
Information Systems	831.78	43,452.47	166,996.26	210,448.73
Operations	1,274.34	56,479.50	72,880.01	129,359.51
Rates & Revenue	51.98	3,048.09	3,931.30	6,979.39
Risk Management	52.31	2,586.84	3,100.59	5,687.43
Water Quality	265.21	9,408.49	15,678.11	25,086.60
Customer Service	3,118.48	61,149.41	84,533.28	145,682.69
TOTAL:	8,213.75	307,214.26	685,342.32	992,556.58

TOTAL CURRENT MONTH CHARGES	992,556.58
LESS: PAYMENT-PRIOR EST. BILLING	851,885.06-
NET AMOUNT PAYABLE (RECEIVABLE)	140,671.52
PLUS: EST. CURRENT MONTH BILLING	992,556.58
	1,133,228.10

TAW_R_CADDR1#071attachment
Page 67 of 452

Data Selection Values
Year: 10 Period: 12 Region: B Eastern Division Business Partner: 13 Intercompany Settlement Co 13

Description Of Service	Hours	Payroll	Expenses	Total
Accounting	31.87	1,179.56	725.05	1,904.61
Administration	3.84	263.27	2,760.63	3,023.90
Audit	1.53	92.91	162.20	255.11
Communications	7.52	414.90	728.18	1,143.08
Legal	7.75	539.91	451.83	991.74
Engineering	6.20	321.30	163.28	484.58
Finance	61.56	2,982.16	7,975.71	10,957.87
Human Resources	9.87	511.79	1,069.63	1,581.42
Information Systems	39.56	1,885.04	10,876.90	12,761.94
Operations	64.93	2,604.87	2,814.29	5,419.16
Rates & Revenue	7.44	345.06	193.70	538.76
Risk Management	2.56	115.67	109.33	225.00
Water Quality	10.64	380.67	618.17	998.84
Customer Service	120.79	2,374.27	3,265.06	5,639.33
TOTAL:	376.06	14,011.38	31,913.96	45,925.34

TOTAL CURRENT MONTH CHARGES	45,925.34
LESS: PAYMENT-PRIOR EST. BILLING	40,557.40-
NET AMOUNT PAYABLE (RECEIVABLE)	5,367.94
PLUS: EST. CURRENT MONTH BILLING	45,925.34
	51,293.28

TAW_R_CADDR1#071attachment
Page 68 of 452

Data Selection Values
Year: 10 Period: 12 Region: B Eastern Division Business Partner: 16 Intercompany Settlement Co 16

Description Of Service	Hours	Payroll	Expenses	Total
Accounting	50.46	1,603.29	735.56	2,338.85
Administration	7.34	454.05	2,451.53	2,905.58
Audit	1.15	70.10	139.38	209.48
Communications	4.33	252.60	474.46	727.06
Legal	5.44	390.86	281.43	672.29
Engineering	1.00	69.63	76.99	146.62
Finance	31.79	1,591.70	4,321.20	5,912.90
Human Resources	6.36	344.74	771.00	1,115.74
Information Systems	22.03	1,145.18	5,154.78	6,299.96
Operations	5.68	562.46	1,395.56	1,958.02
Rates & Revenue	1.43	88.98	146.14	235.12
Risk Management	1.39	69.93	67.32	137.25
Water Quality	8.44	297.60	491.96	789.56
Customer Service	.01	.40	42.68	43.08
TOTAL:	146.85	6,941.52	16,549.99	23,491.51

TOTAL CURRENT MONTH CHARGES	23,491.51
LESS: PAYMENT-PRIOR EST. BILLING	22,935.16-
NET AMOUNT PAYABLE (RECEIVABLE)	556.35
PLUS: EST. CURRENT MONTH BILLING	23,491.51
	24,047.86

TAW_R_CADDR1#071attachment
Page 69 of 452

Data Selection Values
Year: 10 Period: 12 Region: A Western Division Business Partner: 17 Intercompany Settlement Co 17

Description Of Service	Hours	Payroll	Expenses	Total
Accounting	2,389.47	87,287.25	60,767.14	148,054.39
Administration	518.43	38,655.63	229,068.60	267,724.23
Audit	150.13	9,117.51	14,148.02	23,265.53
Communications	677.06	39,410.11	71,108.19	110,518.30
Legal	614.90	48,174.76	47,931.88	96,106.64
Engineering	472.00	31,577.70	21,367.43	52,945.13
Finance	3,305.34	189,416.34	685,200.03	874,616.37
Human Resources	1,213.33	60,303.15	92,905.11	153,208.26
Information Systems	3,056.21	152,028.83	729,497.77	881,526.60
Operations	1,284.43	91,828.07	187,015.46	278,843.53
Rates & Revenue	184.90	11,290.18	12,973.33	24,263.51
Risk Management	605.25	27,430.78	28,002.37	55,433.15
Water Quality	1,191.25	47,820.44	64,713.71	112,534.15
Customer Service	13,636.91	281,719.22	360,295.94	642,015.16
TOTAL:	29,299.61	1,116,059.97	2,604,994.98	3,721,054.95

TOTAL CURRENT MONTH CHARGES	3,721,054.95
LESS: PAYMENT-PRIOR EST. BILLING	3,194,803.70-
NET AMOUNT PAYABLE (RECEIVABLE)	526,251.25
PLUS: EST. CURRENT MONTH BILLING	3,721,054.95
	4,247,306.20

TAW_R_CADDR1#071attachment
Page 70 of 452

Data Selection Values
Year: 10 Period: 12 Region: C New Jersey Division Business Partner: 18 Intercompany Settlement Co 18

Description Of Service	Hours	Payroll	Expenses	Total
Accounting	3,236.70	115,520.19	84,057.47	199,577.66
Administration	499.87	30,067.31	198,926.92	228,994.23
Audit	202.88	12,312.30	19,646.74	31,959.04
Communications	528.18	32,501.94	73,958.91	106,460.85
Legal	473.95	34,949.08	30,622.31	65,571.39
Engineering			2,044.26	2,044.26
Finance	3,654.23	189,854.65	902,221.20	1,092,075.85
Human Resources	1,063.88	52,495.57	115,246.81	167,742.38
Information Systems	4,265.14	211,612.10	906,611.58	1,118,223.68
Operations	1,614.02	102,417.04	228,675.86	331,092.90
Rates & Revenue	302.83	17,222.82	17,526.49	34,749.31
Risk Management	349.43	16,805.35	18,373.24	35,178.59
Water Quality	1,399.11	49,635.91	85,645.45	135,281.36
Customer Service	16,247.99	319,523.41	437,921.87	757,445.28
TOTAL:	33,838.21	1,184,917.67	3,121,479.11	4,306,396.78

TOTAL CURRENT MONTH CHARGES	4,306,396.78
LESS: PAYMENT-PRIOR EST. BILLING	3,616,303.49-
NET AMOUNT PAYABLE (RECEIVABLE)	690,093.29
PLUS: EST. CURRENT MONTH BILLING	4,306,396.78
	4,996,490.07

TAW_R_CADDR1#071attachment
Page 71 of 452

Data Selection Values
Year: 10 Period: 12 Region: A Western Division Business Partner: 19 Intercompany Settlement Co 19

Description Of Service	Hours	Payroll	Expenses	Total
Accounting	249.92	7,296.53	3,414.56	10,711.09
Administration	18.66	1,483.60	13,203.30	14,686.90
Audit	5.45	330.18	621.15	951.33
Communications	50.47	2,644.98	3,847.31	6,492.29
Legal	78.69	4,305.07	3,252.20	7,557.27
Engineering	120.00	5,895.02	2,170.96	8,065.98
Finance	155.19	8,534.54	27,959.40	36,493.94
Human Resources	71.45	3,549.22	4,042.36	7,591.58
Information Systems	77.81	4,345.65	24,943.96	29,289.61
Operations	173.51	7,724.56	9,893.98	17,618.54
Rates & Revenue	9.49	576.29	709.76	1,286.05
Risk Management	19.58	911.48	1,173.81	2,085.29
Water Quality	38.23	1,379.62	2,230.50	3,610.12
Customer Service	477.40	9,847.78	12,414.70	22,262.48
TOTAL:	1,545.85	58,824.52	109,877.95	168,702.47

TOTAL CURRENT MONTH CHARGES	168,702.47
LESS: PAYMENT-PRIOR EST. BILLING	167,389.50-
NET AMOUNT PAYABLE (RECEIVABLE)	1,312.97
PLUS: EST. CURRENT MONTH BILLING	168,702.47
	170,015.44

TAW_R_CADDR1#071attachment
Page 72 of 452

Data Selection Values
Year: 10 Period: 12 Region: Z Corporate Business Partner: 21 Intercompany Settlement Co 21

Description Of Service	Hours	Payroll	Expenses	Total
Accounting	46.00	1,305.93	481.47	1,787.40
Administration	.56	57.00	1,363.13	1,420.13
Audit	2.06	146.66	100.45	247.11
Communications			101.45	101.45
Legal	3.61	369.48	177.56	547.04
Engineering			.38	.38
Finance	21.32	1,297.60	834.13	2,131.73
Human Resources			313.58	313.58
Information Systems	.59	25.03	72.62	97.65
Operations	.84	124.42	962.94	1,087.36
Rates & Revenue			86.85	86.85
Risk Management	.14	3.78	49.85	53.63
Water Quality			.80	.80
Customer Service	5.45-	172.95-	194.72-	367.67-
TOTAL:	69.67	3,156.95	4,350.49	7,507.44

TOTAL CURRENT MONTH CHARGES	7,507.44
LESS: PAYMENT-PRIOR EST. BILLING	10,455.32-
NET AMOUNT PAYABLE (RECEIVABLE)	2,947.88-
PLUS: EST. CURRENT MONTH BILLING	7,507.44
	4,559.56

TAW_R_CADDR1#071attachment
Page 73 of 452

Data Selection Values
Year: 10 Period: 12 Region: B Eastern Division Business Partner: 22 Intercompany Settlement Co 22

Description Of Service	Hours	Payroll	Expenses	Total
Accounting	418.09	15,340.82	9,104.90	24,445.72
Administration	44.30	3,038.99	31,485.76	34,524.75
Audit	18.17	1,102.78	1,889.70	2,992.48
Communications	66.72	3,881.05	7,736.49	11,617.54
Legal	62.01	4,660.45	4,708.45	9,368.90
Engineering		174.77	970.08	1,144.85
Finance	506.87	24,930.28	88,225.54	113,155.82
Human Resources	116.09	6,000.34	12,627.45	18,627.79
Information Systems	470.98	20,967.24	83,270.63	104,237.87
Operations	480.39	17,906.18	26,998.80	44,904.98
Rates & Revenue	64.90	2,971.92	2,127.40	5,099.32
Risk Management	105.93	3,290.18	1,554.33	4,844.51
Water Quality	121.52	4,313.31	7,889.36	12,202.67
Customer Service	1,452.51	28,560.21	39,894.77	68,454.98
TOTAL:	3,928.48	137,138.52	318,483.66	455,622.18

TOTAL CURRENT MONTH CHARGES	455,622.18
LESS: PAYMENT-PRIOR EST. BILLING	394,477.36-
NET AMOUNT PAYABLE (RECEIVABLE)	61,144.82
PLUS: EST. CURRENT MONTH BILLING	455,622.18
	516,767.00

TAW_R_CADDR1#071attachment
Page 74 of 452

Data Selection Values
Year: 10 Period: 12 Region: A Western Division Business Partner: 23 Intercompany Settlement Co 23

Description Of Service	Hours	Payroll	Expenses	Total
Accounting	1,083.67	37,752.75	24,556.90	62,309.65
Administration	307.97	30,867.05	110,865.77	141,732.82
Audit	50.05	3,037.33	4,967.30	8,004.63
Communications	317.08	17,823.41	33,836.41	51,659.82
Legal	296.50	24,530.17	25,557.94	50,088.11
Engineering	298.50	14,704.23	12,146.71	26,850.94
Finance	1,885.13	99,413.82	256,967.42	356,381.24
Human Resources	727.03	34,783.19	36,836.59	71,619.78
Information Systems	1,074.36	53,947.84	234,442.44	288,390.28
Operations	330.05	25,497.75	62,443.87	87,941.62
Rates & Revenue	70.08	4,030.26	4,831.43	8,861.69
Risk Management	142.59	7,592.29	10,924.97	18,517.26
Water Quality	331.35	11,921.31	18,535.89	30,457.20
Customer Service	4,400.94	90,690.22	116,288.27	206,978.49
TOTAL:	11,315.30	456,591.62	953,201.91	1,409,793.53

TOTAL CURRENT MONTH CHARGES	1,409,793.53
LESS: PAYMENT-PRIOR EST. BILLING	1,297,960.41-
NET AMOUNT PAYABLE (RECEIVABLE)	111,833.12
PLUS: EST. CURRENT MONTH BILLING	1,409,793.53
	1,521,626.65

TAW_R_CADDR1#071attachment
Page 75 of 452

Data Selection Values
Year: 10 Period: 12 Region: D Pennsylvania Division Business Partner: 24 Intercompany Settlement Co 24

Description Of Service	Hours	Payroll	Expenses	Total
Accounting	3,180.59	114,873.29	77,796.63	192,669.92
Administration	524.20	31,390.07	197,975.96	229,366.03
Audit	209.19	12,768.69	20,077.27	32,845.96
Communications	539.96	33,238.77	69,545.66	102,784.43
Legal	186.16	19,044.02	22,024.85	41,068.87
Engineering			2,137.98	2,137.98
Finance	3,562.24	187,387.68	918,430.63	1,105,818.31
Human Resources	1,093.14	53,961.32	118,091.52	172,052.84
Information Systems	4,282.02	213,212.61	925,074.75	1,138,287.36
Operations	1,063.25	76,913.46	164,038.97	240,952.43
Rates & Revenue	264.55	15,963.01	17,627.55	33,590.56
Risk Management	217.03	9,517.79	16,331.58	25,849.37
Water Quality	1,455.46	51,591.27	84,288.09	135,879.36
Customer Service	16,729.30	328,511.92	449,951.41	778,463.33
TOTAL:	33,307.09	1,148,373.90	3,083,392.85	4,231,766.75

TOTAL CURRENT MONTH CHARGES	4,231,766.75
LESS: PAYMENT-PRIOR EST. BILLING	3,571,381.10-
NET AMOUNT PAYABLE (RECEIVABLE)	660,385.65
PLUS: EST. CURRENT MONTH BILLING	4,231,766.75
	4,892,152.40

TAW_R_CADDR1#071attachment
Page 76 of 452

Data Selection Values
Year: 10 Period: 12 Region: B Eastern Division Business Partner: 26 Intercompany Settlement Co 26

Description Of Service	Hours	Payroll	Expenses	Total
Accounting	431.54	15,126.69	11,079.15	26,205.84
Administration	62.67	4,166.15	41,750.06	45,916.21
Audit	23.63	1,432.97	2,364.34	3,797.31
Communications	114.82	6,300.56	11,114.16	17,414.72
Legal	50.02	3,908.33	6,201.00	10,109.33
Engineering		227.86	1,157.33	1,385.19
Finance	692.83	36,782.88	117,756.15	154,539.03
Human Resources	154.29	7,959.67	16,562.78	24,522.45
Information Systems	472.72	23,981.92	106,388.31	130,370.23
Operations	846.16	34,995.52	43,446.89	78,442.41
Rates & Revenue	71.14	3,440.34	2,639.13	6,079.47
Risk Management	43.98	1,946.32	3,957.50	5,903.82
Water Quality	165.97	5,887.98	10,195.46	16,083.44
Customer Service	1,947.62	38,188.55	52,382.77	90,571.32
TOTAL:	5,077.39	184,345.74	426,995.03	611,340.77

TOTAL CURRENT MONTH CHARGES	611,340.77
LESS: PAYMENT-PRIOR EST. BILLING	587,894.07-
NET AMOUNT PAYABLE (RECEIVABLE)	23,446.70
PLUS: EST. CURRENT MONTH BILLING	611,340.77
	634,787.47

TAW_R_CADDR1#071attachment
Page 77 of 452

Data Selection Values
Year: 10 Period: 12 Region: B Eastern Division Business Partner: 27 Intercompany Settlement Co 27

Description Of Service	Hours	Payroll	Expenses	Total
Accounting	509.58	15,670.48	10,094.79	25,765.27
Administration	47.49	3,289.70	33,834.73	37,124.43
Audit	17.39	1,055.52	1,854.98	2,910.50
Communications	84.58	4,641.81	8,745.01	13,386.82
Legal	54.36	3,999.32	5,122.53	9,121.85
Engineering	142.80	7,222.24	3,195.61	10,417.85
Finance	717.32	34,482.06	93,918.81	128,400.87
Human Resources	111.59	5,767.58	12,243.87	18,011.45
Information Systems	383.27	19,244.60	92,355.57	111,600.17
Operations	991.40	44,106.43	34,650.99	78,757.42
Rates & Revenue	31.47	2,075.81	2,102.72	4,178.53
Risk Management	139.18	4,989.60	1,707.17	6,696.77
Water Quality	122.20	4,335.25	7,949.46	12,284.71
Customer Service	1,423.95	27,947.36	38,566.18	66,513.54
TOTAL:	4,776.58	178,827.76	346,342.42	525,170.18

TOTAL CURRENT MONTH CHARGES	525,170.18
LESS: PAYMENT-PRIOR EST. BILLING	492,846.44-
NET AMOUNT PAYABLE (RECEIVABLE)	32,323.74
PLUS: EST. CURRENT MONTH BILLING	525,170.18
	557,493.92

TAW_R_CADDR1#071attachment
Page 78 of 452

Data Selection Values
Year: 10 Period: 12 Region: B Eastern Division Business Partner: 28 Intercompany Settlement

Description Of Service	Hours	Payroll	Expenses	Total
Accounting	1,015.59	36,316.05	25,030.47	61,346.52
Administration	133.11	9,134.86	89,525.15	98,660.01
Audit	54.56	3,310.92	5,409.17	8,720.09
Communications	265.15	14,551.87	25,071.71	39,623.58
Legal	253.57	17,854.58	15,816.28	33,670.86
Engineering		526.14	2,761.78	3,287.92
Finance	1,537.31	79,667.81	268,700.88	348,368.69
Human Resources	349.67	18,075.22	36,872.07	54,947.29
Information Systems	1,174.26	59,099.61	244,840.59	303,940.20
Operations	1,582.67	65,421.82	84,782.36	150,204.18
Rates & Revenue	95.79	5,260.18	5,497.10	10,757.28
Risk Management	101.90	4,414.34	4,476.25	8,890.59
Water Quality	428.04	15,236.48	23,658.27	38,894.75
Customer Service	4,403.81	86,525.70	119,349.14	205,874.84
TOTAL:	11,395.43	415,395.58	951,791.22	1,367,186.80

TOTAL CURRENT MONTH CHARGES	1,367,186.80
LESS: PAYMENT-PRIOR EST. BILLING	1,213,121.29-
NET AMOUNT PAYABLE (RECEIVABLE)	154,065.51
PLUS: EST. CURRENT MONTH BILLING	1,367,186.80
	1,521,252.31

TAW_R_CADDR1#071attachment
Page 79 of 452

Data Selection Values
Year: 10 Period: 12 Region: A Western Division Business Partner: 30 Intercompany Settlement Co 30

Description Of Service	Hours	Payroll	Expenses	Total
Accounting	196.46	5,519.58	2,849.57	8,369.15
Administration	10.75	854.93	9,735.13	10,590.06
Audit	3.14	190.01	425.40	615.41
Communications	19.87	1,115.98	2,611.92	3,727.90
Legal	53.97	2,334.74	2,312.29	4,647.03
Engineering	57.00	2,658.65	1,498.47	4,157.12
Finance	265.52	12,954.10	22,123.15	35,077.25
Human Resources	40.70	2,019.55	2,554.80	4,574.35
Information Systems	67.75	3,407.31	16,803.64	20,210.95
Operations	135.39	6,222.94	5,547.73	11,770.67
Rates & Revenue	46.49	1,804.38	631.93	2,436.31
Risk Management	13.20	571.02	982.34	1,553.36
Water Quality	13.87	504.56	685.08	1,189.64
Customer Service	274.87	5,662.15	8,113.30	13,775.45
TOTAL:	1,198.98	45,819.90	76,874.75	122,694.65

TOTAL CURRENT MONTH CHARGES	122,694.65
LESS: PAYMENT-PRIOR EST. BILLING	144,684.22-
NET AMOUNT PAYABLE (RECEIVABLE)	21,989.57-
PLUS: EST. CURRENT MONTH BILLING	122,694.65
	100,705.08

TAW_R_CADDR1#071attachment
Page 80 of 452

Data Selection Values
Year: 10 Period: 12 Region: Z Corporate Business Partner: 31 Intercompany Settlement Co 31

Description Of Service	Hours	Payroll	Expenses	Total
Accounting	3,910.25	120,669.31	55,240.57	175,909.88
Administration	80.26	3,249.78	123,919.87	127,169.65
Audit	44.26	3,161.38	5,222.65	8,384.03
Communications	248.68	15,526.04	41,236.11	56,762.15
Legal	73.65	7,505.13	12,365.11	19,870.24
Engineering			630.32	630.32
Finance	749.33	35,010.77	45,977.27	80,988.04
Human Resources	582.72	30,857.94	64,447.18	95,305.12
Information Systems	104.69	4,446.86	15,317.85	19,764.71
Operations	2,063.89	148,332.63	155,307.19	303,639.82
Rates & Revenue	.75	38.08	8,006.16	8,044.24
Risk Management	5.43	358.42	4,375.53	4,733.95
Water Quality	290.50	11,146.92	6,950.75	18,097.67
Customer Service	607.77	11,965.47	17,126.64	29,092.11
TOTAL:	8,762.18	392,268.73	556,123.20	948,391.93

TOTAL CURRENT MONTH CHARGES	948,391.93
LESS: PAYMENT-PRIOR EST. BILLING	939,031.16-
NET AMOUNT PAYABLE (RECEIVABLE)	9,360.77
PLUS: EST. CURRENT MONTH BILLING	948,391.93
	957,752.70

TAW_R_CADDR1#071attachment
Page 81 of 452

Data Selection Values
Year: 10 Period: 12 Region: B Eastern Division Business Partner: 38 Intercompany Settlement Co 38

Description Of Service	Hours	Payroll	Expenses	Total
Accounting	542.12	17,730.54	21,061.78	38,792.32
Administration	57.18	3,924.08	35,089.31	39,013.39
Audit	23.46	1,423.66	2,464.49	3,888.15
Communications	103.82	5,493.79	9,962.24	15,456.03
Legal	77.71	5,304.76	5,244.94	10,549.70
Engineering		226.30	659.58	885.88
Finance	475.27	25,774.37	110,434.98	136,209.35
Human Resources	150.43	7,774.94	16,356.03	24,130.97
Information Systems	472.72	23,899.06	105,416.44	129,315.50
Operations	587.60	22,743.95	33,283.20	56,027.15
Rates & Revenue	134.40	6,487.05	3,339.32	9,826.37
Risk Management	90.02	3,492.57	1,737.90	5,230.47
Water Quality	164.54	5,837.27	9,946.05	15,783.32
Customer Service	1,896.17	37,387.33	51,314.70	88,702.03
TOTAL:	4,775.44	167,499.67	406,310.96	573,810.63

TOTAL CURRENT MONTH CHARGES	573,810.63
LESS: PAYMENT-PRIOR EST. BILLING	473,592.76-
NET AMOUNT PAYABLE (RECEIVABLE)	100,217.87
PLUS: EST. CURRENT MONTH BILLING	573,810.63
	674,028.50

TAW_R_CADDR1#071attachment
Page 82 of 452

Data Selection Values
Year: 10 Period: 12 Region: B Eastern Division Business Partner: 42 Intercompany Settlement Co 42

Description Of Service	Hours	Payroll	Expenses	Total
Accounting	12.33	461.88	732.09	1,193.97
Administration	2.06	140.56	1,791.31	1,931.87
Audit	.84	49.84	79.69	129.53
Communications	4.10	222.55	379.68	602.23
Legal	1.74	135.35	193.64	328.99
Engineering	11.00	551.42	169.24	720.66
Finance	16.92	913.57	4,070.98	4,984.55
Human Resources	5.38	277.10	551.27	828.37
Information Systems	16.88	856.47	3,797.94	4,654.41
Operations	97.43	2,884.40	2,048.31	4,932.71
Rates & Revenue	1.03	64.68	76.48	141.16
Risk Management	1.00	51.15	54.62	105.77
Water Quality	5.69	202.98	655.62	858.60
Customer Service	69.04	1,356.71	1,863.29	3,220.00
TOTAL:	245.44	8,168.66	16,464.16	24,632.82

TOTAL CURRENT MONTH CHARGES	24,632.82
LESS: PAYMENT-PRIOR EST. BILLING	17,511.03-
NET AMOUNT PAYABLE (RECEIVABLE)	7,121.79
PLUS: EST. CURRENT MONTH BILLING	24,632.82
	31,754.61

TAW_R_CADDR1#071attachment
Page 83 of 452

Data Selection Values
Year: 10 Period: 12 Region: Z Corporate Business Partner: 46 Intercompany Settlement Co 46

Description Of Service	Hours	Payroll	Expenses	Total
Accounting	110.00	3,808.80	1,494.57	5,303.37
Administration			7,058.88	7,058.88
Audit			100.27	100.27
Communications			693.68	693.68
Legal			957.81	957.81
Finance	303.00	12,050.72	4,301.51	16,352.23
Human Resources			1,576.83	1,576.83
Operations			5,950.45	5,950.45
Rates & Revenue			336.51	336.51
Risk Management			343.88	343.88
TOTAL:	413.00	15,859.52	22,814.39	38,673.91

TOTAL CURRENT MONTH CHARGES	38,673.91
LESS: PAYMENT-PRIOR EST. BILLING	59,379.90-
NET AMOUNT PAYABLE (RECEIVABLE)	20,705.99-
PLUS: EST. CURRENT MONTH BILLING	38,673.91
	17,967.92

TAW_R_CADDR1#071attachment
Page 84 of 452

Data Selection Values
Year: 10 Period: 12 Region: Z Corporate Business Partner: 47 Intercompany Settlement Co 47

Description Of Service	Hours	Payroll	Expenses	Total
Operations			1,161.71-	1,161.71-
TOTAL:			1,161.71-	1,161.71-

TOTAL CURRENT MONTH CHARGES	1,161.71-
LESS: PAYMENT-PRIOR EST. BILLING	10,150.78-
NET AMOUNT PAYABLE (RECEIVABLE)	11,312.49-
PLUS: EST. CURRENT MONTH BILLING	1,161.71-
	12,474.20-

TAW_R_CADDR1#071attachment
Page 85 of 452

Data Selection Values
Year: 10 Period: 12 Region: A Western Division Business Partner: 50 Intercompany Settlement Co 50

Description Of Service	Hours	Payroll	Expenses	Total
Accounting	79.84	2,531.52	1,351.23	3,882.75
Administration	6.61	467.61	3,757.93	4,225.54
Audit	1.65	99.66	214.40	314.06
Communications	5.92	379.46	982.11	1,361.57
Legal	7.02	547.90	794.64	1,342.54
Engineering	8.00	501.53	441.55	943.08
Finance	114.97	4,895.92	9,076.02	13,971.94
Human Resources	8.20	557.28	1,237.40	1,794.68
Information Systems	33.86	1,721.51	8,950.53	10,672.04
Operations	52.69	2,821.93	2,447.59	5,269.52
Rates & Revenue	1.99	124.95	227.87	352.82
Risk Management	7.83	316.04	412.94	728.98
Water Quality	10.72	388.54	644.98	1,033.52
Customer Service	145.35	3,006.66	4,339.77	7,346.43
TOTAL:	484.65	18,360.51	34,878.96	53,239.47

TOTAL CURRENT MONTH CHARGES	53,239.47
LESS: PAYMENT-PRIOR EST. BILLING	63,008.96-
NET AMOUNT PAYABLE (RECEIVABLE)	9,769.49-
PLUS: EST. CURRENT MONTH BILLING	53,239.47
	43,469.98

TAW_R_CADDR1#071attachment
Page 86 of 452

Data Selection Values
Year: 10 Period: 12 Region: C New Jersey Division Business Partner: 54 Intercompany Settlement Co 54

Description Of Service	Hours	Payroll	Expenses	Total
Accounting	41.00	1,044.52	341.78	1,386.30
Administration	.40	40.72	1,093.61	1,134.33
Audit	1.46	104.77	74.46	179.23
Communications	4.24	265.28	614.10	879.38
Legal	2.58	263.92	142.33	406.25
Engineering			.27	.27
Finance	12.56	839.01	622.35	1,461.36
Human Resources	3.97	153.01	498.83	651.84
Information Systems	3.31	94.32	259.14	353.46
Operations	.60	88.86	778.49	867.35
Rates & Revenue			69.03	69.03
Risk Management	.10	3.65	45.02	48.67
Water Quality			.58	.58
Customer Service	310.67	6,105.07	8,298.11	14,403.18
TOTAL:	380.89	9,003.13	12,838.10	21,841.23

TOTAL CURRENT MONTH CHARGES	21,841.23
LESS: PAYMENT-PRIOR EST. BILLING	21,563.20-
NET AMOUNT PAYABLE (RECEIVABLE)	278.03
PLUS: EST. CURRENT MONTH BILLING	21,841.23
	22,119.26

TAW_R_CADDR1#071attachment
Page 87 of 452

Data Selection Values
Year: 10 Period: 12 Region: C New Jersey Division Business Partner: 55 Intercompany Settlement Co 55

Description Of Service	Hours	Payroll	Expenses	Total
Accounting	25.00	677.60	382.24	1,059.84
Administration	.84	86.32	2,004.03	2,090.35
Audit	3.10	222.09	129.47	351.56
Communications	10.54	656.21	1,494.98	2,151.19
Legal	5.47	559.50	309.56	869.06
Engineering			.56	.56
Finance	39.59	2,147.44	1,271.77	3,419.21
Human Resources	5.97	229.53	818.80	1,048.33
Information Systems	10.26	290.00	791.79	1,081.79
Operations	1.26	188.39	1,697.26	1,885.65
Rates & Revenue			102.99	102.99
Risk Management	.17	6.02	99.07	105.09
Water Quality			1.22	1.22
Customer Service	460.19	9,056.97	12,323.55	21,380.52
TOTAL:	562.39	14,120.07	21,427.29	35,547.36

TOTAL CURRENT MONTH CHARGES	35,547.36
LESS: PAYMENT-PRIOR EST. BILLING	36,192.90-
NET AMOUNT PAYABLE (RECEIVABLE)	645.54-
PLUS: EST. CURRENT MONTH BILLING	35,547.36
	34,901.82

TAW_R_CADDR1#071attachment
Page 88 of 452

Data Selection Values
Year: 10 Period: 12 Region: C New Jersey Division Business Partner: 56 Intercompany Settlement Co 56

Description Of Service	Hours	Payroll	Expenses	Total
Accounting	25.00	677.60	217.72	895.32
Administration	.08	8.14	410.00	418.14
Audit	.30	20.96	26.27	47.23
Communications	2.46	153.59	329.96	483.55
Legal	.52	52.78	37.03	89.81
Engineering			.05	.05
Finance	2.51	167.81	178.75	346.56
Human Resources			107.69	107.69
Information Systems	.17	6.37	18.68	25.05
Operations	.12	17.78	206.76	224.54
Rates & Revenue			33.29	33.29
Risk Management	.02	.76	13.12	13.88
Water Quality			.12	.12
Customer Service	.01	.20	.36	.56
TOTAL:	31.19	1,105.99	1,579.80	2,685.79

TOTAL CURRENT MONTH CHARGES	2,685.79
LESS: PAYMENT-PRIOR EST. BILLING	3,237.52-
NET AMOUNT PAYABLE (RECEIVABLE)	551.73-
PLUS: EST. CURRENT MONTH BILLING	2,685.79
	2,134.06

TAW_R_CADDR1#071attachment
Page 89 of 452

Data Selection Values
Year: 10 Period: 12 Region: Z Corporate Business Partner: 57 Intercompany Settlement Co 57

Description Of Service	Hours	Payroll	Expenses	Total
Accounting	8.00	229.81	82.43	312.24
Administration			71.55	71.55
Audit			5.58	5.58
Finance			18.75	18.75
Human Resources			20.44	20.44
Rates & Revenue			8.80	8.80
TOTAL:	8.00	229.81	207.55	437.36

TOTAL CURRENT MONTH CHARGES	437.36
LESS: PAYMENT-PRIOR EST. BILLING	739.99-
NET AMOUNT PAYABLE (RECEIVABLE)	302.63-
PLUS: EST. CURRENT MONTH BILLING	437.36
	134.73

TAW_R_CADDR1#071attachment
Page 90 of 452

American Water Works Company
Summary Bill Report - History

Data Selection Values
Year: 11 Period: 01 Region: Z Corporate Business Partner: 2 Intercompany Settlement Co 2

Description Of Service	Hours	Payroll	Expenses	Total
Accounting	67.72	3,087.63	1,213.45	4,301.08
Administration	.03	9,902.82	17,553.74	27,456.56
Audit	.05	3.39	68.72	72.11
Communications	.59	18.11	2,297.83	2,315.94
Legal	.10	10.07	1,679.06	1,689.13
Finance	254.00	15,068.55	8,969.56	24,038.11
Human Resources	3.29	150.60	2,829.02	2,979.62
Information Systems	.04	2.16	7.71	9.87
Operations	.01	1.71	3,504.86	3,506.57
Rates & Revenue			552.83	552.83
Risk Management			782.08	782.08
Water Quality	161.00	9,417.70	2,963.83	12,381.53
Customer Service		.09	.10	.19
TOTAL:	486.83	37,662.83	42,422.79	80,085.62

TOTAL CURRENT MONTH CHARGES	80,085.62
LESS: PAYMENT-PRIOR EST. BILLING	54,708.34-
NET AMOUNT PAYABLE (RECEIVABLE)	25,377.28
PLUS: EST. CURRENT MONTH BILLING	80,085.62
	105,462.90

TAW_R_CADDR1#071attachment
Page 91 of 452

Data Selection Values
Year: 11 Period: 01 Region: Z Corporate Business Partner: 3 AWWS Co-Balance Sheet

Description Of Service	Hours	Payroll	Expenses	Total
Accounting			1,007.49	1,007.49
Administration			7,479.14	7,479.14
Communications			518.17	518.17
Legal			611.11	611.11
Engineering			533.25	533.25
Finance			1,137.57	1,137.57
Human Resources			37.94	37.94
Information Systems	1,119.50	58,718.29	201,074.68	259,792.97
Operations	234.00	12,014.22	4,458.19	16,472.41
Rates & Revenue			7.63	7.63
Risk Management	14.07	390.68	378.99	769.67
Water Quality			1,103.17	1,103.17
Customer Service			969.84	969.84
TOTAL:	1,367.57	71,123.19	219,317.17	290,440.36

TOTAL CURRENT MONTH CHARGES	290,440.36
LESS: PAYMENT-PRIOR EST. BILLING	450,205.54-
NET AMOUNT PAYABLE (RECEIVABLE)	159,765.18-
PLUS: EST. CURRENT MONTH BILLING	290,440.36
	130,675.18

TAW_R_CADDR1#071attachment
Page 92 of 452

Data Selection Values
Year: 11 Period: 01 Region: A Western Division Business Partner: 5 Intercompany Settlement Co 5

Description Of Service	Hours	Payroll	Expenses	Total
Accounting	1,351.48	43,673.07	25,904.55	69,577.62
Administration	302.19	13,839.04	94,692.58	108,531.62
Audit	51.21	2,847.56	3,259.37	6,106.93
Communications	547.43	21,249.56	24,961.87	46,211.43
Legal	320.46	19,389.53	23,843.04	43,232.57
Engineering		108.63-	6,199.28	6,090.65
Finance	1,254.40	67,386.20	384,961.88	452,348.08
Human Resources	560.49	24,140.38	27,671.27	51,811.65
Information Systems	1,278.22	55,279.68	235,830.68	291,110.36
Operations	271.15	17,284.63	39,857.50	57,142.13
Rates & Revenue	181.06	11,136.20	5,844.00	16,980.20
Risk Management	195.01	7,676.07	8,160.53	15,836.60
Water Quality	414.80	13,794.32	16,824.40	30,618.72
Customer Service	5,046.02	92,750.26	121,465.27	214,215.53
TOTAL:	11,773.92	390,337.87	1,019,476.22	1,409,814.09

TOTAL CURRENT MONTH CHARGES	1,409,814.09
LESS: PAYMENT-PRIOR EST. BILLING	1,420,372.30-
NET AMOUNT PAYABLE (RECEIVABLE)	10,558.21-
PLUS: EST. CURRENT MONTH BILLING	1,409,814.09
	1,399,255.88

TAW_R_CADDR1#071attachment
Page 93 of 452

Data Selection Values
Year: 11 Period: 01 Region: A Western Division Business Partner: 9 Intercompany Settlement Co 9

Description Of Service	Hours	Payroll	Expenses	Total
Accounting	1,718.59	59,179.31	43,173.34	102,352.65
Administration	257.46	11,863.64	171,349.84	183,213.48
Audit	91.14	5,066.32	5,151.70	10,218.02
Communications	354.95	15,118.02	43,866.38	58,984.40
Legal	556.21	38,136.52	46,425.53	84,562.05
Engineering	933.50	36,587.60	24,373.03	60,960.63
Finance	2,686.00	140,065.56	696,898.55	836,964.11
Human Resources	829.66	35,249.63	49,055.27	84,304.90
Information Systems	2,651.17	111,866.14	416,234.37	528,100.51
Operations	1,575.31	75,851.72	99,433.52	175,285.24
Rates & Revenue	125.87	8,302.48	7,640.05	15,942.53
Risk Management	547.40	21,149.77	17,874.54	39,024.31
Water Quality	694.11	23,085.85	29,679.14	52,764.99
Customer Service	9,773.66	182,139.32	227,331.69	409,471.01
TOTAL:	22,795.03	763,661.88	1,878,486.95	2,642,148.83

TOTAL CURRENT MONTH CHARGES	2,642,148.83
LESS: PAYMENT-PRIOR EST. BILLING	2,617,403.90-
NET AMOUNT PAYABLE (RECEIVABLE)	24,744.93
PLUS: EST. CURRENT MONTH BILLING	2,642,148.83
	2,666,893.76

TAW_R_CADDR1#071attachment
Page 94 of 452

Data Selection Values
Year: 11 Period: 01 Region: B Eastern Division Business Partner: 10 Intercompany Settlement Co 10

Description Of Service	Hours	Payroll	Expenses	Total
Accounting	1,529.10	51,427.40	28,043.88	79,471.28
Administration	743.52	40,603.65	152,735.77	193,339.42
Audit	84.15	4,677.32	4,910.59	9,587.91
Communications	526.27	23,364.91	33,239.40	56,604.31
Legal	499.42	32,278.12	26,401.97	58,680.09
Engineering	152.00	9,677.99	6,128.35	15,806.34
Finance	2,691.95	144,626.22	655,925.98	800,552.20
Human Resources	691.69	32,132.61	43,541.21	75,673.82
Information Systems	2,089.09	87,095.72	366,201.17	453,296.89
Operations	2,545.55	87,842.27	119,458.42	207,300.69
Rates & Revenue	291.42	14,912.35	7,699.28	22,611.63
Risk Management	317.26	12,178.78	8,699.58	20,878.36
Water Quality	663.97	21,790.83	27,058.62	48,849.45
Customer Service	7,720.99	135,737.05	178,941.68	314,678.73
TOTAL:	20,546.38	698,345.22	1,658,985.90	2,357,331.12

TOTAL CURRENT MONTH CHARGES	2,357,331.12
LESS: PAYMENT-PRIOR EST. BILLING	2,433,378.38-
NET AMOUNT PAYABLE (RECEIVABLE)	76,047.26-
PLUS: EST. CURRENT MONTH BILLING	2,357,331.12
	2,281,283.86

TAW_R_CADDR1#071attachment
Page 95 of 452

Data Selection Values
Year: 11 Period: 01 Region: A Western Division Business Partner: 11 Intercompany Settlement Co 11

Description Of Service	Hours	Payroll	Expenses	Total
Accounting	444.97	14,529.81	12,073.53	26,603.34
Administration	50.34	2,420.68	42,775.02	45,195.70
Audit	18.04	1,002.80	1,356.61	2,359.41
Communications	70.30	2,991.69	9,338.90	12,330.59
Legal	97.49	6,729.52	11,136.71	17,866.23
Engineering	347.50	15,649.16	7,194.41	22,843.57
Finance	589.65	30,570.08	139,201.85	169,771.93
Human Resources	226.26	9,743.73	11,316.48	21,060.21
Information Systems	440.44	18,970.93	79,555.75	98,526.68
Operations	197.43	9,571.64	17,135.70	26,707.34
Rates & Revenue	341.79	14,064.85	3,389.36	17,454.21
Risk Management	68.21	2,904.84	3,780.88	6,685.72
Water Quality	143.75	4,761.30	5,885.00	10,646.30
Customer Service	1,888.33	35,160.62	45,734.86	80,895.48
TOTAL:	4,924.50	169,071.65	389,875.06	558,946.71

TOTAL CURRENT MONTH CHARGES	558,946.71
LESS: PAYMENT-PRIOR EST. BILLING	531,957.06-
NET AMOUNT PAYABLE (RECEIVABLE)	26,989.65
PLUS: EST. CURRENT MONTH BILLING	558,946.71
	585,936.36

TAW_R_CADDR1#071attachment
Page 96 of 452

Data Selection Values
Year: 11 Period: 01 Region: B Eastern Division Business Partner: 12 Intercompany Settlement Co 12

Description Of Service	Hours	Payroll	Expenses	Total
Accounting	755.62	23,539.70	13,904.18	37,443.88
Administration	104.81	5,601.81	56,872.68	62,474.49
Audit	35.62	1,979.92	2,042.80	4,022.72
Communications	155.01	6,185.13	12,357.65	18,542.78
Legal	78.11	2,889.47-	9,951.00	7,061.53
Engineering		153.09	1,253.99	1,407.08
Finance	1,241.82	64,106.03	274,581.59	338,687.62
Human Resources	361.26	16,934.69	18,816.07	35,750.76
Information Systems	871.67	37,335.91	167,196.55	204,532.46
Operations	1,158.71	46,647.47	47,307.12	93,954.59
Rates & Revenue	27.70	2,351.21	2,782.54	5,133.75
Risk Management	55.68	3,041.52	2,992.52	6,034.04
Water Quality	279.52	9,168.03	11,252.59	20,420.62
Customer Service	3,307.56	57,975.51	76,900.51	134,876.02
TOTAL:	8,433.09	272,130.55	698,211.79	970,342.34

TOTAL CURRENT MONTH CHARGES	970,342.34
LESS: PAYMENT-PRIOR EST. BILLING	992,556.58-
NET AMOUNT PAYABLE (RECEIVABLE)	22,214.24-
PLUS: EST. CURRENT MONTH BILLING	970,342.34
	948,128.10

TAW_R_CADDR1#071attachment
Page 97 of 452

Data Selection Values
Year: 11 Period: 01 Region: B Eastern Division Business Partner: 13 Intercompany Settlement Co 13

Description Of Service	Hours	Payroll	Expenses	Total
Accounting	48.47	1,653.85	964.62	2,618.47
Administration	11.35	741.72	2,861.97	3,603.69
Audit	1.51	83.81	99.84	183.65
Communications	6.32	252.14	534.34	786.48
Legal	4.23	394.25	427.24	821.49
Engineering	9.00	466.05	189.80	655.85
Finance	65.25	3,231.99	11,141.38	14,373.37
Human Resources	9.39	436.12	787.93	1,224.05
Information Systems	34.30	1,465.67	11,806.64	13,272.31
Operations	55.30	1,765.14	1,778.20	3,543.34
Rates & Revenue	1.65	123.31	136.55	259.86
Risk Management	1.95	113.64	137.84	251.48
Water Quality	11.24	369.38	440.04	809.42
Customer Service	128.01	2,248.84	2,985.21	5,234.05
TOTAL:	387.97	13,345.91	34,291.60	47,637.51

TOTAL CURRENT MONTH CHARGES	47,637.51
LESS: PAYMENT-PRIOR EST. BILLING	45,925.34-
NET AMOUNT PAYABLE (RECEIVABLE)	1,712.17
PLUS: EST. CURRENT MONTH BILLING	47,637.51
	49,349.68

TAW_R_CADDR1#071attachment
Page 98 of 452

Data Selection Values
Year: 11 Period: 01 Region: B Eastern Division Business Partner: 16 Intercompany Settlement Co 16

Description Of Service	Hours	Payroll	Expenses	Total
Accounting	63.10	2,122.29	676.72	2,799.01
Administration	7.55	406.69	2,701.63	3,108.32
Audit	1.09	60.56	95.03	155.59
Communications	4.67	188.36	339.70	528.06
Legal	4.40	376.64	292.04	668.68
Engineering		4.75	24.88	29.63
Finance	30.69	1,609.72	6,068.13	7,677.85
Human Resources	5.59	270.87	597.08	867.95
Information Systems	24.05	1,047.59	4,607.43	5,655.02
Operations	5.51	404.31	990.01	1,394.32
Rates & Revenue	.85	71.67	120.28	191.95
Risk Management	1.40	81.07	74.32	155.39
Water Quality	8.81	288.75	342.90	631.65
Customer Service	.03	.89	7.07	7.96
TOTAL:	157.74	6,934.16	16,937.22	23,871.38

TOTAL CURRENT MONTH CHARGES	23,871.38
LESS: PAYMENT-PRIOR EST. BILLING	23,491.51-
NET AMOUNT PAYABLE (RECEIVABLE)	379.87
PLUS: EST. CURRENT MONTH BILLING	23,871.38
	24,251.25

TAW_R_CADDR1#071attachment
Page 99 of 452

Data Selection Values
Year: 11 Period: 01 Region: A Western Division Business Partner: 17 Intercompany Settlement Co 17

Description Of Service	Hours	Payroll	Expenses	Total
Accounting	2,319.93	77,924.93	60,198.37	138,123.30
Administration	534.67	31,886.24	238,555.84	270,442.08
Audit	211.70	11,488.48	8,408.02	19,896.50
Communications	680.52	28,749.50	62,957.51	91,707.01
Legal	604.38	42,217.08	60,409.05	102,626.13
Engineering	430.00	24,439.86	27,757.42	52,197.28
Finance	3,970.80	216,208.00	1,025,510.46	1,241,718.46
Human Resources	1,123.31	47,093.03	66,536.65	113,629.68
Information Systems	3,255.72	139,246.43	597,078.20	736,324.63
Operations	1,233.22	70,426.97	119,976.59	190,403.56
Rates & Revenue	108.19	8,975.50	10,308.19	19,283.69
Risk Management	628.45	25,542.17	25,500.62	51,042.79
Water Quality	1,221.22	45,884.99	46,804.88	92,689.87
Customer Service	14,169.10	263,598.66	331,285.93	594,884.59
TOTAL:	30,491.21	1,033,681.84	2,681,287.73	3,714,969.57

TOTAL CURRENT MONTH CHARGES	3,714,969.57
LESS: PAYMENT-PRIOR EST. BILLING	3,721,054.95-
NET AMOUNT PAYABLE (RECEIVABLE)	6,085.38-
PLUS: EST. CURRENT MONTH BILLING	3,714,969.57
	3,708,884.19

TAW_R_CADDR1#071attachment
Page 100 of 452

Data Selection Values
Year: 11 Period: 01 Region: C New Jersey Division Business Partner: 18 Intercompany Settlement Co 18

Description Of Service	Hours	Payroll	Expenses	Total
Accounting	3,149.05	99,803.24	68,471.03	168,274.27
Administration	512.21	26,595.28	217,147.30	243,742.58
Audit	191.01	10,617.09	10,440.14	21,057.23
Communications	495.20	16,043.74	48,942.83	64,986.57
Legal	450.50	27,311.53	34,895.49	62,207.02
Engineering			492.89-	492.89-
Finance	4,554.35	244,968.34	1,380,438.93	1,625,407.27
Human Resources	974.44	42,997.12	81,575.76	124,572.88
Information Systems	4,622.33	194,051.52	827,719.52	1,021,771.04
Operations	1,472.45	76,093.19	115,239.57	191,332.76
Rates & Revenue	174.99	13,648.35	14,355.93	28,004.28
Risk Management	315.96	13,672.22	5,906.23	19,578.45
Water Quality	1,479.34	48,927.07	62,699.18	111,626.25
Customer Service	17,302.36	304,077.53	403,651.02	707,728.55
TOTAL:	35,694.19	1,118,806.22	3,270,990.04	4,389,796.26

TOTAL CURRENT MONTH CHARGES	4,389,796.26
LESS: PAYMENT-PRIOR EST. BILLING	4,306,396.78-
NET AMOUNT PAYABLE (RECEIVABLE)	83,399.48
PLUS: EST. CURRENT MONTH BILLING	4,389,796.26
	4,473,195.74

TAW_R_CADDR1#071attachment
Page 101 of 452

Data Selection Values
Year: 11 Period: 01 Region: A Western Division Business Partner: 19 Intercompany Settlement Co 19

Description Of Service	Hours	Payroll	Expenses	Total
Accounting	327.50	8,983.31	3,831.67	12,814.98
Administration	16.74	792.07	10,660.67	11,452.74
Audit	5.13	285.33	445.79	731.12
Communications	36.07	1,580.30	2,142.27	3,722.57
Legal	16.46	1,135.59	1,747.25	2,882.84
Engineering		10.86-	446.73	435.87
Finance	51.38	2,423.48	5,978.98	8,402.46
Human Resources	39.12	1,681.04	3,111.21	4,792.25
Information Systems	123.40	5,352.30	23,005.09	28,357.39
Operations	29.88	1,799.49	4,012.77	5,812.26
Rates & Revenue	49.00	2,322.81	850.49	3,173.30
Risk Management	16.72	712.79	646.96	1,359.75
Water Quality	40.74	1,342.81	1,624.08	2,966.89
Customer Service	506.96	9,313.15	11,880.44	21,193.59
TOTAL:	1,259.10	37,713.61	70,384.40	108,098.01

TOTAL CURRENT MONTH CHARGES	108,098.01
LESS: PAYMENT-PRIOR EST. BILLING	168,702.47-
NET AMOUNT PAYABLE (RECEIVABLE)	60,604.46-
PLUS: EST. CURRENT MONTH BILLING	108,098.01
	47,493.55

TAW_R_CADDR1#071attachment
Page 102 of 452

Data Selection Values
Year: 11 Period: 01 Region: Z Corporate Business Partner: 21 Intercompany Settlement Co 21

Description Of Service	Hours	Payroll	Expenses	Total
Accounting	71.25	2,054.38	555.49	2,609.87
Administration	2.27	125.96	1,895.94	2,021.90
Audit	1.73	108.93	95.80	204.73
Communications			118.17	118.17
Legal	3.21	322.08	491.33	813.41
Finance	19.99	1,095.98	1,732.43	2,828.41
Human Resources			335.38	335.38
Information Systems	9.72	415.35	1,368.93	1,784.28
Operations	.45	54.87	237.92	292.79
Rates & Revenue			81.01	81.01
Risk Management	.11	2.89	44.37	47.26
Water Quality			1.32	1.32
Customer Service	.09	2.84	3.63	6.47
TOTAL:	108.82	4,183.28	6,961.72	11,145.00

TOTAL CURRENT MONTH CHARGES	11,145.00
LESS: PAYMENT-PRIOR EST. BILLING	7,507.44-
NET AMOUNT PAYABLE (RECEIVABLE)	3,637.56
PLUS: EST. CURRENT MONTH BILLING	11,145.00
	14,782.56

TAW_R_CADDR1#071attachment
Page 103 of 452

Data Selection Values
Year: 11 Period: 01 Region: B Eastern Division Business Partner: 22 Intercompany Settlement Co 22

Description Of Service	Hours	Payroll	Expenses	Total
Accounting	394.01	13,646.29	7,514.11	21,160.40
Administration	54.60	2,859.40	29,768.27	32,627.67
Audit	16.95	942.25	1,057.58	1,999.83
Communications	73.75	2,940.64	5,815.52	8,756.16
Legal	40.13	3,977.86	4,535.63	8,513.49
Engineering		72.77	688.58	761.35
Finance	551.49	28,095.98	130,484.20	158,580.18
Human Resources	113.31	5,241.28	8,795.80	14,037.08
Information Systems	450.18	18,199.16	76,758.26	94,957.42
Operations	432.66	14,518.01	18,558.95	33,076.96
Rates & Revenue	61.95	3,096.48	1,659.51	4,755.99
Risk Management	84.68	3,042.28	1,553.94	4,596.22
Water Quality	124.09	4,095.32	5,456.29	9,551.61
Customer Service	1,533.31	26,954.79	36,093.45	63,048.24
TOTAL:	3,931.11	127,682.51	328,740.09	456,422.60

TOTAL CURRENT MONTH CHARGES	456,422.60
LESS: PAYMENT-PRIOR EST. BILLING	455,622.18-
NET AMOUNT PAYABLE (RECEIVABLE)	800.42
PLUS: EST. CURRENT MONTH BILLING	456,422.60
	457,223.02

TAW_R_CADDR1#071attachment
Page 104 of 452

Data Selection Values
Year: 11 Period: 01 Region: A Western Division Business Partner: 23 Intercompany Settlement Co 23

Description Of Service	Hours	Payroll	Expenses	Total
Accounting	1,137.59	37,146.49	23,830.27	60,976.76
Administration	145.06	6,834.77	70,431.96	77,266.73
Audit	46.86	2,605.34	2,809.67	5,415.01
Communications	206.64	9,503.76	18,345.79	27,849.55
Legal	150.65	10,389.61	15,695.14	26,084.75
Engineering		99.55-	3,804.18	3,704.63
Finance	486.84	24,616.66	51,733.69	76,350.35
Human Resources	393.84	16,314.35	24,514.66	40,829.01
Information Systems	1,096.26	47,766.70	206,389.70	254,156.40
Operations	286.02	17,018.95	33,801.28	50,820.23
Rates & Revenue	89.91	5,490.34	4,185.01	9,675.35
Risk Management	136.34	6,056.70	5,950.39	12,007.09
Water Quality	297.04	10,016.49	13,288.24	23,304.73
Customer Service	4,617.89	84,906.33	107,778.21	192,684.54
TOTAL:	9,090.94	278,566.94	582,558.19	861,125.13

TOTAL CURRENT MONTH CHARGES	861,125.13
LESS: PAYMENT-PRIOR EST. BILLING	1,409,793.53-
NET AMOUNT PAYABLE (RECEIVABLE)	548,668.40-
PLUS: EST. CURRENT MONTH BILLING	861,125.13
	312,456.73

TAW_R_CADDR1#071attachment
Page 105 of 452

Data Selection Values
Year: 11 Period: 01 Region: D Pennsylvania Division Business Partner: 24 Intercompany Settlement Co 24

Description Of Service	Hours	Payroll	Expenses	Total
Accounting	2,890.22	93,451.05	62,936.28	156,387.33
Administration	528.44	27,511.10	213,914.36	241,425.46
Audit	201.62	11,215.52	10,554.53	21,770.05
Communications	501.82	16,252.75	49,704.73	65,957.48
Legal	178.01	17,845.24	31,545.22	49,390.46
Engineering			328.86-	328.86-
Finance	4,466.33	243,872.91	1,404,315.68	1,648,188.59
Human Resources	986.89	43,545.57	82,158.34	125,703.91
Information Systems	4,669.58	196,373.75	852,202.16	1,048,575.91
Operations	1,072.74	60,724.96	79,914.61	140,639.57
Rates & Revenue	276.12	17,139.94	14,731.91	31,871.85
Risk Management	207.83	8,250.34	4,631.37	12,881.71
Water Quality	1,504.24	49,353.10	60,376.71	109,729.81
Customer Service	17,699.18	310,736.90	412,213.19	722,950.09
TOTAL:	35,183.02	1,096,273.13	3,278,870.23	4,375,143.36

TOTAL CURRENT MONTH CHARGES	4,375,143.36
LESS: PAYMENT-PRIOR EST. BILLING	4,231,766.75-
NET AMOUNT PAYABLE (RECEIVABLE)	143,376.61
PLUS: EST. CURRENT MONTH BILLING	4,375,143.36
	4,518,519.97

Data Selection Values
Year: 11 Period: 01 Region: B Eastern Division Business Partner: 26 Intercompany Settlement Co 26

Description Of Service	Hours	Payroll	Expenses	Total
Accounting	481.87	15,604.05	12,055.66	27,659.71
Administration	69.89	4,079.38	41,369.69	45,449.07
Audit	22.20	1,233.39	1,415.69	2,649.08
Communications	96.56	3,852.00	8,067.47	11,919.47
Legal	48.60	4,950.01	6,403.43	11,353.44
Engineering		95.22	973.59	1,068.81
Finance	789.13	42,944.40	173,458.63	216,403.03
Human Resources	167.68	7,795.71	11,677.28	19,472.99
Information Systems	517.98	22,102.76	96,491.61	118,594.37
Operations	856.99	31,945.95	31,209.57	63,155.52
Rates & Revenue	113.51	6,790.15	2,888.84	9,678.99
Risk Management	39.90	2,035.92	2,088.84	4,124.76
Water Quality	175.42	5,753.51	7,156.49	12,910.00
Customer Service	2,057.71	36,070.30	47,846.01	83,916.31
TOTAL:	5,437.44	185,252.75	443,102.80	628,355.55

TOTAL CURRENT MONTH CHARGES	628,355.55
LESS: PAYMENT-PRIOR EST. BILLING	611,340.77-
NET AMOUNT PAYABLE (RECEIVABLE)	17,014.78
PLUS: EST. CURRENT MONTH BILLING	628,355.55
	645,370.33

TAW_R_CADDR1#071attachment
Page 107 of 452

Data Selection Values
Year: 11 Period: 01 Region: B Eastern Division Business Partner: 27 Intercompany Settlement Co 27

Description Of Service	Hours	Payroll	Expenses	Total
Accounting	598.19	17,931.12	10,386.15	28,317.27
Administration	205.36	13,626.90	36,819.37	50,446.27
Audit	17.05	948.05	1,114.49	2,062.54
Communications	74.27	2,964.97	6,468.80	9,433.77
Legal	52.18	4,776.93	5,123.89	9,900.82
Engineering	151.00	7,789.94	3,384.07	11,174.01
Finance	879.24	43,285.62	133,295.15	176,580.77
Human Resources	109.09	5,040.95	8,982.93	14,023.88
Information Systems	401.59	17,140.90	93,785.81	110,926.71
Operations	821.17	20,641.97	20,001.50	40,643.47
Rates & Revenue	16.02	1,244.60	1,502.13	2,746.73
Risk Management	119.06	4,612.96	2,306.34	6,919.30
Water Quality	134.29	4,403.26	6,068.47	10,471.73
Customer Service	1,572.98	27,592.31	36,607.68	64,199.99
TOTAL:	5,151.49	172,000.48	365,846.78	537,847.26

TOTAL CURRENT MONTH CHARGES	537,847.26
LESS: PAYMENT-PRIOR EST. BILLING	525,170.18-
NET AMOUNT PAYABLE (RECEIVABLE)	12,677.08
PLUS: EST. CURRENT MONTH BILLING	537,847.26
	550,524.34

TAW_R_CADDR1#071attachment
Page 108 of 452

Data Selection Values
Year: 11 Period: 01 Region: B Eastern Division Business Partner: 28 Intercompany Settlement

Description Of Service	Hours	Payroll	Expenses	Total
Accounting	945.57	31,521.87	23,823.55	55,345.42
Administration	137.10	7,545.88	81,721.99	89,267.87
Audit	51.02	2,835.94	2,871.13	5,707.07
Communications	221.84	8,849.28	17,678.62	26,527.90
Legal	256.00	20,824.84	15,931.87	36,756.71
Engineering		218.84	1,740.65	1,959.49
Finance	1,573.93	83,318.60	391,312.15	474,630.75
Human Resources	325.03	15,023.47	25,052.71	40,076.18
Information Systems	1,288.59	55,384.84	237,495.32	292,880.16
Operations	1,621.16	60,399.48	61,462.38	121,861.86
Rates & Revenue	51.66	3,892.69	4,003.46	7,896.15
Risk Management	101.33	4,897.47	4,790.22	9,687.69
Water Quality	403.07	13,232.21	17,242.56	30,474.77
Customer Service	4,648.77	81,627.55	108,330.09	189,957.64
TOTAL:	11,625.07	389,572.96	993,456.70	1,383,029.66

TOTAL CURRENT MONTH CHARGES	1,383,029.66
LESS: PAYMENT-PRIOR EST. BILLING	1,367,186.80-
NET AMOUNT PAYABLE (RECEIVABLE)	15,842.86
PLUS: EST. CURRENT MONTH BILLING	1,383,029.66
	1,398,872.52

TAW_R_CADDR1#071attachment
Page 109 of 452

Data Selection Values
Year: 11 Period: 01 Region: A Western Division Business Partner: 30 Intercompany Settlement Co 30

Description Of Service	Hours	Payroll	Expenses	Total
Accounting	208.23	5,906.26	2,387.15	8,293.41
Administration	9.16	409.29	6,253.19	6,662.48
Audit	2.95	164.22	258.07	422.29
Communications	11.56	490.97	1,178.36	1,669.33
Legal	13.46	859.20	1,076.98	1,936.18
Engineering		6.25-	291.30	285.05
Finance	71.32	3,755.16	23,176.84	26,932.00
Human Resources	22.16	950.21	1,780.29	2,730.50
Information Systems	81.86	3,514.04	13,663.05	17,177.09
Operations	17.01	1,028.38	2,193.17	3,221.55
Rates & Revenue	26.04	1,172.68	455.45	1,628.13
Risk Management	8.63	386.82	397.10	783.92
Water Quality	9.26	346.78	639.05	985.83
Customer Service	288.58	5,303.27	6,824.91	12,128.18
TOTAL:	770.22	24,281.03	60,574.91	84,855.94

TOTAL CURRENT MONTH CHARGES	84,855.94
LESS: PAYMENT-PRIOR EST. BILLING	122,694.65-
NET AMOUNT PAYABLE (RECEIVABLE)	37,838.71-
PLUS: EST. CURRENT MONTH BILLING	84,855.94
	47,017.23

TAW_R_CADDR1#071attachment
Page 110 of 452

Data Selection Values
Year: 11 Period: 01 Region: Z Corporate Business Partner: 31 Intercompany Settlement Co 31

Description Of Service	Hours	Payroll	Expenses	Total
Accounting	4,165.77	121,293.72	46,189.52	167,483.24
Administration	71.79	3,677.72	121,904.25	125,581.97
Audit	44.42	2,731.37	4,517.37	7,248.74
Communications	279.31	8,104.26	25,852.17	33,956.43
Legal	77.01	7,719.86	14,903.10	22,622.96
Engineering			84.76	84.76
Finance	754.38	33,685.57	57,438.31	91,123.88
Human Resources	725.72	34,237.45	60,972.30	95,209.75
Information Systems	100.34	3,958.00	14,132.95	18,090.95
Operations	1,564.48	87,311.22	71,063.79	158,375.01
Rates & Revenue			5,199.75	5,199.75
Risk Management	8.87	680.24	2,913.46	3,593.70
Water Quality	166.00	8,503.45	4,967.46	13,470.91
Customer Service	901.09	15,866.41	21,166.96	37,033.37
TOTAL:	8,859.18	327,769.27	451,306.15	779,075.42

TOTAL CURRENT MONTH CHARGES	779,075.42
LESS: PAYMENT-PRIOR EST. BILLING	948,391.93-
NET AMOUNT PAYABLE (RECEIVABLE)	169,316.51-
PLUS: EST. CURRENT MONTH BILLING	779,075.42
	609,758.91

TAW_R_CADDR1#071attachment
Page 111 of 452

Data Selection Values
Year: 11 Period: 01 Region: B Eastern Division Business Partner: 38 Intercompany Settlement Co 38

Description Of Service	Hours	Payroll	Expenses	Total
Accounting	570.73	17,910.60	6,936.61	24,847.21
Administration	61.10	3,344.51	37,066.79	40,411.30
Audit	21.88	1,215.95	1,416.49	2,632.44
Communications	112.46	4,491.77	7,321.43	11,813.20
Legal	108.96	8,422.18	6,459.21	14,881.39
Engineering		94.04	568.36	662.40
Finance	568.65	30,747.23	166,511.76	197,258.99
Human Resources	139.57	6,451.72	11,467.00	17,918.72
Information Systems	535.55	22,589.27	94,989.85	117,579.12
Operations	661.83	22,995.51	27,226.52	50,222.03
Rates & Revenue	138.04	6,465.67	2,533.74	8,999.41
Risk Management	139.98	5,422.01	2,014.10	7,436.11
Water Quality	172.14	5,645.63	7,615.95	13,261.58
Customer Service	1,984.43	34,918.84	46,445.77	81,364.61
TOTAL:	5,215.32	170,714.93	418,573.58	589,288.51

TOTAL CURRENT MONTH CHARGES	589,288.51
LESS: PAYMENT-PRIOR EST. BILLING	573,810.63-
NET AMOUNT PAYABLE (RECEIVABLE)	15,477.88
PLUS: EST. CURRENT MONTH BILLING	589,288.51
	604,766.39

TAW_R_CADDR1#071attachment
Page 112 of 452

Data Selection Values
Year: 11 Period: 01 Region: B Eastern Division Business Partner: 42 Intercompany Settlement Co 42

Description Of Service	Hours	Payroll	Expenses	Total
Accounting			75.73	75.73
Administration			124.00	124.00
Audit				
Communications				
Legal				
Engineering				
Finance				
Human Resources				
Information Systems				
Operations	16.00	498.46	267.94	766.40
Rates & Revenue				
Risk Management				
Water Quality			77.89	77.89
Customer Service				
TOTAL:	16.00	498.46	545.56	1,044.02

TOTAL CURRENT MONTH CHARGES	1,044.02
LESS: PAYMENT-PRIOR EST. BILLING	24,632.82-
NET AMOUNT PAYABLE (RECEIVABLE)	23,588.80-
PLUS: EST. CURRENT MONTH BILLING	1,044.02
	22,544.78-

TAW_R_CADDR1#071attachment
Page 113 of 452

Data Selection Values
Year: 11 Period: 01 Region: Z Corporate Business Partner: 46 Intercompany Settlement Co 46

Description Of Service	Hours	Payroll	Expenses	Total
Accounting	65.50	2,246.56	997.88	3,244.44
Administration			9,584.14	9,584.14
Audit			55.68	55.68
Communications			1,182.49	1,182.49
Legal			963.43	963.43
Finance	358.00	14,616.12	5,361.34	19,977.46
Human Resources			1,592.92	1,592.92
Operations			2,025.32	2,025.32
Rates & Revenue			337.80	337.80
Risk Management			451.86	451.86
TOTAL:	423.50	16,862.68	22,552.86	39,415.54

TOTAL CURRENT MONTH CHARGES	39,415.54
LESS: PAYMENT-PRIOR EST. BILLING	38,673.91-
NET AMOUNT PAYABLE (RECEIVABLE)	741.63
PLUS: EST. CURRENT MONTH BILLING	39,415.54
	40,157.17

TAW_R_CADDR1#071attachment
Page 114 of 452

Data Selection Values
Year: 11 Period: 01 Region: A Western Division Business Partner: 50 Intercompany Settlement Co 50

Description Of Service	Hours	Payroll	Expenses	Total
Accounting	122.42	3,656.09	1,578.38	5,234.47
Administration	4.21	194.88	4,819.19	5,014.07
Audit	1.55	86.22	144.78	231.00
Communications	6.19	263.45	1,013.55	1,277.00
Legal	7.07	492.56	1,042.56	1,535.12
Engineering	7.00	377.08	853.23	1,230.31
Finance	107.22	5,495.05	6,189.33	11,684.38
Human Resources	12.41	532.57	999.23	1,531.80
Information Systems	36.94	1,608.37	6,949.75	8,558.12
Operations	20.15	1,021.93	2,465.11	3,487.04
Rates & Revenue	2.23	161.84	188.81	350.65
Risk Management	4.54	203.19	762.86	966.05
Water Quality	10.70	358.14	499.67	857.81
Customer Service	152.73	2,820.11	4,397.02	7,217.13
TOTAL:	495.36	17,271.48	31,903.47	49,174.95

TOTAL CURRENT MONTH CHARGES	49,174.95
LESS: PAYMENT-PRIOR EST. BILLING	53,239.47-
NET AMOUNT PAYABLE (RECEIVABLE)	4,064.52-
PLUS: EST. CURRENT MONTH BILLING	49,174.95
	45,110.43

TAW_R_CADDR1#071attachment
Page 115 of 452

Data Selection Values
Year: 11 Period: 01 Region: C New Jersey Division Business Partner: 54 Intercompany Settlement Co 54

Description Of Service	Hours	Payroll	Expenses	Total
Accounting	15.00	646.76	252.06	898.82
Administration	1.66	146.58	1,804.53	1,951.11
Audit	2.80	177.00	97.98	274.98
Communications	4.75	138.83	510.48	649.31
Legal	5.22	523.38	790.90	1,314.28
Finance	25.30	1,534.43	2,607.73	4,142.16
Human Resources	3.98	145.05	492.32	637.37
Information Systems	3.58	104.03	376.86	480.89
Operations	.71	89.14	371.28	460.42
Rates & Revenue			66.79	66.79
Risk Management	.04	2.30	72.94	75.24
Water Quality			2.14	2.14
Customer Service	329.23	5,784.15	7,657.20	13,441.35
TOTAL:	392.27	9,291.65	15,103.21	24,394.86

TOTAL CURRENT MONTH CHARGES	24,394.86
LESS: PAYMENT-PRIOR EST. BILLING	21,841.23-
NET AMOUNT PAYABLE (RECEIVABLE)	2,553.63
PLUS: EST. CURRENT MONTH BILLING	24,394.86
	26,948.49

TAW_R_CADDR1#071attachment
Page 116 of 452

Data Selection Values
Year: 11 Period: 01 Region: C New Jersey Division Business Partner: 55 Intercompany Settlement Co 55

Description Of Service	Hours	Payroll	Expenses	Total
Accounting	18.81	908.13	455.94	1,364.07
Administration	3.52	310.09	3,834.81	4,144.90
Audit	5.94	374.43	207.51	581.94
Communications	10.18	295.70	1,085.76	1,381.46
Legal	11.04	1,107.16	1,674.04	2,781.20
Finance	68.94	3,683.41	5,550.10	9,233.51
Human Resources	6.92	260.61	979.57	1,240.18
Information Systems	10.86	304.08	1,076.99	1,381.07
Operations	1.50	188.58	787.09	975.67
Rates & Revenue			141.75	141.75
Risk Management	.08	3.67	154.44	158.11
Water Quality			4.73	4.73
Customer Service	487.77	8,583.70	11,367.46	19,951.16
TOTAL:	625.56	16,019.56	27,320.19	43,339.75

TOTAL CURRENT MONTH CHARGES	43,339.75
LESS: PAYMENT-PRIOR EST. BILLING	35,547.36-
NET AMOUNT PAYABLE (RECEIVABLE)	7,792.39
PLUS: EST. CURRENT MONTH BILLING	43,339.75
	51,132.14

TAW_R_CADDR1#071attachment
Page 117 of 452

Data Selection Values
Year: 11 Period: 01 Region: C New Jersey Division Business Partner: 56 Intercompany Settlement Co 56

Description Of Service	Hours	Payroll	Expenses	Total
Accounting	22.06	680.90	227.16	908.06
Administration	.22	19.73	642.75	662.48
Audit	.38	23.83	28.99	52.82
Communications	3.34	96.57	264.31	360.88
Legal	.70	70.45	115.47	185.92
Finance	3.43	206.54	421.58	628.12
Human Resources	4.65	215.19	373.90	589.09
Information Systems	.31	12.11	44.97	57.08
Operations	.11	11.99	69.10	81.09
Rates & Revenue			28.76	28.76
Risk Management			15.59	15.59
Water Quality			1.30	1.30
Customer Service	.02	.62	.79	1.41
TOTAL:	35.22	1,337.93	2,234.67	3,572.60

TOTAL CURRENT MONTH CHARGES	3,572.60
LESS: PAYMENT-PRIOR EST. BILLING	2,685.79-
NET AMOUNT PAYABLE (RECEIVABLE)	886.81
PLUS: EST. CURRENT MONTH BILLING	3,572.60
	4,459.41

TAW_R_CADDR1#071attachment
Page 118 of 452

Data Selection Values
Year: 11 Period: 01 Region: Z Corporate Business Partner: 57 Intercompany Settlement Co 57

Description Of Service	Hours	Payroll	Expenses	Total
Accounting	4.00	143.28	46.10	189.38
Administration			60.40	60.40
Audit			3.00	3.00
Finance			8.14	8.14
Human Resources			11.50	11.50
Rates & Revenue			3.27	3.27
TOTAL:	4.00	143.28	132.41	275.69

TOTAL CURRENT MONTH CHARGES	275.69
LESS: PAYMENT-PRIOR EST. BILLING	437.36-
NET AMOUNT PAYABLE (RECEIVABLE)	161.67-
PLUS: EST. CURRENT MONTH BILLING	275.69
	114.02

TAW_R_CADDR1#071attachment
Page 119 of 452

American Water Works Company
Summary Bill Report - History

Data Selection Values
Year: 11 Period: 02 Region: Z Corporate Business Partner: 2 Intercompany Settlement Co 2

Description Of Service	Hours	Payroll	Expenses	Total
Accounting	76.46	2,399.94	678.55	3,078.49
Administration	.04	9,897.20-	6,011.09	3,886.11-
Audit	.04	2.52	43.74	46.26
Communications	.52	25.75	615.45	641.20
Legal	.09	7.99	1,063.63	1,071.62
Engineering			.01	.01
Finance	256.57	15,166.51	6,025.60	21,192.11
Human Resources	2.98	130.84	529.41	660.25
Information Systems	.04	2.11	12.63	14.74
Operations	12.00	598.31	1,251.47	1,849.78
Rates & Revenue			148.48	148.48
Risk Management			165.28	165.28
Water Quality	166.00	9,825.21	4,736.83	14,562.04
Customer Service			.03	.03
TOTAL:	514.74	18,261.98	21,282.20	39,544.18

TOTAL CURRENT MONTH CHARGES	39,544.18
LESS: PAYMENT-PRIOR EST. BILLING	80,085.62-
NET AMOUNT PAYABLE (RECEIVABLE)	40,541.44-
PLUS: EST. CURRENT MONTH BILLING	39,544.18
	997.26-

TAW_R_CADDR1#071attachment
Page 120 of 452

Data Selection Values
Year: 11 Period: 02 Region: Z Corporate Business Partner: 3 AWWS Co-Balance Sheet

Description Of Service	Hours	Payroll	Expenses	Total
Accounting			1,414.52	1,414.52
Administration			9,286.89	9,286.89
Communications			574.82	574.82
Legal			639.84	639.84
Engineering			542.65	542.65
Finance			611.91	611.91
Human Resources			515.17	515.17
Information Systems	1,357.75	72,052.10	227,026.84	299,078.94
Operations	336.00	16,854.58	6,327.66	23,182.24
Rates & Revenue			6.63	6.63
Risk Management	13.31	359.91	433.34	793.25
Water Quality			1,303.00	1,303.00
Customer Service			1,114.25	1,114.25
TOTAL:	1,707.06	89,266.59	249,797.52	339,064.11

TOTAL CURRENT MONTH CHARGES	339,064.11
LESS: PAYMENT-PRIOR EST. BILLING	290,440.36-
NET AMOUNT PAYABLE (RECEIVABLE)	48,623.75
PLUS: EST. CURRENT MONTH BILLING	339,064.11
	387,687.86

TAW_R_CADDR1#071attachment
Page 121 of 452

Data Selection Values
Year: 11 Period: 02 Region: A Western Division Business Partner: 5 Intercompany Settlement Co 5

Description Of Service	Hours	Payroll	Expenses	Total
Accounting	1,221.04	37,262.58	19,293.67	56,556.25
Administration	350.52	17,353.16	79,879.60	97,232.76
Audit	38.35	2,101.84	2,343.51	4,445.35
Communications	601.00	27,658.77	29,667.24	57,326.01
Legal	337.10	18,710.89	22,858.11	41,569.00
Engineering			5,318.81	5,318.81
Finance	1,399.22	67,003.28	212,783.76	279,787.04
Human Resources	371.32	15,774.65	33,550.84	49,325.49
Information Systems	1,198.53	50,789.58	196,498.47	247,288.05
Operations	275.66	17,514.83	33,347.01	50,861.84
Rates & Revenue	171.53	9,999.28	5,916.69	15,915.97
Risk Management	191.57	7,618.78	10,540.99	18,159.77
Water Quality	482.14	15,754.70	18,304.06	34,058.76
Customer Service	5,346.25	90,867.45	121,760.09	212,627.54
TOTAL:	11,984.23	378,409.79	792,062.85	1,170,472.64

TOTAL CURRENT MONTH CHARGES	1,170,472.64
LESS: PAYMENT-PRIOR EST. BILLING	1,409,814.09-
NET AMOUNT PAYABLE (RECEIVABLE)	239,341.45-
PLUS: EST. CURRENT MONTH BILLING	1,170,472.64
	931,131.19

TAW_R_CADDR1#071attachment
Page 122 of 452

Data Selection Values
Year: 11 Period: 02 Region: A Western Division Business Partner: 9 Intercompany Settlement Co 9

Description Of Service	Hours	Payroll	Expenses	Total
Accounting	1,713.11	57,193.46	30,754.91	87,948.37
Administration	234.76	11,750.51	144,105.49	155,856.00
Audit	68.23	3,739.54	3,677.84	7,417.38
Communications	307.91	15,527.43	45,585.94	61,113.37
Legal	587.65	37,022.54	49,358.95	86,381.49
Engineering	867.00	38,773.67	24,647.48	63,421.15
Finance	2,883.90	135,877.96	387,292.77	523,170.73
Human Resources	796.16	33,721.05	44,701.06	78,422.11
Information Systems	2,535.62	105,241.42	353,067.39	458,308.81
Operations	1,506.20	72,559.00	98,291.27	170,850.27
Rates & Revenue	37.15	1,039.79	6,583.66	7,623.45
Risk Management	607.16	22,570.70	20,418.90	42,989.60
Water Quality	688.05	21,397.82	30,329.43	51,727.25
Customer Service	10,119.34	175,257.15	221,799.26	397,056.41
TOTAL:	22,952.24	731,672.04	1,460,614.35	2,192,286.39

TOTAL CURRENT MONTH CHARGES	2,192,286.39
LESS: PAYMENT-PRIOR EST. BILLING	2,642,148.83-
NET AMOUNT PAYABLE (RECEIVABLE)	449,862.44-
PLUS: EST. CURRENT MONTH BILLING	2,192,286.39
	1,742,423.95

TAW_R_CADDR1#071attachment
Page 123 of 452

Data Selection Values
Year: 11 Period: 02 Region: B Eastern Division Business Partner: 10 Intercompany Settlement Co 10

Description Of Service	Hours	Payroll	Expenses	Total
Accounting	1,407.43	44,162.55	27,388.68	71,551.23
Administration	702.06	37,897.29	140,996.63	178,893.92
Audit	62.99	3,452.42	3,326.90	6,779.32
Communications	430.01	19,473.30	60,976.79	80,450.09
Legal	481.15	25,673.55	28,923.06	54,596.61
Engineering	160.00	9,806.99	5,776.21	15,583.20
Finance	2,867.69	136,896.18	364,784.00	501,680.18
Human Resources	646.77	28,828.68	37,744.53	66,573.21
Information Systems	2,063.79	84,702.26	315,155.76	399,858.02
Operations	2,503.58	88,157.27	104,322.55	192,479.82
Rates & Revenue	135.77	5,124.84	6,393.31	11,518.15
Risk Management	297.36	9,761.32	9,802.53	19,563.85
Water Quality	650.24	20,066.45	27,602.97	47,669.42
Customer Service	8,045.11	130,564.83	175,539.51	306,104.34
TOTAL:	20,453.95	644,567.93	1,308,733.43	1,953,301.36

TOTAL CURRENT MONTH CHARGES	1,953,301.36
LESS: PAYMENT-PRIOR EST. BILLING	2,357,331.12-
NET AMOUNT PAYABLE (RECEIVABLE)	404,029.76-
PLUS: EST. CURRENT MONTH BILLING	1,953,301.36
	1,549,271.60

TAW_R_CADDR1#071attachment
Page 124 of 452

Data Selection Values
Year: 11 Period: 02 Region: A Western Division Business Partner: 11 Intercompany Settlement Co 11

Description Of Service	Hours	Payroll	Expenses	Total
Accounting	421.01	13,638.86	7,706.25	21,345.11
Administration	50.43	2,417.79	33,117.72	35,535.51
Audit	13.50	740.18	930.25	1,670.43
Communications	60.97	3,074.37	9,370.92	12,445.29
Legal	103.68	6,509.01	9,391.97	15,900.98
Engineering	277.00	12,192.24	5,593.99	17,786.23
Finance	618.34	29,358.10	77,612.12	106,970.22
Human Resources	219.54	9,427.84	11,524.69	20,952.53
Information Systems	418.75	17,703.93	67,407.24	85,111.17
Operations	195.73	9,301.75	15,806.41	25,108.16
Rates & Revenue	212.22	9,503.82	2,964.56	12,468.38
Risk Management	112.37	4,480.92	4,483.29	8,964.21
Water Quality	139.25	4,296.31	5,953.36	10,249.67
Customer Service	1,958.18	33,898.49	44,537.96	78,436.45
TOTAL:	4,800.97	156,543.61	296,400.73	452,944.34

TOTAL CURRENT MONTH CHARGES	452,944.34
LESS: PAYMENT-PRIOR EST. BILLING	558,946.71-
NET AMOUNT PAYABLE (RECEIVABLE)	106,002.37-
PLUS: EST. CURRENT MONTH BILLING	452,944.34
	346,941.97

TAW_R_CADDR1#071attachment
Page 125 of 452

Data Selection Values
Year: 11 Period: 02 Region: B Eastern Division Business Partner: 12 Intercompany Settlement Co 12

Description Of Service	Hours	Payroll	Expenses	Total
Accounting	757.48	22,653.38	11,898.02	34,551.40
Administration	100.78	4,927.59	50,548.51	55,476.10
Audit	26.66	1,461.43	1,458.92	2,920.35
Communications	121.05	4,905.57	22,914.47	27,820.04
Legal	74.19	5,406.58	10,889.92	16,296.50
Engineering			1,194.81	1,194.81
Finance	1,313.22	58,727.53	151,274.03	210,001.56
Human Resources	376.27	17,164.25	16,138.03	33,302.28
Information Systems	851.51	36,201.74	149,821.61	186,023.35
Operations	963.30	33,611.43	38,542.77	72,154.20
Rates & Revenue	10.81	268.74	2,519.24	2,787.98
Risk Management	76.53	2,938.89	3,424.10	6,362.99
Water Quality	280.64	8,680.03	11,508.34	20,188.37
Customer Service	3,452.28	55,890.20	75,214.37	131,104.57
TOTAL:	8,404.72	252,837.36	547,347.14	800,184.50

TOTAL CURRENT MONTH CHARGES	800,184.50
LESS: PAYMENT-PRIOR EST. BILLING	970,342.34-
NET AMOUNT PAYABLE (RECEIVABLE)	170,157.84-
PLUS: EST. CURRENT MONTH BILLING	800,184.50
	630,026.66

TAW_R_CADDR1#071attachment
Page 126 of 452

Data Selection Values
Year: 11 Period: 02 Region: B Eastern Division Business Partner: 13 Intercompany Settlement Co 13

Description Of Service	Hours	Payroll	Expenses	Total
Accounting	72.43	2,315.27	1,021.98	3,337.25
Administration	14.53	913.90	3,137.68	4,051.58
Audit	1.13	61.86	98.91	160.77
Communications	4.94	202.16	938.80	1,140.96
Legal	3.06	224.49	430.19	654.68
Engineering	3.00	153.30	81.51	234.81
Finance	78.63	3,348.19	6,339.62	9,687.81
Human Resources	8.95	393.46	792.48	1,185.94
Information Systems	34.32	1,455.23	2,734.47-	1,279.24-
Operations	57.83	1,783.55	1,430.02	3,213.57
Rates & Revenue	8.45	415.75	234.17	649.92
Risk Management	2.53	104.46	135.38	239.84
Water Quality	10.97	340.46	447.51	787.97
Customer Service	133.79	2,170.45	2,921.69	5,092.14
TOTAL:	434.56	13,882.53	15,275.47	29,158.00

TOTAL CURRENT MONTH CHARGES	29,158.00
LESS: PAYMENT-PRIOR EST. BILLING	47,637.51-
NET AMOUNT PAYABLE (RECEIVABLE)	18,479.51-
PLUS: EST. CURRENT MONTH BILLING	29,158.00
	10,678.49

TAW_R_CADDR1#071attachment
Page 127 of 452

Data Selection Values
Year: 11 Period: 02 Region: B Eastern Division Business Partner: 16 Intercompany Settlement Co 16

Description Of Service	Hours	Payroll	Expenses	Total
Accounting	87.37	2,662.35	1,016.04	3,678.39
Administration	7.33	420.16	3,358.91	3,779.07
Audit	.82	44.69	83.02	127.71
Communications	3.65	147.15	697.30	844.45
Legal	5.28	363.32	381.19	744.51
Engineering			36.80	36.80
Finance	38.32	1,723.17	3,865.34	5,588.51
Human Resources	5.30	242.70	596.17	838.87
Information Systems	23.31	1,008.86	3,977.66	4,986.52
Operations	5.29	355.28	967.01	1,322.29
Rates & Revenue	.34	8.20	120.22	128.42
Risk Management	22.37	538.09	142.66	680.75
Water Quality	8.66	267.52	354.61	622.13
Customer Service			2.89-	2.89-
TOTAL:	208.04	7,781.49	15,594.04	23,375.53

TOTAL CURRENT MONTH CHARGES	23,375.53
LESS: PAYMENT-PRIOR EST. BILLING	23,871.38-
NET AMOUNT PAYABLE (RECEIVABLE)	495.85-
PLUS: EST. CURRENT MONTH BILLING	23,375.53
	22,879.68

TAW_R_CADDR1#071attachment
Page 128 of 452

Data Selection Values
Year: 11 Period: 02 Region: A Western Division Business Partner: 17 Intercompany Settlement Co 17

Description Of Service	Hours	Payroll	Expenses	Total
Accounting	2,164.86	69,602.57	44,273.42	113,875.99
Administration	513.67	32,284.55	202,855.25	235,139.80
Audit	145.10	8,404.70	6,253.00	14,657.70
Communications	611.55	29,353.82	65,629.65	94,983.47
Legal	650.44	40,581.00	61,042.37	101,623.37
Engineering	433.00	24,784.25	22,767.87	47,552.12
Finance	4,231.51	205,413.78	567,102.41	772,516.19
Human Resources	1,071.86	44,590.05	64,112.88	108,702.93
Information Systems	3,163.21	132,309.41	526,881.73	659,191.14
Operations	1,069.78	63,784.66	104,190.11	167,974.77
Rates & Revenue	219.80	8,077.05	10,053.11	18,130.16
Risk Management	593.44	23,460.70	25,857.59	49,318.29
Water Quality	1,192.71	42,645.81	47,312.79	89,958.60
Customer Service	14,588.40	252,407.89	319,827.15	572,235.04
TOTAL:	30,649.33	977,700.24	2,068,159.33	3,045,859.57

TOTAL CURRENT MONTH CHARGES	3,045,859.57
LESS: PAYMENT-PRIOR EST. BILLING	3,714,969.57-
NET AMOUNT PAYABLE (RECEIVABLE)	669,110.00-
PLUS: EST. CURRENT MONTH BILLING	3,045,859.57
	2,376,749.57

TAW_R_CADDR1#071attachment
Page 129 of 452

Data Selection Values
Year: 11 Period: 02 Region: C New Jersey Division Business Partner: 18 Intercompany Settlement Co 18

Description Of Service	Hours	Payroll	Expenses	Total
Accounting	3,134.01	94,372.76	59,218.69	153,591.45
Administration	499.48	24,737.68	201,695.92	226,433.60
Audit	149.98	8,156.10	7,443.64	15,599.74
Communications	428.00	21,291.91	57,775.25	79,067.16
Legal	433.43	28,111.61	39,881.88	67,993.49
Engineering			100.81	100.81
Finance	4,977.61	233,498.16	755,537.22	989,035.38
Human Resources	912.69	38,812.35	59,751.34	98,563.69
Information Systems	4,496.18	186,842.96	708,649.09	895,492.05
Operations	1,792.90	93,359.00	162,698.31	256,057.31
Rates & Revenue	167.69	5,309.98	13,606.69	18,916.67
Risk Management	268.84	11,371.07	10,521.26	21,892.33
Water Quality	1,442.25	44,696.40	65,510.19	110,206.59
Customer Service	18,084.60	293,585.83	395,233.81	688,819.64
TOTAL:	36,787.66	1,084,145.81	2,537,624.10	3,621,769.91

TOTAL CURRENT MONTH CHARGES	3,621,769.91
LESS: PAYMENT-PRIOR EST. BILLING	4,389,796.26-
NET AMOUNT PAYABLE (RECEIVABLE)	768,026.35-
PLUS: EST. CURRENT MONTH BILLING	3,621,769.91
	2,853,743.56

TAW_R_CADDR1#071attachment
Page 130 of 452

Data Selection Values
Year: 11 Period: 02 Region: A Western Division Business Partner: 19 Intercompany Settlement Co 19

Description Of Service	Hours	Payroll	Expenses	Total
Accounting	340.63	9,255.81	3,410.40	12,666.21
Administration	12.20	619.55	11,834.87	12,454.42
Audit	3.84	210.61	417.68	628.29
Communications	49.40	2,332.89	2,556.39	4,889.28
Legal	18.22	1,072.67	1,943.94	3,016.61
Engineering			409.67	409.67
Finance	77.95	3,092.38	6,664.59	9,756.97
Human Resources	37.12	1,586.53	3,315.85	4,902.38
Information Systems	124.23	5,268.53	20,261.31	25,529.84
Operations	25.56	1,617.60	11,117.52	12,735.12
Rates & Revenue	160.56	6,393.89	1,291.05	7,684.94
Risk Management	15.65	682.44	779.31	1,461.75
Water Quality	40.02	1,233.81	1,663.62	2,897.43
Customer Service	525.79	8,922.78	11,702.33	20,625.11
TOTAL:	1,431.17	42,289.49	77,368.53	119,658.02

TOTAL CURRENT MONTH CHARGES	119,658.02
LESS: PAYMENT-PRIOR EST. BILLING	108,098.01-
NET AMOUNT PAYABLE (RECEIVABLE)	11,560.01
PLUS: EST. CURRENT MONTH BILLING	119,658.02
	131,218.03

TAW_R_CADDR1#071attachment
Page 131 of 452

Data Selection Values
Year: 11 Period: 02 Region: Z Corporate Business Partner: 21 Intercompany Settlement Co 21

Description Of Service	Hours	Payroll	Expenses	Total
Accounting	40.25	1,153.51	323.27	1,476.78
Administration	1.02	89.66	1,522.07	1,611.73
Audit	1.50	80.69	68.71	149.40
Communications			251.34	251.34
Legal	2.83	255.90	578.70	834.60
Engineering			.38	.38
Finance	30.09	1,200.49	2,150.19	3,350.68
Human Resources			179.23	179.23
Information Systems	4.00	172.03	695.72	867.75
Operations			253.64	253.64
Rates & Revenue	3.00	124.62	70.36	194.98
Risk Management	.10	2.82	39.00	41.82
Water Quality			1.50	1.50
Customer Service	9.50	306.45	412.00	718.45
TOTAL:	92.29	3,386.17	6,546.11	9,932.28

TOTAL CURRENT MONTH CHARGES	9,932.28
LESS: PAYMENT-PRIOR EST. BILLING	11,145.00-
NET AMOUNT PAYABLE (RECEIVABLE)	1,212.72-
PLUS: EST. CURRENT MONTH BILLING	9,932.28
	8,719.56

TAW_R_CADDR1#071attachment
Page 132 of 452

Data Selection Values
Year: 11 Period: 02 Region: B Eastern Division Business Partner: 22 Intercompany Settlement Co 22

Description Of Service	Hours	Payroll	Expenses	Total
Accounting	436.51	13,347.28	6,567.57	19,914.85
Administration	50.13	2,490.28	28,385.29	30,875.57
Audit	15.69	771.65	810.47	1,582.12
Communications	73.57	3,208.36	11,697.48	14,905.84
Legal	46.25	3,290.62	5,247.92	8,538.54
Engineering			521.29	521.29
Finance	527.23	25,345.46	71,740.52	97,085.98
Human Resources	111.06	4,897.52	7,451.52	12,349.04
Information Systems	446.67	18,553.20	70,776.88	89,330.08
Operations	459.28	15,330.34	16,876.11	32,206.45
Rates & Revenue	114.41	5,507.28	2,138.75	7,646.03
Risk Management	61.54	2,102.06	1,783.41	3,885.47
Water Quality	129.97	4,093.34	5,279.85	9,373.19
Customer Service	1,602.90	26,029.25	35,084.19	61,113.44
TOTAL:	4,075.21	124,966.64	264,361.25	389,327.89

TOTAL CURRENT MONTH CHARGES	389,327.89
LESS: PAYMENT-PRIOR EST. BILLING	456,422.60-
NET AMOUNT PAYABLE (RECEIVABLE)	67,094.71-
PLUS: EST. CURRENT MONTH BILLING	389,327.89
	322,233.18

TAW_R_CADDR1#071attachment
Page 133 of 452

Data Selection Values
Year: 11 Period: 02 Region: A Western Division Business Partner: 23 Intercompany Settlement Co 23

Description Of Service	Hours	Payroll	Expenses	Total
Accounting	1,060.81	33,619.46	17,127.10	50,746.56
Administration	134.70	6,737.34	60,102.89	66,840.23
Audit	35.09	1,923.05	1,942.89	3,865.94
Communications	178.43	9,426.93	19,435.25	28,862.18
Legal	166.80	9,816.63	17,043.23	26,859.86
Engineering			2,959.75	2,959.75
Finance	507.24	25,111.89	54,555.35	79,667.24
Human Resources	342.54	14,659.66	20,000.96	34,660.62
Information Systems	1,073.30	45,543.20	176,854.64	222,397.84
Operations	233.37	14,732.32	26,761.45	41,493.77
Rates & Revenue	24.72	799.01	3,389.59	4,188.60
Risk Management	127.84	5,809.53	6,412.07	12,221.60
Water Quality	300.54	9,375.16	12,482.00	21,857.16
Customer Service	4,790.99	81,370.29	105,082.52	186,452.81
TOTAL:	8,976.37	258,924.47	524,149.69	783,074.16

TOTAL CURRENT MONTH CHARGES	783,074.16
LESS: PAYMENT-PRIOR EST. BILLING	861,125.13-
NET AMOUNT PAYABLE (RECEIVABLE)	78,050.97-
PLUS: EST. CURRENT MONTH BILLING	783,074.16
	705,023.19

TAW_R_CADDR1#071attachment
Page 134 of 452

Data Selection Values
Year: 11 Period: 02 Region: D Pennsylvania Division Business Partner: 24 Intercompany Settlement Co 24

Description Of Service	Hours	Payroll	Expenses	Total
Accounting	2,634.11	80,777.46	50,893.59	131,671.05
Administration	481.16	24,307.01	194,919.64	219,226.65
Audit	232.89	13,193.73	9,163.65	22,357.38
Communications	433.71	21,568.24	58,687.45	80,255.69
Legal	156.67	14,177.90	37,942.89	52,120.79
Engineering			112.70	112.70
Finance	4,810.98	228,445.55	758,040.77	986,486.32
Human Resources	924.30	39,307.48	60,049.91	99,357.39
Information Systems	4,424.32	184,368.16	719,694.44	904,062.60
Operations	1,027.71	59,547.77	132,297.24	191,845.01
Rates & Revenue	324.13	11,729.01	14,324.72	26,053.73
Risk Management	214.35	8,614.34	9,992.67	18,607.01
Water Quality	1,476.78	45,606.15	62,308.86	107,915.01
Customer Service	18,473.87	299,686.29	403,095.82	702,782.11
TOTAL:	35,614.98	1,031,329.09	2,511,524.35	3,542,853.44

TOTAL CURRENT MONTH CHARGES	3,542,853.44
LESS: PAYMENT-PRIOR EST. BILLING	4,375,143.36-
NET AMOUNT PAYABLE (RECEIVABLE)	832,289.92-
PLUS: EST. CURRENT MONTH BILLING	3,542,853.44
	2,710,563.52

TAW_R_CADDR1#071attachment
Page 135 of 452

Data Selection Values
Year: 11 Period: 02 Region: B Eastern Division Business Partner: 26 Intercompany Settlement Co 26

Description Of Service	Hours	Payroll	Expenses	Total
Accounting	554.38	16,674.71	8,912.20	25,586.91
Administration	63.33	3,081.35	37,603.40	40,684.75
Audit	19.61	1,128.27	1,091.08	2,219.35
Communications	75.41	3,058.14	15,088.30	18,146.44
Legal	46.16	3,364.72	7,181.96	10,546.68
Engineering			1,088.66	1,088.66
Finance	1,019.29	51,234.37	100,659.51	151,893.88
Human Resources	134.83	5,912.40	9,738.02	15,650.42
Information Systems	503.35	21,293.88	83,337.55	104,631.43
Operations	802.46	28,195.52	27,735.97	55,931.49
Rates & Revenue	40.49	1,885.38	1,963.86	3,849.24
Risk Management	68.58	2,990.94	2,891.31	5,882.25
Water Quality	173.27	5,353.28	7,251.00	12,604.28
Customer Service	2,147.81	34,774.38	46,798.23	81,572.61
TOTAL:	5,648.97	178,947.34	351,341.05	530,288.39

TOTAL CURRENT MONTH CHARGES	530,288.39
LESS: PAYMENT-PRIOR EST. BILLING	628,355.55-
NET AMOUNT PAYABLE (RECEIVABLE)	98,067.16-
PLUS: EST. CURRENT MONTH BILLING	530,288.39
	432,221.23

TAW_R_CADDR1#071attachment
Page 136 of 452

Data Selection Values
Year: 11 Period: 02 Region: B Eastern Division Business Partner: 27 Intercompany Settlement Co 27

Description Of Service	Hours	Payroll	Expenses	Total
Accounting	706.04	20,870.39	10,068.14	30,938.53
Administration	261.12	15,799.60	38,516.48	54,316.08
Audit	12.77	699.77	959.91	1,659.68
Communications	57.99	2,350.93	11,620.86	13,971.79
Legal	48.55	3,441.20	5,654.75	9,095.95
Engineering	157.00	8,023.19	2,734.17	10,757.36
Finance	895.22	39,753.72	79,894.20	119,647.92
Human Resources	103.82	4,551.81	8,551.55	13,103.36
Information Systems	404.54	17,111.98	66,366.97	83,478.95
Operations	879.43	29,799.83	34,497.36	64,297.19
Rates & Revenue	47.92	2,212.62	1,802.94	4,015.56
Risk Management	132.01	4,712.59	2,477.31	7,189.90
Water Quality	131.86	4,069.38	6,541.40	10,610.78
Customer Service	1,642.46	26,611.43	35,816.76	62,428.19
TOTAL:	5,480.73	180,008.44	305,502.80	485,511.24

TOTAL CURRENT MONTH CHARGES	485,511.24
LESS: PAYMENT-PRIOR EST. BILLING	537,847.26-
NET AMOUNT PAYABLE (RECEIVABLE)	52,336.02-
PLUS: EST. CURRENT MONTH BILLING	485,511.24
	433,175.22

TAW_R_CADDR1#071attachment
Page 137 of 452

Data Selection Values
Year: 11 Period: 02 Region: B Eastern Division Business Partner: 28 Intercompany Settlement

Description Of Service	Hours	Payroll	Expenses	Total
Accounting	965.25	30,519.88	19,917.97	50,437.85
Administration	140.65	6,870.41	71,664.94	78,535.35
Audit	38.19	2,093.27	2,033.59	4,126.86
Communications	173.24	7,023.47	32,586.61	39,610.08
Legal	253.11	17,360.62	17,690.15	35,050.77
Engineering			1,583.10	1,583.10
Finance	1,640.37	75,616.00	214,196.29	289,812.29
Human Resources	325.33	14,322.80	20,607.35	34,930.15
Information Systems	1,262.06	53,836.37	206,646.00	260,482.37
Operations	1,500.84	55,331.27	54,178.87	109,510.14
Rates & Revenue	16.48	433.99	3,569.08	4,003.07
Risk Management	103.33	4,095.44	5,448.81	9,544.25
Water Quality	425.10	13,337.67	17,508.38	30,846.05
Customer Service	4,856.69	78,771.23	106,036.16	184,807.39
TOTAL:	11,700.64	359,612.42	773,667.30	1,133,279.72

TOTAL CURRENT MONTH CHARGES	1,133,279.72
LESS: PAYMENT-PRIOR EST. BILLING	1,383,029.66-
NET AMOUNT PAYABLE (RECEIVABLE)	249,749.94-
PLUS: EST. CURRENT MONTH BILLING	1,133,279.72
	883,529.78

TAW_R_CADDR1#071attachment
Page 138 of 452

Data Selection Values
Year: 11 Period: 02 Region: A Western Division Business Partner: 30 Intercompany Settlement Co 30

Description Of Service	Hours	Payroll	Expenses	Total
Accounting	231.63	6,541.80	2,058.50	8,600.30
Administration	8.54	406.47	6,086.31	6,492.78
Audit	2.22	121.23	207.98	329.21
Communications	10.01	505.36	1,420.56	1,925.92
Legal	15.48	874.63	1,220.13	2,094.76
Engineering			257.76	257.76
Finance	89.54	3,808.01	12,123.26	15,931.27
Human Resources	21.02	894.07	1,749.39	2,643.46
Information Systems	69.53	2,944.02	11,373.68	14,317.70
Operations	14.59	926.49	1,864.48	2,790.97
Rates & Revenue	35.40	1,435.85	508.68	1,944.53
Risk Management	8.29	379.75	455.45	835.20
Water Quality	10.76	352.08	436.03	788.11
Customer Service	299.24	5,080.55	6,706.44	11,786.99
TOTAL:	816.25	24,270.31	46,468.65	70,738.96

TOTAL CURRENT MONTH CHARGES	70,738.96
LESS: PAYMENT-PRIOR EST. BILLING	84,855.94-
NET AMOUNT PAYABLE (RECEIVABLE)	14,116.98-
PLUS: EST. CURRENT MONTH BILLING	70,738.96
	56,621.98

TAW_R_CADDR1#071attachment
Page 139 of 452

Data Selection Values
Year: 11 Period: 02 Region: Z Corporate Business Partner: 31 Intercompany Settlement Co 31

Description Of Service	Hours	Payroll	Expenses	Total
Accounting	4,224.43	117,267.83	34,565.39	151,833.22
Administration	54.04	3,167.12	127,848.57	131,015.69
Audit	144.94	6,753.78	4,540.67	11,294.45
Communications	240.11	11,525.80	39,225.57	50,751.37
Legal	67.76	6,133.38	18,235.74	24,369.12
Engineering			18.67	18.67
Finance	662.46	30,438.53	71,039.80	101,478.33
Human Resources	664.02	29,976.32	56,117.00	86,093.32
Information Systems	148.72	6,158.58	23,548.02	29,706.60
Operations	1,406.94	93,456.44	83,951.07	177,407.51
Rates & Revenue	5.00	339.23	4,710.76	5,049.99
Risk Management	4.90	355.38	2,760.93	3,116.31
Water Quality	201.00	10,836.91	5,338.71	16,175.62
Customer Service	940.00	15,262.53	20,600.89	35,863.42
TOTAL:	8,764.32	331,671.83	492,501.79	824,173.62

TOTAL CURRENT MONTH CHARGES	824,173.62
LESS: PAYMENT-PRIOR EST. BILLING	779,075.42-
NET AMOUNT PAYABLE (RECEIVABLE)	45,098.20
PLUS: EST. CURRENT MONTH BILLING	824,173.62
	869,271.82

TAW_R_CADDR1#071attachment
Page 140 of 452

Data Selection Values
Year: 11 Period: 02 Region: B Eastern Division Business Partner: 38 Intercompany Settlement Co 38

Description Of Service	Hours	Payroll	Expenses	Total
Accounting	532.84	15,957.50	17,959.01	33,916.51
Administration	70.37	3,486.29	36,266.84	39,753.13
Audit	16.37	897.51	1,170.42	2,067.93
Communications	89.44	3,823.49	13,883.52	17,707.01
Legal	106.55	6,645.59	7,023.19	13,668.78
Engineering			531.95	531.95
Finance	625.25	29,023.33	91,395.63	120,418.96
Human Resources	132.84	5,826.08	10,040.97	15,867.05
Information Systems	514.69	21,568.28	83,854.10	105,422.38
Operations	619.38	20,519.49	20,543.91	41,063.40
Rates & Revenue	338.65	14,918.50	4,050.88	18,969.38
Risk Management	102.98	3,777.42	2,152.66	5,930.08
Water Quality	169.05	5,217.24	7,458.55	12,675.79
Customer Service	2,077.09	33,812.64	45,474.06	79,286.70
TOTAL:	5,395.50	165,473.36	341,805.69	507,279.05

TOTAL CURRENT MONTH CHARGES	507,279.05
LESS: PAYMENT-PRIOR EST. BILLING	589,288.51-
NET AMOUNT PAYABLE (RECEIVABLE)	82,009.46-
PLUS: EST. CURRENT MONTH BILLING	507,279.05
	425,269.59

TAW_R_CADDR1#071attachment
Page 141 of 452

Data Selection Values
Year: 11 Period: 02 Region: B Eastern Division Business Partner: 42 Intercompany Settlement Co 42

Description Of Service	Hours	Payroll	Expenses	Total
Accounting				
Administration				
Audit				
Communications				
Legal				
Engineering				
Finance				
Human Resources				
Information Systems				
Operations				
Rates & Revenue				
Risk Management				
Water Quality				
Customer Service				
TOTAL:				

TOTAL CURRENT MONTH CHARGES

LESS: PAYMENT-PRIOR EST. BILLING	1,044.02-
NET AMOUNT PAYABLE (RECEIVABLE)	1,044.02-
PLUS: EST. CURRENT MONTH BILLING	
	1,044.02-

TAW_R_CADDR1#071attachment
Page 142 of 452

Data Selection Values
Year: 11 Period: 02 Region: Z Corporate Business Partner: 46 Intercompany Settlement Co 46

Description Of Service	Hours	Payroll	Expenses	Total
Accounting	43.25	1,473.33	477.37	1,950.70
Administration			6,214.80	6,214.80
Audit			33.69	33.69
Communications			731.27	731.27
Legal			617.44	617.44
Finance	216.00	8,106.99	3,144.44	11,251.43
Human Resources			371.24	371.24
Operations	20.00	997.15	2,001.76	2,998.91
Rates & Revenue			196.37	196.37
Risk Management			260.79	260.79
TOTAL:	279.25	10,577.47	14,049.17	24,626.64

TOTAL CURRENT MONTH CHARGES	24,626.64
LESS: PAYMENT-PRIOR EST. BILLING	39,415.54-
NET AMOUNT PAYABLE (RECEIVABLE)	14,788.90-
PLUS: EST. CURRENT MONTH BILLING	24,626.64
	9,837.74

TAW_R_CADDR1#071attachment
Page 143 of 452

Data Selection Values
Year: 11 Period: 02 Region: A Western Division Business Partner: 50 Intercompany Settlement Co 50

Description Of Service	Hours	Payroll	Expenses	Total
Accounting	116.37	3,480.31	1,469.62	4,949.93
Administration	4.24	203.90	3,174.90	3,378.80
Audit	1.16	63.64	107.40	171.04
Communications	5.38	271.33	693.09	964.42
Legal	7.62	474.16	644.52	1,118.68
Engineering	7.00	380.42	216.64	597.06
Finance	28.44	1,240.67	2,011.55	3,252.22
Human Resources	11.85	508.63	948.13	1,456.76
Information Systems	36.10	1,543.39	5,991.59	7,534.98
Operations	6.17	429.96	945.27	1,375.23
Rates & Revenue	.48	11.90	159.78	171.68
Risk Management	4.26	194.79	246.81	441.60
Water Quality	10.64	332.01	443.93	775.94
Customer Service	158.70	2,708.29	3,593.65	6,301.94
TOTAL:	398.41	11,843.40	20,646.88	32,490.28

TOTAL CURRENT MONTH CHARGES	32,490.28
LESS: PAYMENT-PRIOR EST. BILLING	49,174.95-
NET AMOUNT PAYABLE (RECEIVABLE)	16,684.67-
PLUS: EST. CURRENT MONTH BILLING	32,490.28
	15,805.61

TAW_R_CADDR1#071attachment
Page 144 of 452

Data Selection Values
Year: 11 Period: 02 Region: C New Jersey Division Business Partner: 54 Intercompany Settlement Co 54

Description Of Service	Hours	Payroll	Expenses	Total
Accounting	15.50	468.29	153.41	621.70
Administration	1.66	145.70	1,748.67	1,894.37
Audit	2.44	131.12	79.33	210.45
Communications	4.09	197.40	813.91	1,011.31
Legal	4.60	415.83	950.18	1,366.01
Engineering			.62	.62
Finance	24.93	1,395.16	3,382.50	4,777.66
Human Resources	3.89	138.09	227.13	365.22
Information Systems	3.62	101.17	609.24	710.41
Operations	4.00	199.43	495.25	694.68
Rates & Revenue			54.94	54.94
Risk Management	.07	3.61	64.14	67.75
Water Quality			2.42	2.42
Customer Service	344.01	5,581.10	7,524.22	13,105.32
TOTAL:	408.81	8,776.90	16,105.96	24,882.86

TOTAL CURRENT MONTH CHARGES	24,882.86
LESS: PAYMENT-PRIOR EST. BILLING	24,394.86-
NET AMOUNT PAYABLE (RECEIVABLE)	488.00
PLUS: EST. CURRENT MONTH BILLING	24,882.86
	25,370.86

TAW_R_CADDR1#071attachment
Page 145 of 452

Data Selection Values
Year: 11 Period: 02 Region: C New Jersey Division Business Partner: 55 Intercompany Settlement Co 55

Description Of Service	Hours	Payroll	Expenses	Total
Accounting	15.88	474.03	227.87	701.90
Administration	3.52	308.22	3,469.34	3,777.56
Audit	5.16	277.37	163.62	440.99
Communications	8.76	420.53	1,709.80	2,130.33
Legal	9.71	879.63	1,994.85	2,874.48
Engineering			1.31	1.31
Finance	61.01	3,193.29	7,120.99	10,314.28
Human Resources	6.70	244.54	439.47	684.01
Information Systems	10.95	292.63	1,525.88	1,818.51
Operations	4.00	199.43	942.27	1,141.70
Rates & Revenue			107.56	107.56
Risk Management	.12	5.49	128.73	134.22
Water Quality			5.23	5.23
Customer Service	510.00	8,286.18	11,174.47	19,460.65
TOTAL:	635.81	14,581.34	29,011.39	43,592.73

TOTAL CURRENT MONTH CHARGES	43,592.73
LESS: PAYMENT-PRIOR EST. BILLING	43,339.75-
NET AMOUNT PAYABLE (RECEIVABLE)	252.98
PLUS: EST. CURRENT MONTH BILLING	43,592.73
	43,845.71

TAW_R_CADDR1#071attachment
Page 146 of 452

Data Selection Values
Year: 11 Period: 02 Region: C New Jersey Division Business Partner: 56 Intercompany Settlement Co 56

Description Of Service	Hours	Payroll	Expenses	Total
Accounting	8.17	225.73	63.49	289.22
Administration	.22	19.62	445.00	464.62
Audit	.33	17.65	15.71	33.36
Communications	2.86	137.34	342.96	480.30
Legal	.62	55.97	137.83	193.80
Engineering			.08	.08
Finance	3.35	187.81	500.54	688.35
Human Resources	4.24	186.93	310.14	497.07
Information Systems	.30	11.91	78.19	90.10
Operations			88.66	88.66
Rates & Revenue			15.59	15.59
Risk Management			11.77	11.77
Water Quality			.83	.83
Customer Service			.18	.18
TOTAL:	20.09	842.96	2,010.97	2,853.93

TOTAL CURRENT MONTH CHARGES	2,853.93
LESS: PAYMENT-PRIOR EST. BILLING	3,572.60-
NET AMOUNT PAYABLE (RECEIVABLE)	718.67-
PLUS: EST. CURRENT MONTH BILLING	2,853.93
	2,135.26

TAW_R_CADDR1#071attachment
Page 147 of 452

Data Selection Values
Year: 11 Period: 02 Region: Z Corporate Business Partner: 57 Intercompany Settlement Co 57

Description Of Service	Hours	Payroll	Expenses	Total
Accounting			5.48	5.48
TOTAL:			5.48	5.48

TOTAL CURRENT MONTH CHARGES	5.48
LESS: PAYMENT-PRIOR EST. BILLING	275.69-
NET AMOUNT PAYABLE (RECEIVABLE)	270.21-
PLUS: EST. CURRENT MONTH BILLING	5.48
	264.73-

TAW_R_CADDR1#071attachment
Page 148 of 452

Data Selection Values
Year: 11 Period: 02 Region: Z Corporate Business Partner: 80 Intercompany Settlement Co 80

Description Of Service	Hours	Payroll	Expenses	Total
Accounting	130.75	5,303.60	1,994.74	7,298.34
Administration	54.00	2,213.23	4,030.87	6,244.10
Audit			139.39	139.39
Communications			27.64	27.64
Legal			23.34	23.34
Finance	40.75	1,565.89	730.22	2,296.11
Human Resources			723.43	723.43
Operations			190.14	190.14
Rates & Revenue			163.72	163.72
Risk Management			9.86	9.86
Water Quality			77.25	77.25
TOTAL:	225.50	9,082.72	8,110.60	17,193.32

TOTAL CURRENT MONTH CHARGES	17,193.32
LESS: PAYMENT-PRIOR EST. BILLING	-
NET AMOUNT PAYABLE (RECEIVABLE)	17,193.32
PLUS: EST. CURRENT MONTH BILLING	17,193.32
	34,386.64

TAW_R_CADDR1#071attachment
Page 149 of 452

American Water Works Company
Summary Bill Report - History

Data Selection Values
Year: 11 Period: 03 Region: Z Corporate Business Partner: 2 Intercompany Settlement Co 2

Description Of Service	Hours	Payroll	Expenses	Total
Accounting	95.04	3,645.72	708.81	4,354.53
Administration	.04	97.20-	44,695.87-	44,793.07-
Audit	.05	3.89	82.84	86.73
Communications	.46	28.84	1,286.21	1,315.05
Legal	.09	9.60	1,490.46	1,500.06
Engineering			.02	.02
Finance	244.48	14,663.08	9,220.95	23,884.03
Human Resources	2.99	153.88	1,494.11	1,647.99
Information Systems	9.03	356.12	862.75	1,218.87
Operations	12.00-	598.22-	1,725.59	1,127.37
Rates & Revenue			307.96	307.96
Risk Management			429.36	429.36
Water Quality	176.00	10,640.28	3,495.48	14,135.76
Customer Service		.06	.08	.14
TOTAL:	516.18	28,806.05	23,591.25-	5,214.80

TOTAL CURRENT MONTH CHARGES	5,214.80
LESS: PAYMENT-PRIOR EST. BILLING	39,544.18-
NET AMOUNT PAYABLE (RECEIVABLE)	34,329.38-
PLUS: EST. CURRENT MONTH BILLING	5,214.80
	29,114.58-

TAW_R_CADDR1#071attachment
Page 150 of 452

Data Selection Values
Year: 11 Period: 03 Region: Z Corporate Business Partner: 3 AWWS Co-Balance Sheet

Description Of Service	Hours	Payroll	Expenses	Total
Accounting			1,171.59	1,171.59
Administration			8,664.29	8,664.29
Communications			326.28	326.28
Legal			330.17	330.17
Engineering			295.69	295.69
Finance			513.43	513.43
Human Resources			282.94	282.94
Information Systems	1,759.00	91,521.81	240,182.62	331,704.43
Operations	256.00	12,924.00	5,079.18	18,003.18
Rates & Revenue			7.71	7.71
Risk Management	15.88	435.89	243.86	679.75
Water Quality			1,169.93	1,169.93
Customer Service	17.00	465.76	927.42	1,393.18
TOTAL:	2,047.88	105,347.46	259,195.11	364,542.57

TOTAL CURRENT MONTH CHARGES	364,542.57
LESS: PAYMENT-PRIOR EST. BILLING	339,064.11-
NET AMOUNT PAYABLE (RECEIVABLE)	25,478.46
PLUS: EST. CURRENT MONTH BILLING	364,542.57
	390,021.03

TAW_R_CADDR1#071attachment
Page 151 of 452

Data Selection Values
Year: 11 Period: 03 Region: A Western Division Business Partner: 5 Intercompany Settlement Co 5

Description Of Service	Hours	Payroll	Expenses	Total
Accounting	1,283.29	46,447.39	23,999.71	70,447.10
Administration	328.40	16,142.25	71,384.69	87,526.94
Audit	33.53	2,274.10	1,833.43	4,107.53
Communications	549.64	26,493.09	26,516.09	53,009.18
Legal	332.39	22,332.82	17,450.93	39,783.75
Engineering		1,742.18	5,302.87	7,045.05
Finance	1,316.74	74,587.95	319,122.45	393,710.40
Human Resources	375.12	19,310.22	33,494.95	52,805.17
Information Systems	1,181.12	59,323.22	205,341.19	264,664.41
Operations	461.89	32,524.38	39,636.13	72,160.51
Rates & Revenue	69.79	4,810.75	4,549.69	9,360.44
Risk Management	171.52	8,592.77	8,119.38	16,712.15
Water Quality	541.42	20,288.10	23,271.46	43,559.56
Customer Service	4,645.47	95,311.31	105,524.82	200,836.13
TOTAL:	11,290.32	430,180.53	885,547.79	1,315,728.32

TOTAL CURRENT MONTH CHARGES	1,315,728.32
LESS: PAYMENT-PRIOR EST. BILLING	1,170,472.64-
NET AMOUNT PAYABLE (RECEIVABLE)	145,255.68
PLUS: EST. CURRENT MONTH BILLING	1,315,728.32
	1,460,984.00

TAW_R_CADDR1#071attachment
Page 152 of 452

Data Selection Values
Year: 11 Period: 03 Region: A Western Division Business Partner: 9 Intercompany Settlement Co 9

Description Of Service	Hours	Payroll	Expenses	Total
Accounting	1,617.41	62,771.41	35,234.40	98,005.81
Administration	243.86	14,941.41	130,035.82	144,977.23
Audit	59.64	4,044.86	2,848.24	6,893.10
Communications	293.03	19,036.21	44,587.86	63,624.07
Legal	582.80	43,656.32	33,840.40	77,496.72
Engineering	1,061.25	46,207.31	20,761.82	66,969.13
Finance	2,830.09	153,225.25	578,937.39	732,162.64
Human Resources	806.45	40,169.71	64,551.98	104,721.69
Information Systems	2,475.75	119,209.32	363,636.88	482,846.20
Operations	1,486.78	81,316.22	109,626.23	190,942.45
Rates & Revenue	29.89	3,720.73	6,895.47	10,616.20
Risk Management	541.40	22,800.33	16,669.32	39,469.65
Water Quality	712.68	26,221.31	35,970.04	62,191.35
Customer Service	9,149.09	189,275.65	233,045.04	422,320.69
TOTAL:	21,890.12	826,596.04	1,676,640.89	2,503,236.93

TOTAL CURRENT MONTH CHARGES	2,503,236.93
LESS: PAYMENT-PRIOR EST. BILLING	2,192,286.39-
NET AMOUNT PAYABLE (RECEIVABLE)	310,950.54
PLUS: EST. CURRENT MONTH BILLING	2,503,236.93
	2,814,187.47

TAW_R_CADDR1#071attachment
Page 153 of 452

Data Selection Values
Year: 11 Period: 03 Region: B Eastern Division Business Partner: 10 Intercompany Settlement Co 10

Description Of Service	Hours	Payroll	Expenses	Total
Accounting	1,544.16	57,241.88	30,479.02	87,720.90
Administration	698.03	41,443.90	147,922.33	189,366.23
Audit	55.06	3,734.37	2,666.75	6,401.12
Communications	384.08	21,320.40	35,196.51	56,516.91
Legal	483.59	29,138.38	23,260.79	52,399.17
Engineering	152.00	10,219.47	7,640.42	17,859.89
Finance	2,894.13	157,351.70	538,163.87	695,515.57
Human Resources	574.35	30,670.40	52,305.42	82,975.82
Information Systems	1,956.63	96,499.87	330,638.64	427,138.51
Operations	2,411.36	97,342.62	116,425.21	213,767.83
Rates & Revenue	86.34	5,772.90	6,620.97	12,393.87
Risk Management	313.72	12,677.11	8,641.29	21,318.40
Water Quality	693.27	24,901.42	32,745.67	57,647.09
Customer Service	7,161.37	139,427.16	153,518.80	292,945.96
TOTAL:	19,408.09	727,741.58	1,486,225.69	2,213,967.27

TOTAL CURRENT MONTH CHARGES	2,213,967.27
LESS: PAYMENT-PRIOR EST. BILLING	1,953,301.36-
NET AMOUNT PAYABLE (RECEIVABLE)	260,665.91
PLUS: EST. CURRENT MONTH BILLING	2,213,967.27
	2,474,633.18

TAW_R_CADDR1#071attachment
Page 154 of 452

Data Selection Values
Year: 11 Period: 03 Region: A Western Division Business Partner: 11 Intercompany Settlement Co 11

Description Of Service	Hours	Payroll	Expenses	Total
Accounting	329.42	13,103.01	8,456.40	21,559.41
Administration	45.88	2,916.90	30,128.47	33,045.37
Audit	11.81	800.41	879.36	1,679.77
Communications	58.03	3,768.44	8,945.72	12,714.16
Legal	102.73	7,820.23	6,532.34	14,352.57
Engineering	210.75	9,659.46	4,525.98	14,185.44
Finance	616.60	33,116.91	114,895.07	148,011.98
Human Resources	220.75	10,663.54	14,451.16	25,114.70
Information Systems	408.13	20,533.38	70,157.99	90,691.37
Operations	204.85	11,548.13	16,051.65	27,599.78
Rates & Revenue	314.42	15,260.36	4,397.07	19,657.43
Risk Management	109.52	5,204.44	3,981.19	9,185.63
Water Quality	148.06	5,399.63	7,211.01	12,610.64
Customer Service	1,771.05	36,706.55	46,265.77	82,972.32
TOTAL:	4,552.00	176,501.39	336,879.18	513,380.57

TOTAL CURRENT MONTH CHARGES	513,380.57
LESS: PAYMENT-PRIOR EST. BILLING	452,944.34-
NET AMOUNT PAYABLE (RECEIVABLE)	60,436.23
PLUS: EST. CURRENT MONTH BILLING	513,380.57
	573,816.80

TAW_R_CADDR1#071attachment
Page 155 of 452

Data Selection Values
Year: 11 Period: 03 Region: A Western Division Business Partner: 11 Intercompany Settlement Co 11

Description Of Service	Hours	Payroll	Expenses	Total
Accounting	329.42	13,103.01	8,456.40	21,559.41
Administration	45.88	2,916.90	30,128.47	33,045.37
Audit	11.81	800.41	879.36	1,679.77
Communications	58.03	3,768.44	8,945.72	12,714.16
Legal	102.73	7,820.23	6,532.34	14,352.57
Engineering	210.75	9,659.46	4,525.98	14,185.44
Finance	616.60	33,116.91	114,895.07	148,011.98
Human Resources	220.75	10,663.54	14,451.16	25,114.70
Information Systems	408.13	20,533.38	70,157.99	90,691.37
Operations	204.85	11,548.13	16,051.65	27,599.78
Rates & Revenue	314.42	15,260.36	4,397.07	19,657.43
Risk Management	109.52	5,204.44	3,981.19	9,185.63
Water Quality	148.06	5,399.63	7,211.01	12,610.64
Customer Service	1,771.05	36,706.55	46,265.77	82,972.32
TOTAL:	4,552.00	176,501.39	336,879.18	513,380.57

TOTAL CURRENT MONTH CHARGES	513,380.57
LESS: PAYMENT-PRIOR EST. BILLING	452,944.34-
NET AMOUNT PAYABLE (RECEIVABLE)	60,436.23
PLUS: EST. CURRENT MONTH BILLING	513,380.57
	573,816.80

TAW_R_CADDR1#071attachment
Page 156 of 452

Data Selection Values
Year: 11 Period: 03 Region: B Eastern Division Business Partner: 12 Intercompany Settlement Co 12

Description Of Service	Hours	Payroll	Expenses	Total
Accounting	868.23	30,997.48	14,255.46	45,252.94
Administration	103.02	6,619.65	54,894.82	61,514.47
Audit	23.31	1,580.93	1,249.66	2,830.59
Communications	94.82	5,316.45	11,754.52	17,070.97
Legal	75.23	6,874.15	8,318.77	15,192.92
Engineering		382.51	1,479.08	1,861.59
Finance	1,114.82	60,966.54	223,444.49	284,411.03
Human Resources	369.44	19,068.86	23,101.84	42,170.70
Information Systems	842.26	41,790.75	149,177.14	190,967.89
Operations	908.01	36,512.00	39,617.72	76,129.72
Rates & Revenue	13.11	1,522.84	2,788.94	4,311.78
Risk Management	42.51	2,633.19	2,692.18	5,325.37
Water Quality	346.62	12,342.66	14,478.93	26,821.59
Customer Service	3,079.40	59,850.15	65,791.99	125,642.14
TOTAL:	7,880.78	286,458.16	613,045.54	899,503.70

TOTAL CURRENT MONTH CHARGES	899,503.70
LESS: PAYMENT-PRIOR EST. BILLING	800,184.50-
NET AMOUNT PAYABLE (RECEIVABLE)	99,319.20
PLUS: EST. CURRENT MONTH BILLING	899,503.70
	998,822.90

TAW_R_CADDR1#071attachment
Page 157 of 452

Data Selection Values
Year: 11 Period: 03 Region: B Eastern Division Business Partner: 13 Intercompany Settlement Co 13

Description Of Service	Hours	Payroll	Expenses	Total
Accounting	90.25	2,613.13	1,184.54	3,797.67
Administration	13.65	951.92	3,330.63	4,282.55
Audit	.99	67.45	95.43	162.88
Communications	3.88	219.27	515.85	735.12
Legal	3.85	334.01	310.13	644.14
Engineering	11.80	618.38	352.49	970.87
Finance	76.76	3,620.87	9,255.13	12,876.00
Human Resources	8.78	476.42	1,109.20	1,585.62
Information Systems	32.94	1,652.82	5,794.76	7,447.58
Operations	52.78	1,854.41	1,552.32	3,406.73
Rates & Revenue	7.50	403.43	224.36	627.79
Risk Management	1.53	102.51	126.04	228.55
Water Quality	11.69	421.73	533.02	954.75
Customer Service	119.25	2,323.10	2,556.48	4,879.58
TOTAL:	435.65	15,659.45	26,940.38	42,599.83

TOTAL CURRENT MONTH CHARGES	42,599.83
LESS: PAYMENT-PRIOR EST. BILLING	29,158.00-
NET AMOUNT PAYABLE (RECEIVABLE)	13,441.83
PLUS: EST. CURRENT MONTH BILLING	42,599.83
	56,041.66

TAW_R_CADDR1#071attachment
Page 158 of 452

Data Selection Values
Year: 11 Period: 03 Region: B Eastern Division Business Partner: 16 Intercompany Settlement Co 16

Description Of Service	Hours	Payroll	Expenses	Total
Accounting	82.64	2,515.84	846.25	3,362.09
Administration	7.66	493.18	3,968.52	4,461.70
Audit	.72	48.44	71.65	120.09
Communications	2.84	159.33	422.74	582.07
Legal	3.31	277.22	285.15	562.37
Engineering		11.87	112.59	124.46
Finance	54.74	2,477.69	5,622.47	8,100.16
Human Resources	5.23	297.11	808.34	1,105.45
Information Systems	23.07	1,182.44	4,175.32	5,357.76
Operations	7.05	645.38	1,169.88	1,815.26
Rates & Revenue	.37	45.28	112.82	158.10
Risk Management	38.06	913.81	205.71	1,119.52
Water Quality	9.25	330.72	442.53	773.25
Customer Service	.01	.68	98.01	98.69
TOTAL:	234.95	9,398.99	18,341.98	27,740.97

TOTAL CURRENT MONTH CHARGES	27,740.97
LESS: PAYMENT-PRIOR EST. BILLING	23,375.53-
NET AMOUNT PAYABLE (RECEIVABLE)	4,365.44
PLUS: EST. CURRENT MONTH BILLING	27,740.97
	32,106.41

TAW_R_CADDR1#071attachment
Page 159 of 452

Data Selection Values
Year: 11 Period: 03 Region: A Western Division Business Partner: 17 Intercompany Settlement Co 17

Description Of Service	Hours	Payroll	Expenses	Total
Accounting	2,174.10	86,811.34	42,244.69	129,056.03
Administration	522.93	36,822.96	185,072.03	221,894.99
Audit	93.52	6,158.57	4,228.79	10,387.36
Communications	589.72	34,498.03	63,933.50	98,431.53
Legal	643.34	50,306.09	42,629.87	92,935.96
Engineering	447.00	30,134.23	24,488.24	54,622.47
Finance	4,165.23	232,638.95	844,553.06	1,077,192.01
Human Resources	1,080.88	53,771.20	88,879.69	142,650.89
Information Systems	3,164.02	156,334.67	546,786.68	703,121.35
Operations	1,002.13	74,208.21	108,830.89	183,039.10
Rates & Revenue	209.33	12,356.26	10,655.45	23,011.71
Risk Management	677.83	30,080.82	22,939.66	53,020.48
Water Quality	1,263.53	51,045.89	55,839.41	106,885.30
Customer Service	13,194.34	273,321.00	338,176.32	611,497.32
TOTAL:	29,227.90	1,128,488.22	2,379,258.28	3,507,746.50

TOTAL CURRENT MONTH CHARGES	3,507,746.50
LESS: PAYMENT-PRIOR EST. BILLING	3,045,859.57-
NET AMOUNT PAYABLE (RECEIVABLE)	461,886.93
PLUS: EST. CURRENT MONTH BILLING	3,507,746.50
	3,969,633.43

TAW_R_CADDR1#071attachment
Page 160 of 452

Data Selection Values
Year: 11 Period: 03 Region: C New Jersey Division Business Partner: 18 Intercompany Settlement Co 18

Description Of Service	Hours	Payroll	Expenses	Total
Accounting	2,985.71	112,013.67	65,147.77	177,161.44
Administration	520.09	29,802.44	224,861.41	254,663.85
Audit	132.99	9,176.29	6,031.68	15,207.97
Communications	415.62	23,903.28	53,839.00	77,742.28
Legal	457.17	34,418.74	39,001.48	73,420.22
Engineering			88.48	88.48
Finance	4,965.09	266,525.18	1,111,142.26	1,377,667.44
Human Resources	919.63	46,810.79	92,442.66	139,253.45
Information Systems	4,440.80	218,589.12	745,087.26	963,676.38
Operations	1,519.62	92,352.33	120,646.62	212,998.95
Rates & Revenue	280.63	15,955.58	15,299.68	31,255.26
Risk Management	310.25	14,851.40	9,519.77	24,371.17
Water Quality	1,594.57	58,306.20	76,032.38	134,338.58
Customer Service	16,121.83	314,180.71	345,814.33	659,995.04
TOTAL:	34,664.00	1,236,885.73	2,904,954.78	4,141,840.51

TOTAL CURRENT MONTH CHARGES	4,141,840.51
LESS: PAYMENT-PRIOR EST. BILLING	3,621,769.91-
NET AMOUNT PAYABLE (RECEIVABLE)	520,070.60
PLUS: EST. CURRENT MONTH BILLING	4,141,840.51
	4,661,911.11

TAW_R_CADDR1#071attachment
Page 161 of 452

Data Selection Values
Year: 11 Period: 03 Region: A Western Division Business Partner: 19 Intercompany Settlement Co 19

Description Of Service	Hours	Payroll	Expenses	Total
Accounting	374.26	10,777.95	3,665.97	14,443.92
Administration	13.62	847.51	9,725.32	10,572.83
Audit	3.36	227.89	326.83	554.72
Communications	48.55	2,530.45	2,588.18	5,118.63
Legal	17.95	1,445.34	1,411.38	2,856.72
Engineering		174.22	574.07	748.29
Finance	67.30	3,446.20	5,568.99	9,015.19
Human Resources	37.50	1,938.91	4,010.65	5,949.56
Information Systems	119.39	5,985.97	20,679.20	26,665.17
Operations	169.02	6,998.55	8,707.49	15,706.04
Rates & Revenue	17.69	886.95	623.65	1,510.60
Risk Management	15.35	820.02	1,019.81	1,839.83
Water Quality	42.53	1,549.90	1,999.23	3,549.13
Customer Service	474.81	9,710.85	10,692.97	20,403.82
TOTAL:	1,401.33	47,340.71	71,593.74	118,934.45

TOTAL CURRENT MONTH CHARGES	118,934.45
LESS: PAYMENT-PRIOR EST. BILLING	119,658.02-
NET AMOUNT PAYABLE (RECEIVABLE)	723.57-
PLUS: EST. CURRENT MONTH BILLING	118,934.45
	118,210.88

TAW_R_CADDR1#071attachment
Page 162 of 452

Data Selection Values
Year: 11 Period: 03 Region: Z Corporate Business Partner: 21 Intercompany Settlement Co 21

Description Of Service	Hours	Payroll	Expenses	Total
Accounting	23.91	814.11	216.87	1,030.98
Administration	1.27	96.94	1,454.01	1,550.95
Audit	1.73	124.18	65.63	189.81
Communications			127.97	127.97
Legal	2.93	306.99	450.49	757.48
Engineering			.55	.55
Finance	19.65	1,228.92	1,795.30	3,024.22
Human Resources			174.44	174.44
Information Systems	4.36	185.81	608.74	794.55
Operations	.05	2.49	189.39	191.88
Rates & Revenue			45.36	45.36
Risk Management	.08	2.31	46.39	48.70
Water Quality			1.37	1.37
Customer Service	.06	1.89	2.82	4.71
TOTAL:	54.04	2,763.64	5,179.33	7,942.97

TOTAL CURRENT MONTH CHARGES	7,942.97
LESS: PAYMENT-PRIOR EST. BILLING	9,932.28-
NET AMOUNT PAYABLE (RECEIVABLE)	1,989.31-
PLUS: EST. CURRENT MONTH BILLING	7,942.97
	5,953.66

TAW_R_CADDR1#071attachment
Page 163 of 452

Data Selection Values
Year: 11 Period: 03 Region: B Eastern Division Business Partner: 22 Intercompany Settlement Co 22

Description Of Service	Hours	Payroll	Expenses	Total
Accounting	520.96	17,148.28	7,968.29	25,116.57
Administration	70.95	4,724.70	32,156.11	36,880.81
Audit	19.09	1,109.67	935.69	2,045.36
Communications	45.10	2,528.21	5,742.97	8,271.18
Legal	48.75	4,119.24	3,416.87	7,536.11
Engineering		181.81	779.13	960.94
Finance	578.54	31,456.95	108,056.07	139,513.02
Human Resources	105.78	5,708.93	11,531.44	17,240.37
Information Systems	623.82	28,212.47	90,772.80	118,985.27
Operations	421.73	16,366.65	17,286.64	33,653.29
Rates & Revenue	197.77	10,003.60	3,001.92	13,005.52
Risk Management	65.81	3,003.95	1,580.33	4,584.28
Water Quality	127.38	4,625.09	6,008.15	10,633.24
Customer Service	1,428.79	27,853.07	30,689.42	58,542.49
TOTAL:	4,254.47	157,042.62	319,925.83	476,968.45

TOTAL CURRENT MONTH CHARGES	476,968.45
LESS: PAYMENT-PRIOR EST. BILLING	389,327.89-
NET AMOUNT PAYABLE (RECEIVABLE)	87,640.56
PLUS: EST. CURRENT MONTH BILLING	476,968.45
	564,609.01

TAW_R_CADDR1#071attachment
Page 164 of 452

Data Selection Values
Year: 11 Period: 03 Region: A Western Division Business Partner: 23 Intercompany Settlement Co 23

Description Of Service	Hours	Payroll	Expenses	Total
Accounting	1,119.98	41,150.21	19,396.00	60,546.21
Administration	129.22	7,939.94	58,686.19	66,626.13
Audit	30.69	2,080.37	1,663.54	3,743.91
Communications	214.78	14,396.75	20,147.71	34,544.46
Legal	164.32	13,229.11	13,819.67	27,048.78
Engineering		1,596.60	3,528.50	5,125.10
Finance	512.24	31,231.30	44,688.72	75,920.02
Human Resources	345.74	17,873.55	30,089.83	47,963.38
Information Systems	1,018.34	51,754.92	181,286.51	233,041.43
Operations	242.16	20,021.98	31,809.72	51,831.70
Rates & Revenue	56.12	3,868.90	3,784.50	7,653.40
Risk Management	137.72	7,587.96	5,751.45	13,339.41
Water Quality	285.06	10,806.00	15,034.34	25,840.34
Customer Service	4,325.96	88,552.04	95,395.41	183,947.45
TOTAL:	8,582.33	312,089.63	525,082.09	837,171.72

TOTAL CURRENT MONTH CHARGES	837,171.72
LESS: PAYMENT-PRIOR EST. BILLING	783,074.16-
NET AMOUNT PAYABLE (RECEIVABLE)	54,097.56
PLUS: EST. CURRENT MONTH BILLING	837,171.72
	891,269.28

TAW_R_CADDR1#071attachment
Page 165 of 452

Data Selection Values
Year: 11 Period: 03 Region: D Pennsylvania Division Business Partner: 24 Intercompany Settlement Co 24

Description Of Service	Hours	Payroll	Expenses	Total
Accounting	2,531.63	97,690.64	55,341.72	153,032.36
Administration	516.70	29,944.56	213,094.02	243,038.58
Audit	188.75	13,154.08	7,883.96	21,038.04
Communications	421.18	24,213.52	54,381.03	78,594.55
Legal	163.49	17,090.19	39,005.13	56,095.32
Engineering			138.32	138.32
Finance	4,780.68	259,648.99	1,156,712.47	1,416,361.46
Human Resources	931.28	47,408.22	91,718.71	139,126.93
Information Systems	4,320.83	214,887.03	756,167.71	971,054.74
Operations	1,012.20	69,010.90	84,764.98	153,775.88
Rates & Revenue	129.43	9,972.32	14,291.73	24,264.05
Risk Management	222.81	10,373.08	8,662.05	19,035.13
Water Quality	1,559.78	56,110.65	73,333.94	129,444.59
Customer Service	16,479.82	320,538.08	352,585.35	673,123.43
TOTAL:	33,258.58	1,170,042.26	2,908,081.12	4,078,123.38

TOTAL CURRENT MONTH CHARGES	4,078,123.38
LESS: PAYMENT-PRIOR EST. BILLING	3,542,853.44-
NET AMOUNT PAYABLE (RECEIVABLE)	535,269.94
PLUS: EST. CURRENT MONTH BILLING	4,078,123.38
	4,613,393.32

TAW_R_CADDR1#071attachment
Page 166 of 452

Data Selection Values
Year: 11 Period: 03 Region: B Eastern Division Business Partner: 26 Intercompany Settlement Co 26

Description Of Service	Hours	Payroll	Expenses	Total
Accounting	577.96	19,334.69	9,654.99	28,989.68
Administration	67.05	4,205.94	42,851.83	47,057.77
Audit	14.52	984.63	854.81	1,839.44
Communications	59.08	3,314.52	8,304.32	11,618.84
Legal	46.80	4,277.91	5,235.04	9,512.95
Engineering		237.93	1,579.17	1,817.10
Finance	1,098.99	57,996.24	149,773.82	207,770.06
Human Resources	133.83	7,255.44	14,829.86	22,085.30
Information Systems	544.36	27,183.92	93,843.21	121,027.13
Operations	869.29	38,626.33	37,255.96	75,882.29
Rates & Revenue	49.04	3,834.63	2,584.29	6,418.92
Risk Management	33.75	1,869.42	2,289.15	4,158.57
Water Quality	189.13	6,898.07	9,205.93	16,104.00
Customer Service	1,915.83	37,237.47	40,935.80	78,173.27
TOTAL:	5,599.63	213,257.14	419,198.18	632,455.32

TOTAL CURRENT MONTH CHARGES	632,455.32
LESS: PAYMENT-PRIOR EST. BILLING	530,288.39-
NET AMOUNT PAYABLE (RECEIVABLE)	102,166.93
PLUS: EST. CURRENT MONTH BILLING	632,455.32
	734,622.25

TAW_R_CADDR1#071attachment
Page 167 of 452

Data Selection Values
Year: 11 Period: 03 Region: B Eastern Division Business Partner: 27 Intercompany Settlement Co 27

Description Of Service	Hours	Payroll	Expenses	Total
Accounting	732.03	23,991.17	10,775.62	34,766.79
Administration	221.69	14,651.21	38,227.29	52,878.50
Audit	11.16	756.74	841.92	1,598.66
Communications	45.42	2,547.78	6,228.18	8,775.96
Legal	53.79	4,455.38	4,213.99	8,669.37
Engineering	138.20	7,245.92	2,930.38	10,176.30
Finance	957.74	46,839.03	114,570.31	161,409.34
Human Resources	101.49	5,511.83	12,026.34	17,538.17
Information Systems	390.15	19,502.10	68,347.78	87,849.88
Operations	857.68	30,737.01	24,326.06	55,063.07
Rates & Revenue	23.29	1,476.19	1,668.98	3,145.17
Risk Management	153.44	5,531.66	2,220.64	7,752.30
Water Quality	140.25	5,035.41	7,327.57	12,362.98
Customer Service	1,464.83	28,491.60	31,331.92	59,823.52
TOTAL:	5,291.16	196,773.03	325,036.98	521,810.01

TOTAL CURRENT MONTH CHARGES	521,810.01
LESS: PAYMENT-PRIOR EST. BILLING	485,511.24-
NET AMOUNT PAYABLE (RECEIVABLE)	36,298.77
PLUS: EST. CURRENT MONTH BILLING	521,810.01
	558,108.78

TAW_R_CADDR1#071attachment
Page 168 of 452

Data Selection Values
Year: 11 Period: 03 Region: B Eastern Division Business Partner: 28 Intercompany Settlement

Description Of Service	Hours	Payroll	Expenses	Total
Accounting	939.99	34,984.88	20,257.55	55,242.43
Administration	138.07	9,030.18	79,540.74	88,570.92
Audit	33.39	2,264.58	1,593.35	3,857.93
Communications	135.72	7,612.14	17,240.30	24,852.44
Legal	281.11	21,943.15	13,897.59	35,840.74
Engineering		546.79	2,185.70	2,732.49
Finance	1,592.65	86,729.51	320,811.91	407,541.42
Human Resources	437.93	21,685.11	31,612.14	53,297.25
Information Systems	1,218.39	60,930.09	210,093.73	271,023.82
Operations	1,511.73	64,877.35	58,354.73	123,232.08
Rates & Revenue	17.34	2,127.23	3,884.63	6,011.86
Risk Management	80.48	4,315.98	4,143.16	8,459.14
Water Quality	419.34	15,062.10	20,303.29	35,365.39
Customer Service	4,330.43	84,315.48	92,765.61	177,081.09
TOTAL:	11,136.57	416,424.57	876,684.43	1,293,109.00

TOTAL CURRENT MONTH CHARGES	1,293,109.00
LESS: PAYMENT-PRIOR EST. BILLING	1,133,279.72-
NET AMOUNT PAYABLE (RECEIVABLE)	159,829.28
PLUS: EST. CURRENT MONTH BILLING	1,293,109.00
	1,452,938.28

TAW_R_CADDR1#071attachment
Page 169 of 452

Data Selection Values
Year: 11 Period: 03 Region: B Eastern Division Business Partner: 28 Intercompany Settlement

Description Of Service	Hours	Payroll	Expenses	Total
Accounting	939.99	34,984.88	20,257.55	55,242.43
Administration	138.07	9,030.18	79,540.74	88,570.92
Audit	33.39	2,264.58	1,593.35	3,857.93
Communications	135.72	7,612.14	17,240.30	24,852.44
Legal	281.11	21,943.15	13,897.59	35,840.74
Engineering		546.79	2,185.70	2,732.49
Finance	1,592.65	86,729.51	320,811.91	407,541.42
Human Resources	437.93	21,685.11	31,612.14	53,297.25
Information Systems	1,218.39	60,930.09	210,093.73	271,023.82
Operations	1,511.73	64,877.35	58,354.73	123,232.08
Rates & Revenue	17.34	2,127.23	3,884.63	6,011.86
Risk Management	80.48	4,315.98	4,143.16	8,459.14
Water Quality	419.34	15,062.10	20,303.29	35,365.39
Customer Service	4,330.43	84,315.48	92,765.61	177,081.09
TOTAL:	11,136.57	416,424.57	876,684.43	1,293,109.00

TOTAL CURRENT MONTH CHARGES	1,293,109.00
LESS: PAYMENT-PRIOR EST. BILLING	1,133,279.72-
NET AMOUNT PAYABLE (RECEIVABLE)	159,829.28
PLUS: EST. CURRENT MONTH BILLING	1,293,109.00
	1,452,938.28

TAW_R_CADDR1#071attachment
Page 170 of 452

Data Selection Values
Year: 11 Period: 03 Region: A Western Division Business Partner: 30 Intercompany Settlement Co 30

Description Of Service	Hours	Payroll	Expenses	Total
Accounting	236.30	7,593.34	2,413.04	10,006.38
Administration	7.77	475.57	5,361.82	5,837.39
Audit	1.92	131.03	195.17	326.20
Communications	9.53	619.15	1,266.19	1,885.34
Legal	17.32	1,192.09	862.56	2,054.65
Engineering		100.24	279.00	379.24
Finance	87.07	4,377.27	17,538.26	21,915.53
Human Resources	21.25	1,096.91	2,264.81	3,361.72
Information Systems	70.07	3,503.30	12,066.78	15,570.08
Operations	15.37	1,259.92	2,019.18	3,279.10
Rates & Revenue	5.97	328.91	334.27	663.18
Risk Management	7.93	450.24	580.66	1,030.90
Water Quality	4.80	255.25	553.13	808.38
Customer Service	270.25	5,530.20	6,052.81	11,583.01
TOTAL:	755.55	26,913.42	51,787.68	78,701.10

TOTAL CURRENT MONTH CHARGES	78,701.10
LESS: PAYMENT-PRIOR EST. BILLING	70,738.96-
NET AMOUNT PAYABLE (RECEIVABLE)	7,962.14
PLUS: EST. CURRENT MONTH BILLING	78,701.10
	86,663.24

TAW_R_CADDR1#071attachment
Page 171 of 452

Data Selection Values
Year: 11 Period: 03 Region: Z Corporate Business Partner: 31 Intercompany Settlement Co 31

Description Of Service	Hours	Payroll	Expenses	Total
Accounting	4,298.66	135,637.00	41,575.25	177,212.25
Administration	50.79	2,977.42	143,760.71	146,738.13
Audit	256.34	12,867.95	9,391.98	22,259.93
Communications	214.86	12,901.64	28,505.22	41,406.86
Legal	86.30	8,625.22	16,821.10	25,446.32
Engineering			53.01	53.01
Finance	667.51	36,047.64	64,937.10	100,984.74
Human Resources	665.78	34,968.64	67,928.47	102,897.11
Information Systems	125.52	4,847.00	16,066.11	20,913.11
Operations	1,287.69	103,891.06	74,249.98	178,141.04
Rates & Revenue	4.00	149.80	5,097.89	5,247.69
Risk Management	6.72	512.13	3,514.74	4,026.87
Water Quality	75.00	3,709.15	2,813.84	6,522.99
Customer Service	839.27	16,371.71	18,151.91	34,523.62
TOTAL:	8,578.44	373,506.36	492,867.31	866,373.67

TOTAL CURRENT MONTH CHARGES	866,373.67
LESS: PAYMENT-PRIOR EST. BILLING	824,173.62-
NET AMOUNT PAYABLE (RECEIVABLE)	42,200.05
PLUS: EST. CURRENT MONTH BILLING	866,373.67
	908,573.72

TAW_R_CADDR1#071attachment
Page 172 of 452

Data Selection Values
Year: 11 Period: 03 Region: B Eastern Division Business Partner: 38 Intercompany Settlement Co 38

Description Of Service	Hours	Payroll	Expenses	Total
Accounting	565.56	19,081.89	16,630.51	35,712.40
Administration	58.30	3,914.83	43,049.77	46,964.60
Audit	14.31	970.36	1,243.40	2,213.76
Communications	75.48	4,180.63	7,262.42	11,443.05
Legal	102.19	7,308.17	5,112.14	12,420.31
Engineering		234.95	760.52	995.47
Finance	636.50	34,528.12	137,042.83	171,570.95
Human Resources	129.89	7,055.25	15,171.44	22,226.69
Information Systems	525.69	25,830.43	87,016.35	112,846.78
Operations	842.73	32,335.95	25,277.87	57,613.82
Rates & Revenue	555.45	23,280.25	5,336.58	28,616.83
Risk Management	104.89	4,274.27	1,859.36	6,133.63
Water Quality	179.75	6,455.88	9,940.62	16,396.50
Customer Service	1,888.27	37,119.83	40,670.49	77,790.32
TOTAL:	5,679.01	206,570.81	396,374.30	602,945.11

TOTAL CURRENT MONTH CHARGES	602,945.11
LESS: PAYMENT-PRIOR EST. BILLING	507,279.05-
NET AMOUNT PAYABLE (RECEIVABLE)	95,666.06
PLUS: EST. CURRENT MONTH BILLING	602,945.11
	698,611.17

TAW_R_CADDR1#071attachment
Page 173 of 452

Data Selection Values
Year: 11 Period: 03 Region: B Eastern Division Business Partner: 42 Intercompany Settlement Co 42

Description Of Service	Hours	Payroll	Expenses	Total
Accounting				
Administration				
Audit				
Communications				
Legal				
Engineering				
Finance				
Human Resources				
Information Systems				
Operations				
Rates & Revenue				
Risk Management				
Water Quality				
Customer Service				
TOTAL:				

TOTAL CURRENT MONTH CHARGES

LESS: PAYMENT-PRIOR EST. BILLING -

NET AMOUNT PAYABLE (RECEIVABLE)

PLUS: EST. CURRENT MONTH BILLING

TAW_R_CADDR1#071attachment
Page 174 of 452

Data Selection Values
Year: 11 Period: 03 Region: Z Corporate Business Partner: 46 Intercompany Settlement Co 46

Description Of Service	Hours	Payroll	Expenses	Total
Accounting	98.50	4,157.84	1,263.69	5,421.53
Administration			5,894.90	5,894.90
Audit			102.99	102.99
Communications			522.71	522.71
Legal			466.20	466.20
Finance	204.00	7,644.26	2,493.66	10,137.92
Human Resources			845.84	845.84
Operations	20.00-	997.16-	755.41	241.75-
Rates & Revenue			191.13	191.13
Risk Management			187.95	187.95
TOTAL:	282.50	10,804.94	12,724.48	23,529.42

TOTAL CURRENT MONTH CHARGES	23,529.42
LESS: PAYMENT-PRIOR EST. BILLING	24,626.64-
NET AMOUNT PAYABLE (RECEIVABLE)	1,097.22-
PLUS: EST. CURRENT MONTH BILLING	23,529.42
	22,432.20

TAW_R_CADDR1#071attachment
Page 175 of 452

Data Selection Values
Year: 11 Period: 03 Region: A Western Division Business Partner: 50 Intercompany Settlement Co 50

Description Of Service	Hours	Payroll	Expenses	Total
Accounting	130.37	4,094.00	1,576.41	5,670.41
Administration	4.11	253.07	3,151.80	3,404.87
Audit	1.00	68.32	115.26	183.58
Communications	5.12	332.36	725.32	1,057.68
Legal	7.53	588.27	477.12	1,065.39
Engineering	9.00	546.49	293.06	839.55
Finance	43.32	2,073.57	1,857.68	3,931.25
Human Resources	11.95	617.87	1,322.26	1,940.13
Information Systems	34.34	1,741.83	6,104.72	7,846.55
Operations	6.11	583.37	1,098.61	1,681.98
Rates & Revenue	.52	64.43	171.33	235.76
Risk Management	4.17	237.09	534.26	771.35
Water Quality	10.64	397.27	542.04	939.31
Customer Service	143.26	2,945.10	3,312.21	6,257.31
TOTAL:	411.44	14,543.04	21,282.08	35,825.12

TOTAL CURRENT MONTH CHARGES	35,825.12
LESS: PAYMENT-PRIOR EST. BILLING	32,490.28-
NET AMOUNT PAYABLE (RECEIVABLE)	3,334.84
PLUS: EST. CURRENT MONTH BILLING	35,825.12
	39,159.96

TAW_R_CADDR1#071attachment
Page 176 of 452

Data Selection Values
Year: 11 Period: 03 Region: C New Jersey Division Business Partner: 54 Intercompany Settlement Co 54

Description Of Service	Hours	Payroll	Expenses	Total
Accounting	15.57	600.56	165.39	765.95
Administration	1.66	145.70	1,943.73	2,089.43
Audit	2.81	201.81	91.09	292.90
Communications	3.66	220.96	463.95	684.91
Legal	4.78	500.38	716.78	1,217.16
Engineering			.98	.98
Finance	25.40	1,777.82	2,817.26	4,595.08
Human Resources	3.60	157.25	361.46	518.71
Information Systems	4.39	146.02	606.40	752.42
Operations	3.92-	195.38-	282.41	87.03
Rates & Revenue			57.23	57.23
Risk Management	.05	2.17	70.14	72.31
Water Quality			2.24	2.24
Customer Service	306.73	5,974.28	6,571.42	12,545.70
TOTAL:	364.73	9,531.57	14,150.48	23,682.05

TOTAL CURRENT MONTH CHARGES	23,682.05
LESS: PAYMENT-PRIOR EST. BILLING	24,882.86-
NET AMOUNT PAYABLE (RECEIVABLE)	1,200.81-
PLUS: EST. CURRENT MONTH BILLING	23,682.05
	22,481.24

TAW_R_CADDR1#071attachment
Page 177 of 452

Data Selection Values
Year: 11 Period: 03 Region: C New Jersey Division Business Partner: 55 Intercompany Settlement Co 55

Description Of Service	Hours	Payroll	Expenses	Total
Accounting	25.44	973.27	343.70	1,316.97
Administration	3.52	308.22	4,280.57	4,588.79
Audit	5.93	426.90	192.70	619.60
Communications	7.84	470.74	1,010.47	1,481.21
Legal	10.10	1,057.56	1,534.70	2,592.26
Engineering			2.03	2.03
Finance	62.92	4,023.97	6,027.30	10,051.27
Human Resources	6.27	279.87	742.48	1,022.35
Information Systems	12.59	401.96	1,514.05	1,916.01
Operations	3.82-	190.87-	627.55	436.68
Rates & Revenue			125.22	125.22
Risk Management	.08	3.39	155.58	158.97
Water Quality			5.35	5.35
Customer Service	454.67	8,868.84	9,762.46	18,631.30
TOTAL:	585.54	16,623.85	26,324.16	42,948.01

TOTAL CURRENT MONTH CHARGES	42,948.01
LESS: PAYMENT-PRIOR EST. BILLING	43,592.73-
NET AMOUNT PAYABLE (RECEIVABLE)	644.72-
PLUS: EST. CURRENT MONTH BILLING	42,948.01
	42,303.29

TAW_R_CADDR1#071attachment
Page 178 of 452

Data Selection Values
Year: 11 Period: 03 Region: C New Jersey Division Business Partner: 56 Intercompany Settlement Co 56

Description Of Service	Hours	Payroll	Expenses	Total
Accounting	10.13	281.79	77.94	359.73
Administration	.22	19.62	550.34	569.96
Audit	.38	27.17	20.46	47.63
Communications	2.56	153.71	256.45	410.16
Legal	.64	67.16	113.09	180.25
Engineering			.12	.12
Finance	4.77	267.66	437.30	704.96
Human Resources	4.26	219.85	370.74	590.59
Information Systems	.30	12.06	63.14	75.20
Operations	.01	.54	65.21	65.75
Rates & Revenue			18.32	18.32
Risk Management			16.62	16.62
Water Quality			3.23	3.23
Customer Service	.01	.41	.63	1.04
TOTAL:	23.28	1,049.97	1,993.59	3,043.56

TOTAL CURRENT MONTH CHARGES	3,043.56
LESS: PAYMENT-PRIOR EST. BILLING	2,853.93-
NET AMOUNT PAYABLE (RECEIVABLE)	189.63
PLUS: EST. CURRENT MONTH BILLING	3,043.56
	3,233.19

TAW_R_CADDR1#071attachment
Page 179 of 452

Data Selection Values
Year: 11 Period: 03 Region: Z Corporate Business Partner: 57 Intercompany Settlement Co 57

Description Of Service	Hours	Payroll	Expenses	Total
Accounting			5.79	5.79
TOTAL:			5.79	5.79

TOTAL CURRENT MONTH CHARGES	5.79
LESS: PAYMENT-PRIOR EST. BILLING	5.48-
NET AMOUNT PAYABLE (RECEIVABLE)	.31
PLUS: EST. CURRENT MONTH BILLING	5.79
	6.10

TAW_R_CADDR1#071attachment
Page 180 of 452

Data Selection Values
Year: 11 Period: 03 Region: Z Corporate Business Partner: 80 Intercompany Settlement Co 80

Description Of Service	Hours	Payroll	Expenses	Total
Accounting	78.25	3,067.25	1,129.27	4,196.52
Administration	16.50	809.16	1,784.70	2,593.86
Audit			94.06	94.06
Finance	17.75	646.27	301.71	947.98
Human Resources			393.44	393.44
Operations			16.11	16.11
Rates & Revenue			78.71	78.71
Water Quality			9.56	9.56
TOTAL:	112.50	4,522.68	3,807.56	8,330.24

TOTAL CURRENT MONTH CHARGES	8,330.24
LESS: PAYMENT-PRIOR EST. BILLING	17,193.32-
NET AMOUNT PAYABLE (RECEIVABLE)	8,863.08-
PLUS: EST. CURRENT MONTH BILLING	8,330.24
	532.84-

TAW_R_CADDR1#071attachment
Page 181 of 452

Data Selection Values
Year: 11 Period: 04 Region: Z Corporate Business Partner: 2 Intercompany Settlement Co 2

Description Of Service	Hours	Payroll	Expenses	Total
Accounting	121.04	4,251.35	1,161.18	5,412.53
Administration	.04	102.67	61,790.29	61,892.96
Audit	.06	3.09	57.76	60.85
Communications	.44	23.78	1,258.25	1,282.03
Legal	.12	10.34	995.16	1,005.50
Engineering			.04	.04
Finance	254.21	15,264.94	6,954.35	22,219.29
Human Resources	3.01	139.02	707.89	846.91
Information Systems	.09	4.30	18.90	23.20
Operations	47.00	3,108.58	2,550.64	5,659.22
Rates & Revenue			314.30	314.30
Risk Management			480.03	480.03
Water Quality	170.00	10,151.23	4,287.30	14,438.53
Customer Service		.07	.12	.19
TOTAL:	596.01	33,059.37	80,576.21	113,635.58

TOTAL CURRENT MONTH CHARGES	113,635.58
LESS: PAYMENT-PRIOR EST. BILLING	5,214.80-
NET AMOUNT PAYABLE (RECEIVABLE)	108,420.78
PLUS: EST. CURRENT MONTH BILLING	113,635.58
	222,056.36

TAW_R_CADDR1#071attachment
Page 182 of 452

Data Selection Values
Year: 11 Period: 04 Region: Z Corporate Business Partner: 3 AWWS Co-Balance Sheet

Description Of Service	Hours	Payroll	Expenses	Total
Accounting			1,151.47	1,151.47
Administration			10,055.98	10,055.98
Communications			397.47	397.47
Legal			440.01	440.01
Engineering			403.06	403.06
Finance			600.36	600.36
Human Resources			380.69	380.69
Information Systems	1,553.25	70,525.98	205,004.55	275,530.53
Operations	303.00	15,425.99	5,825.66	21,251.65
Rates & Revenue			3.68	3.68
Risk Management	10.36	268.78	312.37	581.15
Water Quality			1,046.55	1,046.55
Customer Service	2.75	79.47	855.95	935.42
TOTAL:	1,869.36	86,300.22	226,477.80	312,778.02

TOTAL CURRENT MONTH CHARGES	312,778.02
LESS: PAYMENT-PRIOR EST. BILLING	364,542.57-
NET AMOUNT PAYABLE (RECEIVABLE)	51,764.55-
PLUS: EST. CURRENT MONTH BILLING	312,778.02
	261,013.47

TAW_R_CADDR1#071attachment
Page 183 of 452

Data Selection Values
Year: 11 Period: 04 Region: A Western Division Business Partner: 5 Intercompany Settlement Co 5

Description Of Service	Hours	Payroll	Expenses	Total
Accounting	1,317.52	43,759.99	29,233.91	72,993.90
Administration	382.59	19,539.75	79,682.51	99,222.26
Audit	33.82	2,057.07	1,856.08	3,913.15
Communications	583.08	27,435.59	23,997.42	51,433.01
Legal	491.16	33,313.77	34,100.19	67,413.96
Engineering		580.74	6,229.76	6,810.50
Finance	1,310.64	66,994.05	256,743.70	323,737.75
Human Resources	377.79	17,346.65	21,976.12	39,322.77
Information Systems	1,235.98	56,216.06	205,776.10	261,992.16
Operations	621.69	34,278.95	40,033.79	74,312.74
Rates & Revenue	278.89	15,236.37	6,415.01	21,651.38
Risk Management	197.04	8,368.78	8,075.10	16,443.88
Water Quality	585.47	19,470.47	23,843.40	43,313.87
Customer Service	4,643.72	86,847.32	103,368.99	190,216.31
TOTAL:	12,059.39	431,445.56	841,332.08	1,272,777.64

TOTAL CURRENT MONTH CHARGES	1,272,777.64
LESS: PAYMENT-PRIOR EST. BILLING	1,315,728.32-
NET AMOUNT PAYABLE (RECEIVABLE)	42,950.68-
PLUS: EST. CURRENT MONTH BILLING	1,272,777.64
	1,229,826.96

TAW_R_CADDR1#071attachment
Page 184 of 452

Data Selection Values
Year: 11 Period: 04 Region: A Western Division Business Partner: 9 Intercompany Settlement Co 9

Description Of Service	Hours	Payroll	Expenses	Total
Accounting	1,554.33	54,258.52	34,614.50	88,873.02
Administration	256.70	14,373.80	125,258.69	139,632.49
Audit	124.18	6,872.62	3,433.01	10,305.63
Communications	286.69	16,021.06	34,596.94	50,618.00
Legal	578.81	36,403.32	58,910.25	95,313.57
Engineering	980.75	44,975.69	20,781.94	65,757.63
Finance	2,790.40	139,709.38	463,763.34	603,472.72
Human Resources	809.52	36,536.38	42,033.07	78,569.45
Information Systems	2,423.17	107,902.79	356,763.83	464,666.62
Operations	1,401.89	71,836.34	119,066.25	190,902.59
Rates & Revenue	76.88	4,762.81	6,665.36	11,428.17
Risk Management	570.33	22,489.78	17,544.42	40,034.20
Water Quality	709.29	22,999.32	33,792.97	56,792.29
Customer Service	8,991.93	168,576.49	189,011.99	357,588.48
TOTAL:	21,554.87	747,718.30	1,506,236.56	2,253,954.86

TOTAL CURRENT MONTH CHARGES	2,253,954.86
LESS: PAYMENT-PRIOR EST. BILLING	2,503,236.93-
NET AMOUNT PAYABLE (RECEIVABLE)	249,282.07-
PLUS: EST. CURRENT MONTH BILLING	2,253,954.86
	2,004,672.79

TAW_R_CADDR1#071attachment
Page 185 of 452

Data Selection Values
Year: 11 Period: 04 Region: B Eastern Division Business Partner: 10 Intercompany Settlement Co 10

Description Of Service	Hours	Payroll	Expenses	Total
Accounting	1,572.99	51,966.49	28,658.20	80,624.69
Administration	710.05	39,514.13	125,558.13	165,072.26
Audit	55.56	3,378.34	2,477.26	5,855.60
Communications	359.61	16,057.32	25,356.25	41,413.57
Legal	504.21	28,413.54	22,452.88	50,866.42
Engineering	160.00	10,108.02	4,577.30	14,685.32
Finance	2,823.23	141,338.36	440,646.91	581,985.27
Human Resources	598.13	28,289.27	26,624.40	54,913.67
Information Systems	2,024.27	90,196.29	322,903.66	413,099.95
Operations	2,288.44	78,780.69	124,924.82	203,705.51
Rates & Revenue	45.91	3,266.72	5,920.22	9,186.94
Risk Management	290.92	10,224.77	7,576.97	17,801.74
Water Quality	681.80	21,809.31	30,702.22	52,511.53
Customer Service	6,984.65	124,878.93	148,092.00	272,970.93
TOTAL:	19,099.77	648,222.18	1,316,471.22	1,964,693.40

TOTAL CURRENT MONTH CHARGES	1,964,693.40
LESS: PAYMENT-PRIOR EST. BILLING	2,213,967.27-
NET AMOUNT PAYABLE (RECEIVABLE)	249,273.87-
PLUS: EST. CURRENT MONTH BILLING	1,964,693.40
	1,715,419.53

TAW_R_CADDR1#071attachment
Page 186 of 452

Data Selection Values
Year: 11 Period: 04 Region: A Western Division Business Partner: 11 Intercompany Settlement Co 11

Description Of Service	Hours	Payroll	Expenses	Total
Accounting	408.42	13,651.18	9,115.40	22,766.58
Administration	49.07	2,797.22	31,354.29	34,151.51
Audit	11.91	724.18	808.34	1,532.52
Communications	56.79	3,171.46	6,818.43	9,989.89
Legal	101.94	6,387.06	10,979.10	17,366.16
Engineering	155.25	7,198.08	3,981.48	11,179.56
Finance	615.08	30,646.42	92,550.24	123,196.66
Human Resources	221.52	9,953.34	10,374.83	20,328.17
Information Systems	406.30	18,578.17	68,597.96	87,176.13
Operations	133.96	8,193.53	13,173.90	21,367.43
Rates & Revenue	417.30	19,684.00	4,316.48	24,000.48
Risk Management	96.30	4,019.63	3,434.62	7,454.25
Water Quality	154.00	5,023.92	6,740.16	11,764.08
Customer Service	1,737.59	32,588.07	37,245.27	69,833.34
TOTAL:	4,565.43	162,616.26	299,490.50	462,106.76

TOTAL CURRENT MONTH CHARGES	462,106.76
LESS: PAYMENT-PRIOR EST. BILLING	513,380.57-
NET AMOUNT PAYABLE (RECEIVABLE)	51,273.81-
PLUS: EST. CURRENT MONTH BILLING	462,106.76
	410,832.95

TAW_R_CADDR1#071attachment
Page 187 of 452

Data Selection Values
Year: 11 Period: 04 Region: B Eastern Division Business Partner: 12 Intercompany Settlement Co 12

Description Of Service	Hours	Payroll	Expenses	Total
Accounting	762.89	23,174.41	12,033.66	35,208.07
Administration	107.81	6,070.56	47,384.80	53,455.36
Audit	23.51	1,430.15	1,064.27	2,494.42
Communications	98.02	3,829.76	8,787.00	12,616.76
Legal	82.68	6,483.65	8,367.25	14,850.90
Engineering		127.50	1,073.84	1,201.34
Finance	1,258.21	61,779.02	186,904.67	248,683.69
Human Resources	378.10	17,996.48	12,201.63	30,198.11
Information Systems	853.28	38,737.42	150,258.49	188,995.91
Operations	947.99	34,070.10	41,659.12	75,729.22
Rates & Revenue	12.45	1,112.73	2,482.84	3,595.57
Risk Management	54.06	2,635.15	2,738.92	5,374.07
Water Quality	341.79	11,042.93	13,052.18	24,095.11
Customer Service	3,002.40	53,592.18	63,516.75	117,108.93
TOTAL:	7,923.19	262,082.04	551,525.42	813,607.46

TOTAL CURRENT MONTH CHARGES	813,607.46
LESS: PAYMENT-PRIOR EST. BILLING	899,503.70-
NET AMOUNT PAYABLE (RECEIVABLE)	85,896.24-
PLUS: EST. CURRENT MONTH BILLING	813,607.46
	727,711.22

TAW_R_CADDR1#071attachment
Page 188 of 452

Data Selection Values
Year: 11 Period: 04 Region: B Eastern Division Business Partner: 13 Intercompany Settlement Co 13

Description Of Service	Hours	Payroll	Expenses	Total
Accounting	129.01	3,417.12	1,178.01	4,595.13
Administration	15.96	1,008.02	3,371.32	4,379.34
Audit	1.00	60.82	86.10	146.92
Communications	4.01	158.56	375.53	534.09
Legal	6.92	499.07	389.90	888.97
Engineering	4.00	209.52	89.12	298.64
Finance	80.96	3,605.62	7,746.95	11,352.57
Human Resources	9.05	428.10	679.29	1,107.39
Information Systems	42.58	1,766.67	6,387.05	8,153.72
Operations	63.71	2,023.47	2,727.83	4,751.30
Rates & Revenue	8.02	416.87	227.32	644.19
Risk Management	3.85	163.54	126.41	289.95
Water Quality	11.51	370.44	516.13	886.57
Customer Service	116.36	2,080.83	2,466.15	4,546.98
TOTAL:	496.94	16,208.65	26,367.11	42,575.76

TOTAL CURRENT MONTH CHARGES	42,575.76
LESS: PAYMENT-PRIOR EST. BILLING	42,599.83-
NET AMOUNT PAYABLE (RECEIVABLE)	24.07-
PLUS: EST. CURRENT MONTH BILLING	42,575.76
	42,551.69

TAW_R_CADDR1#071attachment
Page 189 of 452

Data Selection Values
Year: 11 Period: 04 Region: B Eastern Division Business Partner: 16 Intercompany Settlement Co 16

Description Of Service	Hours	Payroll	Expenses	Total
Accounting	118.97	3,392.73	1,104.01	4,496.74
Administration	22.90	1,729.47	3,687.85	5,417.32
Audit	.71	43.78	67.36	111.14
Communications	2.95	114.13	227.39	341.52
Legal	2.54	200.00	215.71	415.71
Engineering		3.95	7.69-	3.74-
Finance	1.32	644.55	4,384.95	5,029.50
Human Resources	5.32	266.26	426.85	693.11
Information Systems	23.52	1,094.43	4,049.49	5,143.92
Operations	5.37	394.75	1,130.20	1,524.95
Rates & Revenue	.38	33.91	116.57	150.48
Risk Management	1.38	70.35	58.37	128.72
Water Quality	9.10	290.56	393.50	684.06
Customer Service	.03	.74	99.02-	98.28-
TOTAL:	194.49	8,279.61	15,755.54	24,035.15

TOTAL CURRENT MONTH CHARGES	24,035.15
LESS: PAYMENT-PRIOR EST. BILLING	27,740.97-
NET AMOUNT PAYABLE (RECEIVABLE)	3,705.82-
PLUS: EST. CURRENT MONTH BILLING	24,035.15
	20,329.33

TAW_R_CADDR1#071attachment
Page 190 of 452

Data Selection Values
Year: 11 Period: 04 Region: A Western Division Business Partner: 17 Intercompany Settlement Co 17

Description Of Service	Hours	Payroll	Expenses	Total
Accounting	2,143.96	75,315.98	45,517.81	120,833.79
Administration	572.67	37,231.90	188,674.14	225,906.04
Audit	88.29	5,369.14	3,899.73	9,268.87
Communications	580.46	30,076.06	50,332.28	80,408.34
Legal	637.56	39,677.41	72,687.74	112,365.15
Engineering	471.00	28,140.42	22,866.03	51,006.45
Finance	4,172.34	214,678.48	679,283.01	893,961.49
Human Resources	1,088.51	48,647.86	53,291.42	101,939.28
Information Systems	3,271.89	145,690.16	537,691.44	683,381.60
Operations	1,086.56	69,036.98	105,758.10	174,795.08
Rates & Revenue	242.24	10,706.82	9,918.84	20,625.66
Risk Management	665.62	27,109.91	23,283.60	50,393.51
Water Quality	1,250.61	45,940.69	52,703.39	98,644.08
Customer Service	12,944.06	242,653.83	272,631.58	515,285.41
TOTAL:	29,215.77	1,020,275.64	2,118,539.11	3,138,814.75

TOTAL CURRENT MONTH CHARGES	3,138,814.75
LESS: PAYMENT-PRIOR EST. BILLING	3,507,746.50-
NET AMOUNT PAYABLE (RECEIVABLE)	368,931.75-
PLUS: EST. CURRENT MONTH BILLING	3,138,814.75
	2,769,883.00

TAW_R_CADDR1#071attachment
Page 191 of 452

Data Selection Values
Year: 11 Period: 04 Region: C New Jersey Division Business Partner: 18 Intercompany Settlement Co 18

Description Of Service	Hours	Payroll	Expenses	Total
Accounting	2,814.90	93,243.33	59,424.43	152,667.76
Administration	558.02	30,324.57	174,143.08	204,467.65
Audit	126.11	7,668.77	5,418.43	13,087.20
Communications	402.36	21,170.00	40,150.91	61,320.91
Legal	426.98	29,941.55	35,701.27	65,642.82
Engineering			104.30	104.30
Finance	4,803.76	233,407.78	923,693.38	1,157,101.16
Human Resources	940.55	42,518.35	42,333.58	84,851.93
Information Systems	4,442.98	199,732.12	718,050.72	917,782.84
Operations	1,490.38	84,464.05	135,808.98	220,273.03
Rates & Revenue	221.05	12,836.63	13,909.07	26,745.70
Risk Management	295.69	13,612.62	9,203.57	22,816.19
Water Quality	1,545.41	50,156.06	71,692.97	121,849.03
Customer Service	15,726.79	281,436.12	333,497.00	614,933.12
TOTAL:	33,794.98	1,100,511.95	2,563,131.69	3,663,643.64

TOTAL CURRENT MONTH CHARGES	3,663,643.64
LESS: PAYMENT-PRIOR EST. BILLING	4,141,840.51-
NET AMOUNT PAYABLE (RECEIVABLE)	478,196.87-
PLUS: EST. CURRENT MONTH BILLING	3,663,643.64
	3,185,446.77

TAW_R_CADDR1#071attachment
Page 192 of 452

Data Selection Values
Year: 11 Period: 04 Region: A Western Division Business Partner: 19 Intercompany Settlement Co 19

Description Of Service	Hours	Payroll	Expenses	Total
Accounting	310.52	9,106.40	3,418.16	12,524.56
Administration	14.16	806.10	8,173.17	8,979.27
Audit	3.39	206.14	225.19	431.33
Communications	52.18	2,542.21	2,045.91	4,588.12
Legal	17.72	1,038.34	2,494.14	3,532.48
Engineering		58.07	487.14	545.21
Finance	65.29	3,020.31	3,418.86	6,439.17
Human Resources	37.75	1,739.13	2,292.53	4,031.66
Information Systems	157.56	6,993.62	24,397.67	31,391.29
Operations	54.03	2,761.13	7,322.08	10,083.21
Rates & Revenue	3.80	248.69	449.47	698.16
Risk Management	15.73	754.69	727.50	1,482.19
Water Quality	41.96	1,348.78	1,903.56	3,252.34
Customer Service	465.94	8,699.33	10,103.52	18,802.85
TOTAL:	1,240.03	39,322.94	67,458.90	106,781.84

TOTAL CURRENT MONTH CHARGES	106,781.84
LESS: PAYMENT-PRIOR EST. BILLING	118,934.45-
NET AMOUNT PAYABLE (RECEIVABLE)	12,152.61-
PLUS: EST. CURRENT MONTH BILLING	106,781.84
	94,629.23

TAW_R_CADDR1#071attachment
Page 193 of 452

Data Selection Values
Year: 11 Period: 04 Region: Z Corporate Business Partner: 21 Intercompany Settlement Co 21

Description Of Service	Hours	Payroll	Expenses	Total
Accounting	20.81	683.91	197.17	881.08
Administration	.99	85.48	947.92	1,033.40
Audit	1.67	98.81	55.26	154.07
Communications			76.20	76.20
Legal	3.65	330.96	505.32	836.28
Engineering			.97	.97
Finance	17.80	1,030.64	658.31	1,688.95
Human Resources			103.99	103.99
Information Systems	8.44	366.33	1,215.94	1,582.27
Operations			128.55	128.55
Rates & Revenue			31.52	31.52
Risk Management	.12	3.21	36.18	39.39
Water Quality			1.34	1.34
Customer Service	.08	184.55	152.45	337.00
TOTAL:	53.56	2,783.89	4,111.12	6,895.01

TOTAL CURRENT MONTH CHARGES	6,895.01
LESS: PAYMENT-PRIOR EST. BILLING	7,942.97-
NET AMOUNT PAYABLE (RECEIVABLE)	1,047.96-
PLUS: EST. CURRENT MONTH BILLING	6,895.01
	5,847.05

TAW_R_CADDR1#071attachment
Page 194 of 452

Data Selection Values
Year: 11 Period: 04 Region: B Eastern Division Business Partner: 22 Intercompany Settlement Co 22

Description Of Service	Hours	Payroll	Expenses	Total
Accounting	564.46	16,557.04	7,467.33	24,024.37
Administration	57.67	3,082.46	28,154.52	31,236.98
Audit	11.19	680.40	645.60	1,326.00
Communications	78.62	3,572.48	4,946.03	8,518.51
Legal	50.29	3,802.68	3,948.13	7,750.81
Engineering		60.60	524.03	584.63
Finance	582.88	28,296.35	89,510.34	117,806.69
Human Resources	156.97	7,421.38	6,459.43	13,880.81
Information Systems	469.91	19,603.47	67,994.76	87,598.23
Operations	424.32	14,490.20	19,065.80	33,556.00
Rates & Revenue	198.94	8,177.97	2,330.84	10,508.81
Risk Management	88.45	2,983.09	1,678.47	4,661.56
Water Quality	127.92	4,128.40	5,808.94	9,937.34
Customer Service	1,393.91	24,951.26	29,592.12	54,543.38
TOTAL:	4,205.53	137,807.78	268,126.34	405,934.12

TOTAL CURRENT MONTH CHARGES	405,934.12
LESS: PAYMENT-PRIOR EST. BILLING	476,968.45-
NET AMOUNT PAYABLE (RECEIVABLE)	71,034.33-
PLUS: EST. CURRENT MONTH BILLING	405,934.12
	334,899.79

TAW_R_CADDR1#071attachment
Page 195 of 452

Data Selection Values
Year: 11 Period: 04 Region: A Western Division Business Partner: 23 Intercompany Settlement Co 23

Description Of Service	Hours	Payroll	Expenses	Total
Accounting	1,163.08	39,358.80	19,387.62	58,746.42
Administration	138.27	7,637.48	54,424.76	62,062.24
Audit	30.95	1,881.93	1,505.13	3,387.06
Communications	173.51	10,112.34	14,733.89	24,846.23
Legal	162.27	9,498.01	21,820.29	31,318.30
Engineering		532.21	3,241.79	3,774.00
Finance	524.01	27,743.75	28,381.99	56,125.74
Human Resources	347.40	16,018.47	16,794.73	32,813.20
Information Systems	1,041.77	47,773.14	177,360.96	225,134.10
Operations	291.73	18,542.81	29,749.20	48,292.01
Rates & Revenue	32.91	2,183.15	3,461.93	5,645.08
Risk Management	131.34	6,543.31	5,618.56	12,161.87
Water Quality	298.84	9,849.81	14,750.47	24,600.28
Customer Service	4,246.14	79,334.78	89,736.60	169,071.38
TOTAL:	8,582.22	277,009.99	480,967.92	757,977.91

TOTAL CURRENT MONTH CHARGES	757,977.91
LESS: PAYMENT-PRIOR EST. BILLING	837,171.72-
NET AMOUNT PAYABLE (RECEIVABLE)	79,193.81-
PLUS: EST. CURRENT MONTH BILLING	757,977.91
	678,784.10

TAW_R_CADDR1#071attachment
Page 196 of 452

Data Selection Values
Year: 11 Period: 04 Region: D Pennsylvania Division Business Partner: 24 Intercompany Settlement Co 24

Description Of Service	Hours	Payroll	Expenses	Total
Accounting	2,577.34	85,664.23	56,472.09	142,136.32
Administration	543.56	30,173.96	170,337.98	200,511.94
Audit	253.87	14,747.39	7,411.19	22,158.58
Communications	407.74	21,445.79	41,005.62	62,451.41
Legal	202.87	18,337.40	32,770.90	51,108.30
Engineering			108.12	108.12
Finance	4,690.50	235,636.45	945,947.50	1,181,583.95
Human Resources	952.54	43,061.00	42,252.62	85,313.62
Information Systems	4,432.74	199,740.70	731,651.69	931,392.39
Operations	1,020.21	63,289.17	93,383.50	156,672.67
Rates & Revenue	99.16	7,381.22	13,189.95	20,571.17
Risk Management	200.65	8,755.20	8,296.04	17,051.24
Water Quality	1,549.24	49,754.98	70,317.27	120,072.25
Customer Service	16,057.73	287,037.87	339,914.19	626,952.06
TOTAL:	32,988.15	1,065,025.36	2,553,058.66	3,618,084.02

TOTAL CURRENT MONTH CHARGES	3,618,084.02
LESS: PAYMENT-PRIOR EST. BILLING	4,078,123.38-
NET AMOUNT PAYABLE (RECEIVABLE)	460,039.36-
PLUS: EST. CURRENT MONTH BILLING	3,618,084.02
	3,158,044.66

TAW_R_CADDR1#071attachment
Page 197 of 452

Data Selection Values
Year: 11 Period: 04 Region: B Eastern Division Business Partner: 26 Intercompany Settlement Co 26

Description Of Service	Hours	Payroll	Expenses	Total
Accounting	544.50	16,682.39	9,059.77	25,742.16
Administration	70.36	3,905.34	33,259.87	37,165.21
Audit	14.66	890.78	717.71	1,608.49
Communications	61.06	2,388.44	5,682.81	8,071.25
Legal	51.45	4,035.20	5,225.32	9,260.52
Engineering		79.30	816.48	895.78
Finance	902.78	42,682.46	120,801.09	163,483.55
Human Resources	135.99	6,431.24	7,164.14	13,595.38
Information Systems	506.96	23,071.82	84,707.42	107,779.24
Operations	981.45	36,828.99	33,492.84	70,321.83
Rates & Revenue	37.01	1,677.59	1,727.16	3,404.75
Risk Management	59.17	2,329.19	2,011.51	4,340.70
Water Quality	180.60	5,779.69	8,088.91	13,868.60
Customer Service	1,867.90	33,344.31	39,519.01	72,863.32
TOTAL:	5,413.89	180,126.74	352,274.04	532,400.78

TOTAL CURRENT MONTH CHARGES	532,400.78
LESS: PAYMENT-PRIOR EST. BILLING	632,455.32-
NET AMOUNT PAYABLE (RECEIVABLE)	100,054.54-
PLUS: EST. CURRENT MONTH BILLING	532,400.78
	432,346.24

TAW_R_CADDR1#071attachment
Page 198 of 452

Data Selection Values
Year: 11 Period: 04 Region: B Eastern Division Business Partner: 27 Intercompany Settlement Co 27

Description Of Service	Hours	Payroll	Expenses	Total
Accounting	692.09	22,039.17	10,153.54	32,192.71
Administration	202.19	13,489.00	35,827.20	49,316.20
Audit	11.25	684.65	654.59	1,339.24
Communications	46.96	1,835.14	4,739.25	6,574.39
Legal	67.61	4,938.98	4,967.92	9,906.90
Engineering	156.00	8,033.22	4,011.42	12,044.64
Finance	1,051.59	48,480.87	93,197.31	141,678.18
Human Resources	104.68	4,951.08	7,340.51	12,291.59
Information Systems	479.32	20,096.95	71,477.18	91,574.13
Operations	837.62	28,506.62	28,264.04	56,770.66
Rates & Revenue	8.95	653.54	1,378.34	2,031.88
Risk Management	101.62	3,791.79	2,237.67	6,029.46
Water Quality	138.27	4,423.67	6,858.34	11,282.01
Customer Service	1,428.40	25,515.18	30,238.92	55,754.10
TOTAL:	5,326.55	187,439.86	301,346.23	488,786.09

TOTAL CURRENT MONTH CHARGES	488,786.09
LESS: PAYMENT-PRIOR EST. BILLING	521,810.01-
NET AMOUNT PAYABLE (RECEIVABLE)	33,023.92-
PLUS: EST. CURRENT MONTH BILLING	488,786.09
	455,762.17

TAW_R_CADDR1#071attachment
Page 199 of 452

Data Selection Values
Year: 11 Period: 04 Region: B Eastern Division Business Partner: 28 Intercompany Settlement

Description Of Service	Hours	Payroll	Expenses	Total
Accounting	1,019.93	33,701.86	21,118.94	54,820.80
Administration	142.80	8,274.83	68,923.92	77,198.75
Audit	84.69	4,300.58	1,957.75	6,258.33
Communications	140.28	5,484.78	12,508.30	17,993.08
Legal	246.78	17,691.40	14,091.76	31,783.16
Engineering		182.26	1,417.39	1,599.65
Finance	1,600.59	80,226.25	266,735.71	346,961.96
Human Resources	364.98	16,626.37	15,740.85	32,367.22
Information Systems	1,271.27	57,977.28	208,761.77	266,739.05
Operations	1,474.03	57,337.23	63,684.61	121,021.84
Rates & Revenue	48.84	2,417.30	3,669.12	6,086.42
Risk Management	141.61	5,502.21	4,294.29	9,796.50
Water Quality	467.88	15,082.05	19,894.93	34,976.98
Customer Service	4,223.58	75,518.51	89,494.04	165,012.55
TOTAL:	11,227.26	380,322.91	792,293.38	1,172,616.29

TOTAL CURRENT MONTH CHARGES	1,172,616.29
LESS: PAYMENT-PRIOR EST. BILLING	1,293,109.00-
NET AMOUNT PAYABLE (RECEIVABLE)	120,492.71-
PLUS: EST. CURRENT MONTH BILLING	1,172,616.29
	1,052,123.58

TAW_R_CADDR1#071attachment
Page 200 of 452

Data Selection Values
Year: 11 Period: 04 Region: A Western Division Business Partner: 30 Intercompany Settlement Co 30

Description Of Service	Hours	Payroll	Expenses	Total
Accounting	208.08	6,329.86	1,984.12	8,313.98
Administration	7.89	450.61	4,649.15	5,099.76
Audit	1.96	118.57	129.33	247.90
Communications	9.34	521.02	977.24	1,498.26
Legal	16.19	906.34	1,527.81	2,434.15
Engineering		33.41	283.14	316.55
Finance	82.82	3,846.12	14,460.83	18,306.95
Human Resources	21.43	986.04	1,313.43	2,299.47
Information Systems	77.33	3,484.04	12,548.84	16,032.88
Operations	18.47	1,174.99	1,869.35	3,044.34
Rates & Revenue	2.55	155.24	260.73	415.97
Risk Management	8.10	407.01	407.57	814.58
Water Quality	8.16	307.94	635.62	943.56
Customer Service	265.24	4,954.24	5,758.29	10,712.53
TOTAL:	727.56	23,675.43	46,805.45	70,480.88

TOTAL CURRENT MONTH CHARGES	70,480.88
LESS: PAYMENT-PRIOR EST. BILLING	78,701.10-
NET AMOUNT PAYABLE (RECEIVABLE)	8,220.22-
PLUS: EST. CURRENT MONTH BILLING	70,480.88
	62,260.66

Data Selection Values
Year: 11 Period: 04 Region: Z Corporate Business Partner: 31 Intercompany Settlement Co 31

Description Of Service	Hours	Payroll	Expenses	Total
Accounting	4,165.92	119,799.40	31,630.05	151,429.45
Administration	74.59	4,356.36	100,996.45	105,352.81
Audit	99.96	4,983.57	3,673.13	8,656.70
Communications	204.11	10,635.69	23,730.41	34,366.10
Legal	108.74	9,531.06	15,745.67	25,276.73
Engineering			121.19	121.19
Finance	594.61	30,449.66	33,434.77	63,884.43
Human Resources	665.89	31,363.61	28,737.15	60,100.76
Information Systems	196.36	8,323.09	28,749.61	37,072.70
Operations	1,269.46	91,421.16	94,903.91	186,325.07
Rates & Revenue	3.00-	223.85-	3,526.70	3,302.85
Risk Management	.90	26.64	4,427.94	4,454.58
Water Quality	159.00	8,060.30	2,906.91	10,967.21
Customer Service	819.14	14,680.66	17,631.69	32,312.35
TOTAL:	8,355.68	333,407.35	390,215.58	723,622.93

TOTAL CURRENT MONTH CHARGES	723,622.93
LESS: PAYMENT-PRIOR EST. BILLING	866,373.67-
NET AMOUNT PAYABLE (RECEIVABLE)	142,750.74-
PLUS: EST. CURRENT MONTH BILLING	723,622.93
	580,872.19

TAW_R_CADDR1#071attachment
Page 202 of 452

Data Selection Values
Year: 11 Period: 04 Region: B Eastern Division Business Partner: 38 Intercompany Settlement Co 38

Description Of Service	Hours	Payroll	Expenses	Total
Accounting	505.60	15,772.11	8,681.97	24,454.08
Administration	65.30	3,893.02	34,703.49	38,596.51
Audit	14.44	878.01	859.58	1,737.59
Communications	77.44	3,267.11	5,418.89	8,686.00
Legal	159.76	10,060.35	6,037.69	16,098.04
Engineering		78.32	452.99	531.31
Finance	647.34	31,100.48	112,285.39	143,385.87
Human Resources	133.98	6,337.52	7,514.68	13,852.20
Information Systems	519.17	23,382.70	83,577.73	106,960.43
Operations	857.25	29,919.66	27,392.53	57,312.19
Rates & Revenue	351.16	15,522.08	3,979.87	19,501.95
Risk Management	121.35	4,571.84	1,814.29	6,386.13
Water Quality	177.30	5,671.61	9,312.17	14,983.78
Customer Service	1,801.05	32,233.81	38,196.75	70,430.56
TOTAL:	5,431.14	182,688.62	340,228.02	522,916.64

TOTAL CURRENT MONTH CHARGES	522,916.64
LESS: PAYMENT-PRIOR EST. BILLING	602,945.11-
NET AMOUNT PAYABLE (RECEIVABLE)	80,028.47-
PLUS: EST. CURRENT MONTH BILLING	522,916.64
	442,888.17

TAW_R_CADDR1#071attachment
Page 203 of 452

Data Selection Values
Year: 11 Period: 04 Region: B Eastern Division Business Partner: 42 Intercompany Settlement Co 42

Description Of Service	Hours	Payroll	Expenses	Total
Accounting				
Administration				
Audit				
Communications				
Legal				
Engineering				
Finance				
Human Resources				
Information Systems				
Operations				
Rates & Revenue				
Risk Management				
Water Quality				
Customer Service				
TOTAL:				

TOTAL CURRENT MONTH CHARGES	
LESS: PAYMENT-PRIOR EST. BILLING	-
NET AMOUNT PAYABLE (RECEIVABLE)	
PLUS: EST. CURRENT MONTH BILLING	

TAW_R_CADDR1#071attachment
Page 204 of 452

Data Selection Values
Year: 11 Period: 04 Region: Z Corporate Business Partner: 46 Intercompany Settlement Co 46

Description Of Service	Hours	Payroll	Expenses	Total
Accounting	100.50	3,560.52	1,155.49	4,716.01
Administration			4,067.14	4,067.14
Audit			47.75	47.75
Communications			377.19	377.19
Legal			342.88	342.88
Finance	171.00	6,552.03	2,139.02	8,691.05
Human Resources			380.79	380.79
Operations			645.65	645.65
Rates & Revenue			143.07	143.07
Risk Management			167.64	167.64
TOTAL:	271.50	10,112.55	9,466.62	19,579.17

TOTAL CURRENT MONTH CHARGES	19,579.17
LESS: PAYMENT-PRIOR EST. BILLING	23,529.42-
NET AMOUNT PAYABLE (RECEIVABLE)	3,950.25-
PLUS: EST. CURRENT MONTH BILLING	19,579.17
	15,628.92

TAW_R_CADDR1#071attachment
Page 205 of 452

Data Selection Values
Year: 11 Period: 04 Region: A Western Division Business Partner: 50 Intercompany Settlement Co 50

Description Of Service	Hours	Payroll	Expenses	Total
Accounting	131.92	4,352.04	1,951.60	6,303.64
Administration	4.70	253.84	3,256.28	3,510.12
Audit	1.02	61.99	91.91	153.90
Communications	5.00	279.64	576.25	855.89
Legal	7.44	462.46	853.63	1,316.09
Engineering	9.00	510.70	301.78	812.48
Finance	49.41	2,306.43	1,465.12	3,771.55
Human Resources	12.26	559.22	895.07	1,454.29
Information Systems	34.98	1,601.50	5,967.57	7,569.07
Operations	6.44	492.31	1,029.38	1,521.69
Rates & Revenue	.56	49.38	161.82	211.20
Risk Management	4.31	217.48	38.56-	178.92
Water Quality	10.85	354.92	528.89	883.81
Customer Service	140.69	2,639.92	3,177.58	5,817.50
TOTAL:	418.58	14,141.83	20,218.32	34,360.15

TOTAL CURRENT MONTH CHARGES	34,360.15
LESS: PAYMENT-PRIOR EST. BILLING	35,825.12-
NET AMOUNT PAYABLE (RECEIVABLE)	1,464.97-
PLUS: EST. CURRENT MONTH BILLING	34,360.15
	32,895.18

TAW_R_CADDR1#071attachment
Page 206 of 452

Data Selection Values
Year: 11 Period: 04 Region: C New Jersey Division Business Partner: 54 Intercompany Settlement Co 54

Description Of Service	Hours	Payroll	Expenses	Total
Accounting	17.45	587.22	182.68	769.90
Administration	1.60	138.90	1,317.61	1,456.51
Audit	2.71	160.57	83.15	243.72
Communications	3.48	182.17	455.66	637.83
Legal	5.94	537.81	821.13	1,358.94
Engineering			1.62	1.62
Finance	23.65	1,496.70	1,023.14	2,519.84
Human Resources	3.94	143.08	311.68	454.76
Information Systems	5.96	213.93	947.75	1,161.68
Operations			208.91	208.91
Rates & Revenue			43.36	43.36
Risk Management	.03	1.31	56.82	58.13
Water Quality			2.18	2.18
Customer Service	299.22	5,351.82	6,339.07	11,690.89
TOTAL:	363.98	8,813.51	11,794.76	20,608.27

TOTAL CURRENT MONTH CHARGES	20,608.27
LESS: PAYMENT-PRIOR EST. BILLING	23,682.05-
NET AMOUNT PAYABLE (RECEIVABLE)	3,073.78-
PLUS: EST. CURRENT MONTH BILLING	20,608.27
	17,534.49

TAW_R_CADDR1#071attachment
Page 207 of 452

Data Selection Values
Year: 11 Period: 04 Region: C New Jersey Division Business Partner: 55 Intercompany Settlement Co 55

Description Of Service	Hours	Payroll	Expenses	Total
Accounting	23.79	781.79	291.41	1,073.20
Administration	3.39	293.84	2,715.18	3,009.02
Audit	5.73	339.67	173.13	512.80
Communications	7.44	388.05	968.35	1,356.40
Legal	12.58	1,137.68	1,737.84	2,875.52
Engineering			3.44	3.44
Finance	56.50	3,354.54	2,170.14	5,524.68
Human Resources	6.77	254.38	547.16	801.54
Information Systems	15.92	535.73	2,232.65	2,768.38
Operations			444.17	444.17
Rates & Revenue			88.31	88.31
Risk Management	.07	2.32	120.43	122.75
Water Quality			4.67	4.67
Customer Service	443.68	7,947.06	9,413.48	17,360.54
TOTAL:	575.87	15,035.06	20,910.36	35,945.42

TOTAL CURRENT MONTH CHARGES	35,945.42
LESS: PAYMENT-PRIOR EST. BILLING	42,948.01-
NET AMOUNT PAYABLE (RECEIVABLE)	7,002.59-
PLUS: EST. CURRENT MONTH BILLING	35,945.42
	28,942.83

TAW_R_CADDR1#071attachment
Page 208 of 452

Data Selection Values
Year: 11 Period: 04 Region: C New Jersey Division Business Partner: 56 Intercompany Settlement Co 56

Description Of Service	Hours	Payroll	Expenses	Total
Accounting	12.23	302.22	70.09	372.31
Administration	.22	18.70	382.15	400.85
Audit	.36	21.61	17.43	39.04
Communications	2.43	126.74	249.54	376.28
Legal	.79	72.41	119.02	191.43
Engineering			.25	.25
Finance	4.19	222.46	188.15	410.61
Human Resources	4.28	198.67	144.35	343.02
Information Systems	.64	27.00	123.67	150.67
Operations			48.27	48.27
Rates & Revenue			13.76	13.76
Risk Management			12.19	12.19
Water Quality			.68	.68
Customer Service	.02	.52	.92	1.44
TOTAL:	25.16	990.33	1,370.47	2,360.80

TOTAL CURRENT MONTH CHARGES	2,360.80
LESS: PAYMENT-PRIOR EST. BILLING	3,043.56-
NET AMOUNT PAYABLE (RECEIVABLE)	682.76-
PLUS: EST. CURRENT MONTH BILLING	2,360.80
	1,678.04

TAW_R_CADDR1#071attachment
Page 209 of 452

Data Selection Values
Year: 11 Period: 04 Region: Z Corporate Business Partner: 57 Intercompany Settlement Co 57

Description Of Service	Hours	Payroll	Expenses	Total
Accounting			6.00	6.00
TOTAL:			6.00	6.00

TOTAL CURRENT MONTH CHARGES	6.00
LESS: PAYMENT-PRIOR EST. BILLING	5.79-
NET AMOUNT PAYABLE (RECEIVABLE)	.21
PLUS: EST. CURRENT MONTH BILLING	6.00
	6.21

TAW_R_CADDR1#071attachment
Page 210 of 452

Data Selection Values
Year: 11 Period: 04 Region: Z Corporate Business Partner: 80 Intercompany Settlement Co 80

Description Of Service	Hours	Payroll	Expenses	Total
Accounting	100.50	3,582.57	1,238.40	4,820.97
Administration	9.00	431.41	3,019.31	3,450.72
Audit			60.09	60.09
Finance	22.75	810.96	340.24	1,151.20
Human Resources			333.41	333.41
Information Systems	248.00	12,783.79	42,124.36	54,908.15
Operations			21.57	21.57
Rates & Revenue			70.53	70.53
Water Quality			12.31	12.31
TOTAL:	380.25	17,608.73	47,220.22	64,828.95

TOTAL CURRENT MONTH CHARGES	64,828.95
LESS: PAYMENT-PRIOR EST. BILLING	8,330.24-
NET AMOUNT PAYABLE (RECEIVABLE)	56,498.71
PLUS: EST. CURRENT MONTH BILLING	64,828.95
	121,327.66

TAW_R_CADDR1#071attachment
Page 211 of 452

Data Selection Values
Year: 11 Period: 05 Region: Z Corporate Business Partner: 2 Intercompany Settlement Co 2

Description Of Service	Hours	Payroll	Expenses	Total
Accounting	110.08	3,439.53	1,018.26	4,457.79
Administration	.03	2.51	14,926.81	14,929.32
Audit	.05	3.33	862.41	865.74
Communications	.42	24.40	1,423.15	1,447.55
Legal	.09	9.34	1,229.61	1,238.95
Engineering			.02	.02
Finance	263.74	15,986.54	10,028.41	26,014.95
Human Resources	3.36	174.19	968.70	1,142.89
Information Systems	7.05	423.81	1,180.68	1,604.49
Operations	76.00	5,026.68	15,093.38	20,120.06
Rates & Revenue	16.00	1,486.56	850.71	2,337.27
Risk Management			594.59	594.59
Water Quality	174.00	10,477.24	4,801.30	15,278.54
Customer Service			.05	.05
TOTAL:	650.82	37,054.13	52,978.08	90,032.21

TOTAL CURRENT MONTH CHARGES	90,032.21
LESS: PAYMENT-PRIOR EST. BILLING	113,635.58-
NET AMOUNT PAYABLE (RECEIVABLE)	23,603.37-
PLUS: EST. CURRENT MONTH BILLING	90,032.21
	66,428.84

TAW_R_CADDR1#071attachment
Page 212 of 452

Data Selection Values
Year: 11 Period: 05 Region: Z Corporate Business Partner: 3 AWWS Co-Balance Sheet

Description Of Service	Hours	Payroll	Expenses	Total
Accounting			1,102.04	1,102.04
Administration			15,133.78	15,133.78
Communications			409.67	409.67
Legal			506.02	506.02
Engineering			406.20	406.20
Finance			650.89	650.89
Human Resources			395.41	395.41
Information Systems	1,676.00	80,046.96	214,367.62	294,414.58
Operations	301.00	15,340.64	5,573.67	20,914.31
Rates & Revenue			4.61	4.61
Risk Management	10.80	293.64	329.56	623.20
Water Quality			1,039.85	1,039.85
Customer Service	16.75	519.37	1,356.75	1,876.12
TOTAL:	2,004.55	96,200.61	241,276.07	337,476.68

TOTAL CURRENT MONTH CHARGES	337,476.68
LESS: PAYMENT-PRIOR EST. BILLING	312,778.02-
NET AMOUNT PAYABLE (RECEIVABLE)	24,698.66
PLUS: EST. CURRENT MONTH BILLING	337,476.68
	362,175.34

TAW_R_CADDR1#071attachment
Page 213 of 452

Data Selection Values
Year: 11 Period: 05 Region: A Western Division Business Partner: 5 Intercompany Settlement Co 5

Description Of Service	Hours	Payroll	Expenses	Total
Accounting	1,473.52	52,093.67	44,126.87	96,220.54
Administration	390.08	21,369.72	95,455.00	116,824.72
Audit	28.72	2,124.14	2,057.48	4,181.62
Communications	553.52	26,621.88	19,959.83	46,581.71
Legal	482.15	33,762.67	27,026.36	60,789.03
Engineering		1,161.45	5,480.06	6,641.51
Finance	1,287.03	86,490.85	334,552.77	421,043.62
Human Resources	378.96	18,262.37	32,481.00	50,743.37
Information Systems	1,254.06	59,147.59	203,183.98	262,331.57
Operations	614.69	35,650.37	40,647.20	76,297.57
Rates & Revenue	177.63	11,043.73	7,113.36	18,157.09
Risk Management	182.41	8,281.17	7,443.42	15,724.59
Water Quality	562.21	19,703.21	21,769.77	41,472.98
Customer Service	4,703.00	95,304.39	126,107.89	221,412.28
TOTAL:	12,087.98	471,017.21	967,404.99	1,438,422.20

TOTAL CURRENT MONTH CHARGES	1,438,422.20
LESS: PAYMENT-PRIOR EST. BILLING	1,272,777.64-
NET AMOUNT PAYABLE (RECEIVABLE)	165,644.56
PLUS: EST. CURRENT MONTH BILLING	1,438,422.20
	1,604,066.76

TAW_R_CADDR1#071attachment
Page 214 of 452

Data Selection Values
Year: 11 Period: 05 Region: A Western Division Business Partner: 9 Intercompany Settlement Co 9

Description Of Service	Hours	Payroll	Expenses	Total
Accounting	1,487.77	56,029.26	60,704.18	116,733.44
Administration	264.56	15,462.33	150,897.50	166,359.83
Audit	89.72	5,731.60	3,456.99	9,188.59
Communications	280.38	17,027.67	29,601.95	46,629.62
Legal	450.23	31,663.83	37,134.75	68,798.58
Engineering	1,079.00	47,314.76	21,852.12	69,166.88
Finance	2,754.25	172,912.82	601,044.29	773,957.11
Human Resources	812.84	38,289.59	53,660.30	91,949.89
Information Systems	2,519.41	115,569.97	354,332.07	469,902.04
Operations	1,567.73	82,699.15	69,713.40	152,412.55
Rates & Revenue	133.18	7,256.63	9,330.12	16,586.75
Risk Management	549.72	22,272.94	14,663.25	36,936.19
Water Quality	715.29	24,576.77	32,478.03	57,054.80
Customer Service	8,942.52	179,709.00	225,449.10	405,158.10
TOTAL:	21,646.60	816,516.32	1,664,318.05	2,480,834.37

TOTAL CURRENT MONTH CHARGES	2,480,834.37
LESS: PAYMENT-PRIOR EST. BILLING	2,253,954.86-
NET AMOUNT PAYABLE (RECEIVABLE)	226,879.51
PLUS: EST. CURRENT MONTH BILLING	2,480,834.37
	2,707,713.88

TAW_R_CADDR1#071attachment
Page 215 of 452

Data Selection Values
Year: 11 Period: 05 Region: B Eastern Division Business Partner: 10 Intercompany Settlement Co 10

Description Of Service	Hours	Payroll	Expenses	Total
Accounting	1,621.06	55,541.81	52,613.98	108,155.79
Administration	729.43	42,098.55	147,993.56	190,092.11
Audit	42.23	3,013.80	2,586.00	5,599.80
Communications	249.28	15,362.64	33,371.19	48,733.83
Legal	499.51	29,268.73	31,467.31	60,736.04
Engineering	160.00	10,408.91	7,253.83	17,662.74
Finance	2,879.42	176,519.38	564,529.06	741,048.44
Human Resources	657.63	32,406.07	44,467.00	76,873.07
Information Systems	2,079.27	96,526.91	324,914.98	421,441.89
Operations	2,219.38	81,765.19	119,731.49	201,496.68
Rates & Revenue	69.83	4,689.46	8,100.75	12,790.21
Risk Management	281.21	11,018.34	12,054.85	23,073.19
Water Quality	688.60	23,300.90	28,679.55	51,980.45
Customer Service	6,969.57	134,622.11	176,808.31	311,430.42
TOTAL:	19,146.42	716,542.80	1,554,571.86	2,271,114.66

TOTAL CURRENT MONTH CHARGES	2,271,114.66
LESS: PAYMENT-PRIOR EST. BILLING	1,964,693.40-
NET AMOUNT PAYABLE (RECEIVABLE)	306,421.26
PLUS: EST. CURRENT MONTH BILLING	2,271,114.66
	2,577,535.92

TAW_R_CADDR1#071attachment
Page 216 of 452

Data Selection Values
Year: 11 Period: 05 Region: A Western Division Business Partner: 11 Intercompany Settlement Co 11

Description Of Service	Hours	Payroll	Expenses	Total
Accounting	456.98	14,774.28	13,842.98	28,617.26
Administration	51.67	3,170.69	35,522.30	38,692.99
Audit	9.04	645.93	764.34	1,410.27
Communications	55.52	3,370.50	5,884.47	9,254.97
Legal	82.77	5,470.21	7,142.06	12,612.27
Engineering	166.00	7,898.06	3,724.09	11,622.15
Finance	600.28	37,069.24	119,878.82	156,948.06
Human Resources	222.13	10,294.81	15,202.69	25,497.50
Information Systems	434.27	20,466.11	68,502.86	88,968.97
Operations	153.32	9,410.94	15,229.62	24,640.56
Rates & Revenue	295.87	14,515.58	9,835.97	24,351.55
Risk Management	127.29	6,234.03	3,697.39	9,931.42
Water Quality	195.41	6,997.94	7,109.95	14,107.89
Customer Service	1,727.89	34,766.35	44,330.56	79,096.91
TOTAL:	4,578.44	175,084.67	350,668.10	525,752.77

TOTAL CURRENT MONTH CHARGES	525,752.77
LESS: PAYMENT-PRIOR EST. BILLING	462,106.76-
NET AMOUNT PAYABLE (RECEIVABLE)	63,646.01
PLUS: EST. CURRENT MONTH BILLING	525,752.77
	589,398.78

TAW_R_CADDR1#071attachment
Page 217 of 452

Data Selection Values
Year: 11 Period: 05 Region: B Eastern Division Business Partner: 12 Intercompany Settlement Co 12

Description Of Service	Hours	Payroll	Expenses	Total
Accounting	758.58	25,161.70	22,544.18	47,705.88
Administration	113.04	6,713.57	55,790.00	62,503.57
Audit	17.88	1,275.90	1,119.12	2,395.02
Communications	44.48	3,164.37	12,742.43	15,906.80
Legal	77.28	6,623.82	12,905.23	19,529.05
Engineering		255.01	1,804.47	2,059.48
Finance	1,218.23	73,603.38	237,324.02	310,927.40
Human Resources	355.18	17,446.80	19,076.45	36,523.25
Information Systems	840.11	39,619.41	144,693.29	184,312.70
Operations	898.06	33,809.00	41,575.94	75,384.94
Rates & Revenue	14.53	1,402.93	3,395.16	4,798.09
Risk Management	93.31	4,216.81	5,384.76	9,601.57
Water Quality	294.83	9,978.63	12,478.55	22,457.18
Customer Service	2,996.57	57,797.40	75,777.99	133,575.39
TOTAL:	7,722.08	281,068.73	646,611.59	927,680.32

TOTAL CURRENT MONTH CHARGES	927,680.32
LESS: PAYMENT-PRIOR EST. BILLING	813,607.46-
NET AMOUNT PAYABLE (RECEIVABLE)	114,072.86
PLUS: EST. CURRENT MONTH BILLING	927,680.32
	1,041,753.18

TAW_R_CADDR1#071attachment
Page 218 of 452

Data Selection Values
Year: 11 Period: 05 Region: B Eastern Division Business Partner: 13 Intercompany Settlement Co 13

Description Of Service	Hours	Payroll	Expenses	Total
Accounting	137.41	4,003.01	1,868.09	5,871.10
Administration	29.00	1,583.44	4,442.87	6,026.31
Audit	.76	54.53	104.09	158.62
Communications	1.86	131.90	545.58	677.48
Legal	5.20	406.06	515.28	921.34
Engineering	6.00	316.85	158.44	475.29
Finance	79.87	4,005.20	9,880.49	13,885.69
Human Resources	9.09	454.06	1,084.65	1,538.71
Information Systems	43.69	1,878.52	6,267.80	8,146.32
Operations	60.78	2,089.24	1,799.22	3,888.46
Rates & Revenue	11.11	596.44	323.26	919.70
Risk Management	2.80	123.61	207.93	331.54
Water Quality	11.62	395.64	477.71	873.35
Customer Service	116.06	2,242.86	2,945.09	5,187.95
TOTAL:	515.25	18,281.36	30,620.50	48,901.86

TOTAL CURRENT MONTH CHARGES	48,901.86
LESS: PAYMENT-PRIOR EST. BILLING	42,575.76-
NET AMOUNT PAYABLE (RECEIVABLE)	6,326.10
PLUS: EST. CURRENT MONTH BILLING	48,901.86
	55,227.96

TAW_R_CADDR1#071attachment
Page 219 of 452

Data Selection Values
Year: 11 Period: 05 Region: B Eastern Division Business Partner: 16 Intercompany Settlement Co 16

Description Of Service	Hours	Payroll	Expenses	Total
Accounting	160.36	4,393.46	1,611.23	6,004.69
Administration	7.69	460.16	3,237.85	3,698.01
Audit	.55	39.11	76.46	115.57
Communications	1.28	93.41	372.88	466.29
Legal	3.38	269.76	349.60	619.36
Engineering		7.92	47.83	55.75
Finance	33.36	1,898.66	6,119.35	8,018.01
Human Resources	5.33	280.82	722.58	1,003.40
Information Systems	24.41	1,175.26	4,083.10	5,258.36
Operations	6.32	497.78	1,049.84	1,547.62
Rates & Revenue	.45	42.75	157.52	200.27
Risk Management	3.35	120.95	135.12	256.07
Water Quality	9.18	310.46	376.30	686.76
Customer Service			15.54	15.54
TOTAL:	255.66	9,590.50	18,355.20	27,945.70

TOTAL CURRENT MONTH CHARGES	27,945.70
LESS: PAYMENT-PRIOR EST. BILLING	24,035.15-
NET AMOUNT PAYABLE (RECEIVABLE)	3,910.55
PLUS: EST. CURRENT MONTH BILLING	27,945.70
	31,856.25

TAW_R_CADDR1#071attachment
Page 220 of 452

Data Selection Values
Year: 11 Period: 05 Region: A Western Division Business Partner: 17 Intercompany Settlement Co 17

Description Of Service	Hours	Payroll	Expenses	Total
Accounting	1,985.92	75,374.55	83,814.72	159,189.27
Administration	577.75	38,727.70	212,267.67	250,995.37
Audit	67.11	4,790.30	3,986.62	8,776.92
Communications	571.18	31,551.78	42,718.83	74,270.61
Legal	594.57	39,768.53	50,062.45	89,830.98
Engineering	472.00	29,699.98	20,514.16	50,214.14
Finance	4,134.13	266,978.93	881,319.48	1,148,298.41
Human Resources	1,091.04	51,042.18	82,827.69	133,869.87
Information Systems	3,362.77	154,833.45	536,968.13	691,801.58
Operations	1,137.72	77,160.48	96,990.08	174,150.56
Rates & Revenue	202.03	10,748.56	13,439.96	24,188.52
Risk Management	609.57	25,402.74	21,033.35	46,436.09
Water Quality	1,255.56	48,274.93	50,278.55	98,553.48
Customer Service	12,872.39	258,899.83	326,364.58	585,264.41
TOTAL:	28,933.74	1,113,253.94	2,422,586.27	3,535,840.21

TOTAL CURRENT MONTH CHARGES	3,535,840.21
LESS: PAYMENT-PRIOR EST. BILLING	3,138,814.75-
NET AMOUNT PAYABLE (RECEIVABLE)	397,025.46
PLUS: EST. CURRENT MONTH BILLING	3,535,840.21
	3,932,865.67

TAW_R_CADDR1#071attachment
Page 221 of 452

Data Selection Values
Year: 11 Period: 05 Region: C New Jersey Division Business Partner: 18 Intercompany Settlement Co 18

Description Of Service	Hours	Payroll	Expenses	Total
Accounting	2,850.36	101,198.47	111,106.86	212,305.33
Administration	559.30	31,239.91	224,184.96	255,424.87
Audit	95.85	6,841.51	5,726.46	12,567.97
Communications	389.10	21,461.52	32,458.54	53,920.06
Legal	362.79	27,162.66	28,647.59	55,810.25
Engineering			206.57	206.57
Finance	4,681.14	303,582.77	1,208,296.73	1,511,879.50
Human Resources	942.96	44,528.66	79,931.48	124,460.14
Information Systems	4,563.54	213,166.70	721,937.02	935,103.72
Operations	1,424.89	83,378.74	116,648.78	200,027.52
Rates & Revenue	394.43	19,763.02	19,187.22	38,950.24
Risk Management	240.62	10,201.53	9,019.87	19,221.40
Water Quality	1,589.02	54,744.01	69,045.54	123,789.55
Customer Service	15,691.14	303,324.64	396,488.01	699,812.65
TOTAL:	33,785.14	1,220,594.14	3,022,885.63	4,243,479.77

TOTAL CURRENT MONTH CHARGES	4,243,479.77
LESS: PAYMENT-PRIOR EST. BILLING	3,663,643.64-
NET AMOUNT PAYABLE (RECEIVABLE)	579,836.13
PLUS: EST. CURRENT MONTH BILLING	4,243,479.77
	4,823,315.90

TAW_R_CADDR1#071attachment
Page 222 of 452

Data Selection Values
Year: 11 Period: 05 Region: A Western Division Business Partner: 19 Intercompany Settlement Co 19

Description Of Service	Hours	Payroll	Expenses	Total
Accounting	298.71	8,968.84	4,849.79	13,818.63
Administration	15.33	897.13	9,295.59	10,192.72
Audit	2.58	183.92	227.23	411.15
Communications	55.82	2,780.88	1,750.35	4,531.23
Legal	16.23	1,052.30	1,548.52	2,600.82
Engineering		116.15	385.98	502.13
Finance	57.23	3,086.25	6,190.62	9,276.87
Human Resources	37.87	1,833.25	3,284.28	5,117.53
Information Systems	126.39	5,956.86	20,372.44	26,329.30
Operations	31.56	2,289.31	3,960.69	6,250.00
Rates & Revenue	8.59	475.22	618.53	1,093.75
Risk Management	16.62	806.42	603.44	1,409.86
Water Quality	42.35	1,448.14	1,822.92	3,271.06
Customer Service	467.43	9,445.85	12,204.70	21,650.55
TOTAL:	1,176.71	39,340.52	67,115.08	106,455.60

TOTAL CURRENT MONTH CHARGES	106,455.60
LESS: PAYMENT-PRIOR EST. BILLING	106,781.84-
NET AMOUNT PAYABLE (RECEIVABLE)	326.24-
PLUS: EST. CURRENT MONTH BILLING	106,455.60
	106,129.36

TAW_R_CADDR1#071attachment
Page 223 of 452

Data Selection Values
Year: 11 Period: 05 Region: Z Corporate Business Partner: 21 Intercompany Settlement Co 21

Description Of Service	Hours	Payroll	Expenses	Total
Accounting	30.26	932.90	262.22	1,195.12
Administration	.94	80.29	1,359.41	1,439.70
Audit	1.48	106.69	45.33	152.02
Communications			92.08	92.08
Legal	3.33	299.17	418.93	718.10
Engineering			.75	.75
Finance	20.20	1,236.24	1,804.55	3,040.79
Human Resources			122.25	122.25
Information Systems	11.29	489.63	1,677.66	2,167.29
Operations	.03	1.25	172.65	173.90
Rates & Revenue			42.31	42.31
Risk Management	.11	3.00	37.68	40.68
Water Quality			.79	.79
Customer Service			1.50	1.50
TOTAL:	67.64	3,149.17	6,038.11	9,187.28

TOTAL CURRENT MONTH CHARGES	9,187.28
LESS: PAYMENT-PRIOR EST. BILLING	6,895.01-
NET AMOUNT PAYABLE (RECEIVABLE)	2,292.27
PLUS: EST. CURRENT MONTH BILLING	9,187.28
	11,479.55

TAW_R_CADDR1#071attachment
Page 224 of 452

Data Selection Values
Year: 11 Period: 05 Region: B Eastern Division Business Partner: 22 Intercompany Settlement Co 22

Description Of Service	Hours	Payroll	Expenses	Total
Accounting	493.03	15,063.94	11,169.60	26,233.54
Administration	52.48	3,148.06	31,520.83	34,668.89
Audit	8.49	606.83	636.66	1,243.49
Communications	37.18	2,380.69	6,896.61	9,277.30
Legal	38.74	3,280.23	5,457.75	8,737.98
Engineering		121.21	961.25	1,082.46
Finance	652.43	37,311.74	114,448.91	151,760.65
Human Resources	104.48	5,203.69	9,237.71	14,441.40
Information Systems	517.68	21,721.55	72,438.71	94,160.26
Operations	415.44	15,011.74	19,581.41	34,593.15
Rates & Revenue	170.43	6,926.77	2,518.44	9,445.21
Risk Management	90.25	3,396.32	2,502.19	5,898.51
Water Quality	136.04	4,671.36	5,410.51	10,081.87
Customer Service	1,390.66	26,889.89	35,338.32	62,228.21
TOTAL:	4,107.33	145,734.02	318,118.90	463,852.92

TOTAL CURRENT MONTH CHARGES	463,852.92
LESS: PAYMENT-PRIOR EST. BILLING	405,934.12-
NET AMOUNT PAYABLE (RECEIVABLE)	57,918.80
PLUS: EST. CURRENT MONTH BILLING	463,852.92
	521,771.72

TAW_R_CADDR1#071attachment
Page 225 of 452

Data Selection Values
Year: 11 Period: 05 Region: A Western Division Business Partner: 23 Intercompany Settlement Co 23

Description Of Service	Hours	Payroll	Expenses	Total
Accounting	1,124.05	39,423.89	32,872.40	72,296.29
Administration	137.13	8,118.55	66,285.35	74,403.90
Audit	23.53	1,678.99	1,528.11	3,207.10
Communications	184.24	11,637.19	12,552.43	24,189.62
Legal	148.51	9,626.07	14,063.96	23,690.03
Engineering		1,064.40	2,758.90	3,823.30
Finance	521.30	30,156.21	54,299.65	84,455.86
Human Resources	348.99	16,908.00	26,269.97	43,177.97
Information Systems	1,064.05	50,743.91	176,375.62	227,119.53
Operations	297.63	20,778.16	28,206.90	48,985.06
Rates & Revenue	26.12	2,136.76	4,661.32	6,798.08
Risk Management	130.63	6,691.52	5,050.99	11,742.51
Water Quality	316.87	11,066.93	14,005.73	25,072.66
Customer Service	4,238.81	85,373.94	108,938.75	194,312.69
TOTAL:	8,561.86	295,404.52	547,870.08	843,274.60

TOTAL CURRENT MONTH CHARGES	843,274.60
LESS: PAYMENT-PRIOR EST. BILLING	757,977.91-
NET AMOUNT PAYABLE (RECEIVABLE)	85,296.69
PLUS: EST. CURRENT MONTH BILLING	843,274.60
	928,571.29

TAW_R_CADDR1#071attachment
Page 226 of 452

Data Selection Values
Year: 11 Period: 05 Region: D Pennsylvania Division Business Partner: 24 Intercompany Settlement Co 24

Description Of Service	Hours	Payroll	Expenses	Total
Accounting	2,492.88	91,928.32	108,367.96	200,296.28
Administration	539.76	31,052.44	216,048.04	247,100.48
Audit	115.14	8,384.48	6,042.31	14,426.79
Communications	394.26	21,740.91	32,942.39	54,683.30
Legal	184.40	18,489.18	30,367.57	48,856.75
Engineering			207.38	207.38
Finance	4,534.34	301,159.31	1,214,751.19	1,515,910.50
Human Resources	954.96	45,096.07	79,319.86	124,415.93
Information Systems	4,536.16	212,353.26	734,968.81	947,322.07
Operations	1,033.76	69,841.19	82,872.44	152,713.63
Rates & Revenue	85.94	7,915.80	17,598.30	25,514.10
Risk Management	194.34	9,145.04	8,943.50	18,088.54
Water Quality	1,563.40	52,962.95	66,009.79	118,972.74
Customer Service	16,055.08	309,879.45	404,487.68	714,367.13
TOTAL:	32,684.42	1,179,948.40	3,002,927.22	4,182,875.62

TOTAL CURRENT MONTH CHARGES	4,182,875.62
LESS: PAYMENT-PRIOR EST. BILLING	3,618,084.02-
NET AMOUNT PAYABLE (RECEIVABLE)	564,791.60
PLUS: EST. CURRENT MONTH BILLING	4,182,875.62
	4,747,667.22

TAW_R_CADDR1#071attachment
Page 227 of 452

Data Selection Values
Year: 11 Period: 05 Region: B Eastern Division Business Partner: 26 Intercompany Settlement Co 26

Description Of Service	Hours	Payroll	Expenses	Total
Accounting	455.38	15,107.00	17,126.96	32,233.96
Administration	73.36	4,320.07	39,222.91	43,542.98
Audit	11.13	794.60	704.91	1,499.51
Communications	27.78	1,974.74	8,516.53	10,491.27
Legal	62.10	5,536.08	8,200.16	13,736.24
Engineering		158.62	1,476.16	1,634.78
Finance	858.96	49,320.51	150,999.88	200,320.39
Human Resources	136.68	6,807.70	11,619.43	18,427.13
Information Systems	546.39	25,705.27	87,834.48	113,539.75
Operations	701.75	32,304.31	29,313.31	61,617.62
Rates & Revenue	32.05	1,743.98	2,243.73	3,987.71
Risk Management	69.88	3,328.31	4,419.39	7,747.70
Water Quality	226.36	7,666.33	8,910.56	16,576.89
Customer Service	1,864.28	35,960.12	47,149.25	83,109.37
TOTAL:	5,066.10	190,727.64	417,737.66	608,465.30

TOTAL CURRENT MONTH CHARGES	608,465.30
LESS: PAYMENT-PRIOR EST. BILLING	532,400.78-
NET AMOUNT PAYABLE (RECEIVABLE)	76,064.52
PLUS: EST. CURRENT MONTH BILLING	608,465.30
	684,529.82

TAW_R_CADDR1#071attachment
Page 228 of 452

Data Selection Values
Year: 11 Period: 05 Region: B Eastern Division Business Partner: 27 Intercompany Settlement Co 27

Description Of Service	Hours	Payroll	Expenses	Total
Accounting	537.27	18,115.87	14,425.84	32,541.71
Administration	204.77	13,890.84	38,793.10	52,683.94
Audit	8.55	610.68	621.37	1,232.05
Communications	21.30	1,515.99	8,949.31	10,465.30
Legal	71.03	5,399.23	7,509.77	12,909.00
Engineering	154.00	7,992.19	3,103.58	11,095.77
Finance	930.97	49,355.97	124,706.96	174,062.93
Human Resources	105.23	5,241.62	9,520.22	14,761.84
Information Systems	466.57	20,689.39	69,830.32	90,519.71
Operations	926.32	33,147.55	25,505.00	58,652.55
Rates & Revenue	12.21	871.22	1,755.24	2,626.46
Risk Management	109.63	4,213.41	10,863.93	15,077.34
Water Quality	139.65	4,725.32	8,878.55	13,603.87
Customer Service	1,425.49	27,512.25	36,088.78	63,601.03
TOTAL:	5,112.99	193,281.53	360,551.97	553,833.50

TOTAL CURRENT MONTH CHARGES	553,833.50
LESS: PAYMENT-PRIOR EST. BILLING	488,786.09-
NET AMOUNT PAYABLE (RECEIVABLE)	65,047.41
PLUS: EST. CURRENT MONTH BILLING	553,833.50
	618,880.91

TAW_R_CADDR1#071attachment
Page 229 of 452

Data Selection Values
Year: 11 Period: 05 Region: B Eastern Division Business Partner: 28 Intercompany Settlement

Description Of Service	Hours	Payroll	Expenses	Total
Accounting	980.73	34,469.96	36,413.71	70,883.67
Administration	149.56	9,175.40	88,769.13	97,944.53
Audit	455.62	19,414.55	5,708.34	25,122.89
Communications	63.78	4,533.88	18,494.67	23,028.55
Legal	234.58	17,597.08	18,641.64	36,238.72
Engineering		364.53	2,774.59	3,139.12
Finance	1,766.30	105,263.56	340,695.99	445,959.55
Human Resources	377.00	18,210.99	28,353.41	46,564.40
Information Systems	1,326.57	65,199.40	217,661.56	282,860.96
Operations	1,399.21	57,014.29	61,779.02	118,793.31
Rates & Revenue	98.31	4,215.65	5,317.79	9,533.44
Risk Management	132.53	5,697.90	6,814.58	12,512.48
Water Quality	427.23	14,462.09	17,748.08	32,210.17
Customer Service	4,214.46	81,409.17	106,854.02	188,263.19
TOTAL:	11,625.88	437,028.45	956,026.53	1,393,054.98

TOTAL CURRENT MONTH CHARGES	1,393,054.98
LESS: PAYMENT-PRIOR EST. BILLING	1,172,616.29-
NET AMOUNT PAYABLE (RECEIVABLE)	220,438.69
PLUS: EST. CURRENT MONTH BILLING	1,393,054.98
	1,613,493.67

TAW_R_CADDR1#071attachment
Page 230 of 452

Data Selection Values
Year: 11 Period: 05 Region: A Western Division Business Partner: 30 Intercompany Settlement Co 30

Description Of Service	Hours	Payroll	Expenses	Total
Accounting	244.33	7,398.35	3,387.87	10,786.22
Administration	7.98	480.76	6,877.33	7,358.09
Audit	1.48	105.72	173.88	279.60
Communications	9.14	553.62	793.43	1,347.05
Legal	9.33	605.14	883.76	1,488.90
Engineering		66.82	210.11	276.93
Finance	77.07	4,851.89	19,026.03	23,877.92
Human Resources	21.65	1,039.48	2,108.34	3,147.82
Information Systems	114.95	5,144.41	16,212.63	21,357.04
Operations	21.35	1,407.28	1,866.13	3,273.41
Rates & Revenue	51.70	2,260.33	660.16	2,920.49
Risk Management	9.38	552.21	398.11	950.32
Water Quality	11.15	425.05	646.30	1,071.35
Customer Service	264.62	5,326.14	6,868.91	12,195.05
TOTAL:	844.13	30,217.20	60,112.99	90,330.19

TOTAL CURRENT MONTH CHARGES	90,330.19
LESS: PAYMENT-PRIOR EST. BILLING	70,480.88-
NET AMOUNT PAYABLE (RECEIVABLE)	19,849.31
PLUS: EST. CURRENT MONTH BILLING	90,330.19
	110,179.50

TAW_R_CADDR1#071attachment
Page 231 of 452

Data Selection Values
Year: 11 Period: 05 Region: Z Corporate Business Partner: 31 Intercompany Settlement Co 31

Description Of Service	Hours	Payroll	Expenses	Total
Accounting	4,445.17	132,086.11	41,553.79	173,639.90
Administration	83.40	4,605.77	126,720.86	131,326.63
Audit	62.52	4,239.68	3,433.14	7,672.82
Communications	193.38	10,923.75	21,899.27	32,823.02
Legal	81.76	7,322.74	14,718.55	22,041.29
Engineering			243.80	243.80
Finance	535.14	33,076.77	64,474.36	97,551.13
Human Resources	746.16	39,307.83	61,868.73	101,176.56
Information Systems	106.71	4,057.08	21,008.30	25,065.38
Operations	1,379.56	106,799.30	87,520.07	194,319.37
Rates & Revenue	22.00	1,269.22	4,785.02	6,054.24
Risk Management	.85	25.02	2,960.16	2,985.18
Water Quality	107.00	4,862.47	4,013.58	8,876.05
Customer Service	815.55	15,767.89	21,036.17	36,804.06
TOTAL:	8,579.20	364,343.63	476,235.80	840,579.43

TOTAL CURRENT MONTH CHARGES	840,579.43
LESS: PAYMENT-PRIOR EST. BILLING	723,622.93-
NET AMOUNT PAYABLE (RECEIVABLE)	116,956.50
PLUS: EST. CURRENT MONTH BILLING	840,579.43
	957,535.93

TAW_R_CADDR1#071attachment
Page 232 of 452

Data Selection Values
Year: 11 Period: 05 Region: B Eastern Division Business Partner: 38 Intercompany Settlement Co 38

Description Of Service	Hours	Payroll	Expenses	Total
Accounting	521.12	20,128.65	30,228.57	50,357.22
Administration	60.05	3,779.25	39,351.10	43,130.35
Audit	10.97	783.04	872.60	1,655.64
Communications	44.56	2,858.43	7,812.46	10,670.89
Legal	186.46	11,656.48	9,007.80	20,664.28
Engineering		156.64	1,000.35	1,156.99
Finance	633.22	39,626.13	144,601.37	184,227.50
Human Resources	134.61	6,706.84	11,927.29	18,634.13
Information Systems	532.93	24,894.73	84,057.58	108,952.31
Operations	738.86	27,866.10	26,170.91	54,037.01
Rates & Revenue	256.94	11,875.27	4,341.41	16,216.68
Risk Management	129.11	5,087.78	3,114.16	8,201.94
Water Quality	179.00	6,058.29	8,437.70	14,495.99
Customer Service	1,796.95	34,739.95	45,625.64	80,365.59
TOTAL:	5,224.78	196,217.58	416,548.94	612,766.52

TOTAL CURRENT MONTH CHARGES	612,766.52
LESS: PAYMENT-PRIOR EST. BILLING	522,916.64-
NET AMOUNT PAYABLE (RECEIVABLE)	89,849.88
PLUS: EST. CURRENT MONTH BILLING	612,766.52
	702,616.40

TAW_R_CADDR1#071attachment
Page 233 of 452

Data Selection Values
Year: 11 Period: 05 Region: B Eastern Division Business Partner: 42 Intercompany Settlement Co 42

Description Of Service	Hours	Payroll	Expenses	Total
Accounting				
Administration				
Audit				
Communications				
Legal				
Engineering				
Finance				
Human Resources				
Information Systems				
Operations				
Rates & Revenue				
Risk Management				
Water Quality				
Customer Service				
TOTAL:				

TOTAL CURRENT MONTH CHARGES

LESS: PAYMENT-PRIOR EST. BILLING -

NET AMOUNT PAYABLE (RECEIVABLE)

PLUS: EST. CURRENT MONTH BILLING

TAW_R_CADDR1#071attachment
Page 234 of 452

Data Selection Values
Year: 11 Period: 05 Region: Z Corporate Business Partner: 46 Intercompany Settlement Co 46

Description Of Service	Hours	Payroll	Expenses	Total
Accounting	102.00	3,315.85	1,046.58	4,362.43
Administration			5,356.79	5,356.79
Audit			44.52	44.52
Communications			449.66	449.66
Legal			392.97	392.97
Finance	196.50	7,336.23	2,452.10	9,788.33
Human Resources			412.67	412.67
Operations			838.45	838.45
Rates & Revenue			169.49	169.49
Risk Management			191.65	191.65
TOTAL:	298.50	10,652.08	11,354.88	22,006.96

TOTAL CURRENT MONTH CHARGES	22,006.96
LESS: PAYMENT-PRIOR EST. BILLING	19,579.17-
NET AMOUNT PAYABLE (RECEIVABLE)	2,427.79
PLUS: EST. CURRENT MONTH BILLING	22,006.96
	24,434.75

TAW_R_CADDR1#071attachment
Page 235 of 452

Data Selection Values
Year: 11 Period: 05 Region: A Western Division Business Partner: 50 Intercompany Settlement Co 50

Description Of Service	Hours	Payroll	Expenses	Total
Accounting	172.56	5,179.02	2,437.89	7,616.91
Administration	4.24	255.44	3,783.86	4,039.30
Audit	.77	55.06	99.70	154.76
Communications	4.88	297.14	470.09	767.23
Legal	6.48	428.38	550.30	978.68
Engineering	8.00	485.32	249.15	734.47
Finance	36.48	1,855.57	2,242.02	4,097.59
Human Resources	12.12	587.72	1,239.21	1,826.93
Information Systems	35.85	1,707.80	5,935.22	7,643.02
Operations	6.25	551.66	1,009.50	1,561.16
Rates & Revenue	.65	62.17	218.33	280.50
Risk Management	3.99	209.43	219.64	429.07
Water Quality	11.23	391.28	491.39	882.67
Customer Service	140.35	2,835.21	3,771.73	6,606.94
TOTAL:	443.85	14,901.20	22,718.03	37,619.23

TOTAL CURRENT MONTH CHARGES	37,619.23
LESS: PAYMENT-PRIOR EST. BILLING	34,360.15-
NET AMOUNT PAYABLE (RECEIVABLE)	3,259.08
PLUS: EST. CURRENT MONTH BILLING	37,619.23
	40,878.31

TAW_R_CADDR1#071attachment
Page 236 of 452

Data Selection Values
Year: 11 Period: 05 Region: C New Jersey Division Business Partner: 54 Intercompany Settlement Co 54

Description Of Service	Hours	Payroll	Expenses	Total
Accounting	17.73	590.80	200.58	791.38
Administration	1.52	130.47	1,738.90	1,869.37
Audit	2.40	173.37	61.93	235.30
Communications	3.30	187.09	399.17	586.26
Legal	5.41	486.13	676.23	1,162.36
Engineering			1.21	1.21
Finance	25.08	1,741.80	2,838.30	4,580.10
Human Resources	3.95	150.84	272.23	423.07
Information Systems	4.52	157.99	1,123.61	1,281.60
Operations	.04	2.02	270.79	272.81
Rates & Revenue			52.30	52.30
Risk Management	.04	1.25	62.01	63.26
Water Quality			1.28	1.28
Customer Service	298.51	5,767.43	7,522.79	13,290.22
TOTAL:	362.50	9,389.19	15,221.33	24,610.52

TOTAL CURRENT MONTH CHARGES	24,610.52
LESS: PAYMENT-PRIOR EST. BILLING	20,608.27-
NET AMOUNT PAYABLE (RECEIVABLE)	4,002.25
PLUS: EST. CURRENT MONTH BILLING	24,610.52
	28,612.77

TAW_R_CADDR1#071attachment
Page 237 of 452

Data Selection Values
Year: 11 Period: 05 Region: C New Jersey Division Business Partner: 55 Intercompany Settlement Co 55

Description Of Service	Hours	Payroll	Expenses	Total
Accounting	27.30	960.77	391.09	1,351.86
Administration	3.22	276.00	3,681.56	3,957.56
Audit	5.10	366.75	130.36	497.11
Communications	7.04	398.55	849.42	1,247.97
Legal	11.44	1,028.37	1,431.35	2,459.72
Engineering			2.56	2.56
Finance	58.94	3,883.13	6,026.22	9,909.35
Human Resources	6.90	276.02	545.87	821.89
Information Systems	12.91	422.09	2,601.55	3,023.64
Operations	.09	4.28	573.66	577.94
Rates & Revenue			110.00	110.00
Risk Management	.06	2.20	131.60	133.80
Water Quality			4.70	4.70
Customer Service	442.42	8,558.69	11,174.18	19,732.87
TOTAL:	575.42	16,176.85	27,654.12	43,830.97

TOTAL CURRENT MONTH CHARGES	43,830.97
LESS: PAYMENT-PRIOR EST. BILLING	35,945.42-
NET AMOUNT PAYABLE (RECEIVABLE)	7,885.55
PLUS: EST. CURRENT MONTH BILLING	43,830.97
	51,716.52

TAW_R_CADDR1#071attachment
Page 238 of 452

Data Selection Values
Year: 11 Period: 05 Region: C New Jersey Division Business Partner: 56 Intercompany Settlement Co 56

Description Of Service	Hours	Payroll	Expenses	Total
Accounting	12.94	356.05	103.23	459.28
Administration	.21	17.56	499.03	516.59
Audit	.33	23.34	14.56	37.90
Communications	2.32	130.15	208.68	338.83
Legal	.73	65.43	99.87	165.30
Engineering			.17	.17
Finance	4.40	255.45	441.10	696.55
Human Resources	4.79	248.88	361.46	610.34
Information Systems	.44	18.90	145.63	164.53
Operations	.01	.27	51.79	52.06
Rates & Revenue			17.60	17.60
Risk Management			12.97	12.97
Water Quality			10.10	10.10
Customer Service			.33	.33
TOTAL:	26.17	1,116.03	1,966.52	3,082.55

TOTAL CURRENT MONTH CHARGES	3,082.55
LESS: PAYMENT-PRIOR EST. BILLING	2,360.80-
NET AMOUNT PAYABLE (RECEIVABLE)	721.75
PLUS: EST. CURRENT MONTH BILLING	3,082.55
	3,804.30

TAW_R_CADDR1#071attachment
Page 239 of 452

Data Selection Values
Year: 11 Period: 05 Region: Z Corporate Business Partner: 57 Intercompany Settlement Co 57

Description Of Service	Hours	Payroll	Expenses	Total
Accounting			5.61	5.61
TOTAL:			5.61	5.61

TOTAL CURRENT MONTH CHARGES	5.61
LESS: PAYMENT-PRIOR EST. BILLING	6.00-
NET AMOUNT PAYABLE (RECEIVABLE)	.39-
PLUS: EST. CURRENT MONTH BILLING	5.61
	5.22

TAW_R_CADDR1#071attachment
Page 240 of 452

Data Selection Values
Year: 11 Period: 05 Region: Z Corporate Business Partner: 80 Intercompany Settlement Co 80

Description Of Service	Hours	Payroll	Expenses	Total
Accounting	91.00	3,423.45	1,385.74	4,809.19
Administration	15.50	760.11	4,985.67	5,745.78
Audit			65.11	65.11
Communications			211.17	211.17
Legal			184.55	184.55
Finance	26.75	942.20	961.34	1,903.54
Human Resources			441.36	441.36
Information Systems	140.50	6,155.16	16,288.73	22,443.89
Operations	17.00	897.39	713.34	1,610.73
Rates & Revenue			136.62	136.62
Risk Management	64.00	3,356.64	677.42	4,034.06
Water Quality			108.92	108.92
TOTAL:	354.75	15,534.95	26,159.97	41,694.92

TOTAL CURRENT MONTH CHARGES	41,694.92
LESS: PAYMENT-PRIOR EST. BILLING	64,828.95-
NET AMOUNT PAYABLE (RECEIVABLE)	23,134.03-
PLUS: EST. CURRENT MONTH BILLING	41,694.92
	18,560.89

TAW_R_CADDR1#071attachment
Page 241 of 452

American Water Works Company
Summary Bill Report - History

Data Selection Values
Year: 11 Period: 06 Region: Z Corporate Business Partner: 2 Intercompany Settlement Co 2

Description Of Service	Hours	Payroll	Expenses	Total
Accounting	162.27	5,099.35	2,089.76	7,189.11
Administration	.05	3.83	23,288.31	23,292.14
Audit	.06	1.15	66.75	67.90
Communications	.63	17.91	1,347.39	1,365.30
Legal	.12	7.10	3,995.36	4,002.46
Engineering			.03	.03
Finance	385.02	22,899.97	12,467.94	35,367.91
Human Resources	66.88	6,109.26	3,130.08	9,239.34
Information Systems	30.48	1,713.74	8,495.06	10,208.80
Operations	89.00	5,886.50	2,287.09-	3,599.41
Rates & Revenue			530.34	530.34
Risk Management			840.90	840.90
Water Quality	270.00	16,396.55	6,094.35	22,490.90
Customer Service			.07	.07
TOTAL:	**1,004.51**	**58,135.36**	**60,059.25**	**118,194.61**

TOTAL CURRENT MONTH CHARGES	118,194.61
LESS: PAYMENT-PRIOR EST. BILLING	90,032.21-
NET AMOUNT PAYABLE (RECEIVABLE)	28,162.40
PLUS: EST. CURRENT MONTH BILLING	118,194.61
	146,357.01

TAW_R_CADDR1#071attachment
Page 242 of 452

Data Selection Values
Year: 11 Period: 06 Region: Z Corporate Business Partner: 3 AWWS Co-Balance Sheet

Description Of Service	Hours	Payroll	Expenses	Total
Accounting			1,423.75	1,423.75
Administration			919.25	919.25
Communications			489.36	489.36
Legal			460.59	460.59
Engineering			472.08	472.08
Finance	.03	.97	804.71	805.68
Human Resources			528.16	528.16
Information Systems	2,357.75	115,272.60	305,387.23	420,659.83
Operations	417.00	21,222.71	7,380.82	28,603.53
Rates & Revenue			5.89	5.89
Risk Management	16.58	433.17	403.96	837.13
Water Quality			1,263.45	1,263.45
Customer Service	54.25	1,569.82	2,263.41	3,833.23
TOTAL:	**2,845.61**	**138,499.27**	**321,802.66**	**460,301.93**

TOTAL CURRENT MONTH CHARGES	460,301.93
LESS: PAYMENT-PRIOR EST. BILLING	337,476.68-
NET AMOUNT PAYABLE (RECEIVABLE)	122,825.25
PLUS: EST. CURRENT MONTH BILLING	460,301.93
	583,127.18

TAW_R_CADDR1#071attachment
Page 243 of 452

Data Selection Values
Year: 11 Period: 06 Region: A Western Division Business Partner: 5 Intercompany Settlement Co 5

Description Of Service	Hours	Payroll	Expenses	Total
Accounting	2,110.19	53,481.71	46,104.90	99,586.61
Administration	519.95	19,809.38	83,327.60	103,136.98
Audit	32.41	946.20	1,501.71	2,447.91
Communications	800.56	29,220.66	24,002.78	53,223.44
Legal	706.21	41,033.16	35,760.50	76,793.66
Engineering		4,629.93-	4,798.47	168.54
Finance	1,961.96	68,809.96	447,870.04	516,680.00
Human Resources	617.32	17,429.37	27,290.07	44,719.44
Information Systems	1,942.41	58,423.66	203,113.54	261,537.20
Operations	1,007.96	38,059.05	47,586.28	85,645.33
Rates & Revenue	79.11	2,589.47	4,122.94	6,712.41
Risk Management	263.81	6,471.50	10,517.37	16,988.87
Water Quality	983.05	26,209.00	23,352.42	49,561.42
Customer Service	6,849.65	89,731.66	115,831.03	205,562.69
TOTAL:	**17,874.59**	**447,584.85**	**1,075,179.65**	**1,522,764.50**

TOTAL CURRENT MONTH CHARGES	1,522,764.50
LESS: PAYMENT-PRIOR EST. BILLING	1,438,422.20-
NET AMOUNT PAYABLE (RECEIVABLE)	84,342.30
PLUS: EST. CURRENT MONTH BILLING	1,522,764.50
	1,607,106.80

TAW_R_CADDR1#071attachment
Page 244 of 452

Data Selection Values
Year: 11 Period: 06 Region: A Western Division Business Partner: 9 Intercompany Settlement Co 9

Description Of Service	Hours	Payroll	Expenses	Total
Accounting	2,374.14	51,542.49	66,345.71	117,888.20
Administration	380.76	9,986.12	135,523.33	145,509.45
Audit	510.79	20,774.63	11,761.27	32,535.90
Communications	419.73	11,042.93	35,921.34	46,964.27
Legal	497.49	17,320.68	46,049.58	63,370.26
Engineering	1,560.50	55,974.29	26,123.29	82,097.58
Finance	4,185.70	152,156.02	804,763.96	956,919.98
Human Resources	1,297.75	39,414.49	53,595.13	93,009.62
Information Systems	3,863.87	118,459.81	354,748.99	473,208.80
Operations	1,846.47	69,621.57	102,824.40	172,445.97
Rates & Revenue	239.10	6,755.86	6,940.48	13,696.34
Risk Management	905.71	28,392.69	22,498.60	50,891.29
Water Quality	1,064.87	21,168.91	29,066.34	50,235.25
Customer Service	13,226.71	179,546.34	212,635.86	392,182.20
TOTAL:	**32,373.59**	**782,156.83**	**1,908,798.28**	**2,690,955.11**

TOTAL CURRENT MONTH CHARGES	2,690,955.11
LESS: PAYMENT-PRIOR EST. BILLING	2,480,834.37-
NET AMOUNT PAYABLE (RECEIVABLE)	210,120.74
PLUS: EST. CURRENT MONTH BILLING	2,690,955.11
	2,901,075.85

TAW_R_CADDR1#071attachment
Page 245 of 452

Data Selection Values
Year: 11 Period: 06 Region: B Eastern Division Business Partner: 10 Intercompany Settlement Co 10

Description Of Service	Hours	Payroll	Expenses	Total
Accounting	2,248.93	49,097.58	56,067.24	105,164.82
Administration	1,080.45	47,623.29	138,652.80	186,276.09
Audit	53.35	1,556.60	1,971.37	3,527.97
Communications	469.99	18,320.78	25,271.42	43,592.20
Legal	654.38	25,330.80	39,294.41	64,625.21
Engineering	240.00	12,302.89	6,508.50	18,811.39
Finance	4,079.00	148,667.37	747,617.65	896,285.02
Human Resources	1,033.52	35,207.14	40,865.52	76,072.66
Information Systems	3,355.20	98,809.48	340,869.65	439,679.13
Operations	3,175.14	72,370.31	114,937.60	187,307.91
Rates & Revenue	113.92	3,384.07	6,273.96	9,658.03
Risk Management	435.11	9,958.59	6,600.79	16,559.38
Water Quality	1,001.09	20,228.80	27,009.39	47,238.19
Customer Service	10,368.86	133,683.94	173,667.69	307,351.63
TOTAL:	**28,308.94**	**676,541.64**	**1,725,607.99**	**2,402,149.63**

TOTAL CURRENT MONTH CHARGES	2,402,149.63
LESS: PAYMENT-PRIOR EST. BILLING	2,271,114.66-
NET AMOUNT PAYABLE (RECEIVABLE)	131,034.97
PLUS: EST. CURRENT MONTH BILLING	2,402,149.63
	2,533,184.60

TAW_R_CADDR1#071attachment
Page 246 of 452

Data Selection Values
Year: 11 Period: 06 Region: A Western Division Business Partner: 11 Intercompany Settlement Co 11

Description Of Service	Hours	Payroll	Expenses	Total
Accounting	689.10	15,903.38	15,523.76	31,427.14
Administration	145.57	8,303.81	37,765.67	46,069.48
Audit	11.37	331.95	763.53	1,095.48
Communications	82.89	2,179.86	7,571.97	9,751.83
Legal	98.17	3,417.05	9,418.87	12,835.92
Engineering	359.50	12,801.18	5,340.00	18,141.18
Finance	905.48	34,104.68	160,768.41	194,873.09
Human Resources	348.28	11,886.66	11,306.08	23,192.74
Information Systems	652.88	19,229.38	66,140.32	85,369.70
Operations	456.71	15,880.72	20,601.18	36,481.90
Rates & Revenue	302.75	16,223.97	3,923.80	20,147.77
Risk Management	193.79	6,364.64	4,894.04	11,258.68
Water Quality	250.16	5,570.52	6,283.64	11,854.16
Customer Service	2,565.76	34,707.02	42,914.46	77,621.48
TOTAL:	**7,062.41**	**186,904.82**	**393,215.73**	**580,120.55**

TOTAL CURRENT MONTH CHARGES	580,120.55
LESS: PAYMENT-PRIOR EST. BILLING	525,752.77-
NET AMOUNT PAYABLE (RECEIVABLE)	54,367.78
PLUS: EST. CURRENT MONTH BILLING	580,120.55
	634,488.33

TAW_R_CADDR1#071attachment
Page 247 of 452

Data Selection Values
Year: 11 Period: 06 Region: B Eastern Division Business Partner: 12 Intercompany Settlement Co 12

Description Of Service	Hours	Payroll	Expenses	Total
Accounting	1,253.92	28,701.22	26,941.77	55,642.99
Administration	207.82	5,377.18	53,664.53	59,041.71
Audit	22.59	659.25	960.28	1,619.53
Communications	100.74	2,381.45	6,660.19	9,041.64
Legal	104.93	4,883.68	14,869.62	19,753.30
Engineering		1,020.03-	301.67	718.36-
Finance	1,854.89	63,704.06	314,999.27	378,703.33
Human Resources	589.48	21,414.47	18,486.28	39,900.75
Information Systems	1,291.97	37,751.90	144,339.14	182,091.04
Operations	1,258.51	27,672.02	34,258.58	61,930.60
Rates & Revenue	30.23	298.92	2,557.81	2,856.73
Risk Management	108.58	1,987.18	2,364.16	4,351.34
Water Quality	423.11	8,554.91	11,335.92	19,890.83
Customer Service	4,459.86	57,357.07	74,485.19	131,842.26
TOTAL:	**11,706.63**	**259,723.28**	**706,224.41**	**965,947.69**

TOTAL CURRENT MONTH CHARGES	965,947.69
LESS: PAYMENT-PRIOR EST. BILLING	927,680.32-
NET AMOUNT PAYABLE (RECEIVABLE)	38,267.37
PLUS: EST. CURRENT MONTH BILLING	965,947.69
	1,004,215.06

TAW_R_CADDR1#071attachment
Page 248 of 452

Data Selection Values
Year: 11 Period: 06 Region: B Eastern Division Business Partner: 13 Intercompany Settlement Co 13

Description Of Service	Hours	Payroll	Expenses	Total
Accounting	174.70	4,282.24	1,905.80	6,188.04
Administration	25.78	1,473.92	4,308.65	5,782.57
Audit	.96	27.91	97.80	125.71
Communications	4.17	99.20	338.45	437.65
Legal	4.31	162.63	649.20	811.83
Engineering	7.20	326.93	138.30	465.23
Finance	111.66	3,593.52	12,867.37	16,460.89
Human Resources	14.47	411.51	1,007.22	1,418.73
Information Systems	67.37	1,932.99	6,526.78	8,459.77
Operations	89.82	2,298.25	1,762.90	4,061.15
Rates & Revenue	15.67	715.99	301.62	1,017.61
Risk Management	21.96	560.76	154.94	715.70
Water Quality	49.89	1,461.76	976.31	2,438.07
Customer Service	172.93	2,230.22	2,894.20	5,124.42
TOTAL:	**760.89**	**19,577.83**	**33,929.54**	**53,507.37**

TOTAL CURRENT MONTH CHARGES	53,507.37
LESS: PAYMENT-PRIOR EST. BILLING	48,901.86-
NET AMOUNT PAYABLE (RECEIVABLE)	4,605.51
PLUS: EST. CURRENT MONTH BILLING	53,507.37
	58,112.88

TAW_R_CADDR1#071attachment
Page 249 of 452

Data Selection Values
Year: 11 Period: 06 Region: B Eastern Division Business Partner: 16 Intercompany Settlement Co 16

Description Of Service	Hours	Payroll	Expenses	Total
Accounting	211.19	5,427.35	1,902.57	7,329.92
Administration	10.95	464.67	3,542.03	4,006.70
Audit	.69	20.17	86.96	107.13
Communications	2.97	70.36	176.04	246.40
Legal	3.44	134.76	410.84	545.60
Engineering		31.65-	1.46-	33.11-
Finance	47.05	1,733.06	8,055.65	9,788.71
Human Resources	8.68	251.24	705.35	956.59
Information Systems	37.60	1,121.32	4,058.22	5,179.54
Operations	8.87	111.89	756.64	868.53
Rates & Revenue	.86	5.94	138.47	144.41
Risk Management	10.27	256.81	55.53	312.34
Water Quality	13.40	271.28	349.45	620.73
Customer Service			5.28-	5.28-
TOTAL:	**355.97**	**9,837.20**	**20,231.01**	**30,068.21**

TOTAL CURRENT MONTH CHARGES	30,068.21
LESS: PAYMENT-PRIOR EST. BILLING	27,945.70-
NET AMOUNT PAYABLE (RECEIVABLE)	2,122.51
PLUS: EST. CURRENT MONTH BILLING	30,068.21
	32,190.72

TAW_R_CADDR1#071attachment
Page 250 of 452

Data Selection Values
Year: 11 Period: 06 Region: A Western Division Business Partner: 17 Intercompany Settlement Co 17

Description Of Service	Hours	Payroll	Expenses	Total
Accounting	3,136.94	66,428.94	85,925.18	152,354.12
Administration	841.20	38,344.26	193,479.20	231,823.46
Audit	85.43	2,493.12	3,026.61	5,519.73
Communications	860.79	26,207.52	55,248.90	81,456.42
Legal	955.74	42,354.83	69,332.86	111,687.69
Engineering	688.00	26,961.31	24,531.69	51,493.00
Finance	6,335.01	242,772.76	1,194,261.48	1,437,034.24
Human Resources	1,763.15	50,602.26	71,939.64	122,541.90
Information Systems	5,249.01	154,554.04	544,035.71	698,589.75
Operations	1,828.32	71,062.42	128,226.91	199,289.33
Rates & Revenue	225.53	5,193.47	9,021.81	14,215.28
Risk Management	923.13	25,321.12	27,924.97	53,246.09
Water Quality	1,855.20	47,836.40	48,299.54	96,135.94
Customer Service	19,380.92	263,013.53	314,914.73	577,928.26
TOTAL:	**44,128.37**	**1,063,145.98**	**2,770,169.23**	**3,833,315.21**

TOTAL CURRENT MONTH CHARGES	3,833,315.21
LESS: PAYMENT-PRIOR EST. BILLING	3,535,840.21-
NET AMOUNT PAYABLE (RECEIVABLE)	297,475.00
PLUS: EST. CURRENT MONTH BILLING	3,833,315.21
	4,130,790.21

TAW_R_CADDR1#071attachment
Page 251 of 452

Data Selection Values
Year: 11 Period: 06 Region: C New Jersey Division Business Partner: 18 Intercompany Settlement Co 18

Description Of Service	Hours	Payroll	Expenses	Total
Accounting	4,482.42	93,246.17	125,434.00	218,680.17
Administration	842.77	28,204.06	196,664.41	224,868.47
Audit	121.04	3,532.42	4,331.24	7,863.66
Communications	583.47	21,846.01	35,924.38	57,770.39
Legal	513.98	25,714.16	51,107.01	76,821.17
Engineering			296.19	296.19
Finance	7,214.27	257,731.15	1,620,590.96	1,878,322.11
Human Resources	1,456.37	42,472.09	63,926.66	106,398.75
Information Systems	6,988.34	202,676.64	707,162.99	909,839.63
Operations	2,670.26	105,056.88	99,554.23	204,611.11
Rates & Revenue	331.90	8,661.85	13,829.42	22,491.27
Risk Management	342.65	9,961.26	12,890.33	22,851.59
Water Quality	2,282.64	48,289.66	65,551.46	113,841.12
Customer Service	23,344.80	301,350.82	392,634.51	693,985.33
TOTAL:	**51,174.91**	**1,148,743.17**	**3,389,897.79**	**4,538,640.96**

TOTAL CURRENT MONTH CHARGES	4,538,640.96
LESS: PAYMENT-PRIOR EST. BILLING	4,243,479.77-
NET AMOUNT PAYABLE (RECEIVABLE)	295,161.19
PLUS: EST. CURRENT MONTH BILLING	4,538,640.96
	4,833,802.15

TAW_R_CADDR1#071attachment
Page 252 of 452

Data Selection Values
Year: 11 Period: 06 Region: A Western Division Business Partner: 19 Intercompany Settlement Co 19

Description Of Service	Hours	Payroll	Expenses	Total
Accounting	410.18	10,516.56	5,032.14	15,548.70
Administration	25.77	691.71	8,487.55	9,179.26
Audit	3.26	95.01	214.11	309.12
Communications	74.73	3,024.68	2,122.36	5,147.04
Legal	23.01	633.74	2,144.66	2,778.40
Engineering		464.59-	289.66	174.93-
Finance	98.70	2,841.10	5,367.84	8,208.94
Human Resources	72.87	2,005.40	2,870.54	4,875.94
Information Systems	183.70	5,408.71	19,195.47	24,604.18
Operations	176.01	5,750.14	3,770.43	9,520.57
Rates & Revenue	10.12	282.20	457.66	739.86
Risk Management	24.72	624.93	2,257.67	2,882.60
Water Quality	60.60	1,160.74	1,571.17	2,731.91
Customer Service	692.90	9,085.75	11,315.52	20,401.27
TOTAL:	**1,856.57**	**41,656.08**	**65,096.78**	**106,752.86**

TOTAL CURRENT MONTH CHARGES	106,752.86
LESS: PAYMENT-PRIOR EST. BILLING	106,455.60-
NET AMOUNT PAYABLE (RECEIVABLE)	297.26
PLUS: EST. CURRENT MONTH BILLING	106,752.86
	107,050.12

TAW_R_CADDR1#071attachment
Page 253 of 452

Data Selection Values
Year: 11 Period: 06 Region: Z Corporate Business Partner: 21 Intercompany Settlement Co 21

Description Of Service	Hours	Payroll	Expenses	Total
Accounting	29.20	783.72	212.71	996.43
Administration	2.42	151.75	1,609.67	1,761.42
Audit	1.78	36.80	74.74	111.54
Communications			62.52	62.52
Legal	4.51	226.94	813.18	1,040.12
Engineering			1.18	1.18
Finance	31.24	1,134.70	991.34	2,126.04
Human Resources			142.46	142.46
Information Systems	14.96	656.80	1,664.80	2,321.60
Operations	.03	1.25	112.19	113.44
Rates & Revenue			30.95	30.95
Risk Management	.16	4.38	39.56	43.94
Water Quality			.50	.50
Customer Service			2.38	2.38
TOTAL:	**84.30**	**2,996.34**	**5,758.18**	**8,754.52**

TOTAL CURRENT MONTH CHARGES	8,754.52
LESS: PAYMENT-PRIOR EST. BILLING	9,187.28-
NET AMOUNT PAYABLE (RECEIVABLE)	432.76-
PLUS: EST. CURRENT MONTH BILLING	8,754.52
	8,321.76

TAW_R_CADDR1#071attachment
Page 254 of 452

Data Selection Values
Year: 11 Period: 06 Region: B Eastern Division Business Partner: 22 Intercompany Settlement Co 22

Description Of Service	Hours	Payroll	Expenses	Total
Accounting	760.56	17,140.60	13,316.91	30,457.51
Administration	77.31	1,610.18	33,880.37	35,490.55
Audit	11.67	408.05	649.61	1,057.66
Communications	55.94	1,570.47	4,484.22	6,054.69
Legal	48.39	1,742.63	7,011.09	8,753.72
Engineering		484.83-	427.10	57.73-
Finance	1,102.05	41,019.39	154,362.68	195,382.07
Human Resources	197.71	6,204.95	9,922.69	16,127.64
Information Systems	717.91	20,487.29	70,797.44	91,284.73
Operations	618.31	13,279.57	17,585.19	30,864.76
Rates & Revenue	350.76	12,144.91	2,745.09	14,890.00
Risk Management	121.26	2,995.04	1,952.05	4,947.09
Water Quality	191.58	3,954.10	5,074.64	9,028.74
Customer Service	2,066.77	26,674.41	34,619.03	61,293.44
TOTAL:	**6,320.22**	**148,746.76**	**356,828.11**	**505,574.87**

TOTAL CURRENT MONTH CHARGES	505,574.87
LESS: PAYMENT-PRIOR EST. BILLING	463,852.92-
NET AMOUNT PAYABLE (RECEIVABLE)	41,721.95
PLUS: EST. CURRENT MONTH BILLING	505,574.87
	547,296.82

TAW_R_CADDR1#071attachment
Page 255 of 452

Data Selection Values
Year: 11 Period: 06 Region: A Western Division Business Partner: 23 Intercompany Settlement Co 23

Description Of Service	Hours	Payroll	Expenses	Total
Accounting	1,534.86	37,004.30	33,524.51	70,528.81
Administration	199.18	5,369.02	53,994.34	59,363.36
Audit	29.74	867.49	1,183.36	2,050.85
Communications	261.88	8,988.96	15,179.57	24,168.53
Legal	210.04	5,785.27	19,053.67	24,838.94
Engineering		4,241.72-	1,577.16	2,664.56-
Finance	785.19	24,516.94	45,726.05	70,242.99
Human Resources	564.78	16,201.06	21,469.64	37,670.70
Information Systems	1,656.72	48,538.01	173,145.77	221,683.78
Operations	416.22	12,385.34	27,540.20	39,925.54
Rates & Revenue	52.08	1,221.08	3,260.50	4,481.58
Risk Management	212.94	5,517.53	6,573.11	12,090.64
Water Quality	486.06	9,977.45	12,863.45	22,840.90
Customer Service	6,306.88	82,748.84	100,884.50	183,633.34
TOTAL:	**12,716.57**	**254,879.57**	**515,975.83**	**770,855.40**

TOTAL CURRENT MONTH CHARGES	770,855.40
LESS: PAYMENT-PRIOR EST. BILLING	843,274.60-
NET AMOUNT PAYABLE (RECEIVABLE)	72,419.20-
PLUS: EST. CURRENT MONTH BILLING	770,855.40
	698,436.20

TAW_R_CADDR1#071attachment
Page 256 of 452

Data Selection Values
Year: 11 Period: 06 Region: D Pennsylvania Division Business Partner: 24 Intercompany Settlement Co 24

Description Of Service	Hours	Payroll	Expenses	Total
Accounting	3,807.07	73,874.83	118,074.82	191,949.65
Administration	801.28	26,944.90	190,124.69	217,069.59
Audit	138.68	4,946.63	4,612.23	9,558.86
Communications	591.09	22,134.13	36,827.61	58,961.74
Legal	249.36	12,559.37	50,257.20	62,816.57
Engineering			228.90	228.90
Finance	6,952.82	259,325.00	1,658,465.90	1,917,790.90
Human Resources	1,476.13	43,043.64	63,883.77	106,927.41
Information Systems	6,957.62	201,385.58	724,964.40	926,349.98
Operations	1,576.62	58,587.50	88,857.77	147,445.27
Rates & Revenue	479.99	15,221.89	14,722.71	29,944.60
Risk Management	349.29	12,350.66	14,881.34	27,232.00
Water Quality	2,382.23	49,890.43	63,322.44	113,212.87
Customer Service	23,902.10	308,962.85	401,286.25	710,249.10
TOTAL:	**49,664.28**	**1,089,227.41**	**3,430,510.03**	**4,519,737.44**

TOTAL CURRENT MONTH CHARGES	4,519,737.44
LESS: PAYMENT-PRIOR EST. BILLING	4,182,875.62-
NET AMOUNT PAYABLE (RECEIVABLE)	336,861.82
PLUS: EST. CURRENT MONTH BILLING	4,519,737.44
	4,856,599.26

TAW_R_CADDR1#071attachment
Page 257 of 452

Data Selection Values
Year: 11 Period: 06 Region: B Eastern Division Business Partner: 26 Intercompany Settlement Co 26

Description Of Service	Hours	Payroll	Expenses	Total
Accounting	660.25	13,849.22	17,951.49	31,800.71
Administration	131.64	3,463.70	33,530.97	36,994.67
Audit	14.00	408.73	552.07	960.80
Communications	62.67	1,480.06	4,269.84	5,749.90
Legal	78.00	4,327.31	9,833.73	14,161.04
Engineering		634.46-	233.19	401.27-
Finance	1,125.37	38,438.51	195,603.11	234,041.62
Human Resources	244.11	6,847.17	10,044.52	16,891.69
Information Systems	835.04	24,975.55	88,559.27	113,534.82
Operations	986.62	25,920.23	22,756.88	48,677.11
Rates & Revenue	33.80	588.50	1,589.43	2,177.93
Risk Management	92.08	2,082.76	1,522.27	3,605.03
Water Quality	278.52	5,832.35	7,308.80	13,141.15
Customer Service	2,772.98	35,660.01	46,309.43	81,969.44
TOTAL:	**7,315.08**	**163,239.64**	**440,065.00**	**603,304.64**

TOTAL CURRENT MONTH CHARGES	603,304.64
LESS: PAYMENT-PRIOR EST. BILLING	608,465.30-
NET AMOUNT PAYABLE (RECEIVABLE)	5,160.66-
PLUS: EST. CURRENT MONTH BILLING	603,304.64
	598,143.98

TAW_R_CADDR1#071attachment
Page 258 of 452

Data Selection Values
Year: 11 Period: 06 Region: B Eastern Division Business Partner: 27 Intercompany Settlement Co 27

Description Of Service	Hours	Payroll	Expenses	Total
Accounting	890.50	23,050.40	17,060.07	40,110.47
Administration	304.88	17,510.43	41,940.76	59,451.19
Audit	10.81	315.67	574.55	890.22
Communications	48.27	1,140.95	2,208.10	3,349.05
Legal	68.29	3,095.35	7,059.80	10,155.15
Engineering	232.80	11,407.70	3,443.88	14,851.58
Finance	1,286.13	45,456.58	157,446.34	202,902.92
Human Resources	167.81	4,751.03	9,170.75	13,921.78
Information Systems	664.38	19,291.25	68,048.87	87,340.12
Operations	1,688.19	47,138.48	142,202.86	189,341.34
Rates & Revenue	19.39	377.51	1,387.88	1,765.39
Risk Management	188.22	5,886.25	4,385.71-	1,500.54
Water Quality	206.99	4,236.08	5,067.76	9,303.84
Customer Service	2,123.49	27,344.07	35,498.13	62,842.20
TOTAL:	**7,900.15**	**211,001.75**	**486,724.04**	**697,725.79**

TOTAL CURRENT MONTH CHARGES	697,725.79
LESS: PAYMENT-PRIOR EST. BILLING	553,833.50-
NET AMOUNT PAYABLE (RECEIVABLE)	143,892.29
PLUS: EST. CURRENT MONTH BILLING	697,725.79
	841,618.08

TAW_R_CADDR1#071attachment
Page 259 of 452

Data Selection Values
Year: 11 Period: 06 Region: B Eastern Division Business Partner: 28 Intercompany Settlement

Description Of Service	Hours	Payroll	Expenses	Total
Accounting	1,610.29	37,613.20	40,654.55	78,267.75
Administration	229.44	4,631.13	84,057.66	88,688.79
Audit	353.30	14,784.99	9,097.70	23,882.69
Communications	144.15	3,405.95	10,439.32	13,845.27
Legal	352.34	19,991.22	24,883.64	44,874.86
Engineering		1,458.11-	877.36	580.75-
Finance	2,705.97	95,398.62	454,591.86	549,990.48
Human Resources	500.03	14,159.27	24,356.69	38,515.96
Information Systems	2,014.96	61,791.61	214,214.89	276,006.50
Operations	2,195.18	57,840.66	54,668.31	112,508.97
Rates & Revenue	58.13	1,017.60	3,835.45	4,853.05
Risk Management	158.06	3,524.02	4,060.00	7,584.02
Water Quality	605.47	12,257.38	17,403.88	29,661.26
Customer Service	6,269.39	80,852.16	104,921.70	185,773.86
TOTAL:	**17,196.71**	**405,809.70**	**1,048,063.01**	**1,453,872.71**

TOTAL CURRENT MONTH CHARGES	1,453,872.71
LESS: PAYMENT-PRIOR EST. BILLING	1,393,054.98-
NET AMOUNT PAYABLE (RECEIVABLE)	60,817.73
PLUS: EST. CURRENT MONTH BILLING	1,453,872.71
	1,514,690.44

TAW_R_CADDR1#071attachment
Page 260 of 452

Data Selection Values
Year: 11 Period: 06 Region: A Western Division Business Partner: 30 Intercompany Settlement Co 30

Description Of Service	Hours	Payroll	Expenses	Total
Accounting	316.52	8,321.86	4,271.52	12,593.38
Administration	20.35	829.27	8,657.62	9,486.89
Audit	3.88	176.31	294.47	470.78
Communications	13.59	357.61	971.62	1,329.23
Legal	16.13	516.94	1,284.98	1,801.92
Engineering		264.11-	160.65	103.46-
Finance	127.55	4,142.44	25,582.76	29,725.20
Human Resources	51.10	1,344.98	2,330.61	3,675.59
Information Systems	112.91	3,401.24	11,806.96	15,208.20
Operations	28.33	881.69	1,853.16	2,734.85
Rates & Revenue	201.83	8,924.54	1,559.78	10,484.32
Risk Management	12.36	311.50	427.40	738.90
Water Quality	20.26	498.68	557.47	1,056.15
Customer Service	394.02	5,166.31	6,426.00	11,592.31
TOTAL:	**1,318.83**	**34,609.26**	**66,185.00**	**100,794.26**

TOTAL CURRENT MONTH CHARGES	100,794.26
LESS: PAYMENT-PRIOR EST. BILLING	90,330.19-
NET AMOUNT PAYABLE (RECEIVABLE)	10,464.07
PLUS: EST. CURRENT MONTH BILLING	100,794.26
	111,258.33

TAW_R_CADDR1#071attachment
Page 261 of 452

Data Selection Values
Year: 11 Period: 06 Region: Z Corporate Business Partner: 31 Intercompany Settlement Co 31

Description Of Service	Hours	Payroll	Expenses	Total
Accounting	6,359.73	137,994.70	43,419.15	181,413.85
Administration	89.30	5,470.27	136,332.65	141,802.92
Audit	152.97	8,046.79	5,910.71	13,957.50
Communications	344.68	11,953.88	26,573.63	38,527.51
Legal	107.84	5,432.25	23,779.64	29,211.89
Engineering			242.12	242.12
Finance	963.27	34,400.71	37,496.30	71,897.01
Human Resources	1,079.38	34,326.43	67,065.15	101,391.58
Information Systems	121.41	4,937.26	13,418.27	18,355.53
Operations	1,976.63	95,493.01	99,045.63	194,538.64
Rates & Revenue	14.00	807.69	3,936.78	4,744.47
Risk Management	5.23	362.70	2,876.39	3,239.09
Water Quality	240.00	11,316.73	2,482.02	13,798.75
Customer Service	1,210.29	15,611.24	20,804.41	36,415.65
TOTAL:	**12,664.73**	**366,153.66**	**483,382.85**	**849,536.51**

TOTAL CURRENT MONTH CHARGES	849,536.51
LESS: PAYMENT-PRIOR EST. BILLING	840,579.43-
NET AMOUNT PAYABLE (RECEIVABLE)	8,957.08
PLUS: EST. CURRENT MONTH BILLING	849,536.51
	858,493.59

TAW_R_CADDR1#071attachment
Page 262 of 452

Data Selection Values
Year: 11 Period: 06 Region: B Eastern Division Business Partner: 38 Intercompany Settlement Co 38

Description Of Service	Hours	Payroll	Expenses	Total
Accounting	684.72	16,936.06	20,665.13	37,601.19
Administration	103.88	2,650.30	37,176.96	39,827.26
Audit	13.92	406.02	781.39	1,187.41
Communications	87.75	2,833.68	4,053.46	6,887.14
Legal	261.57	12,950.91	10,914.42	23,865.33
Engineering		626.55-	18.91-	645.46-
Finance	971.28	31,969.34	190,896.90	222,866.24
Human Resources	214.74	6,080.44	10,829.57	16,910.01
Information Systems	819.05	24,056.50	83,954.44	108,010.94
Operations	1,053.46	27,310.69	21,158.44	48,469.13
Rates & Revenue	402.57	17,849.89	4,864.23	22,714.12
Risk Management	169.39	4,882.69	1,496.43	6,379.12
Water Quality	260.29	5,255.74	8,032.87	13,288.61
Customer Service	2,676.27	34,551.56	44,825.24	79,376.80
TOTAL:	**7,718.89**	**187,107.27**	**439,630.57**	**626,737.84**

TOTAL CURRENT MONTH CHARGES	626,737.84
LESS: PAYMENT-PRIOR EST. BILLING	612,766.52-
NET AMOUNT PAYABLE (RECEIVABLE)	13,971.32
PLUS: EST. CURRENT MONTH BILLING	626,737.84
	640,709.16

TAW_R_CADDR1#071attachment
Page 263 of 452

Data Selection Values
Year: 11 Period: 06 Region: B Eastern Division Business Partner: 42 Intercompany Settlement Co 42

Description Of Service	Hours	Payroll	Expenses	Total
Accounting				
Administration				
Audit				
Communications				
Legal				
Engineering				
Finance				
Human Resources				
Information Systems				
Operations				
Rates & Revenue				
Risk Management				
Water Quality				
Customer Service				
TOTAL:				

TOTAL CURRENT MONTH CHARGES	
LESS: PAYMENT-PRIOR EST. BILLING	-
NET AMOUNT PAYABLE (RECEIVABLE)	
PLUS: EST. CURRENT MONTH BILLING	

TAW_R_CADDR1#071attachment
Page 264 of 452

Data Selection Values
Year: 11 Period: 06 Region: Z Corporate Business Partner: 46 Intercompany Settlement Co 46

Description Of Service	Hours	Payroll	Expenses	Total
Accounting	166.50	5,483.00	1,556.32	7,039.32
Administration			8,513.22	8,513.22
Audit			71.67	71.67
Communications			405.66	405.66
Legal			711.38	711.38
Finance	294.00	11,301.21	3,422.83	14,724.04
Human Resources			587.88	587.88
Operations			949.62	949.62
Rates & Revenue			225.14	225.14
Risk Management			271.84	271.84
TOTAL:	**460.50**	**16,784.21**	**16,715.56**	**33,499.77**

TOTAL CURRENT MONTH CHARGES	33,499.77
LESS: PAYMENT-PRIOR EST. BILLING	22,006.96-
NET AMOUNT PAYABLE (RECEIVABLE)	11,492.81
PLUS: EST. CURRENT MONTH BILLING	33,499.77
	44,992.58

TAW_R_CADDR1#071attachment
Page 265 of 452

Data Selection Values
Year: 11 Period: 06 Region: A Western Division Business Partner: 50 Intercompany Settlement Co 50

Description Of Service	Hours	Payroll	Expenses	Total
Accounting	213.84	6,301.55	2,832.75	9,134.30
Administration	6.79	177.18	3,781.04	3,958.22
Audit	.99	28.70	104.04	132.74
Communications	7.32	193.28	566.65	759.93
Legal	8.57	296.56	759.38	1,055.94
Engineering	8.00	332.15	230.52	562.67
Finance	51.21	2,091.51	2,062.80	4,154.31
Human Resources	19.80	558.34	1,136.28	1,694.62
Information Systems	55.56	1,625.97	7,373.51	8,999.48
Operations	10.70	287.79	982.70	1,270.49
Rates & Revenue	2.26	50.98	177.67	228.65
Risk Management	6.59	161.15	261.40	422.55
Water Quality	16.84	333.42	452.97	786.39
Customer Service	209.05	2,757.37	3,504.63	6,262.00
TOTAL:	**617.52**	**15,195.95**	**24,226.34**	**39,422.29**

TOTAL CURRENT MONTH CHARGES	39,422.29
LESS: PAYMENT-PRIOR EST. BILLING	37,619.23-
NET AMOUNT PAYABLE (RECEIVABLE)	1,803.06
PLUS: EST. CURRENT MONTH BILLING	39,422.29
	41,225.35

TAW_R_CADDR1#071attachment
Page 266 of 452

Data Selection Values
Year: 11 Period: 06 Region: C New Jersey Division Business Partner: 54 Intercompany Settlement Co 54

Description Of Service	Hours	Payroll	Expenses	Total
Accounting	42.34	998.51	230.42	1,228.93
Administration	2.31	199.24	2,367.67	2,566.91
Audit	2.88	59.79	117.48	177.27
Communications	4.95	137.18	442.88	580.06
Legal	7.33	368.77	1,303.86	1,672.63
Engineering			1.92	1.92
Finance	39.41	1,441.23	1,515.52	2,956.75
Human Resources	5.92	148.53	452.16	600.69
Information Systems	6.87	191.26	531.54	722.80
Operations	.04	2.02	158.90	160.92
Rates & Revenue			42.38	42.38
Risk Management	.04	1.46	51.02	52.48
Water Quality			.80	.80
Customer Service	444.59	5,734.70	7,462.44	13,197.14
TOTAL:	**556.68**	**9,282.69**	**14,678.99**	**23,961.68**

TOTAL CURRENT MONTH CHARGES	23,961.68
LESS: PAYMENT-PRIOR EST. BILLING	24,610.52-
NET AMOUNT PAYABLE (RECEIVABLE)	648.84-
PLUS: EST. CURRENT MONTH BILLING	23,961.68
	23,312.84

TAW_R_CADDR1#071attachment
Page 267 of 452

Data Selection Values
Year: 11 Period: 06 Region: C New Jersey Division Business Partner: 55 Intercompany Settlement Co 55

Description Of Service	Hours	Payroll	Expenses	Total
Accounting	40.92	784.80	296.74	1,081.54
Administration	4.84	417.64	4,644.96	5,062.60
Audit	6.04	125.33	234.32	359.65
Communications	10.56	292.25	942.19	1,234.44
Legal	15.36	773.00	2,734.02	3,507.02
Engineering			4.02	4.02
Finance	93.20	3,338.47	3,170.08	6,508.55
Human Resources	10.29	265.04	784.62	1,049.66
Information Systems	19.28	482.58	1,320.60	1,803.18
Operations	.09	4.24	334.42	338.66
Rates & Revenue			76.42	76.42
Risk Management	.07	2.70	107.12	109.82
Water Quality			.41-	.41-
Customer Service	659.86	8,543.91	11,103.45	19,647.36
TOTAL:	**860.51**	**15,029.96**	**25,752.55**	**40,782.51**

TOTAL CURRENT MONTH CHARGES	40,782.51
LESS: PAYMENT-PRIOR EST. BILLING	43,830.97-
NET AMOUNT PAYABLE (RECEIVABLE)	3,048.46-
PLUS: EST. CURRENT MONTH BILLING	40,782.51
	37,734.05

TAW_R_CADDR1#071attachment
Page 268 of 452

Data Selection Values
Year: 11 Period: 06 Region: C New Jersey Division Business Partner: 56 Intercompany Settlement Co 56

Description Of Service	Hours	Payroll	Expenses	Total
Accounting	16.97	439.11	117.17	556.28
Administration	.31	26.83	575.61	602.44
Audit	.39	8.05	22.39	30.44
Communications	3.48	95.45	267.94	363.39
Legal	.99	49.65	183.86	233.51
Engineering			.26	.26
Finance	8.57	262.28	227.74	490.02
Human Resources	6.93	211.06	292.28	503.34
Information Systems	.62	26.96	75.98	102.94
Operations	.01	.27	32.47	32.74
Rates & Revenue			14.44	14.44
Risk Management			11.84	11.84
Water Quality			10.19-	10.19-
Customer Service			.52	.52
TOTAL:	**38.27**	**1,119.66**	**1,812.31**	**2,931.97**

TOTAL CURRENT MONTH CHARGES	2,931.97
LESS: PAYMENT-PRIOR EST. BILLING	3,082.55-
NET AMOUNT PAYABLE (RECEIVABLE)	150.58-
PLUS: EST. CURRENT MONTH BILLING	2,931.97
	2,781.39

TAW_R_CADDR1#071attachment
Page 269 of 452

Data Selection Values
Year: 11 Period: 06 Region: Z Corporate Business Partner: 57 Intercompany Settlement Co 57

Description Of Service	Hours	Payroll	Expenses	Total
Accounting			5.44	5.44
TOTAL:			**5.44**	**5.44**

TOTAL CURRENT MONTH CHARGES	5.44
LESS: PAYMENT-PRIOR EST. BILLING	5.61-
NET AMOUNT PAYABLE (RECEIVABLE)	.17-
PLUS: EST. CURRENT MONTH BILLING	5.44
	5.27

TAW_R_CADDR1#071attachment
Page 270 of 452

Data Selection Values
Year: 11 Period: 06 Region: Z Corporate Business Partner: 80 Intercompany Settlement Co 80

Description Of Service	Hours	Payroll	Expenses	Total
Accounting	57.00	2,001.39	737.68	2,739.07
Administration	12.50	612.99	1,513.65	2,126.64
Audit			36.49	36.49
Communications			46.35	46.35
Legal			81.27	81.27
Finance	8.85	321.53	320.17	641.70
Human Resources			213.95	213.95
Information Systems	561.25	23,896.98	63,144.98	87,041.96
Operations	28.00	1,422.67	568.74	1,991.41
Rates & Revenue			55.66	55.66
Risk Management	24.00	1,258.74	258.12	1,516.86

TAW_R_CADDR1#071attachment
Page 271 of 452

American Water Works Company
Summary Bill Report - History

Data Selection Values
Year: 11 Period: 07 Region: Z Corporate Business Partner: 2 Intercompany Settlement Co 2

Description Of Service	Hours	Payroll	Expenses	Total
Accounting	87.84	2,689.15	517.06	3,206.21
Administration	.29	10.52	9,088.56	9,099.08
Audit	.06	3.55	36.99	40.54
Communications	.42	23.52	2,175.92	2,199.44
Legal	.08	8.47	1,857.66	1,866.13
Engineering			.04	.04
Finance	234.16	14,237.57	8,365.09	22,602.66
Human Resources	3.10	148.00	1,666.83	1,814.83
Information Systems	34.54	1,993.99	5,221.20	7,215.19
Operations	57.00	3,770.21	3,665.68	7,435.89
Rates & Revenue			264.89	264.89
Risk Management			465.59	465.59
Water Quality	166.00	9,825.22	3,109.39	12,934.61
Customer Service			.08	.08
TOTAL:	**583.49**	**32,710.20**	**36,434.98**	**69,145.18**

TOTAL CURRENT MONTH CHARGES	69,145.18
LESS: PAYMENT-PRIOR EST. BILLING	118,194.61-
NET AMOUNT PAYABLE (RECEIVABLE)	49,049.43-
PLUS: EST. CURRENT MONTH BILLING	69,145.18
	20,095.75

TAW_R_CADDR1#071attachment
Page 272 of 452

Data Selection Values
Year: 11 Period: 07 Region: Z Corporate Business Partner: 3 AWWS Co-Balance Sheet

Description Of Service	Hours	Payroll	Expenses	Total
Accounting	1.08	29.50	756.23	785.73
Administration			8,274.58	8,274.58
Communications			312.61	312.61
Legal			382.63	382.63
Engineering			363.86	363.86
Finance			546.24	546.24
Human Resources			342.90	342.90
Information Systems	1,693.80	82,637.02	228,847.35	311,484.37
Operations	222.00	11,404.19	4,347.39	15,751.58
Rates & Revenue			4.78	4.78
Risk Management	14.32	391.42	304.05	695.47
Water Quality			647.52	647.52
Customer Service	5.25	141.02	844.83	985.85
TOTAL:	**1,936.45**	**94,603.15**	**245,974.97**	**340,578.12**

TOTAL CURRENT MONTH CHARGES	340,578.12
LESS: PAYMENT-PRIOR EST. BILLING	460,301.93-
NET AMOUNT PAYABLE (RECEIVABLE)	119,723.81-
PLUS: EST. CURRENT MONTH BILLING	340,578.12
	220,854.31

TAW_R_CADDR1#071attachment
Page 273 of 452

Data Selection Values
Year: 11 Period: 07 Region: A Western Division Business Partner: 5 Intercompany Settlement Co 5

Description Of Service	Hours	Payroll	Expenses	Total
Accounting	1,387.23	46,167.69	42,211.00	88,378.69
Administration	321.78	14,846.36	68,782.77	83,629.13
Audit	42.92	2,522.59	1,613.13	4,135.72
Communications	567.09	25,205.90	24,985.50	50,191.40
Legal	477.18	32,009.89	21,438.86	53,448.75
Engineering		581.13	5,729.38	6,310.51
Finance	1,347.39	67,201.40	398,033.34	465,234.74
Human Resources	408.80	18,061.78	30,591.34	48,653.12
Information Systems	1,286.00	58,122.57	198,289.28	256,411.85
Operations	360.42	22,762.44	38,671.17	61,433.61
Rates & Revenue	54.22	3,671.89	3,963.76	7,635.65
Risk Management	194.50	8,550.84	9,373.62	17,924.46
Water Quality	457.80	15,247.71	19,640.64	34,888.35
Customer Service	4,656.81	88,857.73	115,511.42	204,369.15
TOTAL:	**11,562.14**	**403,809.92**	**978,835.21**	**1,382,645.13**

TOTAL CURRENT MONTH CHARGES	1,382,645.13
LESS: PAYMENT-PRIOR EST. BILLING	1,522,764.50-
NET AMOUNT PAYABLE (RECEIVABLE)	140,119.37-
PLUS: EST. CURRENT MONTH BILLING	1,382,645.13
	1,242,525.76

TAW_R_CADDR1#071attachment
Page 274 of 452

Data Selection Values
Year: 11 Period: 07 Region: A Western Division Business Partner: 9 Intercompany Settlement Co 9

Description Of Service	Hours	Payroll	Expenses	Total
Accounting	1,598.23	56,550.96	67,956.81	124,507.77
Administration	279.34	15,968.08	127,530.23	143,498.31
Audit	292.54	12,662.00	4,800.18	17,462.18
Communications	297.64	14,758.66	33,012.89	47,771.55
Legal	370.94	21,027.52	22,877.88	43,905.40
Engineering	1,087.00	45,400.45	20,709.76	66,110.21
Finance	2,925.92	143,848.97	716,958.49	860,807.46
Human Resources	864.08	37,731.15	58,603.71	96,334.86
Information Systems	2,570.94	113,653.80	343,799.98	457,453.78
Operations	1,345.17	69,971.85	120,996.70	190,968.55
Rates & Revenue	402.39	16,805.80	8,568.95	25,374.75
Risk Management	489.03	19,834.31	17,709.78	37,544.09
Water Quality	814.05	28,182.73	33,807.82	61,990.55
Customer Service	8,969.01	171,520.93	209,736.32	381,257.25
TOTAL:	**22,306.28**	**767,917.21**	**1,787,069.50**	**2,554,986.71**

TOTAL CURRENT MONTH CHARGES	2,554,986.71
LESS: PAYMENT-PRIOR EST. BILLING	2,690,955.11-
NET AMOUNT PAYABLE (RECEIVABLE)	135,968.40-
PLUS: EST. CURRENT MONTH BILLING	2,554,986.71
	2,419,018.31

TAW_R_CADDR1#071attachment
Page 275 of 452

Data Selection Values
Year: 11 Period: 07 Region: B Eastern Division Business Partner: 10 Intercompany Settlement Co 10

Description Of Service	Hours	Payroll	Expenses	Total
Accounting	1,489.71	50,318.05	56,136.32	106,454.37
Administration	727.24	40,641.98	126,025.85	166,667.83
Audit	62.28	3,739.63	2,166.57	5,906.20
Communications	329.54	17,427.80	29,956.61	47,384.41
Legal	436.34	25,834.47	28,912.88	54,747.35
Engineering	160.00	10,107.94	6,772.41	16,880.35
Finance	2,904.51	150,700.89	696,666.54	847,367.43
Human Resources	660.44	30,348.79	47,103.15	77,451.94
Information Systems	2,115.87	93,402.93	317,935.08	411,338.01
Operations	2,098.96	74,147.90	92,473.36	166,621.26
Rates & Revenue	46.67	3,233.42	5,824.13	9,057.55
Risk Management	278.29	10,227.25	8,973.20	19,200.45
Water Quality	680.15	21,701.83	32,942.70	54,644.53
Customer Service	7,070.48	130,542.08	172,133.06	302,675.14
TOTAL:	**19,060.48**	**662,374.96**	**1,624,021.86**	**2,286,396.82**

TOTAL CURRENT MONTH CHARGES	2,286,396.82
LESS: PAYMENT-PRIOR EST. BILLING	2,402,149.63-
NET AMOUNT PAYABLE (RECEIVABLE)	115,752.81-
PLUS: EST. CURRENT MONTH BILLING	2,286,396.82
	2,170,644.01

TAW_R_CADDR1#071attachment
Page 276 of 452

Data Selection Values
Year: 11 Period: 07 Region: A Western Division Business Partner: 11 Intercompany Settlement Co 11

Description Of Service	Hours	Payroll	Expenses	Total
Accounting	459.18	13,595.49	14,647.04	28,242.53
Administration	65.92	4,196.70	30,627.10	34,823.80
Audit	13.35	801.60	647.38	1,448.98
Communications	58.93	2,921.66	6,794.22	9,715.88
Legal	71.04	4,063.81	4,987.75	9,051.56
Engineering	195.00	8,351.91	4,380.06	12,731.97
Finance	639.13	31,489.11	142,760.12	174,249.23
Human Resources	232.48	10,209.04	12,731.07	22,940.11
Information Systems	422.58	19,207.42	66,120.53	85,327.95
Operations	294.45	14,071.85	26,492.26	40,564.11
Rates & Revenue	222.18	10,587.04	4,642.83	15,229.87
Risk Management	176.37	6,332.66	5,608.31	11,940.97
Water Quality	147.02	4,731.31	7,229.90	11,961.21
Customer Service	1,731.74	33,142.08	41,865.55	75,007.63
TOTAL:	**4,729.37**	**163,701.68**	**369,534.12**	**533,235.80**

TOTAL CURRENT MONTH CHARGES	533,235.80
LESS: PAYMENT-PRIOR EST. BILLING	580,120.55-
NET AMOUNT PAYABLE (RECEIVABLE)	46,884.75-
PLUS: EST. CURRENT MONTH BILLING	533,235.80
	486,351.05

TAW_R_CADDR1#071attachment
Page 277 of 452

Data Selection Values
Year: 11 Period: 07 Region: B Eastern Division Business Partner: 12 Intercompany Settlement Co 12

Description Of Service	Hours	Payroll	Expenses	Total
Accounting	887.21	27,374.28	25,352.03	52,726.31
Administration	119.17	6,390.91	49,808.04	56,198.95
Audit	26.37	1,583.11	1,012.13	2,595.24
Communications	71.69	3,668.59	10,554.48	14,223.07
Legal	134.44	9,808.45	11,541.94	21,350.39
Engineering		127.51	1,205.83	1,333.34
Finance	1,285.16	61,542.07	284,220.09	345,762.16
Human Resources	376.22	16,109.20	20,122.37	36,231.57
Information Systems	839.35	38,115.55	139,988.51	178,104.06
Operations	857.80	31,000.30	37,301.32	68,301.62
Rates & Revenue	16.16	1,241.48	2,569.22	3,810.70
Risk Management	50.37	2,268.54	3,101.66	5,370.20
Water Quality	286.18	9,137.79	13,922.91	23,060.70
Customer Service	3,039.40	56,008.34	73,802.38	129,810.72
TOTAL:	**7,989.52**	**264,376.12**	**674,502.91**	**938,879.03**

TOTAL CURRENT MONTH CHARGES	938,879.03
LESS: PAYMENT-PRIOR EST. BILLING	965,947.69-
NET AMOUNT PAYABLE (RECEIVABLE)	27,068.66-
PLUS: EST. CURRENT MONTH BILLING	938,879.03
	911,810.37

TAW_R_CADDR1#071attachment
Page 278 of 452

Data Selection Values
Year: 11 Period: 07 Region: B Eastern Division Business Partner: 13 Intercompany Settlement Co 13

Description Of Service	Hours	Payroll	Expenses	Total
Accounting	108.18	2,861.36	1,649.45	4,510.81
Administration	24.96	1,766.70	3,652.14	5,418.84
Audit	1.12	67.40	82.07	149.47
Communications	2.96	151.98	460.20	612.18
Legal	9.64	706.02	560.82	1,266.84
Engineering	4.20	219.76	102.09	321.85
Finance	75.15	3,462.23	11,635.42	15,097.65
Human Resources	9.63	440.64	1,043.74	1,484.38
Information Systems	34.69	1,578.52	5,458.62	7,037.14
Operations	69.56	2,768.75	2,298.83	5,067.58
Rates & Revenue	7.67	342.36	193.61	535.97
Risk Management	2.32	98.55	148.42	246.97
Water Quality	14.42	468.22	582.13	1,050.35
Customer Service	117.78	2,176.35	2,867.58	5,043.93
TOTAL:	**482.28**	**17,108.84**	**30,735.12**	**47,843.96**

TOTAL CURRENT MONTH CHARGES	47,843.96
LESS: PAYMENT-PRIOR EST. BILLING	53,507.37-
NET AMOUNT PAYABLE (RECEIVABLE)	5,663.41-
PLUS: EST. CURRENT MONTH BILLING	47,843.96
	42,180.55

TAW_R_CADDR1#071attachment
Page 279 of 452

Data Selection Values
Year: 11 Period: 07 Region: B Eastern Division Business Partner: 16 Intercompany Settlement Co 16

Description Of Service	Hours	Payroll	Expenses	Total
Accounting	141.46	3,844.60	1,616.11	5,460.71
Administration	7.89	432.85	2,932.53	3,365.38
Audit	.80	48.48	69.49	117.97
Communications	2.12	109.21	301.47	410.68
Legal	1.58	159.10	270.95	430.05
Engineering		3.95	24.23	28.18
Finance	30.44	1,580.75	7,273.51	8,854.26
Human Resources	5.87	279.17	736.29	1,015.46
Information Systems	24.36	1,131.10	3,933.91	5,065.01
Operations	6.49	472.88	873.09	1,345.97
Rates & Revenue	.50	37.84	127.56	165.40
Risk Management	2.39	88.15	79.06	167.21
Water Quality	9.07	287.82	431.82	719.64
Customer Service			4.08	4.08
TOTAL:	**232.97**	**8,475.90**	**18,674.10**	**27,150.00**

TOTAL CURRENT MONTH CHARGES	27,150.00
LESS: PAYMENT-PRIOR EST. BILLING	30,068.21-
NET AMOUNT PAYABLE (RECEIVABLE)	2,918.21-
PLUS: EST. CURRENT MONTH BILLING	27,150.00
	24,231.79

TAW_R_CADDR1#071attachment
Page 280 of 452

Data Selection Values
Year: 11 Period: 07 Region: A Western Division Business Partner: 17 Intercompany Settlement Co 17

Description Of Service	Hours	Payroll	Expenses	Total
Accounting	2,099.80	73,804.03	90,798.71	164,602.74
Administration	564.53	36,686.75	180,857.63	217,544.38
Audit	101.81	6,043.87	3,471.83	9,515.70
Communications	600.05	28,403.03	49,561.96	77,964.99
Legal	698.42	42,808.39	33,764.42	76,572.81
Engineering	436.00	26,640.75	24,242.66	50,883.41
Finance	4,351.32	220,598.18	1,059,985.06	1,280,583.24
Human Resources	1,179.37	51,024.58	80,117.63	131,142.21
Information Systems	3,340.46	147,902.50	515,560.22	663,462.72
Operations	1,275.05	77,556.91	116,049.48	193,606.39
Rates & Revenue	194.43	10,885.71	10,228.98	21,114.69
Risk Management	618.98	26,332.99	25,318.00	51,650.99
Water Quality	1,274.21	47,408.43	54,075.03	101,483.46
Customer Service	13,022.77	249,108.53	308,808.71	557,917.24
TOTAL:	**29,757.20**	**1,045,204.65**	**2,552,840.32**	**3,598,044.97**

TOTAL CURRENT MONTH CHARGES	3,598,044.97
LESS: PAYMENT-PRIOR EST. BILLING	3,833,315.21-
NET AMOUNT PAYABLE (RECEIVABLE)	235,270.24-
PLUS: EST. CURRENT MONTH BILLING	3,598,044.97
	3,362,774.73

TAW_R_CADDR1#071attachment
Page 281 of 452

Data Selection Values
Year: 11 Period: 07 Region: C New Jersey Division Business Partner: 18 Intercompany Settlement Co 18

Description Of Service	Hours	Payroll	Expenses	Total
Accounting	3,013.59	101,232.91	119,675.40	220,908.31
Administration	540.72	28,991.41	186,194.16	215,185.57
Audit	141.45	8,493.65	4,850.72	13,344.37
Communications	389.24	20,968.33	39,780.95	60,749.28
Legal	404.52	27,241.82	37,541.65	64,783.47
Engineering			389.01	389.01
Finance	4,919.46	245,493.86	1,450,982.47	1,696,476.33
Human Resources	935.86	43,381.11	80,668.13	124,049.24
Information Systems	4,490.39	202,245.57	687,342.60	889,588.17
Operations	1,978.38	102,984.32	118,475.93	221,460.25
Rates & Revenue	149.69	9,610.47	13,498.50	23,108.97
Risk Management	288.32	12,486.93	10,310.34	22,797.27
Water Quality	1,623.22	53,849.63	72,245.19	126,094.82
Customer Service	15,805.97	289,726.21	383,255.07	672,981.28
TOTAL:	**34,680.81**	**1,146,706.22**	**3,205,210.12**	**4,351,916.34**

TOTAL CURRENT MONTH CHARGES	4,351,916.34
LESS: PAYMENT-PRIOR EST. BILLING	4,538,640.96-
NET AMOUNT PAYABLE (RECEIVABLE)	186,724.62-
PLUS: EST. CURRENT MONTH BILLING	4,351,916.34
	4,165,191.72

TAW_R_CADDR1#071attachment
Page 282 of 452

Data Selection Values
Year: 11 Period: 07 Region: A Western Division Business Partner: 19 Intercompany Settlement Co 19

Description Of Service	Hours	Payroll	Expenses	Total
Accounting	322.84	9,235.35	5,238.45	14,473.80
Administration	18.66	958.48	8,230.22	9,188.70
Audit	3.81	228.18	217.13	445.31
Communications	48.85	2,291.58	3,417.88	5,709.46
Legal	22.91	1,238.83	1,008.57	2,247.40
Engineering		58.47	429.70	488.17
Finance	76.34	3,472.75	4,238.88	7,711.63
Human Resources	41.19	1,818.23	3,303.26	5,121.49
Information Systems	119.91	5,459.51	18,883.38	24,342.89
Operations	39.76	2,399.96	5,905.16	8,305.12
Rates & Revenue	9.34	440.98	495.34	936.32
Risk Management	20.71	947.14	1,521.82	2,468.96
Water Quality	41.67	1,335.30	1,944.70	3,280.00
Customer Service	468.08	8,926.71	11,318.40	20,245.11
TOTAL:	**1,234.07**	**38,811.47**	**66,152.89**	**104,964.36**

TOTAL CURRENT MONTH CHARGES	104,964.36
LESS: PAYMENT-PRIOR EST. BILLING	106,752.86-
NET AMOUNT PAYABLE (RECEIVABLE)	1,788.50-
PLUS: EST. CURRENT MONTH BILLING	104,964.36
	103,175.86

TAW_R_CADDR1#071attachment
Page 283 of 452

Data Selection Values
Year: 11 Period: 07 Region: Z Corporate Business Partner: 21 Intercompany Settlement Co 21

Description Of Service	Hours	Payroll	Expenses	Total
Accounting	22.80	755.69	219.44	975.13
Administration	1.02	89.66	1,240.85	1,330.51
Audit	1.67	113.64	53.97	167.61
Communications			229.93	229.93
Legal	3.06	270.72	527.52	798.24
Engineering			1.35	1.35
Finance	20.60	1,187.39	1,057.72	2,245.11
Human Resources			147.76	147.76
Information Systems	18.76	850.04	2,083.59	2,933.63
Operations	.16	7.48	160.13	167.61
Rates & Revenue			33.31	33.31
Risk Management	.05	1.34	37.10	38.44
Water Quality			1.49	1.49
Customer Service			2.63	2.63
TOTAL:	**68.12**	**3,275.96**	**5,796.79**	**9,072.75**

TOTAL CURRENT MONTH CHARGES	9,072.75
LESS: PAYMENT-PRIOR EST. BILLING	8,754.52-
NET AMOUNT PAYABLE (RECEIVABLE)	318.23
PLUS: EST. CURRENT MONTH BILLING	9,072.75
	9,390.98

TAW_R_CADDR1#071attachment
Page 284 of 452

Data Selection Values
Year: 11 Period: 07 Region: B Eastern Division Business Partner: 22 Intercompany Settlement Co 22

Description Of Service	Hours	Payroll	Expenses	Total
Accounting	625.78	18,106.55	13,496.40	31,602.95
Administration	49.21	2,744.14	30,438.06	33,182.20
Audit	13.55	849.37	585.96	1,435.33
Communications	34.11	1,744.71	5,408.64	7,153.35
Legal	28.73	2,676.02	5,176.73	7,852.75
Engineering		60.60	868.11	928.71
Finance	844.55	40,682.78	140,178.23	180,861.01
Human Resources	158.68	7,324.01	10,937.51	18,261.52
Information Systems	443.51	19,309.02	65,797.30	85,106.32
Operations	439.98	16,641.63	20,845.60	37,487.23
Rates & Revenue	89.21	3,319.88	1,749.68	5,069.56
Risk Management	127.80	3,790.61	2,134.05	5,924.66
Water Quality	128.82	4,274.62	5,810.55	10,085.17
Customer Service	1,410.95	26,086.93	34,419.11	60,506.04
TOTAL:	**4,394.88**	**147,610.87**	**337,845.93**	**485,456.80**

TOTAL CURRENT MONTH CHARGES	485,456.80
LESS: PAYMENT-PRIOR EST. BILLING	505,574.87-
NET AMOUNT PAYABLE (RECEIVABLE)	20,118.07-
PLUS: EST. CURRENT MONTH BILLING	485,456.80
	465,338.73

TAW_R_CADDR1#071attachment
Page 285 of 452

Data Selection Values
Year: 11 Period: 07 Region: A Western Division Business Partner: 23 Intercompany Settlement Co 23

Description Of Service	Hours	Payroll	Expenses	Total
Accounting	1,052.20	35,370.19	38,920.16	74,290.35
Administration	139.78	7,755.79	55,403.10	63,158.89
Audit	36.77	2,280.45	1,364.25	3,644.70
Communications	201.14	11,047.35	15,146.82	26,194.17
Legal	160.16	8,791.56	9,343.90	18,135.46
Engineering		532.60	2,935.31	3,467.91
Finance	526.67	27,363.37	34,955.85	62,319.22
Human Resources	378.77	16,722.92	25,659.23	42,382.15
Information Systems	1,079.89	49,274.80	170,851.92	220,126.72
Operations	293.33	19,183.89	33,016.46	52,200.35
Rates & Revenue	82.80	4,286.85	3,722.95	8,009.80
Risk Management	138.60	6,874.07	6,749.11	13,623.18
Water Quality	322.78	11,722.53	11,139.86	22,862.39
Customer Service	4,262.74	81,346.19	101,232.69	182,578.88
TOTAL:	**8,675.63**	**282,552.56**	**510,441.61**	**792,994.17**

TOTAL CURRENT MONTH CHARGES	792,994.17
LESS: PAYMENT-PRIOR EST. BILLING	770,855.40-
NET AMOUNT PAYABLE (RECEIVABLE)	22,138.77
PLUS: EST. CURRENT MONTH BILLING	792,994.17
	815,132.94

TAW_R_CADDR1#071attachment
Page 286 of 452

Data Selection Values
Year: 11 Period: 07 Region: D Pennsylvania Division Business Partner: 24 Intercompany Settlement Co 24

Description Of Service	Hours	Payroll	Expenses	Total
Accounting	2,582.23	88,111.39	124,647.10	212,758.49
Administration	528.40	28,566.86	176,620.69	205,187.55
Audit	149.34	8,983.81	4,929.16	13,912.97
Communications	394.28	21,233.63	40,223.42	61,457.05
Legal	168.82	15,008.10	36,986.48	51,994.58
Engineering			397.39	397.39
Finance	4,864.64	244,027.75	1,466,784.88	1,710,812.63
Human Resources	948.34	43,959.69	81,094.46	125,054.15
Information Systems	4,526.19	203,542.81	706,912.97	910,455.78
Operations	1,218.08	72,215.45	103,023.08	175,238.53
Rates & Revenue	336.25	17,056.44	14,569.07	31,625.51
Risk Management	182.91	7,519.70	9,150.45	16,670.15
Water Quality	1,562.81	50,296.46	70,445.15	120,741.61
Customer Service	16,181.29	296,158.54	391,310.77	687,469.31
TOTAL:	**33,643.58**	**1,096,680.63**	**3,227,095.07**	**4,323,775.70**

TOTAL CURRENT MONTH CHARGES	4,323,775.70
LESS: PAYMENT-PRIOR EST. BILLING	4,519,737.44-
NET AMOUNT PAYABLE (RECEIVABLE)	195,961.74-
PLUS: EST. CURRENT MONTH BILLING	4,323,775.70
	4,127,813.96

TAW_R_CADDR1#071attachment
Page 287 of 452

Data Selection Values
Year: 11 Period: 07 Region: B Eastern Division Business Partner: 26 Intercompany Settlement Co 26

Description Of Service	Hours	Payroll	Expenses	Total
Accounting	465.96	14,790.98	13,130.25	27,921.23
Administration	73.15	3,961.66	31,072.39	35,034.05
Audit	16.42	986.04	605.31	1,591.35
Communications	44.73	2,288.11	6,662.75	8,950.86
Legal	74.71	5,992.34	7,082.25	13,074.59
Engineering		79.31	809.49	888.80
Finance	864.02	40,853.08	177,522.94	218,376.02
Human Resources	154.79	6,872.73	11,958.82	18,831.55
Information Systems	533.73	24,243.52	83,435.34	107,678.86
Operations	582.66	21,500.86	25,180.34	46,681.20
Rates & Revenue	21.82	1,149.16	1,607.27	2,756.43
Risk Management	51.15	2,233.59	2,140.10	4,373.69
Water Quality	179.04	5,705.38	8,706.83	14,412.21
Customer Service	1,890.94	34,847.69	45,918.91	80,766.60
TOTAL:	**4,953.12**	**165,504.45**	**415,832.99**	**581,337.44**

TOTAL CURRENT MONTH CHARGES	581,337.44
LESS: PAYMENT-PRIOR EST. BILLING	603,304.64-
NET AMOUNT PAYABLE (RECEIVABLE)	21,967.20-
PLUS: EST. CURRENT MONTH BILLING	581,337.44
	559,370.24

TAW_R_CADDR1#071attachment
Page 288 of 452

Data Selection Values
Year: 11 Period: 07 Region: B Eastern Division Business Partner: 27 Intercompany Settlement Co 27

Description Of Service	Hours	Payroll	Expenses	Total
Accounting	551.49	17,432.31	14,764.31	32,196.62
Administration	201.48	13,388.52	33,043.98	46,432.50
Audit	12.63	757.86	559.19	1,317.05
Communications	34.36	1,757.84	5,418.45	7,176.29
Legal	52.39	4,304.54	6,141.92	10,446.46
Engineering	155.80	8,023.04	2,718.22	10,741.26
Finance	758.51	34,899.81	136,950.64	171,850.45
Human Resources	111.45	5,091.29	9,981.92	15,073.21
Information Systems	495.48	20,734.76	70,062.03	90,796.79
Operations	972.02	32,757.66	22,653.28	55,410.94
Rates & Revenue	41.23	2,244.90	1,601.97	3,846.87
Risk Management	122.21	4,415.25	2,302.77	6,718.02
Water Quality	192.05	6,231.93	8,199.78	14,431.71
Customer Service	1,445.98	26,669.22	35,140.34	61,809.56
TOTAL:	**5,147.08**	**178,708.93**	**349,538.80**	**528,247.73**

TOTAL CURRENT MONTH CHARGES	528,247.73
LESS: PAYMENT-PRIOR EST. BILLING	697,725.79-
NET AMOUNT PAYABLE (RECEIVABLE)	169,478.06-
PLUS: EST. CURRENT MONTH BILLING	528,247.73
	358,769.67

TAW_R_CADDR1#071attachment
Page 289 of 452

Data Selection Values
Year: 11 Period: 07 Region: B Eastern Division Business Partner: 28 Intercompany Settlement

Description Of Service	Hours	Payroll	Expenses	Total
Accounting	1,090.49	35,435.16	37,259.14	72,694.30
Administration	148.16	8,281.92	70,740.05	79,021.97
Audit	50.77	2,980.15	1,536.27	4,516.42
Communications	102.71	5,254.22	15,277.33	20,531.55
Legal	215.94	17,402.49	17,364.15	34,766.64
Engineering		182.26	1,828.37	2,010.63
Finance	1,861.30	90,426.51	408,114.82	498,541.33
Human Resources	332.26	15,178.33	27,510.77	42,689.10
Information Systems	1,301.16	59,205.68	201,181.52	260,387.20
Operations	1,254.16	47,556.61	52,304.95	99,861.56
Rates & Revenue	24.15	1,815.44	3,618.99	5,434.43
Risk Management	93.39	3,848.70	4,802.86	8,651.56
Water Quality	409.63	13,082.66	19,613.82	32,696.48
Customer Service	4,278.57	79,012.71	104,103.03	183,115.74
TOTAL:	**11,162.69**	**379,662.84**	**965,256.07**	**1,344,918.91**

TOTAL CURRENT MONTH CHARGES	1,344,918.91
LESS: PAYMENT-PRIOR EST. BILLING	1,453,872.71-
NET AMOUNT PAYABLE (RECEIVABLE)	108,953.80-
PLUS: EST. CURRENT MONTH BILLING	1,344,918.91
	1,235,965.11

TAW_R_CADDR1#071attachment
Page 290 of 452

Data Selection Values
Year: 11 Period: 07 Region: A Western Division Business Partner: 30 Intercompany Settlement Co 30

Description Of Service	Hours	Payroll	Expenses	Total
Accounting	250.32	7,540.97	3,823.02	11,363.99
Administration	10.01	569.02	5,312.02	5,881.04
Audit	2.19	131.23	136.20	267.43
Communications	9.68	479.63	992.41	1,472.04
Legal	11.69	635.44	591.37	1,226.81
Engineering		33.41	288.09	321.50
Finance	89.87	4,126.42	22,792.32	26,918.74
Human Resources	23.34	1,038.63	1,990.55	3,029.18
Information Systems	97.31	4,459.15	14,660.77	19,119.92
Operations	20.96	1,309.18	2,287.32	3,596.50
Rates & Revenue	7.35	550.86	435.08	985.94
Risk Management	8.57	427.17	483.16	910.33
Water Quality	12.28	651.17	117.20-	533.97
Customer Service	266.28	5,079.14	6,521.73	11,600.87
TOTAL:	**809.85**	**27,031.42**	**60,196.84**	**87,228.26**

TOTAL CURRENT MONTH CHARGES	87,228.26
LESS: PAYMENT-PRIOR EST. BILLING	100,794.26-
NET AMOUNT PAYABLE (RECEIVABLE)	13,566.00-
PLUS: EST. CURRENT MONTH BILLING	87,228.26
	73,662.26

TAW_R_CADDR1#071attachment
Page 291 of 452

Data Selection Values
Year: 11 Period: 07 Region: Z Corporate Business Partner: 31 Intercompany Settlement Co 31

Description Of Service	Hours	Payroll	Expenses	Total
Accounting	4,210.11	119,978.37	34,337.86	154,316.23
Administration	61.79	3,800.54	104,600.81	108,401.35
Audit	67.12	4,311.87	19,456.95	23,768.82
Communications	193.52	10,525.73	26,360.83	36,886.56
Legal	73.02	6,488.84	17,249.99	23,738.83
Engineering			32.24	32.24
Finance	667.07	33,977.06	43,186.18	77,163.24
Human Resources	689.39	33,361.02	76,529.48	109,890.50
Information Systems	58.96	2,236.52	4,061.31	6,297.83
Operations	1,330.44	98,173.95	125,394.08	223,568.03
Rates & Revenue			3,813.10	3,813.10
Risk Management	17.13	459.69	2,800.58	3,260.27
Water Quality	52.00	3,686.80	1,404.82	5,091.62
Customer Service	821.09	15,053.78	19,921.52	34,975.30
TOTAL:	**8,241.64**	**332,054.17**	**479,149.75**	**811,203.92**

TOTAL CURRENT MONTH CHARGES	811,203.92
LESS: PAYMENT-PRIOR EST. BILLING	849,536.51-
NET AMOUNT PAYABLE (RECEIVABLE)	38,332.59-
PLUS: EST. CURRENT MONTH BILLING	811,203.92
	772,871.33

TAW_R_CADDR1#071attachment
Page 292 of 452

Data Selection Values
Year: 11 Period: 07 Region: B Eastern Division Business Partner: 38 Intercompany Settlement Co 38

Description Of Service	Hours	Payroll	Expenses	Total
Accounting	452.87	14,548.89	13,104.42	27,653.31
Administration	65.85	3,695.52	32,654.89	36,350.41
Audit	16.19	971.86	699.95	1,671.81
Communications	61.28	3,168.09	6,592.87	9,760.96
Legal	115.27	7,392.27	6,798.84	14,191.11
Engineering		78.32	593.82	672.14
Finance	663.13	32,525.06	172,549.12	205,074.18
Human Resources	142.64	6,516.63	12,130.14	18,646.77
Information Systems	574.28	25,777.72	85,821.76	111,599.48
Operations	703.00	25,595.38	25,829.96	51,425.34
Rates & Revenue	205.94	9,872.48	3,202.64	13,075.12
Risk Management	142.36	5,634.80	2,495.10	8,129.90
Water Quality	176.80	5,632.14	9,181.06	14,813.20
Customer Service	1,823.18	33,700.40	44,399.45	78,099.85
TOTAL:	**5,142.79**	**175,109.56**	**416,054.02**	**591,163.58**

TOTAL CURRENT MONTH CHARGES	591,163.58
LESS: PAYMENT-PRIOR EST. BILLING	626,737.84-
NET AMOUNT PAYABLE (RECEIVABLE)	35,574.26-
PLUS: EST. CURRENT MONTH BILLING	591,163.58
	555,589.32

TAW_R_CADDR1#071attachment
Page 293 of 452

Data Selection Values
Year: 11 Period: 07 Region: B Eastern Division Business Partner: 42 Intercompany Settlement Co 42

Description Of Service	Hours	Payroll	Expenses	Total
Accounting				
Administration				
Audit				
Communications				
Legal				
Engineering				
Finance				
Human Resources				
Information Systems				
Operations				
Rates & Revenue				
Risk Management				
Water Quality				
Customer Service				
TOTAL:				

TOTAL CURRENT MONTH CHARGES

LESS: PAYMENT-PRIOR EST. BILLING -

NET AMOUNT PAYABLE (RECEIVABLE)

PLUS: EST. CURRENT MONTH BILLING

TAW_R_CADDR1#071attachment
Page 294 of 452

Data Selection Values
Year: 11 Period: 07 Region: Z Corporate Business Partner: 46 Intercompany Settlement Co 46

Description Of Service	Hours	Payroll	Expenses	Total
Accounting	81.50	2,481.85	719.86	3,201.71
Administration			3,488.91	3,488.91
Audit			33.88	33.88
Communications			335.69	335.69
Legal			369.66	369.66
Finance	175.00	6,908.26	2,222.37	9,130.63
Human Resources			294.90	294.90
Operations			681.06	681.06
Rates & Revenue			125.39	125.39
Risk Management			174.33	174.33
TOTAL:	**256.50**	**9,390.11**	**8,446.05**	**17,836.16**

TOTAL CURRENT MONTH CHARGES	17,836.16
LESS: PAYMENT-PRIOR EST. BILLING	33,499.77-
NET AMOUNT PAYABLE (RECEIVABLE)	15,663.61-
PLUS: EST. CURRENT MONTH BILLING	17,836.16
	2,172.55

TAW_R_CADDR1#071attachment
Page 295 of 452

Data Selection Values
Year: 11 Period: 07 Region: A Western Division Business Partner: 50 Intercompany Settlement Co 50

Description Of Service	Hours	Payroll	Expenses	Total
Accounting	152.00	4,675.08	1,558.98	6,234.06
Administration			1,839.16	1,839.16
Audit			61.05	61.05
Communications			50.90	50.90
Legal			62.71	62.71
Engineering	4.00	276.40	124.69	401.09
Finance	19.25	894.09	453.41	1,347.50
Human Resources	.78	17.16	401.43	418.59
Information Systems				
Operations			101.70	101.70
Rates & Revenue			78.00	78.00
Risk Management			43.77	43.77
Water Quality			5.97	5.97
Customer Service			123.12	123.12
TOTAL:	176.03	5,862.73	4,904.89	**10,767.62**

TOTAL CURRENT MONTH CHARGES	10,767.62
LESS: PAYMENT-PRIOR EST. BILLING	39,422.29-
NET AMOUNT PAYABLE (RECEIVABLE)	28,654.67-
PLUS: EST. CURRENT MONTH BILLING	10,767.62
	17,887.05-

TAW_R_CADDR1#071attachment
Page 296 of 452

Data Selection Values
Year: 11 Period: 07 Region: C New Jersey Division Business Partner: 54 Intercompany Settlement Co 54

Description Of Service	Hours	Payroll	Expenses	Total
Accounting	24.35	700.34	196.63	896.97
Administration	1.66	145.70	1,741.85	1,887.55
Audit	2.72	184.68	81.03	265.71
Communications	3.30	180.14	665.88	846.02
Legal	4.96	439.91	856.90	1,296.81
Engineering			2.18	2.18
Finance	27.81	1,728.22	1,664.96	3,393.18
Human Resources	3.75	132.75	350.56	483.31
Information Systems	4.40	145.02	237.91	382.93
Operations	.25	12.14	258.36	270.50
Rates & Revenue			45.33	45.33
Risk Management	.07	2.26	60.73	62.99
Water Quality			2.59	2.59
Customer Service	300.53	5,505.05	7,269.19	12,774.24
TOTAL:	**373.80**	**9,176.21**	**13,434.10**	**22,610.31**

TOTAL CURRENT MONTH CHARGES	22,610.31
LESS: PAYMENT-PRIOR EST. BILLING	23,961.68-
NET AMOUNT PAYABLE (RECEIVABLE)	1,351.37-
PLUS: EST. CURRENT MONTH BILLING	22,610.31
	21,258.94

TAW_R_CADDR1#071attachment
Page 297 of 452

Data Selection Values
Year: 11 Period: 07 Region: C New Jersey Division Business Partner: 55 Intercompany Settlement Co 55

Description Of Service	Hours	Payroll	Expenses	Total
Accounting	28.05	856.34	340.02	1,196.36
Administration	3.52	308.22	3,604.76	3,912.98
Audit	5.75	390.67	168.10	558.77
Communications	7.04	383.73	1,413.90	1,797.63
Legal	10.48	930.58	1,813.46	2,744.04
Engineering			4.62	4.62
Finance	70.21	3,989.67	3,545.89	7,535.56
Human Resources	6.62	244.07	695.06	939.13
Information Systems	12.65	392.17	730.85	1,123.02
Operations	.53	25.69	548.83	574.52
Rates & Revenue			91.89	91.89
Risk Management	.16	5.04	128.76	133.80
Water Quality			5.45	5.45
Customer Service	445.46	8,172.47	10,793.39	18,965.86
TOTAL:	**590.47**	**15,698.65**	**23,884.98**	**39,583.63**

TOTAL CURRENT MONTH CHARGES	39,583.63
LESS: PAYMENT-PRIOR EST. BILLING	40,782.51-
NET AMOUNT PAYABLE (RECEIVABLE)	1,198.88-
PLUS: EST. CURRENT MONTH BILLING	39,583.63
	38,384.75

TAW_R_CADDR1#071attachment
Page 298 of 452

Data Selection Values
Year: 11 Period: 07 Region: C New Jersey Division Business Partner: 56 Intercompany Settlement Co 56

Description Of Service	Hours	Payroll	Expenses	Total
Accounting	11.25	311.41	91.35	402.76
Administration	.22	19.62	452.02	471.64
Audit	.37	24.87	16.41	41.28
Communications	2.32	125.34	263.64	388.98
Legal	.68	59.21	124.45	183.66
Engineering			.30	.30
Finance	6.59	292.52	269.36	561.88
Human Resources	4.50	213.65	376.78	590.43
Information Systems	.34	14.96	24.56	39.52
Operations	.04	1.63	55.67	57.30
Rates & Revenue			15.06	15.06
Risk Management			12.77	12.77
Water Quality			.32	.32
Customer Service			.57	.57
TOTAL:	**26.31**	**1,063.21**	**1,703.26**	**2,766.47**

TOTAL CURRENT MONTH CHARGES	2,766.47
LESS: PAYMENT-PRIOR EST. BILLING	2,931.97-
NET AMOUNT PAYABLE (RECEIVABLE)	165.50-
PLUS: EST. CURRENT MONTH BILLING	2,766.47
	2,600.97

TAW_R_CADDR1#071attachment
Page 299 of 452

Data Selection Values
Year: 11 Period: 07 Region: Z Corporate Business Partner: 57 Intercompany Settlement Co 57

Description Of Service	Hours	Payroll	Expenses	Total
Accounting			5.61	5.61
TOTAL:			5.61	**5.61**

TOTAL CURRENT MONTH CHARGES	5.61
LESS: PAYMENT-PRIOR EST. BILLING	5.44-
NET AMOUNT PAYABLE (RECEIVABLE)	.17
PLUS: EST. CURRENT MONTH BILLING	5.61
	5.78

TAW_R_CADDR1#071attachment
Page 300 of 452

Data Selection Values
Year: 11 Period: 07 Region: Z Corporate Business Partner: 80 Intercompany Settlement Co 80

Description Of Service	Hours	Payroll	Expenses	Total
Accounting	50.50	1,942.21	903.45	2,845.66
Administration			4,509.81	4,509.81
Audit			32.28	32.28
Communications			104.79	104.79
Legal			115.42	115.42
Finance	16.30	602.71	545.05	1,147.76
Human Resources			214.16	214.16
Information Systems	790.70	36,314.02	101,158.02	137,472.04
Operations	12.00	633.46	435.74	1,069.20
Rates & Revenue			66.89	66.89
Risk Management	40.00	2,097.90	421.54	2,519.44
Water Quality			70.90	70.90
TOTAL:	**909.50**	**41,590.30**	**108,578.05**	**150,168.35**

TOTAL CURRENT MONTH CHARGES	150,168.35
LESS: PAYMENT-PRIOR EST. BILLING	-
NET AMOUNT PAYABLE (RECEIVABLE)	150,168.35
PLUS: EST. CURRENT MONTH BILLING	150,168.35
	300,336.70

TAW_R_CADDR1#071attachment
Page 301 of 452

American Water Works Company
Summary Bill Report - History

Data Selection Values
Year: 11 Period: 08 Region: Z Corporate Business Partner: 2 Intercompany Settlement Co 2

Description Of Service	Hours	Payroll	Expenses	Total
Accounting	108.33	3,440.54	736.22	4,176.76
Administration	.29	10.05	9,315.97	9,326.02
Audit	.06	4.37	57.87	62.24
Communications	.42	27.14	791.14	818.28
Legal	.08	9.57	676.87	686.44
Engineering			.03	.03
Finance	254.76	15,124.41	6,508.90	21,633.31
Human Resources	3.11	166.69	1,526.62	1,693.31
Information Systems	59.57	2,870.95	8,823.38	11,694.33
Operations	8.00	529.12	4,149.61	4,678.73
Rates & Revenue	14.00	807.66	428.18	1,235.84
Risk Management			357.27	357.27
Water Quality	172.00	10,314.25	4,231.82	14,546.07
Customer Service			.07	.07
TOTAL:	**620.62**	**33,304.75**	**37,603.95**	**70,908.70**

TOTAL CURRENT MONTH CHARGES	70,908.70
LESS: PAYMENT-PRIOR EST. BILLING	69,145.18-
NET AMOUNT PAYABLE (RECEIVABLE)	1,763.52
PLUS: EST. CURRENT MONTH BILLING	70,908.70
	72,672.22

TAW_R_CADDR1#071attachment
Page 302 of 452

Data Selection Values
Year: 11 Period: 08 Region: Z Corporate Business Partner: 3 AWWS Co-Balance Sheet

Description Of Service	Hours	Payroll	Expenses	Total
Accounting	2.16	59.00	1,057.36	1,116.36
Administration			9,726.55	9,726.55
Communications			347.60	347.60
Legal			463.53	463.53
Engineering			461.13	461.13
Finance			669.28	669.28
Human Resources			395.93	395.93
Information Systems	2,208.50	106,468.15	274,220.21	380,688.36
Operations	310.00	15,874.21	5,676.99	21,551.20
Rates & Revenue			2.41	2.41
Risk Management	8.54	225.10	332.81	557.91
Water Quality			876.27	876.27
Customer Service	6.25	173.86	1,055.83	1,229.69
TOTAL:	**2,535.45**	**122,800.32**	**295,285.90**	**418,086.22**

TOTAL CURRENT MONTH CHARGES	418,086.22
LESS: PAYMENT-PRIOR EST. BILLING	340,578.12-
NET AMOUNT PAYABLE (RECEIVABLE)	77,508.10
PLUS: EST. CURRENT MONTH BILLING	418,086.22
	495,594.32

TAW_R_CADDR1#071attachment
Page 303 of 452

Data Selection Values
Year: 11 Period: 08 Region: A Western Division Business Partner: 5 Intercompany Settlement Co 5

Description Of Service	Hours	Payroll	Expenses	Total
Accounting	1,329.47	47,604.24	44,269.09	91,873.33
Administration	313.30	15,726.39	71,121.31	86,847.70
Audit	41.56	2,710.89	1,643.81	4,354.70
Communications	581.01	27,612.51	22,141.82	49,754.33
Legal	474.43	33,630.43	26,305.36	59,935.79
Engineering		1,743.38	6,028.46	7,771.84
Finance	1,418.33	78,280.73	512,178.67	590,459.40
Human Resources	405.81	20,046.53	32,680.22	52,726.75
Information Systems	1,279.32	63,297.69	196,862.88	260,160.57
Operations	280.29	23,137.31	33,326.48	56,463.79
Rates & Revenue	38.67	3,061.41	2,822.22	5,883.63
Risk Management	174.27	8,693.48	9,980.78	18,674.26
Water Quality	434.11	15,999.19	23,342.95	39,342.14
Customer Service	4,649.15	98,158.03	122,661.06	220,819.09
TOTAL:	**11,419.72**	**439,702.21**	**1,105,365.11**	**1,545,067.32**

TOTAL CURRENT MONTH CHARGES	1,545,067.32
LESS: PAYMENT-PRIOR EST. BILLING	1,382,645.13-
NET AMOUNT PAYABLE (RECEIVABLE)	162,422.19
PLUS: EST. CURRENT MONTH BILLING	1,545,067.32
	1,707,489.51

TAW_R_CADDR1#071attachment
Page 304 of 452

Data Selection Values
Year: 11 Period: 08 Region: A Western Division Business Partner: 9 Intercompany Settlement Co 9

Description Of Service	Hours	Payroll	Expenses	Total
Accounting	1,723.36	65,942.26	76,329.26	142,271.52
Administration	298.34	19,431.23	134,891.05	154,322.28
Audit	135.02	7,641.08	3,711.65	11,352.73
Communications	308.18	18,398.06	33,609.29	52,007.35
Legal	333.15	22,430.64	36,002.72	58,433.36
Engineering	1,066.25	46,676.90	21,255.56	67,932.46
Finance	3,037.51	163,282.20	921,548.10	1,084,830.30
Human Resources	916.92	42,661.65	57,257.33	99,918.98
Information Systems	2,412.37	117,051.62	332,176.83	449,228.45
Operations	1,304.28	75,214.03	56,255.53	131,469.56
Rates & Revenue	265.68	14,646.84	6,575.76	21,222.60
Risk Management	575.54	24,370.29	17,372.37	41,742.66
Water Quality	729.80	26,975.00	40,304.54	67,279.54
Customer Service	8,931.34	187,739.86	222,178.80	409,918.66
TOTAL:	**22,037.74**	**832,461.66**	**1,959,468.79**	**2,791,930.45**

TOTAL CURRENT MONTH CHARGES	2,791,930.45
LESS: PAYMENT-PRIOR EST. BILLING	2,554,986.71-
NET AMOUNT PAYABLE (RECEIVABLE)	236,943.74
PLUS: EST. CURRENT MONTH BILLING	2,791,930.45
	3,028,874.19

TAW_R_CADDR1#071attachment
Page 305 of 452

Data Selection Values
Year: 11 Period: 08 Region: B Eastern Division Business Partner: 10 Intercompany Settlement Co 10

Description Of Service	Hours	Payroll	Expenses	Total
Accounting	1,391.30	52,710.38	64,595.06	117,305.44
Administration	716.76	42,841.86	131,492.81	174,334.67
Audit	68.26	4,451.88	2,571.20	7,023.08
Communications	331.93	19,122.94	19,367.74	38,490.68
Legal	428.45	27,198.49	30,148.01	57,346.50
Engineering	158.00	10,587.28	5,064.20	15,651.48
Finance	3,156.83	166,925.82	856,487.01	1,023,412.83
Human Resources	678.96	35,728.05	52,495.62	88,223.67
Information Systems	1,981.61	97,486.16	305,521.44	403,007.60
Operations	2,011.67	82,247.35	111,254.70	193,502.05
Rates & Revenue	289.89	14,595.95	5,675.54	20,271.49
Risk Management	300.28	11,874.78	9,875.24	21,750.02
Water Quality	673.47	24,275.03	36,010.82	60,285.85
Customer Service	7,056.47	143,403.43	181,037.29	324,440.72
TOTAL:	**19,243.88**	**733,449.40**	**1,811,596.68**	**2,545,046.08**

TOTAL CURRENT MONTH CHARGES	2,545,046.08
LESS: PAYMENT-PRIOR EST. BILLING	2,286,396.82-
NET AMOUNT PAYABLE (RECEIVABLE)	258,649.26
PLUS: EST. CURRENT MONTH BILLING	2,545,046.08
	2,803,695.34

TAW_R_CADDR1#071attachment
Page 306 of 452

Data Selection Values
Year: 11 Period: 08 Region: A Western Division Business Partner: 11 Intercompany Settlement Co 11

Description Of Service	Hours	Payroll	Expenses	Total
Accounting	391.30	13,227.11	16,579.21	29,806.32
Administration	84.30	6,338.00	30,069.54	36,407.54
Audit	14.64	954.25	702.69	1,656.94
Communications	61.02	3,641.70	6,803.36	10,445.06
Legal	65.85	4,433.87	7,245.15	11,679.02
Engineering	218.75	9,646.63	4,499.81	14,146.44
Finance	656.74	34,886.88	183,614.70	218,501.58
Human Resources	238.80	11,077.73	14,468.92	25,546.65
Information Systems	407.07	20,463.80	63,702.23	84,166.03
Operations	369.82	18,045.74	28,141.33	46,187.07
Rates & Revenue	199.34	9,665.53	3,618.31	13,283.84
Risk Management	126.07	6,033.91	3,909.21	9,943.12
Water Quality	139.11	5,076.54	8,419.42	13,495.96
Customer Service	1,729.33	36,420.45	44,149.49	80,569.94
TOTAL:	**4,702.14**	**179,912.14**	**415,923.37**	**595,835.51**

TOTAL CURRENT MONTH CHARGES	595,835.51
LESS: PAYMENT-PRIOR EST. BILLING	533,235.80-
NET AMOUNT PAYABLE (RECEIVABLE)	62,599.71
PLUS: EST. CURRENT MONTH BILLING	595,835.51
	658,435.22

TAW_R_CADDR1#071attachment
Page 307 of 452

Data Selection Values
Year: 11 Period: 08 Region: B Eastern Division Business Partner: 12 Intercompany Settlement Co 12

Description Of Service	Hours	Payroll	Expenses	Total
Accounting	742.68	25,029.80	27,067.90	52,097.70
Administration	110.86	7,201.08	49,192.77	56,393.85
Audit	28.89	1,884.63	1,073.71	2,958.34
Communications	76.09	4,571.44	5,771.60	10,343.04
Legal	115.11	9,020.03	10,796.15	19,816.18
Engineering		382.51	1,066.16	1,448.67
Finance	1,252.51	65,695.66	360,412.57	426,108.23
Human Resources	350.65	15,214.78	21,380.00	36,594.78
Information Systems	801.98	40,215.12	136,810.31	177,025.43
Operations	934.45	39,277.53	38,535.58	77,813.11
Rates & Revenue	16.47	1,537.82	1,797.70	3,335.52
Risk Management	53.62	3,001.00	3,358.72	6,359.72
Water Quality	271.06	9,709.04	15,305.41	25,014.45
Customer Service	3,032.39	61,509.98	77,555.48	139,065.46
TOTAL:	**7,786.76**	**284,250.42**	**750,124.06**	**1,034,374.48**

TOTAL CURRENT MONTH CHARGES	1,034,374.48
LESS: PAYMENT-PRIOR EST. BILLING	938,879.03-
NET AMOUNT PAYABLE (RECEIVABLE)	95,495.45
PLUS: EST. CURRENT MONTH BILLING	1,034,374.48
	1,129,869.93

TAW_R_CADDR1#071attachment
Page 308 of 452

Data Selection Values
Year: 11 Period: 08 Region: B Eastern Division Business Partner: 13 Intercompany Settlement Co 13

Description Of Service	Hours	Payroll	Expenses	Total
Accounting	63.98	1,911.07	1,684.36	3,595.43
Administration	15.83	1,102.90	3,240.87	4,343.77
Audit	1.23	80.29	61.17	141.46
Communications	3.14	188.82	286.31	475.13
Legal	7.01	568.07	560.92	1,128.99
Engineering	12.40	649.05	206.95	856.00
Finance	78.34	3,690.65	15,580.21	19,270.86
Human Resources	8.89	485.60	944.25	1,429.85
Information Systems	42.16	1,904.83	5,863.50	7,768.33
Operations	111.05	4,145.43	2,360.97	6,506.40
Rates & Revenue	.68	63.91	92.02	155.93
Risk Management	1.96	116.00	181.87	297.87
Water Quality	10.81	389.62	778.57	1,168.19
Customer Service	117.55	2,390.80	3,014.40	5,405.20
TOTAL:	**475.03**	**17,687.04**	**34,856.37**	**52,543.41**

TOTAL CURRENT MONTH CHARGES	52,543.41
LESS: PAYMENT-PRIOR EST. BILLING	47,843.96-
NET AMOUNT PAYABLE (RECEIVABLE)	4,699.45
PLUS: EST. CURRENT MONTH BILLING	52,543.41
	57,242.86

TAW_R_CADDR1#071attachment
Page 309 of 452

Data Selection Values
Year: 11 Period: 08 Region: B Eastern Division Business Partner: 16 Intercompany Settlement Co 16

Description Of Service	Hours	Payroll	Expenses	Total
Accounting	121.01	3,409.37	1,589.50	4,998.87
Administration	17.32	854.74	2,988.45	3,843.19
Audit	.88	57.72	69.86	127.58
Communications	2.25	136.75	167.91	304.66
Legal	2.48	243.58	349.54	593.12
Engineering	2.00	134.45	65.28	199.73
Finance	31.64	1,745.54	9,047.71	10,793.25
Human Resources	5.45	308.36	734.04	1,042.40
Information Systems	23.23	1,192.10	3,814.19	5,006.29
Operations	6.25	579.63	910.60	1,490.23
Rates & Revenue	.51	46.87	94.88	141.75
Risk Management	1.50	87.31	100.62	187.93
Water Quality	8.54	305.55	465.64	771.19
Customer Service			.34-	.34-
TOTAL:	**223.06**	**9,101.97**	**20,397.88**	**29,499.85**

TOTAL CURRENT MONTH CHARGES	29,499.85
LESS: PAYMENT-PRIOR EST. BILLING	27,150.00-
NET AMOUNT PAYABLE (RECEIVABLE)	2,349.85
PLUS: EST. CURRENT MONTH BILLING	29,499.85
	31,849.70

TAW_R_CADDR1#071attachment
Page 310 of 452

Data Selection Values
Year: 11 Period: 08 Region: A Western Division Business Partner: 17 Intercompany Settlement Co 17

Description Of Service	Hours	Payroll	Expenses	Total
Accounting	2,174.69	84,514.84	103,450.03	187,964.87
Administration	589.53	40,963.17	203,872.04	244,835.21
Audit	109.39	7,134.56	4,025.29	11,159.85
Communications	615.64	33,784.50	53,818.02	87,602.52
Legal	651.53	45,262.36	53,913.28	99,175.64
Engineering	476.00	31,434.70	23,061.96	54,496.66
Finance	4,618.47	252,494.67	1,361,618.77	1,614,113.44
Human Resources	1,249.89	57,807.18	94,210.24	152,017.42
Information Systems	3,191.45	156,040.23	497,904.26	653,944.49
Operations	1,176.64	83,413.42	103,087.94	186,501.36
Rates & Revenue	262.84	13,559.02	7,592.77	21,151.79
Risk Management	624.91	27,925.43	23,306.67	51,232.10
Water Quality	1,198.46	48,933.48	63,246.59	112,180.07
Customer Service	13,000.86	273,720.91	327,044.69	600,765.60
TOTAL:	**29,940.30**	**1,156,988.47**	**2,920,152.55**	**4,077,141.02**

TOTAL CURRENT MONTH CHARGES	4,077,141.02
LESS: PAYMENT-PRIOR EST. BILLING	3,598,044.97-
NET AMOUNT PAYABLE (RECEIVABLE)	479,096.05
PLUS: EST. CURRENT MONTH BILLING	4,077,141.02
	4,556,237.07

TAW_R_CADDR1#071attachment
Page 311 of 452

Data Selection Values
Year: 11 Period: 08 Region: C New Jersey Division Business Partner: 18 Intercompany Settlement Co 18

Description Of Service	Hours	Payroll	Expenses	Total
Accounting	3,204.72	116,308.95	145,659.78	261,968.73
Administration	526.82	31,666.11	199,269.31	230,935.42
Audit	155.02	10,111.47	5,535.54	15,647.01
Communications	389.25	23,596.47	34,530.84	58,127.31
Legal	425.52	28,510.73	40,319.45	68,830.18
Engineering			16.90-	16.90-
Finance	5,247.80	281,468.15	1,870,016.36	2,151,484.51
Human Resources	907.02	47,606.18	85,394.52	133,000.70
Information Systems	4,319.29	215,326.53	676,049.87	891,376.40
Operations	1,825.78	103,912.40	107,042.79	210,955.19
Rates & Revenue	91.34	8,393.50	9,468.59	17,862.09
Risk Management	263.29	12,445.08	9,300.95	21,746.03
Water Quality	1,667.72	59,254.53	87,196.71	146,451.24
Customer Service	15,777.34	318,778.20	403,185.61	721,963.81
TOTAL:	**34,800.91**	**1,257,378.30**	**3,672,953.42**	**4,930,331.72**

TOTAL CURRENT MONTH CHARGES	4,930,331.72
LESS: PAYMENT-PRIOR EST. BILLING	4,351,916.34-
NET AMOUNT PAYABLE (RECEIVABLE)	578,415.38
PLUS: EST. CURRENT MONTH BILLING	4,930,331.72
	5,508,747.10

TAW_R_CADDR1#071attachment
Page 312 of 452

Data Selection Values
Year: 11 Period: 08 Region: A Western Division Business Partner: 19 Intercompany Settlement Co 19

Description Of Service	Hours	Payroll	Expenses	Total
Accounting	307.78	9,088.88	4,987.05	14,075.93
Administration	14.49	912.66	8,009.48	8,922.14
Audit	4.16	271.65	222.18	493.83
Communications	41.45	2,133.30	1,913.93	4,047.23
Legal	15.42	1,034.98	1,624.85	2,659.83
Engineering		175.42	416.67	592.09
Finance	72.11	3,916.67	6,231.28	10,147.95
Human Resources	40.70	2,018.28	3,108.62	5,126.90
Information Systems	115.29	5,802.42	18,398.96	24,201.38
Operations	33.45	2,518.85	3,353.57	5,872.42
Rates & Revenue	2.38	221.51	329.75	551.26
Risk Management	17.19	901.66	704.28	1,605.94
Water Quality	41.41	1,515.31	2,290.40	3,805.71
Customer Service	467.27	9,860.26	11,953.35	21,813.61
TOTAL:	**1,173.10**	**40,371.85**	**63,544.37**	**103,916.22**

TOTAL CURRENT MONTH CHARGES	103,916.22
LESS: PAYMENT-PRIOR EST. BILLING	104,964.36-
NET AMOUNT PAYABLE (RECEIVABLE)	1,048.14-
PLUS: EST. CURRENT MONTH BILLING	103,916.22
	102,868.08

TAW_R_CADDR1#071attachment
Page 313 of 452

Data Selection Values
Year: 11 Period: 08 Region: Z Corporate Business Partner: 21 Intercompany Settlement Co 21

Description Of Service	Hours	Payroll	Expenses	Total
Accounting	26.92	922.63	672.94	1,595.57
Administration	1.26	96.89	1,205.14	1,302.03
Audit	1.87	139.67	61.92	201.59
Communications			68.83	68.83
Legal	3.06	306.20	612.88	919.08
Engineering			1.13	1.13
Finance	21.54	1,325.09	1,548.59	2,873.68
Human Resources	.03	.63	108.23	108.86
Information Systems	5.05	215.66	554.23	769.89
Operations			139.16	139.16
Rates & Revenue			33.66	33.66
Risk Management	.06	1.90	35.65	37.55
Water Quality			1.10	1.10
Customer Service			2.19	2.19
TOTAL:	**59.79**	**3,008.67**	**5,045.65**	**8,054.32**

TOTAL CURRENT MONTH CHARGES	8,054.32
LESS: PAYMENT-PRIOR EST. BILLING	9,072.75-
NET AMOUNT PAYABLE (RECEIVABLE)	1,018.43-
PLUS: EST. CURRENT MONTH BILLING	8,054.32
	7,035.89

TAW_R_CADDR1#071attachment
Page 314 of 452

Data Selection Values
Year: 11 Period: 08 Region: B Eastern Division Business Partner: 22 Intercompany Settlement Co 22

Description Of Service	Hours	Payroll	Expenses	Total
Accounting	508.21	16,004.19	15,000.01	31,004.20
Administration	50.75	3,375.04	28,879.80	32,254.84
Audit	13.76	896.54	597.84	1,494.38
Communications	44.20	2,611.77	3,269.78	5,881.55
Legal	25.64	2,941.78	5,423.31	8,365.09
Engineering		181.82	695.98	877.80
Finance	488.82	26,003.96	26,538.09	52,542.05
Human Resources	78.30	4,433.62	9,040.28	13,473.90
Information Systems	487.17	21,736.77	66,999.76	88,736.53
Operations	437.29	17,591.37	17,654.90	35,246.27
Rates & Revenue	96.85	4,083.59	1,363.78	5,447.37
Risk Management	76.49	2,725.38	1,985.32	4,710.70
Water Quality	129.16	4,658.07	6,790.26	11,448.33
Customer Service	1,408.51	28,662.67	36,140.01	64,802.68
TOTAL:	**3,845.15**	**135,906.57**	**220,379.12**	**356,285.69**

TOTAL CURRENT MONTH CHARGES	356,285.69
LESS: PAYMENT-PRIOR EST. BILLING	485,456.80-
NET AMOUNT PAYABLE (RECEIVABLE)	129,171.11-
PLUS: EST. CURRENT MONTH BILLING	356,285.69
	227,114.58

TAW_R_CADDR1#071attachment
Page 315 of 452

Data Selection Values
Year: 11 Period: 08 Region: A Western Division Business Partner: 23 Intercompany Settlement Co 23

Description Of Service	Hours	Payroll	Expenses	Total
Accounting	994.91	35,784.52	47,486.60	83,271.12
Administration	127.35	8,210.50	56,293.73	64,504.23
Audit	38.10	2,485.66	1,410.52	3,896.18
Communications	206.57	12,919.90	15,781.58	28,701.48
Legal	140.63	9,445.48	14,454.84	23,900.32
Engineering		1,597.81	3,195.62	4,793.43
Finance	528.18	32,364.97	53,901.38	86,266.35
Human Resources	374.60	18,597.53	24,845.08	43,442.61
Information Systems	1,024.01	51,924.25	165,464.97	217,389.22
Operations	288.01	22,243.85	27,725.77	49,969.62
Rates & Revenue	21.71	2,027.73	2,338.99	4,366.72
Risk Management	129.62	7,344.55	7,061.63	14,406.18
Water Quality	337.73	12,453.33	17,542.95	29,996.28
Customer Service	4,255.76	89,861.41	107,778.60	197,640.01
TOTAL:	**8,467.18**	**307,261.49**	**545,282.26**	**852,543.75**

TOTAL CURRENT MONTH CHARGES	852,543.75
LESS: PAYMENT-PRIOR EST. BILLING	792,994.17-
NET AMOUNT PAYABLE (RECEIVABLE)	59,549.58
PLUS: EST. CURRENT MONTH BILLING	852,543.75
	912,093.33

TAW_R_CADDR1#071attachment
Page 316 of 452

Data Selection Values
Year: 11 Period: 08 Region: D Pennsylvania Division Business Partner: 24 Intercompany Settlement Co 24

Description Of Service	Hours	Payroll	Expenses	Total
Accounting	2,737.72	103,552.60	134,917.80	238,470.40
Administration	521.25	31,519.39	192,187.22	223,706.61
Audit	194.16	12,049.52	6,151.86	18,201.38
Communications	394.27	23,894.94	35,568.17	59,463.11
Legal	168.82	16,974.54	37,558.02	54,532.56
Engineering			17.26-	17.26-
Finance	5,150.62	279,135.54	1,906,568.74	2,185,704.28
Human Resources	919.20	48,241.29	85,664.05	133,905.34
Information Systems	4,292.61	214,648.63	684,793.60	899,442.23
Operations	1,216.55	80,326.85	124,400.61	204,727.46
Rates & Revenue	114.68	9,513.57	9,543.44	19,057.01
Risk Management	235.24	10,432.51	8,915.09	19,347.60
Water Quality	1,483.70	53,201.07	85,063.16	138,264.23
Customer Service	16,119.34	325,206.91	411,047.97	736,254.88
TOTAL:	**33,548.16**	**1,208,697.36**	**3,722,362.47**	**4,931,059.83**

TOTAL CURRENT MONTH CHARGES	4,931,059.83
LESS: PAYMENT-PRIOR EST. BILLING	4,323,775.70-
NET AMOUNT PAYABLE (RECEIVABLE)	607,284.13
PLUS: EST. CURRENT MONTH BILLING	4,931,059.83
	5,538,343.96

TAW_R_CADDR1#071attachment
Page 317 of 452

Data Selection Values
Year: 11 Period: 08 Region: B Eastern Division Business Partner: 26 Intercompany Settlement Co 26

Description Of Service	Hours	Payroll	Expenses	Total
Accounting	481.62	16,512.15	21,545.62	38,057.77
Administration	69.75	4,521.17	33,197.29	37,718.46
Audit	18.00	1,173.84	681.96	1,855.80
Communications	55.46	3,466.32	4,049.12	7,515.44
Legal	143.64	11,163.88	9,140.39	20,304.27
Engineering		237.92	828.29	1,066.21
Finance	806.15	42,297.47	225,769.49	268,066.96
Human Resources	157.84	7,907.52	12,763.93	20,671.45
Information Systems	626.80	30,005.08	91,644.93	121,650.01
Operations	635.52	25,318.79	24,654.73	49,973.52
Rates & Revenue	18.76	1,214.97	1,167.55	2,382.52
Risk Management	40.77	2,103.11	2,629.14	4,732.25
Water Quality	169.29	6,062.29	9,320.99	15,383.28
Customer Service	1,886.59	38,271.19	48,254.70	86,525.89
TOTAL:	**5,110.19**	**190,255.70**	**485,648.13**	**675,903.83**

TOTAL CURRENT MONTH CHARGES	675,903.83
LESS: PAYMENT-PRIOR EST. BILLING	581,337.44-
NET AMOUNT PAYABLE (RECEIVABLE)	94,566.39
PLUS: EST. CURRENT MONTH BILLING	675,903.83
	770,470.22

TAW_R_CADDR1#071attachment
Page 318 of 452

Data Selection Values
Year: 11 Period: 08 Region: B Eastern Division Business Partner: 27 Intercompany Settlement Co 27

Description Of Service	Hours	Payroll	Expenses	Total
Accounting	602.41	20,224.61	16,139.43	36,364.04
Administration	206.01	14,096.00	34,326.04	48,422.04
Audit	13.83	902.17	634.70	1,536.87
Communications	36.46	2,190.70	3,324.50	5,515.20
Legal	38.05	3,817.76	6,548.91	10,366.67
Engineering	147.60	7,726.23	3,422.29	11,148.52
Finance	912.00	44,009.97	179,904.58	223,914.55
Human Resources	103.06	5,608.30	10,650.56	16,258.86
Information Systems	445.75	20,922.68	65,321.37	86,244.05
Operations	837.66	29,901.88	26,406.34	56,308.22
Rates & Revenue	17.88	1,345.05	1,122.51	2,467.56
Risk Management	127.85	4,690.76	2,660.68	7,351.44
Water Quality	136.50	4,875.87	7,693.87	12,569.74
Customer Service	1,442.86	29,292.35	36,933.61	66,225.96
TOTAL:	**5,067.92**	**189,604.33**	**395,089.39**	**584,693.72**

TOTAL CURRENT MONTH CHARGES	584,693.72
LESS: PAYMENT-PRIOR EST. BILLING	528,247.73-
NET AMOUNT PAYABLE (RECEIVABLE)	56,445.99
PLUS: EST. CURRENT MONTH BILLING	584,693.72
	641,139.71

TAW_R_CADDR1#071attachment
Page 319 of 452

Data Selection Values
Year: 11 Period: 08 Region: B Eastern Division Business Partner: 28 Intercompany Settlement

Description Of Service	Hours	Payroll	Expenses	Total
Accounting	919.33	33,831.78	40,346.93	74,178.71
Administration	140.29	9,582.60	72,480.26	82,062.86
Audit	42.38	2,795.86	1,548.87	4,344.73
Communications	108.99	6,545.93	8,665.70	15,211.63
Legal	226.43	19,228.46	19,628.55	38,857.01
Engineering		546.79	1,810.53	2,357.32
Finance	1,916.09	99,925.74	518,926.98	618,852.72
Human Resources	307.13	16,718.80	28,745.53	45,464.33
Information Systems	1,241.88	61,935.87	194,096.82	256,032.69
Operations	1,221.56	51,362.55	49,435.50	100,798.05
Rates & Revenue	79.33	3,688.03	2,676.95	6,364.98
Risk Management	120.27	5,494.49	5,429.89	10,924.38
Water Quality	388.04	13,900.42	21,227.18	35,127.60
Customer Service	4,270.26	86,800.14	109,443.81	196,243.95
TOTAL:	**10,981.98**	**412,357.46**	**1,074,463.50**	**1,486,820.96**

TOTAL CURRENT MONTH CHARGES	1,486,820.96
LESS: PAYMENT-PRIOR EST. BILLING	1,344,918.91-
NET AMOUNT PAYABLE (RECEIVABLE)	141,902.05
PLUS: EST. CURRENT MONTH BILLING	1,486,820.96
	1,628,723.01

TAW_R_CADDR1#071attachment
Page 320 of 452

Data Selection Values
Year: 11 Period: 08 Region: A Western Division Business Partner: 30 Intercompany Settlement Co 30

Description Of Service	Hours	Payroll	Expenses	Total
Accounting	251.48	7,827.91	4,011.67	11,839.58
Administration	11.36	839.38	6,358.51	7,197.89
Audit	2.39	156.22	187.33	343.55
Communications	10.01	597.64	1,014.98	1,612.62
Legal	8.83	592.78	989.99	1,582.77
Engineering		100.23	298.57	398.80
Finance	93.76	4,820.10	29,670.91	34,491.01
Human Resources	23.22	1,156.79	2,300.25	3,457.04
Information Systems	64.16	3,260.93	10,400.05	13,660.98
Operations	18.89	1,435.67	1,954.04	3,389.71
Rates & Revenue	50.36	3,419.44	896.66	4,316.10
Risk Management	7.69	444.79	435.86	880.65
Water Quality	18.21	691.00	690.79	1,381.79
Customer Service	265.78	5,610.37	6,917.15	12,527.52
TOTAL:	**826.14**	**30,953.25**	**66,126.76**	**97,080.01**

TOTAL CURRENT MONTH CHARGES	97,080.01
LESS: PAYMENT-PRIOR EST. BILLING	87,228.26-
NET AMOUNT PAYABLE (RECEIVABLE)	9,851.75
PLUS: EST. CURRENT MONTH BILLING	97,080.01
	106,931.76

TAW_R_CADDR1#071attachment
Page 321 of 452

Data Selection Values
Year: 11 Period: 08 Region: Z Corporate Business Partner: 31 Intercompany Settlement Co 31

Description Of Service	Hours	Payroll	Expenses	Total
Accounting	4,015.45	122,107.72	47,848.50	169,956.22
Administration	103.31	4,999.71	116,399.45	121,399.16
Audit	91.79	6,140.58	72,072.65	78,213.23
Communications	193.52	15,306.48	24,751.04	40,057.52
Legal	73.02	7,339.07	18,231.73	25,570.80
Engineering			27.16	27.16
Finance	658.02	36,563.63	55,751.16	92,314.79
Human Resources	686.39	37,677.32	54,928.21	92,605.53
Information Systems	117.13	5,016.52	13,184.33	18,200.85
Operations	1,277.02	112,279.19	83,995.60	196,274.79
Rates & Revenue			3,612.65	3,612.65
Risk Management	8.59	618.48	3,042.38	3,660.86
Water Quality	145.00	7,131.15	2,798.25	9,929.40
Customer Service	843.63	17,036.81	21,552.09	38,588.90
TOTAL:	**8,212.87**	**372,216.66**	**518,195.20**	**890,411.86**

TOTAL CURRENT MONTH CHARGES	890,411.86
LESS: PAYMENT-PRIOR EST. BILLING	811,203.92-
NET AMOUNT PAYABLE (RECEIVABLE)	79,207.94
PLUS: EST. CURRENT MONTH BILLING	890,411.86
	969,619.80

TAW_R_CADDR1#071attachment
Page 322 of 452

Data Selection Values
Year: 11 Period: 08 Region: B Eastern Division Business Partner: 38 Intercompany Settlement Co 38

Description Of Service	Hours	Payroll	Expenses	Total
Accounting	516.50	17,812.68	22,618.82	40,431.50
Administration	62.22	4,264.11	34,657.28	38,921.39
Audit	17.74	1,156.89	815.21	1,972.10
Communications	63.98	3,722.80	4,337.40	8,060.20
Legal	133.23	9,487.98	7,807.67	17,295.65
Engineering		234.96	567.31	802.27
Finance	661.35	36,134.88	220,779.56	256,914.44
Human Resources	143.85	7,745.17	13,969.77	21,714.94
Information Systems	514.69	25,585.32	79,970.48	105,555.80
Operations	755.82	30,012.90	22,624.78	52,637.68
Rates & Revenue	251.63	11,581.10	3,139.18	14,720.28
Risk Management	145.42	6,175.67	2,635.14	8,810.81
Water Quality	167.13	5,984.39	10,123.52	16,107.91
Customer Service	1,819.93	37,026.61	46,685.92	83,712.53
TOTAL:	**5,253.49**	**196,925.46**	**470,732.04**	**667,657.50**

TOTAL CURRENT MONTH CHARGES	667,657.50
LESS: PAYMENT-PRIOR EST. BILLING	591,163.58-
NET AMOUNT PAYABLE (RECEIVABLE)	76,493.92
PLUS: EST. CURRENT MONTH BILLING	667,657.50
	744,151.42

TAW_R_CADDR1#071attachment
Page 323 of 452

Data Selection Values
Year: 11 Period: 08 Region: B Eastern Division Business Partner: 42 Intercompany Settlement Co 42

Description Of Service	Hours	Payroll	Expenses	Total
Accounting				
Administration				
Audit				
Communications				
Legal				
Engineering				
Finance				
Human Resources				
Information Systems				
Operations				
Rates & Revenue				
Risk Management				
Water Quality				
Customer Service				
TOTAL:				

TOTAL CURRENT MONTH CHARGES	
LESS: PAYMENT-PRIOR EST. BILLING	-
NET AMOUNT PAYABLE (RECEIVABLE)	
PLUS: EST. CURRENT MONTH BILLING	

TAW_R_CADDR1#071attachment
Page 324 of 452

Data Selection Values
Year: 11 Period: 08 Region: Z Corporate Business Partner: 46 Intercompany Settlement Co 46

Description Of Service	Hours	Payroll	Expenses	Total
Accounting	110.00	3,603.68	1,116.03	4,719.71
Administration			5,527.45	5,527.45
Audit			48.79	48.79
Communications			391.00	391.00
Legal			368.95	368.95
Finance	230.00	8,984.76	2,813.26	11,798.02
Human Resources			360.02	360.02
Operations			779.55	779.55
Rates & Revenue			146.78	146.78
Risk Management			199.70	199.70
TOTAL:	**340.00**	**12,588.44**	**11,751.53**	**24,339.97**

TOTAL CURRENT MONTH CHARGES	24,339.97
LESS: PAYMENT-PRIOR EST. BILLING	17,836.16-
NET AMOUNT PAYABLE (RECEIVABLE)	6,503.81
PLUS: EST. CURRENT MONTH BILLING	24,339.97
	30,843.78

TAW_R_CADDR1#071attachment
Page 325 of 452

Data Selection Values
Year: 11 Period: 08 Region: A Western Division Business Partner: 50 Intercompany Settlement Co 50

Description Of Service	Hours	Payroll	Expenses	Total
Accounting	43.25	1,294.63	1,248.40	2,543.03
Administration	9.75	396.16	708.78	1,104.94
Audit			23.08	23.08
Communications			23.70	23.70
Legal			31.87	31.87
Engineering	4.00	276.40	87.64	364.04
Finance	11.15	407.89	175.59	583.48
Human Resources	.78	17.27	143.43	160.70
Information Systems				
Operations			52.87	52.87
Rates & Revenue			24.98	24.98
Risk Management			21.64	21.64
Water Quality			3.06	3.06
Customer Service			62.69	62.69
TOTAL:	68.93	2,392.35	2,607.73	**5,000.08**

TOTAL CURRENT MONTH CHARGES	5,000.08
LESS: PAYMENT-PRIOR EST. BILLING	10,767.62-
NET AMOUNT PAYABLE (RECEIVABLE)	5,767.54-
PLUS: EST. CURRENT MONTH BILLING	5,000.08
	767.46-

TAW_R_CADDR1#071attachment
Page 326 of 452

Data Selection Values
Year: 11 Period: 08 Region: C New Jersey Division Business Partner: 54 Intercompany Settlement Co 54

Description Of Service	Hours	Payroll	Expenses	Total
Accounting	16.87	528.25	158.52	686.77
Administration	1.65	144.07	1,598.05	1,742.12
Audit	3.04	226.98	87.99	314.97
Communications	3.30	208.15	415.07	623.22
Legal	4.96	497.55	993.19	1,490.74
Engineering			1.84	1.84
Finance	27.28	1,879.98	2,427.40	4,307.38
Human Resources	3.22	139.24	283.84	423.08
Information Systems	5.72	201.32	543.30	744.62
Operations			220.91	220.91
Rates & Revenue			40.27	40.27
Risk Management	.10	3.10	57.33	60.43
Water Quality			2.05	2.05
Customer Service	299.97	6,056.50	7,662.15	13,718.65
TOTAL:	**366.11**	**9,885.14**	**14,491.91**	**24,377.05**

TOTAL CURRENT MONTH CHARGES	24,377.05
LESS: PAYMENT-PRIOR EST. BILLING	22,610.31-
NET AMOUNT PAYABLE (RECEIVABLE)	1,766.74
PLUS: EST. CURRENT MONTH BILLING	24,377.05
	26,143.79

TAW_R_CADDR1#071attachment
Page 327 of 452

Data Selection Values
Year: 11 Period: 08 Region: C New Jersey Division Business Partner: 55 Intercompany Settlement Co 55

Description Of Service	Hours	Payroll	Expenses	Total
Accounting	30.95	987.64	345.45	1,333.09
Administration	3.49	304.77	3,456.19	3,760.96
Audit	6.42	480.14	188.55	668.69
Communications	7.04	443.40	885.11	1,328.51
Legal	10.48	1,052.54	2,101.76	3,154.30
Engineering			3.90	3.90
Finance	67.66	4,262.05	5,165.59	9,427.64
Human Resources	5.77	257.14	560.52	817.66
Information Systems	15.44	520.58	1,381.01	1,901.59
Operations			468.55	468.55
Rates & Revenue			87.99	87.99
Risk Management	.23	7.00	121.71	128.71
Water Quality			4.23	4.23
Customer Service	444.72	8,993.13	11,379.93	20,373.06
TOTAL:	**592.20**	**17,308.39**	**26,150.49**	**43,458.88**

TOTAL CURRENT MONTH CHARGES	43,458.88
LESS: PAYMENT-PRIOR EST. BILLING	39,583.63-
NET AMOUNT PAYABLE (RECEIVABLE)	3,875.25
PLUS: EST. CURRENT MONTH BILLING	43,458.88
	47,334.13

TAW_R_CADDR1#071attachment
Page 328 of 452

Data Selection Values
Year: 11 Period: 08 Region: C New Jersey Division Business Partner: 56 Intercompany Settlement Co 56

Description Of Service	Hours	Payroll	Expenses	Total
Accounting	9.10	243.00	69.34	312.34
Administration	.22	19.40	423.75	443.15
Audit	.41	30.56	16.70	47.26
Communications	2.32	144.78	245.38	390.16
Legal	.68	66.98	141.09	208.07
Engineering			.24	.24
Finance	5.14	283.51	369.02	652.53
Human Resources	4.41	238.25	313.68	551.93
Information Systems	.52	22.36	62.23	84.59
Operations			45.55	45.55
Rates & Revenue			12.60	12.60
Risk Management			12.23	12.23
Water Quality			.23	.23
Customer Service			.48	.48
TOTAL:	**22.80**	**1,048.84**	**1,712.52**	**2,761.36**

TOTAL CURRENT MONTH CHARGES	2,761.36
LESS: PAYMENT-PRIOR EST. BILLING	2,766.47-
NET AMOUNT PAYABLE (RECEIVABLE)	5.11-
PLUS: EST. CURRENT MONTH BILLING	2,761.36
	2,756.25

TAW_R_CADDR1#071attachment
Page 329 of 452

Data Selection Values
Year: 11 Period: 08 Region: Z Corporate Business Partner: 57 Intercompany Settlement Co 57

Description Of Service	Hours	Payroll	Expenses	Total
Accounting			5.68	5.68
TOTAL:			5.68	**5.68**

TOTAL CURRENT MONTH CHARGES	5.68
LESS: PAYMENT-PRIOR EST. BILLING	5.61-
NET AMOUNT PAYABLE (RECEIVABLE)	.07
PLUS: EST. CURRENT MONTH BILLING	5.68
	5.75

TAW_R_CADDR1#071attachment
Page 330 of 452

Data Selection Values
Year: 11 Period: 08 Region: Z Corporate Business Partner: 80 Intercompany Settlement Co 80

Description Of Service	Hours	Payroll	Expenses	Total
Accounting	28.25	980.06	526.24	1,506.30
Administration			3,820.87	3,820.87
Audit			20.80	20.80
Communications			74.61	74.61
Legal			70.39	70.39
Finance	17.00	636.00	480.96	1,116.96
Human Resources			126.38	126.38
Information Systems	718.25	33,382.12	84,591.83	117,973.95
Operations	23.00	1,200.28	576.94	1,777.22
Rates & Revenue			40.43	40.43
Risk Management	32.00	1,678.32	205.94	1,884.26
Water Quality			123.64	123.64
TOTAL:	**818.50**	**37,876.78**	**90,659.03**	**128,535.81**

TOTAL CURRENT MONTH CHARGES	128,535.81
LESS: PAYMENT-PRIOR EST. BILLING	150,168.35-
NET AMOUNT PAYABLE (RECEIVABLE)	21,632.54-
PLUS: EST. CURRENT MONTH BILLING	128,535.81
	106,903.27

TAW_R_CADDR1#071attachment
Page 331 of 452

Data Selection Values
Year: 11 Period: 09 Region: Z Corporate Business Partner: 2 Intercompany Settlement Co 2

Description Of Service	Hours	Payroll	Expenses	Total
Accounting	118.79	3,694.63	868.64	4,563.27
Administration	1.06	80.49	8,750.71	8,831.20
Audit	.05	3.58	57.31	60.89
Communications	.41	24.23	830.77	855.00
Legal	.09	11.64	843.17	854.81
Engineering			.03	.03
Finance	251.66	14,892.42	6,676.98	21,569.40
Human Resources	32.87	3,029.29	3,003.94	6,033.23
Information Systems	77.14	4,557.29	15,905.39	20,462.68
Operations	9.00	595.29	1,646.70	2,241.99
Rates & Revenue	2.00	115.38	237.78	353.16
Risk Management			401.04	401.04
Water Quality	176.00	10,587.41	4,916.37	15,503.78
Customer Service			.06	.06
TOTAL:	**669.07**	**37,591.65**	**44,138.89**	**81,730.54**

TOTAL CURRENT MONTH CHARGES	81,730.54
LESS: PAYMENT-PRIOR EST. BILLING	70,908.70-
NET AMOUNT PAYABLE (RECEIVABLE)	10,821.84
PLUS: EST. CURRENT MONTH BILLING	81,730.54
	92,552.38

TAW_R_CADDR1#071attachment
Page 332 of 452

Data Selection Values
Year: 11 Period: 09 Region: Z Corporate Business Partner: 3 AWWS Co-Balance Sheet

Description Of Service	Hours	Payroll	Expenses	Total
Accounting	2.16	59.00	1,374.83	1,433.83
Administration			10,363.38	10,363.38
Communications			324.29	324.29
Legal			449.52	449.52
Engineering			436.67	436.67
Finance	12.00		635.01	635.01
Human Resources			362.25	362.25
Information Systems	2,354.50	112,978.55	304,705.80	417,684.35
Operations	377.00	17,094.38	7,290.98	24,385.36
Rates & Revenue			3.61	3.61
Risk Management	16.14	450.57	348.90	799.47
Water Quality			1,235.61	1,235.61
Customer Service	5.00	135.56	952.67	1,088.23
TOTAL:	**2,766.80**	**130,718.06**	**328,483.52**	**459,201.58**

TOTAL CURRENT MONTH CHARGES	459,201.58
LESS: PAYMENT-PRIOR EST. BILLING	418,086.22-
NET AMOUNT PAYABLE (RECEIVABLE)	41,115.36
PLUS: EST. CURRENT MONTH BILLING	459,201.58
	500,316.94

TAW_R_CADDR1#071attachment
Page 333 of 452

Data Selection Values
Year: 11 Period: 09 Region: A Western Division Business Partner: 5 Intercompany Settlement Co 5

Description Of Service	Hours	Payroll	Expenses	Total
Accounting	1,340.43	45,353.70	43,871.99	89,225.69
Administration	318.29	15,054.62	59,988.97	75,043.59
Audit	28.02	1,806.82	1,701.47	3,508.29
Communications	594.92	27,587.73	23,281.21	50,868.94
Legal	450.63	33,569.67	36,745.03	70,314.70
Engineering		1,162.25	6,310.47	7,472.72
Finance	1,467.27	91,146.08	622,086.40	713,232.48
Human Resources	384.86	18,661.21	31,650.71	50,311.92
Information Systems	1,253.56	58,556.72	200,392.94	258,949.66
Operations	283.93	21,759.00	37,301.61	59,060.61
Rates & Revenue	73.35	4,531.12	3,193.74	7,724.86
Risk Management	178.48	8,180.66	10,268.70	18,449.36
Water Quality	483.80	17,720.98	16,849.50	34,570.48
Customer Service	4,769.22	101,547.97	118,454.18	220,002.15
TOTAL:	**11,626.76**	**446,638.53**	**1,212,096.92**	**1,658,735.45**

TOTAL CURRENT MONTH CHARGES	1,658,735.45
LESS: PAYMENT-PRIOR EST. BILLING	1,545,067.32-
NET AMOUNT PAYABLE (RECEIVABLE)	113,668.13
PLUS: EST. CURRENT MONTH BILLING	1,658,735.45
	1,772,403.58

TAW_R_CADDR1#071attachment
Page 334 of 452

Data Selection Values
Year: 11 Period: 09 Region: A Western Division Business Partner: 9 Intercompany Settlement Co 9

Description Of Service	Hours	Payroll	Expenses	Total
Accounting	1,647.50	59,467.63	74,146.45	133,614.08
Administration	312.76	19,130.11	111,049.16	130,179.27
Audit	75.92	4,832.21	3,405.14	8,237.35
Communications	310.68	17,100.59	32,702.36	49,802.95
Legal	427.11	27,303.97	53,305.51	80,609.48
Engineering	1,099.00	46,930.95	25,648.61	72,579.56
Finance	3,175.46	187,940.40	1,116,934.03	1,304,874.43
Human Resources	916.94	41,828.51	63,651.49	105,480.00
Information Systems	2,492.76	114,294.19	352,099.71	466,393.90
Operations	1,457.62	77,228.84	140,616.40	217,845.24
Rates & Revenue	199.96	11,248.24	6,211.45	17,459.69
Risk Management	511.14	21,180.08	17,243.11	38,423.19
Water Quality	750.68	27,856.46	26,518.56	54,375.02
Customer Service	9,061.77	191,058.37	213,443.91	404,502.28
TOTAL:	**22,439.30**	**847,400.55**	**2,236,975.89**	**3,084,376.44**

TOTAL CURRENT MONTH CHARGES	3,084,376.44
LESS: PAYMENT-PRIOR EST. BILLING	2,791,930.45-
NET AMOUNT PAYABLE (RECEIVABLE)	292,445.99
PLUS: EST. CURRENT MONTH BILLING	3,084,376.44
	3,376,822.43

TAW_R_CADDR1#071attachment
Page 335 of 452

Data Selection Values
Year: 11 Period: 09 Region: B Eastern Division Business Partner: 10 Intercompany Settlement Co 10

Description Of Service	Hours	Payroll	Expenses	Total
Accounting	1,543.02	53,492.85	63,068.17	116,561.02
Administration	711.46	41,063.12	117,989.77	159,052.89
Audit	53.03	3,356.94	2,725.99	6,082.93
Communications	328.40	17,932.83	24,789.01	42,721.84
Legal	446.04	29,191.17	36,614.36	65,805.53
Engineering	158.00	10,286.34	6,435.54	16,721.88
Finance	3,263.95	190,892.33	1,043,105.83	1,233,998.16
Human Resources	674.44	33,241.32	51,598.67	84,839.99
Information Systems	1,975.08	90,713.67	313,358.26	404,071.93
Operations	1,977.58	74,902.13	90,990.77	165,892.90
Rates & Revenue	180.52	9,730.94	5,468.84	15,199.78
Risk Management	271.72	10,239.89	8,663.03	18,902.92
Water Quality	644.40	22,412.30	25,250.80	47,663.10
Customer Service	7,196.90	148,803.79	170,901.59	319,705.38
TOTAL:	**19,424.54**	**736,259.62**	**1,960,960.63**	**2,697,220.25**

TOTAL CURRENT MONTH CHARGES	2,697,220.25
LESS: PAYMENT-PRIOR EST. BILLING	2,545,046.08-
NET AMOUNT PAYABLE (RECEIVABLE)	152,174.17
PLUS: EST. CURRENT MONTH BILLING	2,697,220.25
	2,849,394.42

TAW_R_CADDR1#071attachment
Page 336 of 452

Data Selection Values
Year: 11 Period: 09 Region: A Western Division Business Partner: 11 Intercompany Settlement Co 11

Description Of Service	Hours	Payroll	Expenses	Total
Accounting	444.25	14,075.40	16,728.15	30,803.55
Administration	99.52	7,282.06	30,380.00	37,662.06
Audit	9.87	635.76	828.17	1,463.93
Communications	61.51	3,384.97	6,625.66	10,010.63
Legal	55.56	4,258.89	10,939.09	15,197.98
Engineering	189.00	8,251.94	4,126.60	12,378.54
Finance	692.79	40,265.31	222,034.57	262,299.88
Human Resources	235.65	10,677.69	13,655.72	24,333.41
Information Systems	417.11	19,479.95	66,834.76	86,314.71
Operations	204.19	12,622.07	19,702.89	32,324.96
Rates & Revenue	281.05	14,080.47	4,590.83	18,671.30
Risk Management	108.87	4,703.26	4,158.06	8,861.32
Water Quality	134.33	4,708.55	5,614.14	10,322.69
Customer Service	1,753.76	37,007.41	42,376.02	79,383.43
TOTAL:	**4,687.46**	**181,433.73**	**448,594.66**	**630,028.39**

TOTAL CURRENT MONTH CHARGES	630,028.39
LESS: PAYMENT-PRIOR EST. BILLING	595,835.51-
NET AMOUNT PAYABLE (RECEIVABLE)	34,192.88
PLUS: EST. CURRENT MONTH BILLING	630,028.39
	664,221.27

TAW_R_CADDR1#071attachment
Page 337 of 452

Data Selection Values
Year: 11 Period: 09 Region: B Eastern Division Business Partner: 12 Intercompany Settlement Co 12

Description Of Service	Hours	Payroll	Expenses	Total
Accounting	736.46	23,708.26	26,812.36	50,520.62
Administration	100.00	6,039.86	43,934.04	49,973.90
Audit	19.48	1,255.98	1,092.38	2,348.36
Communications	71.21	3,882.37	8,649.33	12,531.70
Legal	139.85	11,543.57	15,220.09	26,763.66
Engineering		255.00	1,222.36	1,477.36
Finance	1,284.42	74,191.74	439,793.91	513,985.65
Human Resources	345.22	14,249.99	21,275.71	35,525.70
Information Systems	771.98	36,476.27	137,374.63	173,850.90
Operations	1,059.86	43,661.40	43,421.62	87,083.02
Rates & Revenue	24.77	1,874.72	1,964.50	3,839.22
Risk Management	76.61	3,075.92	3,127.89	6,203.81
Water Quality	284.42	9,916.49	11,909.60	21,826.09
Customer Service	3,088.20	63,813.87	73,206.91	137,020.78
TOTAL:	**8,002.48**	**293,945.44**	**829,005.33**	**1,122,950.77**

TOTAL CURRENT MONTH CHARGES	1,122,950.77
LESS: PAYMENT-PRIOR EST. BILLING	1,034,374.48-
NET AMOUNT PAYABLE (RECEIVABLE)	88,576.29
PLUS: EST. CURRENT MONTH BILLING	1,122,950.77
	1,211,527.06

TAW_R_CADDR1#071attachment
Page 338 of 452

Data Selection Values
Year: 11 Period: 09 Region: B Eastern Division Business Partner: 13 Intercompany Settlement Co 13

Description Of Service	Hours	Payroll	Expenses	Total
Accounting	79.96	2,266.15	1,674.63	3,940.78
Administration	18.93	1,316.27	3,506.60	4,822.87
Audit	.84	53.82	78.20	132.02
Communications	2.94	160.73	427.69	588.42
Legal	12.36	933.77	848.70	1,782.47
Engineering	7.00	367.96	186.71	554.67
Finance	97.70	4,837.28	18,731.91	23,569.19
Human Resources	9.15	457.33	1,076.84	1,534.17
Information Systems	48.41	2,001.47	6,589.88	8,591.35
Operations	80.53	2,715.81	2,233.02	4,948.83
Rates & Revenue	20.03	863.04	214.07	1,077.11
Risk Management	1.60	82.47	187.76	270.23
Water Quality	10.63	369.06	507.50	876.56
Customer Service	119.52	2,471.75	2,836.08	5,307.83
TOTAL:	**509.60**	**18,896.91**	**39,099.59**	**57,996.50**

TOTAL CURRENT MONTH CHARGES	57,996.50
LESS: PAYMENT-PRIOR EST. BILLING	52,543.41-
NET AMOUNT PAYABLE (RECEIVABLE)	5,453.09
PLUS: EST. CURRENT MONTH BILLING	57,996.50
	63,449.59

TAW_R_CADDR1#071attachment
Page 339 of 452

Data Selection Values
Year: 11 Period: 09 Region: B Eastern Division Business Partner: 16 Intercompany Settlement Co 16

Description Of Service	Hours	Payroll	Expenses	Total
Accounting	143.38	3,932.26	1,713.97	5,646.23
Administration	8.36	530.74	2,952.29	3,483.03
Audit	.60	38.52	78.18	116.70
Communications	2.11	115.72	256.94	372.66
Legal	6.75	533.47	527.36	1,060.83
Engineering	2.00	130.49	67.65	198.14
Finance	32.49	1,985.49	11,533.23	13,518.72
Human Resources	5.68	291.16	795.85	1,087.01
Information Systems	22.30	1,080.57	3,848.57	4,929.14
Operations	5.75	498.03	1,005.32	1,503.35
Rates & Revenue	.76	57.12	107.65	164.77
Risk Management	1.23	62.45	90.54	152.99
Water Quality	8.40	289.49	330.81	620.30
Customer Service			3.04	3.04
TOTAL:	**239.81**	**9,545.51**	**23,311.40**	**32,856.91**

TOTAL CURRENT MONTH CHARGES	32,856.91
LESS: PAYMENT-PRIOR EST. BILLING	29,499.85-
NET AMOUNT PAYABLE (RECEIVABLE)	3,357.06
PLUS: EST. CURRENT MONTH BILLING	32,856.91
	36,213.97

TAW_R_CADDR1#071attachment
Page 340 of 452

Data Selection Values
Year: 11 Period: 09 Region: A Western Division Business Partner: 17 Intercompany Settlement Co 17

Description Of Service	Hours	Payroll	Expenses	Total
Accounting	2,077.12	75,648.32	99,589.98	175,238.30
Administration	552.67	37,185.13	152,982.34	190,167.47
Audit	74.76	4,779.72	3,936.60	8,716.32
Communications	619.41	31,865.53	48,740.35	80,605.88
Legal	575.56	44,028.27	81,635.63	125,663.90
Engineering	476.00	29,903.31	23,136.79	53,040.10
Finance	4,725.09	284,070.31	1,650,839.20	1,934,909.51
Human Resources	1,237.49	55,062.88	82,724.26	137,787.14
Information Systems	3,067.67	141,818.32	496,043.10	637,861.42
Operations	1,008.84	73,032.81	118,947.06	191,979.87
Rates & Revenue	136.78	8,818.27	7,438.53	16,256.80
Risk Management	631.37	25,598.92	23,155.72	48,754.64
Water Quality	1,174.04	46,496.73	43,689.51	90,186.24
Customer Service	13,159.07	277,633.22	312,708.15	590,341.37
TOTAL:	**29,515.87**	**1,135,941.74**	**3,145,567.22**	**4,281,508.96**

TOTAL CURRENT MONTH CHARGES	4,281,508.96
LESS: PAYMENT-PRIOR EST. BILLING	4,077,141.02-
NET AMOUNT PAYABLE (RECEIVABLE)	204,367.94
PLUS: EST. CURRENT MONTH BILLING	4,281,508.96
	4,485,876.90

Data Selection Values
Year: 11 Period: 09 Region: C New Jersey Division Business Partner: 18 Intercompany Settlement Co 18

Description Of Service	Hours	Payroll	Expenses	Total
Accounting	3,040.88	105,536.29	138,753.69	244,289.98
Administration	639.75	34,453.42	165,719.28	200,172.70
Audit	142.55	8,350.75	5,663.03	14,013.78
Communications	417.60	22,656.70	38,747.99	61,404.69
Legal	399.38	30,493.58	52,757.30	83,250.88
Engineering			123.68	123.68
Finance	5,461.47	330,614.78	2,286,973.07	2,617,587.85
Human Resources	869.53	43,394.88	84,222.15	127,617.03
Information Systems	4,327.48	201,181.10	689,462.73	890,643.83
Operations	1,879.39	107,144.88	158,071.51	265,216.39
Rates & Revenue	152.88	10,767.83	10,530.55	21,298.38
Risk Management	295.19	13,211.86	11,033.59	24,245.45
Water Quality	1,601.51	54,294.03	58,072.53	112,366.56
Customer Service	16,093.50	330,717.03	380,117.82	710,834.85
TOTAL:	**35,321.11**	**1,292,817.13**	**4,080,248.92**	**5,373,066.05**

TOTAL CURRENT MONTH CHARGES	5,373,066.05
LESS: PAYMENT-PRIOR EST. BILLING	4,930,331.72-
NET AMOUNT PAYABLE (RECEIVABLE)	442,734.33
PLUS: EST. CURRENT MONTH BILLING	5,373,066.05
	5,815,800.38

TAW_R_CADDR1#071attachment
Page 342 of 452

Data Selection Values
Year: 11 Period: 09 Region: A Western Division Business Partner: 19 Intercompany Settlement Co 19

Description Of Service	Hours	Payroll	Expenses	Total
Accounting	240.91	7,600.37	4,923.23	12,523.60
Administration	15.82	920.47	6,664.47	7,584.94
Audit	2.82	181.07	213.76	394.83
Communications	41.58	2,059.79	1,835.61	3,895.40
Legal	15.58	1,162.62	2,830.13	3,992.75
Engineering		116.94	499.20	616.14
Finance	61.09	3,275.48	4,929.41	8,204.89
Human Resources	38.57	1,879.15	3,580.44	5,459.59
Information Systems	111.05	5,268.40	18,533.97	23,802.37
Operations	30.81	2,284.80	3,414.62	5,699.42
Rates & Revenue	3.57	270.05	343.77	613.82
Risk Management	35.92	2,030.30	1,885.81	3,916.11
Water Quality	38.62	1,351.64	1,563.15	2,914.79
Customer Service	474.30	10,047.63	11,485.26	21,532.89
TOTAL:	**1,110.64**	**38,448.71**	**62,702.83**	**101,151.54**

TOTAL CURRENT MONTH CHARGES	101,151.54
LESS: PAYMENT-PRIOR EST. BILLING	103,916.22-
NET AMOUNT PAYABLE (RECEIVABLE)	2,764.68-
PLUS: EST. CURRENT MONTH BILLING	101,151.54
	98,386.86

TAW_R_CADDR1#071attachment
Page 343 of 452

Data Selection Values
Year: 11 Period: 09 Region: Z Corporate Business Partner: 21 Intercompany Settlement Co 21

Description Of Service	Hours	Payroll	Expenses	Total
Accounting	37.74	1,098.29	1,056.22	2,154.51
Administration	2.23	136.67	1,222.80	1,359.47
Audit	1.69	114.70	76.92	191.62
Communications			60.02	60.02
Legal	3.33	372.33	742.09	1,114.42
Engineering			.99	.99
Finance	25.87	1,433.64	1,414.75	2,848.39
Human Resources			247.85	247.85
Information Systems	1.56	71.47	213.13	284.60
Operations	.02	.90	127.54	128.44
Rates & Revenue			36.45	36.45
Risk Management	.04	1.25	34.76	36.01
Water Quality			.94	.94
Customer Service			1.88	1.88
TOTAL:	**72.48**	**3,229.25**	**5,236.34**	**8,465.59**

TOTAL CURRENT MONTH CHARGES	8,465.59
LESS: PAYMENT-PRIOR EST. BILLING	8,054.32-
NET AMOUNT PAYABLE (RECEIVABLE)	411.27
PLUS: EST. CURRENT MONTH BILLING	8,465.59
	8,876.86

TAW_R_CADDR1#071attachment
Page 344 of 452

Data Selection Values
Year: 11 Period: 09 Region: B Eastern Division Business Partner: 22 Intercompany Settlement Co 22

Description Of Service	Hours	Payroll	Expenses	Total
Accounting	521.04	15,860.39	14,379.42	30,239.81
Administration	49.89	2,951.92	25,611.46	28,563.38
Audit	9.26	597.25	674.36	1,271.61
Communications	39.88	2,005.47	4,154.41	6,159.88
Legal	28.80	3,263.43	6,647.81	9,911.24
Engineering		121.20	597.12	718.32
Finance	337.28	17,845.81	20,585.37	38,431.18
Human Resources	105.37	5,254.37	11,672.93	16,927.30
Information Systems	487.26	21,096.47	70,956.87	92,053.34
Operations	450.78	16,890.42	17,607.03	34,497.45
Rates & Revenue	201.31	8,188.98	2,055.63	10,244.61
Risk Management	72.77	2,516.97	1,924.09	4,441.06
Water Quality	122.47	4,283.74	4,111.12	8,394.86
Customer Service	1,437.21	29,724.27	34,113.13	63,837.40
TOTAL:	**3,863.32**	**130,600.69**	**215,090.75**	**345,691.44**

TOTAL CURRENT MONTH CHARGES	345,691.44
LESS: PAYMENT-PRIOR EST. BILLING	356,285.69-
NET AMOUNT PAYABLE (RECEIVABLE)	10,594.25-
PLUS: EST. CURRENT MONTH BILLING	345,691.44
	335,097.19

TAW_R_CADDR1#071attachment
Page 345 of 452

Data Selection Values
Year: 11 Period: 09 Region: A Western Division Business Partner: 23 Intercompany Settlement Co 23

Description Of Service	Hours	Payroll	Expenses	Total
Accounting	837.62	30,679.11	44,304.20	74,983.31
Administration	135.56	7,909.05	46,289.98	54,199.03
Audit	25.70	1,656.60	1,417.45	3,074.05
Communications	199.85	11,676.35	14,884.74	26,561.09
Legal	125.87	9,775.67	26,133.49	35,909.16
Engineering		1,065.20	3,246.88	4,312.08
Finance	539.19	29,289.26	41,622.48	70,911.74
Human Resources	355.41	17,325.86	29,160.12	46,485.98
Information Systems	1,017.91	48,336.63	169,862.33	218,198.96
Operations	254.65	19,665.18	28,965.64	48,630.82
Rates & Revenue	32.66	2,471.93	2,566.95	5,038.88
Risk Management	120.04	6,240.94	5,527.53	11,768.47
Water Quality	320.01	11,554.98	6,134.89	17,689.87
Customer Service	4,337.89	91,900.26	102,582.74	194,483.00
TOTAL:	**8,302.36**	**289,547.02**	**522,699.42**	**812,246.44**

TOTAL CURRENT MONTH CHARGES	812,246.44
LESS: PAYMENT-PRIOR EST. BILLING	852,543.75-
NET AMOUNT PAYABLE (RECEIVABLE)	40,297.31-
PLUS: EST. CURRENT MONTH BILLING	812,246.44
	771,949.13

TAW_R_CADDR1#071attachment
Page 346 of 452

Data Selection Values
Year: 11 Period: 09 Region: D Pennsylvania Division Business Partner: 24 Intercompany Settlement Co 24

Description Of Service	Hours	Payroll	Expenses	Total
Accounting	2,848.48	99,158.09	137,118.06	236,276.15
Administration	563.68	30,880.84	156,237.89	187,118.73
Audit	410.02	19,058.38	9,252.35	28,310.73
Communications	388.54	21,635.75	37,629.23	59,264.98
Legal	183.94	20,640.32	49,945.40	70,585.72
Engineering			148.44	148.44
Finance	5,307.53	326,996.80	2,340,517.56	2,667,514.36
Human Resources	881.13	43,976.30	83,872.92	127,849.22
Information Systems	4,252.56	198,743.24	698,123.13	896,866.37
Operations	1,283.89	81,871.08	98,912.72	180,783.80
Rates & Revenue	150.54	10,836.29	10,543.70	21,379.99
Risk Management	211.01	9,869.87	10,805.65	20,675.52
Water Quality	1,478.61	51,283.21	56,769.93	108,053.14
Customer Service	16,439.90	337,576.76	387,806.07	725,382.83
TOTAL:	**34,399.83**	**1,252,526.93**	**4,077,683.05**	**5,330,209.98**

TOTAL CURRENT MONTH CHARGES	5,330,209.98
LESS: PAYMENT-PRIOR EST. BILLING	4,931,059.83-
NET AMOUNT PAYABLE (RECEIVABLE)	399,150.15
PLUS: EST. CURRENT MONTH BILLING	5,330,209.98
	5,729,360.13

TAW_R_CADDR1#071attachment
Page 347 of 452

Data Selection Values
Year: 11 Period: 09 Region: B Eastern Division Business Partner: 26 Intercompany Settlement Co 26

Description Of Service	Hours	Payroll	Expenses	Total
Accounting	526.75	16,540.27	16,521.84	33,062.11
Administration	69.24	4,044.48	29,423.95	33,468.43
Audit	12.14	782.14	700.29	1,482.43
Communications	44.42	2,421.30	5,645.94	8,067.24
Legal	110.56	7,842.14	9,865.05	17,707.19
Engineering		158.61	905.84	1,064.45
Finance	867.08	49,934.66	276,819.51	326,754.17
Human Resources	173.92	7,982.81	14,093.27	22,076.08
Information Systems	519.14	24,418.27	84,805.88	109,224.15
Operations	661.73	26,201.55	26,671.90	52,873.45
Rates & Revenue	23.94	1,391.18	1,275.09	2,666.27
Risk Management	66.06	2,991.34	2,651.85	5,643.19
Water Quality	165.89	5,742.70	6,779.83	12,522.53
Customer Service	1,924.59	39,769.39	45,623.56	85,392.95
TOTAL:	**5,165.46**	**190,220.84**	**521,783.80**	**712,004.64**

TOTAL CURRENT MONTH CHARGES	712,004.64
LESS: PAYMENT-PRIOR EST. BILLING	675,903.83-
NET AMOUNT PAYABLE (RECEIVABLE)	36,100.81
PLUS: EST. CURRENT MONTH BILLING	712,004.64
	748,105.45

TAW_R_CADDR1#071attachment
Page 348 of 452

Data Selection Values
Year: 11 Period: 09 Region: B Eastern Division Business Partner: 27 Intercompany Settlement Co 27

Description Of Service	Hours	Payroll	Expenses	Total
Accounting	573.60	18,502.04	16,072.51	34,574.55
Administration	245.15	15,436.81	35,365.00	50,801.81
Audit	9.32	601.08	661.06	1,262.14
Communications	34.12	1,860.33	4,981.54	6,841.87
Legal	49.99	4,706.75	8,326.78	13,033.53
Engineering	153.00	7,941.04	3,509.67	11,450.71
Finance	1,164.39	57,959.98	219,250.61	277,210.59
Human Resources	106.23	5,296.12	11,405.16	16,701.28
Information Systems	461.92	20,285.87	69,274.65	89,560.52
Operations	873.11	31,131.45	71,078.80-	39,947.35-
Rates & Revenue	14.87	1,039.20	1,126.25	2,165.45
Risk Management	142.40	4,959.63	2,914.22	7,873.85
Water Quality	128.86	4,459.80	5,710.65	10,170.45
Customer Service	1,469.30	30,373.50	34,846.95	65,220.45
TOTAL:	**5,426.26**	**204,553.60**	**342,366.25**	**546,919.85**

TOTAL CURRENT MONTH CHARGES	546,919.85
LESS: PAYMENT-PRIOR EST. BILLING	584,693.72-
NET AMOUNT PAYABLE (RECEIVABLE)	37,773.87-
PLUS: EST. CURRENT MONTH BILLING	546,919.85
	509,145.98

TAW_R_CADDR1#071attachment
Page 349 of 452

Data Selection Values
Year: 11 Period: 09 Region: B Eastern Division Business Partner: 28 Intercompany Settlement

Description Of Service	Hours	Payroll	Expenses	Total
Accounting	970.87	33,156.82	38,955.92	72,112.74
Administration	140.26	8,527.24	61,822.91	70,350.15
Audit	50.91	3,433.92	2,586.83	6,020.75
Communications	102.01	5,560.16	12,466.00	18,026.16
Legal	207.66	17,879.35	22,455.25	40,334.60
Engineering		364.53	1,785.04	2,149.57
Finance	1,847.36	108,062.61	629,536.04	737,598.65
Human Resources	316.43	15,782.10	29,794.95	45,577.05
Information Systems	1,271.84	59,687.37	204,216.29	263,903.66
Operations	1,221.67	48,142.86	51,273.40	99,416.26
Rates & Revenue	86.72	4,310.19	2,994.63	7,304.82
Risk Management	85.06	3,714.45	5,006.28	8,720.73
Water Quality	380.01	13,165.61	14,939.67	28,105.28
Customer Service	4,353.76	90,019.80	103,281.72	193,301.52
TOTAL:	**11,034.56**	**411,807.01**	**1,181,114.93**	**1,592,921.94**

TOTAL CURRENT MONTH CHARGES	1,592,921.94
LESS: PAYMENT-PRIOR EST. BILLING	1,486,820.96-
NET AMOUNT PAYABLE (RECEIVABLE)	106,100.98
PLUS: EST. CURRENT MONTH BILLING	1,592,921.94
	1,699,022.92

TAW_R_CADDR1#071attachment
Page 350 of 452

Data Selection Values
Year: 11 Period: 09 Region: A Western Division Business Partner: 30 Intercompany Settlement Co 30

Description Of Service	Hours	Payroll	Expenses	Total
Accounting	236.53	6,819.43	3,743.54	10,562.97
Administration	13.07	943.97	5,566.96	6,510.93
Audit	1.60	104.04	187.33	291.37
Communications	10.09	555.28	932.04	1,487.32
Legal	8.27	632.85	1,555.19	2,188.04
Engineering		66.83	233.89	300.72
Finance	96.40	5,625.72	35,895.47	41,521.19
Human Resources	22.03	1,077.89	2,164.62	3,242.51
Information Systems	67.92	3,178.12	11,050.33	14,228.45
Operations	17.61	1,307.95	4,349.24	5,657.19
Rates & Revenue	36.06	2,272.02	669.05	2,941.07
Risk Management	9.48	521.29	382.05	903.34
Water Quality	16.13	630.77	645.95-	15.18-
Customer Service	269.82	5,716.71	6,436.90	12,153.61
TOTAL:	**805.01**	**29,452.87**	**72,520.66**	**101,973.53**

TOTAL CURRENT MONTH CHARGES	101,973.53
LESS: PAYMENT-PRIOR EST. BILLING	97,080.01-
NET AMOUNT PAYABLE (RECEIVABLE)	4,893.52
PLUS: EST. CURRENT MONTH BILLING	101,973.53
	106,867.05

TAW_R_CADDR1#071attachment
Page 351 of 452

Data Selection Values
Year: 11 Period: 09 Region: Z Corporate Business Partner: 31 Intercompany Settlement Co 31

Description Of Service	Hours	Payroll	Expenses	Total
Accounting	3,623.77	109,210.15	59,062.48	168,272.63
Administration	135.68	6,561.66	104,418.52	110,980.18
Audit	54.53	3,555.98	14,241.34	17,797.32
Communications	188.95	10,847.71	27,708.73	38,556.44
Legal	79.54	8,924.00	21,256.00	30,180.00
Engineering			23.73	23.73
Finance	767.82	39,280.06	50,688.32	89,968.38
Human Resources	633.27	32,609.97	77,595.56	110,205.53
Information Systems	91.85	3,911.09	11,116.47	15,027.56
Operations	1,342.17	105,571.44	86,674.48	192,245.92
Rates & Revenue			3,188.52	3,188.52
Risk Management	5.06	357.13	2,774.29	3,131.42
Water Quality	94.45	4,598.90	2,221.09	6,819.99
Customer Service	537.05	11,038.18	12,738.00	23,776.18
TOTAL:	**7,554.14**	**336,466.27**	**473,707.53**	**810,173.80**

TOTAL CURRENT MONTH CHARGES	810,173.80
LESS: PAYMENT-PRIOR EST. BILLING	890,411.86-
NET AMOUNT PAYABLE (RECEIVABLE)	80,238.06-
PLUS: EST. CURRENT MONTH BILLING	810,173.80
	729,935.74

TAW_R_CADDR1#071attachment
Page 352 of 452

Data Selection Values
Year: 11 Period: 09 Region: B Eastern Division Business Partner: 38 Intercompany Settlement Co 38

Description Of Service	Hours	Payroll	Expenses	Total
Accounting	594.31	19,115.05	20,470.22	39,585.27
Administration	66.44	3,928.90	29,320.87	33,249.77
Audit	11.95	770.65	815.04	1,585.69
Communications	61.00	3,299.48	5,329.92	8,629.40
Legal	145.59	11,144.71	10,284.63	21,429.34
Engineering		156.63	598.01	754.64
Finance	695.44	41,672.26	268,573.63	310,245.89
Human Resources	135.90	6,778.09	12,970.37	19,748.46
Information Systems	499.39	23,581.05	81,680.41	105,261.46
Operations	764.28	28,505.69	23,875.16	52,380.85
Rates & Revenue	146.23	7,643.68	2,536.86	10,180.54
Risk Management	118.29	4,562.27	2,191.47	6,753.74
Water Quality	163.74	5,668.97	7,621.74	13,290.71
Customer Service	1,858.83	38,446.56	44,113.40	82,559.96
TOTAL:	**5,261.39**	**195,273.99**	**510,381.73**	**705,655.72**

TOTAL CURRENT MONTH CHARGES	705,655.72
LESS: PAYMENT-PRIOR EST. BILLING	667,657.50-
NET AMOUNT PAYABLE (RECEIVABLE)	37,998.22
PLUS: EST. CURRENT MONTH BILLING	705,655.72
	743,653.94

TAW_R_CADDR1#071attachment
Page 353 of 452

Data Selection Values
Year: 11 Period: 09 Region: B Eastern Division Business Partner: 42 Intercompany Settlement Co 42

Description Of Service	Hours	Payroll	Expenses	Total
Accounting				
Administration				
Audit				
Communications				
Legal				
Engineering				
Finance				
Human Resources				
Information Systems				
Operations				
Rates & Revenue				
Risk Management				
Water Quality				
Customer Service				
TOTAL:				

TOTAL CURRENT MONTH CHARGES	
LESS: PAYMENT-PRIOR EST. BILLING	-
NET AMOUNT PAYABLE (RECEIVABLE)	
PLUS: EST. CURRENT MONTH BILLING	

TAW_R_CADDR1#071attachment
Page 354 of 452

Data Selection Values
Year: 11 Period: 09 Region: Z Corporate Business Partner: 46 Intercompany Settlement Co 46

Description Of Service	Hours	Payroll	Expenses	Total
Accounting	106.50	3,355.89	1,079.20	4,435.09
Administration			3,977.56	3,977.56
Audit			49.88	49.88
Communications			285.20	285.20
Legal			318.80	318.80
Finance	187.50	7,387.68	2,240.03	9,627.71
Human Resources			847.23	847.23
Operations			597.54	597.54
Rates & Revenue			110.59	110.59
Risk Management			155.41	155.41
TOTAL:	**294.00**	**10,743.57**	**9,661.44**	**20,405.01**

TOTAL CURRENT MONTH CHARGES	20,405.01
LESS: PAYMENT-PRIOR EST. BILLING	24,339.97-
NET AMOUNT PAYABLE (RECEIVABLE)	3,934.96-
PLUS: EST. CURRENT MONTH BILLING	20,405.01
	16,470.05

TAW_R_CADDR1#071attachment
Page 355 of 452

Data Selection Values
Year: 11 Period: 09 Region: A Western Division Business Partner: 50 Intercompany Settlement Co 50

Description Of Service	Hours	Payroll	Expenses	Total
Accounting	32.25	1,079.13	784.79	1,863.92
Administration	2.00	95.38	520.24	615.62
Audit			16.78	16.78
Communications			30.67	30.67
Legal			43.00	43.00
Engineering	4.00	276.40	104.53	380.93
Finance	5.35	164.61	133.48	298.09
Human Resources	.78	17.16	115.03	132.19
Information Systems				
Operations			79.22	79.22
Rates & Revenue			17.92	17.92
Risk Management	6.30	377.06	103.94	481.00
Water Quality			4.28	4.28
Customer Service			83.16	83.16
TOTAL:	**50.68**	**2,009.74**	**2,037.04**	**4,046.78**

TOTAL CURRENT MONTH CHARGES	4,046.78
LESS: PAYMENT-PRIOR EST. BILLING	5,000.08-
NET AMOUNT PAYABLE (RECEIVABLE)	953.30-
PLUS: EST. CURRENT MONTH BILLING	4,046.78
	3,093.48

TAW_R_CADDR1#071attachment
Page 356 of 452

Data Selection Values
Year: 11 Period: 09 Region: C New Jersey Division Business Partner: 54 Intercompany Settlement Co 54

Description Of Service	Hours	Payroll	Expenses	Total
Accounting	19.84	656.67	329.29	985.96
Administration	2.82	198.41	1,558.94	1,757.35
Audit	2.75	186.39	108.94	295.33
Communications	3.22	185.65	492.06	677.71
Legal	5.39	605.01	1,203.16	1,808.17
Engineering			1.61	1.61
Finance	35.14	2,085.23	2,204.90	4,290.13
Human Resources	3.18	132.49	469.97	602.46
Information Systems	4.05	125.91	378.44	504.35
Operations	.03	1.46	202.87	204.33
Rates & Revenue			41.64	41.64
Risk Management	.06	2.03	57.21	59.24
Water Quality			1.86	1.86
Customer Service	304.88	6,264.70	7,193.24	13,457.94
TOTAL:	**381.36**	**10,443.95**	**14,244.13**	**24,688.08**

TOTAL CURRENT MONTH CHARGES	24,688.08
LESS: PAYMENT-PRIOR EST. BILLING	24,377.05-
NET AMOUNT PAYABLE (RECEIVABLE)	311.03
PLUS: EST. CURRENT MONTH BILLING	24,688.08
	24,999.11

TAW_R_CADDR1#071attachment
Page 357 of 452

Data Selection Values
Year: 11 Period: 09 Region: C New Jersey Division Business Partner: 55 Intercompany Settlement Co 55

Description Of Service	Hours	Payroll	Expenses	Total
Accounting	28.82	946.13	564.08	1,510.21
Administration	5.98	419.72	3,308.00	3,727.72
Audit	5.82	394.29	230.45	624.74
Communications	6.88	395.48	1,047.23	1,442.71
Legal	11.42	1,279.84	2,545.89	3,825.73
Engineering			3.40	3.40
Finance	88.08	4,818.85	4,703.14	9,521.99
Human Resources	5.61	240.07	970.40	1,210.47
Information Systems	11.91	356.27	1,030.90	1,387.17
Operations	.06	3.09	430.18	433.27
Rates & Revenue			88.10	88.10
Risk Management	.16	4.59	121.88	126.47
Water Quality			3.81	3.81
Customer Service	452.36	9,297.90	10,678.86	19,976.76
TOTAL:	**617.10**	**18,156.23**	**25,726.32**	**43,882.55**

TOTAL CURRENT MONTH CHARGES	43,882.55
LESS: PAYMENT-PRIOR EST. BILLING	43,458.88-
NET AMOUNT PAYABLE (RECEIVABLE)	423.67
PLUS: EST. CURRENT MONTH BILLING	43,882.55
	44,306.22

TAW_R_CADDR1#071attachment
Page 358 of 452

Data Selection Values
Year: 11 Period: 09 Region: C New Jersey Division Business Partner: 56 Intercompany Settlement Co 56

Description Of Service	Hours	Payroll	Expenses	Total
Accounting	7.27	202.78	107.73	310.51
Administration	.38	26.71	375.86	402.57
Audit	.37	25.09	18.77	43.86
Communications	2.27	129.17	295.18	424.35
Legal	.73	81.45	169.36	250.81
Engineering			.21	.21
Finance	6.38	315.35	333.84	649.19
Human Resources	4.09	206.74	421.86	628.60
Information Systems	.27	11.24	36.98	48.22
Operations		.20	41.02	41.22
Rates & Revenue			11.29	11.29
Risk Management			12.08	12.08
Water Quality			.22	.22
Customer Service			.41	.41
TOTAL:	**21.76**	**998.73**	**1,824.81**	**2,823.54**

TOTAL CURRENT MONTH CHARGES	2,823.54
LESS: PAYMENT-PRIOR EST. BILLING	2,761.36-
NET AMOUNT PAYABLE (RECEIVABLE)	62.18
PLUS: EST. CURRENT MONTH BILLING	2,823.54
	2,885.72

TAW_R_CADDR1#071attachment
Page 359 of 452

Data Selection Values
Year: 11 Period: 09 Region: Z Corporate Business Partner: 57 Intercompany Settlement Co 57

Description Of Service	Hours	Payroll	Expenses	Total
Accounting			55.49	55.49
TOTAL:			55.49	**55.49**

TOTAL CURRENT MONTH CHARGES	55.49
LESS: PAYMENT-PRIOR EST. BILLING	5.68-
NET AMOUNT PAYABLE (RECEIVABLE)	49.81
PLUS: EST. CURRENT MONTH BILLING	55.49
	105.30

TAW_R_CADDR1#071attachment
Page 360 of 452

Data Selection Values
Year: 11 Period: 09 Region: Z Corporate Business Partner: 80 Intercompany Settlement Co 80

Description Of Service	Hours	Payroll	Expenses	Total
Accounting	26.50	1,045.50	722.95	1,768.45
Administration			5,757.97	5,757.97
Audit			15.04	15.04
Communications			184.05	184.05
Legal			205.73	205.73
Finance	1.00	37.41	667.02	704.43
Human Resources			462.19	462.19
Information Systems	974.75	50,920.81	133,680.72	184,601.53
Operations			385.62	385.62
Rates & Revenue			53.05	53.05
Risk Management	88.00	4,615.38	970.95	5,586.33
TOTAL:	**1,090.25**	**56,619.10**	**143,105.29**	**199,724.39**

TOTAL CURRENT MONTH CHARGES	199,724.39
LESS: PAYMENT-PRIOR EST. BILLING	128,535.81-
NET AMOUNT PAYABLE (RECEIVABLE)	71,188.58
PLUS: EST. CURRENT MONTH BILLING	199,724.39
	270,912.97

TAW_R_CADDR1#071attachment
Page 361 of 452

American Water Works Company
Summary Bill Report - History

Data Selection Values
Year: 11 Period: 10 Region: Z Corporate Business Partner: 2 Intercompany Settlement Co 2

Description Of Service	Hours	Payroll	Expenses	Total
Accounting	88.05	2,786.06	2,824.68	5,610.74
Administration	.72	26.03	8,768.17	8,794.20
Audit	.04	2.89	60.56	63.45
Communications	.39	20.72	493.02	513.74
Legal	.14	13.68	3,437.98	3,451.66
Engineering			.03	.03
Finance	255.56	15,146.93	6,115.84	21,262.77
Human Resources	2.83	136.68	1,814.81	1,951.49
Information Systems	51.48	2,968.35	16,095.53	19,063.88
Operations	23.00	1,521.43	12,968.30	14,489.73
Rates & Revenue	3.50	181.68	194.58	376.26
Risk Management			324.08	324.08
Water Quality	328.00	18,911.23	6,551.45	25,462.68
Customer Service	13.00	262.04	266.75	528.79
TOTAL:	**766.71**	**41,977.72**	**59,915.78**	**101,893.50**

TOTAL CURRENT MONTH CHARGES	101,893.50
LESS: PAYMENT-PRIOR EST. BILLING	81,730.54-
NET AMOUNT PAYABLE (RECEIVABLE)	20,162.96
PLUS: EST. CURRENT MONTH BILLING	101,893.50
	122,056.46

TAW_R_CADDR1#071attachment
Page 362 of 452

Data Selection Values
Year: 11 Period: 10 Region: Z Corporate Business Partner: 3 AWWS Co-Balance Sheet

Description Of Service	Hours	Payroll	Expenses	Total
Accounting	2.16	59.00	1,989.80	2,048.80
Administration			12,567.51	12,567.51
Communications			303.15	303.15
Legal			403.63	403.63
Engineering			390.30	390.30
Finance			550.49	550.49
Human Resources			309.32	309.32
Information Systems	2,472.50	117,824.85	335,821.15	453,646.00
Operations	613.00	22,613.25	7,554.86	30,168.11
Rates & Revenue			1.83	1.83
Risk Management	10.24	266.07	316.03	582.10
Water Quality			1,347.61	1,347.61
Customer Service	31.25	834.24	1,601.41	2,435.65
TOTAL:	**3,129.15**	**141,597.41**	**363,157.09**	**504,754.50**

TOTAL CURRENT MONTH CHARGES	504,754.50
LESS: PAYMENT-PRIOR EST. BILLING	459,201.58-
NET AMOUNT PAYABLE (RECEIVABLE)	45,552.92
PLUS: EST. CURRENT MONTH BILLING	504,754.50
	550,307.42

TAW_R_CADDR1#071attachment
Page 363 of 452

Data Selection Values
Year: 11 Period: 10 Region: A Western Division Business Partner: 5 Intercompany Settlement Co 5

Description Of Service	Hours	Payroll	Expenses	Total
Accounting	1,211.74	39,958.71	78,145.04	118,103.75
Administration	332.31	15,119.03	59,645.64	74,764.67
Audit	24.28	1,624.37	8,567.26	10,191.63
Communications	571.09	25,338.18	16,452.34	41,790.52
Legal	457.52	33,177.24	29,561.26	62,738.50
Engineering		581.13	5,513.76	6,094.89
Finance	1,540.83	80,757.14	446,783.44	527,540.58
Human Resources	402.41	17,927.10	41,205.05	59,132.15
Information Systems	1,208.32	53,838.40	210,533.96	264,372.36
Operations	266.81	18,326.62	31,017.03	49,343.65
Rates & Revenue	52.62	3,081.87	2,749.56	5,831.43
Risk Management	195.70	9,438.64	10,624.76	20,063.40
Water Quality	400.47	13,560.33	12,844.24	26,404.57
Customer Service	4,826.82	91,502.02	111,692.33	203,194.35
TOTAL:	**11,490.92**	**404,230.78**	**1,065,335.67**	**1,469,566.45**

TOTAL CURRENT MONTH CHARGES	1,469,566.45
LESS: PAYMENT-PRIOR EST. BILLING	1,658,735.45-
NET AMOUNT PAYABLE (RECEIVABLE)	189,169.00-
PLUS: EST. CURRENT MONTH BILLING	1,469,566.45
	1,280,397.45

TAW_R_CADDR1#071attachment
Page 364 of 452

Data Selection Values
Year: 11 Period: 10 Region: A Western Division Business Partner: 9 Intercompany Settlement Co 9

Description Of Service	Hours	Payroll	Expenses	Total
Accounting	1,614.76	55,237.39	135,323.73	190,561.12
Administration	289.18	15,329.90	104,844.34	120,174.24
Audit	81.89	4,942.49	15,657.48	20,599.97
Communications	302.97	15,530.02	24,913.73	40,443.75
Legal	378.59	22,616.51	36,905.83	59,522.34
Engineering	1,001.50	43,207.98	17,187.07	60,395.05
Finance	3,334.44	169,557.53	801,112.88	970,670.41
Human Resources	915.15	39,106.31	77,551.59	116,657.90
Information Systems	2,368.64	104,098.87	371,699.92	475,798.79
Operations	1,133.51	60,151.90	62,312.95	122,464.85
Rates & Revenue	127.91	7,559.55	5,278.11	12,837.66
Risk Management	460.32	19,196.81	18,202.17	37,398.98
Water Quality	684.00	23,321.69	22,876.77	46,198.46
Customer Service	9,207.16	174,876.19	201,889.53	376,765.72
TOTAL:	**21,900.02**	**754,733.14**	**1,895,756.10**	**2,650,489.24**

TOTAL CURRENT MONTH CHARGES	2,650,489.24
LESS: PAYMENT-PRIOR EST. BILLING	3,084,376.44-
NET AMOUNT PAYABLE (RECEIVABLE)	433,887.20-
PLUS: EST. CURRENT MONTH BILLING	2,650,489.24
	2,216,602.04

TAW_R_CADDR1#071attachment
Page 365 of 452

Data Selection Values
Year: 11 Period: 10 Region: B Eastern Division Business Partner: 10 Intercompany Settlement Co 10

Description Of Service	Hours	Payroll	Expenses	Total
Accounting	1,472.09	48,441.02	122,731.47	171,172.49
Administration	693.85	39,024.91	118,277.57	157,302.48
Audit	34.94	2,456.86	13,864.37	16,321.23
Communications	330.14	17,184.44	18,953.60	36,138.04
Legal	452.61	26,799.26	28,244.37	55,043.63
Engineering	143.00	9,065.95	5,456.76	14,522.71
Finance	3,458.47	177,926.49	754,446.37	932,372.86
Human Resources	666.96	30,388.66	62,326.55	92,715.21
Information Systems	1,815.60	79,152.57	323,322.53	402,475.10
Operations	1,946.99	67,661.20	86,999.59	154,660.79
Rates & Revenue	79.86	4,949.76	4,398.09	9,347.85
Risk Management	322.58	11,072.01	8,749.24	19,821.25
Water Quality	625.36	20,858.99	19,521.21	40,380.20
Customer Service	7,351.09	134,310.39	165,194.90	299,505.29
TOTAL:	**19,393.54**	**669,292.51**	**1,732,486.62**	**2,401,779.13**

TOTAL CURRENT MONTH CHARGES	2,401,779.13
LESS: PAYMENT-PRIOR EST. BILLING	2,697,220.25-
NET AMOUNT PAYABLE (RECEIVABLE)	295,441.12-
PLUS: EST. CURRENT MONTH BILLING	2,401,779.13
	2,106,338.01

TAW_R_CADDR1#071attachment
Page 366 of 452

Data Selection Values
Year: 11 Period: 10 Region: A Western Division Business Partner: 11 Intercompany Settlement Co 11

Description Of Service	Hours	Payroll	Expenses	Total
Accounting	401.86	12,195.84	29,398.65	41,594.49
Administration	125.24	8,990.55	33,461.60	42,452.15
Audit	7.48	526.54	3,305.42	3,831.96
Communications	59.99	3,073.92	5,264.80	8,338.72
Legal	63.78	4,210.11	7,851.40	12,061.51
Engineering	281.50	10,582.77	4,435.32	15,018.09
Finance	696.23	35,230.91	159,565.60	194,796.51
Human Resources	238.24	10,346.31	17,489.34	27,835.65
Information Systems	415.12	18,302.82	70,698.09	89,000.91
Operations	213.60	10,931.85	20,890.15	31,822.00
Rates & Revenue	347.51	17,257.41	5,237.74	22,495.15
Risk Management	158.07	6,169.99	4,622.44	10,792.43
Water Quality	135.47	4,556.92	4,573.39	9,130.31
Customer Service	1,788.55	33,993.89	40,506.65	74,500.54
TOTAL:	**4,932.64**	**176,369.83**	**407,300.59**	**583,670.42**

TOTAL CURRENT MONTH CHARGES	583,670.42
LESS: PAYMENT-PRIOR EST. BILLING	630,028.39-
NET AMOUNT PAYABLE (RECEIVABLE)	46,357.97-
PLUS: EST. CURRENT MONTH BILLING	583,670.42
	537,312.45

TAW_R_CADDR1#071attachment
Page 367 of 452

Data Selection Values
Year: 11 Period: 10 Region: B Eastern Division Business Partner: 12 Intercompany Settlement Co 12

Description Of Service	Hours	Payroll	Expenses	Total
Accounting	845.97	25,489.13	53,651.92	79,141.05
Administration	100.41	5,525.13	42,354.28	47,879.41
Audit	14.80	1,040.14	5,903.09	6,943.23
Communications	71.96	3,566.14	5,664.39	9,230.53
Legal	123.26	8,757.48	11,563.76	20,321.24
Engineering		127.50	977.46	1,104.96
Finance	1,298.43	65,608.52	316,431.36	382,039.88
Human Resources	297.20	12,094.84	26,164.78	38,259.62
Information Systems	733.22	32,974.04	147,190.50	180,164.54
Operations	988.79	38,031.22	40,027.01	78,058.23
Rates & Revenue	20.27	1,506.59	1,805.07	3,311.66
Risk Management	59.92	2,669.56	3,298.71	5,968.27
Water Quality	288.74	9,748.40	9,038.38	18,786.78
Customer Service	3,158.91	57,610.02	70,621.06	128,231.08
TOTAL:	**8,001.88**	**264,748.71**	**734,691.77**	**999,440.48**

TOTAL CURRENT MONTH CHARGES	999,440.48
LESS: PAYMENT-PRIOR EST. BILLING	1,122,950.77-
NET AMOUNT PAYABLE (RECEIVABLE)	123,510.29-
PLUS: EST. CURRENT MONTH BILLING	999,440.48
	875,930.19

TAW_R_CADDR1#071attachment
Page 368 of 452

Data Selection Values
Year: 11 Period: 10 Region: B Eastern Division Business Partner: 13 Intercompany Settlement Co 13

Description Of Service	Hours	Payroll	Expenses	Total
Accounting	52.40	1,591.91	2,756.47	4,348.38
Administration	13.75	916.77	3,107.85	4,024.62
Audit	.63	44.54	276.83	321.37
Communications	2.97	147.32	267.82	415.14
Legal	2.94	268.72	475.87	744.59
Engineering	7.80	403.71	154.12	557.83
Finance	76.48	3,641.78	13,418.59	17,060.37
Human Resources	34.41	1,041.56	1,251.39	2,292.95
Information Systems	33.33	1,445.46	5,839.24	7,284.70
Operations	114.26	3,637.98	2,353.12	5,991.10
Rates & Revenue	26.84	1,138.51	231.52	1,370.03
Risk Management	1.83	83.77	161.94	245.71
Water Quality	10.57	352.78	487.35	840.13
Customer Service	122.03	2,231.07	2,738.12	4,969.19
TOTAL:	**500.24**	**16,945.88**	**33,520.23**	**50,466.11**

TOTAL CURRENT MONTH CHARGES	50,466.11
LESS: PAYMENT-PRIOR EST. BILLING	57,996.50-
NET AMOUNT PAYABLE (RECEIVABLE)	7,530.39-
PLUS: EST. CURRENT MONTH BILLING	50,466.11
	42,935.72

TAW_R_CADDR1#071attachment
Page 369 of 452

Data Selection Values
Year: 11 Period: 10 Region: B Eastern Division Business Partner: 16 Intercompany Settlement Co 16

Description Of Service	Hours	Payroll	Expenses	Total
Accounting	118.23	3,197.12	2,312.78	5,509.90
Administration	8.18	506.86	2,741.69	3,248.55
Audit	.46	31.88	216.24	248.12
Communications	2.14	106.59	199.56	306.15
Legal	2.79	238.36	367.31	605.67
Engineering	1.00	65.25	87.08	152.33
Finance	35.20	1,839.11	7,659.19	9,498.30
Human Resources	5.81	268.29	917.26	1,185.55
Information Systems	21.16	975.84	4,056.18	5,032.02
Operations	30.17	1,246.31	1,026.48	2,272.79
Rates & Revenue	.63	45.91	87.25	133.16
Risk Management	1.40	63.33	537.39	600.72
Water Quality	8.34	277.08	262.59	539.67
Customer Service	.01	.30	95.65	95.95
TOTAL:	**235.52**	**8,862.23**	**20,566.65**	**29,428.88**

TOTAL CURRENT MONTH CHARGES	29,428.88
LESS: PAYMENT-PRIOR EST. BILLING	32,856.91-
NET AMOUNT PAYABLE (RECEIVABLE)	3,428.03-
PLUS: EST. CURRENT MONTH BILLING	29,428.88
	26,000.85

TAW_R_CADDR1#071attachment
Page 370 of 452

Data Selection Values
Year: 11 Period: 10 Region: A Western Division Business Partner: 17 Intercompany Settlement Co 17

Description Of Service	Hours	Payroll	Expenses	Total
Accounting	2,122.87	71,251.31	194,985.43	266,236.74
Administration	545.20	34,779.92	152,788.03	187,567.95
Audit	56.00	3,937.37	22,013.35	25,950.72
Communications	607.91	29,543.44	38,665.54	68,208.98
Legal	636.92	43,662.54	56,037.98	99,700.52
Engineering	476.00	28,785.12	21,932.40	50,717.52
Finance	4,896.94	255,257.20	1,184,398.92	1,439,656.12
Human Resources	1,243.14	52,285.40	111,125.08	163,410.48
Information Systems	2,977.29	130,110.77	529,690.26	659,801.03
Operations	1,147.31	72,784.13	86,515.37	159,299.50
Rates & Revenue	140.23	7,911.20	6,803.78	14,714.98
Risk Management	598.05	24,318.99	27,011.75	51,330.74
Water Quality	1,160.72	44,393.88	36,144.47	80,538.35
Customer Service	13,423.31	255,019.65	297,170.51	552,190.16
TOTAL:	**30,031.89**	**1,054,040.92**	**2,765,282.87**	**3,819,323.79**

TOTAL CURRENT MONTH CHARGES	3,819,323.79
LESS: PAYMENT-PRIOR EST. BILLING	4,281,508.96-
NET AMOUNT PAYABLE (RECEIVABLE)	462,185.17-
PLUS: EST. CURRENT MONTH BILLING	3,819,323.79
	3,357,138.62

TAW_R_CADDR1#071attachment
Page 371 of 452

Data Selection Values
Year: 11 Period: 10 Region: C New Jersey Division Business Partner: 18 Intercompany Settlement Co 18

Description Of Service	Hours	Payroll	Expenses	Total
Accounting	2,960.93	96,887.38	277,808.00	374,695.38
Administration	526.65	27,755.03	163,148.74	190,903.77
Audit	79.37	5,580.45	31,384.20	36,964.65
Communications	294.16	15,780.82	22,823.66	38,604.48
Legal	406.81	28,133.13	36,036.28	64,169.41
Engineering			89.43	89.43
Finance	5,731.57	292,263.10	1,622,284.93	1,914,548.03
Human Resources	862.93	40,553.48	121,139.48	161,692.96
Information Systems	4,158.40	183,228.86	731,556.32	914,785.18
Operations	1,712.40	94,386.63	143,448.34	237,834.97
Rates & Revenue	466.22	22,116.33	11,337.75	33,454.08
Risk Management	265.16	12,418.07	10,718.39	23,136.46
Water Quality	1,636.70	53,851.44	48,449.85	102,301.29
Customer Service	16,427.62	298,017.55	366,549.99	664,567.54
TOTAL:	**35,528.92**	**1,170,972.27**	**3,586,775.36**	**4,757,747.63**

TOTAL CURRENT MONTH CHARGES	4,757,747.63
LESS: PAYMENT-PRIOR EST. BILLING	5,373,066.05-
NET AMOUNT PAYABLE (RECEIVABLE)	615,318.42-
PLUS: EST. CURRENT MONTH BILLING	4,757,747.63
	4,142,429.21

Data Selection Values
Year: 11 Period: 10 Region: A Western Division Business Partner: 19 Intercompany Settlement Co 19

Description Of Service	Hours	Payroll	Expenses	Total
Accounting	298.94	8,563.36	8,836.57	17,399.93
Administration	14.81	784.78	7,576.51	8,361.29
Audit	2.13	149.95	942.37	1,092.32
Communications	49.15	2,334.88	1,524.21	3,859.09
Legal	14.82	971.31	1,757.28	2,728.59
Engineering		58.47	391.52	449.99
Finance	62.73	3,227.01	4,492.99-	1,265.98-
Human Resources	40.35	1,805.42	4,395.76	6,201.18
Information Systems	113.87	5,072.00	20,396.96	25,468.96
Operations	32.22	2,090.51	2,969.12	5,059.63
Rates & Revenue	40.43	1,624.76	523.21	2,147.97
Risk Management	21.37	1,178.49	912.73	2,091.22
Water Quality	38.38	1,285.75	1,252.25	2,538.00
Customer Service	483.45	9,162.36	10,810.64	19,973.00
TOTAL:	**1,212.65**	**38,309.05**	**57,796.14**	**96,105.19**

TOTAL CURRENT MONTH CHARGES	96,105.19
LESS: PAYMENT-PRIOR EST. BILLING	101,151.54-
NET AMOUNT PAYABLE (RECEIVABLE)	5,046.35-
PLUS: EST. CURRENT MONTH BILLING	96,105.19
	91,058.84

TAW_R_CADDR1#071attachment
Page 373 of 452

Data Selection Values
Year: 11 Period: 10 Region: Z Corporate Business Partner: 21 Intercompany Settlement Co 21

Description Of Service	Hours	Payroll	Expenses	Total
Accounting	30.91	972.77	1,093.17	2,065.94
Administration	7.22	352.99	1,207.83	1,560.82
Audit	1.26	92.33	550.64	642.97
Communications			30.65	30.65
Legal	3.53	315.80	427.75	743.55
Engineering			.87	.87
Finance	23.85	1,204.51	1,277.17	2,481.68
Human Resources			147.49	147.49
Information Systems	3.60	163.90	325.73	489.63
Operations	.13	6.99	101.26	108.25
Rates & Revenue			30.42	30.42
Risk Management	.05	1.63	24.13	25.76
Water Quality			1.97	1.97
Customer Service	.03	.95	2.73	3.68
TOTAL:	**70.58**	**3,111.87**	**5,221.81**	**8,333.68**

TOTAL CURRENT MONTH CHARGES	8,333.68
LESS: PAYMENT-PRIOR EST. BILLING	8,465.59-
NET AMOUNT PAYABLE (RECEIVABLE)	131.91-
PLUS: EST. CURRENT MONTH BILLING	8,333.68
	8,201.77

TAW_R_CADDR1#071attachment
Page 374 of 452

Data Selection Values
Year: 11 Period: 10 Region: B Eastern Division Business Partner: 22 Intercompany Settlement Co 22

Description Of Service	Hours	Payroll	Expenses	Total
Accounting	481.01	14,128.65	26,596.54	40,725.19
Administration	65.95	3,470.08	26,032.44	29,502.52
Audit	7.03	494.64	2,920.14	3,414.78
Communications	34.23	1,695.91	2,876.62	4,572.53
Legal	31.72	2,939.81	5,139.56	8,079.37
Engineering		60.61	600.37	660.98
Finance	407.42	19,387.39	9,757.44-	9,629.95
Human Resources	108.68	4,907.78	12,899.79	17,807.57
Information Systems	426.67	18,152.11	71,353.71	89,505.82
Operations	464.11	16,956.40	20,500.28	37,456.68
Rates & Revenue	152.92	5,976.48	1,611.54	7,588.02
Risk Management	110.36	4,103.68	2,154.82	6,258.50
Water Quality	122.11	4,134.62	4,032.45	8,167.07
Customer Service	1,467.02	26,826.78	32,946.66	59,773.44
TOTAL:	**3,879.23**	**123,234.94**	**199,907.48**	**323,142.42**

TOTAL CURRENT MONTH CHARGES	323,142.42
LESS: PAYMENT-PRIOR EST. BILLING	345,691.44-
NET AMOUNT PAYABLE (RECEIVABLE)	22,549.02-
PLUS: EST. CURRENT MONTH BILLING	323,142.42
	300,593.40

TAW_R_CADDR1#071attachment
Page 375 of 452

Data Selection Values
Year: 11 Period: 10 Region: A Western Division Business Partner: 23 Intercompany Settlement Co 23

Description Of Service	Hours	Payroll	Expenses	Total
Accounting	863.73	31,042.96	78,099.55	109,142.51
Administration	140.11	7,336.09	44,646.12	51,982.21
Audit	19.52	1,371.93	7,762.68	9,134.61
Communications	211.88	12,018.72	11,324.52	23,343.24
Legal	135.21	8,863.74	15,287.53	24,151.27
Engineering		532.60	2,692.31	3,224.91
Finance	543.79	27,772.04	45,144.62-	17,372.58-
Human Resources	371.49	16,652.45	35,801.99	52,454.44
Information Systems	968.17	43,587.66	177,577.72	221,165.38
Operations	294.09	19,186.64	26,126.07	45,312.71
Rates & Revenue	33.22	2,215.43	2,404.69	4,620.12
Risk Management	108.37	5,856.51	7,532.40	13,388.91
Water Quality	321.49	11,279.43	10,562.86	21,842.29
Customer Service	4,419.76	83,792.28	97,168.59	180,960.87
TOTAL:	**8,430.83**	**271,508.48**	**471,842.41**	**743,350.89**

TOTAL CURRENT MONTH CHARGES	743,350.89
LESS: PAYMENT-PRIOR EST. BILLING	812,246.44-
NET AMOUNT PAYABLE (RECEIVABLE)	68,895.55-
PLUS: EST. CURRENT MONTH BILLING	743,350.89
	674,455.34

TAW_R_CADDR1#071attachment
Page 376 of 452

Data Selection Values
Year: 11 Period: 10 Region: D Pennsylvania Division Business Partner: 24 Intercompany Settlement Co 24

Description Of Service	Hours	Payroll	Expenses	Total
Accounting	2,602.18	84,277.72	272,713.40	356,991.12
Administration	531.07	28,283.01	151,269.80	179,552.81
Audit	353.51	17,156.11	34,095.49	51,251.60
Communications	297.88	15,977.79	22,970.33	38,948.12
Legal	222.98	19,636.22	33,774.36	53,410.58
Engineering			147.94	147.94
Finance	5,654.83	292,487.71	1,644,499.04	1,936,986.75
Human Resources	874.53	41,097.51	121,528.89	162,626.40
Information Systems	4,109.17	181,817.35	746,162.62	927,979.97
Operations	1,213.46	73,326.36	190,545.36	263,871.72
Rates & Revenue	110.09	8,188.16	9,325.23	17,513.39
Risk Management	197.18	9,161.56	9,990.72	19,152.28
Water Quality	1,482.38	49,626.13	46,777.82	96,403.95
Customer Service	16,785.22	304,220.82	373,873.23	678,094.05
TOTAL:	**34,434.48**	**1,125,256.45**	**3,657,674.23**	**4,782,930.68**

TOTAL CURRENT MONTH CHARGES	4,782,930.68
LESS: PAYMENT-PRIOR EST. BILLING	5,330,209.98-
NET AMOUNT PAYABLE (RECEIVABLE)	547,279.30-
PLUS: EST. CURRENT MONTH BILLING	4,782,930.68
	4,235,651.38

TAW_R_CADDR1#071attachment
Page 377 of 452

Data Selection Values
Year: 11 Period: 10 Region: B Eastern Division Business Partner: 26 Intercompany Settlement Co 26

Description Of Service	Hours	Payroll	Expenses	Total
Accounting	546.44	16,448.42	33,181.38	49,629.80
Administration	62.62	3,442.64	29,527.06	32,969.70
Audit	9.20	647.75	3,697.24	4,344.99
Communications	44.89	2,223.65	3,860.75	6,084.40
Legal	149.27	10,631.73	9,315.94	19,947.67
Engineering		79.31	857.14	936.45
Finance	881.54	44,197.82	199,331.56	243,529.38
Human Resources	252.77	9,596.88	19,134.01	28,730.89
Information Systems	462.74	20,809.27	85,288.94	106,098.21
Operations	659.04	23,047.95	25,005.25	48,053.20
Rates & Revenue	32.63	1,461.62	1,194.92	2,656.54
Risk Management	71.96	3,031.17	2,828.40	5,859.57
Water Quality	164.80	5,493.15	5,168.12	10,661.27
Customer Service	1,968.49	35,902.62	44,013.02	79,915.64
TOTAL:	**5,306.39**	**177,013.98**	**462,403.73**	**639,417.71**

TOTAL CURRENT MONTH CHARGES	639,417.71
LESS: PAYMENT-PRIOR EST. BILLING	712,004.64-
NET AMOUNT PAYABLE (RECEIVABLE)	72,586.93-
PLUS: EST. CURRENT MONTH BILLING	639,417.71
	566,830.78

TAW_R_CADDR1#071attachment
Page 378 of 452

Data Selection Values
Year: 11 Period: 10 Region: B Eastern Division Business Partner: 27 Intercompany Settlement Co 27

Description Of Service	Hours	Payroll	Expenses	Total
Accounting	574.73	18,199.75	28,586.28	46,786.03
Administration	209.22	13,635.83	33,605.76	47,241.59
Audit	7.07	497.81	2,948.19	3,446.00
Communications	34.49	1,708.84	3,419.40	5,128.24
Legal	40.13	3,499.55	6,218.94	9,718.49
Engineering	152.20	7,839.02	3,033.66	10,872.68
Finance	1,138.05	50,806.36	155,497.16	206,303.52
Human Resources	109.56	4,947.12	13,475.34	18,422.46
Information Systems	510.17	20,456.50	78,354.33	98,810.83
Operations	725.98	25,932.75	113,135.87	139,068.62
Rates & Revenue	44.95	2,100.62	1,188.14	3,288.76
Risk Management	102.49	3,647.36	2,502.32	6,149.68
Water Quality	127.02	4,233.70	4,423.42	8,657.12
Customer Service	1,501.41	27,416.78	33,630.49	61,047.27
TOTAL:	**5,277.47**	**184,921.99**	**480,019.30**	**664,941.29**

TOTAL CURRENT MONTH CHARGES	664,941.29
LESS: PAYMENT-PRIOR EST. BILLING	546,919.85-
NET AMOUNT PAYABLE (RECEIVABLE)	118,021.44
PLUS: EST. CURRENT MONTH BILLING	664,941.29
	782,962.73

TAW_R_CADDR1#071attachment
Page 379 of 452

Data Selection Values
Year: 11 Period: 10 Region: B Eastern Division Business Partner: 28 Intercompany Settlement

Description Of Service	Hours	Payroll	Expenses	Total
Accounting	944.22	30,255.57	75,009.85	105,265.42
Administration	137.10	7,619.61	62,021.96	69,641.57
Audit	78.20	5,207.12	9,737.55	14,944.67
Communications	103.07	5,106.58	8,445.81	13,552.39
Legal	248.65	19,520.71	18,005.59	37,526.30
Engineering		182.26	1,643.42	1,825.68
Finance	1,991.90	99,347.50	455,945.78	555,293.28
Human Resources	326.44	14,741.16	36,931.05	51,672.21
Information Systems	1,169.53	52,742.48	209,832.59	262,575.07
Operations	1,206.93	43,645.16	52,956.17	96,601.33
Rates & Revenue	35.02	2,313.43	2,589.23	4,902.66
Risk Management	95.18	3,881.83	5,783.48	9,665.31
Water Quality	410.60	13,720.85	12,327.24	26,048.09
Customer Service	4,446.79	81,251.45	99,696.64	180,948.09
TOTAL:	**11,193.63**	**379,535.71**	**1,050,926.36**	**1,430,462.07**

TOTAL CURRENT MONTH CHARGES	1,430,462.07
LESS: PAYMENT-PRIOR EST. BILLING	1,592,921.94-
NET AMOUNT PAYABLE (RECEIVABLE)	162,459.87-
PLUS: EST. CURRENT MONTH BILLING	1,430,462.07
	1,268,002.20

TAW_R_CADDR1#071attachment
Page 380 of 452

Data Selection Values
Year: 11 Period: 10 Region: A Western Division Business Partner: 30 Intercompany Settlement Co 30

Description Of Service	Hours	Payroll	Expenses	Total
Accounting	231.38	6,749.18	5,534.76	12,283.94
Administration	9.44	542.12	5,206.58	5,748.70
Audit	1.22	86.17	558.87	645.04
Communications	9.84	504.09	805.95	1,310.04
Legal	18.51	1,124.02	1,320.61	2,444.63
Engineering		33.41	357.35	390.76
Finance	92.67	4,683.04	25,756.16	30,439.20
Human Resources	23.25	1,040.65	2,687.79	3,728.44
Information Systems	65.93	2,940.20	11,806.87	14,747.07
Operations	155.25	6,675.57	8,432.52	15,108.09
Rates & Revenue	13.68	914.39	379.81	1,294.20
Risk Management	40.96	2,496.26	2,345.18	4,841.44
Water Quality	16.68	655.39	589.81	1,245.20
Customer Service	275.07	5,213.22	6,416.49	11,629.71
TOTAL:	**953.88**	**33,657.71**	**72,198.75**	**105,856.46**

TOTAL CURRENT MONTH CHARGES	105,856.46
LESS: PAYMENT-PRIOR EST. BILLING	101,973.53-
NET AMOUNT PAYABLE (RECEIVABLE)	3,882.93
PLUS: EST. CURRENT MONTH BILLING	105,856.46
	109,739.39

TAW_R_CADDR1#071attachment
Page 381 of 452

Data Selection Values
Year: 11 Period: 10 Region: Z Corporate Business Partner: 31 Intercompany Settlement Co 31

Description Of Service	Hours	Payroll	Expenses	Total
Accounting	3,671.97	107,365.21	57,110.03	164,475.24
Administration	193.49	9,202.81	101,625.12	110,827.93
Audit	53.22	3,751.22	20,099.87	23,851.09
Communications	177.40	9,282.59	16,538.14	25,820.73
Legal	106.24	9,273.51	18,165.44	27,438.95
Engineering			20.83	20.83
Finance	742.36	35,400.47	45,337.25	80,737.72
Human Resources	627.92	31,095.20	96,403.87	127,499.07
Information Systems	124.40	5,343.38	15,686.60	21,029.98
Operations	1,377.63	100,397.45	98,044.14	198,441.59
Rates & Revenue			2,712.81	2,712.81
Risk Management	23.36	1,837.74	2,734.97	4,572.71
Water Quality	163.00	7,682.99	5,025.35	12,708.34
Customer Service	548.66	9,966.91	12,308.20	22,275.11
TOTAL:	**7,809.65**	**330,599.48**	**491,812.62**	**822,412.10**

TOTAL CURRENT MONTH CHARGES	822,412.10
LESS: PAYMENT-PRIOR EST. BILLING	810,173.80-
NET AMOUNT PAYABLE (RECEIVABLE)	12,238.30
PLUS: EST. CURRENT MONTH BILLING	822,412.10
	834,650.40

TAW_R_CADDR1#071attachment
Page 382 of 452

Data Selection Values
Year: 11 Period: 10 Region: B Eastern Division Business Partner: 38 Intercompany Settlement Co 38

Description Of Service	Hours	Payroll	Expenses	Total
Accounting	494.62	15,418.73	36,147.20	51,565.93
Administration	93.57	4,771.91	31,420.95	36,192.86
Audit	9.08	638.28	3,787.73	4,426.01
Communications	52.84	2,686.74	3,458.07	6,144.81
Legal	170.77	11,306.20	8,279.85	19,586.05
Engineering		78.32	499.05	577.37
Finance	716.60	37,266.32	194,909.95	232,176.27
Human Resources	140.21	6,331.16	16,429.36	22,760.52
Information Systems	461.60	20,865.46	85,170.07	106,035.53
Operations	888.64	32,649.66	26,273.56	58,923.22
Rates & Revenue	239.47	12,041.75	3,285.59	15,327.34
Risk Management	147.17	5,308.00	2,315.82	7,623.82
Water Quality	162.67	5,422.74	6,265.31	11,688.05
Customer Service	1,896.97	34,697.58	42,596.98	77,294.56
TOTAL:	**5,474.21**	**189,482.85**	**460,839.49**	**650,322.34**

TOTAL CURRENT MONTH CHARGES	650,322.34
LESS: PAYMENT-PRIOR EST. BILLING	705,655.72-
NET AMOUNT PAYABLE (RECEIVABLE)	55,333.38-
PLUS: EST. CURRENT MONTH BILLING	650,322.34
	594,988.96

TAW_R_CADDR1#071attachment
Page 383 of 452

Data Selection Values
Year: 11 Period: 10 Region: B Eastern Division Business Partner: 42 Intercompany Settlement Co 42

Description Of Service	Hours	Payroll	Expenses	Total
Accounting				
Administration				
Audit				
Communications				
Legal				
Engineering				
Finance				
Human Resources				
Information Systems				
Operations				
Rates & Revenue				
Risk Management				
Water Quality				
Customer Service				
TOTAL:				

TOTAL CURRENT MONTH CHARGES	
LESS: PAYMENT-PRIOR EST. BILLING	-
NET AMOUNT PAYABLE (RECEIVABLE)	
PLUS: EST. CURRENT MONTH BILLING	

TAW_R_CADDR1#071attachment
Page 384 of 452

Data Selection Values
Year: 11 Period: 10 Region: Z Corporate Business Partner: 46 Intercompany Settlement Co 46

Description Of Service	Hours	Payroll	Expenses	Total
Accounting	85.00	2,803.24	3,111.02	5,914.26
Administration			4,244.30	4,244.30
Audit			42.54	42.54
Communications			194.62	194.62
Legal			357.54	357.54
Finance	209.00	8,199.65	2,154.16	10,353.81
Human Resources			347.41	347.41
Operations			608.55	608.55
Rates & Revenue			93.96	93.96
Risk Management			155.04	155.04
TOTAL:	**294.00**	**11,002.89**	**11,309.14**	**22,312.03**

TOTAL CURRENT MONTH CHARGES	22,312.03
LESS: PAYMENT-PRIOR EST. BILLING	20,405.01-
NET AMOUNT PAYABLE (RECEIVABLE)	1,907.02
PLUS: EST. CURRENT MONTH BILLING	22,312.03
	24,219.05

TAW_R_CADDR1#071attachment
Page 385 of 452

Data Selection Values
Year: 11 Period: 10 Region: A Western Division Business Partner: 50 Intercompany Settlement Co 50

Description Of Service	Hours	Payroll	Expenses	Total
Accounting	12.00	289.12	169.31	458.43
Administration			42.43	42.43
Audit			5.69	5.69
Communications			37.15-	37.15-
Legal			49.05-	49.05-
Engineering	12.00-	829.22-	214.70-	1,043.92-
Finance	3.70	111.38	38.60-	72.78
Human Resources	.41	9.02	11.01-	1.99-
Information Systems				
Operations			62.51-	62.51-
Rates & Revenue			5.19	5.19
Risk Management			35.51-	35.51-
Water Quality			4.83-	4.83-
Customer Service			97.54-	97.54-
TOTAL:	**4.11**	**419.70-**	**328.28-**	**747.98-**

TOTAL CURRENT MONTH CHARGES	747.98-
LESS: PAYMENT-PRIOR EST. BILLING	4,046.78-
NET AMOUNT PAYABLE (RECEIVABLE)	4,794.76-
PLUS: EST. CURRENT MONTH BILLING	747.98-
	5,542.74-

TAW_R_CADDR1#071attachment
Page 386 of 452

Data Selection Values
Year: 11 Period: 10 Region: C New Jersey Division Business Partner: 54 Intercompany Settlement Co 54

Description Of Service	Hours	Payroll	Expenses	Total
Accounting	20.10	586.78	369.18	955.96
Administration	11.74	573.61	1,549.00	2,122.61
Audit	2.05	150.03	880.68	1,030.71
Communications	3.03	158.86	234.57	393.43
Legal	6.10	542.34	770.37	1,312.71
Engineering			1.41	1.41
Finance	30.60	1,669.70	1,985.68	3,655.38
Human Resources	3.48	135.75	297.29	433.04
Information Systems	4.06	125.99	392.66	518.65
Operations	.21	11.37	157.47	168.84
Rates & Revenue			35.83	35.83
Risk Management	.08	2.53	38.50	41.03
Water Quality			3.44	3.44
Customer Service	311.37	5,646.33	6,941.93	12,588.26
TOTAL:	**392.82**	**9,603.29**	**13,658.01**	**23,261.30**

TOTAL CURRENT MONTH CHARGES	23,261.30
LESS: PAYMENT-PRIOR EST. BILLING	24,688.08-
NET AMOUNT PAYABLE (RECEIVABLE)	1,426.78-
PLUS: EST. CURRENT MONTH BILLING	23,261.30
	21,834.52

TAW_R_CADDR1#071attachment
Page 387 of 452

Data Selection Values
Year: 11 Period: 10 Region: C New Jersey Division Business Partner: 55 Intercompany Settlement Co 55

Description Of Service	Hours	Payroll	Expenses	Total
Accounting	30.15	900.72	674.39	1,575.11
Administration	24.85	1,213.41	3,262.57	4,475.98
Audit	4.34	317.38	1,861.99	2,179.37
Communications	6.46	338.44	503.33	841.77
Legal	12.94	1,147.71	1,631.52	2,779.23
Engineering			2.99	2.99
Finance	72.88	3,772.13	4,219.03	7,991.16
Human Resources	6.04	242.68	659.59	902.27
Information Systems	11.93	351.67	1,062.02	1,413.69
Operations	.45	24.04	333.97	358.01
Rates & Revenue			75.00	75.00
Risk Management	.20	5.84	81.65	87.49
Water Quality			7.14	7.14
Customer Service	461.50	8,379.48	10,312.03	18,691.51
TOTAL:	**631.74**	**16,693.50**	**24,687.22**	**41,380.72**

TOTAL CURRENT MONTH CHARGES	41,380.72
LESS: PAYMENT-PRIOR EST. BILLING	43,882.55-
NET AMOUNT PAYABLE (RECEIVABLE)	2,501.83-
PLUS: EST. CURRENT MONTH BILLING	41,380.72
	38,878.89

TAW_R_CADDR1#071attachment
Page 388 of 452

Data Selection Values
Year: 11 Period: 10 Region: C New Jersey Division Business Partner: 56 Intercompany Settlement Co 56

Description Of Service	Hours	Payroll	Expenses	Total
Accounting	11.81	317.65	107.72	425.37
Administration	1.57	77.22	419.66	496.88
Audit	.28	20.20	124.35	144.55
Communications	2.12	110.51	160.96	271.47
Legal	1.02	89.37	155.46	244.83
Engineering			.19	.19
Finance	5.43	252.09	303.30	555.39
Human Resources	4.04	195.30	608.60	803.90
Information Systems	.28	11.69	38.87	50.56
Operations	.02	1.53	33.10	34.63
Rates & Revenue			11.20	11.20
Risk Management			9.17	9.17
Water Quality			.43	.43
Customer Service	.01	.21	.58	.79
TOTAL:	**26.58**	**1,075.77**	**1,973.59**	**3,049.36**

TOTAL CURRENT MONTH CHARGES	3,049.36
LESS: PAYMENT-PRIOR EST. BILLING	2,823.54-
NET AMOUNT PAYABLE (RECEIVABLE)	225.82
PLUS: EST. CURRENT MONTH BILLING	3,049.36
	3,275.18

TAW_R_CADDR1#071attachment
Page 389 of 452

Data Selection Values
Year: 11 Period: 10 Region: Z Corporate Business Partner: 57 Intercompany Settlement Co 57

Description Of Service	Hours	Payroll	Expenses	Total
Accounting			5.49	5.49
TOTAL:			**5.49**	**5.49**

TOTAL CURRENT MONTH CHARGES	5.49
LESS: PAYMENT-PRIOR EST. BILLING	55.49-
NET AMOUNT PAYABLE (RECEIVABLE)	50.00-
PLUS: EST. CURRENT MONTH BILLING	5.49
	44.51-

TAW_R_CADDR1#071attachment
Page 390 of 452

Data Selection Values
Year: 11 Period: 10 Region: Z Corporate Business Partner: 80 Intercompany Settlement Co 80

Description Of Service	Hours	Payroll	Expenses	Total
Accounting	75.75	2,166.83	1,471.22	3,638.05
Administration	12.00	559.27	7,335.95	7,895.22
Audit			34.80	34.80
Communications			105.34	105.34
Legal			193.50	193.50
Finance	7.50	280.58	669.14	949.72
Human Resources			240.74	240.74
Information Systems	1,390.00	60,929.97	171,719.10	232,649.07
Operations	7.00	272.59	434.73	707.32
Rates & Revenue			61.59	61.59
Risk Management	72.00	3,776.22	1,105.24	4,881.46
Water Quality			22.14	22.14
TOTAL:	**1,564.25**	**67,985.46**	**183,393.49**	**251,378.95**

TOTAL CURRENT MONTH CHARGES	251,378.95
LESS: PAYMENT-PRIOR EST. BILLING	199,724.39-
NET AMOUNT PAYABLE (RECEIVABLE)	51,654.56
PLUS: EST. CURRENT MONTH BILLING	251,378.95
	303,033.51

TAW_R_CADDR1#071attachment
Page 391 of 452

Data Selection Values
Year: 11 Period: 11 Region: Z Corporate Business Partner: 2 Intercompany Settlement Co 2

Description Of Service	Hours	Payroll	Expenses	Total
Accounting	178.70	5,893.53	2,024.50	7,918.03
Administration	102.59	4,064.35	16,779.03	20,843.38
Audit	.09	3.68	176.36	180.04
Communications	.59	17.12	1,618.90	1,636.02
Legal	.21	12.69	1,519.32	1,532.01
Engineering			.06	.06
Finance	376.02	22,444.29	10,740.32	33,184.61
Human Resources	4.50	137.46	2,489.53	2,626.99
Information Systems	144.57	7,884.10	33,612.89	41,496.99
Operations	55.02	3,384.43	4,736.94-	1,352.51-
Rates & Revenue	28.00	1,201.51	859.25	2,060.76
Risk Management			613.55	613.55
Water Quality	493.00	29,156.80	9,533.76	38,690.56
Customer Service	4.50	84.38	82.53	166.91
TOTAL:	**1,387.79**	**74,284.34**	**75,313.06**	**149,597.40**

TOTAL CURRENT MONTH CHARGES	149,597.40
LESS: PAYMENT-PRIOR EST. BILLING	101,893.50-
NET AMOUNT PAYABLE (RECEIVABLE)	47,703.90
PLUS: EST. CURRENT MONTH BILLING	149,597.40
	197,301.30

TAW_R_CADDR1#071attachment
Page 392 of 452

Data Selection Values
Year: 11 Period: 11 Region: Z Corporate Business Partner: 3 AWWS Co-Balance Sheet

Description Of Service	Hours	Payroll	Expenses	Total
Accounting	2.70	73.75	2,482.53	2,556.28
Administration			19,362.35	19,362.35
Communications			472.25	472.25
Legal			603.65	603.65
Engineering			577.08	577.08
Finance	20.00		1,154.20	1,154.20
Human Resources			526.82	526.82
Information Systems	4,222.50	195,538.98	532,048.67	727,587.65
Operations	815.50	29,929.53	10,878.20	40,807.73
Rates & Revenue			8.11	8.11
Risk Management	14.57	396.72	459.55	856.27
Water Quality			2,458.55	2,458.55
Customer Service	87.75	2,516.42	3,533.56	6,049.98
TOTAL:	**5,163.02**	**228,455.40**	**574,565.52**	**803,020.92**

TOTAL CURRENT MONTH CHARGES	803,020.92
LESS: PAYMENT-PRIOR EST. BILLING	504,754.50-
NET AMOUNT PAYABLE (RECEIVABLE)	298,266.42
PLUS: EST. CURRENT MONTH BILLING	803,020.92
	1,101,287.34

TAW_R_CADDR1#071attachment
Page 393 of 452

Data Selection Values
Year: 11 Period: 11 Region: A Western Division Business Partner: 5 Intercompany Settlement Co 5

Description Of Service	Hours	Payroll	Expenses	Total
Accounting	2,047.28	51,295.29	42,464.76	93,760.05
Administration	509.09	20,053.44	80,292.62	100,346.06
Audit	93.02	3,933.77	6,457.42	10,391.19
Communications	854.63	33,251.57	21,332.62	54,584.19
Legal	695.91	48,253.33	28,080.39	76,333.72
Engineering		4,649.02-	5,477.07	828.05
Finance	2,411.51	76,211.57	516,350.37	592,561.94
Human Resources	611.01	17,297.21	42,526.14	59,823.35
Information Systems	1,745.15	50,802.24	182,166.05	232,968.29
Operations	369.49	9,629.29	37,330.18	46,959.47
Rates & Revenue	140.46	4,705.58	3,948.81	8,654.39
Risk Management	265.78	7,292.39	10,162.39	17,454.78
Water Quality	590.71	12,121.83	20,649.25	32,771.08
Customer Service	7,069.85	88,723.72	115,491.48	204,215.20
TOTAL:	**17,403.89**	**418,922.21**	**1,112,729.55**	**1,531,651.76**

TOTAL CURRENT MONTH CHARGES	1,531,651.76
LESS: PAYMENT-PRIOR EST. BILLING	1,469,566.45-
NET AMOUNT PAYABLE (RECEIVABLE)	62,085.31
PLUS: EST. CURRENT MONTH BILLING	1,531,651.76
	1,593,737.07

TAW_R_CADDR1#071attachment
Page 394 of 452

Data Selection Values
Year: 11 Period: 11 Region: A Western Division Business Partner: 9 Intercompany Settlement Co 9

Description Of Service	Hours	Payroll	Expenses	Total
Accounting	2,287.26	52,404.17	55,076.55	107,480.72
Administration	351.26	11,542.82	142,643.56	154,186.38
Audit	113.06	4,887.38	10,492.88	15,380.26
Communications	458.90	14,417.13	26,074.99	40,492.12
Legal	534.49	19,197.39	33,255.32	52,452.71
Engineering	1,495.75	53,831.95	23,098.78	76,930.73
Finance	5,081.52	167,497.86	929,026.69	1,096,524.55
Human Resources	1,374.57	40,916.00	72,727.94	113,643.94
Information Systems	3,486.28	103,428.64	305,704.31	409,132.95
Operations	1,632.22	56,539.53	99,575.72	156,115.25
Rates & Revenue	215.11	8,354.67	6,930.14	15,284.81
Risk Management	844.41	22,979.87	18,740.49	41,720.36
Water Quality	1,035.79	21,682.80	36,663.47	58,346.27
Customer Service	13,573.14	178,991.08	212,142.92	391,134.00
TOTAL:	**32,483.76**	**756,671.29**	**1,972,153.76**	**2,728,825.05**

TOTAL CURRENT MONTH CHARGES	2,728,825.05
LESS: PAYMENT-PRIOR EST. BILLING	2,650,489.24-
NET AMOUNT PAYABLE (RECEIVABLE)	78,335.81
PLUS: EST. CURRENT MONTH BILLING	2,728,825.05
	2,807,160.86

TAW_R_CADDR1#071attachment
Page 395 of 452

Data Selection Values
Year: 11 Period: 11 Region: B Eastern Division Business Partner: 10 Intercompany Settlement Co 10

Description Of Service	Hours	Payroll	Expenses	Total
Accounting	2,169.70	48,431.47	47,584.73	96,016.20
Administration	1,035.96	47,735.00	142,258.33	189,993.33
Audit	82.12	3,273.62	9,312.35	12,585.97
Communications	492.66	19,741.03	24,729.15	44,470.18
Legal	703.70	28,822.56	34,330.10	63,152.66
Engineering	239.00	12,241.60	5,351.18	17,592.78
Finance	5,080.27	169,711.76	861,107.68	1,030,819.44
Human Resources	977.91	32,165.78	66,779.59	98,945.37
Information Systems	2,775.60	78,124.22	281,023.33	359,147.55
Operations	2,870.56	62,298.13	99,382.77	161,680.90
Rates & Revenue	189.30	6,495.16	6,020.18	12,515.34
Risk Management	525.13	13,632.94	10,019.60	23,652.54
Water Quality	971.10	20,723.16	33,570.34	54,293.50
Customer Service	10,747.21	134,111.17	171,285.60	305,396.77
TOTAL:	**28,860.22**	**677,507.60**	**1,792,754.93**	**2,470,262.53**

TOTAL CURRENT MONTH CHARGES	2,470,262.53
LESS: PAYMENT-PRIOR EST. BILLING	2,401,779.13-
NET AMOUNT PAYABLE (RECEIVABLE)	68,483.40
PLUS: EST. CURRENT MONTH BILLING	2,470,262.53
	2,538,745.93

TAW_R_CADDR1#071attachment
Page 396 of 452

Data Selection Values
Year: 11 Period: 11 Region: A Western Division Business Partner: 11 Intercompany Settlement Co 11

Description Of Service	Hours	Payroll	Expenses	Total
Accounting	574.49	12,216.36	15,799.54	28,015.90
Administration	126.87	7,307.96	38,728.00	46,035.96
Audit	17.60	701.60	2,289.80	2,991.40
Communications	90.85	2,853.38	5,562.98	8,416.36
Legal	98.34	3,601.19	7,065.04	10,666.23
Engineering	435.75	15,278.96	5,314.15	20,593.11
Finance	1,072.71	36,687.38	184,884.04	221,571.42
Human Resources	359.98	12,125.36	18,270.54	30,395.90
Information Systems	581.30	16,449.04	58,691.80	75,140.84
Operations	335.39	12,638.76	27,532.49	40,171.25
Rates & Revenue	304.12	14,004.98	5,574.89	19,579.87
Risk Management	127.96	3,704.85	3,970.55	7,675.40
Water Quality	209.20	4,267.79	7,663.26	11,931.05
Customer Service	2,631.56	34,173.81	42,284.50	76,458.31
TOTAL:	**6,966.12**	**176,011.42**	**423,631.58**	**599,643.00**

TOTAL CURRENT MONTH CHARGES	599,643.00
LESS: PAYMENT-PRIOR EST. BILLING	583,670.42-
NET AMOUNT PAYABLE (RECEIVABLE)	15,972.58
PLUS: EST. CURRENT MONTH BILLING	599,643.00
	615,615.58

TAW_R_CADDR1#071attachment
Page 397 of 452

Data Selection Values
Year: 11 Period: 11 Region: B Eastern Division Business Partner: 12 Intercompany Settlement Co 12

Description Of Service	Hours	Payroll	Expenses	Total
Accounting	919.90	19,078.02	20,498.98	39,577.00
Administration	143.91	3,504.58	47,952.51	51,457.09
Audit	34.76	1,385.91	3,922.53	5,308.44
Communications	106.85	2,795.35	7,848.71	10,644.06
Legal	201.66	8,915.33	13,766.43	22,681.76
Engineering		1,020.02-	761.84	258.18-
Finance	1,994.80	62,048.88	360,242.62	422,291.50
Human Resources	579.79	14,758.64	27,815.05	42,573.69
Information Systems	1,172.69	32,485.37	119,324.22	151,809.59
Operations	1,455.65	38,110.35	37,487.60	75,597.95
Rates & Revenue	44.16	947.23	2,204.98	3,152.21
Risk Management	101.11	2,172.72	3,402.70	5,575.42
Water Quality	425.24	9,333.07	15,695.68	25,028.75
Customer Service	4,617.00	57,517.84	73,305.90	130,823.74
TOTAL:	**11,797.52**	**252,033.27**	**734,229.75**	**986,263.02**

TOTAL CURRENT MONTH CHARGES	986,263.02
LESS: PAYMENT-PRIOR EST. BILLING	999,440.48-
NET AMOUNT PAYABLE (RECEIVABLE)	13,177.46-
PLUS: EST. CURRENT MONTH BILLING	986,263.02
	973,085.56

TAW_R_CADDR1#071attachment
Page 398 of 452

Data Selection Values
Year: 11 Period: 11 Region: B Eastern Division Business Partner: 13 Intercompany Settlement Co 13

Description Of Service	Hours	Payroll	Expenses	Total
Accounting	93.24	2,271.56	4,201.78	6,473.34
Administration	20.49	1,187.45	5,652.37	6,839.82
Audit	1.49	59.25	208.73	267.98
Communications	4.41	115.68	404.10	519.78
Legal	9.58	513.31	695.48	1,208.79
Engineering	11.20	531.35	210.34	741.69
Finance	142.87	4,997.22	15,820.28	20,817.50
Human Resources	13.07	373.28	1,385.19	1,758.47
Information Systems	62.17	1,711.85	5,865.65	7,577.50
Operations	441.85	11,802.44	4,986.74	16,789.18
Rates & Revenue	17.83	741.09	205.55	946.64
Risk Management	19.20	479.58	259.50	739.08
Water Quality	16.34	346.55	1,810.62	2,157.17
Customer Service	178.44	2,228.42	2,840.99	5,069.41
TOTAL:	**1,032.18**	**27,359.03**	**44,547.32**	**71,906.35**

TOTAL CURRENT MONTH CHARGES	71,906.35
LESS: PAYMENT-PRIOR EST. BILLING	50,466.11-
NET AMOUNT PAYABLE (RECEIVABLE)	21,440.24
PLUS: EST. CURRENT MONTH BILLING	71,906.35
	93,346.59

TAW_R_CADDR1#071attachment
Page 399 of 452

Data Selection Values
Year: 11 Period: 11 Region: B Eastern Division Business Partner: 16 Intercompany Settlement Co 16

Description Of Service	Hours	Payroll	Expenses	Total
Accounting	182.70	4,694.33	1,836.40	6,530.73
Administration	13.68	641.08	3,990.94	4,632.02
Audit	1.08	42.47	194.34	236.81
Communications	3.17	83.40	269.10	352.50
Legal	6.49	316.78	455.52	772.30
Engineering	1.00	29.64	103.85	133.49
Finance	68.09	2,477.79	8,159.25	10,637.04
Human Resources	7.86	226.45	1,193.24	1,419.69
Information Systems	32.25	921.33	3,452.36	4,373.69
Operations	8.06	95.11	1,282.12	1,377.23
Rates & Revenue	1.35	28.89	118.17	147.06
Risk Management	50.66	1,298.39	269.92	1,568.31
Water Quality	12.91	276.77	440.37	717.14
Customer Service			127.49	127.49
TOTAL:	**389.30**	**11,132.43**	**21,893.07**	**33,025.50**

TOTAL CURRENT MONTH CHARGES	33,025.50
LESS: PAYMENT-PRIOR EST. BILLING	29,428.88-
NET AMOUNT PAYABLE (RECEIVABLE)	3,596.62
PLUS: EST. CURRENT MONTH BILLING	33,025.50
	36,622.12

TAW_R_CADDR1#071attachment
Page 400 of 452

Data Selection Values
Year: 11 Period: 11 Region: A Western Division Business Partner: 17 Intercompany Settlement Co 17

Description Of Service	Hours	Payroll	Expenses	Total
Accounting	3,001.17	63,638.02	71,258.67	134,896.69
Administration	765.85	39,144.86	213,299.11	252,443.97
Audit	131.61	5,246.30	14,658.80	19,905.10
Communications	918.50	31,189.11	40,835.69	72,024.80
Legal	975.51	45,203.14	53,223.67	98,426.81
Engineering	720.00	28,424.50	22,850.01	51,274.51
Finance	7,488.58	259,234.39	1,370,237.45	1,629,471.84
Human Resources	1,884.46	53,129.69	109,472.43	162,602.12
Information Systems	4,481.28	124,937.40	457,502.30	582,439.70
Operations	1,648.75	65,014.78	111,356.22	176,371.00
Rates & Revenue	266.16	7,440.12	8,795.45	16,235.57
Risk Management	856.39	20,033.07	26,240.89	46,273.96
Water Quality	1,797.26	47,884.91	58,367.75	106,252.66
Customer Service	19,775.15	257,992.30	310,743.58	568,735.88
TOTAL:	**44,710.67**	**1,048,512.59**	**2,868,842.02**	**3,917,354.61**

TOTAL CURRENT MONTH CHARGES	3,917,354.61
LESS: PAYMENT-PRIOR EST. BILLING	3,819,323.79-
NET AMOUNT PAYABLE (RECEIVABLE)	98,030.82
PLUS: EST. CURRENT MONTH BILLING	3,917,354.61
	4,015,385.43

TAW_R_CADDR1#071attachment
Page 401 of 452

Data Selection Values
Year: 11 Period: 11 Region: C New Jersey Division Business Partner: 18 Intercompany Settlement Co 18

Description Of Service	Hours	Payroll	Expenses	Total
Accounting	4,354.24	93,998.97	103,523.66	197,522.63
Administration	738.53	29,077.63	205,121.37	234,199.00
Audit	186.54	7,435.55	20,886.70	28,322.25
Communications	448.31	16,134.88	35,806.53	51,941.41
Legal	732.86	37,791.56	44,734.89	82,526.45
Engineering			209.63	209.63
Finance	8,933.35	286,204.09	1,883,280.09	2,169,484.18
Human Resources	1,326.61	39,565.85	122,665.72	162,231.57
Information Systems	6,149.41	170,572.16	611,614.05	782,186.21
Operations	2,583.51	113,490.95	143,238.89	256,729.84
Rates & Revenue	319.11	9,031.16	12,513.94	21,545.10
Risk Management	417.14	15,494.39	12,445.73	27,940.12
Water Quality	2,299.65	51,275.52	81,648.42	132,923.94
Customer Service	24,016.02	295,255.21	378,560.58	673,815.79
TOTAL:	**52,505.28**	**1,165,327.92**	**3,656,250.20**	**4,821,578.12**

TOTAL CURRENT MONTH CHARGES	4,821,578.12
LESS: PAYMENT-PRIOR EST. BILLING	4,757,747.63-
NET AMOUNT PAYABLE (RECEIVABLE)	63,830.49
PLUS: EST. CURRENT MONTH BILLING	4,821,578.12
	4,885,408.61

TAW_R_CADDR1#071attachment
Page 402 of 452

Data Selection Values
Year: 11 Period: 11 Region: A Western Division Business Partner: 19 Intercompany Settlement Co 19

Description Of Service	Hours	Payroll	Expenses	Total
Accounting	438.36	11,313.13	5,466.35	16,779.48
Administration	34.43	1,368.92	10,094.22	11,463.14
Audit	5.02	199.78	726.26	926.04
Communications	73.97	2,999.74	1,629.01	4,628.75
Legal	22.99	682.78	1,525.11	2,207.89
Engineering		467.77-	432.21	35.56-
Finance	89.44	2,660.59	4,052.93	6,713.52
Human Resources	61.20	1,742.17	4,768.41	6,510.58
Information Systems	166.30	4,744.49	17,376.88	22,121.37
Operations	47.19	1,468.68	3,586.55	5,055.23
Rates & Revenue	39.37	1,576.41	586.33	2,162.74
Risk Management	60.30	2,860.13	2,224.93	5,085.06
Water Quality	59.58	1,205.63	2,049.04	3,254.67
Customer Service	708.07	8,883.08	11,302.12	20,185.20
TOTAL:	**1,806.22**	**41,237.76**	**65,820.35**	**107,058.11**

TOTAL CURRENT MONTH CHARGES	107,058.11
LESS: PAYMENT-PRIOR EST. BILLING	96,105.19-
NET AMOUNT PAYABLE (RECEIVABLE)	10,952.92
PLUS: EST. CURRENT MONTH BILLING	107,058.11
	118,011.03

TAW_R_CADDR1#071attachment
Page 403 of 452

Data Selection Values
Year: 11 Period: 11 Region: Z Corporate Business Partner: 21 Intercompany Settlement Co 21

Description Of Service	Hours	Payroll	Expenses	Total
Accounting	32.92	862.62	1,323.95	2,186.57
Administration	12.09	649.68	1,565.10	2,214.78
Audit	3.06	117.55	355.53	473.08
Communications			81.34	81.34
Legal	5.32	278.59	401.84	680.43
Engineering			2.07	2.07
Finance	37.43	1,377.61	1,124.39	2,502.00
Human Resources			220.02	220.02
Information Systems	2.25	104.46	77.77	182.23
Operations	.69	29.06	191.46	220.52
Rates & Revenue			46.46	46.46
Risk Management	.05	1.49	33.58	35.07
Water Quality			4.40	4.40
Customer Service			2.01	2.01
TOTAL:	**93.81**	**3,421.06**	**5,429.92**	**8,850.98**

TOTAL CURRENT MONTH CHARGES	8,850.98
LESS: PAYMENT-PRIOR EST. BILLING	8,333.68-
NET AMOUNT PAYABLE (RECEIVABLE)	517.30
PLUS: EST. CURRENT MONTH BILLING	8,850.98
	9,368.28

TAW_R_CADDR1#071attachment
Page 404 of 452

Data Selection Values
Year: 11 Period: 11 Region: B Eastern Division Business Partner: 22 Intercompany Settlement Co 22

Description Of Service	Hours	Payroll	Expenses	Total
Accounting	762.25	17,893.91	11,429.07	29,322.98
Administration	103.62	3,309.33	27,821.30	31,130.63
Audit	16.54	659.13	2,086.49	2,745.62
Communications	50.83	1,329.40	3,544.97	4,874.37
Legal	49.95	1,917.69	5,540.19	7,457.88
Engineering		484.84-	477.22	7.62-
Finance	497.61	15,433.29	15,484.51	30,917.80
Human Resources	150.44	4,275.51	13,682.14	17,957.65
Information Systems	534.47	14,988.72	55,530.25	70,518.97
Operations	652.14	15,609.28	16,827.09	32,436.37
Rates & Revenue	175.79	5,967.78	1,784.74	7,752.52
Risk Management	108.30	2,791.29	1,839.29	4,630.58
Water Quality	188.44	4,164.72	6,823.03	10,987.75
Customer Service	2,145.01	26,788.92	34,170.59	60,959.51
TOTAL:	**5,435.39**	**114,644.13**	**197,040.88**	**311,685.01**

TOTAL CURRENT MONTH CHARGES	311,685.01
LESS: PAYMENT-PRIOR EST. BILLING	323,142.42-
NET AMOUNT PAYABLE (RECEIVABLE)	11,457.41-
PLUS: EST. CURRENT MONTH BILLING	311,685.01
	300,227.60

TAW_R_CADDR1#071attachment
Page 405 of 452

Data Selection Values
Year: 11 Period: 11 Region: A Western Division Business Partner: 23 Intercompany Settlement Co 23

Description Of Service	Hours	Payroll	Expenses	Total
Accounting	1,256.45	28,306.04	46,412.50	74,718.54
Administration	203.32	6,984.85	52,241.90	59,226.75
Audit	45.86	1,827.95	5,209.30	7,037.25
Communications	260.10	9,143.88	9,594.99	18,738.87
Legal	209.81	6,233.28	11,372.22	17,605.50
Engineering		4,260.81-	1,297.54	2,963.27-
Finance	528.22	9,146.78	25,749.22	34,896.00
Human Resources	563.29	16,122.62	37,675.74	53,798.36
Information Systems	1,450.80	40,519.41	150,820.36	191,339.77
Operations	417.89	13,753.98	29,291.53	43,045.51
Rates & Revenue	79.70	2,271.72	2,726.30	4,998.02
Risk Management	211.61	6,112.34	5,900.25	12,012.59
Water Quality	482.08	10,752.40	16,914.47	27,666.87
Customer Service	6,473.62	81,246.63	97,752.60	178,999.23
TOTAL:	**12,182.75**	**228,161.07**	**492,958.92**	**721,119.99**

TOTAL CURRENT MONTH CHARGES	721,119.99
LESS: PAYMENT-PRIOR EST. BILLING	743,350.89-
NET AMOUNT PAYABLE (RECEIVABLE)	22,230.90-
PLUS: EST. CURRENT MONTH BILLING	721,119.99
	698,889.09

TAW_R_CADDR1#071attachment
Page 406 of 452

Data Selection Values
Year: 11 Period: 11 Region: D Pennsylvania Division Business Partner: 24 Intercompany Settlement Co 24

Description Of Service	Hours	Payroll	Expenses	Total
Accounting	3,965.13	81,021.95	90,820.92	171,842.87
Administration	739.40	29,692.77	193,133.31	222,826.08
Audit	255.19	11,019.66	22,081.31	33,100.97
Communications	454.00	16,339.79	35,995.07	52,334.86
Legal	335.56	17,674.42	41,047.41	58,721.83
Engineering			245.72	245.72
Finance	8,765.53	290,768.25	1,909,936.87	2,200,705.12
Human Resources	1,344.54	40,097.15	122,733.23	162,830.38
Information Systems	6,018.39	164,801.79	614,952.27	779,754.06
Operations	1,616.82	61,886.66	82,253.45	144,140.11
Rates & Revenue	246.84	5,409.12	11,813.89	17,223.01
Risk Management	322.29	9,261.76	10,916.07	20,177.83
Water Quality	2,246.40	48,646.89	77,546.11	126,193.00
Customer Service	24,624.02	303,089.20	387,535.02	690,624.22
TOTAL:	**50,934.11**	**1,079,709.41**	**3,601,010.65**	**4,680,720.06**

TOTAL CURRENT MONTH CHARGES	4,680,720.06
LESS: PAYMENT-PRIOR EST. BILLING	4,782,930.68-
NET AMOUNT PAYABLE (RECEIVABLE)	102,210.62-
PLUS: EST. CURRENT MONTH BILLING	4,680,720.06
	4,578,509.44

TAW_R_CADDR1#071attachment
Page 407 of 452

Data Selection Values
Year: 11 Period: 11 Region: B Eastern Division Business Partner: 26 Intercompany Settlement Co 26

Description Of Service	Hours	Payroll	Expenses	Total
Accounting	815.89	18,420.66	13,079.63	31,500.29
Administration	100.07	2,638.60	35,595.11	38,233.71
Audit	21.65	863.11	2,555.55	3,418.66
Communications	66.66	1,743.26	6,478.43	8,221.69
Legal	174.81	8,832.36	9,493.20	18,325.56
Engineering		634.46-	586.60	47.86-
Finance	1,331.36	42,726.93	226,663.37	269,390.30
Human Resources	220.92	5,885.04	17,295.73	23,180.77
Information Systems	696.38	19,439.44	72,190.11	91,629.55
Operations	861.44	19,797.63	21,489.39	41,287.02
Rates & Revenue	49.51	1,166.13	1,507.81	2,673.94
Risk Management	67.44	1,430.88	2,251.58	3,682.46
Water Quality	255.80	5,446.29	8,767.87	14,214.16
Customer Service	2,877.19	35,844.79	45,684.93	81,529.72
TOTAL:	**7,539.12**	**163,600.66**	**463,639.31**	**627,239.97**

TOTAL CURRENT MONTH CHARGES	627,239.97
LESS: PAYMENT-PRIOR EST. BILLING	639,417.71-
NET AMOUNT PAYABLE (RECEIVABLE)	12,177.74-
PLUS: EST. CURRENT MONTH BILLING	627,239.97
	615,062.23

TAW_R_CADDR1#071attachment
Page 408 of 452

Data Selection Values
Year: 11 Period: 11 Region: B Eastern Division Business Partner: 27 Intercompany Settlement Co 27

Description Of Service	Hours	Payroll	Expenses	Total
Accounting	937.41	25,077.75	18,739.53	43,817.28
Administration	295.84	17,567.69	52,137.40	69,705.09
Audit	16.64	663.33	2,481.26	3,144.59
Communications	51.21	1,339.44	4,848.72	6,188.16
Legal	74.27	3,522.77	7,859.71	11,382.48
Engineering	228.80	11,203.25	3,905.98	15,109.23
Finance	1,796.19	60,992.51	188,496.14	249,488.65
Human Resources	151.66	4,309.54	16,786.78	21,096.32
Information Systems	714.25	19,760.69	68,331.69	88,092.38
Operations	992.54	24,123.49	24,941.45	49,064.94
Rates & Revenue	684.14	24,363.20	4,760.97	29,124.17
Risk Management	172.11	5,495.59	3,358.44	8,854.03
Water Quality	197.20	4,200.01	7,421.97	11,621.98
Customer Service	2,194.83	27,374.97	34,897.69	62,272.66
TOTAL:	**8,507.09**	**229,994.23**	**438,967.73**	**668,961.96**

TOTAL CURRENT MONTH CHARGES	668,961.96
LESS: PAYMENT-PRIOR EST. BILLING	664,941.29-
NET AMOUNT PAYABLE (RECEIVABLE)	4,020.67
PLUS: EST. CURRENT MONTH BILLING	668,961.96
	672,982.63

TAW_R_CADDR1#071attachment
Page 409 of 452

Data Selection Values
Year: 11 Period: 11 Region: B Eastern Division Business Partner: 28 Intercompany Settlement

Description Of Service	Hours	Payroll	Expenses	Total
Accounting	1,313.06	28,676.76	30,188.55	58,865.31
Administration	195.57	4,666.48	67,545.21	72,211.69
Audit	61.80	2,767.15	5,850.80	8,617.95
Communications	153.06	4,003.19	11,325.44	15,328.63
Legal	352.81	19,311.66	20,779.48	40,091.14
Engineering		1,458.10-	1,198.30	259.80-
Finance	2,939.32	92,319.38	517,245.04	609,564.42
Human Resources	459.76	13,217.88	37,772.80	50,990.68
Information Systems	1,752.29	51,770.59	184,951.97	236,722.56
Operations	1,808.88	44,243.47	45,104.16	89,347.63
Rates & Revenue	64.47	1,389.36	3,171.99	4,561.35
Risk Management	111.14	1,362.11	4,693.73	6,055.84
Water Quality	589.80	12,629.46	20,013.62	32,643.08
Customer Service	6,501.18	81,131.62	103,438.50	184,570.12
TOTAL:	**16,303.14**	**356,031.01**	**1,053,279.59**	**1,409,310.60**

TOTAL CURRENT MONTH CHARGES	1,409,310.60
LESS: PAYMENT-PRIOR EST. BILLING	1,430,462.07-
NET AMOUNT PAYABLE (RECEIVABLE)	21,151.47-
PLUS: EST. CURRENT MONTH BILLING	1,409,310.60
	1,388,159.13

TAW_R_CADDR1#071attachment
Page 410 of 452

Data Selection Values
Year: 11 Period: 11 Region: A Western Division Business Partner: 30 Intercompany Settlement Co 30

Description Of Service	Hours	Payroll	Expenses	Total
Accounting	326.46	8,465.23	3,260.46	11,725.69
Administration	10.62	338.00	6,622.29	6,960.29
Audit	2.88	114.84	427.41	542.25
Communications	14.90	467.62	697.52	1,165.14
Legal	26.18	1,129.17	1,117.00	2,246.17
Engineering		267.29-	158.44	108.85-
Finance	149.67	4,587.81	29,556.99	34,144.80
Human Resources	34.91	1,001.87	2,730.87	3,732.74
Information Systems	92.05	2,569.85	9,582.58	12,152.43
Operations	73.32	2,329.31	3,387.68	5,716.99
Rates & Revenue	3.67	78.73	256.31	335.04
Risk Management	22.71	1,038.92	586.56	1,625.48
Water Quality	22.69	650.43	803.67	1,454.10
Customer Service	402.84	5,053.89	6,244.87	11,298.76
TOTAL:	**1,182.90**	**27,558.38**	**65,432.65**	**92,991.03**

TOTAL CURRENT MONTH CHARGES	92,991.03
LESS: PAYMENT-PRIOR EST. BILLING	105,856.46-
NET AMOUNT PAYABLE (RECEIVABLE)	12,865.43-
PLUS: EST. CURRENT MONTH BILLING	92,991.03
	80,125.60

TAW_R_CADDR1#071attachment
Page 411 of 452

Data Selection Values
Year: 11 Period: 11 Region: Z Corporate Business Partner: 31 Intercompany Settlement Co 31

Description Of Service	Hours	Payroll	Expenses	Total
Accounting	5,695.11	122,940.27	55,422.45	178,362.72
Administration	294.40	15,954.78	137,238.78	153,193.56
Audit	89.47	3,830.17	9,989.27	13,819.44
Communications	316.78	11,109.91	26,589.29	37,699.20
Legal	159.87	8,462.59	21,143.85	29,606.44
Engineering			684.05	684.05
Finance	1,167.06	42,167.32	46,513.93	88,681.25
Human Resources	990.79	32,026.20	94,485.91	126,512.11
Information Systems	148.65	5,483.86	9,945.82	15,429.68
Operations	2,400.25	113,425.80	139,377.12	252,802.92
Rates & Revenue			3,865.66	3,865.66
Risk Management	43.29	3,468.94	4,610.27	8,079.21
Water Quality	333.01	15,466.75	7,437.23	22,903.98
Customer Service	801.09	9,853.82	14,057.09	23,910.91
TOTAL:	**12,439.77**	**384,190.41**	**571,360.72**	**955,551.13**

TOTAL CURRENT MONTH CHARGES	955,551.13
LESS: PAYMENT-PRIOR EST. BILLING	822,412.10-
NET AMOUNT PAYABLE (RECEIVABLE)	133,139.03
PLUS: EST. CURRENT MONTH BILLING	955,551.13
	1,088,690.16

TAW_R_CADDR1#071attachment
Page 412 of 452

Data Selection Values
Year: 11 Period: 11 Region: B Eastern Division Business Partner: 38 Intercompany Settlement Co 38

Description Of Service	Hours	Payroll	Expenses	Total
Accounting	727.85	16,020.73	18,119.10	34,139.83
Administration	87.65	2,221.42	33,114.32	35,335.74
Audit	21.33	850.52	2,595.21	3,445.73
Communications	79.03	2,483.28	4,647.47	7,130.75
Legal	139.96	6,725.18	7,921.73	14,646.91
Engineering		626.55-	259.81	366.74-
Finance	1,071.83	31,775.33	219,209.65	250,984.98
Human Resources	194.03	5,514.24	17,560.43	23,074.67
Information Systems	703.47	19,698.21	71,050.88	90,749.09
Operations	1,247.66	36,680.60	26,895.35	63,575.95
Rates & Revenue	235.91	10,978.07	4,278.77	15,256.84
Risk Management	158.63	4,371.61	2,059.35	6,430.96
Water Quality	252.55	5,377.07	11,166.92	16,543.99
Customer Service	2,773.80	34,648.23	44,183.67	78,831.90
TOTAL:	**7,693.70**	**176,717.94**	**463,062.66**	**639,780.60**

TOTAL CURRENT MONTH CHARGES	639,780.60
LESS: PAYMENT-PRIOR EST. BILLING	650,322.34-
NET AMOUNT PAYABLE (RECEIVABLE)	10,541.74-
PLUS: EST. CURRENT MONTH BILLING	639,780.60
	629,238.86

TAW_R_CADDR1#071attachment
Page 413 of 452

Data Selection Values
Year: 11 Period: 11 Region: B Eastern Division Business Partner: 42 Intercompany Settlement Co 42

Description Of Service	Hours	Payroll	Expenses	Total
Accounting				
Administration				
Audit				
Communications				
Legal				
Engineering				
Finance				
Human Resources				
Information Systems				
Operations				
Rates & Revenue				
Risk Management				
Water Quality				
Customer Service				
TOTAL:				

TOTAL CURRENT MONTH CHARGES

LESS: PAYMENT-PRIOR EST. BILLING -

NET AMOUNT PAYABLE (RECEIVABLE)

PLUS: EST. CURRENT MONTH BILLING

TAW_R_CADDR1#071attachment
Page 414 of 452

Data Selection Values
Year: 11 Period: 11 Region: Z Corporate Business Partner: 46 Intercompany Settlement Co 46

Description Of Service	Hours	Payroll	Expenses	Total
Accounting	86.50	3,046.34	1,503.78	4,550.12
Administration			5,261.00	5,261.00
Audit			48.29	48.29
Communications			559.47	559.47
Legal			521.95	521.95
Finance	242.50	9,332.77	3,009.26	12,342.03
Human Resources			716.22	716.22
Operations			1,033.60	1,033.60
Rates & Revenue			220.24	220.24
Risk Management			223.03	223.03
TOTAL:	**329.00**	**12,379.11**	**13,096.84**	**25,475.95**

TOTAL CURRENT MONTH CHARGES	25,475.95
LESS: PAYMENT-PRIOR EST. BILLING	22,312.03-
NET AMOUNT PAYABLE (RECEIVABLE)	3,163.92
PLUS: EST. CURRENT MONTH BILLING	25,475.95
	28,639.87

TAW_R_CADDR1#071attachment
Page 415 of 452

Data Selection Values
Year: 11 Period: 11 Region: A Western Division Business Partner: 50 Intercompany Settlement Co 50

Description Of Service	Hours	Payroll	Expenses	Total
Accounting	36.50	1,136.68	487.12	1,623.80
Administration			617.51	617.51
Audit			25.95	25.95
Communications			.87	.87
Legal			1.12	1.12
Engineering			1.14	1.14
Finance	18.30	627.22	160.63	787.85
Human Resources	.91	20.13	141.77	161.90
Information Systems				
Operations			2.27	2.27
Rates & Revenue			18.47	18.47
Risk Management			.81	.81
Water Quality			.11	.11
Customer Service			2.43	2.43
TOTAL:	**55.71**	**1,784.03**	**1,460.20**	**3,244.23**

TOTAL CURRENT MONTH CHARGES	3,244.23
LESS: PAYMENT-PRIOR EST. BILLING	747.98-
NET AMOUNT PAYABLE (RECEIVABLE)	3,992.21
PLUS: EST. CURRENT MONTH BILLING	3,244.23
	7,236.44

TAW_R_CADDR1#071attachment
Page 416 of 452

Data Selection Values
Year: 11 Period: 11 Region: C New Jersey Division Business Partner: 54 Intercompany Settlement Co 54

Description Of Service	Hours	Payroll	Expenses	Total
Accounting	31.43	682.96	602.82	1,285.78
Administration	17.62	994.99	2,212.85	3,207.84
Audit	4.99	191.03	566.18	757.21
Communications	4.59	131.03	457.38	588.41
Legal	9.19	483.27	768.09	1,251.36
Engineering			3.38	3.38
Finance	52.69	1,951.01	1,741.04	3,692.05
Human Resources	5.26	137.73	426.35	564.08
Information Systems	6.85	180.65	166.94	347.59
Operations	1.13	47.24	297.46	344.70
Rates & Revenue			64.71	64.71
Risk Management	.09	2.24	52.19	54.43
Water Quality			7.58	7.58
Customer Service	455.18	5,593.35	7,162.42	12,755.77
TOTAL:	**589.02**	**10,395.50**	**14,529.39**	**24,924.89**

TOTAL CURRENT MONTH CHARGES	24,924.89
LESS: PAYMENT-PRIOR EST. BILLING	23,261.30-
NET AMOUNT PAYABLE (RECEIVABLE)	1,663.59
PLUS: EST. CURRENT MONTH BILLING	24,924.89
	26,588.48

TAW_R_CADDR1#071attachment
Page 417 of 452

Data Selection Values
Year: 11 Period: 11 Region: C New Jersey Division Business Partner: 55 Intercompany Settlement Co 55

Description Of Service	Hours	Payroll	Expenses	Total
Accounting	43.06	772.76	884.55	1,657.31
Administration	37.27	2,104.81	4,625.72	6,730.53
Audit	10.54	404.09	1,195.03	1,599.12
Communications	9.78	279.19	972.87	1,252.06
Legal	19.48	1,022.74	1,626.90	2,649.64
Engineering			7.15	7.15
Finance	126.27	4,577.97	3,711.14	8,289.11
Human Resources	9.21	245.87	900.29	1,146.16
Information Systems	19.47	465.26	572.66	1,037.92
Operations	2.40	99.92	630.85	730.77
Rates & Revenue			135.12	135.12
Risk Management	.19	5.23	111.31	116.54
Water Quality			15.88	15.88
Customer Service	674.67	8,300.13	10,633.99	18,934.12
TOTAL:	**952.34**	**18,277.97**	**26,023.46**	**44,301.43**

TOTAL CURRENT MONTH CHARGES	44,301.43
LESS: PAYMENT-PRIOR EST. BILLING	41,380.72-
NET AMOUNT PAYABLE (RECEIVABLE)	2,920.71
PLUS: EST. CURRENT MONTH BILLING	44,301.43
	47,222.14

TAW_R_CADDR1#071attachment
Page 418 of 452

Data Selection Values
Year: 11 Period: 11 Region: C New Jersey Division Business Partner: 56 Intercompany Settlement Co 56

Description Of Service	Hours	Payroll	Expenses	Total
Accounting	21.74	497.61	124.04	621.65
Administration	2.37	133.93	580.18	714.11
Audit	.66	25.71	86.01	111.72
Communications	3.22	91.17	255.24	346.41
Legal	1.55	82.18	178.35	260.53
Engineering			.45	.45
Finance	11.11	346.67	283.54	630.21
Human Resources	6.37	196.36	588.07	784.43
Information Systems	.58	24.16	22.60	46.76
Operations	.15	6.36	57.75	64.11
Rates & Revenue			17.97	17.97
Risk Management			13.45	13.45
Water Quality			.97	.97
Customer Service			.44	.44
TOTAL:	**47.75**	**1,404.15**	**2,209.06**	**3,613.21**

TOTAL CURRENT MONTH CHARGES	3,613.21
LESS: PAYMENT-PRIOR EST. BILLING	3,049.36-
NET AMOUNT PAYABLE (RECEIVABLE)	563.85
PLUS: EST. CURRENT MONTH BILLING	3,613.21
	4,177.06

TAW_R_CADDR1#071attachment
Page 419 of 452

Data Selection Values
Year: 11 Period: 11 Region: Z Corporate Business Partner: 57 Intercompany Settlement Co 57

Description Of Service	Hours	Payroll	Expenses	Total
Accounting			5.44	5.44
TOTAL:			**5.44**	**5.44**

TOTAL CURRENT MONTH CHARGES	5.44
LESS: PAYMENT-PRIOR EST. BILLING	5.49-
NET AMOUNT PAYABLE (RECEIVABLE)	.05-
PLUS: EST. CURRENT MONTH BILLING	5.44
	5.39

TAW_R_CADDR1#071attachment
Page 420 of 452

Data Selection Values
Year: 11 Period: 11 Region: Z Corporate Business Partner: 80 Intercompany Settlement Co 80

Description Of Service	Hours	Payroll	Expenses	Total
Accounting	56.00	1,747.55	969.47	2,717.02
Administration	2.50	107.78	7,750.28	7,858.06
Audit			25.92	25.92
Communications			190.11	190.11
Legal			177.37	177.37
Finance			571.12	571.12
Human Resources			294.99	294.99
Information Systems	1,812.75	78,213.16	216,230.26	294,443.42
Operations	2.00	105.58	386.60	492.18
Rates & Revenue			81.58	81.58
Risk Management	66.00	2,997.78	862.85	3,860.63
Water Quality			13.10	13.10
TOTAL:	**1,939.25**	**83,171.85**	**227,553.65**	**310,725.50**

TOTAL CURRENT MONTH CHARGES	310,725.50
LESS: PAYMENT-PRIOR EST. BILLING	251,378.95-
NET AMOUNT PAYABLE (RECEIVABLE)	59,346.55
PLUS: EST. CURRENT MONTH BILLING	310,725.50
	370,072.05

TAW_R_CADDR1#071attachment
Page 421 of 452

American Water Works Company
Summary Bill Report - History

Data Selection Values
Year: 11 Period: 12 Region: Z Corporate Business Partner: 2 Intercompany Settlement Co 2

Description Of Service	Hours	Payroll	Expenses	Total
Accounting	141.31	4,279.62	3,369.64	7,649.26
Administration	29.22	1,241.41	13,534.12	14,775.53
Audit	.08	4.86	227.89	232.75
Communications	.38	22.07	1,391.91	1,413.98
Legal	.14	14.57	2,556.92	2,571.49
Engineering			.13	.13
Finance	254.20	15,104.75	9,168.57	24,273.32
Human Resources	2.92	146.83	2,031.04	2,177.87
Information Systems	152.04	7,661.46	45,382.15	53,043.61
Operations	109.01	6,509.96	8,002.12	14,512.08
Rates & Revenue	31.50	1,372.02	873.48	2,245.50
Risk Management			651.08	651.08
Water Quality	343.00	20,133.74	7,886.71	28,020.45
Customer Service	17.50-	328.13-	508.00-	836.13-
TOTAL:	**1,046.30**	**56,163.16**	**94,567.76**	**150,730.92**

TOTAL CURRENT MONTH CHARGES	150,730.92
LESS: PAYMENT-PRIOR EST. BILLING	149,597.40-
NET AMOUNT PAYABLE (RECEIVABLE)	1,133.52
PLUS: EST. CURRENT MONTH BILLING	150,730.92
	151,864.44

TAW_R_CADDR1#071attachment
Page 422 of 452

Data Selection Values
Year: 11 Period: 12 Region: Z Corporate Business Partner: 3 AWWS Co-Balance Sheet

Description Of Service	Hours	Payroll	Expenses	Total
Accounting	10.23-	280.23-	2,912.75	2,632.52
Administration			13,961.07	13,961.07
Communications			563.07	563.07
Legal			867.84	867.84
Engineering			864.58	864.58
Finance	5.00		1,280.14	1,280.14
Human Resources			729.48	729.48
Information Systems	3,011.50	141,168.57	447,713.91	588,882.48
Operations	571.00	20,918.31	9,217.34	30,135.65
Rates & Revenue			6.23	6.23
Risk Management	12.50	328.10	628.71	956.81
Water Quality			2,939.58	2,939.58
Customer Service	87.00	3,653.56	6,284.72	9,938.28
TOTAL:	**3,676.77**	**165,788.31**	**487,969.42**	**653,757.73**

TOTAL CURRENT MONTH CHARGES	653,757.73
LESS: PAYMENT-PRIOR EST. BILLING	803,020.92-
NET AMOUNT PAYABLE (RECEIVABLE)	149,263.19-
PLUS: EST. CURRENT MONTH BILLING	653,757.73
	504,494.54

Data Selection Values
Year: 11 Period: 12 Region: A Western Division Business Partner: 5 Intercompany Settlement Co 5

Description Of Service	Hours	Payroll	Expenses	Total
Accounting	1,358.36	45,023.77	83,000.91	128,024.68
Administration	318.95	16,797.42	93,286.12	110,083.54
Audit	36.89	2,385.94	7,766.85	10,152.79
Communications	570.24	25,989.57	30,935.00	56,924.57
Legal	441.96	33,610.59	41,010.47	74,621.06
Engineering		1,162.26	13,316.20	14,478.46
Finance	1,613.85	83,704.68	599,483.20	783,187.88
Human Resources	412.31	17,948.20	49,523.70	67,471.90
Information Systems	1,174.07	55,030.68	270,343.09	325,373.77
Operations	236.76	17,687.27	58,631.65	76,318.92
Rates & Revenue	63.43	3,689.92	5,930.51	9,620.43
Risk Management	487.71	28,482.10	20,324.99	48,807.09
Water Quality	485.03	17,323.92	27,096.99	44,420.91
Customer Service	4,564.90	90,934.99	162,293.28	253,228.27
TOTAL:	**11,764.46**	**439,771.31**	**1,562,942.96**	**2,002,714.27**

TOTAL CURRENT MONTH CHARGES	2,002,714.27
LESS: PAYMENT-PRIOR EST. BILLING	1,531,651.76-
NET AMOUNT PAYABLE (RECEIVABLE)	471,062.51
PLUS: EST. CURRENT MONTH BILLING	2,002,714.27
	2,473,776.78

TAW_R_CADDR1#071attachment
Page 424 of 452

Data Selection Values
Year: 11 Period: 12 Region: A Western Division Business Partner: 9 Intercompany Settlement Co 9

Description Of Service	Hours	Payroll	Expenses	Total
Accounting	1,521.79	54,743.70	133,652.47	188,396.17
Administration	245.62	17,258.35	139,912.16	157,170.51
Audit	75.69	4,803.81	13,642.18	18,445.99
Communications	299.67	16,431.12	38,633.71	55,064.83
Legal	351.31	22,459.76	57,217.04	79,676.80
Engineering	999.25	42,707.66	32,501.67	75,209.33
Finance	3,465.42	174,026.34	1,239,089.15	1,413,115.49
Human Resources	928.25	39,483.82	84,026.68	123,510.50
Information Systems	2,231.85	102,434.63	468,701.30	571,135.93
Operations	928.81	52,932.92	199,103.47	252,036.39
Rates & Revenue	339.30	16,618.05	11,174.55	27,792.60
Risk Management	298.99	6,762.18	31,126.68	37,888.86
Water Quality	709.59	25,039.90	41,497.57	66,537.47
Customer Service	8,676.35	172,990.15	276,627.80	449,617.95
TOTAL:	**21,071.89**	**748,692.39**	**2,766,906.43**	**3,515,598.82**

TOTAL CURRENT MONTH CHARGES	3,515,598.82
LESS: PAYMENT-PRIOR EST. BILLING	2,728,825.05-
NET AMOUNT PAYABLE (RECEIVABLE)	786,773.77
PLUS: EST. CURRENT MONTH BILLING	3,515,598.82
	4,302,372.59

TAW_R_CADDR1#071attachment
Page 425 of 452

Data Selection Values
Year: 11 Period: 12 Region: B Eastern Division Business Partner: 10 Intercompany Settlement Co 10

Description Of Service	Hours	Payroll	Expenses	Total
Accounting	1,418.77	50,437.95	117,097.41	167,535.36
Administration	702.99	43,527.92	146,056.67	189,584.59
Audit	60.58	3,917.40	12,065.19	15,982.59
Communications	327.22	17,762.08	27,570.36	45,332.44
Legal	478.52	29,266.01	48,502.27	77,768.28
Engineering	158.00	10,286.32	7,895.27	18,181.59
Finance	3,302.24	166,463.27	1,151,443.53	1,317,906.80
Human Resources	525.08	27,120.72	69,977.09	97,097.81
Information Systems	1,908.57	86,754.15	429,879.42	516,633.57
Operations	1,956.91	71,943.36	144,064.47	216,007.83
Rates & Revenue	86.96	5,804.70	8,620.00	14,424.70
Risk Management	348.93	12,986.14	20,511.32	33,497.46
Water Quality	630.70	21,911.59	41,442.06	63,353.65
Customer Service	6,928.97	132,924.58	236,933.52	369,858.10
TOTAL:	**18,834.44**	**681,106.19**	**2,462,058.58**	**3,143,164.77**

TOTAL CURRENT MONTH CHARGES	3,143,164.77
LESS: PAYMENT-PRIOR EST. BILLING	2,470,262.53-
NET AMOUNT PAYABLE (RECEIVABLE)	672,902.24
PLUS: EST. CURRENT MONTH BILLING	3,143,164.77
	3,816,067.01

TAW_R_CADDR1#071attachment
Page 426 of 452

Data Selection Values
Year: 11 Period: 12 Region: A Western Division Business Partner: 11 Intercompany Settlement Co 11

Description Of Service	Hours	Payroll	Expenses	Total
Accounting	410.17	12,970.16	27,871.36	40,841.52
Administration	53.63	3,726.99	32,828.87	36,555.86
Audit	12.99	839.49	2,817.16	3,656.65
Communications	59.33	3,252.27	8,387.40	11,639.67
Legal	59.63	4,263.39	12,324.85	16,588.24
Engineering	289.00	12,483.50	8,682.11	21,165.61
Finance	732.59	36,938.03	247,134.31	284,072.34
Human Resources	244.21	10,586.66	19,776.16	30,362.82
Information Systems	413.40	19,249.75	90,879.59	110,129.34
Operations	230.35	13,615.16	51,872.90	65,488.06
Rates & Revenue	132.72	6,189.27	2,885.37	9,074.64
Risk Management	47.33	1,162.29	6,944.05	8,106.34
Water Quality	133.54	4,688.54	9,590.25	14,278.79
Customer Service	1,702.30	33,978.16	57,207.46	91,185.62
TOTAL:	**4,521.19**	**163,943.66**	**579,201.84**	**743,145.50**

TOTAL CURRENT MONTH CHARGES	743,145.50
LESS: PAYMENT-PRIOR EST. BILLING	599,643.00-
NET AMOUNT PAYABLE (RECEIVABLE)	143,502.50
PLUS: EST. CURRENT MONTH BILLING	743,145.50
	886,648.00

TAW_R_CADDR1#071attachment
Page 427 of 452

Data Selection Values
Year: 11 Period: 12 Region: B Eastern Division Business Partner: 12 Intercompany Settlement Co 12

Description Of Service	Hours	Payroll	Expenses	Total
Accounting	712.24	24,686.60	53,325.70	78,012.30
Administration	97.41	7,081.65	60,506.57	67,588.22
Audit	25.65	1,658.51	5,233.27	6,891.78
Communications	70.72	3,810.56	10,148.33	13,958.89
Legal	156.28	11,464.33	19,407.81	30,872.14
Engineering		255.01	2,047.72	2,302.73
Finance	1,280.43	65,085.01	484,889.39	549,974.40
Human Resources	247.58	10,649.66	29,459.96	40,109.62
Information Systems	845.60	37,564.01	185,957.89	223,521.90
Operations	953.44	35,484.05	59,087.85	94,571.90
Rates & Revenue	33.00	2,188.13	3,776.44	5,964.57
Risk Management	76.79	3,735.13	7,793.72	11,528.85
Water Quality	266.95	9,256.51	18,181.08	27,437.59
Customer Service	2,977.01	56,999.08	102,391.31	159,390.39
TOTAL:	**7,743.10**	**269,918.24**	**1,042,207.04**	**1,312,125.28**

TOTAL CURRENT MONTH CHARGES	1,312,125.28
LESS: PAYMENT-PRIOR EST. BILLING	986,263.02-
NET AMOUNT PAYABLE (RECEIVABLE)	325,862.26
PLUS: EST. CURRENT MONTH BILLING	1,312,125.28
	1,637,987.54

TAW_R_CADDR1#071attachment
Page 428 of 452

Data Selection Values
Year: 11 Period: 12 Region: B Eastern Division Business Partner: 13 Intercompany Settlement Co 13

Description Of Service	Hours	Payroll	Expenses	Total
Accounting	70.61	2,081.29	5,410.07	7,491.36
Administration	13.84	990.45	4,278.53	5,268.98
Audit	1.10	71.12	269.37	340.49
Communications	2.92	157.40	471.05	628.45
Legal	4.01	366.12	896.51	1,262.63
Engineering	3.80	204.44	239.30	443.74
Finance	88.12	4,044.77	20,699.44	24,744.21
Human Resources	7.74	404.30	1,458.84	1,863.14
Information Systems	51.24	1,989.00	9,084.65	11,073.65
Operations	176.70	5,735.39	4,965.20	10,700.59
Rates & Revenue	6.13	304.74	255.92	560.66
Risk Management	.30	38.23	350.90	389.13
Water Quality	10.54	367.24	1,580.35	1,947.59
Customer Service	115.02	2,208.14	3,861.65	6,069.79
TOTAL:	**552.07**	**18,962.63**	**53,821.78**	**72,784.41**

TOTAL CURRENT MONTH CHARGES	72,784.41
LESS: PAYMENT-PRIOR EST. BILLING	71,906.35-
NET AMOUNT PAYABLE (RECEIVABLE)	878.06
PLUS: EST. CURRENT MONTH BILLING	72,784.41
	73,662.47

TAW_R_CADDR1#071attachment
Page 429 of 452

Data Selection Values
Year: 11 Period: 12 Region: B Eastern Division Business Partner: 16 Intercompany Settlement Co 16

Description Of Service	Hours	Payroll	Expenses	Total
Accounting	110.99	3,032.72	2,514.66	5,547.38
Administration	6.23	390.47	3,035.04	3,425.51
Audit	.78	50.85	231.96	282.81
Communications	2.10	113.92	298.97	412.89
Legal	5.11	400.71	598.55	999.26
Engineering	2.00	130.49	95.76	226.25
Finance	37.10	1,934.32	12,639.10	14,573.42
Human Resources	4.59	256.61	1,115.14	1,371.75
Information Systems	21.09	1,023.88	5,293.85	6,317.73
Operations	5.06	435.97	1,539.29	1,975.26
Rates & Revenue	1.01	66.69	222.47	289.16
Risk Management	1.90	95.79	229.70	325.49
Water Quality	8.34	288.48	529.57	818.05
Customer Service			126.42	126.42
TOTAL:	**206.30**	**8,220.90**	**28,470.48**	**36,691.38**

TOTAL CURRENT MONTH CHARGES	36,691.38
LESS: PAYMENT-PRIOR EST. BILLING	33,025.50-
NET AMOUNT PAYABLE (RECEIVABLE)	3,665.88
PLUS: EST. CURRENT MONTH BILLING	36,691.38
	40,357.26

TAW_R_CADDR1#071attachment
Page 430 of 452

Data Selection Values
Year: 11 Period: 12 Region: A Western Division Business Partner: 17 Intercompany Settlement Co 17

Description Of Service	Hours	Payroll	Expenses	Total
Accounting	2,183.08	76,519.09	190,335.78	266,854.87
Administration	519.36	40,018.13	215,854.09	255,872.22
Audit	97.09	6,278.01	19,315.17	25,593.18
Communications	603.05	30,875.67	67,481.84	98,357.51
Legal	651.88	47,197.34	90,471.40	137,668.74
Engineering	480.00	30,919.40	34,105.56	65,024.96
Finance	5,172.11	268,872.53	1,837,861.13	2,106,733.66
Human Resources	1,284.16	54,175.78	127,142.67	181,318.45
Information Systems	2,933.86	135,704.51	684,824.93	820,529.44
Operations	1,137.75	79,253.08	191,081.92	270,335.00
Rates & Revenue	289.45	14,161.26	14,360.47	28,521.73
Risk Management	256.24	3,314.24	47,402.09	50,716.33
Water Quality	1,163.66	46,016.62	70,977.21	116,993.83
Customer Service	12,775.38	254,884.84	418,459.96	673,344.80
TOTAL:	**29,547.07**	**1,088,190.50**	**4,009,674.22**	**5,097,864.72**

TOTAL CURRENT MONTH CHARGES	5,097,864.72
LESS: PAYMENT-PRIOR EST. BILLING	3,917,354.61-
NET AMOUNT PAYABLE (RECEIVABLE)	1,180,510.11
PLUS: EST. CURRENT MONTH BILLING	5,097,864.72
	6,278,374.83

TAW_R_CADDR1#071attachment
Page 431 of 452

Data Selection Values
Year: 11 Period: 12 Region: C New Jersey Division Business Partner: 18 Intercompany Settlement Co 18

Description Of Service	Hours	Payroll	Expenses	Total
Accounting	2,870.75	100,405.34	256,255.17	356,660.51
Administration	498.71	34,099.34	252,048.37	286,147.71
Audit	137.60	8,898.00	27,272.94	36,170.94
Communications	287.52	16,507.23	44,292.95	60,800.18
Legal	495.74	34,468.01	67,855.06	102,323.07
Engineering			323.77	323.77
Finance	6,083.17	303,412.33	2,513,007.31	2,816,419.64
Human Resources	878.50	42,315.48	136,320.06	178,635.54
Information Systems	4,010.67	187,303.36	939,930.42	1,127,233.78
Operations	1,746.34	107,464.64	295,987.95	403,452.59
Rates & Revenue	282.55	16,045.12	20,074.67	36,119.79
Risk Management	287.28	12,981.48	31,318.29	44,299.77
Water Quality	1,624.00	56,127.85	95,175.83	151,303.68
Customer Service	15,478.83	294,942.27	519,697.11	814,639.38
TOTAL:	**34,681.66**	**1,214,970.45**	**5,199,559.90**	**6,414,530.35**

TOTAL CURRENT MONTH CHARGES	6,414,530.35
LESS: PAYMENT-PRIOR EST. BILLING	4,821,578.12-
NET AMOUNT PAYABLE (RECEIVABLE)	1,592,952.23
PLUS: EST. CURRENT MONTH BILLING	6,414,530.35
	8,007,482.58

TAW_R_CADDR1#071attachment
Page 432 of 452

Data Selection Values
Year: 11 Period: 12 Region: A Western Division Business Partner: 19 Intercompany Settlement Co 19

Description Of Service	Hours	Payroll	Expenses	Total
Accounting	303.76	8,833.04	13,613.83	22,446.87
Administration	19.58	1,263.20	11,228.96	12,492.16
Audit	3.70	239.10	942.47	1,181.57
Communications	40.96	2,021.83	2,696.53	4,718.36
Legal	14.64	1,055.15	3,711.98	4,767.13
Engineering		116.94	1,710.81	1,827.75
Finance	54.73	3,147.03	7,929.48	11,076.51
Human Resources	42.53	1,894.95	5,926.76	7,821.71
Information Systems	101.42	4,878.41	25,100.11	29,978.52
Operations	132.09	5,784.46	9,086.90	14,871.36
Rates & Revenue	19.76	1,180.59	1,039.97	2,220.56
Risk Management	156.83	9,387.68	2,285.15	11,672.83
Water Quality	38.38	1,346.05	2,633.25	3,979.30
Customer Service	457.23	9,104.90	17,089.05	26,193.95
TOTAL:	**1,385.61**	**50,253.33**	**104,995.25**	**155,248.58**

TOTAL CURRENT MONTH CHARGES	155,248.58
LESS: PAYMENT-PRIOR EST. BILLING	107,058.11-
NET AMOUNT PAYABLE (RECEIVABLE)	48,190.47
PLUS: EST. CURRENT MONTH BILLING	155,248.58
	203,439.05

TAW_R_CADDR1#071attachment
Page 433 of 452

Data Selection Values
Year: 11 Period: 12 Region: Z Corporate Business Partner: 21 Intercompany Settlement Co 21

Description Of Service	Hours	Payroll	Expenses	Total
Accounting	20.10	658.88	1,515.41	2,174.29
Administration	7.19	448.36	1,659.51	2,107.87
Audit	2.36	155.51	440.01	595.52
Communications			127.51	127.51
Legal	3.57	338.68	888.17	1,226.85
Engineering			4.49	4.49
Finance	26.89	1,536.90	2,355.70	3,892.60
Human Resources			295.01	295.01
Information Systems	.67	33.61	1,676.48	1,710.09
Operations	.37	16.90	287.41	304.31
Rates & Revenue			97.97	97.97
Risk Management	.05	1.49	65.87	67.36
Water Quality			4.45	4.45
Customer Service			4,348.65	4,348.65
TOTAL:	**61.20**	**3,190.33**	**13,766.64**	**16,956.97**

TOTAL CURRENT MONTH CHARGES	16,956.97
LESS: PAYMENT-PRIOR EST. BILLING	8,850.98-
NET AMOUNT PAYABLE (RECEIVABLE)	8,105.99
PLUS: EST. CURRENT MONTH BILLING	16,956.97
	25,062.96

TAW_R_CADDR1#071attachment
Page 434 of 452

Data Selection Values
Year: 11 Period: 12 Region: B Eastern Division Business Partner: 22 Intercompany Settlement Co 22

Description Of Service	Hours	Payroll	Expenses	Total
Accounting	478.68	14,462.80	26,000.99	40,463.79
Administration	54.35	3,752.76	34,652.27	38,405.03
Audit	12.19	788.62	2,658.91	3,447.53
Communications	33.64	1,812.14	5,125.74	6,937.88
Legal	33.72	3,226.67	8,791.10	12,017.77
Engineering		121.21	1,068.97	1,190.18
Finance	326.31	16,739.67	24,409.00	41,148.67
Human Resources	90.27	4,744.76	14,710.93	19,455.69
Information Systems	351.82	16,650.99	84,663.68	101,314.67
Operations	455.36	16,843.15	27,855.04	44,698.19
Rates & Revenue	103.72	3,870.59	2,379.28	6,249.87
Risk Management	75.58	2,776.69	3,817.75	6,594.44
Water Quality	123.06	4,240.77	7,317.24	11,558.01
Customer Service	1,382.89	26,553.54	47,185.07	73,738.61
TOTAL:	**3,521.59**	**116,584.36**	**290,635.97**	**407,220.33**

TOTAL CURRENT MONTH CHARGES	407,220.33
LESS: PAYMENT-PRIOR EST. BILLING	311,685.01-
NET AMOUNT PAYABLE (RECEIVABLE)	95,535.32
PLUS: EST. CURRENT MONTH BILLING	407,220.33
	502,755.65

TAW_R_CADDR1#071attachment
Page 435 of 452

Data Selection Values
Year: 11 Period: 12 Region: A Western Division Business Partner: 23 Intercompany Settlement Co 23

Description Of Service	Hours	Payroll	Expenses	Total
Accounting	861.03	30,156.33	72,740.13	102,896.46
Administration	142.17	9,628.19	63,980.14	73,608.33
Audit	33.83	2,187.56	6,808.33	8,995.89
Communications	194.18	11,331.55	18,004.95	29,336.50
Legal	133.57	9,628.29	25,227.08	34,855.37
Engineering		1,065.20	6,456.40	7,521.60
Finance	522.61	29,164.31	54,129.25	83,293.56
Human Resources	391.03	17,425.64	40,297.97	57,723.61
Information Systems	935.10	44,996.06	229,772.74	274,768.80
Operations	250.48	18,762.44	45,065.29	63,827.73
Rates & Revenue	48.51	3,130.63	4,787.64	7,918.27
Risk Management	269.34	14,776.34	13,501.68	28,278.02
Water Quality	328.55	11,312.01	13,091.83	24,403.84
Customer Service	4,179.97	83,274.02	139,241.78	222,515.80
TOTAL:	**8,290.37**	**286,838.57**	**733,105.21**	**1,019,943.78**

TOTAL CURRENT MONTH CHARGES	1,019,943.78
LESS: PAYMENT-PRIOR EST. BILLING	721,119.99-
NET AMOUNT PAYABLE (RECEIVABLE)	298,823.79
PLUS: EST. CURRENT MONTH BILLING	1,019,943.78
	1,318,767.57

TAW_R_CADDR1#071attachment
Page 436 of 452

Data Selection Values
Year: 11 Period: 12 Region: D Pennsylvania Division Business Partner: 24 Intercompany Settlement Co 24

Description Of Service	Hours	Payroll	Expenses	Total
Accounting	2,655.23	94,165.54	264,068.66	358,234.20
Administration	504.23	34,584.77	240,486.99	275,071.76
Audit	144.54	9,326.31	27,244.49	36,570.80
Communications	291.16	16,712.96	44,210.51	60,923.47
Legal	224.92	21,006.46	63,782.40	84,788.86
Engineering			423.29	423.29
Finance	5,904.32	299,127.06	2,554,514.94	2,853,642.00
Human Resources	919.82	45,081.26	139,605.42	184,686.68
Information Systems	3,902.07	184,212.25	948,512.47	1,132,724.72
Operations	1,115.21	72,254.34	202,871.57	275,125.91
Rates & Revenue	184.30	12,088.46	18,698.91	30,787.37
Risk Management	213.47	9,628.42	31,857.04	41,485.46
Water Quality	1,464.53	51,180.50	92,659.53	143,840.03
Customer Service	15,810.83	300,954.71	531,818.86	832,773.57
TOTAL:	**33,334.63**	**1,150,323.04**	**5,160,755.08**	**6,311,078.12**

TOTAL CURRENT MONTH CHARGES	6,311,078.12
LESS: PAYMENT-PRIOR EST. BILLING	4,680,720.06-
NET AMOUNT PAYABLE (RECEIVABLE)	1,630,358.06
PLUS: EST. CURRENT MONTH BILLING	6,311,078.12
	7,941,436.18

TAW_R_CADDR1#071attachment
Page 437 of 452

Data Selection Values
Year: 11 Period: 12 Region: B Eastern Division Business Partner: 26 Intercompany Settlement Co 26

Description Of Service	Hours	Payroll	Expenses	Total
Accounting	578.87	18,344.31	34,927.46	53,271.77
Administration	62.08	4,464.47	36,957.60	41,422.07
Audit	15.98	1,032.80	3,353.01	4,385.81
Communications	44.12	2,376.04	6,524.08	8,900.12
Legal	144.34	10,367.90	13,434.99	23,802.89
Engineering		158.62	1,449.00	1,607.62
Finance	812.63	40,777.38	305,607.11	346,384.49
Human Resources	143.10	6,538.42	18,907.64	25,446.06
Information Systems	464.03	21,930.80	111,291.02	133,221.82
Operations	596.22	21,486.16	36,046.07	57,532.23
Rates & Revenue	35.57	1,778.84	2,531.93	4,310.77
Risk Management	54.57	2,536.17	5,080.08	7,616.25
Water Quality	164.88	5,718.29	10,701.16	16,419.45
Customer Service	1,855.15	35,522.41	63,999.73	99,522.14
TOTAL:	**4,971.54**	**173,032.61**	**650,810.88**	**823,843.49**

TOTAL CURRENT MONTH CHARGES	823,843.49
LESS: PAYMENT-PRIOR EST. BILLING	627,239.97-
NET AMOUNT PAYABLE (RECEIVABLE)	196,603.52
PLUS: EST. CURRENT MONTH BILLING	823,843.49
	1,020,447.01

TAW_R_CADDR1#071attachment
Page 438 of 452

Data Selection Values
Year: 11 Period: 12 Region: B Eastern Division Business Partner: 27 Intercompany Settlement Co 27

Description Of Service	Hours	Payroll	Expenses	Total
Accounting	523.53	17,143.95	32,058.58	49,202.53
Administration	198.89	14,044.17	45,301.17	59,345.34
Audit	12.28	793.69	2,881.16	3,674.85
Communications	33.90	1,825.98	6,118.62	7,944.60
Legal	65.16	5,459.79	12,240.80	17,700.59
Engineering	156.20	8,104.62	4,180.15	12,284.77
Finance	1,203.61	53,416.07	245,749.01	299,165.08
Human Resources	89.40	4,664.73	16,710.23	21,374.96
Information Systems	473.76	19,833.83	94,787.57	114,621.40
Operations	701.96	25,063.28	38,985.31	64,048.59
Rates & Revenue	183.80	7,322.21	3,421.49	10,743.70
Risk Management	97.45	3,660.74	5,269.50	8,930.24
Water Quality	128.09	4,441.29	9,416.55	13,857.84
Customer Service	1,415.09	27,131.54	47,917.78	75,049.32
TOTAL:	**5,283.12**	**192,905.89**	**565,037.92**	**757,943.81**

TOTAL CURRENT MONTH CHARGES	757,943.81
LESS: PAYMENT-PRIOR EST. BILLING	668,961.96-
NET AMOUNT PAYABLE (RECEIVABLE)	88,981.85
PLUS: EST. CURRENT MONTH BILLING	757,943.81
	846,925.66

TAW_R_CADDR1#071attachment
Page 439 of 452

Data Selection Values
Year: 11 Period: 12 Region: B Eastern Division Business Partner: 28 Intercompany Settlement

Description Of Service	Hours	Payroll	Expenses	Total
Accounting	906.19	31,337.17	74,152.22	105,489.39
Administration	132.65	9,871.33	83,469.06	93,340.39
Audit	36.73	2,375.81	7,353.58	9,729.39
Communications	101.30	5,456.55	14,488.61	19,945.16
Legal	207.74	17,162.40	28,314.94	45,477.34
Engineering		364.52	2,780.45	3,144.97
Finance	1,865.82	92,874.44	693,138.44	786,012.88
Human Resources	266.28	13,899.50	41,221.64	55,121.14
Information Systems	1,147.49	54,180.25	267,562.27	321,742.52
Operations	1,188.88	45,722.61	77,199.48	122,922.09
Rates & Revenue	47.26	3,133.72	5,204.61	8,338.33
Risk Management	100.34	3,840.90	10,425.04	14,265.94
Water Quality	378.90	13,139.42	24,178.08	37,317.50
Customer Service	4,191.46	80,413.93	143,660.79	224,074.72
TOTAL:	**10,571.04**	**373,772.55**	**1,473,149.21**	**1,846,921.76**

TOTAL CURRENT MONTH CHARGES	1,846,921.76
LESS: PAYMENT-PRIOR EST. BILLING	1,409,310.60-
NET AMOUNT PAYABLE (RECEIVABLE)	437,611.16
PLUS: EST. CURRENT MONTH BILLING	1,846,921.76
	2,284,532.92

TAW_R_CADDR1#071attachment
Page 440 of 452

Data Selection Values
Year: 11 Period: 12 Region: A Western Division Business Partner: 30 Intercompany Settlement Co 30

Description Of Service	Hours	Payroll	Expenses	Total
Accounting	209.42	6,043.85	6,848.16	12,892.01
Administration	7.42	538.10	6,206.12	6,744.22
Audit	2.12	137.37	566.83	704.20
Communications	9.73	533.37	1,333.18	1,866.55
Legal	18.65	1,208.96	2,110.01	3,318.97
Engineering		66.82	745.05	811.87
Finance	104.04	5,091.35	40,266.06	45,357.41
Human Resources	23.49	1,028.64	3,311.61	4,340.25
Information Systems	59.47	2,837.78	14,546.20	17,383.98
Operations	22.81	1,362.05	3,333.64	4,695.69
Rates & Revenue	6.74	364.34	532.17	896.51
Risk Management	54.18	3,354.89	1,183.39	4,538.28
Water Quality	18.03	590.76	423.10-	167.66
Customer Service	260.14	5,180.66	9,070.99	14,251.65
TOTAL:	**796.24**	**28,338.94**	**89,630.31**	**117,969.25**

TOTAL CURRENT MONTH CHARGES	117,969.25
LESS: PAYMENT-PRIOR EST. BILLING	92,991.03-
NET AMOUNT PAYABLE (RECEIVABLE)	24,978.22
PLUS: EST. CURRENT MONTH BILLING	117,969.25
	142,947.47

TAW_R_CADDR1#071attachment
Page 441 of 452

Data Selection Values
Year: 11 Period: 12 Region: Z Corporate Business Partner: 31 Intercompany Settlement Co 31

Description Of Service	Hours	Payroll	Expenses	Total
Accounting	3,694.38	110,321.06	83,869.69	194,190.75
Administration	188.45	11,270.48	134,654.61	145,925.09
Audit	69.60	4,573.07	14,580.35	19,153.42
Communications	188.02	11,021.87	27,916.00	38,937.87
Legal	107.09	9,903.20	32,804.93	42,708.13
Engineering			314.82	314.82
Finance	798.55	41,998.62	92,495.85	134,494.47
Human Resources	644.01	33,071.34	107,532.10	140,603.44
Information Systems	70.88	2,793.68	46,334.72	49,128.40
Operations	1,430.45	108,474.25	118,687.71	227,161.96
Rates & Revenue			9,518.71	9,518.71
Risk Management	32.23	2,569.84	7,776.11	10,345.95
Water Quality	128.02	7,066.37	4,733.76	11,800.13
Customer Service	516.31	9,844.32	16,636.07	26,480.39
TOTAL:	**7,867.99**	**352,908.10**	**697,855.43**	**1,050,763.53**

TOTAL CURRENT MONTH CHARGES	1,050,763.53
LESS: PAYMENT-PRIOR EST. BILLING	955,551.13-
NET AMOUNT PAYABLE (RECEIVABLE)	95,212.40
PLUS: EST. CURRENT MONTH BILLING	1,050,763.53
	1,145,975.93

TAW_R_CADDR1#071attachment
Page 442 of 452

Data Selection Values
Year: 11 Period: 12 Region: B Eastern Division Business Partner: 38 Intercompany Settlement Co 38

Description Of Service	Hours	Payroll	Expenses	Total
Accounting	458.39	15,106.95	38,006.72	53,113.67
Administration	59.29	4,293.08	40,576.01	44,869.09
Audit	15.74	1,017.59	3,421.09	4,438.68
Communications	52.08	2,836.97	6,183.99	9,020.96
Legal	82.77	6,703.61	11,486.38	18,189.99
Engineering		156.64	1,065.31	1,221.95
Finance	723.51	36,480.72	296,658.19	333,138.91
Human Resources	195.02	9,691.56	23,957.52	33,649.08
Information Systems	459.49	21,717.99	108,996.14	130,714.13
Operations	814.81	32,070.27	41,910.18	73,980.45
Rates & Revenue	176.04	9,016.52	3,964.55	12,981.07
Risk Management	91.73	3,505.18	4,506.15	8,011.33
Water Quality	162.71	5,645.00	13,411.57	19,056.57
Customer Service	1,788.24	34,345.65	59,816.11	94,161.76
TOTAL:	**5,079.82**	**182,587.73**	**653,959.91**	**836,547.64**

TOTAL CURRENT MONTH CHARGES	836,547.64
LESS: PAYMENT-PRIOR EST. BILLING	639,780.60-
NET AMOUNT PAYABLE (RECEIVABLE)	196,767.04
PLUS: EST. CURRENT MONTH BILLING	836,547.64
	1,033,314.68

TAW_R_CADDR1#071attachment
Page 443 of 452

Data Selection Values
Year: 11 Period: 12 Region: B Eastern Division Business Partner: 42 Intercompany Settlement Co 42

Description Of Service	Hours	Payroll	Expenses	Total
Accounting				
Administration				
Audit				
Communications				
Legal				
Engineering				
Finance				
Human Resources				
Information Systems				
Operations				
Rates & Revenue				
Risk Management				
Water Quality				
Customer Service				
TOTAL:				

TOTAL CURRENT MONTH CHARGES

LESS: PAYMENT-PRIOR EST. BILLING -

NET AMOUNT PAYABLE (RECEIVABLE)

PLUS: EST. CURRENT MONTH BILLING

TAW_R_CADDR1#071attachment
Page 444 of 452

Data Selection Values
Year: 11 Period: 12 Region: A Western Division Business Partner: 44 Intercompany Settlement Co 44

Description Of Service	Hours	Payroll	Expenses	Total
Accounting			105.61	105.61
Administration			528.67	528.67
Communications			236.89	236.89
Legal			367.12	367.12
Engineering			380.94	380.94
Finance			519.88	519.88
Human Resources			269.96	269.96
Operations	89.00	3,356.73	741.62	4,098.35
Risk Management			258.32	258.32
Water Quality			67.80	67.80
Customer Service			616.14	616.14
TOTAL:	**89.00**	**3,356.73**	**4,092.95**	**7,449.68**

TOTAL CURRENT MONTH CHARGES	7,449.68
LESS: PAYMENT-PRIOR EST. BILLING	-
NET AMOUNT PAYABLE (RECEIVABLE)	7,449.68
PLUS: EST. CURRENT MONTH BILLING	7,449.68
	14,899.36

TAW_R_CADDR1#071attachment
Page 445 of 452

Data Selection Values
Year: 11 Period: 12 Region: Z Corporate Business Partner: 46 Intercompany Settlement Co 46

Description Of Service	Hours	Payroll	Expenses	Total
Accounting	73.25	2,252.01	963.67	3,215.68
Administration			5,043.73	5,043.73
Audit			74.95	74.95
Communications			583.55	583.55
Legal			795.74	795.74
Finance	196.00	7,727.02	3,701.22	11,428.24
Human Resources			652.58	652.58
Operations			1,294.04	1,294.04
Rates & Revenue			255.86	255.86
Risk Management			291.73	291.73
TOTAL:	**269.25**	**9,979.03**	**13,657.07**	**23,636.10**

TOTAL CURRENT MONTH CHARGES	23,636.10
LESS: PAYMENT-PRIOR EST. BILLING	25,475.95-
NET AMOUNT PAYABLE (RECEIVABLE)	1,839.85-
PLUS: EST. CURRENT MONTH BILLING	23,636.10
	21,796.25

TAW_R_CADDR1#071attachment
Page 446 of 452

Data Selection Values
Year: 11 Period: 12 Region: A Western Division Business Partner: 50 Intercompany Settlement Co 50

Description Of Service	Hours	Payroll	Expenses	Total
Accounting				
Administration				
Audit				
Communications				
Legal				
Engineering				
Finance				
Human Resources				
Information Systems				
Operations				
Rates & Revenue				
Risk Management				
Water Quality				
Customer Service				
TOTAL:				

TOTAL CURRENT MONTH CHARGES	
LESS: PAYMENT-PRIOR EST. BILLING	3,244.23-
NET AMOUNT PAYABLE (RECEIVABLE)	3,244.23-
PLUS: EST. CURRENT MONTH BILLING	
	3,244.23-

TAW_R_CADDR1#071attachment
Page 447 of 452

Data Selection Values
Year: 11 Period: 12 Region: C New Jersey Division Business Partner: 54 Intercompany Settlement Co 54

Description Of Service	Hours	Payroll	Expenses	Total
Accounting	25.75	738.40	602.85	1,341.25
Administration	11.68	728.58	2,535.72	3,264.30
Audit	3.84	252.71	705.18	957.89
Communications	2.94	168.91	526.99	695.90
Legal	6.16	580.92	1,500.50	2,081.42
Engineering			7.30	7.30
Finance	36.40	2,238.59	3,735.74	5,974.33
Human Resources	3.48	136.17	614.39	750.56
Information Systems	4.41	146.51	3,007.48	3,153.99
Operations	.61	27.47	451.95	479.42
Rates & Revenue			143.32	143.32
Risk Management	.08	2.27	105.63	107.90
Water Quality			4.41	4.41
Customer Service	293.37	5,586.91	9,222.54	14,809.45
TOTAL:	**388.72**	**10,607.44**	**23,164.00**	**33,771.44**

TOTAL CURRENT MONTH CHARGES	33,771.44
LESS: PAYMENT-PRIOR EST. BILLING	24,924.89-
NET AMOUNT PAYABLE (RECEIVABLE)	8,846.55
PLUS: EST. CURRENT MONTH BILLING	33,771.44
	42,617.99

TAW_R_CADDR1#071attachment
Page 448 of 452

Data Selection Values
Year: 11 Period: 12 Region: C New Jersey Division Business Partner: 55 Intercompany Settlement Co 55

Description Of Service	Hours	Payroll	Expenses	Total
Accounting	27.20	863.12	1,112.33	1,975.45
Administration	24.74	1,541.22	5,168.01	6,709.23
Audit	8.12	534.56	1,476.39	2,010.95
Communications	6.26	359.89	1,120.42	1,480.31
Legal	13.05	1,229.33	3,176.54	4,405.87
Engineering			15.44	15.44
Finance	82.70	4,905.59	7,874.36	12,779.95
Human Resources	6.06	246.21	1,233.01	1,479.22
Information Systems	12.64	399.95	6,637.01	7,036.96
Operations	1.29	58.09	960.19	1,018.28
Rates & Revenue			280.26	280.26
Risk Management	.18	5.28	223.92	229.20
Water Quality			10.46	10.46
Customer Service	434.81	8,292.40	13,697.57	21,989.97
TOTAL:	**617.05**	**18,435.64**	**42,985.91**	**61,421.55**

TOTAL CURRENT MONTH CHARGES	61,421.55
LESS: PAYMENT-PRIOR EST. BILLING	44,301.43-
NET AMOUNT PAYABLE (RECEIVABLE)	17,120.12
PLUS: EST. CURRENT MONTH BILLING	61,421.55
	78,541.67

TAW_R_CADDR1#071attachment
Page 449 of 452

Data Selection Values
Year: 11 Period: 12 Region: C New Jersey Division Business Partner: 56 Intercompany Settlement Co 56

Description Of Service	Hours	Payroll	Expenses	Total
Accounting	10.88	302.97	210.18	513.15
Administration	1.57	98.09	587.43	685.52
Audit	.52	34.03	106.85	140.88
Communications	2.06	117.52	264.89	382.41
Legal	1.04	95.33	254.15	349.48
Engineering			.98	.98
Finance	5.90	322.33	591.42	913.75
Human Resources	4.17	209.75	650.15	859.90
Information Systems	.41	17.11	397.62	414.73
Operations	.08	3.69	88.34	92.03
Rates & Revenue			40.17	40.17
Risk Management			20.79	20.79
Water Quality			.96	.96
Customer Service			.74	.74
TOTAL:	**26.63**	**1,200.82**	**3,214.67**	**4,415.49**

TOTAL CURRENT MONTH CHARGES	4,415.49
LESS: PAYMENT-PRIOR EST. BILLING	3,613.21-
NET AMOUNT PAYABLE (RECEIVABLE)	802.28
PLUS: EST. CURRENT MONTH BILLING	4,415.49
	5,217.77

TAW_R_CADDR1#071attachment
Page 450 of 452

Data Selection Values
Year: 11 Period: 12 Region: Z Corporate Business Partner: 57 Intercompany Settlement Co 57

Description Of Service	Hours	Payroll	Expenses	Total
Accounting			5.43	5.43
TOTAL:			**5.43**	**5.43**

TOTAL CURRENT MONTH CHARGES	5.43
LESS: PAYMENT-PRIOR EST. BILLING	5.44-
NET AMOUNT PAYABLE (RECEIVABLE)	.01-
PLUS: EST. CURRENT MONTH BILLING	5.43
	5.42

TAW_R_CADDR1#071attachment
Page 451 of 452

Data Selection Values
Year: 11 Period: 12 Region: Z Corporate Business Partner: 80 Intercompany Settlement Co 80

Description Of Service	Hours	Payroll	Expenses	Total
Accounting	31.50	925.08	658.15	1,583.23
Administration			7,488.25	7,488.25
Audit			28.41	28.41
Communications			422.24	422.24
Legal			575.79	575.79
Finance			1,744.70	1,744.70
Human Resources			365.70	365.70
Information Systems	1,211.50	52,824.30	169,624.26	222,448.56
Operations	20.00	917.28	1,411.76	2,329.04
Rates & Revenue			146.28	146.28
Risk Management	104.00	5,454.54	1,202.74	6,657.28
Water Quality			196.26	196.26
TOTAL:	**1,367.00**	**60,121.20**	**183,864.54**	**243,985.74**

TOTAL CURRENT MONTH CHARGES	243,985.74
LESS: PAYMENT-PRIOR EST. BILLING	310,725.50-
NET AMOUNT PAYABLE (RECEIVABLE)	66,739.76-
PLUS: EST. CURRENT MONTH BILLING	243,985.74
	177,245.98

TAW_R_CADDR1#071attachment
Page 452 of 452

TENNESSEE AMERICAN WATER COMPANY
DOCKET NO. 12-00049
FIRST DISCOVERY REQUEST OF THE
CONSUMER ADVOCATE AND PROTECTION DIVISION

Responsible Witness: Linda C. Bridwell

Question:

72. Provide the amount of hours, labor dollars, and overhead dollars by AWWSC employee billed to TAWC from AWWSC for the twelve months ended December 31, 2011.

Response:

Please refer to the attachment.

Tennessee American Water Company **Docket No. 2012-00049**

Response to CAPD 1-72
Tennessee American Water Company
Service Company Labor Charges by Employee
For the Year 2011

		Capital		O&M		Total Hours	Total Dollars
Employee #	Job Title	Hours	Dollars	Hours	Dollars		
3000002	Dir Corp Accounting	0	$ 8	42	$ 3,398	42	$ 3,406
3000003	Sr Mgr Corporate Dev			19	$ 1,266	19	$ 1,266
3000006	Chief Water Technology Officer			2	$ 301	2	$ 301
3000006	SERP/SRP Payment (Retirees)			-	$ -	-	$ -
3000047	Dir Res & Environ Excellence	1	$ 42	43	$ 3,497	43	$ 3,540
3000060	Dir Oprtnl Risk Mgmt (AZ&CA)			3	$ 180	3	$ 180
3000071	Sr Programmer Analyst ITS	19	$ 762	29	$ 1,100	48	$ 1,863
3000104	Financial Analyst III (Rates)			8	$ 347	8	$ 347
3000114	Intmd Accountant Tax	3	$ 84	71	$ 1,981	74	$ 2,065
3000126	Sr Mgr Rates			111	$ 8,262	111	$ 8,262
3000129	Specialist Business Svcs WQ			46	$ 1,419	46	$ 1,419
3000131	Financial Analyst III (Rates)	0	$ 7	52	$ 1,945	52	$ 1,952
3000160	Director, Information Services			-	$ -	-	$ -
3000166	Sr Accountant			2	$ 101	2	$ 101
3000171	Chemist III			17	$ 491	17	$ 491
3000171	Chemist IV			32	$ 1,024	32	$ 1,024
3000175	Mgr Chemistry			49	$ 2,128	49	$ 2,128
3000195	Supvr Computer Opns ITS			44	$ 1,502	44	$ 1,502
3000197	Sr Specialist Business Svcs	1	$ 32	45	$ 1,879	46	$ 1,910
3000198	Sr Programmer Analyst ITS			51	$ 1,835	51	$ 1,835
3000202	Mgr QA/QC Water Quality			49	$ 2,044	49	$ 2,044
3000234	Enterprise Architect ITS	43	$ 2,922	6	$ 400	49	$ 3,322
3000260	Sr Engr Design	22	$ 1,163	7	$ 351	29	$ 1,514
3000364	Sr Drafter CAD Design	10	$ 293			10	$ 293
3000370	Dir Engineering Asset Planning	33	$ 2,204			33	$ 2,204
3000370	Mgr Engineering	2	$ 100			2	$ 100
3000457	Sr Analyst Financial			33	$ 1,323	33	$ 1,323
3000487	Practice Lead Engineering	55	$ 3,057	5	$ 294	60	$ 3,351
3000493	Mgr Benefits	0	$ 16	27	$ 1,527	27	$ 1,542
3000502	Sr Spec Computer Supp ITS (N)			43	$ 1,732	43	$ 1,732
3000555	Dir Engineering - Construction	31	$ 2,109	11	$ 753	43	$ 2,862
3000559	Dir Accounting (SSC)			45	$ 3,393	45	$ 3,393
3000561	Exec Asst to EMT (N)	1	$ 25			1	$ 25
3000821	Sr Dir Engineering (Corp)	40	$ 3,293			40	$ 3,293
3000822	Sr Engr Design	9	$ 462	3	$ 125	12	$ 587
3001285	Sr Engr Construction	50	$ 2,858			50	$ 2,858
3001286	Mgr Eng-Enterprise Capital Prg	41	$ 2,475			41	$ 2,475
3001296	VP Operations Services Reg	23	$ 2,439	23	$ 2,472	46	$ 4,912
3001300	VP Finance & Accounting	0	$ 32	42	$ 4,734	42	$ 4,766
3001616	Chemist I (N)			29	$ 711	29	$ 711
3001904	Sr Engr Construction	9	$ 433	15	$ 720	24	$ 1,153
3001952	Chemist I (N)			49	$ 1,216	49	$ 1,216
3001971	Lead Specialist Support ITS			8	$ 306	8	$ 306
3002235	VP Investor Relations			21	$ 2,201	21	$ 2,201
3002332	Dir Comp & Benefits	0	$ 37	34	$ 3,260	34	$ 3,297
3002531	Sr Mgr Rates	0	$ 23	33	$ 1,880	33	$ 1,903
3002816	Dir Engineering - Tech Svcs	27	$ 1,787	6	$ 429	33	$ 2,216
3002902	Lead Programmer Analyst ITS	31	$ 1,685	6	$ 329	38	$ 2,014
3003152	Chemist I (N)			51	$ 1,147	51	$ 1,147
3003220	Sr Computer Operator ITS (N)			46	$ 1,012	46	$ 1,012
3003254	Sr Specialist Network Security			43	$ 1,779	43	$ 1,779
3003367	VP Shared Services			40	$ 4,232	40	$ 4,232
3003459	VP & Counsel Reg Prgrms			46	$ 4,310	46	$ 4,310
3003460	Sr Spec Computer Supp ITS (N)			39	$ 1,414	39	$ 1,414
3003464	Specialist Cash Management (N)			245	$ 4,944	245	$ 4,944
3012250	Sr Analyst Cash Management	0	$ 7	8	$ 279	8	$ 286
3012250	Sr Analyst Treasury Cash Mgmt	0	$ 2	16	$ 597	16	$ 599
3014575	Exec Secretary (N)			46	$ 1,049	46	$ 1,049
3014901	Dir Rates			358	$ 29,079	358	$ 29,079
3014906	Mgr Rates			11	$ 513	11	$ 513
3014914	Dir Comm & EA (Div)			8	$ 616	8	$ 616
3015077	Lead Computer Operator ITS (N)			46	$ 1,299	46	$ 1,299
3015388	Project Mgr ITS			23	$ 1,060	23	$ 1,060
3015490	Princ Analyst Financial	0	$ 4	42	$ 2,095	42	$ 2,098
3015763	Sr Programmer Analyst ITS			41	$ 1,658	41	$ 1,658
3015900	Mgr Application Dev ITS			43	$ 2,755	43	$ 2,755
3015919	Mgr Rates			1,003	$ 52,778	1,003	$ 52,778
3016028	Dir Insurance & Risk Mgt			33	$ 2,180	33	$ 2,180

Tennessee American Water Company **Docket No. 2012-00049**

Response to CAPD 1-72
Tennessee American Water Company
Service Company Labor Charges by Employee
For the Year 2011

		Capital		O&M		Total Hours	Total Dollars
Employee #	Job Title	Hours	Dollars	Hours	Dollars		
3016075	Chemist III			49	$ 1,473	49	$ 1,473
3016132	Sr Engr Design	2	$ 72	4	$ 172	6	$ 244
3016132	Sr Engr Planning	7	$ 308	11	$ 472	18	$ 780
3016148	Sr Scientist Environmental	26	$ 1,231	22	$ 1,063	48	$ 2,294
3016238	Specialist Performance (N)			19	$ 473	19	$ 473
3016238	Sr Analyst QA CSC (N)			27	$ 647	27	$ 647
3016239	Supvr Field Operations	6	$ 179			6	$ 179
3016241	Sr Specialist Business Svcs			46	$ 1,525	46	$ 1,525
3016243	Sr Spec Educ & Staff Dev			46	$ 1,361	46	$ 1,361
3016244	Sr Spec Computer Supp ITS (N)			36	$ 1,169	36	$ 1,169
3016296	Spec Midrange Server ITS (N)			47	$ 1,947	47	$ 1,947
3016350	Supvr QA Reporting CSC			45	$ 1,145	45	$ 1,145
3016351	CSR-3 Billing Specialist			13	$ 219	13	$ 219
3016354	Mgr Major Customer Accts	50	$ 1,893			50	$ 1,893
3016378	Analyst Scheduling CSC (N)			36	$ 1,157	36	$ 1,157
3016378	Analyst Traffic & Scheduling			11	$ 262	11	$ 262
3016445	CSR-4 Billing Tech Coord			47	$ 900	47	$ 900
3016448	CSR-3 Speciality Desk Rep			45	$ 722	45	$ 722
3016450	CSR-3 Billing Specialist			38	$ 692	38	$ 692
3016454	CSR-4 Billing Tech Coord			46	$ 812	46	$ 812
3016456	Supvr Billing Group	49	$ 1,390	1	$ 21	50	$ 1,412
3016460	Sr Analyst Financial			46	$ 1,836	46	$ 1,836
3016462	Lead Specialist Supp ITS (N)			41	$ 1,923	41	$ 1,923
3016498	CSR-4 Billing Tech Coord			47	$ 828	47	$ 828
3016509	CSR-4 Billing Tech Coord	0	$ 2	44	$ 777	44	$ 778
3016513	Lead Specialist Support ITS			46	$ 1,861	46	$ 1,861
3016514	CSR-3 Billing Specialist			43	$ 697	43	$ 697
3016521	CSR-3 Billing Specialist			47	$ 763	47	$ 763
3016523	Spec Educ & Staff Dev (N)			18	$ 392	18	$ 392
3016523	Specialist Human Resources (N)			0	$ 1	0	$ 1
3016656	CSR-3 Billing Specialist			47	$ 816	47	$ 816
3016666	Spec Educ & Staff Dev (N)	0	$ 2	42	$ 929	42	$ 931
3016666	Supvr Billing Group			4	$ 137	4	$ 137
3016667	Analyst Prfmnc Rptng CSC (N)			23	$ 535	23	$ 535
3016667	Analyst QA CSC (N)			23	$ 532	23	$ 532
3016668	CSR-3 Collections Rep			30	$ 566	30	$ 566
3016671	Specialist Performance (N)			19	$ 407	19	$ 407
3016671	Sr Analyst QA CSC (N)			27	$ 557	27	$ 557
3016672	Specialist Operations (N)	17	$ 445			17	$ 445
3016673	CSR-4 Billing Tech Coord			46	$ 807	46	$ 807
3016674	Specialist Billing Control (N)			22	$ 437	22	$ 437
3016674	Team Supvr Billing	0	$ 2	25	$ 488	25	$ 490
3016678	Mgr Billing & Collections	50	$ 2,822			50	$ 2,822
3016680	CSR-4 Billing Tech Coord			45	$ 791	45	$ 791
3016685	CSR-3 Billing Specialist			32	$ 540	32	$ 540
3016687	Specialist Performance (N)			23	$ 536	23	$ 536
3016687	Sr Analyst QA CSC (N)			23	$ 538	23	$ 538
3016770	Sr Clerk Documentation (N)			50	$ 915	50	$ 915
3016771	CSR-3 Call Handling Rep			48	$ 868	48	$ 868
3016788	Analyst Scheduling CSC (N)			35	$ 1,249	35	$ 1,249
3016788	Analyst Traffic & Scheduling			11	$ 257	11	$ 257
3016791	CSR-3 Call Handling Rep			48	$ 836	48	$ 836
3016856	CSR-3 Call Handling Rep			43	$ 759	43	$ 759
3016859	CSR-3 Billing Specialist			46	$ 809	46	$ 809
3016860	CSR-3 Billing Specialist			46	$ 764	46	$ 764
3016861	CSR-3 Billing Specialist			35	$ 559	35	$ 559
3016862	Specialist Billing Control (N)			38	$ 776	38	$ 776
3016862	Specialist Performance (N)	0	$ 10	9	$ 184	9	$ 194
3016864	CSR-3 Collections Rep			40	$ 635	40	$ 635
3016866	Sr Analyst Financial	0	$ 16	44	$ 1,627	44	$ 1,643
3016869	CSR-3 Call Handling Rep			37	$ 625	37	$ 625
3016870	CSR-3 Billing Specialist			34	$ 635	34	$ 635
3016875	CSR-3 Billing Specialist			46	$ 731	46	$ 731
3016881	Analyst Premise QA (N)	1	$ 18			1	$ 18
3016883	Mgr Quality CSC			40	$ 1,441	40	$ 1,441
3016884	Spec Network Servr AIX ITS (N)			45	$ 1,957	45	$ 1,957
3016922	CSR-3 Collections Rep			45	$ 717	45	$ 717
3016926	CSR-3 Call Handling Rep			48	$ 763	48	$ 763

Tennessee American Water Company **Docket No. 2012-00049**

Response to CAPD 1-72
Tennessee American Water Company
Service Company Labor Charges by Employee
For the Year 2011

		Capital		O&M		Total Hours	Total Dollars
Employee #	Job Title	Hours	Dollars	Hours	Dollars		
3016929	CSR-3 Billing Specialist			45	$ 837	45	$ 837
3016930	CSR-3 Billing Specialist			46	$ 747	46	$ 747
3016931	CSR-3 Billing Specialist			47	$ 856	47	$ 856
3016948	Dir Accounting (SSC)	50	$ 3,921			50	$ 3,921
3017079	Supvr Business Services IDA			46	$ 1,349	46	$ 1,349
3017081	CSR-3 Collections Rep			47	$ 815	47	$ 815
3017083	CSR-3 Billing Specialist			46	$ 740	46	$ 740
3017085	CSR-3 Billing Specialist			46	$ 810	46	$ 810
3017086	CSR-3 Call Handling Rep			45	$ 762	45	$ 762
3017088	CSR-3 Billing Specialist			39	$ 621	39	$ 621
3017089	Team Supvr Billing			46	$ 1,080	46	$ 1,080
3017092	CSR-3 Billing Specialist			44	$ 714	44	$ 714
3017162	Sr Specialist Business Svcs	1	$ 16	45	$ 1,293	46	$ 1,309
3017165	Spec Collections Documntn (N)			25	$ 643	25	$ 643
3017165	Spec Educ & Staff Dev (N)			12	$ 340	12	$ 340
3017169	Intmd Financial Analyst	0	$ 13	45	$ 1,344	46	$ 1,356
3017173	CSR-3 Billing Specialist			45	$ 716	45	$ 716
3017245	Team Supvr Collections			38	$ 824	38	$ 824
3017248	CSR-3 Billing Specialist			2	$ 29	2	$ 29
3017266	CSR-3 Call Handling Rep			11	$ 189	11	$ 189
3017395	Intmd Accountant	0	$ 9	0	$ 5	1	$ 14
3017405	Financial Analyst II (FP&A)	0	$ 12	40	$ 1,334	40	$ 1,347
3017416	Sr Analyst Support Srvcs (N)	15	$ 519	33	$ 1,154	48	$ 1,673
3017483	Supvr Billing Group	2	$ 47	41	$ 1,072	42	$ 1,119
3017483	Team Supvr Billing	0	$ 6	3	$ 78	4	$ 84
3017489	CSR-4 Collections Tech Coord			31	$ 696	31	$ 696
3017490	Mgr Call Handling			47	$ 1,993	47	$ 1,993
3017500	CSR-2 Billing Specialist			20	$ 349	20	$ 349
3017500	CSR-3 Billing Specialist			26	$ 453	26	$ 453
3017501	CSR-4 Billing Tech Coord	0	$ 4	44	$ 774	44	$ 778
3017503	Specialist Cash Management (N)			31	$ 608	31	$ 608
3017504	Sr Accountant	0	$ 17	0	$ 15	1	$ 31
3017512	Supvr HR/Payroll Rptg & Cntrl	50	$ 2,177			50	$ 2,177
3017514	Sr Analyst Cash Management	1	$ 19	3	$ 109	4	$ 128
3017514	Sr Analyst Treasury Cash Mgmt	0	$ 6	6	$ 230	7	$ 236
3017515	Analyst QA ITS	3	$ 110	29	$ 949	33	$ 1,059
3017515	Application Trainer (BT)	13	$ 445	3	$ 82	15	$ 527
3017573	Supvr Supply Chain Procrmnt	24	$ 836	23	$ 816	47	$ 1,651
3017574	Sr Construction Insp (PA/NJ)	4	$ 172			4	$ 172
3017576	Mgr Supply Chain Performance	21	$ 1,034	25	$ 1,234	47	$ 2,268
3017587	CSR-3 Call Handling Rep			47	$ 746	47	$ 746
3017589	Team Supvr Call Handling	0	$ 5	47	$ 1,178	47	$ 1,183
3017603	Analyst Bus Systm Spprt (N)	1	$ 24	32	$ 983	32	$ 1,007
3017603	Analyst HR (N)	0	$ 10	5	$ 165	6	$ 175
3017603	Analyst Support Services (N)	0	$ 6	9	$ 263	9	$ 269
3017723	Supvr Payroll Processing	0	$ 13	20	$ 735	21	$ 748
3017835	Mgr Acctng & Reporting SSC			1	$ 47	1	$ 47
3017835	Project Mgr	0	$ 11	35	$ 1,701	35	$ 1,712
3017837	Team Lead Accounts Payable			7	$ 226	7	$ 226
3017840	Team Lead FA/JC	50	$ 2,249			50	$ 2,249
3017841	Specialist Accts Payable (N)			108	$ 1,955	108	$ 1,955
3017850	Specialist Billing Control (N)			37	$ 759	37	$ 759
3017850	Specialist Performance (N)	0	$ 4	9	$ 177	9	$ 181
3017854	Specialist Performance (N)			19	$ 397	19	$ 397
3017854	Sr Analyst QA CSC (N)			27	$ 542	27	$ 542
3017868	CSR-3 Call Handling Rep			41	$ 717	41	$ 717
3017916	CSR-3 Call Handling Rep			48	$ 762	48	$ 762
3017919	CSR-3 Billing Specialist			46	$ 729	46	$ 729
3017920	Specialist Performance (N)	0	$ 6	8	$ 158	8	$ 164
3017921	CSR-4 Billing Tech Coord			35	$ 695	35	$ 695
3017927	Team Supvr Call Handling			43	$ 1,135	43	$ 1,135
3017928	Specialist Billing Control (N)			37	$ 752	37	$ 752
3017928	Specialist Performance (N)			9	$ 180	9	$ 180
3017930	CSR-4 Customer Service Spec			46	$ 818	46	$ 818
3017934	Sr Accountant Tax	0	$ 3	40	$ 1,787	40	$ 1,790
3017937	Accountant (N)	0	$ 4	5	$ 120	5	$ 124
3017945	CSR-3 Call Handling Rep			46	$ 734	46	$ 734
3017979	Specialist Accts Payable (N)			13	$ 253	13	$ 253

Tennessee American Water Company **Docket No. 2012-00049**

Response to CAPD 1-72
Tennessee American Water Company
Service Company Labor Charges by Employee
For the Year 2011

		Capital		O&M		Total Hours	Total Dollars
Employee #	Job Title	Hours	Dollars	Hours	Dollars		
3017980	Team Lead Benefits	0	$ 15	39	$ 1,413	40	$ 1,428
3017982	Sr Specialist Benefits (N)			41	$ 1,102	41	$ 1,102
3017987	Supvr Floor (N)			1	$ 17	1	$ 17
3017992	CSR-3 Billing Specialist			43	$ 683	43	$ 683
3017995	CSR-3 Collections Rep			46	$ 736	46	$ 736
3017998	CSR-2 Billing Specialist			45	$ 725	45	$ 725
3018005	Analyst Prfmnc Rptng CSC (N)			23	$ 465	23	$ 465
3018005	Specialist Performance (N)			23	$ 463	23	$ 463
3018006	CSR-4 Billing Tech Coord			46	$ 820	46	$ 820
3018007	CSR-3 Billing Specialist			30	$ 478	30	$ 478
3018008	CSR-3 Call Handling Rep			30	$ 619	30	$ 619
3018015	Accountant (N)	0	$ 8			0	$ 8
3018016	Sr Specialist HR Data Mgmt (N)	50	$ 1,303			50	$ 1,303
3018018	Specialist Cash Management (N)			21	$ 424	21	$ 424
3018059	Team Lead Accounts Payable	43	$ 1,533			43	$ 1,533
3018061	Analyst Procurement Business	21	$ 571	26	$ 695	47	$ 1,265
3018062	Business Liaison	0	$ 14	35	$ 1,687	36	$ 1,701
3018069	CSR-3 Billing Specialist			44	$ 705	44	$ 705
3018070	Analyst QA CSC (N)			46	$ 954	46	$ 954
3018081	Specialist Operations (N)	0	$ 9			0	$ 9
3018180	Specialist Opns & Perf Rptg(N)			23	$ 567	23	$ 567
3018180	Sr Analyst Prfmc Rptng CSC (N)			23	$ 576	23	$ 576
3018195	Supt FRCC	6	$ 186			6	$ 186
3018202	Supvr Billing Group	0	$ 12	34	$ 922	35	$ 934
3018484	Sr Programmer Analyst ITS			42	$ 1,899	42	$ 1,899
5000820	Supvr Opns I	50	$ 2,052			50	$ 2,052
9000082	Application Trainer (BT)	5	$ 129			5	$ 129
9000082	Specialist Billing Control (N)			1	$ 21	1	$ 21
9000082	Specialist Performance (N)			7	$ 173	7	$ 173
9000096	Specialist Human Resources (N)			2	$ 56	2	$ 56
9000205	Supvr Opns I	50	$ 1,876			50	$ 1,876
9000266	Specialist Billing Control (N)			37	$ 1,136	37	$ 1,136
9000266	Specialist Performance (N)			7	$ 216	7	$ 216
9000272	Clerk Accounting (N)			49	$ 914	49	$ 914
9000295	Mgr FRCC	0	$ 15			0	$ 15
9000304	CSR-3 Call Handling Rep			48	$ 821	48	$ 821
9000405	Team Supvr Billing	0	$ 8	46	$ 921	46	$ 929
9004446	Team Lead IT Regional Support			5	$ 274	5	$ 274
9006556	Environ Auditor			17	$ 712	17	$ 712
9006556	Environ Auditor/Scientist			7	$ 303	7	$ 303
9007798	CSR-4 Billing Tech Coord	0	$ 3	40	$ 715	41	$ 718
9008001	Sr Spec Computer Supp ITS (N)	40	$ 1,537			40	$ 1,537
9011505	Sr Specialist ORM			127	$ 3,561	127	$ 3,561
9015109	Mgr Chemistry			49	$ 1,952	49	$ 1,952
9015384	Sr Specialist Business Svcs			46	$ 1,608	46	$ 1,608
9015412	Mgr Controls (SCADA)			163	$ 7,560	163	$ 7,560
9015913	CSR-3 Billing Specialist			46	$ 738	46	$ 738
10000186	Supt Opns I	50	$ 1,943			50	$ 1,943
10000225	Dir Finance (w/Rates-Lg State)	4	$ 323	12	$ 923	16	$ 1,245
10000231	Mgr Engineering	0	$ 21			0	$ 21
10007786	Mgr Loss Control			3	$ 147	3	$ 147
10008361	Clerk III	50	$ 1,201			50	$ 1,201
12000036	Exec Asst (N)			168	$ 5,281	168	$ 5,281
12000052	SVP Eastern Division	1	$ 101	204	$ 26,755	205	$ 26,856
12000082	Operations Support Rep III (N)			108	$ 2,165	108	$ 2,165
12000085	Supvr Regional Support	0	$ 12	183	$ 5,909	183	$ 5,921
12000101	Mgr Human Resources			28	$ 1,344	28	$ 1,344
12000143	Dir Customer Relations			120	$ 5,214	120	$ 5,214
12000143	Mgr Operations Support FRCC	0	$ 8	63	$ 2,529	63	$ 2,537
12000159	Spec Bill/Pymt Collection (N)			187	$ 4,220	187	$ 4,220
14000147	Team Lead Rates			25	$ 1,238	25	$ 1,238
14004683	Dir Maintenance			8	$ 414	8	$ 414
17000120	Mgr Engineering	50	$ 2,763			50	$ 2,763
17000430	Mgr Procurement	58	$ 3,151	101	$ 5,511	159	$ 8,662
17002613	Specialist Operations (N)	27	$ 829			27	$ 829
17002622	Specialist Billing Control (N)			37	$ 826	37	$ 826
17002622	Specialist Performance (N)			9	$ 196	9	$ 196
17002636	Team Supvr Call Handling			47	$ 1,200	47	$ 1,200

Tennessee American Water Company **Docket No. 2012-00049**

Response to CAPD 1-72
Tennessee American Water Company
Service Company Labor Charges by Employee
For the Year 2011

		Capital		O&M		Total Hours	Total Dollars
Employee #	Job Title	Hours	Dollars	Hours	Dollars		
17003252	Mgr Maint	0	$ 10	137	$ 6,876	137	$ 6,886
17003410	Regional Dir HR	0	$ 43	3	$ 304	4	$ 348
17003473	Supvr Opns I	50	$ 1,851			50	$ 1,851
17003480	VP Operations (Large)	0	$ 14			0	$ 14
17003513	Sr Spec Computer Supp ITS (N)			13	$ 463	13	$ 463
17003524	Specialist ORM (N)			3	$ 66	3	$ 66
17003534	Mgr Engineering	1	$ 37			1	$ 37
17003587	Dir Finance Division			12	$ 1,296	12	$ 1,296
17003587	VP Rates & Regulatory Programs			14	$ 1,577	14	$ 1,577
17003590	Mgr Cust Comm (State)			32	$ 1,360	32	$ 1,360
17003593	Chemist I (N)			53	$ 1,418	53	$ 1,418
17003597	Exec Asst (N)			-	$ 220	-	$ 220
17003624	Paralegal (N)			14	$ 492	14	$ 492
17007105	CSR-3 Call Handling Rep			41	$ 811	41	$ 811
17007262	Sr Specialist ORM			3	$ 126	3	$ 126
17009339	Supvr Perform Reporting CSC	1	$ 16	43	$ 1,212	44	$ 1,228
17010878	Chemist I (N)			19	$ 510	19	$ 510
17010878	Chemist II			30	$ 855	30	$ 855
18502615	Sr Business RItnshp Anlyst ITS			44	$ 2,428	44	$ 2,428
18504493	Dir Infrastructure & Opns ITS			39	$ 2,957	39	$ 2,957
18504602	Mgr Treasury Services	49	$ 2,725	1	$ 49	50	$ 2,774
18505111	Supvr Opns I	50	$ 2,084			50	$ 2,084
18505488	Dir Supply Chain	21	$ 1,632	25	$ 1,963	47	$ 3,595
18505787	Dir Rates & Regulations SSC			41	$ 3,639	41	$ 3,639
18505824	Sr Project Mgr ITS			31	$ 2,287	31	$ 2,287
18506085	Mgr O&M	0	$ 11	46	$ 2,757	46	$ 2,768
18506114	Spec Payroll Tax & Acct (N)			28	$ 824	28	$ 824
18506114	Specialist Payroll Tax (N)			10	$ 276	10	$ 276
18506755	Analyst Cash Management			50	$ 1,443	50	$ 1,443
18506915	Analyst Procurement (N)	20	$ 487	27	$ 649	47	$ 1,137
18507002	Specialist Accts Payable (N)			83	$ 1,564	83	$ 1,564
18507125	Sr Mgr Accounting (SSC)	0	$ 8	43	$ 2,272	43	$ 2,279
18507133	Project Mgr			45	$ 2,116	45	$ 2,116
18507272	Mgr Facilities	0	$ 13	-	$ -	0	$ 13
18507352	Analyst Business Performance	0	$ 21	44	$ 2,008	45	$ 2,029
18507379	Financial Analyst III (Rates)			7	$ 300	7	$ 300
18507395	Sr Analyst Financial			22	$ 910	22	$ 910
18507441	Lead Programmer Analyst ITS	45	$ 2,174	5	$ 206	50	$ 2,380
18507504	Analyst Materials ITS (N)			47	$ 1,431	47	$ 1,431
18507512	Dir Govt Affairs (Corp)			40	$ 3,028	40	$ 3,028
18507643	Sr Mgr Rates	50	$ 3,079	0	$ 11	50	$ 3,089
18507766	Supvr Benefits Service Center	0	$ 18	39	$ 1,757	40	$ 1,775
18507782	Specialist Client Supp II (N)			45	$ 1,463	45	$ 1,463
18507951	Lead Technical Trainer ITS	11	$ 425			11	$ 425
18508072	Dir Customer Relations	50	$ 2,483			50	$ 2,483
18508195	Analyst Accounts Payable (N)			153	$ 3,506	153	$ 3,506
18508241	Specialist Cash Management (N)	0	$ 2	71	$ 1,507	71	$ 1,508
18508700	Sr Specialist Payroll (N)	1	$ 34	38	$ 885	39	$ 919
18508751	Financial Analyst III (Rates)			3	$ 132	3	$ 132
18508751	Mgr Rates			3	$ 158	3	$ 158
18508822	Analyst Accounts Payable (N)			24	$ 600	24	$ 600
18553746	Spec Midrange Server ITS (N)			45	$ 1,683	45	$ 1,683
18611053	Lead Programmer Analyst ITS	45	$ 2,084	4	$ 188	49	$ 2,272
18613500	Mgr Appl Admin & Security ITS			12	$ 589	12	$ 589
18613500	Mgr Information Security ITS			29	$ 1,507	29	$ 1,507
18623214	Financial Analyst I (Rates)			123	$ 3,228	123	$ 3,228
18648403	Analyst Cash Management	-	$ -	67	$ 1,799	67	$ 1,799
18674530	Sr Specialist Network Security			33	$ 1,426	33	$ 1,426
18678039	Technical Lead Mobile ITS	28	$ 1,658	20	$ 1,195	48	$ 2,853
18690011	Engr Design	6	$ 230			6	$ 230
18690011	Sr Engr Design	6	$ 241			6	$ 241
18709966	Dir External Comm			19	$ 1,250	19	$ 1,250
18709966	Exec Director Communications			12	$ 998	12	$ 998
18709966	VP Communications			10	$ 1,037	10	$ 1,037
18722108	Dir Cust & Oper Support	50	$ 4,971			50	$ 4,971
18732824	Dir Customer Relations	0	$ 22			0	$ 22
18734002	Project Mgr Engr	12	$ 456			12	$ 456
22000088	Financial Analyst III (Rates)	24	$ 1,251			24	$ 1,251

Tennessee American Water Company **Docket No. 2012-00049**

Response to CAPD 1-72
Tennessee American Water Company
Service Company Labor Charges by Employee
For the Year 2011

		Capital		O&M		Total Hours	Total Dollars
Employee #	Job Title	Hours	Dollars	Hours	Dollars		
22000088	Mgr Rates	1	$ 70	73	$ 3,822	74	$ 3,892
22003527	Dir Engineering (Large)	1	$ 47			1	$ 47
22004830	Mgr Business Services	0	$ 17	46	$ 2,735	46	$ 2,753
24006612	Sr Specialist Business Svcs	1	$ 31	45	$ 1,867	46	$ 1,898
24007022	Analyst Premise QA (N)	50	$ 1,208			50	$ 1,208
24007293	Specialist Corrspndnce ITS (N)			47	$ 1,382	47	$ 1,382
24007396	Sr Spec Computer Supp ITS (N)			84	$ 2,799	84	$ 2,799
24007401	Sr Dir Maintnc & SCADA Svcs			43	$ 3,473	43	$ 3,473
24007445	Dir Accounting (SSC)	1	$ 97	44	$ 3,365	45	$ 3,461
24007572	Supvr Field Operations	27	$ 1,054			27	$ 1,054
24017842	Mgr Engineering (Medium/Small)	0	$ 12			0	$ 12
24018333	Database Administrator ITS (N)			46	$ 1,732	46	$ 1,732
26000062	Engr Controls (SCADA)	200	$ 6,647	547	$ 18,135	747	$ 24,782
26000062	Sr Specialist SCADA (N)	24	$ 796	376	$ 12,473	400	$ 13,269
28007541	Dir Business Development			113	$ 8,277	113	$ 8,277
28007583	Team Lead Capital Prgm ITS	1	$ 38	45	$ 2,033	46	$ 2,071
28007707	Lead Specialist Support ITS	60	$ 2,797	157	$ 7,309	217	$ 10,105
28007828	Financial Analyst III (Rates)	20	$ 811	197	$ 7,836	217	$ 8,647
28008899	Supvr Field Operations	50	$ 2,018			50	$ 2,018
50008684	Intmd Accountant	0	$ 9	3	$ 85	3	$ 94
50008684	Sr Accountant			2	$ 47	2	$ 47
50011032	Sr Analyst Cash Management	1	$ 29	124	$ 4,131	125	$ 4,160
50011669	Sr Computer Operator ITS (N)			46	$ 1,214	46	$ 1,214
50012119	Engr Controls (SCADA)			44	$ 1,449	44	$ 1,449
50015219	CSR-4 Collections Tech Coord			44	$ 780	44	$ 780
50015291	Mgr Educ & Staff Development	0	$ 13	45	$ 1,574	46	$ 1,587
50015337	Spec Business App Supp ITS (N)			45	$ 1,867	45	$ 1,867
50019698	CSR-4 Customer Service Spec			41	$ 792	41	$ 792
50019701	CSR-3 Call Handling Rep			49	$ 849	49	$ 849
50019719	CSR-3 Billing Specialist			48	$ 781	48	$ 781
50019724	Analyst QA CSC (N)			23	$ 482	23	$ 482
50019724	Sr Analyst Prfmc Rptng CSC (N)			23	$ 534	23	$ 534
50019728	CSR-3 Billing Specialist			50	$ 814	50	$ 814
50019729	CSR-3 Collections Rep			44	$ 698	44	$ 698
50019730	CSR-3 Billing Specialist			42	$ 673	42	$ 673
50019732	Team Supvr Billing			9	$ 202	9	$ 202
50021275	CSR-3 Billing Specialist			47	$ 743	47	$ 743
50021279	CSR-3 Collections Rep			46	$ 736	46	$ 736
50021281	Specialist Escalation CSC (N)			46	$ 858	46	$ 858
50022818	Accountant (N)	0	$ 4	2	$ 38	2	$ 42
50025540	CSR-3 Call Handling Rep			41	$ 754	41	$ 754
50025544	CSR-3 Collections Rep			35	$ 641	35	$ 641
50025997	CSR-3 Billing Specialist			47	$ 875	47	$ 875
50026038	CSR-3 Billing Specialist			32	$ 513	32	$ 513
50026042	Specialist Escalation CSC (N)			46	$ 1,051	46	$ 1,051
50026050	CSR-3 Billing Specialist			4	$ 355	4	$ 355
50026052	CSR-3 Billing Specialist			22	$ 356	22	$ 356
50026056	Team Supvr Collections	1	$ 13	45	$ 1,036	46	$ 1,049
50026059	Mgr Operations Support FRCC			92	$ 3,522	92	$ 3,522
50027563	Specialist Human Resources (N)	1	$ 13	45	$ 1,115	46	$ 1,129
50027566	CSR-3 Billing Specialist			46	$ 800	46	$ 800
50027572	Analyst QA CSC (N)			46	$ 877	46	$ 877
50027581	CSR-3 Billing Specialist			40	$ 636	40	$ 636
50027582	Supvr Call Handling Group	1	$ 31	46	$ 1,244	47	$ 1,275
50027598	Mgr Billing			45	$ 1,589	45	$ 1,589
50027600	CSR-3 Billing Specialist			44	$ 694	44	$ 694
50027601	CSR-2 Billing Specialist			35	$ 562	35	$ 562
50027601	CSR-3 Billing Specialist			10	$ 154	10	$ 154
50027607	CSR-3 Billing Specialist			39	$ 670	39	$ 670
50028532	Sr HR Generalist	15	$ 574	1	$ 20	15	$ 594
50028816	Project Mgr Engr	12	$ 446			12	$ 446
50031242	Dir Operational Risk Mgmt			11	$ 693	11	$ 693
50031334	Sr Administrator CMMS			5	$ 229	5	$ 229
50031364	President & COO Regulated Opns			47	$ 11,015	47	$ 11,015
50031457	Sr Proposal Manager			23	$ 1,193	23	$ 1,193
50031711	Supvr Accounting (SSC)	0	$ 7			0	$ 7
50031723	Dir Business Development			23	$ 2,098	23	$ 2,098
50033303	CSR-4 Collections Tech Coord			46	$ 809	46	$ 809

Tennessee American Water Company **Docket No. 2012-00049**

Response to CAPD 1-72
Tennessee American Water Company
Service Company Labor Charges by Employee
For the Year 2011

		Capital		O&M		Total Hours	Total Dollars
Employee #	Job Title	Hours	Dollars	Hours	Dollars		
50034455	Proposal Manager			9	$ 418	9	$ 418
50037426	Financial Analyst III (FP&A)	1	$ 36	41	$ 1,887	42	$ 1,923
50037458	CSR-3 Collections Rep			45	$ 724	45	$ 724
50038982	CSR-3 Speciality Desk Rep			47	$ 767	47	$ 767
50039533	Analyst Bus Systm Spprt (N)			4	$ 110	4	$ 110
50039533	Analyst HR (N)	0	$ 5	6	$ 182	7	$ 187
50039533	Analyst Support Services (N)	0	$ 5	7	$ 189	7	$ 195
50039533	Supvr Payroll Processing			26	$ 830	26	$ 830
50039566	CSR-3 Collections Rep			46	$ 725	46	$ 725
50039568	Team Supvr Call Handling			47	$ 1,253	47	$ 1,253
50041231	Dir Operational Risk Mgmt			215	$ 10,085	215	$ 10,085
50041705	Lead Technical Trainer ITS	8	$ 349			8	$ 349
50041705	Mgr Educ & Staff Development	35	$ 1,563	6	$ 250	41	$ 1,813
50042202	CSR-3 Billing Specialist			46	$ 725	46	$ 725
50042211	Project Engr	50	$ 1,650			50	$ 1,650
50043241	CSR-3 Collections Rep			47	$ 743	47	$ 743
50043338	Dir Client Servcs Support ITS			39	$ 2,906	39	$ 2,906
50043493	Analyst QA CSC (N)			26	$ 538	26	$ 538
50043493	Specialist Performance (N)			19	$ 397	19	$ 397
50043538	Collection Liaison	2	$ 37	45	$ 1,092	47	$ 1,129
50043568	CSR-3 Billing Specialist			41	$ 657	41	$ 657
50043621	CSR-3 Collections Rep			41	$ 644	41	$ 644
50043646	CSR-3 Billing Specialist			45	$ 712	45	$ 712
50043733	CSR-2 Billing Specialist			26	$ 379	26	$ 379
50043733	CSR-3 Billing Specialist			21	$ 338	21	$ 338
50045486	CSR-3 Billing Specialist			31	$ 590	31	$ 590
50045514	CSR-3 Billing Specialist			29	$ 464	29	$ 464
50047670	CSR-3 Billing Specialist			45	$ 707	45	$ 707
50047677	Team Supvr Billing			32	$ 664	32	$ 664
50047677	Team Supvr Call Handling			14	$ 304	14	$ 304
50048096	Exec Asst to EMT (N)			13	$ 458	13	$ 458
50048770	Analyst Scheduling CSC (N)			32	$ 1,153	32	$ 1,153
50048770	Analyst Traffic & Scheduling			11	$ 237	11	$ 237
50048833	CSR-3 Billing Specialist			46	$ 727	46	$ 727
50048842	CSR-4 Customer Service Spec			48	$ 852	48	$ 852
50050705	CSR-3 Call Handling Rep			47	$ 752	47	$ 752
50052706	Chemist II			49	$ 1,317	49	$ 1,317
50053128	CSR-3 Billing Specialist			11	$ 201	11	$ 201
50053128	Specialist Billing Control (N)			32	$ 639	32	$ 639
50053132	CSR-4 Customer Service Spec			40	$ 821	40	$ 821
50053150	CSR-3 Call Handling Rep			48	$ 808	48	$ 808
50054027	Team Supvr Call Handling			47	$ 1,017	47	$ 1,017
50054113	CSR-3 Collections Rep			39	$ 777	39	$ 777
50054125	CSR-3 Collections Rep			46	$ 808	46	$ 808
50054135	CSR-3 Billing Specialist			14	$ 224	14	$ 224
50054136	CSR-3 Call Handling Rep			37	$ 676	37	$ 676
50054157	CSR-3 Billing Specialist			46	$ 740	46	$ 740
50057144	CSR-4 Customer Service Spec			47	$ 842	47	$ 842
50057171	CSR-3 Billing Specialist			45	$ 810	45	$ 810
50057221	Specialist ORM (N)			2	$ 39	2	$ 39
50057254	CSR-2 Billing Specialist			29	$ 477	29	$ 477
50057254	CSR-3 Billing Specialist			18	$ 289	18	$ 289
50058246	CSR-4 Collections Tech Coord			46	$ 816	46	$ 816
50062328	Specialist Cash Management (N)			27	$ 505	27	$ 505
50062494	Maint Tech (N)			25	$ 432	25	$ 432
50063939	Admin Asst (N)	21	$ 434	25	$ 519	47	$ 953
50064034	Team Lead Reporting & Analysis	0	$ 10	39	$ 1,446	40	$ 1,456
50064428	Sr Technical Architect ITS	49	$ 3,182	1	$ 42	50	$ 3,224
50066677	Team Supvr Billing			18	$ 398	18	$ 398
50066677	Team Supvr Call Handling			25	$ 601	25	$ 601
50066678	CSR-3 Billing Specialist			46	$ 734	46	$ 734
50066681	CSR-3 Speciality Desk Rep			48	$ 770	48	$ 770
50067376	Mgr ERP Training (Bus Trans)	7	$ 394			7	$ 394
50067376	Mgr Human Resources	43	$ 2,233			43	$ 2,233
50069219	Sr Mgr Business Support Svcs			33	$ 2,066	33	$ 2,066
50071066	CSR-3 Call Handling Rep			9	$ 336	9	$ 336
50074024	Sr Analyst Cash Management	50	$ 1,661			50	$ 1,661
50074146	Mgr Cash - Corp Treas	2	$ 105	27	$ 1,270	30	$ 1,375

Tennessee American Water Company **Docket No. 2012-00049**

Response to CAPD 1-72
Tennessee American Water Company
Service Company Labor Charges by Employee
For the Year 2011

		Capital		O&M		Total Hours	Total Dollars
Employee #	Job Title	Hours	Dollars	Hours	Dollars		
50074203	CSR-3 Billing Specialist			47	$ 750	47	$ 750
50074759	Specialist QA/QC			49	$ 1,553	49	$ 1,553
50074994	CSR-3 Call Handling Rep			48	$ 815	48	$ 815
50075088	CSR-2 Billing Specialist			40	$ 641	40	$ 641
50075088	CSR-3 Collections Rep			5	$ 85	5	$ 85
50075099	Mgr FA/JC	1	$ 37	41	$ 2,015	42	$ 2,052
50077092	Specialist Billing Control (N)			16	$ 333	16	$ 333
50077092	Specialist Performance (N)	0	$ 5	9	$ 177	9	$ 182
50077092	Team Supvr Billing			21	$ 437	21	$ 437
50077094	CSR-3 Billing Specialist			44	$ 695	44	$ 695
50077116	CSR-3 Call Handling Rep			37	$ 632	37	$ 632
50077256	Mgr Cash	1	$ 36	50	$ 2,381	51	$ 2,416
50078247	Mgr Regional Client Rel ITS	5	$ 302	32	$ 1,758	37	$ 2,060
50079284	Lead Programmer Analyst ITS			28	$ 1,416	28	$ 1,416
50080217	Accountant Payroll (N)			2	$ 70	2	$ 70
50080217	Analyst Cash Management	19	$ 553	21	$ 600	40	$ 1,153
50081138	CSR-3 Billing Specialist			46	$ 732	46	$ 732
50081209	CSR-3 Call Handling Rep			49	$ 816	49	$ 816
50081218	CSR-1 Call Handling Rep			34	$ 434	34	$ 434
50083286	CSR-3 Call Handling Rep			37	$ 585	37	$ 585
50083360	CSR-3 Call Handling Rep			37	$ 624	37	$ 624
50084609	Financial Analyst III (FP&A)			28	$ 1,208	28	$ 1,208
50084609	Team Lead GA	0	$ 18	13	$ 585	14	$ 603
50085664	Sr Specialist Network Security			31	$ 1,212	31	$ 1,212
50085706	Sr Programmer Analyst ITS	50	$ 2,406			50	$ 2,406
50085802	Specialist Support ITS (N)	40	$ 1,217	37	$ 1,127	77	$ 2,344
50085804	Specialist Client Supp II (N)			47	$ 1,380	47	$ 1,380
50086863	Project Mgr ITS			12	$ 588	12	$ 588
50087002	Chemist II			42	$ 1,115	42	$ 1,115
50087113	Lead Specialist Support ITS			1	$ 21	1	$ 21
50087113	Team Lead IT Regional Supp (N)			25	$ 1,093	25	$ 1,093
50087113	Team Lead IT Regional Support	24	$ 1,032	138	$ 5,934	162	$ 6,967
50087119	Specialist Escalation CSC (N)			48	$ 1,082	48	$ 1,082
50087129	CSR-3 Billing Specialist			8	$ 346	8	$ 346
50087138	CSR-3 Billing Specialist			48	$ 780	48	$ 780
50089917	Specialist Engrg (N)	47	$ 1,142			47	$ 1,142
50090843	CSR-3 Call Handling Rep			36	$ 675	36	$ 675
50090855	CSR-4 Customer Service Spec			35	$ 637	35	$ 637
50090868	CSR-3 Collections Rep			45	$ 721	45	$ 721
50090873	CSR-2 Billing Specialist			45	$ 631	45	$ 631
50093089	Sr Analyst Business Reporting			47	$ 1,782	47	$ 1,782
50093427	Mgr Acctng & Reporting SSC			22	$ 1,086	22	$ 1,086
50093441	CSR-3 Billing Specialist			47	$ 741	47	$ 741
50095946	Sr Programmer Analyst ITS	26	$ 1,197	23	$ 1,048	48	$ 2,246
50096900	CSR-4 Customer Service Spec			47	$ 838	47	$ 838
50096921	CSR-3 Call Handling Rep			4	$ 61	4	$ 61
50096928	CSR-4 Billing Tech Coord			44	$ 778	44	$ 778
50097960	Sr Accountant	0	$ 9	101	$ 3,155	101	$ 3,164
50098139	Paralegal (Ethics/Cmpl/E&L)(N)			18	$ 614	18	$ 614
50098139	Sr Spec Ethics & Compliance			19	$ 738	19	$ 738
50098166	CSR-3 Call Handling Rep			47	$ 752	47	$ 752
50098237	CSR-3 Collections Rep			37	$ 611	37	$ 611
50098239	CSR-3 Billing Specialist			47	$ 743	47	$ 743
50098297	Analyst Cash Management			10	$ 328	10	$ 328
50099158	Supvr Accounting (SSC)	50	$ 1,876			50	$ 1,876
50099168	CSR-3 Billing Specialist			26	$ 557	26	$ 557
50099169	CSR-3 Billing Specialist			46	$ 734	46	$ 734
50099170	CSR-4 Customer Service Spec			31	$ 678	31	$ 678
50099172	CSR-3 Call Handling Rep			45	$ 744	45	$ 744
50099175	CSR-2 Billing Specialist			9	$ 124	9	$ 124
50099225	CSR-3 Call Handling Rep			46	$ 724	46	$ 724
50099253	CSR-4 Customer Service Spec			48	$ 844	48	$ 844
50100190	CSR-4 Customer Service Spec			35	$ 626	35	$ 626
50101249	Specialist Human Resources (N)			33	$ 756	33	$ 756
50101249	Supvr Admin Services (N)			17	$ 425	17	$ 425
50101308	CSR-2 Call Handling Rep			44	$ 634	44	$ 634
50101335	CSR-3 Billing Specialist			46	$ 743	46	$ 743
50101778	Admin Asst (N)	24	$ 548			24	$ 548

Tennessee American Water Company **Docket No. 2012-00049**

Response to CAPD 1-72
Tennessee American Water Company
Service Company Labor Charges by Employee
For the Year 2011

		Capital		O&M		Total Hours	Total Dollars
Employee #	Job Title	Hours	Dollars	Hours	Dollars		
50101778	Exec Asst to EMT (N)	3	$ 91			3	$ 91
50102796	CSR-3 Call Handling Rep			46	$ 760	46	$ 760
50103204	CSR-3 Call Handling Rep			49	$ 792	49	$ 792
50104088	CSR-3 Billing Specialist			48	$ 799	48	$ 799
50104098	Analyst Intraday Stfng CSC (N)			26	$ 891	26	$ 891
50104098	Analyst Traffic & Scheduling			7	$ 133	7	$ 133
50105755	CSR-3 Billing Specialist			4	$ 137	4	$ 137
50105768	Sr Accountant Tax	12	$ 474	20	$ 801	32	$ 1,274
50105941	Analyst Intraday Stfng CSC (N)			35	$ 797	35	$ 797
50105941	Analyst Traffic & Schldng (N)			11	$ 250	11	$ 250
50107203	Specialist Support ITS (N)			42	$ 1,077	42	$ 1,077
50108020	CSR-3 Collections Rep			40	$ 633	40	$ 633
50108289	Exec Asst (N)			0	$ 12	0	$ 12
50109267	Specialist Escalation CSC (N)			38	$ 731	38	$ 731
50110680	Team Supvr Billing	0	$ 4	46	$ 977	46	$ 981
50110714	CSR-3 Billing Specialist			46	$ 736	46	$ 736
50110726	CSR-3 Billing Specialist			47	$ 743	47	$ 743
50110729	CSR-3 Call Handling Rep			45	$ 773	45	$ 773
50112416	Sr Specialist Maint Service(N)			97	$ 3,429	97	$ 3,429
50113865	Team Supvr Billing	0	$ 4	46	$ 933	46	$ 937
50113909	Analyst Intraday Stfng CSC (N)			36	$ 1,063	36	$ 1,063
50113909	Analyst Traffic & Scheduling			11	$ 219	11	$ 219
50113919	CSR-3 Collections Rep			48	$ 773	48	$ 773
50113938	Analyst QA CSC (N)			27	$ 542	27	$ 542
50113938	Specialist Performance (N)			20	$ 415	20	$ 415
50114004	CSR-4 Customer Service Spec			40	$ 702	40	$ 702
50114015	Sr Computer Operator ITS (N)			46	$ 958	46	$ 958
50114048	Computer Operator ITS (N)			46	$ 762	46	$ 762
50115035	Sr Specialist Maint Service(N)			53	$ 1,755	53	$ 1,755
50116459	Accountant (N)			28	$ 631	28	$ 631
50116459	Specialist Accounting (N)	0	$ 8	12	$ 244	12	$ 251
50122342	Team Supvr Call Handling			47	$ 1,074	47	$ 1,074
50122433	Specialist Business Svcs			45	$ 1,050	45	$ 1,050
50122437	CSR-3 Speciality Desk Rep			-	$ 1,118	-	$ 1,118
50122438	Team Supvr Call Handling			36	$ 749	36	$ 749
50125810	Mgr Collections	50	$ 2,024			50	$ 2,024
50125879	CSR-2 Billing Specialist			29	$ 445	29	$ 445
50125879	CSR-3 Billing Specialist			17	$ 269	17	$ 269
50126015	CSR-3 Speciality Desk Rep			37	$ 607	37	$ 607
50126349	Team Supvr Call Handling			47	$ 972	47	$ 972
50126639	CSR-3 Call Handling Rep			39	$ 666	39	$ 666
50126647	CSR-3 Billing Specialist			47	$ 748	47	$ 748
50126648	CSR-3 Billing Specialist			31	$ 591	31	$ 591
50129700	Sr Spec Computer Supp ITS (N)			2	$ 64	2	$ 64
50130525	CSR-3 Billing Specialist			46	$ 723	46	$ 723
50130542	CSR-3 Call Handling Rep			35	$ 549	35	$ 549
50130558	CSR-4 Customer Service Spec			48	$ 850	48	$ 850
50130561	CSR-2 Billing Specialist			2	$ 28	2	$ 28
50130561	CSR-3 Billing Specialist			41	$ 650	41	$ 650
50131871	Team Lead Domino Admin ITS (N)			43	$ 1,943	43	$ 1,943
50135604	Specialist Accts Payable (N)			169	$ 2,768	169	$ 2,768
50135639	Sr Dir Operational Risk Mgmt	0	$ 35	38	$ 3,110	38	$ 3,145
50135657	Sr Programmer Analyst ITS			25	$ 1,034	25	$ 1,034
50137060	CSR-2 Billing Specialist			24	$ 353	24	$ 353
50137060	CSR-3 Billing Specialist			13	$ 207	13	$ 207
50138108	Specialist Accts Payable (N)			6	$ 100	6	$ 100
50138198	Strategic Buyer	101	$ 2,923	116	$ 3,334	217	$ 6,257
50138216	Spec HP Openview Config ITS			41	$ 1,344	41	$ 1,344
50138250	Sr Strategic Buyer	21	$ 754	26	$ 929	47	$ 1,683
50139422	Analyst Supply Chain Bus Perf	21	$ 637	26	$ 778	46	$ 1,415
50139425	Benefits Administrator			40	$ 1,330	40	$ 1,330
50140811	Sr Programmer Analyst ITS	49	$ 2,025	1	$ 36	50	$ 2,061
50142995	Mgr Procurement Opns	50	$ 2,885			50	$ 2,885
50145186	Sr Programmer Analyst ITS			44	$ 1,857	44	$ 1,857
50146191	Sr Strategic Buyer	21	$ 903	26	$ 1,103	47	$ 2,006
50147438	CSR-3 Billing Specialist			47	$ 746	47	$ 746
50147894	Mgr Procurement Category	21	$ 1,082	25	$ 1,328	46	$ 2,410
50149931	Sr Strategic Buyer	19	$ 685	26	$ 918	45	$ 1,603

Tennessee American Water Company **Docket No. 2012-00049**

Response to CAPD 1-72
Tennessee American Water Company
Service Company Labor Charges by Employee
For the Year 2011

		Capital		O&M		Total Hours	Total Dollars
Employee #	Job Title	Hours	Dollars	Hours	Dollars		
50149932	Mgr Procurement Category	22	$ 1,204	25	$ 1,398	47	$ 2,602
50151155	Regional Dir HR	50	$ 4,222			50	$ 4,222
50162507	Chief Ethics & Compliance Off			13	$ 1,212	13	$ 1,212
50162509	Sr Project Manager HR	50	$ 3,990	-	$ (0)	50	$ 3,990
50164863	Sr Specialist Benefits (N)			40	$ 1,004	40	$ 1,004
50164869	Sr Mgr Fin Eval & Analysis			29	$ 1,904	29	$ 1,904
50165986	Dir Finance (w/Rates-Lg State)	1	$ 77			1	$ 77
50166427	Mgr Engineering	50	$ 2,982			50	$ 2,982
50167608	Financial Analyst III (FP&A)			19	$ 802	19	$ 802
50167608	Team Lead Tax Accounting	1	$ 27	28	$ 1,139	29	$ 1,166
50168889	Practice Lead Water Infrastruc	43	$ 2,557	6	$ 338	49	$ 2,896
50169004	Sr Accountant	0	$ 6	0	$ 13	1	$ 19
50171161	Mgr Corporate Responsibility			40	$ 2,400	40	$ 2,400
50171195	Sr Analyst Cash Management			10	$ 322	10	$ 322
50171195	Team Lead Cash Management	1	$ 18	41	$ 1,395	41	$ 1,413
50171197	Sr HR Generalist	22	$ 788	22	$ 741	44	$ 1,528
50171199	Mgr Internal Audit			29	$ 1,503	29	$ 1,503
50172171	HR Generalist	1	$ 30	45	$ 1,422	46	$ 1,452
50172198	Corp Counsel III Regional			0	$ 9	0	$ 9
50173538	Sr Administrator Captl Prgm	4	$ 165			4	$ 165
50176161	Sr Spec Educ & Staff Dev			46	$ 1,238	46	$ 1,238
50178396	Voice Administrator ITS (N)			47	$ 1,795	47	$ 1,795
50180178	Chemist II			49	$ 1,133	49	$ 1,133
50180192	VP & Deputy Gnrl Counsel Opns			18	$ 2,060	18	$ 2,060
50181342	CSR-3 Call Handling Rep			36	$ 521	36	$ 521
50181343	CSR-2 Call Handling Rep			56	$ 943	56	$ 943
50181345	CSR-1 Call Handling Rep			5	$ 59	5	$ 59
50181345	CSR-3 Call Handling Rep			16	$ 214	16	$ 214
50181794	Analyst Intraday Stfng CSC (N)			28	$ 581	28	$ 581
50181794	Analyst Traffic & Schldng (N)			8	$ 221	8	$ 221
50181795	CSR-3 Call Handling Rep			39	$ 566	39	$ 566
50181798	Team Supvr Call Handling			3	$ 502	3	$ 502
50181800	Team Supvr Call Handling			32	$ 687	32	$ 687
50184754	Sr Spec Educ & Staff Dev			46	$ 1,278	46	$ 1,278
50184769	Specialist Human Resources (N)	1	$ 23			1	$ 23
50185970	Mgr FP&A	1	$ 57			1	$ 57
50185975	Supvr Floor (N)			0	$ 7	0	$ 7
50185975	Team Supvr Call Handling	0	$ 4	41	$ 823	41	$ 827
50187268	Training Asst (N)			42	$ 882	42	$ 882
50187298	CSR-3 Billing Specialist			44	$ 700	44	$ 700
50188840	CSR-3 Call Handling Rep			47	$ 710	47	$ 710
50188945	Team Supvr Call Handling			15	$ 314	15	$ 314
50188957	Analyst Bus Systm Spprt (N)			28	$ 826	28	$ 826
50188957	Analyst Support Services (N)	1	$ 40	17	$ 503	19	$ 543
50190040	HR Generalist			42	$ 1,382	42	$ 1,382
50190167	CSR-3 Call Handling Rep			44	$ 632	44	$ 632
50190173	HR Generalist	23	$ 820	23	$ 690	46	$ 1,510
50190186	Sr Data Architect ITS	50	$ 2,360			50	$ 2,360
50190205	Team Supvr Call Handling			47	$ 972	47	$ 972
50192441	CSR-3 Call Handling Rep			31	$ 534	31	$ 534
50192456	CSR-4 Customer Service Spec			49	$ 890	49	$ 890
50192469	CSR-4 Customer Service Spec			42	$ 744	42	$ 744
50192484	CSR-4 Customer Service Spec			-	$ 10	-	$ 10
50192487	CSR-2 Billing Specialist			20	$ 295	20	$ 295
50192487	CSR-3 Billing Specialist			27	$ 422	27	$ 422
50192507	CSR-3 Speciality Desk Rep			42	$ 693	42	$ 693
50192521	Specialist HRIS (N)			4	$ 86	4	$ 86
50192521	Specialist Payroll/HR Data (N)			62	$ 1,266	62	$ 1,266
50193708	CSR-3 Call Handling Rep			49	$ 748	49	$ 748
50193711	CSR-3 Call Handling Rep			42	$ 606	42	$ 606
50193713	CSR-3 Call Handling Rep			26	$ 384	26	$ 384
50193713	CSR-3 Universal Agent			22	$ 327	22	$ 327
50193717	CSR-3 Call Handling Rep			47	$ 686	47	$ 686
50193722	Team Supvr Call Handling			47	$ 961	47	$ 961
50193724	CSR-2 Call Handling Rep			48	$ 672	48	$ 672
50193728	CSR-3 Call Handling Rep			41	$ 583	41	$ 583
50193730	Analyst QA CSC (N)			46	$ 836	46	$ 836
50193841	Sr Analyst QA ITS			42	$ 1,409	42	$ 1,409

Tennessee American Water Company **Docket No. 2012-00049**

Response to CAPD 1-72
Tennessee American Water Company
Service Company Labor Charges by Employee
For the Year 2011

		Capital		O&M		Total Hours	Total Dollars
Employee #	Job Title	Hours	Dollars	Hours	Dollars		
50194878	CSR-3 Call Handling Rep			46	$ 668	46	$ 668
50194935	Mgr Commercial WW Projects	0	$ 29	22	$ 1,376	22	$ 1,405
50196432	Dir Rates			41	$ 2,467	41	$ 2,467
50196563	Sr Analyst Research			49	$ 1,300	49	$ 1,300
50198714	Mgr Environ Cmplnc/Stwdshp			23	$ 1,210	23	$ 1,210
50198714	Sr Mgr Environ Cmplnc/Stwdshp			23	$ 1,208	23	$ 1,208
50198748	Sr Mgr Corporate Dev			0	$ 113	0	$ 113
50198892	Team Supvr Billing			23	$ 543	23	$ 543
50198892	Team Supvr Call Handling			24	$ 553	24	$ 553
50198894	Analyst QA CSC (N)			46	$ 840	46	$ 840
50198913	Analyst QA CSC (N)			46	$ 836	46	$ 836
50198934	CSR-3 Call Handling Rep			49	$ 714	49	$ 714
50198935	Supvr Call Handling Group			47	$ 1,269	47	$ 1,269
50198939	CSR-4 Customer Service Spec			14	$ 242	14	$ 242
50198939	CSR-4 Technical Coordinator			35	$ 607	35	$ 607
50198948	Team Supvr Call Handling			47	$ 964	47	$ 964
50198949	CSR-3 Call Handling Rep			48	$ 683	48	$ 683
50198951	CSR-4 Customer Service Spec			14	$ 215	14	$ 215
50198951	CSR-4 Technical Coordinator			34	$ 526	34	$ 526
50198953	CSR-1 Call Handling Rep			48	$ 657	48	$ 657
50198955	CSR-1 Call Handling Rep			48	$ 653	48	$ 653
50198958	Team Supvr Call Handling			47	$ 960	47	$ 960
50198960	Team Supvr Call Handling			47	$ 963	47	$ 963
50198963	CSR-1 Call Handling Rep			8	$ 110	8	$ 110
50198987	Team Supvr Call Handling			47	$ 954	47	$ 954
50198991	Supvr Call Handling Group			47	$ 1,316	47	$ 1,316
50198998	CSR-1 Call Handling Rep			27	$ 379	27	$ 379
50199001	Supvr Call Handling Group	50	$ 1,415			50	$ 1,415
50200009	Sr HR Generalist			46	$ 1,482	46	$ 1,482
50200149	Sr Accountant	0	$ 4	1	$ 16	1	$ 20
50200813	Financial Analyst III (FP&A)	0	$ 5	6	$ 249	6	$ 254
50201159	Sr Engr Env Science			47	$ 2,569	47	$ 2,569
50201217	Specialist Support ITS (N)			43	$ 1,225	43	$ 1,225
50202870	Sr Spec Educ & Staff Dev			46	$ 1,321	46	$ 1,321
50202917	Chemist II			49	$ 1,101	49	$ 1,101
50205658	Strategic Buyer	21	$ 864	26	$ 1,046	47	$ 1,911
50208943	Supt Opns I	50	$ 1,995			50	$ 1,995
50209009	Sr Engr Construction	211	$ 10,492	0	$ 8	211	$ 10,500
50210444	Clerk Sample Custody I (N)			53	$ 806	53	$ 806
50210463	CSR-3 Call Handling Rep			24	$ 343	24	$ 343
50210464	CSR-1 Call Handling Rep			48	$ 664	48	$ 664
50210465	CSR-1 Call Handling Rep			49	$ 676	49	$ 676
50210535	CSR-1 Call Handling Rep			47	$ 646	47	$ 646
50210562	CSR-3 Call Handling Rep			48	$ 683	48	$ 683
50210569	CSR-1 Call Handling Rep			48	$ 667	48	$ 667
50210572	CSR-1 Call Handling Rep			46	$ 634	46	$ 634
50210573	CSR-1 Call Handling Rep			43	$ 621	43	$ 621
50210585	CSR-1 Call Handling Rep			47	$ 658	47	$ 658
50210589	Supvr Call Handling Group			47	$ 1,288	47	$ 1,288
50212276	CSR-4 Customer Service Spec			12	$ 184	12	$ 184
50212276	CSR-4 Technical Coordinator			33	$ 508	33	$ 508
50212326	CSR-1 Call Handling Rep			5	$ 403	5	$ 403
50212327	Team Supvr Call Handling			47	$ 974	47	$ 974
50212330	CSR-1 Call Handling Rep			48	$ 666	48	$ 666
50212335	Team Supvr Call Handling			47	$ 973	47	$ 973
50212417	CSR-1 Call Handling Rep			20	$ 267	20	$ 267
50214915	CSR-1 Call Handling Rep			48	$ 665	48	$ 665
50214919	CSR-1 Call Handling Rep			11	$ 147	11	$ 147
50214932	CSR-1 Call Handling Rep			47	$ 657	47	$ 657
50214934	CSR-1 Call Handling Rep			31	$ 605	31	$ 605
50216176	Dir HR	50	$ 4,120			50	$ 4,120
50216198	Sr Mgr FP&A			31	$ 1,500	31	$ 1,500
50217359	Exec Asst to EMT (N)	0	$ 8	2	$ 80	3	$ 88
50217612	CSR-1 Call Handling Rep			15	$ 213	15	$ 213
50217632	CSR-1 Call Handling Rep			23	$ 485	23	$ 485
50217638	CSR-1 Call Handling Rep			11	$ 148	11	$ 148
50217661	CSR-1 Call Handling Rep			39	$ 583	39	$ 583
50217694	Mgr Human Resources			38	$ 1,652	38	$ 1,652

Tennessee American Water Company **Docket No. 2012-00049**

Response to CAPD 1-72
Tennessee American Water Company
Service Company Labor Charges by Employee
For the Year 2011

		Capital		O&M		Total Hours	Total Dollars
Employee #	Job Title	Hours	Dollars	Hours	Dollars		
50217694	Sr HR Generalist			2	$ 63	2	$ 63
50218969	Sr Accountant	0	$ 10			0	$ 10
50220130	Dir PMO ITS	21	$ 1,674	1	$ 91	23	$ 1,765
50220138	Learning & Dvlpmnt Consultant	12	$ 377	2	$ 48	13	$ 425
50220138	OD Consultant	31	$ 1,276			31	$ 1,276
50220148	Mgr Energy Supply Chain	21	$ 1,009	25	$ 1,225	46	$ 2,234
50220274	Coordinator FRCC			184	$ 4,066	184	$ 4,066
50222330	Financial Analyst II (Rates)	1	$ 17			1	$ 17
50222352	Mgr Compensation	5	$ 291	36	$ 2,230	41	$ 2,521
50224367	Sr OD Consultant			3	$ 222	3	$ 222
50224685	Mgr Traffic Scheduling CSC			-	$ 65	-	$ 65
50229837	Specialist Cash Management (N)			12	$ 214	12	$ 214
50231145	Sr Accountant Payroll			31	$ 1,056	31	$ 1,056
50231146	Sr Accountant	0	$ 6	43	$ 1,368	44	$ 1,374
50233802	Sr Analyst PMO ITS			9	$ 454	9	$ 454
50233830	Analyst Prfmnc Rptng CSC (N)			23	$ 467	23	$ 467
50233830	Specialist Performance (N)			23	$ 467	23	$ 467
50233843	CSR-4 Customer Service Spec			14	$ 216	14	$ 216
50233843	CSR-4 Technical Coordinator			34	$ 529	34	$ 529
50233858	Analyst Contracts Admin (N)	0	$ 9			0	$ 9
50235003	Admin Asst (N)			46	$ 810	46	$ 810
50235006	CSR-1 Call Handling Rep			43	$ 589	43	$ 589
50235071	Specialist Support ITS (N)			46	$ 1,323	46	$ 1,323
50235090	Supvr Floor (N)			-	$ 25	-	$ 25
50235172	CSR-3 Call Handling Rep			38	$ 650	38	$ 650
50235174	CSR-4 Customer Service Spec			41	$ 725	41	$ 725
50239353	Sr Specialist Benefits (N)			41	$ 1,011	41	$ 1,011
50239365	Analyst Accounts Payable (N)			39	$ 848	39	$ 848
50240579	Accountant (N)			1	$ 39	1	$ 39
50240657	Mgr Call Handling			47	$ 1,838	47	$ 1,838
50240681	CSR-3 Call Handling Rep			27	$ 378	27	$ 378
50240681	CSR-3 Universal Agent			22	$ 304	22	$ 304
50240684	CSR-1 Call Handling Rep			16	$ 221	16	$ 221
50240684	CSR-3 Call Handling Rep			24	$ 346	24	$ 346
50240688	CSR-3 Call Handling Rep			40	$ 558	40	$ 558
50240693	CSR-1 Call Handling Rep			27	$ 370	27	$ 370
50240693	CSR-3 Universal Agent			21	$ 302	21	$ 302
50243240	Sr Mgr Business Dev			23	$ 1,399	23	$ 1,399
50244425	Specialist Cash Management (N)			24	$ 466	24	$ 466
50244430	Dir Internal Controls	21	$ 1,711	24	$ 2,206	46	$ 3,917
50245580	Engr Env Science			46	$ 2,069	46	$ 2,069
50247296	Analyst Accounts Payable (N)			46	$ 1,009	46	$ 1,009
50248959	Strategic Buyer	50	$ 1,685			50	$ 1,685
50249151	CSR-1 Call Handling Rep			19	$ 258	19	$ 258
50249154	Sr Business Developer			8	$ 546	8	$ 546
50249154	Sr Mgr Business Dev			6	$ 424	6	$ 424
50249971	CSR-1 Call Handling Rep			47	$ 653	47	$ 653
50250239	CSR-3 Call Handling Rep			42	$ 591	42	$ 591
50250300	CSR-3 Call Handling Rep			45	$ 742	45	$ 742
50251095	CSR-3 Collections Rep			45	$ 711	45	$ 711
50251098	CSR-2 Billing Specialist			35	$ 485	35	$ 485
50251099	CSR-2 Collections Rep			36	$ 502	36	$ 502
50251099	CSR-3 Collections Rep			11	$ 171	11	$ 171
50251174	CSR-3 Call Handling Rep			47	$ 757	47	$ 757
50251207	Mgr Financial Perf Plng & Rptg	50	$ 3,257			50	$ 3,257
50251232	CSR-3 Billing Specialist			47	$ 749	47	$ 749
50252569	Strategic Buyer	20	$ 623	26	$ 783	46	$ 1,406
50254116	Specialist Payroll (N)			69	$ 1,494	69	$ 1,494
50254116	Specialist Payroll/HR Data (N)	1	$ 25	90	$ 1,956	91	$ 1,981
50255278	Specialist Human Resources (N)	1	$ 19			1	$ 19
50255343	Sr Specialist Benefits (N)			41	$ 1,022	41	$ 1,022
50255349	Sr Specialist Benefits (N)	10	$ 231	33	$ 817	42	$ 1,047
50256298	Mgr Human Resources	1	$ 42	39	$ 1,910	40	$ 1,951
50256301	Corp Counsel III Regional			0	$ 26	0	$ 26
50257564	Analyst Accounts Payable (N)	0	$ 10	43	$ 972	43	$ 982
50259471	Supvr Regional Support	9	$ 222			9	$ 222
50263313	Chief Eth/Cmpl Ofcr SEC Counsl			24	$ 2,036	24	$ 2,036
50263313	Counsel (SEC)			18	$ 1,393	18	$ 1,393

Tennessee American Water Company **Docket No. 2012-00049**

Response to CAPD 1-72
Tennessee American Water Company
Service Company Labor Charges by Employee
For the Year 2011

		Capital		O&M		Total Hours	Total Dollars
Employee #	Job Title	Hours	Dollars	Hours	Dollars		
50263359	Spec Payroll Tax & Acct (N)			27	$ 759	27	$ 759
50263359	Specialist Payroll Tax (N)			9	$ 267	9	$ 267
50266099	Supvr FRCC			113	$ 3,043	113	$ 3,043
50267294	Chemist I (N)			32	$ 729	32	$ 729
50269629	Dir Labor & Employee Relations			40	$ 3,582	40	$ 3,582
50269681	Sr Internal Auditor IT			28	$ 1,240	28	$ 1,240
50270528	Specialist Support ITS (N)			44	$ 1,156	44	$ 1,156
50270557	Lead Programmer Analyst ITS	50	$ 2,470			50	$ 2,470
50270791	Sr Programmer Analyst ITS	13	$ 526	35	$ 1,407	48	$ 1,933
50271912	Spec Network Servr AIX ITS (N)			45	$ 2,394	45	$ 2,394
50271984	Chemist III			49	$ 1,464	49	$ 1,464
50273031	Analyst Accounts Payable (N)			20	$ 466	20	$ 466
50273031	Financial Analyst I (Rates)			16	$ 415	16	$ 415
50273960	Mgr Acctng & Reporting SSC	0	$ 12	14	$ 760	14	$ 772
50273960	Sr Mgr Accounting (SSC)			1	$ 66	1	$ 66
50275398	Specialist Accts Payable (N)			17	$ 319	17	$ 319
50275439	Lead Analyst Business ITS	12	$ 594	1	$ 43	13	$ 637
50275439	Mgr IT I	-	$ 71			-	$ 71
50275459	CSR-1 Call Handling Rep			47	$ 583	47	$ 583
50275464	CSR-1 Call Handling Rep			48	$ 638	48	$ 638
50275469	CSR-1 Call Handling Rep			43	$ 569	43	$ 569
50276499	CSR-3 Call Handling Rep			26	$ 371	26	$ 371
50276499	CSR-3 Universal Agent			22	$ 303	22	$ 303
50276529	CSR-3 Call Handling Rep			43	$ 597	43	$ 597
50277448	Application Trainer (BT)	4	$ 99	-	$ -	4	$ 99
50277448	Spec Educ & Staff Dev (N)	2	$ 58	41	$ 893	43	$ 951
50277472	Sr Analyst Accts Payable (N)	0	$ 10	46	$ 1,259	47	$ 1,270
50277577	CSR-2 Call Handling Rep			41	$ 575	41	$ 575
50277580	CSR-4 Customer Service Spec			40	$ 745	40	$ 745
50277581	CSR-3 Collections Rep			46	$ 729	46	$ 729
50277582	CSR-2 Billing Specialist			23	$ 359	23	$ 359
50277582	CSR-3 Billing Specialist			5	$ 172	5	$ 172
50279015	CSR-4 Customer Service Spec			48	$ 867	48	$ 867
50279309	Regional Dir HR			180	$ 13,434	180	$ 13,434
50280447	Benefits Administrator	50	$ 1,682	0	$ 5	50	$ 1,687
50280459	Accountant (N)	0	$ 9	852	$ 19,826	852	$ 19,835
50282622	Mgr Corp Consolidated Fin Rptg	0	$ 5	42	$ 2,189	42	$ 2,194
50284062	Supvr Floor (N)	50	$ 1,004			50	$ 1,004
50284071	CSR-1 Call Handling Rep			44	$ 609	44	$ 609
50284081	CSR-3 Call Handling Rep			48	$ 670	48	$ 670
50284085	CSR-4 Customer Service Spec			14	$ 218	14	$ 218
50284085	CSR-4 Technical Coordinator			34	$ 523	34	$ 523
50284147	Specialist Accts Payable (N)			30	$ 613	30	$ 613
50285458	Sr Spec Computer Supp ITS (N)			9	$ 302	9	$ 302
50285474	Admin Asst (N)			41	$ 907	41	$ 907
50285478	Sr Accountant	0	$ 5	1	$ 36	1	$ 41
50285834	Mgr Accounting Standards	1	$ 32	42	$ 2,113	42	$ 2,145
50287886	CSR-3 Speciality Desk Rep			49	$ 804	49	$ 804
50287892	CSR-3 Billing Specialist			33	$ 577	33	$ 577
50287900	CSR-2 Collections Rep			2	$ 28	2	$ 28
50287900	CSR-3 Collections Rep			45	$ 714	45	$ 714
50287901	CSR-2 Call Handling Rep			36	$ 503	36	$ 503
50287901	CSR-3 Call Handling Rep			9	$ 149	9	$ 149
50287902	CSR-3 Speciality Desk Rep			47	$ 747	47	$ 747
50287980	CSR-1 Call Handling Rep			49	$ 665	49	$ 665
50287996	CSR-1 Call Handling Rep			48	$ 638	48	$ 638
50289377	CSR-1 Call Handling Rep			48	$ 639	48	$ 639
50289381	Team Supvr Call Handling			47	$ 960	47	$ 960
50289476	CSR-1 Call Handling Rep			6	$ 62	6	$ 62
50289478	CSR-1 Call Handling Rep			47	$ 630	47	$ 630
50289510	Sr Accountant			42	$ 1,454	42	$ 1,454
50289591	Analyst Bus Systm Spprt (N)	1	$ 28	16	$ 433	17	$ 461
50289591	Specialist Payroll (N)			3	$ 66	3	$ 66
50289591	Specialist Payroll Tax (N)			8	$ 224	8	$ 224
50290478	Sr Accountant	0	$ 6	142	$ 4,561	143	$ 4,568
50290616	Administrator Captl Prgm	39	$ 1,202	8	$ 255	47	$ 1,457
50291850	Mgr FP&A			91	$ 4,460	91	$ 4,460
50293021	Sr Spec Computer Supp ITS (N)			26	$ 905	26	$ 905

Tennessee American Water Company **Docket No. 2012-00049**

Response to CAPD 1-72
Tennessee American Water Company
Service Company Labor Charges by Employee
For the Year 2011

		Capital		O&M		Total Hours	Total Dollars
Employee #	Job Title	Hours	Dollars	Hours	Dollars		
50294239	Analyst Accounts Payable (N)			38	$ 823	38	$ 823
50295373	Dir FP&A (Corp)	1	$ 84	41	$ 2,696	42	$ 2,781
50295456	CSR-3 Call Handling Rep			48	$ 688	48	$ 688
50295495	CSR-3 Call Handling Rep			26	$ 370	26	$ 370
50295495	CSR-3 Universal Agent			22	$ 307	22	$ 307
50295499	CSR-1 Call Handling Rep			47	$ 624	47	$ 624
50295500	Supvr Floor (N)			1	$ 32	1	$ 32
50295539	Scientist Environmental			48	$ 1,774	48	$ 1,774
50295540	Sr Internal Auditor IT			35	$ 1,347	35	$ 1,347
50295620	Intmd Accountant			-	$ 25	-	$ 25
50296466	Specialist Accounting (N)			26	$ 621	26	$ 621
50296468	CSR-3 Call Handling Rep			26	$ 361	26	$ 361
50296468	CSR-3 Universal Agent			21	$ 294	21	$ 294
50296585	CSR-1 Call Handling Rep			48	$ 640	48	$ 640
50296589	Sr Project Mgr GIS	34	$ 1,614			34	$ 1,614
50296619	CSR-1 Call Handling Rep			47	$ 630	47	$ 630
50296657	Sr Strategic Buyer	21	$ 870	26	$ 1,064	47	$ 1,934
50297664	Sr Administrator Captl Prgm	47	$ 1,597	1	$ 18	48	$ 1,615
50297720	Supvr Accounting (SSC)			4	$ 151	4	$ 151
50297720	Team Lead FA/JC			127	$ 4,788	127	$ 4,788
50297724	CSR-2 Billing Specialist			28	$ 590	28	$ 590
50297725	CSR-3 Call Handling Rep			47	$ 756	47	$ 756
50297726	CSR-3 Call Handling Rep			40	$ 634	40	$ 634
50297739	CSR-2 Call Handling Rep			33	$ 471	33	$ 471
50297739	CSR-3 Call Handling Rep			3	$ 166	3	$ 166
50297742	CSR-2 Billing Specialist			23	$ 328	23	$ 328
50297742	CSR-3 Billing Specialist			19	$ 304	19	$ 304
50300150	Analyst Procurement Business	16	$ 377	19	$ 440	35	$ 816
50300204	Financial Analyst II (Rates)			3	$ 112	3	$ 112
50300204	Team Lead Accounts Payable			34	$ 1,087	34	$ 1,087
50301229	Supvr Payroll Tax & Acctg	0	$ 16	36	$ 1,364	36	$ 1,381
50302475	Mgr Employee Svcs	0	$ 17	44	$ 2,091	44	$ 2,108
50303423	Dir Financial Services			42	$ 2,967	42	$ 2,967
50303482	CSR-1 Call Handling Rep			24	$ 314	24	$ 314
50303482	CSR-3 Universal Agent			18	$ 241	18	$ 241
50304310	CSR-1 Call Handling Rep			33	$ 533	33	$ 533
50304324	CSR-3 Call Handling Rep			41	$ 583	41	$ 583
50304325	CSR-1 Call Handling Rep			-	$ 6	-	$ 6
50305022	VP Customer Svc	1	$ 68	45	$ 4,008	46	$ 4,076
50305142	Sr Analyst Risk Mgmt			42	$ 2,101	42	$ 2,101
50305144	Sr Mgr Opns Security	6	$ 340	22	$ 1,227	29	$ 1,566
50305282	Specialist Service Delivery	15	$ 386	(0)	$ 0	15	$ 386
50310030	CSR-1 Call Handling Rep			10	$ 271	10	$ 271
50310030	CSR-3 Universal Agent			6	$ 213	6	$ 213
50310063	CSR-1 Call Handling Rep			45	$ 574	45	$ 574
50310116	CSR-1 Call Handling Rep			42	$ 550	42	$ 550
50310460	Sr Internal Auditor			3	$ 147	3	$ 147
50310460	Team Lead FA/JC	0	$ 7	19	$ 868	19	$ 875
50311177	CSR-2 Call Handling Rep			46	$ 640	46	$ 640
50314461	Sr Specialist ORM			8	$ 232	8	$ 232
50314488	Team Supvr Call Handling			47	$ 1,021	47	$ 1,021
50315421	Business Liaison	1	$ 58	143	$ 5,978	144	$ 6,037
50315424	Intmd Accountant General Tax			4	$ 114	4	$ 114
50316396	Sr Mgr Compliance (Region)	30	$ 2,038	17	$ 1,100	47	$ 3,138
50317535	Sr Accountant	0	$ 7	11	$ 312	11	$ 319
50317535	Supvr General Tax	0	$ 9	24	$ 767	24	$ 776
50317566	Analyst Accounts Payable (N)			0	$ 16	0	$ 16
50318715	Dir Advertising & Marketing			4	$ 385	4	$ 385
50318719	Engr Env Science	13	$ 511	1	$ 40	14	$ 551
50319759	Spec Network Servr AIX ITS (N)			43	$ 2,217	43	$ 2,217
50319768	Accountant Payroll (N)			36	$ 1,073	36	$ 1,073
50319784	CSR-3 Speciality Desk Rep			47	$ 761	47	$ 761
50319790	CSR-1 Call Handling Rep			2	$ 22	2	$ 22
50319790	CSR-2 Call Handling Rep			16	$ 1,334	16	$ 1,334
50319790	CSR-3 Call Handling Rep			2	$ 31	2	$ 31
50319816	CSR-2 Billing Specialist			46	$ 641	46	$ 641
50319820	Analyst QA CSC (N)			46	$ 869	46	$ 869
50319827	CSR-2 Call Handling Rep			46	$ 648	46	$ 648

Tennessee American Water Company **Docket No. 2012-00049**

Response to CAPD 1-72
Tennessee American Water Company
Service Company Labor Charges by Employee
For the Year 2011

		Capital		O&M		Total Hours	Total Dollars
Employee #	Job Title	Hours	Dollars	Hours	Dollars		
50319827	CSR-3 Collections Rep			2	$ 35	2	$ 35
50319831	CSR-3 Call Handling Rep			46	$ 776	46	$ 776
50320571	Team Supvr Call Handling			47	$ 954	47	$ 954
50320577	CSR-3 Call Handling Rep			43	$ 576	43	$ 576
50320612	Dir Maintenance	49	$ 3,579	(0)	$ (11)	49	$ 3,568
50320613	Specialist Accts Payable (N)			12	$ 247	12	$ 247
50320654	CSR-3 Call Handling Rep			41	$ 575	41	$ 575
50320693	CSR-3 Call Handling Rep			4	$ 51	4	$ 51
50320693	Team Supvr Call Handling			44	$ 860	44	$ 860
50320707	Mgr Rates	1	$ 29			1	$ 29
50320712	CSR-1 Call Handling Rep			47	$ 639	47	$ 639
50320730	CSR-1 Call Handling Rep			23	$ 302	23	$ 302
50321879	Dir Business Performance Rptg			42	$ 3,371	42	$ 3,371
50322881	SVP Corp Stratgy & Bus Devlpnt			23	$ 2,966	23	$ 2,966
50323974	Specialist Human Resources (N)			44	$ 1,091	44	$ 1,091
50323977	Sr Engineering Tech	33	$ 924			33	$ 924
50323981	Project Engr	13	$ 517			13	$ 517
50323983	Financial Analyst III (FP&A)			42	$ 1,839	42	$ 1,839
50324050	Mgr Advertising			11	$ 580	11	$ 580
50325108	Lead Analyst Business ITS	6	$ 240	1	$ 51	8	$ 291
50325108	Sr Analyst Business ITS	38	$ 1,454	4	$ 124	42	$ 1,578
50325156	Dir Financial Services	50	$ 4,369			50	$ 4,369
50325820	Specialist Accounting (N)			44	$ 958	44	$ 958
50325820	Sr Specialist Payroll (N)			2	$ 39	2	$ 39
50325856	Project Mgr ITS			-	$ 31	-	$ 31
50325873	Intmd Accountant			1	$ 25	1	$ 25
50325935	Mgr Opns Security	57	$ 2,573	18	$ 828	75	$ 3,401
50326971	Intmd Accountant	0	$ 5	1	$ 17	1	$ 22
50327919	Sr Mgr Accounting (SSC)			0	$ 22	0	$ 22
50328933	Analyst QA ITS			41	$ 1,377	41	$ 1,377
50328948	Mgr General Tax			44	$ 1,816	44	$ 1,816
50328948	Team Lead Tax Accounting	0	$ 7	14	$ 520	14	$ 527
50329829	Mgr Corp Development			0	$ 71	0	$ 71
50329833	Sr Clerk Documentation (N)			47	$ 792	47	$ 792
50330957	Sr Programmer Analyst ITS	41	$ 1,798	8	$ 342	49	$ 2,140
50331055	CSR-3 Call Handling Rep			45	$ 750	45	$ 750
50331069	CSR-2 Call Handling Rep			48	$ 674	48	$ 674
50331080	CSR-2 Call Handling Rep			35	$ 486	35	$ 486
50331087	CSR-2 Call Handling Rep			39	$ 547	39	$ 547
50331981	CSR-3 Speciality Desk Rep			46	$ 753	46	$ 753
50331982	CSR-2 Call Handling Rep			43	$ 605	43	$ 605
50332082	Sr Accountant			145	$ 4,555	145	$ 4,555
50332087	Spec Network Servr AIX ITS (N)			44	$ 1,856	44	$ 1,856
50333201	Sr Accountant	22	$ 666			22	$ 666
50334551	Analyst QA ITS			44	$ 1,369	44	$ 1,369
50334667	Enterprise Architect ITS	1	$ 36	9	$ 572	10	$ 609
50334667	Mgr Application Dev ITS	1	$ 50	30	$ 2,033	31	$ 2,083
50335865	Team Lead FA/JC	1	$ 38	20	$ 803	21	$ 842
50336934	Lead Programmer Analyst ITS	10	$ 432	32	$ 1,408	41	$ 1,840
50336941	WAN/LAN Administrator ITS (N)			32	$ 1,472	32	$ 1,472
50338072	Corp Counsel III (Contract)	0	$ 16	42	$ 3,405	42	$ 3,421
50338076	Spec Middleware Supp-Citrix(N)	1	$ 39	27	$ 1,123	28	$ 1,162
50338153	Dir HR	1	$ 54	37	$ 3,441	38	$ 3,496
50338153	Employment & Labor Law Counsel			3	$ 227	3	$ 227
50338176	CSR-3 Speciality Desk Rep			45	$ 727	45	$ 727
50339421	CSR-2 Call Handling Rep			48	$ 686	48	$ 686
50340389	Financial Analyst III (Rates)			690	$ 21,730	690	$ 21,730
50341591	Analyst Procurement (N)	21	$ 390	26	$ 466	47	$ 856
50343492	Dir Finance Division			161	$ 14,004	161	$ 14,004
50343508	Mgr Application Dev ITS			43	$ 2,308	43	$ 2,308
50344460	Engr Planning	22	$ 997			22	$ 997
50344466	Analyst Treasury Services	0	$ 5	15	$ 470	16	$ 475
50344466	Sr Analyst Treasury Services	1	$ 20	28	$ 899	28	$ 919
50344468	Lead Programmer Analyst ITS			44	$ 2,084	44	$ 2,084
50345342	Analyst Premise QA (N)	1	$ 29	179	$ 3,656	180	$ 3,685
50345374	CSR-3 Call Handling Rep			48	$ 676	48	$ 676
50345385	CSR-3 Call Handling Rep			49	$ 679	49	$ 679
50345768	Mgr Internal Comm (Corp)			40	$ 1,423	40	$ 1,423

Tennessee American Water Company **Docket No. 2012-00049**

Response to CAPD 1-72
Tennessee American Water Company
Service Company Labor Charges by Employee
For the Year 2011

		Capital		O&M		Total Hours	Total Dollars
Employee #	Job Title	Hours	Dollars	Hours	Dollars		
50345804	Financial Analyst III (Rates)			1	$ 46	1	$ 46
50345812	Supvr FRCC	1	$ 15			1	$ 15
50346905	Team Lead FA/JC	1	$ 26	14	$ 508	15	$ 534
50347073	Financial Analyst III (FP&A)	50	$ 2,354			50	$ 2,354
50348193	Enterprise Architect ITS	14	$ 852	23	$ 1,420	37	$ 2,272
50348220	Coordinator FRCC			184	$ 4,119	184	$ 4,119
50349598	CSR-3 Call Handling Rep			48	$ 680	48	$ 680
50349601	CSR-3 Call Handling Rep			24	$ 340	24	$ 340
50349604	CSR-3 Call Handling Rep			48	$ 680	48	$ 680
50349612	CSR-1 Call Handling Rep			9	$ 122	9	$ 122
50349613	CSR-4 Customer Service Spec			12	$ 192	12	$ 192
50349613	CSR-4 Technical Coordinator			30	$ 465	30	$ 465
50349616	CSR-3 Call Handling Rep			48	$ 679	48	$ 679
50349619	CSR-3 Collections Rep			44	$ 709	44	$ 709
50349623	Coordinator FRCC			-	$ 2	-	$ 2
50349630	CSR-4 Customer Service Spec			14	$ 215	14	$ 215
50349630	CSR-4 Technical Coordinator			35	$ 537	35	$ 537
50349654	CSR-3 Call Handling Rep			27	$ 433	27	$ 433
50350549	Coordinator Corp Comm			40	$ 1,010	40	$ 1,010
50355350	CSR-3 Call Handling Rep			48	$ 688	48	$ 688
50356357	Analyst Accounts Payable (N)			1	$ 21	1	$ 21
50356448	Financial Analyst III (Region)	46	$ 2,051	(2)	$ (34)	44	$ 2,017
50357466	Lead Programmer Analyst ITS			37	$ 1,919	37	$ 1,919
50357507	Sr Engr Construction	21	$ 1,103	6	$ 318	27	$ 1,421
50358709	HR Generalist	1	$ 29			1	$ 29
50359773	Financial Analyst III (FP&A)			17	$ 589	17	$ 589
50359773	Sr Accountant			12	$ 368	12	$ 368
50359776	Programmer Analyst ITS			33	$ 1,375	33	$ 1,375
50359776	Spec Business App Supp ITS			14	$ 570	14	$ 570
50360982	Sr Analyst QA ITS	5	$ 157	42	$ 1,351	47	$ 1,508
50362144	Sr HR Generalist			6	$ 188	6	$ 188
50363548	Specialist Income Tax (N)			45	$ 1,102	45	$ 1,102
50363586	Lead Database Analyst ITS	0	$ 5	46	$ 2,286	46	$ 2,291
50365760	CSR-3 Speciality Desk Rep			45	$ 722	45	$ 722
50365790	Specialist HRIS (N)			0	$ 4	0	$ 4
50365790	Specialist Payroll/HR Data (N)	1	$ 24	13	$ 272	14	$ 295
50365795	CSR-3 Speciality Desk Rep			18	$ 306	18	$ 306
50365799	Admin Asst (N)			11	$ 179	11	$ 179
50365799	CSR-2 Call Handling Rep			31	$ 433	31	$ 433
50365799	Spec Educ & Staff Dev (N)			5	$ 89	5	$ 89
50365805	CSR-3 Speciality Desk Rep			41	$ 689	41	$ 689
50365813	Intmd Financial Analyst			27	$ 913	27	$ 913
50365813	Sr Accountant	1	$ 17			1	$ 17
50366765	CSR-1 Call Handling Rep			36	$ 588	36	$ 588
50366765	CSR-2 Call Handling Rep			9	$ 128	9	$ 128
50366899	CSR-1 Call Handling Rep			24	$ 323	24	$ 323
50366969	Assistant Oprtnl Risk Mgt (N)			0	$ 5	0	$ 5
50366974	Financial Analyst II (FP&A)	0	$ 3	42	$ 1,316	42	$ 1,319
50366975	Sr Accountant Tax			45	$ 2,032	45	$ 2,032
50367867	Administrator HR Busns Systems			11	$ 788	11	$ 788
50367867	Sr Analyst Compensation			14	$ 576	14	$ 576
50367882	CSR-1 Call Handling Rep			20	$ 253	20	$ 253
50367928	CSR-1 Call Handling Rep			18	$ 227	18	$ 227
50367929	CSR-1 Call Handling Rep			5	$ 66	5	$ 66
50367942	CSR-3 Call Handling Rep			47	$ 653	47	$ 653
50367950	CSR-1 Call Handling Rep			47	$ 608	47	$ 608
50369105	Spec Business App Supp ITS (N)			45	$ 1,787	45	$ 1,787
50369122	Tax Asst (N)			12	$ 233	12	$ 233
50369122	Tax Asst General Tax(N)			4	$ 76	4	$ 76
50370386	Financial Analyst III (FP&A)			8	$ 427	8	$ 427
50371627	Lead Database Analyst ITS			42	$ 2,115	42	$ 2,115
50371641	Sr Programmer Analyst ITS	1	$ 28	34	$ 1,373	35	$ 1,401
50372978	Sr Mgr Compliance (Region)			183	$ 10,923	183	$ 10,923
50372988	Financial Analyst III (FP&A)	0	$ 4	42	$ 1,689	42	$ 1,693
50373036	Sr Programmer Analyst ITS			20	$ 746	20	$ 746
50375601	Environ Auditor	3	$ 90	32	$ 1,091	35	$ 1,182
50375601	Environ Auditor/Scientist	0	$ 13	61	$ 2,085	62	$ 2,098
50375864	Accountant Payroll (N)			87	$ 2,315	87	$ 2,315

Tennessee American Water Company **Docket No. 2012-00049**

Response to CAPD 1-72
Tennessee American Water Company
Service Company Labor Charges by Employee
For the Year 2011

		Capital		O&M		Total Hours	Total Dollars
Employee #	Job Title	Hours	Dollars	Hours	Dollars		
50376817	Engr Construction	1	$ 41			1	$ 41
50376817	Sr Engr Construction	23	$ 1,044	3	$ 116	26	$ 1,160
50376818	Application Trainer (BT)	15	$ 458			15	$ 458
50376835	CSR-1 Call Handling Rep			38	$ 474	38	$ 474
50376844	CSR-1 Call Handling Rep			20	$ 484	20	$ 484
50376857	CSR-1 Call Handling Rep			4	$ 44	4	$ 44
50376903	Team Supvr Call Handling			47	$ 981	47	$ 981
50379363	Specialist Human Resources (N)	50	$ 1,234			50	$ 1,234
50380800	VP & Controller			42	$ 4,841	42	$ 4,841
50380815	Specialist ORM (N)			50	$ 1,239	50	$ 1,239
50380834	Specialist SEC Compliance			18	$ 630	18	$ 630
50380834	Sr Spec Corp Gov & SEC Complnc			24	$ 995	24	$ 995
50381111	Sr Spec Documentation ITS			35	$ 1,334	35	$ 1,334
50383035	Enterprise Arch Midrange Syst	48	$ 3,336	2	$ 120	50	$ 3,456
50383043	Sr Accountant	0	$ 12	4	$ 114	4	$ 126
50383269	Sr Analyst Intrnl Cntl-Fin Rpt			42	$ 1,685	42	$ 1,685
50383273	Mgr Accounts Payable	1	$ 43	37	$ 1,838	38	$ 1,881
50384286	Chemist I (N)			11	$ 252	11	$ 252
50385745	Specialist Support ITS (N)			9	$ 227	9	$ 227
50387574	VP Human Resources			34	$ 4,070	34	$ 4,070
50387614	Sr Mgr Accounting (SSC)			104	$ 5,425	104	$ 5,425
50387627	CIO & VP ITS			37	$ 4,578	37	$ 4,578
50389385	CSR-1 Call Handling Rep			45	$ 560	45	$ 560
50389385	CSR-3 Universal Agent			4	$ 46	4	$ 46
50389389	Coordinator FRCC			78	$ 1,755	78	$ 1,755
50389400	CSR-3 Call Handling Rep			27	$ 361	27	$ 361
50389400	CSR-3 Universal Agent			22	$ 293	22	$ 293
50389402	CSR-1 Call Handling Rep			48	$ 605	48	$ 605
50389403	CSR-3 Call Handling Rep			48	$ 654	48	$ 654
50389406	CSR-1 Call Handling Rep			7	$ 94	7	$ 94
50389407	CSR-1 Call Handling Rep			45	$ 558	45	$ 558
50389440	CSR-1 Call Handling Rep			49	$ 615	49	$ 615
50391777	CSR-3 Call Handling Rep			33	$ 446	33	$ 446
50391777	Team Supvr Call Handling			15	$ 314	15	$ 314
50392608	Spec Business App Supp ITS (N)			1	$ 29	1	$ 29
50392608	Specialist Network Security	41	$ 1,314	8	$ 319	48	$ 1,633
50392847	Analyst Bus Systm Spprt (N)	7	$ 214	25	$ 776	31	$ 990
50392847	Analyst HR (N)	0	$ 6	6	$ 177	6	$ 183
50392847	Analyst Support Services (N)	0	$ 3	9	$ 282	9	$ 285
50393897	Mgr Project Finance (BD)			65	$ 3,119	65	$ 3,119
50393897	Mgr Treasury Services			24	$ 1,177	24	$ 1,177
50395077	Analyst Research			14	$ 390	14	$ 390
50395812	Analyst Procurement (N)			47	$ 940	47	$ 940
50395986	Spec Middleware Supp ITS (N)	1	$ 44	36	$ 1,523	37	$ 1,566
50395988	Data Architect ITS	0	$ 15	6	$ 225	6	$ 240
50395988	Sr Data Architect ITS	28	$ 1,212	5	$ 194	33	$ 1,406
50395989	Lead Specialist Supp ITS (N)	0	$ 3	45	$ 2,163	45	$ 2,166
50395992	Intmd Accountant	0	$ 8	0	$ 11	1	$ 19
50395993	Analyst Procurement Business	19	$ 532	24	$ 631	43	$ 1,163
50395995	Mgr Cust Comm (State)			32	$ 1,421	32	$ 1,421
50395995	Mgr Cust Comm Resource			5	$ 208	5	$ 208
50396017	Specialist Opns Sec Systems (N	17	$ 448	22	$ 585	39	$ 1,033
50396021	Specialist Opns Sec Systems (N	19	$ 494	20	$ 522	39	$ 1,015
50397017	Specialist Human Resources (N)	1	$ 20			1	$ 20
50397043	CSR-1 Call Handling Rep			44	$ 544	44	$ 544
50397047	CSR-2 Call Handling Rep			39	$ 567	39	$ 567
50397051	Analyst Intraday Stfng CSC (N)			2	$ 37	2	$ 37
50397051	Team Supvr Call Handling			45	$ 926	45	$ 926
50397137	Supvr Accounting (SSC)			24	$ 863	24	$ 863
50397137	Team Lead GA			5	$ 174	5	$ 174
50397750	CSR-2 Call Handling Rep			35	$ 486	35	$ 486
50399048	Specialist HRIS (N)			10	$ 185	10	$ 185
50399048	Specialist Payroll/HR Data (N)			18	$ 333	18	$ 333
50399062	Analyst Intraday Stfng CSC (N)			35	$ 822	35	$ 822
50399062	Analyst Traffic & Scheduling			11	$ 223	11	$ 223
50399065	CSR-3 Speciality Desk Rep			48	$ 783	48	$ 783
50401258	Specialist Opns Security			5	$ 129	5	$ 129
50401267	Sr Mgr Business Dev			292	$ 23,601	292	$ 23,601

Tennessee American Water Company **Docket No. 2012-00049**

Response to CAPD 1-72
Tennessee American Water Company
Service Company Labor Charges by Employee
For the Year 2011

		Capital		O&M		Total Hours	Total Dollars
Employee #	Job Title	Hours	Dollars	Hours	Dollars		
50401270	Dir Enterprise Arch ITS	22	$ 2,021			22	$ 2,021
50401362	Engr Design	8	$ 328			8	$ 328
50402247	Dir HR			2	$ 126	2	$ 126
50403171	Exec Asst (N)			148	$ 3,327	148	$ 3,327
50404178	Spec Wtr Qlty & Env Compl I(N)			7	$ 165	7	$ 165
50404178	Spec Wtr Qlty & Env Compl II			5	$ 114	5	$ 114
50404178	Specialist Water Quality			13	$ 309	13	$ 309
50404678	Mgr Investor Relations			21	$ 1,055	21	$ 1,055
50405205	Mgr Tax - Income			26	$ 1,534	26	$ 1,534
50405205	Team Lead Tax Regltry Accntng			19	$ 1,025	19	$ 1,025
50405236	CSR-2 Call Handling Rep			38	$ 533	38	$ 533
50405258	CSR-2 Call Handling Rep			37	$ 525	37	$ 525
50405260	CSR-2 Call Handling Rep			42	$ 585	42	$ 585
50405273	Specialist Payroll (N)			11	$ 214	11	$ 214
50405273	Specialist Payroll/HR Data (N)	8	$ 213	14	$ 262	22	$ 475
50405288	Analyst Accounts Payable (N)			42	$ 925	42	$ 925
50405291	Sr Accountant Tax			64	$ 2,894	64	$ 2,894
50406143	Financial Analyst II (FP&A)	15	$ 463	114	$ 3,697	129	$ 4,160
50407245	Master Project Mgr PMO ITS	11	$ 659	-	$ 0	11	$ 659
50407245	Project Mgr ITS	1	$ 51	1	$ 48	2	$ 99
50407245	Sr Project Mgr ITS	15	$ 945	3	$ 196	19	$ 1,141
50407315	Project Mgr ITS	50	$ 2,726			50	$ 2,726
50408163	Engr Construction	9	$ 296			9	$ 296
50408298	Accountant (N)			15	$ 346	15	$ 346
50408306	Supvr Accounting (SSC)			304	$ 10,215	304	$ 10,215
50409428	Analyst Capital Cmpl (Region)			138	$ 4,633	138	$ 4,633
50409456	CSR-1 Call Handling Rep			27	$ 331	27	$ 331
50409462	Team Supvr Call Handling			5	$ 95	5	$ 95
50409465	CSR-1 Call Handling Rep			-	$ 1	-	$ 1
50409467	CSR-1 Call Handling Rep			18	$ 240	18	$ 240
50409471	CSR-3 Call Handling Rep			36	$ 507	36	$ 507
50409484	CSR-1 Call Handling Rep			15	$ 270	15	$ 270
50409490	CSR-1 Call Handling Rep			16	$ 200	16	$ 200
50410492	Mgr General Tax	0	$ 23	8	$ 427	8	$ 451
50410555	Intmd Accountant Tax			61	$ 2,097	61	$ 2,097
50410555	Supvr General Tax			21	$ 800	21	$ 800
50411320	CSR-2 Call Handling Rep			4	$ 60	4	$ 60
50411320	Team Supvr Call Handling			44	$ 863	44	$ 863
50411322	CSR-2 Call Handling Rep			46	$ 645	46	$ 645
50411324	CSR-2 Call Handling Rep			29	$ 427	29	$ 427
50411415	CSR-3 Call Handling Rep			44	$ 591	44	$ 591
50411426	CSR-1 Call Handling Rep			49	$ 617	49	$ 617
50411429	CSR-3 Call Handling Rep			0	$ 5	0	$ 5
50411431	CSR-1 Call Handling Rep			3	$ 34	3	$ 34
50411431	CSR-3 Call Handling Rep			1	$ 16	1	$ 16
50411448	CSR-3 Call Handling Rep			27	$ 368	27	$ 368
50411448	CSR-3 Universal Agent			21	$ 289	21	$ 289
50411481	Lead Programmer Analyst ITS			38	$ 2,005	38	$ 2,005
50412286	Supvr Accounting (SSC)	0	$ 20	15	$ 623	16	$ 643
50412286	Team Lead FA/JC	0	$ 20	6	$ 251	7	$ 272
50412396	Dir Bus Applic Dev ITS			11	$ 963	11	$ 963
50412396	Dir Core Business Systems ITS			12	$ 1,108	12	$ 1,108
50412396	Sr Dir BAD & PMO ITS			23	$ 2,450	23	$ 2,450
50414379	Mgr Cust Comm (State)			46	$ 1,905	46	$ 1,905
50414501	Sr Clerk Documentation (N)			49	$ 760	49	$ 760
50415562	Analyst Supply Chain Bus Perf	50	$ 1,577			50	$ 1,577
50415566	Sr Engr Planning	15	$ 679			15	$ 679
50415610	Mgr Training & Development	4	$ 224	36	$ 1,820	41	$ 2,044
50415680	Dir Laboratory			49	$ 3,673	49	$ 3,673
50415705	Tax Asst (N)			21	$ 387	21	$ 387
50415705	Tax Asst General Tax(N)			34	$ 636	34	$ 636
50416636	Accountant (N)			25	$ 579	25	$ 579
50416636	Intmd Accountant			0	$ 7	0	$ 7
50416637	Sr Accountant	0	$ 6	-	$ 19	0	$ 25
50416744	Sr Accountant	0	$ 10	3	$ 112	4	$ 121
50416867	Financial Analyst II (FP&A)			38	$ 1,431	38	$ 1,431
50417707	Sr Specialist Network Security			37	$ 1,743	37	$ 1,743
50418787	CSR-2 Call Handling Rep			47	$ 659	47	$ 659

Tennessee American Water Company **Docket No. 2012-00049**

Response to CAPD 1-72
Tennessee American Water Company
Service Company Labor Charges by Employee
For the Year 2011

		Capital		O&M		Total Hours	Total Dollars
Employee #	Job Title	Hours	Dollars	Hours	Dollars		
50418814	CSR-1 Call Handling Rep			25	$ 349	25	$ 349
50418814	CSR-2 Call Handling Rep			8	$ 107	8	$ 107
50418815	CSR-2 Call Handling Rep			47	$ 658	47	$ 658
50418910	CSR-3 Speciality Desk Rep			46	$ 771	46	$ 771
50418920	Database Administrator ITS (N)			47	$ 2,199	47	$ 2,199
50418994	CSR-3 Call Handling Rep			33	$ 464	33	$ 464
50419050	CSR-3 Call Handling Rep			8	$ 105	8	$ 105
50419071	CSR-3 Call Handling Rep			26	$ 348	26	$ 348
50419071	CSR-3 Universal Agent			20	$ 275	20	$ 275
50419078	CSR-3 Call Handling Rep			26	$ 358	26	$ 358
50419078	CSR-3 Universal Agent			22	$ 294	22	$ 294
50419084	CSR-3 Call Handling Rep			7	$ 96	7	$ 96
50420131	Engineer Staff	20	$ 611			20	$ 611
50420233	Mgr Application Dev ITS			5	$ 304	5	$ 304
50420233	Sr Business Rltnshp Anlyst ITS			31	$ 2,111	31	$ 2,111
50423540	CSR-1 Call Handling Rep			26	$ 343	26	$ 343
50423554	CSR-1 Call Handling Rep			5	$ 58	5	$ 58
50423555	CSR-1 Call Handling Rep			7	$ 90	7	$ 90
50423559	CSR-1 Call Handling Rep			1	$ 11	1	$ 11
50423560	CSR-1 Call Handling Rep			44	$ 550	44	$ 550
50423561	CSR-1 Call Handling Rep			43	$ 532	43	$ 532
50423564	CSR-1 Call Handling Rep			23	$ 316	23	$ 316
50423568	CSR-1 Call Handling Rep			48	$ 604	48	$ 604
50424629	Sr Mgr Compliance (Region)	7	$ 348	0	$ 77	7	$ 425
50424631	Project Mgr Captl Prgm	49	$ 1,809	0	$ 3	49	$ 1,812
50424794	Voice Administrator ITS (N)			36	$ 1,529	36	$ 1,529
50425758	Sr Mgr Internal Comm Busn Tran	13	$ 676			13	$ 676
50425759	Sr Internal Auditor IT			18	$ 748	18	$ 748
50425918	Analyst Intrl Ctrl Fncl Rptng			8	$ 282	8	$ 282
50425918	Sr Analyst Internal Control IT			18	$ 709	18	$ 709
50425918	Sr Analyst Treasury SOX			16	$ 638	16	$ 638
50425924	Specialist Accts Payable (N)			18	$ 349	18	$ 349
50425928	Chemist I (N)			35	$ 764	35	$ 764
50425957	CSR-1 Call Handling Rep			9	$ 106	9	$ 106
50425961	CSR-1 Call Handling Rep			48	$ 601	48	$ 601
50425965	CSR-1 Call Handling Rep			44	$ 542	44	$ 542
50425968	CSR-3 Call Handling Rep			27	$ 350	27	$ 350
50425968	CSR-3 Universal Agent			21	$ 282	21	$ 282
50425971	CSR-1 Call Handling Rep			49	$ 631	49	$ 631
50425978	Analyst Intraday Stfng CSC (N)			14	$ 247	14	$ 247
50425978	CSR-1 Call Handling Rep			16	$ 195	16	$ 195
50425978	CSR-3 Call Handling Rep			10	$ 140	10	$ 140
50425978	CSR-3 Universal Agent			7	$ 109	7	$ 109
50425989	Sr Engr Design	14	$ 797	1	$ 82	16	$ 880
50426976	Sr Engr Planning	28	$ 1,553	2	$ 131	30	$ 1,684
50427011	Dir Strategic Planning			14	$ 1,243	14	$ 1,243
50427037	Supvr GIS	50	$ 1,766			50	$ 1,766
50427184	Sr Specialist Benefits (N)			40	$ 986	40	$ 986
50428124	Chemist I (N)			49	$ 990	49	$ 990
50428152	Exec Asst (N)			201	$ 4,739	201	$ 4,739
50428167	Team Lead IT Regional Supp (N)	-	$ -	45	$ 1,973	45	$ 1,973
50428303	CSR-1 Call Handling Rep			49	$ 628	49	$ 628
50428305	CSR-3 Call Handling Rep			48	$ 628	48	$ 628
50428313	CSR-3 Call Handling Rep			27	$ 390	27	$ 390
50428313	CSR-3 Universal Agent			21	$ 272	21	$ 272
50428317	CSR-1 Call Handling Rep			40	$ 498	40	$ 498
50428320	CSR-3 Call Handling Rep			48	$ 697	48	$ 697
50428326	CSR-1 Call Handling Rep			50	$ 632	50	$ 632
50428327	CSR-1 Call Handling Rep			48	$ 623	48	$ 623
50428328	CSR-1 Call Handling Rep			48	$ 592	48	$ 592
50428331	CSR-1 Call Handling Rep			11	$ 140	11	$ 140
50428335	CSR-3 Call Handling Rep			48	$ 641	48	$ 641
50428340	Team Supvr Call Handling			47	$ 929	47	$ 929
50428351	CSR-1 Call Handling Rep			48	$ 603	48	$ 603
50429620	Mgr Acctng & Reporting SSC	0	$ 12	40	$ 1,965	40	$ 1,978
50429624	Chemist III			49	$ 1,387	49	$ 1,387
50429804	Chemist III			49	$ 1,328	49	$ 1,328
50429815	Dir Rates & Regulations SSC			-	$ 338	-	$ 338

Tennessee American Water Company **Docket No. 2012-00049**

Response to CAPD 1-72
Tennessee American Water Company
Service Company Labor Charges by Employee
For the Year 2011

		Capital		O&M		Total Hours	Total Dollars
Employee #	Job Title	Hours	Dollars	Hours	Dollars		
50430854	Financial Analyst III (Region)	43	$ 1,815	(2)	$ 1	42	$ 1,817
50432075	Intmd Accountant			1	$ 40	1	$ 40
50433328	Mgr Business Systems Support	0	$ 20	44	$ 2,134	45	$ 2,153
50433360	Dir Internal Comm			40	$ 2,473	40	$ 2,473
50433364	Intern			28	$ 418	28	$ 418
50434673	Intmd Accountant Tax			45	$ 1,258	45	$ 1,258
50435619	Mgr Telecomm ITS			36	$ 1,804	36	$ 1,804
50436632	Sr Specialist Benefits (N)			41	$ 994	41	$ 994
50437048	Coordinator Contract Mgt	3	$ 152	4	$ 200	7	$ 352
50437053	Sr Web Application Admin ITS			46	$ 2,229	46	$ 2,229
50437054	Chemist I (N)			50	$ 987	50	$ 987
50437062	Master Project Mgr PMO ITS			6	$ 329	6	$ 329
50437062	Sr Project Mgr ITS			14	$ 762	14	$ 762
50437110	Mgr Internal Comm (Corp)			183	$ 7,609	183	$ 7,609
50437990	Financial Analyst III (FP&A)	0	$ 9			0	$ 9
50437991	Enterprise Architect ITS	50	$ 3,306			50	$ 3,306
50438051	Sr Business Rltnshp Anlyst ITS			46	$ 2,424	46	$ 2,424
50438106	CSR-2 Call Handling Rep			43	$ 659	43	$ 659
50438113	CSR-2 Call Handling Rep			16	$ 235	16	$ 235
50439217	CSR-2 Call Handling Rep			48	$ 720	48	$ 720
50439222	Clerk General Service CSC (N)			0	$ 3	0	$ 3
50439222	CSR-2 Call Handling Rep			30	$ 420	30	$ 420
50439250	CSR-2 Call Handling Rep			24	$ 333	24	$ 333
50439250	Spec Educ & Staff Dev (N)			23	$ 455	23	$ 455
50439255	Mgr Business Dev			2	$ 96	2	$ 96
50439271	CSR-1 Call Handling Rep			7	$ 87	7	$ 87
50440349	Sr Mgr Accounting (SSC)	0	$ 4	19	$ 1,066	19	$ 1,070
50441506	Intmd Accountant			630	$ 16,453	630	$ 16,453
50441512	Sr Analyst Intrnl Cntl-Fin Rpt	37	$ 1,577	11	$ 597	48	$ 2,174
50442450	Accountant (N)	0	$ 2	131	$ 3,008	131	$ 3,011
50442450	Intmd Accountant			6	$ 154	6	$ 154
50443203	Sr Analyst QA ITS			47	$ 1,959	47	$ 1,959
50444298	Specialist Payroll (N)			11	$ 222	11	$ 222
50444298	Specialist Payroll/HR Data (N)	0	$ 7	8	$ 161	8	$ 168
50444433	Specialist Client Supp I (N)			44	$ 900	44	$ 900
50447558	Mgr Application Dev ITS			40	$ 2,668	40	$ 2,668
50449965	Specialist Accts Payable (N)			31	$ 532	31	$ 532
50451155	Mgr Application Dev ITS			45	$ 2,998	45	$ 2,998
50452236	Mgr Rates	0	$ 2	2	$ 90	2	$ 92
50454287	Chemist I (N)			49	$ 970	49	$ 970
50455187	Asst Treasurer			42	$ 3,020	42	$ 3,020
50456143	Technical Trainer ITS			45	$ 1,304	45	$ 1,304
50456146	Lead Programmer Analyst ITS			9	$ 526	9	$ 526
50456146	Sr Analyst Financial			16	$ 777	16	$ 777
50457167	Financial Analyst II (Rates)			11	$ 413	11	$ 413
50458765	Benefits Administrator			40	$ 1,220	40	$ 1,220
50458790	HR Generalist	8	$ 263			8	$ 263
50458795	Specialist Accounting (N)			3	$ 53	3	$ 53
50460429	Lead Technical Trainer ITS			47	$ 2,273	47	$ 2,273
50465100	VP Internal Audit			39	$ 3,758	39	$ 3,758
50467006	Mgr External Affairs (Corp)			40	$ 1,717	40	$ 1,717
50467795	Sr Analyst Support Srvcs (N)			42	$ 1,384	42	$ 1,384
50471511	Sr Analyst Financial	0	$ 14	42	$ 1,680	42	$ 1,694
50475608	Spec Network Servr AIX ITS (N)			45	$ 1,894	45	$ 1,894
50476599	CSR-1 Call Handling Rep			32	$ 393	32	$ 393
50476653	Database Administrator ITS (N)			47	$ 1,984	47	$ 1,984
50476675	Admin Asst (N)			11	$ 179	11	$ 179
50476675	Spec Educ & Staff Dev (N)			4	$ 60	4	$ 60
50477607	Sr Analyst Security ITS			45	$ 1,551	45	$ 1,551
50477712	CSR-1 Call Handling Rep			27	$ 337	27	$ 337
50477712	CSR-2 Call Handling Rep			22	$ 309	22	$ 309
50478575	Specialist Opns Sec Systems (N	37	$ 1,151	16	$ 514	53	$ 1,665
50478575	Sr Specialist Sec Syst Supp	3	$ 99	8	$ 258	11	$ 357
50478766	Sr Analyst Business ITS	50	$ 2,198			50	$ 2,198
50479523	Accountant (N)	0	$ 6	1	$ 18	1	$ 24
50479551	CSR-3 Call Handling Rep			49	$ 677	49	$ 677
50479553	CSR-1 Call Handling Rep			49	$ 592	49	$ 592
50479559	CSR-3 Call Handling Rep			51	$ 700	51	$ 700

Tennessee American Water Company **Docket No. 2012-00049**

Response to CAPD 1-72
Tennessee American Water Company
Service Company Labor Charges by Employee
For the Year 2011

		Capital		O&M		Total Hours	Total Dollars
Employee #	Job Title	Hours	Dollars	Hours	Dollars		
50479561	CSR-1 Call Handling Rep			2	$ 30	2	$ 30
50479561	CSR-3 Call Handling Rep			46	$ 639	46	$ 639
50479622	Specialist Opns (N)			2	$ 49	2	$ 49
50480252	Enterprise Arch Midrange Syst	50	$ 3,145			50	$ 3,145
50480255	Lead Database Analyst ITS			37	$ 1,756	37	$ 1,756
50480255	Sr Analyst Database ITS			10	$ 476	10	$ 476
50480389	Dir Customer Relations			173	$ 9,229	173	$ 9,229
50480397	Dir Learning & Org Development	2	$ 182	38	$ 3,059	40	$ 3,241
50481431	Exec Asst (N)			77	$ 1,739	77	$ 1,739
50481432	Exec Asst (N)			28	$ 652	28	$ 652
50481432	Financial Analyst I (Rates)			46	$ 1,242	46	$ 1,242
50482366	Mgr Appl Admin & Security ITS			12	$ 733	12	$ 733
50482366	Mgr Information Security ITS			19	$ 1,212	19	$ 1,212
50482423	Engr Env Science			31	$ 1,172	31	$ 1,172
50482425	Engineer	10	$ 281			10	$ 281
50482425	Engineer Staff	3	$ 104			3	$ 104
50483398	Mgr Internal Audit			34	$ 2,169	34	$ 2,169
50484214	Team Lead IT Regional Support			43	$ 1,830	43	$ 1,830
50485188	Admin Asst (N)			185	$ 3,953	185	$ 3,953
50485190	Coordinator FRCC			184	$ 4,123	184	$ 4,123
50485192	Operations Support Rep II (N)			21	$ 352	21	$ 352
50485194	Administrator FRCC System (N)	7	$ 286	7	$ 191	14	$ 477
50485197	Operations Support Rep II (N)			187	$ 3,066	187	$ 3,066
50485200	Coordinator FRCC			136	$ 3,678	136	$ 3,678
50485203	Analyst Premise QA (N)			184	$ 3,705	184	$ 3,705
50485204	Operations Support Rep II (N)			97	$ 1,583	97	$ 1,583
50485205	Coordinator FRCC			184	$ 4,119	184	$ 4,119
50485207	Operations Support Rep II (N)			185	$ 2,985	185	$ 2,985
50485208	Coordinator FRCC			184	$ 4,131	184	$ 4,131
50485210	Operations Support Rep II (N)			142	$ 2,307	142	$ 2,307
50485211	Coordinator FRCC			184	$ 4,131	184	$ 4,131
50485215	Coordinator FRCC			184	$ 4,131	184	$ 4,131
50485250	Operations Support Rep II (N)			186	$ 3,046	186	$ 3,046
50485272	Coordinator FRCC			184	$ 4,127	184	$ 4,127
50485334	Specialist Support ITS (N)			20	$ 533	20	$ 533
50485335	Coordinator FRCC			184	$ 4,119	184	$ 4,119
50486883	Mgr Application Dev ITS	25	$ 1,618	24	$ 1,534	48	$ 3,152
50487255	Spec Educ & Staff Dev (N)			5	$ 108	5	$ 108
50487255	Team Supvr Call Handling			11	$ 216	11	$ 216
50487286	Mgr Internal Comm (Bus Trans)	44	$ 2,117			44	$ 2,117
50487327	Mgr Human Resources			40	$ 1,825	40	$ 1,825
50488207	Mgr Human Resources			40	$ 1,891	40	$ 1,891
50489528	Master Project Mgr PMO ITS	12	$ 859	1	$ 62	13	$ 922
50489528	Sr Project Mgr ITS	36	$ 2,677	(0)	$ (0)	36	$ 2,677
50490243	Computer Operator ITS (N)			46	$ 910	46	$ 910
50490244	Enterprise Architect ITS	45	$ 2,769	5	$ 299	50	$ 3,068
50491467	Dir HR (CSC)			46	$ 3,230	46	$ 3,230
50491512	Intern	3	$ 50			3	$ 50
50493791	Sr Analyst Business ITS	49	$ 2,252	1	$ 39	50	$ 2,291
50493803	Exec Asst (N)			3	$ 75	3	$ 75
50493821	Specialist Sales Support			23	$ 691	23	$ 691
50495199	Analyst Compensation	2	$ 82	29	$ 1,076	31	$ 1,159
50496506	CSR-1 Call Handling Rep			34	$ 438	34	$ 438
50496509	Mgr Finance (State)	0	$ 9	-	$ -	0	$ 9
50496517	CSR-1 Call Handling Rep			37	$ 487	37	$ 487
50497458	CSR-1 Call Handling Rep			36	$ 458	36	$ 458
50497458	CSR-2 Call Handling Rep			7	$ 100	7	$ 100
50498439	Mgr Enterprise Servers ITS			28	$ 1,756	28	$ 1,756
50498439	Mgr Syst Maint & Perf ITS			12	$ 749	12	$ 749
50498447	CSR-3 Call Handling Rep			10	$ 132	10	$ 132
50498448	CSR-3 Call Handling Rep			6	$ 80	6	$ 80
50499769	Accountant (N)	0	$ 5	37	$ 830	38	$ 835
50499769	Intmd Accountant			3	$ 82	3	$ 82
50500783	CSR-1 Call Handling Rep			44	$ 570	44	$ 570
50500783	CSR-2 Call Handling Rep			5	$ 83	5	$ 83
50500786	CSR-1 Call Handling Rep			17	$ 219	17	$ 219
50500789	CSR-1 Call Handling Rep			5	$ 61	5	$ 61
50500791	CSR-1 Call Handling Rep			37	$ 489	37	$ 489

Tennessee American Water Company **Docket No. 2012-00049**

Response to CAPD 1-72
Tennessee American Water Company
Service Company Labor Charges by Employee
For the Year 2011

		Capital		O&M		Total Hours	Total Dollars
Employee #	Job Title	Hours	Dollars	Hours	Dollars		
50500791	CSR-2 Call Handling Rep			4	$ 56	4	$ 56
50500792	CSR-1 Call Handling Rep			45	$ 564	45	$ 564
50500793	CSR-1 Call Handling Rep			36	$ 469	36	$ 469
50500796	CSR-1 Call Handling Rep			16	$ 200	16	$ 200
50500855	CSR-3 Call Handling Rep			61	$ 898	61	$ 898
50500856	CSR-3 Call Handling Rep			46	$ 620	46	$ 620
50500857	CSR-3 Call Handling Rep			10	$ 141	10	$ 141
50500861	CSR-3 Call Handling Rep			34	$ 450	34	$ 450
50500869	CSR-3 Call Handling Rep			8	$ 100	8	$ 100
50500872	CSR-3 Call Handling Rep			18	$ 286	18	$ 286
50500877	CSR-3 Call Handling Rep			32	$ 424	32	$ 424
50500885	CSR-3 Call Handling Rep			12	$ 164	12	$ 164
50501953	CSR-3 Call Handling Rep			52	$ 699	52	$ 699
50501954	CSR-3 Call Handling Rep			24	$ 314	24	$ 314
50502012	Operations Support Rep II (N)			187	$ 3,045	187	$ 3,045
50502017	Coordinator FRCC			184	$ 4,127	184	$ 4,127
50502025	Sr Specialist Maint Service(N)			19	$ 613	19	$ 613
50502028	Enterprise Infra Eng ITS	18	$ 1,164	28	$ 1,700	46	$ 2,864
50502444	Mgr Health & Wellness			40	$ 1,910	40	$ 1,910
50502843	Operations Support Rep II (N)			186	$ 3,031	186	$ 3,031
50505102	Mgr ERP Training (Bus Trans)	15	$ 1,059			15	$ 1,059
50506035	Sr Analyst Business ITS			22	$ 1,011	22	$ 1,011
50507992	Sr Programmer Analyst ITS			28	$ 1,378	28	$ 1,378
50510408	HR Generalist	11	$ 306	18	$ 536	29	$ 842
50511442	Dir CSC Operations			4	$ 234	4	$ 234
50511484	Sr Web Application Admin ITS	6	$ 296	39	$ 1,839	45	$ 2,135
50511897	CAO & General Counsel			42	$ 7,608	42	$ 7,608
50512238	Lead Analyst QA ITS	20	$ 982	13	$ 597	33	$ 1,579
50512238	Sr Analyst QA ITS	8	$ 347	8	$ 334	16	$ 681
50513019	Sr Accountant			0	$ 3	0	$ 3
50513023	Specialist Client Supp I (N)			46	$ 1,028	46	$ 1,028
50513037	Sr Programmer Analyst ITS	5	$ 232	42	$ 1,974	47	$ 2,205
50516281	Analyst Business ITS			3	$ 90	3	$ 90
50516281	Sr Analyst Business ITS			18	$ 605	18	$ 605
50519030	Accountant (N)	1	$ 32	63	$ 1,434	64	$ 1,466
50519030	Intmd Accountant General Tax			50	$ 1,299	50	$ 1,299
50519031	Intern			43	$ 739	43	$ 739
50520762	Lead Analyst Business ITS	49	$ 2,391	1	$ 25	50	$ 2,417
50522262	Sr Technical Trainer ITS	0	$ 17	44	$ 1,939	45	$ 1,956
50522941	Lead Programmer Analyst ITS			42	$ 2,075	42	$ 2,075
50523080	Lead Analyst Business ITS	50	$ 2,614			50	$ 2,614
50524032	Analyst Procurement Business	21	$ 596	25	$ 717	47	$ 1,313
50524088	Dir Comm & EA (Div)			20	$ 1,272	20	$ 1,272
50525668	Coordinator Marketing (N)			2	$ 53	2	$ 53
50525668	Specialist Marketing			2	$ 68	2	$ 68
50525790	Financial Analyst II (FP&A)			183	$ 6,434	183	$ 6,434
50526976	Career Level Project Mgr ITS	14	$ 725			14	$ 725
50526976	Project Mgr ITS	36	$ 1,948	0	$ 1	36	$ 1,948
50527001	Sr Programmer Analyst ITS			43	$ 2,007	43	$ 2,007
50527002	Spec Network Servr AIX ITS (N)			44	$ 1,595	44	$ 1,595
50527693	Clerk Sample Custody I (N)			50	$ 715	50	$ 715
50528219	Operations Support Rep II (N)			185	$ 2,933	185	$ 2,933
50528653	Sr Programmer Analyst ITS			42	$ 1,687	42	$ 1,687
50528654	Sr Web Application Admin ITS			44	$ 2,090	44	$ 2,090
50528698	CSR-1 Call Handling Rep			49	$ 597	49	$ 597
50528702	CSR-1 Call Handling Rep			48	$ 584	48	$ 584
50528703	CSR-1 Call Handling Rep			48	$ 584	48	$ 584
50528705	CSR-1 Call Handling Rep			32	$ 395	32	$ 395
50528705	CSR-3 Call Handling Rep			16	$ 210	16	$ 210
50528709	CSR-1 Call Handling Rep			8	$ 94	8	$ 94
50528714	CSR-1 Call Handling Rep			49	$ 597	49	$ 597
50528715	CSR-1 Call Handling Rep			18	$ 231	18	$ 231
50528715	CSR-3 Call Handling Rep			26	$ 341	26	$ 341
50528716	CSR-1 Call Handling Rep			9	$ 152	9	$ 152
50528718	CSR-1 Call Handling Rep			9	$ 110	9	$ 110
50528719	CSR-1 Call Handling Rep			25	$ 303	25	$ 303
50528724	CSR-1 Call Handling Rep			4	$ 50	4	$ 50
50529546	Intern	9	$ 143	0	$ 5	9	$ 148

Tennessee American Water Company **Docket No. 2012-00049**

Response to CAPD 1-72
Tennessee American Water Company
Service Company Labor Charges by Employee
For the Year 2011

		Capital		O&M		Total Hours	Total Dollars
Employee #	Job Title	Hours	Dollars	Hours	Dollars		
50529714	Lead Programmer Analyst ITS			6	$ 346	6	$ 346
50530573	Project Mgr ITS			47	$ 2,200	47	$ 2,200
50530579	CSR-1 Call Handling Rep			38	$ 438	38	$ 438
50530583	CSR-1 Call Handling Rep			6	$ 70	6	$ 70
50530586	CSR-1 Call Handling Rep			41	$ 483	41	$ 483
50530589	CSR-1 Call Handling Rep			13	$ 162	13	$ 162
50530593	CSR-1 Call Handling Rep			2	$ 24	2	$ 24
50530594	CSR-1 Call Handling Rep			49	$ 586	49	$ 586
50530613	Mgr Project Finance (BD)			10	$ 600	10	$ 600
50531059	Master Project Mgr PMO ITS	12	$ 775			12	$ 775
50531059	Sr Project Mgr ITS	14	$ 888			14	$ 888
50535540	Regional General Counsel			329	$ 33,191	329	$ 33,191
50536212	Specialist Corporate Comm			40	$ 985	40	$ 985
50536559	Collection Liaison			46	$ 1,173	46	$ 1,173
50537459	Sr Analyst Internal Control IT			42	$ 1,856	42	$ 1,856
50538462	CSR-1 Call Handling Rep			49	$ 598	49	$ 598
50538462	CSR-3 Call Handling Rep			3	$ 34	3	$ 34
50538463	CSR-1 Call Handling Rep			51	$ 609	51	$ 609
50538464	CSR-1 Call Handling Rep			53	$ 637	53	$ 637
50538465	CSR-1 Call Handling Rep			21	$ 246	21	$ 246
50538466	CSR-1 Call Handling Rep			17	$ 203	17	$ 203
50538466	CSR-3 Call Handling Rep			10	$ 139	10	$ 139
50538468	CSR-1 Call Handling Rep			6	$ 78	6	$ 78
50538471	CSR-1 Call Handling Rep			48	$ 565	48	$ 565
50538472	CSR-1 Call Handling Rep			47	$ 554	47	$ 554
50538473	CSR-1 Call Handling Rep			43	$ 548	43	$ 548
50538474	CSR-1 Call Handling Rep			44	$ 526	44	$ 526
50538476	CSR-1 Call Handling Rep			37	$ 451	37	$ 451
50538477	CSR-1 Call Handling Rep			17	$ 197	17	$ 197
50538478	CSR-1 Call Handling Rep			11	$ 133	11	$ 133
50539416	Master Project Mgr PMO ITS	6	$ 343	7	$ 446	13	$ 790
50539416	Sr Project Mgr ITS			16	$ 979	16	$ 979
50539667	Programmer Analyst ITS			40	$ 1,504	40	$ 1,504
50540608	Analyst QA ITS	2	$ 74	39	$ 1,230	41	$ 1,303
50540680	Mgr Regional Client Rel ITS			21	$ 1,278	21	$ 1,278
50540680	Mgr Techonology Products ITS			7	$ 402	7	$ 402
50540684	Spec Educ & Staff Dev (N)			47	$ 1,086	47	$ 1,086
50540702	Brand Manager			4	$ 175	4	$ 175
50541813	Sr Specialist Maint Service(N)			154	$ 5,209	154	$ 5,209
50542823	Sr Application Systm Arch ITS	7	$ 336	29	$ 1,477	35	$ 1,813
50543639	Spec Educ & Staff Dev (N)			12	$ 265	12	$ 265
50543703	Dir Tax			45	$ 4,019	45	$ 4,019
50544666	Sr Technical Architect ITS	50	$ 3,019			50	$ 3,019
50546577	CSR-1 Call Handling Rep			3	$ 100	3	$ 100
50546580	CSR-1 Call Handling Rep			18	$ 211	18	$ 211
50546594	CSR-1 Call Handling Rep			66	$ 879	66	$ 879
50546620	CSR-1 Call Handling Rep			12	$ 144	12	$ 144
50546620	CSR-3 Call Handling Rep			6	$ 77	6	$ 77
50546626	CSR-1 Call Handling Rep			45	$ 575	45	$ 575
50546704	Analyst Procurement (N)	4	$ 78	43	$ 918	47	$ 996
50547601	Analyst Materials ITS (N)			46	$ 1,156	46	$ 1,156
50547633	Programmer Analyst ITS			31	$ 1,005	31	$ 1,005
50547658	CSR-1 Call Handling Rep			14	$ 167	14	$ 167
50547659	CSR-1 Call Handling Rep			16	$ 186	16	$ 186
50547659	CSR-3 Call Handling Rep			33	$ 426	33	$ 426
50547663	CSR-1 Call Handling Rep			13	$ 150	13	$ 150
50547667	CSR-1 Call Handling Rep			53	$ 632	53	$ 632
50547668	CSR-1 Call Handling Rep			37	$ 436	37	$ 436
50547668	CSR-3 Call Handling Rep			14	$ 178	14	$ 178
50547669	CSR-1 Call Handling Rep			17	$ 199	17	$ 199
50547669	CSR-3 Call Handling Rep			43	$ 596	43	$ 596
50547670	CSR-1 Call Handling Rep			17	$ 192	17	$ 192
50547670	CSR-3 Call Handling Rep			34	$ 536	34	$ 536
50547671	CSR-1 Call Handling Rep			18	$ 212	18	$ 212
50547671	CSR-3 Call Handling Rep			23	$ 311	23	$ 311
50547672	CSR-1 Call Handling Rep			6	$ 66	6	$ 66
50547676	CSR-1 Call Handling Rep			17	$ 210	17	$ 210
50547676	CSR-3 Call Handling Rep			19	$ 380	19	$ 380

Tennessee American Water Company **Docket No. 2012-00049**

Response to CAPD 1-72
Tennessee American Water Company
Service Company Labor Charges by Employee
For the Year 2011

		Capital		O&M		Total Hours	Total Dollars
Employee #	Job Title	Hours	Dollars	Hours	Dollars		
50547677	CSR-1 Call Handling Rep			17	$ 194	17	$ 194
50547677	CSR-3 Call Handling Rep			3	$ 49	3	$ 49
50547678	CSR-1 Call Handling Rep			15	$ 174	15	$ 174
50547678	CSR-3 Call Handling Rep			10	$ 134	10	$ 134
50547821	CSR-1 Call Handling Rep			16	$ 177	16	$ 177
50547821	CSR-3 Call Handling Rep			18	$ 237	18	$ 237
50547822	CSR-1 Call Handling Rep			16	$ 182	16	$ 182
50547822	CSR-3 Call Handling Rep			42	$ 583	42	$ 583
50547845	CSR-1 Call Handling Rep			16	$ 188	16	$ 188
50547845	CSR-3 Call Handling Rep			11	$ 326	11	$ 326
50547905	CSR-1 Call Handling Rep			17	$ 197	17	$ 197
50547905	CSR-3 Call Handling Rep			32	$ 411	32	$ 411
50547999	CSR-1 Call Handling Rep			18	$ 211	18	$ 211
50547999	CSR-3 Call Handling Rep			46	$ 693	46	$ 693
50548576	VP & Treasurer			42	$ 5,184	42	$ 5,184
50550370	CSR-1 Call Handling Rep			33	$ 404	33	$ 404
50550374	CSR-1 Call Handling Rep			27	$ 312	27	$ 312
50550377	CSR-1 Call Handling Rep			38	$ 501	38	$ 501
50550378	CSR-1 Call Handling Rep			24	$ 289	24	$ 289
50550381	CSR-1 Call Handling Rep			27	$ 331	27	$ 331
50550384	CSR-1 Call Handling Rep			6	$ 70	6	$ 70
50550385	CSR-1 Call Handling Rep			4	$ 42	4	$ 42
50550387	CSR-1 Call Handling Rep			37	$ 455	37	$ 455
50550389	CSR-1 Call Handling Rep			5	$ 59	5	$ 59
50550390	CSR-1 Call Handling Rep			1	$ 6	1	$ 6
50550429	Sr Developer ITS			14	$ 584	14	$ 584
50550429	Sr Programmer Analyst ITS			29	$ 1,335	29	$ 1,335
50550447	Intern	7	$ 122			7	$ 122
50550472	Admin Asst - Staff Supp (N)			22	$ 427	22	$ 427
50550472	Analyst Business ITS			24	$ 631	24	$ 631
50550473	Specialist Accts Payable (N)			10	$ 173	10	$ 173
50551403	Enterprise Arch Midrange Syst	8	$ 451	41	$ 2,402	48	$ 2,853
50551406	Analyst QA ITS	1	$ 32	29	$ 1,038	30	$ 1,070
50557012	Financial Analyst I (Rates)			2	$ 45	2	$ 45
50557013	Specialist Client Supp I (N)			32	$ 663	32	$ 663
50557014	Spec Network Servr AIX ITS (N)			20	$ 934	20	$ 934
50557014	Team Lead IT Regional Supp (N)			25	$ 1,246	25	$ 1,246
50557860	Specialist Client Supp I (N)			18	$ 369	18	$ 369
50557861	Specialist Client Supp I (N)			40	$ 796	40	$ 796
50557921	CSR-1 Call Handling Rep			7	$ 81	7	$ 81
50557922	CSR-1 Call Handling Rep			25	$ 297	25	$ 297
50557923	CSR-1 Call Handling Rep			7	$ 72	7	$ 72
50557924	CSR-1 Call Handling Rep			42	$ 514	42	$ 514
50557925	CSR-1 Call Handling Rep			43	$ 530	43	$ 530
50557929	CSR-1 Call Handling Rep			45	$ 574	45	$ 574
50557930	CSR-1 Call Handling Rep			42	$ 491	42	$ 491
50557931	CSR-1 Call Handling Rep			8	$ 94	8	$ 94
50557932	CSR-1 Call Handling Rep			43	$ 521	43	$ 521
50557933	CSR-1 Call Handling Rep			30	$ 347	30	$ 347
50557934	CSR-1 Call Handling Rep			0	$ 5	0	$ 5
50557936	CSR-1 Call Handling Rep			48	$ 624	48	$ 624
50557937	CSR-1 Call Handling Rep			5	$ 54	5	$ 54
50557938	CSR-1 Call Handling Rep			6	$ 66	6	$ 66
50557939	CSR-1 Call Handling Rep			42	$ 502	42	$ 502
50559013	Analyst QA ITS			37	$ 1,165	37	$ 1,165
50559013	Sr Analyst Business ITS			9	$ 299	9	$ 299
50560072	Specialist Accounting (N)			46	$ 928	46	$ 928
50560155	CSR-1 Call Handling Rep			5	$ 51	5	$ 51
50561098	Specialist Client Supp I (N)	22	$ 539	20	$ 470	42	$ 1,009
50561104	Specialist Client Supp I (N)			36	$ 714	36	$ 714
50561105	Specialist Client Supp I (N)			31	$ 681	31	$ 681
50561113	Team Lead IT Regional Supp (N)			45	$ 1,946	45	$ 1,946
50561963	Admin Asst (N)	4	$ 75			4	$ 75
50562605	Coordinator FRCC			177	$ 3,957	177	$ 3,957
50563450	Spec Network Servr AIX ITS (N)			43	$ 1,548	43	$ 1,548
50563480	Team Supvr Call Handling			45	$ 896	45	$ 896
50563482	Sr Engr Planning	14	$ 808			14	$ 808
50563489	Sr Analyst Business ITS	11	$ 519			11	$ 519

Tennessee American Water Company **Docket No. 2012-00049**

Response to CAPD 1-72
Tennessee American Water Company
Service Company Labor Charges by Employee
For the Year 2011

		Capital		O&M		Total Hours	Total Dollars
Employee #	Job Title	Hours	Dollars	Hours	Dollars		
50564194	Paralegal (N)			5	$ 123	5	$ 123
50564905	Lead Programmer Analyst ITS			38	$ 1,916	38	$ 1,916
50564924	Master Project Mgr PMO ITS	9	$ 494			9	$ 494
50564924	Sr Project Mgr ITS	18	$ 1,061			18	$ 1,061
50565857	Sr Programmer Analyst ITS			40	$ 1,849	40	$ 1,849
50566932	Master Project Mgr PMO ITS	9	$ 505			9	$ 505
50568151	Intern			36	$ 631	36	$ 631
50568165	Team Lead Cash Management	0	$ 16	34	$ 1,194	34	$ 1,210
50568199	Mgr Application Dev ITS			39	$ 2,447	39	$ 2,447
50568202	Chemist I (N)			43	$ 871	43	$ 871
50569408	Supvr Call Handling Group			39	$ 1,016	39	$ 1,016
50569447	Chemist I (N)			40	$ 878	40	$ 878
50570288	Engineer	13	$ 474			13	$ 474
50570291	Mgr Application Dev ITS			13	$ 810	13	$ 810
50570295	Sr Web Application Admin ITS			37	$ 1,502	37	$ 1,502
50570375	Team Lead Accounts Payable			37	$ 1,107	37	$ 1,107
50570380	Specialist Support ITS (N)			62	$ 1,635	62	$ 1,635
50570381	Specialist Computer Supp (N)			1	$ 37	1	$ 37
50571202	Sr Programmer Analyst ITS	39	$ 1,789			39	$ 1,789
50575260	Sr Analyst Business ITS			26	$ 1,093	26	$ 1,093
50575288	Team Lead Capital Prgm ITS			33	$ 1,392	33	$ 1,392
50576351	Mgr FP&A			131	$ 6,495	131	$ 6,495
50576358	Intern			20	$ 306	20	$ 306
50579647	Project Mgr ITS			16	$ 842	16	$ 842
50580939	Application Trainer (BT)	10	$ 353			10	$ 353
50580939	Spec Educ & Staff Dev (N)	13	$ 288			13	$ 288
50582251	Mgr Collections			31	$ 1,335	31	$ 1,335
50582294	Intern			18	$ 306	18	$ 306
50584065	Mgr Educ & Staff Development			28	$ 951	28	$ 951
50584086	CSR-1 Call Handling Rep			16	$ 183	16	$ 183
50584087	CSR-1 Call Handling Rep			12	$ 132	12	$ 132
50584087	CSR-3 Call Handling Rep			0	$ 8	0	$ 8
50584088	CSR-1 Call Handling Rep			12	$ 137	12	$ 137
50584088	CSR-3 Call Handling Rep			21	$ 287	21	$ 287
50584089	CSR-1 Call Handling Rep			1	$ 10	1	$ 10
50584090	CSR-1 Call Handling Rep			12	$ 135	12	$ 135
50584090	CSR-3 Call Handling Rep			24	$ 321	24	$ 321
50584091	CSR-1 Call Handling Rep			38	$ 473	38	$ 473
50584092	CSR-1 Call Handling Rep			16	$ 180	16	$ 180
50584092	CSR-3 Call Handling Rep			5	$ 58	5	$ 58
50584094	CSR-1 Call Handling Rep			12	$ 132	12	$ 132
50584094	CSR-3 Call Handling Rep			27	$ 379	27	$ 379
50584095	CSR-1 Call Handling Rep			21	$ 231	21	$ 231
50584096	CSR-1 Call Handling Rep			12	$ 135	12	$ 135
50584096	CSR-3 Call Handling Rep			30	$ 433	30	$ 433
50584097	CSR-1 Call Handling Rep			33	$ 375	33	$ 375
50584098	CSR-1 Call Handling Rep			12	$ 135	12	$ 135
50584098	CSR-3 Call Handling Rep			20	$ 263	20	$ 263
50584099	CSR-1 Call Handling Rep			35	$ 420	35	$ 420
50584100	CSR-1 Call Handling Rep			3	$ 35	3	$ 35
50584101	CSR-1 Call Handling Rep			19	$ 209	19	$ 209
50584101	CSR-3 Call Handling Rep			15	$ 209	15	$ 209
50584102	CSR-1 Call Handling Rep			12	$ 134	12	$ 134
50584102	CSR-3 Call Handling Rep			8	$ 128	8	$ 128
50584103	CSR-1 Call Handling Rep			12	$ 135	12	$ 135
50584103	CSR-3 Call Handling Rep			26	$ 360	26	$ 360
50584104	CSR-1 Call Handling Rep			19	$ 213	19	$ 213
50584104	CSR-3 Call Handling Rep			14	$ 191	14	$ 191
50584105	Team Supvr Call Handling			31	$ 610	31	$ 610
50584106	Team Supvr Call Handling			29	$ 581	29	$ 581
50584125	Sr Analyst Business ITS			23	$ 1,046	23	$ 1,046
50584126	Spec Network Servr AIX ITS (N)			21	$ 814	21	$ 814
50584127	Sr Analyst Database ITS			26	$ 1,266	26	$ 1,266
50589454	Intern	5	$ 98			5	$ 98
50589455	Intern	8	$ 135			8	$ 135
50589456	Exec Asst (N)			27	$ 674	27	$ 674
50589485	Intern	1	$ 11	88	$ 1,091	89	$ 1,101
50590949	Team Supvr Call Handling			28	$ 587	28	$ 587

Tennessee American Water Company **Docket No. 2012-00049**

Response to CAPD 1-72
Tennessee American Water Company
Service Company Labor Charges by Employee
For the Year 2011

		Capital		O&M		Total Hours	Total Dollars
Employee #	Job Title	Hours	Dollars	Hours	Dollars		
50591004	Sr Strategic Buyer	8	$ 318	9	$ 380	17	$ 698
50591784	Sr Web Application Admin ITS			18	$ 721	18	$ 721
50593199	Engr Design	15	$ 532	-	$ -	15	$ 532
50593206	Mgr Benefits			21	$ 1,285	21	$ 1,285
50594250	Intern (N)			5	$ 104	5	$ 104
50594255	Lead Technical Trainer ITS	27	$ 1,218			27	$ 1,218
50594257	Lead Technical Trainer ITS	27	$ 1,218			27	$ 1,218
50594281	HR Generalist			127	$ 3,305	127	$ 3,305
50594334	Corp Counsel III			440	$ 21,131	440	$ 21,131
50595208	Strategic Buyer	11	$ 296	13	$ 345	23	$ 641
50595209	Analyst Supply Chain Bus Perf	11	$ 354	13	$ 433	23	$ 787
50595227	Mgr Tax - Income			20	$ 1,429	20	$ 1,429
50595229	Dir CSC Operations			22	$ 1,746	22	$ 1,746
50595231	Team Supvr Call Handling			24	$ 478	24	$ 478
50596118	Team Supvr Call Handling			22	$ 452	22	$ 452
50597791	Team Supvr Call Handling			23	$ 445	23	$ 445
50597792	Admin Asst (N)			21	$ 326	21	$ 326
50598885	Application Trainer (BT)	21	$ 834	-	$ -	21	$ 834
50599922	Receptionist (N)			21	$ 251	21	$ 251
50601348	Sr Accountant Tax			16	$ 592	16	$ 592
50602283	CSR-1 Call Handling Rep			21	$ 263	21	$ 263
50602284	CSR-1 Call Handling Rep			19	$ 224	19	$ 224
50602285	CSR-1 Call Handling Rep			20	$ 243	20	$ 243
50602288	CSR-1 Call Handling Rep			21	$ 259	21	$ 259
50602289	CSR-1 Call Handling Rep			21	$ 260	21	$ 260
50602290	CSR-1 Call Handling Rep			19	$ 228	19	$ 228
50602291	CSR-1 Call Handling Rep			21	$ 254	21	$ 254
50602292	CSR-1 Call Handling Rep			0	$ 4	0	$ 4
50602302	Sr Analyst Compensation	1	$ 51	14	$ 694	16	$ 745
50602330	Employment & Labor Law Counsel			13	$ 1,316	13	$ 1,316
50602331	Technical Trainer ITS			16	$ 566	16	$ 566
50603454	CSR-1 Call Handling Rep			19	$ 215	19	$ 215
50603455	CSR-1 Call Handling Rep			8	$ 136	8	$ 136
50603458	CSR-1 Call Handling Rep			23	$ 282	23	$ 282
50603462	CSR-1 Call Handling Rep			19	$ 218	19	$ 218
50603464	CSR-1 Call Handling Rep			6	$ 68	6	$ 68
50603464	CSR-3 Call Handling Rep			16	$ 218	16	$ 218
50603466	CSR-1 Call Handling Rep			4	$ 49	4	$ 49
50603467	CSR-1 Call Handling Rep			5	$ 55	5	$ 55
50603467	CSR-3 Call Handling Rep			18	$ 270	18	$ 270
50603468	CSR-1 Call Handling Rep			6	$ 71	6	$ 71
50603468	CSR-3 Call Handling Rep			15	$ 208	15	$ 208
50603474	CSR-1 Call Handling Rep			7	$ 81	7	$ 81
50603474	CSR-3 Call Handling Rep			20	$ 290	20	$ 290
50603476	CSR-1 Call Handling Rep			23	$ 274	23	$ 274
50603477	CSR-1 Call Handling Rep			22	$ 261	22	$ 261
50603478	CSR-1 Call Handling Rep			7	$ 87	7	$ 87
50603478	CSR-3 Call Handling Rep			5	$ 64	5	$ 64
50603479	CSR-1 Call Handling Rep			22	$ 268	22	$ 268
50604492	Sr Analyst Business ITS			2	$ 74	2	$ 74
50606355	Specialist Client Supp I (N)			11	$ 225	11	$ 225
50606356	Specialist Client Supp I (N)			10	$ 204	10	$ 204
50607502	Intern	11	$ 187			11	$ 187
50607544	Specialist Opns (N)			2	$ 49	2	$ 49
50608400	Talent Dvlpmt Consultant	14	$ 456			14	$ 456
50608473	CSR-1 Call Handling Rep			15	$ 167	15	$ 167
50608478	CSR-1 Call Handling Rep			15	$ 176	15	$ 176
50608479	CSR-1 Call Handling Rep			14	$ 155	14	$ 155
50608480	CSR-1 Call Handling Rep			15	$ 170	15	$ 170
50608481	CSR-1 Call Handling Rep			15	$ 166	15	$ 166
50608488	CSR-1 Call Handling Rep			15	$ 164	15	$ 164
50608493	CSR-1 Call Handling Rep			14	$ 158	14	$ 158
50608499	CSR-1 Call Handling Rep			15	$ 173	15	$ 173
50608500	CSR-1 Call Handling Rep			15	$ 171	15	$ 171
50608501	CSR-1 Call Handling Rep			14	$ 154	14	$ 154
50608504	CSR-1 Call Handling Rep			14	$ 158	14	$ 158
50608505	CSR-1 Call Handling Rep			14	$ 159	14	$ 159
50608506	CSR-1 Call Handling Rep			14	$ 149	14	$ 149

Tennessee American Water Company **Docket No. 2012-00049**

Response to CAPD 1-72
Tennessee American Water Company
Service Company Labor Charges by Employee
For the Year 2011

		Capital		O&M		Total Hours	Total Dollars
Employee #	Job Title	Hours	Dollars	Hours	Dollars		
50608507	CSR-1 Call Handling Rep			14	$ 160	14	$ 160
50608510	CSR-1 Call Handling Rep			2	$ 20	2	$ 20
50608511	CSR-1 Call Handling Rep			14	$ 153	14	$ 153
50608512	CSR-1 Call Handling Rep			12	$ 141	12	$ 141
50608513	CSR-1 Call Handling Rep			11	$ 122	11	$ 122
50608515	Operations Support Rep II (N)			50	$ 769	50	$ 769
50609523	CSR-1 Call Handling Rep			12	$ 134	12	$ 134
50609524	CSR-1 Call Handling Rep			12	$ 135	12	$ 135
50609525	CSR-1 Call Handling Rep			11	$ 121	11	$ 121
50610426	CSR-1 Call Handling Rep			13	$ 148	13	$ 148
50610428	CSR-1 Call Handling Rep			12	$ 133	12	$ 133
50610429	CSR-1 Call Handling Rep			12	$ 139	12	$ 139
50610431	CSR-1 Call Handling Rep			12	$ 129	12	$ 129
50610432	CSR-1 Call Handling Rep			12	$ 133	12	$ 133
50610433	CSR-1 Call Handling Rep			12	$ 135	12	$ 135
50610439	CSR-1 Call Handling Rep			12	$ 139	12	$ 139
50610442	CSR-1 Call Handling Rep			12	$ 131	12	$ 131
50610444	CSR-1 Call Handling Rep			12	$ 132	12	$ 132
50610445	CSR-1 Call Handling Rep			13	$ 156	13	$ 156
50610446	CSR-1 Call Handling Rep			13	$ 145	13	$ 145
50610447	CSR-1 Call Handling Rep			12	$ 137	12	$ 137
50610448	Intern	1	$ 17			1	$ 17
50610986	Lead Programmer Analyst ITS			5	$ 235	5	$ 235
50611394	Application Trainer (BT)	11	$ 365	0	$ 3	11	$ 368
50612279	Specialist Accts Payable (N)			1	$ 9	1	$ 9
50612387	Exec Asst (N)			7	$ 190	7	$ 190
50613932	Sr Analyst Business ITS			2	$ 103	2	$ 103
50615118	Spec Educ & Staff Dev (N)	7	$ 153			7	$ 153
50615121	Application Trainer (BT)	1	$ 33			1	$ 33
50615229	Accountant (N)			5	$ 123	5	$ 123
50615239	Specialist Client Supp I (N)			5	$ 95	5	$ 95
50615240	Specialist Client Supp I (N)			5	$ 103	5	$ 103
50616293	Intern			5	$ 77	5	$ 77
50616321	Application Trainer (BT)	6	$ 201			6	$ 201
50616352	Specialist Support ITS (N)			6	$ 136	6	$ 136
50622593	Mgr Techonology Products ITS			1	$ 83	1	$ 83
Total		**7,098**	**$ 328,901**	**60,427**	**$ 1,842,666**	**67,525**	**$ 2,171,568**
Adjustments:							
Reclass from Expense to Capital (Business Transformation)			**$ 5,005**		**$ (5,005)**		**$ -**
Misc Adjustmetnts					$ (389)		$ (389)
Adjusted Grand Total			**$ 333,906**		**$ 1,837,272**		**$ 2,171,179**
Note: Overhead dollar details by employee are not available from the Service Company Billing System							
Overheads							
Benefits Overhead			$ 113,703		$ 828,849		$ 942,552
General Overhead			$ 124,363		$ 1,174,913		$ 1,174,913
Total			**$ 238,066**		**$ 2,003,762**		**$ 2,117,465**

TENNESSEE AMERICAN WATER COMPANY
DOCKET NO. 12-00049
FIRST DISCOVERY REQUEST OF THE
CONSUMER ADVOCATE AND PROTECTION DIVISION

Responsible Witness: Linda C. Bridwell

Question:

73. Provide the actual percentages used in Tier Two allocation of AWWSC charges to each American Water affiliate for the twelve months ended December 31, 2011. Indicate in your response the date of the factors used to develop the actual percentages.

Response:

Please refer to the attachment for the actual percentages used in Tier Two allocation of AWWSC charges to each affiliate for the test period ending December 31, 2011.

Current year allocation formulas are prepared using year-end data from the previous calendar year. The factors for Tier Two allocations for 2011 were based on the year end results for December 31, 2010.

American Water Service Company

2011 Formulas

Based on factors for the year ended 12/31/10

Formula #	Formula Description	AWK - 02	Serv Co-03	CA - 05	IL - 09	IN - 10	IA - 11	KY - 12	MD - 13	MI - 16	MO - 17	NJ - 18	NM - 19	AWR - 21	OH - 22	AZ - 23	PA - 24	TN - 26	VA - 27	WV - 28	HI - 30	AWE - 31	LI - 38	TX - 50	EDISON - 54	LIBERTY - 55	ET SVCS - 56	Total
100001	CP-ALL REGULATED CO'S (W & WW)			5.19%	9.24%	8.53%	1.83%	3.61%	0.15%	0.11%	13.55%	19.36%	0.52%		1.72%	4.75%	19.61%	2.25%	1.73%	5.17%	0.30%		2.22%	0.16%				100.00%
100111	SUPPLY CHAIN CAPEX-ALL REG'S			5.19%	9.24%	8.53%	1.83%	3.61%	0.15%	0.11%	13.55%	19.36%	0.52%		1.72%	4.75%	19.61%	2.25%	1.73%	5.17%	0.30%		2.22%	0.16%				100.00%
100217	REVIEW OF POLICIES AU0428			5.19%	9.24%	8.53%	1.83%	3.61%	0.15%	0.11%	13.55%	19.36%	0.52%		1.72%	4.75%	19.61%	2.25%	1.73%	5.17%	0.30%		2.22%	0.16%				100.00%
100233	CP-ALL REGULATED WASTE WTR CO			1.65%	16.12%	0.31%		0.47%			0.81%	22.60%			4.33%	34.08%	11.64%			0.73%	6.55%			0.71%				100.00%
100523	CP-ALL REGULATED CO-NO O/H			5.19%	9.24%	8.53%	1.83%	3.61%	0.15%	0.11%	13.55%	19.36%	0.52%		1.72%	4.75%	19.61%	2.25%	1.73%	5.17%	0.30%		2.22%	0.16%				100.00%
100527	ENDOCRINE DISRUPT SUBST AU0217			5.36%	8.92%	8.92%	1.91%	3.76%	0.15%	0.12%	14.16%	19.21%	0.55%		1.59%	3.36%	20.00%	2.35%	1.81%	5.38%			2.32%	0.13%				100.00%
100528	NEG. PRESSURE TRANSIENT AU0218			5.36%	8.92%	8.92%	1.91%	3.76%	0.15%	0.12%	14.16%	19.21%	0.55%		1.59%	3.36%	20.00%	2.35%	1.81%	5.38%			2.32%	0.13%				100.00%
100533	CP-ALL REGULATED WATER CO'S			5.36%	8.92%	8.92%	1.91%	3.76%	0.15%	0.12%	14.16%	19.21%	0.55%		1.59%	3.36%	20.00%	2.35%	1.81%	5.38%			2.32%	0.13%				100.00%
100534	DATABASE-WST WTR PLANTS AU0204			5.19%	9.24%	8.53%	1.83%	3.61%	0.15%	0.11%	13.55%	19.36%	0.52%		1.72%	4.75%	19.61%	2.25%	1.73%	5.17%	0.30%		2.22%	0.16%				100.00%
100535	CROSS-CONNECT&BACKFLOW AU0208			5.36%	8.92%	8.92%	1.91%	3.76%	0.15%	0.12%	14.16%	19.21%	0.55%		1.59%	3.36%	20.00%	2.35%	1.81%	5.38%			2.32%	0.13%				100.00%
100569	SEVERANCE - CORPORATE			5.19%	9.24%	8.53%	1.83%	3.61%	0.15%	0.11%	13.55%	19.36%	0.52%		1.72%	4.75%	19.61%	2.25%	1.73%	5.17%	0.30%		2.22%	0.16%				100.00%
100590	FAIL ANLY OREN PIPE ASM STUDY			5.36%	8.92%	8.92%	1.91%	3.76%	0.15%	0.12%	14.16%	19.21%	0.55%		1.59%	3.36%	20.00%	2.35%	1.81%	5.38%			2.32%	0.13%				100.00%
100591	AUTO METER READING MGT STUDY			5.36%	8.92%	8.92%	1.91%	3.76%	0.15%	0.12%	14.16%	19.21%	0.55%		1.59%	3.36%	20.00%	2.35%	1.81%	5.38%			2.32%	0.13%				100.00%
100672	BD WESTERN REG ALLOC - CA & NM			90.88%									9.12%															100.00%
100736	CP-CAPEX REGULATED CO'S ONLY			5.19%	9.24%	8.53%	1.83%	3.61%	0.15%	0.11%	13.55%	19.36%	0.52%		1.72%	4.75%	19.61%	2.25%	1.73%	5.17%	0.30%		2.22%	0.16%				100.00%
100792	CP-CUST CALL CNTRS COMBINED			5.10%	9.08%	8.38%	1.79%	3.55%	0.14%		13.31%	19.02%	0.51%		1.69%	4.67%	19.26%	2.21%	1.70%	5.07%	0.29%	0.99%	2.18%	0.16%	0.36%	0.54%		100.00%
100858	MANAGE COLIFORMS & E.COLI			5.19%	9.24%	8.53%	1.83%	3.61%	0.15%	0.11%	13.55%	19.36%	0.52%		1.72%	4.75%	19.61%	2.25%	1.73%	5.17%	0.30%		2.22%	0.16%				100.00%
100859	LEAK REPAIR STUDY			5.19%	9.24%	8.53%	1.83%	3.61%	0.15%	0.11%	13.55%	19.36%	0.52%		1.72%	4.75%	19.61%	2.25%	1.73%	5.17%	0.30%		2.22%	0.16%				100.00%
100902	BUSINESS CASE WITH NO PROJ DEV			5.19%	9.24%	8.53%	1.83%	3.61%	0.15%	0.11%	13.55%	19.36%	0.52%		1.72%	4.75%	19.61%	2.25%	1.73%	5.17%	0.30%		2.22%	0.16%				100.00%
100918	RAPID AOC METHODS			5.36%	8.92%	8.92%	1.91%	3.76%	0.15%	0.12%	14.16%	19.21%	0.55%		1.59%	3.36%	20.00%	2.35%	1.81%	5.38%			2.32%	0.13%				100.00%
100919	CLIMATE LEADERS PROGRAM (EPA)			5.19%	9.24%	8.53%	1.83%	3.61%	0.15%	0.11%	13.55%	19.36%	0.52%		1.72%	4.75%	19.61%	2.25%	1.73%	5.17%	0.30%		2.22%	0.16%				100.00%
100923	MBR OPTIMIZATION			1.65%	16.12%	0.31%		0.47%			0.81%	22.60%			4.33%	34.08%	11.64%			0.73%	6.55%			0.71%				100.00%
100925	ENVIRONMENTAL MANAGEMENT			5.19%	9.24%	8.53%	1.83%	3.61%	0.15%	0.11%	13.55%	19.36%	0.52%		1.72%	4.75%	19.61%	2.25%	1.73%	5.17%	0.30%		2.22%	0.16%				100.00%
100926	PREPARATION & STD CONTR. DOC.			5.19%	9.24%	8.53%	1.83%	3.61%	0.15%	0.11%	13.55%	19.36%	0.52%		1.72%	4.75%	19.61%	2.25%	1.73%	5.17%	0.30%		2.22%	0.16%				100.00%
100928	COST ESTIMATING MANAGEMENT			5.19%	9.24%	8.53%	1.83%	3.61%	0.15%	0.11%	13.55%	19.36%	0.52%		1.72%	4.75%	19.61%	2.25%	1.73%	5.17%	0.30%		2.22%	0.16%				100.00%
100929	ENGINEERING SUPERVISION			5.19%	9.24%	8.53%	1.83%	3.61%	0.15%	0.11%	13.55%	19.36%	0.52%		1.72%	4.75%	19.61%	2.25%	1.73%	5.17%	0.30%		2.22%	0.16%				100.00%
100931	MATIERIALS MGT. COMMITTE			5.19%	9.24%	8.53%	1.83%	3.61%	0.15%	0.11%	13.55%	19.36%	0.52%		1.72%	4.75%	19.61%	2.25%	1.73%	5.17%	0.30%		2.22%	0.16%				100.00%
100935	AMR GUIDANCE & GOVERNANCE			5.36%	8.92%	8.92%	1.91%	3.76%	0.15%	0.12%	14.16%	19.21%	0.55%		1.59%	3.36%	20.00%	2.35%	1.81%	5.38%			2.32%	0.13%				100.00%
100936	WW CONDITION ASSESSMENT			1.65%	16.12%	0.31%		0.47%			0.81%	22.60%			4.33%	34.08%	11.64%			0.73%	6.55%			0.71%				100.00%
100937	GIS GOVERNANCE & PLANNING			5.19%	9.24%	8.53%	1.83%	3.61%	0.15%	0.11%	13.55%	19.36%	0.52%		1.72%	4.75%	19.61%	2.25%	1.73%	5.17%	0.30%		2.22%	0.16%				100.00%
100938	MONITORING FOR WATER SECURITY			5.36%	8.92%	8.92%	1.91%	3.76%	0.15%	0.12%	14.16%	19.21%	0.55%		1.59%	3.36%	20.00%	2.35%	1.81%	5.38%			2.32%	0.13%				100.00%
100940	PIPE REPLACEMENT NEEDS ENT			5.36%	8.92%	8.92%	1.91%	3.76%	0.15%	0.12%	14.16%	19.21%	0.55%		1.59%	3.36%	20.00%	2.35%	1.81%	5.38%			2.32%	0.13%				100.00%
100944	CRYPTOSPORIDIUM INFECTIVITY			5.19%	9.24%	8.53%	1.83%	3.61%	0.15%	0.11%	13.55%	19.36%	0.52%		1.72%	4.75%	19.61%	2.25%	1.73%	5.17%	0.30%		2.22%	0.16%				100.00%
100954	AW ASSET NAMING HIERARCHY			5.19%	9.24%	8.53%	1.83%	3.61%	0.15%	0.11%	13.55%	19.36%	0.52%		1.72%	4.75%	19.61%	2.25%	1.73%	5.17%	0.30%		2.22%	0.16%				100.00%
100979	OPTIMIZED DISTRIBUTION SYSTEMS			5.36%	8.92%	8.92%	1.91%	3.76%	0.15%	0.12%	14.16%	19.21%	0.55%		1.59%	3.36%	20.00%	2.35%	1.81%	5.38%			2.32%	0.13%				100.00%
100983	ED-ALL REG CO'S (W & WW)					33.47%		14.18%	0.57%	0.44%					6.74%			8.82%	6.80%	20.27%			8.71%					100.00%
100984	ZINC VS NON-ZINC P04			5.36%	8.92%	8.92%	1.91%	3.76%	0.15%	0.12%	14.16%	19.21%	0.55%		1.59%	3.36%	20.00%	2.35%	1.81%	5.38%			2.32%	0.13%				100.00%
100990	CAPTURE ANNUAL EXPENSE			5.19%	9.24%	8.53%	1.83%	3.61%	0.15%	0.11%	13.55%	19.36%	0.52%		1.72%	4.75%	19.61%	2.25%	1.73%	5.17%	0.30%		2.22%	0.16%				100.00%
101024	AWWARF SUB - KEY ASSET DATA			5.19%	9.24%	8.53%	1.83%	3.61%	0.15%	0.11%	13.55%	19.36%	0.52%		1.72%	4.75%	19.61%	2.25%	1.73%	5.17%	0.30%		2.22%	0.16%				100.00%
101030	WD-ALL REG CO'S (W & WW)			14.60%	26.01%		5.14%				38.12%		1.46%			13.38%					0.84%			0.45%			100.00%
101033	WD - CAPEX ALL REG'S			14.60%	26.01%		5.14%				38.12%		1.46%			13.38%					0.84%			0.45%			100.00%
101034	ED - CAPEX ALL REG'S					33.47%		14.18%	0.57%	0.44%					6.74%			8.82%	6.80%	20.27%			8.71%					100.00%
101040	WRF MEMBRANE TREATMENT			5.36%	8.92%	8.92%	1.91%	3.76%	0.15%	0.12%	14.16%	19.21%	0.55%		1.59%	3.36%	20.00%	2.35%	1.81%	5.38%			2.32%	0.13%				100.00%
101041	MICRO METHODS FOR REUSE WATER			5.36%	8.92%	8.92%	1.91%	3.76%	0.15%	0.12%	14.16%	19.21%	0.55%		1.59%	3.36%	20.00%	2.35%	1.81%	5.38%			2.32%	0.13%				100.00%
101085	WD - CR - OPS SUPPORT, BCP				37.54%		7.42%				55.04%																	100.00%
101086	WD - CR - FRCC, QA, ADMIN			14.60%	26.01%		5.14%				38.12%		1.46%			13.38%					0.84%			0.45%			100.00%
101096	WRF ASSESSING BIOFILTRATION			5.36%	8.92%	8.92%	1.91%	3.76%	0.15%	0.12%	14.16%	19.21%	0.55%		1.59%	3.36%	20.00%	2.35%	1.81%	5.38%			2.32%	0.13%				100.00%
101107	BT OTHER ERP-HR CAPITAL			5.49%	9.78%	9.02%	1.93%	3.82%	0.15%	0.12%	14.33%	20.47%			1.82%		20.74%	2.38%	1.83%	5.46%	0.31%		2.35%					100.00%
101108	BT OTHER ERP-FINANCE CAPITAL			5.49%	9.78%	9.02%	1.93%	3.82%	0.15%	0.12%	14.33%	20.47%			1.82%		20.74%	2.38%	1.83%	5.46%	0.31%		2.35%					100.00%
101109	BT OTHER ERP-P2P CAPITAL			5.49%	9.78%	9.02%	1.93%	3.82%	0.15%	0.12%	14.33%	20.47%			1.82%		20.74%	2.38%	1.83%	5.46%	0.31%		2.35%					100.00%
101110	BT OTHER CIS CAPITAL			5.49%	9.79%	9.03%	1.93%	3.82%	0.15%		14.35%	20.50%			1.82%		20.78%	2.38%	1.83%	5.47%	0.31%		2.35%					100.00%
101111	BT OTHER EAM CAPITAL			5.49%	9.78%	9.02%	1.93%	3.82%	0.15%	0.12%	14.33%	20.47%			1.82%		20.74%	2.38%	1.83%	5.46%	0.31%		2.35%					100.00%
101112	BT DESIGN ERP HR CAPITAL			5.49%	9.78%	9.02%	1.93%	3.82%	0.15%	0.12%	14.33%	20.47%			1.82%		20.74%	2.38%	1.83%	5.46%	0.31%		2.35%					100.00%
101113	BT DESIGN ERP FINANCE CAPITAL			5.49%	9.78%	9.02%	1.93%	3.82%	0.15%	0.12%	14.33%	20.47%			1.82%		20.74%	2.38%	1.83%	5.46%	0.31%		2.35%					100.00%
101114	BT DESIGN ERP P2P CAPITAL			5.49%	9.78%	9.02%	1.93%	3.82%	0.15%	0.12%	14.33%	20.47%			1.82%		20.74%	2.38%	1.83%	5.46%	0.31%		2.35%					100.00%
101115	BT DESIGN CIS CAPITAL			5.49%	9.79%	9.03%	1.93%	3.82%	0.15%		14.35%	20.50%			1.82%		20.78%	2.38%	1.83%	5.47%	0.31%		2.35%					100.00%
101116	BT DESIGN EAM CAPITAL			5.49%	9.78%	9.02%	1.93%	3.82%	0.15%	0.12%	14.33%	20.47%			1.82%		20.74%	2.38%	1.83%	5.46%	0.31%		2.35%					100.00%
101141	WRF DISINFECTION GUIDELINES			5.19%	9.24%	8.53%	1.83%	3.61%	0.15%	0.11%	13.55%	19.36%	0.52%		1.72%	4.75%	19.61%	2.25%	1.73%	5.17%	0.30%		2.22%	0.16%				100.00%
101143	WD-ALL REG CO'S(W & WW)-NO O/H			14.60%	26.01%		5.14%				38.12%		1.46%			13.38%					0.84%			0.45%			100.00%
101144	ED-ALL REG CO'S(W & WW)-NO O/H					33.47%		14.18%	0.57%	0.44%					6.74%			8.82%	6.80%	20.27%			8.71%					100.00%
101150	BT CHANGE MANGENT ERP P2P SC/E			5.49%	9.78%	9.02%	1.93%	3.82%	0.15%	0.12%	14.33%	20.47%			1.82%		20.74%	2.38%	1.83%	5.46%	0.31%		2.35%					100.00%
101151	BT CHANGE MANAGEMENT CIS SC/E			5.49%	9.79%	9.03%	1.93%	3.82%	0.15%		14.35%	20.50%			1.82%		20.78%	2.38%	1.83%	5.47%	0.31%		2.35%					100.00%
101152	BT CHANGE MANAGEMENT EAM SC/E			5.49%	9.78%	9.02%	1.93%	3.82%	0.15%	0.12%	14.33%	20.47%			1.82%		20.74%	2.38%	1.83%	5.46%	0.31%		2.35%					100.00%
101153	BT CHANGE MANGENT ERP FIN SC/E			5.49%	9.78%	9.02%	1.93%	3.82%	0.15%	0.12%	14.33%	20.47%			1.82%		20.74%	2.38%	1.83%	5.46%	0.31%		2.35%					100.00%
101154	BT CHANGE MANGMENT ERP HR SC/E			5.49%	9.78%	9.02%	1.93%	3.82%	0.15%	0.12%	14.33%	20.47%			1.82%		20.74%	2.38%	1.83%	5.46%	0.31%		2.35%					100.00%
101155	BT TRAINING ERP FINANCE SC/E			5.49%	9.78%	9.02%	1.93%	3.82%	0.15%	0.12%	14.33%	20.47%			1.82%		20.74%	2.38%	1.83%	5.46%	0.31%		2.35%					100.00%
101156	BT TRAINING CIS SC/E			5.49%	9.79%	9.03%	1.93%	3.82%	0.15%		14.35%	20.50%			1.82%		20.78%	2.38%	1.83%	5.47%	0.31%		2.35%					100.00%
101157	BT TRAINING EAM SC/E			5.49%	9.78%	9.02%	1.93%	3.82%	0.15%	0.12%	14.33%	20.47%			1.82%		20.74%	2.38%	1.83%	5.46%	0.31%		2.35%					100.00%
101158	BT TRAINING ERP HR SC/E			5.49%	9.78%	9.02%	1.93%	3.82%	0.15%	0.12%	14.33%	20.47%			1.82%		20.74%	2.38%	1.83%	5.46%	0.31%		2.35%					100.00%
101159	BT TRAINING ERP P2P SC/E			5.49%	9.78%	9.02%	1.93%	3.82%	0.15%	0.12%	14.33%	20.47%			1.82%		20.74%	2.38%	1.83%	5.46%	0.31%		2.35%					100.00%
101160	BT DATA EFFORT ERP FINANCE CAP			5.49%	9.78%	9.02%	1.93%	3.82%	0.15%	0.12%	14.33%	20.47%			1.82%		20.74%	2.38%	1.83%	5.46%	0.31%		2.35%					100.00%
101161	BT DATA EFFORT ERP HR CAPITAL			5.49%	9.78%	9.02%	1.93%	3.82%	0.15%	0.12%	14.33%	20.47%			1.82%		20.74%	2.38%	1.83%	5.46%	0.31%		2.35%					100.00%
101162	BT DATA EFFORT ERP P2P CAPITAL			5.49%	9.78%	9.02%	1.93%	3.82%	0.15%	0.12%	14.33%	20.47%			1.82%		20.74%	2.38%	1.83%	5.46%	0.31%		2.35%					100.00%
101163	BT DATA EFFORT CIS CAPITAL			5.49%	9.79%	9.03%	1.93%	3.82%	0.15%		14.35%	20.50%			1.82%		20.78%	2.38%	1.83%	5.47%	0.31%		2.35%					100.00%
101164	BT DATA EFFORT EAM CAPITAL			5.49%	9.78%	9.02%	1.93%	3.82%	0.15%	0.12%	14.33%	20.47%			1.82%		20.74%	2.38%	1.83%	5.46%	0.31%		2.35%					100.00%
101165	BT OTHER CIS SC/E			5.49%	9.79%	9.03%	1.93%	3.82%	0.15%		14.35%	20.50%			1.82%		20.78%	2.38%	1.83%	5.47%	0.31%		2.35%					100.00%
101166	BT OTHER EAM SC/E			5.49%	9.78%	9.02%	1.93%	3.82%	0.15%	0.12%	14.33%	20.47%			1.82%		20.74%	2.38%	1.83%	5.46%	0.31%		2.35%					100.00%
101167	BT OTHER ERP FINANCE SC/E			5.49%	9.78%	9.02%	1.93%	3.82%	0.15%	0.12%	14.33%	20.47%			1.82%		20.74%	2.38%	1.83%	5.46%	0.31%		2.35%					100.00%
101168	BT OTHER ERP HR SC/E			5.49%	9.78%	9.02%	1.93%	3.82%	0.15%	0.12%	14.33%	20.47%			1.82%		20.74%	2.38%	1.83%	5.46%	0.31%		2.35%					100.00%
101169	BT OTHER ERP P2P SC/E			5.49%	9.78%	9.02%	1.93%	3.82%	0.15%	0.12%	14.33%	20.47%			1.82%		20.74%	2.38%	1.83%	5.46%	0.31%		2.35%					100.00%
101171	PUMP EFFICIENCY INITIATIVE			5.36%	8.92%	8.92%	1.91%	3.76%	0.15%	0.12%	14.16%	19.21%	0.55%		1.59%	3.36%	20.00%	2.35%	1.81%	5.38%			2.32%	0.13%				100.00%
101173	WD-MAINTENANCE SVCS-NO O/H				30.46%		6.02%				44.65%		1.71%			15.66%					0.98%			0.52%			100.00%
101175	ED-ALL REG CO EXCL MI (W & WW)					33.62%		14.24%	0.58%						6.77%			8.86%	6.83%	20.36%			8.74%					100.00%
101177	BT BILL PRESENT CIS CAPITAL			5.49%	9.79%	9.03%	1.93%	3.82%	0.15%		14.35%	20.50%			1.82%		20.78%	2.38%	1.83%	5.47%	0.31%		2.35%					100.00%
101178	BT PLAN&DESIGN DATA ERP FIN CA			5.49%	9.78%	9.02%	1.93%	3.82%	0.15%	0.12%	14.33%	20.47%			1.82%		20.74%	2.38%	1.83%	5.46%	0.31%		2.35%					100.00%
101179	BT PLAN&DESIGN DATA ERP HR CAP			5.49%	9.78%	9.02%	1.93%	3.82%	0.15%	0.12%	14.33%	20.47%			1.82%		20.74%	2.38%	1.83%	5.46%	0.31%		2.35%					100.00%
101180	BT PLAN&DESIGN DATA ERP P2P C			5.49%	9.78%	9.02%	1.93%	3.82%	0.15%	0.12%	14.33%	20.47%			1.82%		20.74%	2.38%	1.83%	5.46%	0.31%		2.35%					100.00%
101181	BT PLAN&DESIGN DATA CIS CAP			5.49%	9.79%	9.03%	1.93%	3.82%	0.15%		14.35%	20.50%			1.82%		20.78%	2.38%	1.83%	5.47%	0.31%		2.35%					100.00%
101182	BT PLAN & DESIGN DATA EAM CAP			5.49%	9.78%	9.02%	1.93%	3.82%	0.15%	0.12%	14.33%	20.47%			1.82%		20.74%	2.38%	1.83%	5.46%	0.31%		2.35%					100.00%
101183	BT SOFTWARE ERP FIN CAPITAL			5.49%	9.78%	9.02%	1.93%	3.82%	0.15%	0.12%	14.33%	20.47%			1.82%		20.74%	2.38%	1.83%	5.46%	0.31%		2.35%					100.00%
101184	BT SOFTWARE ERP HR CAPITAL			5.49%	9.78%	9.02%	1.93%	3.82%	0.15%	0.12%	14.33%	20.47%			1.82%		20.74%	2.38%	1.83%	5.46%	0.31%		2.35%					100.00%
101185	BT SOFTWARE ERP P2P CAPITAL			5.49%	9.78%	9.02%	1.93%	3.82%	0.15%	0.12%	14.33%	20.47%			1.82%		20.74%	2.38%	1.83%	5.46%	0.31%		2.35%					100.00%
101186	BT SOFTWARE CIS CAPITAL			5.49%	9.79%	9.03%	1.93%	3.82%	0.15%		14.35%	20.50%			1.82%		20.78%	2.38%	1.83%	5.47%	0.31%		2.35%					100.00%
101187	BT SOFTWARE EAM CAPITAL			5.49%	9.78%	9.02%	1.93%	3.82%	0.15%	0.12%	14.33%	20.47%			1.82%		20.74%	2.38%	1.83%	5.46%	0.31%		2.35%					100.00%
101188	WRF 4165-NITRIFICATION			5.36%	8.92%	8.92%	1.91%	3.76%	0.15%	0.12%	14.16%	19.21%	0.55%		1.59%	3.36%	20.00%	2.35%	1.81%	5.38%			2.32%	0.13%				100.00%
101190	CSC STRIKE CONTINGENCY			5.10%	9.08%	8.38%	1.79%	3.55%	0.14%		13.31%	19.02%	0.51%		1.69%	4.67%	19.26%	2.21%	1.70%	5.07%	0.29%	0.99%	2.18%	0.16%	0.36%	0.54%		100.00%
101191	BT GIS-EAM CAPITAL			5.49%	9.78%	9.02%	1.93%	3.82%	0.15%	0.12%	14.33%	20.47%			1.82%		20.74%	2.38%	1.83%	5.46%	0.31%		2.35%					100.00%
101193	WD-LEGAL (MO,IL,IA & TX)				37.30%		7.37%				54.69%													0.64%				100.00%
101210	PRESSURE MANAGEMENT STUDIES			5.36%	8.92%	8.92%	1.91%	3.76%	0.15%	0.12%	14.16%	19.21%	0.55%		1.59%	3.36%	20.00%	2.35%	1.81%	5.38%			2.32%	0.13%				100.00%

Formula #	Formula Description	AWK - 02	Serv Co-03	CA - 05	IL - 09	IN - 10	IA - 11	KY - 12	MD - 13	MI - 16	MO - 17	NJ - 18	NM - 19	AWR - 21	OH - 22	AZ - 23	PA - 24	TN - 26	VA - 27	WV - 28	HI - 30	AWE - 31	LI - 38	TX - 50	EDISON - 54	LIBERTY - 55	ET SVCS - 56	Total
101212	ITS SERVICE COSTS INITIATIVE			5.19%	9.24%	8.53%	1.83%	3.61%	0.15%	0.11%	13.55%	19.36%	0.52%		1.72%	4.75%	19.61%	2.25%	1.73%	5.17%	0.30%		2.22%	0.16%				100.00%
101213	PLASTIC PIPE LEAK MANAGEMENT			5.36%	8.92%	8.92%	1.91%	3.76%	0.15%	0.12%	14.16%	19.21%	0.55%		1.59%	3.36%	20.00%	2.35%	1.81%	5.38%			2.32%	0.13%				100.00%
101217	BT INVENTORYEFFORT ERP P2P CAP			5.49%	9.78%	9.02%	1.93%	3.82%	0.15%	0.12%	14.33%	20.47%			1.82%		20.74%	2.38%	1.83%	5.46%	0.31%		2.35%					100.00%
101218	BT SUCCESS FACTORS ERP HR CAP			5.49%	9.78%	9.02%	1.93%	3.82%	0.15%	0.12%	14.33%	20.47%			1.82%		20.74%	2.38%	1.83%	5.46%	0.31%		2.35%					100.00%
101219	BT INVNTORY EFFRT-SCAP-ERP-P2P			5.49%	9.78%	9.02%	1.93%	3.82%	0.15%	0.12%	14.33%	20.47%			1.82%		20.74%	2.38%	1.83%	5.46%	0.31%		2.35%					100.00%
101220	MAIN BREAK STUDIES			5.36%	8.92%	8.92%	1.91%	3.76%	0.15%	0.12%	14.16%	19.21%	0.55%		1.59%	3.36%	20.00%	2.35%	1.81%	5.38%			2.32%	0.13%				100.00%
101221	BIOSTABILITY IN DRINKING WATER			5.36%	8.92%	8.92%	1.91%	3.76%	0.15%	0.12%	14.16%	19.21%	0.55%		1.59%	3.36%	20.00%	2.35%	1.81%	5.38%			2.32%	0.13%				100.00%
101222	INTERNAL CONTROL ACTIVITIES-BT			5.19%	9.24%	8.53%	1.83%	3.61%	0.15%	0.11%	13.55%	19.36%	0.52%		1.72%	4.75%	19.61%	2.25%	1.73%	5.17%	0.30%		2.22%	0.16%				100.00%
101223	BT-CIS-O2C-WORKSHOP-DESIGN-CAP			5.49%	9.79%	9.03%	1.93%	3.82%	0.15%		14.35%	20.50%			1.82%		20.78%	2.38%	1.83%	5.47%	0.31%		2.35%					100.00%
101224	BT-CIS-RTC-WRKSHOP-DESIGN-CAP			5.49%	9.79%	9.03%	1.93%	3.82%	0.15%		14.35%	20.50%			1.82%		20.78%	2.38%	1.83%	5.47%	0.31%		2.35%					100.00%
101225	BT-ERP-HR-WORKSHOP-DESIGN-CAP			5.49%	9.78%	9.02%	1.93%	3.82%	0.15%	0.12%	14.33%	20.47%			1.82%		20.74%	2.38%	1.83%	5.46%	0.31%		2.35%					100.00%
101226	BT-ERP-FINANCE-WKSP-DESIGN-CAP			5.49%	9.78%	9.02%	1.93%	3.82%	0.15%	0.12%	14.33%	20.47%			1.82%		20.74%	2.38%	1.83%	5.46%	0.31%		2.35%					100.00%
101227	BT-ERP-PTP-WORKSHOP-DESIGN-CAP			5.49%	9.78%	9.02%	1.93%	3.82%	0.15%	0.12%	14.33%	20.47%			1.82%		20.74%	2.38%	1.83%	5.46%	0.31%		2.35%					100.00%
101228	BT-EAM-WORKSHOP-DESIGN-CAP			5.49%	9.78%	9.02%	1.93%	3.82%	0.15%	0.12%	14.33%	20.47%			1.82%		20.74%	2.38%	1.83%	5.46%	0.31%		2.35%					100.00%
101229	EXTERNAL AFFAIRS INCL NJ,PA,NY											46.99%					47.63%						5.38%					100.00%

TENNESSEE AMERICAN WATER COMPANY
DOCKET NO. 12-00049
FIRST DISCOVERY REQUEST OF THE
CONSUMER ADVOCATE AND PROTECTION DIVISION

Responsible Witness: Linda C. Bridwell

Question:

74. Provide TAWC's portion of AWWSC's Operating Expenses from Each of the AWWSC departments for the twelve months ended December 31, 2011 in the format of Exhibit II-10 per the Schumaker & Company, Management Audit Report, August 2010, page 25.

Response:

Please refer to Exhibit EXP-6-Support Services-LCB, WP 6.3, Column 3 for TAWC's portion of AWWSC's Operating expenses from each of the AWWSC departments for the twelve months ended December 31, 2011, in the requested format.

TENNESSEE AMERICAN WATER COMPANY
DOCKET NO. 12-00049
FIRST DISCOVERY REQUEST OF THE
CONSUMER ADVOCATE AND PROTECTION DIVISION

Responsible Witness: Linda C. Bridwell

Question:

75. Provide the amount of AWWSC operating expenses charged to TAWC from the Western Region, Central Region, and Northeast Region for the twelve months ended December 31, 2011.

Response:

During 2010, Service Company transitioned from a regional structure to a four division structure – Eastern, Western, Pennsylvania and New Jersey. Service Company support for Tennessee American was provided by the Eastern Division, however some charges were incurred by the Western Division as Service Company personnel migrated to their new business units. The schedule below shows the breakdown of expenses by location including the divisional charges for the year 2011.

Tennessee American
Service Company Expenses (O&M)
2011

Location	Service Co. Expense
Belleville Lab	$ 121,126
Call Center	$ 1,019,563
Corporate	$ 1,017,187
Eastern Division	$ 1,059,383
ITS	$ 1,324,915
Shared Services	$ 424,766
Supply Chain	$ 57,902
Western Division	$ 56,322
Total	**$ 5,081,165**

TENNESSEE AMERICAN WATER COMPANY
DOCKET NO. 12-00049
FIRST DISCOVERY REQUEST OF THE
CONSUMER ADVOCATE AND PROTECTION DIVISION

Responsible Witness: Linda C. Bridwell

Question:

76. Provide the monthly amount of AIP charged to TAWC from its affiliates, by affiliate for the twelve months ended December 31, 2011 and the attrition period ending November 30, 2013.

Response:

Below please find the AIP charged to TAWC from American Water Works Service Company for the twelve months ended December 31, 2011 and the attrition period ending November 30, 2013.

Month	AIP Amount
Jan-11	$21,122
Feb-11	21,583
Mar-11	18,246
Apr-11	17,475
May-11	19,026
Jun-11	20,710
Jul-11	19,078
Aug-11	19,195
Sep-11	25,229
Oct-11	20,343
Nov-11	27,689
Dec-11	92,912
Total	$322,609

12 Mo End Nov 2013	$336,312

TENNESSEE AMERICAN WATER COMPANY
DOCKET NO. 12-00049
FIRST DISCOVERY REQUEST OF THE
CONSUMER ADVOCATE AND PROTECTION DIVISION

Responsible Witness: Melissa Schwarzell

Question:

77. Provide the monthly amount of Rent Expense for the twelve months ended December 31, 2011.

Response:

The actual monthly amount of Rent expense for 2011:

Year	Month	Amount
2011	January	738
	February	1,100
	March	665
	April	3,015
	May	2,185
	June	2,259
	July	32,990
	August	4,494
	September	474
	October	1,042
	November	768
	December	2,630
	Total 2011	**52,360**

TENNESSEE AMERICAN WATER COMPANY
DOCKET NO. 12-00049
FIRST DISCOVERY REQUEST OF THE
CONSUMER ADVOCATE AND PROTECTION DIVISION

Responsible Witness: Melissa Schwarzell

Question:

78. Provide the monthly ERISA pension contributions (Total and TAWC shares) from October 2010 through December 2011.

Response:

Please refer to the attachment.

Tennessee American Water
Cause 12-00049
Data Response for CAD 01 #078
Monthly Pension Contributions October 2010 - December 2011 by Month

2010	Tennessee American Operating Company	Tennessee American Service Co. Increment	Total Tennessee Contribution	American Water Total Contributions
October	$ 265,373	$ 18,186	**$ 283,559**	**$ 14,900,000**
November		18,186	**18,186**	
December		18,186	**18,186**	
2011				
January		33,493	**33,493**	**21,000,000**
February	369,916	33,493	**403,409**	
March	369,916	33,493	**403,409**	**21,000,000**
April		33,493	**33,493**	
May	288,887	33,493	**322,380**	**16,400,000**
June	507,314	33,493	**540,807**	
July		33,493	**33,493**	
August		33,493	**33,493**	**28,800,000**
September	507,314	33,493	**540,807**	**27,211,542**
October	415,716	33,493	**449,209**	**22,949,172**
November		33,493	**33,493**	
December	362,000	131,908	**493,908**	**20,000,000**

TENNESSEE AMERICAN WATER COMPANY
DOCKET NO. 12-00049
FIRST DISCOVERY REQUEST OF THE
CONSUMER ADVOCATE AND PROTECTION DIVISION

Responsible Witness: Melissa L. Schwarzell

Question:

79. Provide documentation from Tower/Watson supporting the projected FAS 106 costs for 2012 and 2013, as well as the minimum ERISA contribution to the Defined Benefit Pension Plan for 2012 and 2013.

Response:

Please see the attached.

TOWERS WATSON

Centre Square East
1500 Market Street
Philadelphia, PA 19102-4790

T +1 215 246 6000

towerswatson.com

July 20, 2012

Mr. Bob Sievers
Vice President and Controller
American Water
1025 Laurel Oak Road
P.O. Box 1770
Voorhees, NJ 08043-7770

Mr. Ed Keiffer
Director of Accounting
American Water
1025 Laurel Oak Road
P.O. Box 1770
Voorhees, NJ 08043-7770

Dear Bob and Ed:

American Water – Pension and Postretirement Welfare Plan Projections

As you requested, we have summarized in this letter the results of our two-year pension and postretirement welfare plan projections for the following American Water pension and postretirement welfare plans:

- American Water Pension Plan
- American Water Retiree Welfare Plan

Please note that projections for the American Water Northern Illinois Retiree Welfare Plan are not provided with this package since no update has been completed.

The projections are prepared under the following scenarios:

- Exhibits 1a -- For the AW qualified pension plan, provided are:
  - Projected plan contributions for the 2012 and 2013 plan years (i.e., beginning July 2012)
    - The projections incorporate our discussions with AW of future contribution policy (i.e., avoid at-risk and benefit restrictions and create Prefunding Balance where possible) and contribution timing.
    - The projections assume no changes to current methodology for asset valuation (2 year smoothing) and no changes to current valuation interest rate basis (segment rates with 4 month lookback).
    - The projections do not reflect the provisions of pension funding stabilization under the Moving Ahead for Progress in the 21st Century Act (MAP-21) that was officially passed on July 6, 2012.

TOWERS WATSON

- Exhibit 2a -- For the AW postretirement welfare plan, provided are:
  - The U.S. GAAP accounting costs reflecting and not reflecting purchase accounting for fiscal years 2012 and 2013.
  - Projected cash contributions for 2011 through 2013. All projections reflect the expected Medicare Part D government subsidy.

Assumptions and Methods

- The key assumptions and methods underlying these projections are described in detail at the bottom of each attached exhibit.

* * * *

Sincerely,

Cindy King, FSA

Direct Dial: 215-246-4438

Howard Spencer, FSA

Direct Dial: 215-246-7894

cc: William Rogers – American Water
Boris Vaynblat, FSA – Towers Watson

V:\American Water - 114357\12\RET\Forecasts\January 2012\AW 2 year projection cover letter - 7.12.docx

Exhibit 1a
(Jan 2012)

American Water
Two-Year Projection
Qualified Pension Funding Requirements
($ in Millions)

Estimated Cash Contributions for American Water Qualified Pension Plan
(Total for 2012 and 2013 fiscal years is $228.43 million)

Fiscal Year Contributions	2012	2013
January		
February	$31.26	$21.40
March		
April		
May	$31.26	$21.40
June		
July		
August	$31.26	$30.30
August		
September		
September		
October		
November	$31.26	$30.30
December		
Total Fiscal Year Contributions	**$125.03**	**$103.40**

	2012	2013
Total Plan Year Contributions	**$112.30**	**$130.50**

Key Funding Assumptions

- Funding Interest Rate Basis — Segment Rates as of March 2011 for 2011, effective interest rate reflecting expected future segment rates for all future years (equal to 5.86% as of July 1, 2011, 5.25% as of July 1, 2012 and 4.78% as of July 1, 2013)
- Actual Return on Assets — Actual plan asset return through 12/31/11; 7.75% per annum return thereafter
- Mortality: — IRS/PPA table, assumed to be updated annually, as prescribed
- Actuarial Value of Assets — Two year smoothing of gains and losses with 10% corridor
- Contribution Policy — Contribute minimum required contribution plus additional amounts necessary to avoid at-risk status and benefit restrictions; contribute normal cost in years when plan is overfunded. Apply contributions to prior plan year whenever possible to increase funding balance.

Please note: The 2012 and 2013 contributions do not reflect the provisions of pension funding stabilization under the Moving Ahead for Progress in the 21st Century Act (MAP-21) that was officially passed on July 6, 2012.

American Water
Two-Year Projection
Postretirement Welfare Cost
($ in Millions)

ASC 715-60 Cost (Not Reflecting Purchase Accounting)

Plan Year	Actual 2012	2013
American Water Postretirement Welfare Plan	$ 30.0	$ 28.7

ASC 715-60 Cost (Reflecting Purchase Accounting)

Plan Year	Actual 2012	2013
American Water Postretirement Welfare Plan	$ 24.6	$ 23.7

Total Cash Contributions (1)

Plan Year	2012	2013
Total Cash Contributions	$ 30.0	$ 28.7

(1) In line with American Water's contribution policy, company cash contributions are assumed to be equal to ASC 715-60 Not Reflecting Purchase Accounting Expense for the American Water Postretirement Welfare Plan.

Key Assumptions

- Discount Rate: 5.05% for 2012 and 2013
- Return on Assets – Bargained VEBAs - 7.75%
  Non-bargained VEBA - 5.04%
- Contribution Policy: Contributions assumed to be made to the Non-bargained VEBA in 2012 and 2013
- Mortality: IRS/PPA table, assumed to be updated annually
- Medical Trend Rate: 7.50% in 2012 reducing to 5.00% in 2019

TENNESSEE AMERICAN WATER COMPANY
DOCKET NO. 12-00049
FIRST DISCOVERY REQUEST OF THE
CONSUMER ADVOCATE AND PROTECTION DIVISION

Responsible Witness: Donald J. Petry

Question:

80. Provide the monthly Uncollectible Expense from October 2010 through December 2011.

Response:

Below is the actual monthly amount of Uncollectible expense for October 2010 through December 2011.

Year	Month	Amount
2010	October	35,661
	November	(2,522)
	December	45,519
	Total 2010	**78,657**
2011	January	22,430
	February	(6,715)
	March	15,162
	April	30,579
	May	86,411
	June	69,550
	July	66,770
	August	32,697
	September	27,362
	October	15,088
	November	51,502
	December	31,922
	Total 2011	**442,758**

TENNESSEE AMERICAN WATER COMPANY
DOCKET NO. 12-00049
FIRST DISCOVERY REQUEST OF THE
CONSUMER ADVOCATE AND PROTECTION DIVISION

Responsible Witness: Donald J. Petry

Question:

81. Provide the monthly TAWC Customer Accounting Expense amounts from October 2010 through December 2011.

Response:

Below is the actual monthly amount of Customer Accounting expense for October 2010 through December 2011.

Year	Month	Amount
2010	October	37,734
	November	39,939
	December	35,659
	Total 2010	**113,332**
2011	January	35,236
	February	35,894
	March	51,074
	April	38,201
	May	23,947
	June	33,165
	July	39,962
	August	39,488
	September	59,675
	October	35,246
	November	38,245
	December	33,868
	Total 2011	**464,002**

TENNESSEE AMERICAN WATER COMPANY
DOCKET NO. 12-00049
FIRST DISCOVERY REQUEST OF THE
CONSUMER ADVOCATE AND PROTECTION DIVISION

Responsible Witness: Donald J. Petry

Question:

82. Provide the monthly TAWC General Office Expense amounts from October 2010 through December 2011.

Response:

Below is the actual monthly amount of General Office expense for October 2010 through December 2011.

Year	Month	Amount
2010	October	18,239
	November	14,334
	December	19,697
	Total 2010	**52,270**
2011	January	28,126
	February	20,467
	March	15,274
	April	27,915
	May	22,747
	June	31,084
	July	36,815
	August	17,845
	September	52,507
	October	25,746
	November	23,117
	December	18,029
	Total 2011	**319,673**

TENNESSEE AMERICAN WATER COMPANY
DOCKET NO. 12-00049
FIRST DISCOVERY REQUEST OF THE
CONSUMER ADVOCATE AND PROTECTION DIVISION

Responsible Witness: Donald J. Petry

Question:

83. Provide the monthly TAWC Miscellaneous Expense from October 2010 through December 2011.

Response:

Below is the actual monthly amount of Miscellaneous Expense for October 2010 through December 2011.

Year	Month	Amount
2010	October	162,824
	November	221,252
	December	254,822
	Total 2010	**638,898**
2011	January	166,657
	February	161,786
	March	190,099
	April	193,498
	May	348,396
	June	197,007
	July	156,982
	August	180,842
	September	204,227
	October	186,741
	November	166,994
	December	291,128
	Total 2011	**2,444,356**

TENNESSEE AMERICAN WATER COMPANY
DOCKET NO. 12-00049
FIRST DISCOVERY REQUEST OF THE
CONSUMER ADVOCATE AND PROTECTION DIVISION

Responsible Witness: Donald J. Petry

Question:

84. Provide the monthly TAWC Postage Expense from October 2010 through December 2011.

Response:

Below is the actual monthly amount of Postage Expense for October 2010 through December 2011.

Year	Month	Amount
2010	October	29,303
	November	27,514
	December	28,624
	Total 2010	**85,441**
2011	January	30,682
	February	27,133
	March	29,901
	April	28,873
	May	28,946
	June	29,450
	July	27,072
	August	32,223
	September	28,371
	October	29,995
	November	28,152
	December	29,174
	Total 2011	**349,971**

TENNESSEE AMERICAN WATER COMPANY
DOCKET NO. 12-00049
FIRST DISCOVERY REQUEST OF THE
CONSUMER ADVOCATE AND PROTECTION DIVISION

Responsible Witness: Lew Keathley

Question:

85. Provide the monthly TAWC Maintenance Expense from October 2010 through December 2011.

Response:

The actual monthly amount of Maintenance expense for October 2010 through December 2011:

Year	Month	Amount
2010	October	84,564
	November	90,775
	December	73,145
	Total 2010	**248,483**
2011	January	74,646
	February	70,081
	March	86,683
	April	97,721
	May	67,682
	June	101,433
	July	44,049
	August	133,224
	September	102,235
	October	69,548
	November	81,956
	December	47,286
	Total 2011	**976,544**

TENNESSEE AMERICAN WATER COMPANY
DOCKET NO. 12-00049
FIRST DISCOVERY REQUEST OF THE
CONSUMER ADVOCATE AND PROTECTION DIVISION

Responsible Witness: Donald J. Petry

Question:

86. Provide a copy of the Tennessee Department of Revenue Gross Receipts Tax Return for the taxable period July 1, 2010, through June 30, 2011, and due on August 1, 2011, for the reporting period ended December 31, 2010. Also provide a copy of the Tennessee Department of Revenue Gross Receipts Tax Return due on August 1, 2012.

Response:

Please refer to the attachment for the 2010 Gross Receipts Tax Return. The 2011 Gross Receipts Tax Return will be submitted once it has been filed.

REVIEW NOTES

COMPANY NAME: Tennessee American

Location / County or Authority

RETURN / TAX TYPE: Annual gross receipts

TAX PERIOD / YEAR: 2010 - Amended

DUE DATE: 10/31/11

PREPARER: (Sign) MAT CM

(SUBMITTED): 10/19/11

REVIEWED BY: (Sign) Donna Lakota

DATE REVIEWED: 10/26/11 10/26/11

ONLINE FILING
☐ YES ☒ NO
Date Filed Online:

PAY TYPE
☒ CHECK ☐ ACH

DOCUMENTATION:
- ✓ *Review Notes (this form)*
- ___ *Check / ACH Confirmation*
- ✓ *Return / letters to be mailed*
- ✓ *Disbursement Request*
- ___ *Online filings and other screen shots*
- ✓ *Work papers*
- ___ *Source Docs*
- ___ *Account Reconciliation*
- ___ *Disbursement by Originator*

	W/P OR REFERENCE	QUESTION	DISPOSITION
	Please see notes on original filing. The estimates income tax provided in August were significantly closer than last year. For 2009 we received A refund of $364,354. Do we want to go through the amendment process for only $16? If so please give back and I will fill out the appropriate forms and book A prepaid. SA		
*	Donna must sign return		We owe an additional $16

DATE MAILED (if different than check date): 10-28-11

CALENDAR UPDATED: 10-31-11

American Water
PO Box 5600
Cherry Hill, NJ 08034

A/P Phone 1-866-777-8426 (Opt. 2,0,1,2)

Check No. - 76043539
Check Date - 10/27/11
Stub 1 of 1

INVOICE NO.	COMPANY NO./NAME	REMARKS	INVOICE AMOUNT
00238742 102711	26 Tennessee AWW	TNAW 2010 GR AMENDED	16.00
			16.00

HGF-

Accu-Stub Patent 5,785,242 – 5,829,670

26000018 Tennessee Department of Reve

CHECK CONTAINS A VOID PANTOGRAPH, MICROPRINT BORDER, CHEMICAL REACTANTS AND A WATERMARK ON BACK – HOLD AT AN ANGLE TO VIEW

American Water
PO Box 5600
Cherry Hill, NJ 08034

97068

PNC BANK, NA
NEW JERSEY

55-277
312

NO. 76043539

DATE 10/27/11

SIXTEEN AND 00/100 **********

$*********16.00

VOID AFTER 90 DAYS

PAY TO THE
ORDER OF :

Tennessee Department of Revenue
Andrew Jackson State Office Building
500 Deaderick Street
Nashville TN 37242

AMERICAN WATER

Ellen C Woolf

AUTHORIZED SIGNATURE

⑈76043539⑈ ⑆031202770⑆ 80135848068⑈

See Reverse Side For Easy Opening Instructions

American Water
PO Box 5600
Cherry Hill, NJ 08034

AMERICAN WATER

Solutions for Business • 800-387-8550

Tennessee Department of Revenue
Andrew Jackson State Office Building
500 Deaderick Street
Nashville TN 37242

TENNESSEE DEPARTMENT OF REVENUE
Gross Receipts Tax Return - Gas, Water, Electric Power, & Light Companies

GRO 209

Taxable Period	Account No.	SSN
Beginning: 7/1/11	340000108	OR
Ending: 6/30/12	Due Date: 8/1/11 - Amended	FEIN 62-0529095

Reporting Period (Month / Day / Year)
Beginning: 1 / 1 / 2010
Ending: 12 / 31 / 2010
Please indicate the annual or monthly reporting period

If this is an AMENDED RETURN, please check the box at right

Make your check payable to the Tennessee Department of Revenue for the amount shown on Line 16 and mail to:
TENNESSEE DEPARTMENT OF REVENUE
Andrew Jackson State Office Building
500 Deaderick Street, Nashville TN 37242

ROUND TO NEAREST DOLLAR

Gross Receipts Tax on Gas Distribution			
1. Gross receipts from gas distribution in Tennessee	(1)	Ø	.00
2. Tax (% of Line 1)	(2)	Ø	.00
Gross Receipts Tax on Water/Electricity Distribution			
3. Gross receipts from water/electricity distribution in Tennessee	(3)	35,809,592	.00
4. Less: Exemption ($5,000 maximum)	(4)	5,000	.00
5. Gross receipts subject to tax (Line 3 less Line 4)	(5)	35,804,592	.00
6. Tax (3 % of Line 5)	(6)	1,074,138	.00
Computation of Tax			
7. Gross receipts tax (From Lines 2 and/or 6)	(7)	1,074,138	.00
8. Less: Franchise tax credit	(8)	382,671	.00
9. Less: Excise tax credit	(9)	1,849	.00
10. Net tax (Line 7 less Lines 8 and 9)	(10)	689,618	.00
11. Less credit amount from previous Department of Revenue notice(s) previously paid	(11)	689,602	.00
12. Penalty (If filed LATE, compute penalty at 5% of the tax (Line 10 minus Line 11) for each 1 to 30 DAY PERIOD for which TAX IS DELINQUENT (Total penalty not to exceed 25%.) Minimum penalty is $15 regardless of the amount of tax due or whether there is any tax due	(12)	Ø	.00
13. Interest (Line 10 minus Line 11 X % per annum on taxes unpaid by the due date)	(13)	Ø	.00
14. Total Tax Due (Add Lines 10, 12 and 13, less Line 11 if applicable)	(14)	16	.00
15. Installment (¼ of Line 14) **(Only timely annual filers have the option to use this line)**	(15)	Ø	.00
16. Total Remittance Amount (Line 14 or Line 15)	(16)	16	.00

FOR OFFICE USE ONLY

I declare this is a true, complete, and accurate return to the best of my knowledge.

SIGN HERE ➤ _____ 10/12/11
President or other Principal Officer, Partner or Proprietor / Date

SIGN HERE ➤ _____
Tax Return Preparer and Title / Date

209340001

4311G **See Memo** **Purchase Order Detail**

Whse or Dept . . 26001
Order Date . . 10/25/11
Cancel Date. . ____
G/L Date . . . 10/25/11
Order Number . 272895 OC

Action Code. . C
Supplier # . . 26000018 **Tennessee Department of R**
Ship To. . . . 50070055 **Tennessee American Water**
Requested. . . 10/25/11 Account Number ____
Promised. . . 10/25/11 Subl/WO# . . . ____
Cost Rule. . . ____

A

Amount . . **16.00**
Skip To Line # . . ____

****** Enter 'Y' to Record Order ******

Account Number	Description	Code	Extended Cost	O
260205.165100	TNAW 2010 GR AMENDED	TL06	16.00	

F6=Summary F15=PO Header F24=More Keys Opt: **1=Detail 3=Text 9=Del**

Deanna Lakota
10/26/11

Due August 1st

TENNESSEE - AMERICAN WATER COMPANY
2010 - TENNESSEE DEPARTMENT OF REVENUE
GROSS RECEIPTS

				ENTIRE COMPANY		6.1257% GEORGIA	TENNESSEE
METERED SALES:							
RESIDENTIAL	TRIAL BAL	15,954,216.00	A				
COMMERCIAL		11,675,874.00	B				
INDUSTRIES		3,538,293.00	C				
PUBLIC AUTHORITY		2,707,989.00	E				
SALES FOR RESALE		1,346,263.00	F				
TOTAL				35,222,635.00			
OTHER:							
PRIVATE FIRE PROTECTION		1,728,432.00	D				
PUBLIC FIRE PROTECTION		(40.00)	D				
TOTAL				1,728,392.00			
TOTAL GROSS RECEIPTS	INSPECTION FEE FILE			36,951,027.00		2,263,509.06	34,687,517.94
OTHER:							
MISCELLANEOUS SERVICE REVENUE		269,701.00	G				
OTHER WATER REVENUES		1,248,459.00	H				
INTEREST & MISC INCOME		48,772.00	J				
TOTAL OTHER				1,566,932.00		95,985.55	1,470,946.45
TOTAL GROSS RECEIPTS				38,517,959.00	1	2,359,494.61	36,158,464.39
LESS: ACCOUNTS CHARGED OFF			I	371,638.00		22,765.43	348,872.57
GROSS RECEIPTS FROM ALL SOURCES				38,146,321.00		2,336,729.19	35,809,591.82
LESS EXEMPTION				5,000.00			5,000.00
TOTAL GROSS RECEIPTS TAXABLE				38,141,321.00		2,336,729.19	35,804,591.82 A
Rate	3%						1,074,137.75

Note:
TNAW provides water to Georgia. Income Tax dept files a return for both TN and GA.
Need to verify what the Georgia Ratio which is the apportionment of TNAW income that is for Georgia.
Include screen shot of ration from the income tax return with the statement of gross receipts.

TAW_R_CADDR1#086attachment
Page 5 of 29

American Water Works Company
Tennessee-American Water-Co 26
Total Company (USGAAP)
Analysis of Income Month & YTD
For the Period Ending 12/31/2010

Description	December Actual	December Plan	December Variance	December Prior Year	Yr to Date December Actual	Yr to date December Plan	Yr to dat Decembe Variance	
00026 Tennessee-American Water Co.								
P02 Water Revenues								
401110 Res Sales Billed								
Res Sales Billed	1,269,846CR	1,242,914CR	26,932CR	1,301,579CR	15,953,520CR	17,427,120CR	1,473,6	A
401120 Res Sales Unbilled								
Res Sales Unbilled	177,556		177,556	109,240	696CR		6	A
401210 Com Sales Billed								
Com Sales Billed	928,747CR	871,699CR	57,048CR	961,121CR	11,678,140CR	12,171,064CR	492,9	B
401220 Com Sales Unbilled								
Com Sales Unbilled	171,819		171,819	84,864	2,266		2,2	B
401310 Ind Sales Billed								
Ind Sales Billed	264,661CR	242,938CR	21,723CR	267,771CR	3,524,998CR	3,239,922CR	285,0	C
401320 Ind Sales Unbilled								
Ind Sales Unbilled	62,703		62,703	20,489	13,295CR		13,2	C
401410 Pub Fire Billed								
Pub Fire Billed					40			D
401450 Priv Fire Billed								
Priv Fire Billed	146,518CR	136,360CR	10,158CR	142,431CR	1,728,432CR	1,631,828CR	96,6	D
401510 Pub Auth Billed								
Pub Auth Billed	208,383CR	195,394CR	12,989CR	201,765CR	2,703,169CR	2,547,814CR	155,3	E
401520 Pub Auth Unbilled								
Pub Auth Unbilled	22,611		22,611	14,929	4,820CR		4,8	E
401610 SFR Billed								
SFR Billed	98,251CR	85,697CR	12,554CR	88,357CR	1,350,454CR	1,017,003CR	333,4	F
401620 Sales for Resale Unbilled								
Sales for Resale Unbilled	5,620		5,620	15,574	4,191		4,1	F
401710 Misc Sales Billed								
Misc Sales Billed	40CR		40CR		156CR		1	G
P02 Water Revenues	2,476,137CR	2,775,002CR	298,865	2,717,928CR	36,951,183CR	38,034,751CR	1,083,5	
P04 Other Revenues								
403001 Oth Rev-Interco-AW21								
AW21 Oth Rev-Interco-AW21	4,509CR		4,509CR	3,417CR	43,565CR		43,5	H
403101 Oth Rev-Forfeited Discounts								
Oth Rev-Forfeited Discounts	18,971CR		18,971CR	26,686CR	307,465CR		307,4	H
403102 Oth Rev-Rents Water Property								
Oth Rev-Rents Water Propert	14,388CR		14,388CR	14,388CR	173,162CR		173,1	H
403103 Oth Rev-Collect for Others								
Oth Rev-Collect for Others	34,790CR		34,790CR	31,993CR	448,685CR		448,6	H
403104 Oth Rev-NSF Check Charge								
Oth Rev-NSF Check Charge	3,380CR		3,380CR	3,680CR	37,920CR		37,9	H
403105 Oth Rev-Appl/Initiate Serv Fee								
Oth Rev-Appl/Initiate Serv	17,635CR		17,635CR	21,195CR	269,545CR		269,5	H
403107 Oth Rev-Reconnection Charges								
Oth Rev-Reconnection Charge	11,715CR		11,715CR	17,760CR	237,740CR		237,7	H
403199 Oth Rev-Other Water Rev								
Oth Rev-Other Water Rev		114,756CR	114,756	1CR	78	1,377,072CR	1,377,1	H
P04 Other Revenues	105,388CR	114,756CR	9,368	119,120CR	1,518,004CR	1,377,072CR	140,9	
P08 Labor								
501200 Labor								
12 Labor Oper P	102,404	472,284	369,880CR	104,331	1,298,276	5,197,512	3,899,2	
14 Labor Oper TD	11,114		11,114	9,313	146,614		146,6	
1405 Labor Oper TD Super/Eng	7,483		7,483	10,292	143,051		143,0	
1410 Labor Oper TD Storage	198		198		198		1	
1420 Labor Oper TD Meter	21,895		21,895	24,499	323,099		323,0	
15 Labor Oper CA					11			
1510 Labor Oper CA Mtr Read	34,826		34,826	35,421	421,932		421,9	
16 Labor Oper AG	178,751		178,751	173,677	1,580,163		1,580,1	
1602 Labor Oper AG Lobbying					566		5	
21 Labor Maint SS					1,033		1,0	
2120 Labor Maint SS Lake, River								
24 Labor Maint TD	2,536		2,536		2,536		2,5	
2405 Labor Maint TD Super/Eng	5,925		5,925	5,344	72,229		72,2	
2420 Labor Maint TD Mains	42,704		42,704	48,236	555,006		555,0	
2430 Labor Maint TD Services	10,828		10,828	13,228	161,726		161,7	
2435 Labor Maint TD Meters	1,804		1,804	9,823	106,612		106,6	
2440 Labor Maint TD Hydrants	3,125		3,125	5,491	104,526		104,5	
501210 Labor NS OT								
12 Labor NS OT P	4,822		4,822	1,115	32,879		32,8	
14 Labor NS OT TD					257		2	
1405 Labor NS OT TD Super/Eng								
1420 Labor NS OT TD Meter	9		9	27	2,078		2,0	
1510 Labor NS OT CA Mtr Read	46		46	71	911		9	
16 Labor NS OT AG	3,220		3,220	982	34,164		34,16	
2420 Labor NS OT TD Mains	10,674		10,674	5,757	69,804		69,80	
2430 Labor NS OT TD Services	264		264	1,108	2,682		2,68	

15,953,520.00 +
696.00 +
15,954,216.00 * A

11,678,140.00 +
-2,266.00 +
11,675,874.00 * B

3,524,998.00 +
13,295.00 +
3,538,293.00 * C

-40.00 +
1,728,432.00 +
1,728,392.00 * D

2,703,169.00 +
4,820.00 +
2,707,989.00 * E

1,350,454.00 +
-4,191.00 +
1,346,263.00 * F

43,565.00 +
307,465.00 +
173,162.00 +
448,685.00 +
37,920.00 +
237,740.00 +
-78.00 +
1,248,459.00 * H

156.00 +
269,545.00 +
269,701.00 * G

TAW_R_CADDR1#086attachment
Page 6 of 29

American Water Works Company
Tennessee-American Water-Co 26
Total Company (USGAAP)
Analysis of Income Month & YTD
For the Period Ending 12/31/2010

Description	December Actual	December Plan	December Variance	December Prior Year	Yr to Date December Actual	Yr to date December Plan	Yr to date December Variance	Yr to date December Prior Year	Annual Forecast
00026 Tennessee-American Water Co.									
P08 Labor									
501210 Labor NS OT									
2435 Labor NS OT TD Meters	82		82		2,168		2,168	1,124	
2440 Labor NS OT TD Hydrants					355		355	423	
501211 Labor OT									
12 Labor OT P	1,353		1,353	3,597	21,041		21,041	23,903	
16 Labor OT AG								630	
501711 IP-Off-Annual-P/R JE									
IP-Off-Annual-P/R JE	11,943CR		11,943CR	9,290	183,754		183,754	150,113	
501716 Comp Exp-Options									
16 Comp Exp-Options	635		635	419	7,112		7,112	4,705	
501718 Comp Exp-RSU's									
16 Comp Exp-RSU's	1,273		1,273	428	9,317		9,317	5,519	
P08 Labor	434,028	472,284	38,256CR	462,449	5,284,100	5,197,512	86,588	5,126,045	5,197,512
P09 Purchased Water									
510100 Purchased Water-Outside									
11 Purchased Water-Outside	16,378	2,830	13,548	2,504	70,706	49,720	20,986	39,327	49,720
P09 Purchased Water	16,378	2,830	13,548	2,504	70,706	49,720	20,986	39,327	49,720
P10 Fuel & Power									
515100 Purch Power									
12 Purch Power P	198,529	245,314	46,785CR	156,686	2,583,306	2,693,911	110,605CR	2,379,197	2,693,911
14 Purch Power TD	118		118	336	2,773		2,773	3,036	
515200 Fuel for Power Prod SS									
11 Fuel for Power Prod SS					1,067		1,067		
P10 Fuel & Power	198,647	245,314	46,667CR	157,022	2,587,146	2,693,911	106,765CR	2,382,233	2,693,911
P11 Chemicals									
518000 Chemicals WT									
13 Chemicals WT	76,773	68,195	8,578	77,179	1,001,407	1,082,613	81,206CR	1,209,566	1,082,613
518001 Chemicals Carbon AWSI									
AWSI Chemicals Carbon AWSI					11,701CR		11,701CR	55,969	
P11 Chemicals	76,773	68,195	8,578	77,179	989,706	1,082,613	92,907CR	1,265,535	1,082,613
P12 Waste Disposal									
511100 Waste Disposal Exp WT									
13 Waste Disposal Exp WT	16,599	13,125	3,474	14,338	171,777	168,959	2,818	159,077	168,959
P12 Waste Disposal	16,599	13,125	3,474	14,338	171,777	168,959	2,818	159,077	168,959
P13 Management Fees-Corporate									
534600 Mmgt Fees-Corporate									
16 Mmgt Fees-Corporate	3,039	4,547CR	7,586	6,296	18,937	51,140CR	70,077	33,146	51,140CR
534601 Mmgt Fees-External Affairs/Com									
16 Mmgt Fees-External Affairs/	17,338	18,180	842CR	14,999	184,111	233,018	48,907CR	194,284	233,018
534602 Mmgt Fees-Finance									
16 Mmgt Fees-Finance	58,069	41,745	16,324	55,458	603,864	527,853	76,011	651,646	527,853
534603 Mmgt Fees-Human Resources									
16 Mmgt Fees-Human Resources	21,708	22,644	936CR	24,403	225,615	250,367	24,752CR	197,840	250,367
534604 Mmgt Fees-Legal									
16 Mmgt Fees-Legal	10,046	60,970	50,924CR	10,753	137,502	719,358	581,856CR	130,583	719,358
534605 Mmgt Fees-Operations Svcs									
16 Mmgt Fees-Operations Svcs	30,419	19,800	10,619	17,168	247,194	246,069	1,125	207,628	246,069
534606 Mmgt Fees-Property									
16 Mmgt Fees-Property	22,813	20,622	2,191	29,795	285,885	257,097	28,788	268,132	257,097
534607 Mmgt Fees-Business Development									
16 Mmgt Fees-Business Developm	12,956	18,498	5,542CR	7,044	109,141	215,029	105,888CR	71,890	215,029
534608 Mmgt Fees-Bus Transformation									
16 Mmgt Fees-Bus Transformatio				80CR				2	
534609 Mmgt Fees-Audit									
16 Mmgt Fees-Audit	3,797	3,545	252	4,989	43,509	41,454	2,055	38,005	41,454
534610 Mmgt Fees-Regulatory									
16 Mmgt Fees-Regulatory	1,616	1,244	372	1,160	18,285	14,988	3,297	14,985	14,988
534611 Mmgt Fees-Inv Relations									
16 Mmgt Fees-Inv Relations	1,003	1,310	307CR	1,299	15,386	15,421	35CR	12,238	15,421
534615 SSC-Shrd Bus Srv Fees									
16 SSC-Shrd Bus Srv Fees	33,913	32,678	1,235	37,699	485,934	375,286	110,648	398,217	375,286
534625 CSC-Shrd Bus Srv Fees									
16 CSC-Shrd Bus Srv Fees	90,016	97,610	7,594CR	111,901	1,038,367	1,148,677	110,310CR	1,108,290	1,148,677
534635 ITS-Shrd Bus Srv Fees									
16 ITS-Shrd Bus Srv Fees	131,546	127,833	3,713	129,001	1,157,110	1,089,630	67,480	921,723	1,089,630
534645 Procure-Shrd Bus Srv Fees									
16 Procure-Shrd Bus Srv Fees	4,975	5,767	792CR	4,925	53,556	67,196	13,640CR	57,473	67,196

American Water Works Company
Tennessee-American Water-Co 26
Total Company (USGAAP)
Analysis of Income Month & YTD
For the Period Ending 12/31/2010

Description	December Actual	December Plan	December Variance	December Prior Year	Yr to Date December Actual	Yr to date December Plan	Yr to date December Variance	Yr to date December Prior Year	Annual Forecast
00026 Tennessee-American Water Co.									
P13 Management Fees-Corporate									
534655 Lab-Shrd Bus Srv Fees									
16 Lab-Shrd Bus Srv Fees	9,235	10,865	1,630CR	8,590	116,564	126,113	9,549CR	122,234	126,113
534665 BSC-Shrd Bus Srv Fees									
16 BSC-Shrd Bus Srv Fees	2,781	2,953	172CR	2,888	32,760	32,907	147CR	30,269	32,907
534701 Mmgt Fees-Regulated Operations									
16 Mmgt Fees-Regulated Operati	44,233	34,643	9,590	34,172	418,739	406,702	12,037	421,335	406,702
P13 Management Fees-Corporate	499,503	516,360	16,857CR	502,460	5,192,459	5,716,025	523,566CR	4,879,920	5,716,025
P14 Group Insurance									
504100 Group Insurance									
001 Group Insurance - Cap Credi	13,775	45,250CR	59,025	13,327CR	165,065CR	543,000CR	377,935	179,030CR	543,000CR
16 Group Ins Oper AG	103,089	113,660	10,571CR	104,238	1,155,065	1,363,920	208,855CR	1,158,481	1,363,920
505100 PBOP									
001 PBOP Cap Credits	16,316CR		16,316CR	17,623CR	195,674CR		195,674CR	222,064CR	
16 PBOP Oper AG	102,365	101,660	705	109,264	1,228,382	1,219,920	8,462	1,311,242	1,219,920
P14 Group Insurance	202,913	170,070	32,843	182,552	2,022,708	2,040,840	18,132CR	2,068,629	2,040,840
P15 Pensions									
506100 Pension									
001 Pension - Cap Credits	47,022CR	18,769CR	28,253CR	19,427CR	274,085CR	225,228CR	48,857CR	244,793CR	225,228CR
16 Pension Oper AG	184,415	92,888	91,527	126,437	1,863,620	1,114,651	748,969	1,517,319	1,114,651
P15 Pensions	137,393	74,119	63,274	107,010	1,589,535	889,423	700,112	1,272,526	889,423
P16 Regulatory Expense									
566100 Reg Comm Amort Rate Case									
16 Reg Comm Amort Rate Case	14,925	469,945	455,020CR	14,925	179,106	1,029,657	850,551CR	179,106	1,029,657
566200 Reg Comm Amort Depr Study									
16 Reg Comm Amort Depr Study	1,825	969	856	1,825	21,895	11,628	10,267	24,084	11,628
566300 Reg Comm Amort Mgmt Study									
16 Reg Comm Amort Mgmt Study		2,036	2,036CR			16,656	16,656CR		16,656
566700 Regulatory Comm Exp-Other									
16 Reg Comm Other Oper AG	332,307		332,307	69,054	701,805		701,805	631,036	
P16 Regulatory Expense	349,057	472,950	123,893CR	85,804	902,806	1,057,941	155,135CR	834,226	1,057,941
P17 Ins Other Than Group									
557000 Insurance General Liab									
16 Ins Gen Liab Oper AG	41,347	18,026	23,321	34,493	136,870	216,314	79,444CR	233,910	216,314
558000 Insurance Workman's Comp									
Insurance Workman's Comp		20,623	20,623CR			247,478	247,478CR		247,478
001 Ins Work Comp Cap Credits	716CR		716CR	2,733CR	22,767CR		22,767CR		
16 Ins Work Comp AG	12,990		12,990	19,184	155,877				
559000 Insurance Other									
Insurance Other		10,641	10,641CR			127,694			4
16 Ins Other Oper AG	2,877		2,877	3,805	36,475				
559001 Ins Other Oper AG Retro									
16 Ins Other Oper AG Retro		3,247	3,247CR			38,960			0
P17 Ins Other Than Group	56,498	52,537	3,961	54,749	306,455	630,446			6
P18 Customer Accounting									
520100 M & S Oper CA									
15 M & S Oper CA		225	225CR	404	811	2,700			0
570100 Uncollectible Accounts									
15 Uncollectible Accounts	45,519	34,312	11,207	74,281CR	373,488	411,744			4
16 Uncollectible Accts-MI's					1,850CR				
575000 Misc Oper CA									
15 Misc Oper CA	146		146	288CR	77CR				
1520 Misc Oper CA Cust Serv									
575100 Bank Service Charges CA									
15 Bank Service Charges CA	20,103	23,521	3,418CR	27,985	242,731	282,252			282,252
575200 Collection Agencies CA									
15 Collection Agencies CA	5,534	7,449	1,915CR	6,732	96,683	91,287	5,396	85,425	91,287
575420 Forms CA									
15 Forms CA	8,934	10,250	1,316CR	7,236	114,035	123,000	8,965CR	119,687	123,000
575620 Office & Admin Supplies CA									
15 Office & Admin Supplies CA					7		7		
575625 Overnight Shipping CA									
15 Overnight Shipping CA		718	718CR			8,616	8,616CR		8,616
575660 Postage CA									
15 Postage CA	28,624	30,089	1,465CR	28,181	346,179	366,322	20,143CR	344,828	366,322
575743 Wireless Serv 1st CA									
15 Wireless Serv 1st CA	670		670	203	8,241		8,241	242	
575820 Uniforms CA									

-373,488.00 +
1,850.00 +
-371,638.00 *

TAW_R_CADDR1#086attachment
Page 8 of 29

American Water Works Company
Tennessee-American Water-Co 26
Total Company (USGAAP)
Analysis of Income Month & YTD
For the Period Ending 12/31/2010

Description	December Actual	December Plan	December Variance	December Prior Year	Yr to Date December Actual	Yr to date December Plan	Yr to date December Variance	Yr to date December Prior Year	Annual Forecast
15 Uniforms CA	273	520	247CR	150	2,752	6,240	3,488CR	1,839	6,240
P18 Customer Accounting	109,803	107,084	2,719	3,678CR	1,183,000	1,292,161	109,161CR	1,453,807	1,292,161
P19 Rents									
541000 Rents-Real Property									
14 Rents-Real Prop Oper TD					300		300	300	
16 Rents-Real Prop Oper AG					1,479		1,479	2,511	
541400 Rents-Equipment									
15 Rents-Equipment Oper CA	171	1,615	1,444CR	175	1,547	9,300	7,753CR	5,297	9,300
16 Rents-Equipment Oper AG	312		312		4,946		4,946	1,178	
P19 Rents	483	1,615	1,132CR	175	8,272	9,300	1,028CR	9,286	9,300
P20 General Office Exp									
520100 M & S Oper AG									
16 M & S Oper AG	873	1,026	153CR	873	1,833	12,312	10,479CR	6,247	12,312
575002 Misc General Office									
16 Misc General Office	105		105		193		193	143	
575100 Bank Service Charges AG									
16 Bank Service Charges AG		490	490CR		154	4,473	4,319CR	536	4,473
575260 Credit Line Fees									
16 Credit Line Fees	58	60	2CR	58	699	720	21CR	699	720
575261 Credit Line Fees AW46									
AW46 Credit Line Fees AW46	2,022	2,060	38CR	3,841	25,717	24,720	997	23,548	24,720
575280 Dues/Membership Deduct									
16 Dues/Membership Deduct	190	105	85	140	1,707	1,369	338	1,275	1,369
575320 Electricity AG									
16 Electricity AG	2,124	7,633	5,509CR	898	28,456	81,114	52,658CR	26,028	81,114
575340 Empl Exp AG-P/R JE									
16 Employee Expenses AG	3,385	3,730	345CR	2,345	28,424	30,916	2,492CR	24,538	30,916
575342 Empl Exp Conf/Registration AG									
16 Empl Exp Conf/Registration	375		375		5,025	1,800	3,225	3,650	1,800
575350 Meals Deduct-P/R JE									
16 Meals Deduct	569	200	369	622	8,524	7,542	982	6,688	7,542
575351 Meals Non Deduct									
16 Meals Non Deduct	569	552	17	622	8,525	5,160	3,365	6,661	5,160
575480 Heat - Oil/Gas AG									
16 Heat - Oil/Gas AG	235	500	265CR	330	3,368	6,550	3,182CR	3,004	6,550
575500 Janitorial AG									
16 Janitorial AG	449	400	49	424	5,058	4,800	258	5,323	4,800
575620 Office & Admin Supplies AG									
16 Office & Admin Supplies AG	2,097	615	1,482	1,586	16,974	5,322	11,652	11,967	5,322
575660 Postage AG									
16 Postage AG	157	2,131	1,974CR	446	3,060	5,072	2,012CR	3,777	5,072
575670 Relocation Expenses									
16 Relocation Expenses		86	86CR			1,032	1,032CR		1,032
575740 Telephone AG									
16 Telephone AG	2,485	4,121CR	6,606	2,630	30,417	22,720	7,697	40,795	22,720
575741 Cell Phone AG									
16 Cell Phone AG	2,724	3,800	1,076CR	4,011	36,112	45,598	9,486CR	39,958	45,598
575743 Wireless Serv 1st AG									
16 Wireless Serv 1st AG		205	205CR			2,460	2,460CR	303CR	2,460
575830 Wtr & Waste Wtr Exp AG									
16 Wtr & Waste Wtr Exp AG	1,279		1,279	354	10,789		10,789	3,157	
P20 General Office Exp	19,696	19,472	224	19,180	215,035	263,680	48,645CR	207,671	263,680
P21 Miscellaneous									
504500 Other Welfare Expense									
16 Other Welf Oper AG	112,737		112,737	208	116,543		116,543	2,411	
504610 Employee Awards AG									
16 Employee Awards AG	156	944	788CR		13,019	11,328	1,691	6,269	11,328
504620 Employee Physical Exam AG									
16 Employee Physical Exam AG	63		63		3,418		3,418	1,649	
504660 Tuition Aid AG									
16 Tuition Aid AG	843	1,288	445CR		23,646	15,456	8,190	12,238	15,456
504670 Training AG									
16 Training AG	11,157		11,157	459	16,440		16,440	2,193	
507100 401k									
16 401k Oper AG	9,392	8,605	787	6,435	105,370	94,711	10,659	96,495	94,711
508101 DCP									
16 DCP Oper AG	9,260	9,549	289CR	8,423	98,661	113,792	15,131CR	87,272	113,792
508102 Retiree Med Reimb									
16 Retiree Med Oper AG	42		42		6,191		6,191	4,798	
508200 ESPP Oper AG									
16 ESPP Oper AG	214		214	227	2,607		2,607	3,157	
520100 M & S Oper SS									
11 M & S Oper SS	28		28		28		28		
13 M & S Oper WT	8,438	3,819	4,619	8,797	98,606	42,198	56,408	99,240	42,198

TAW_R_CADDR1#086attachment
Page 9 of 29

American Water Works Company
Tennessee-American Water-Co 26
Total Company (USGAAP)
Analysis of Income Month & YTD
For the Period Ending 12/31/2010

Description	December Actual	December Plan	December Variance	December Prior Year	Yr to Date December Actual	Yr to date December Plan	Yr to date December Variance	Yr to date December Prior Year	Annual Forecast
00026 Tennessee-American Water Co.									
P21 Miscellaneous									
520100 M & S Oper TD									
14 M & S Oper TD	1,266	1,690	424CR	1,897	16,911	26,280	9,369CR	21,741	26,280
532000 Contract Svc-Accounting									
16 Contr Svc-Acctg Oper AG		3,867	3,867CR		5,714	46,400	40,686CR	37,305	46,400
532100 Contr Svc-Audit Fees Open AG									
16 Contr Svc-Audit Fees Open A	4,822		4,822	5,753	63,357		63,357	34,052	
533000 Contract Svc-Legal									
13 Contr Svc-Legal Oper WT					441		441		
16 Contr Svc-Legal Oper AG	6,536	9,388	2,852CR	6,788CR	52,009	57,843	5,834CR	43,151	57,843
535000 Contract Svc-Other									
11 Contr Svc-Other Oper SS		12,800	12,800CR			153,596	153,596CR		153,596
13 Contr Svc-Other Oper WT	283	1,250	967CR	841	37,179	42,215	5,036CR	47,408	42,215
14 Contr Svc-Other Oper TD	11,256	1,167CR	12,423	16,575	193,257	14,004CR	207,261	172,121	14,004CR
15 Contr Svc-Other Oper CA	727	1,411	684CR	1,588	12,347	16,929	4,582CR	23,935	16,929
16 Contr Svc-Other Oper AG	4,613	5,321	708CR	14,502	63,104	63,560	456CR	107,273	63,560
535001 Contr Svc-Temp Empl Oper AG									
16 Contr Svc-Temp Empl Oper AG				4,859	20,120		20,120	20,754	
550000 Transportation									
001 Trans - Cap Credits	5,461CR		5,461CR	4,105CR	62,877CR		62,877CR	59,058CR	
16 Trans Oper AG	1,405	6,124CR	7,529	6,937	38,213	73,488CR	111,701	50,118	73,488CR
24 Transport Maint TD	9	1,449	1,440CR	1,178	12,745	31,020	18,275CR	12,112	31,020
550001 Trans Oper AG Lease Cost									
16 Trans Oper AG Lease Cost	31	425	394CR	1,112	7,585	5,092	2,493	11,737	5,092
550002 Trans Oper AG Lease Fuel									
16 Trans Oper AG Lease Fuel	13,778	13,583	195	15,134	197,445	162,996	34,449	167,752	162,996
550003 Trans Oper AG Lease Maint									
16 Trans Oper AG Lease Maint	4,400	14,420	10,020CR	7,136	150,949	173,040	22,091CR	133,060	173,040
550004 Trans Oper AG Empl Reimb									
16 Trans Oper AG Empl Reimb					3,351CR		3,351CR		
556000 Insurance Vehicle									
16 Ins Vehicle Oper AG	2,358	6,414	4,056CR	2,424	28,300	76,968	48,668CR	29,083	76,968
575000 Misc Oper P									
12 Misc Oper P					38		38		
13 Misc Oper WT	1,244	1,316	72CR	1,227	15,922	14,393	1,529	14,293	14,393
14 Misc Oper TD	1,360	4,106	2,746CR	656	39,827	55,272	15,445CR	36,972	55,272
16 Misc Oper AG	2,137	5,590	3,453CR	1,482	88,809	106,724	17,915CR	74,080	106,724
575030 Advertising									
16 Advertising	789	8,690	7,901CR	2,872	20,422	267,377	246,955CR	21,272	267,377
575120 Bill Inserts AG									
16 Bill Inserts AG		3,500	3,500CR			14,000	14,000CR	852	14,000
575130 Brochures and Handouts									
16 Brochures and Handouts					936	2,400	1,464CR	3,117	2,400
575220 Community Relations									
16 Community Relations					14,284	22,600	8,316CR	1,124	22,600
575240 Co Dues/Membership Deduct									
16 Co Dues/Membership Deduct	1,262		1,262	2,866	15,145	36,000	20,855CR	34,386	36,000
575242 Co Dues Deduct AWWA									
16 Co Dues Deduct AWWA	808	600	208	611	18,314	18,370	56CR	18,983	18,370
575270 Directors Fees									
16 Directors Fees	500	300	200	6,100	5,500	15,600	10,100CR	23,700	15,600
575275 Discounts Available									
16 Discounts Available	350CR		350CR	314CR	7,871CR		7,871CR	6,461CR	
575276 Discounts Lost									
16 Discounts Lost					26		26		
575320 Electricity WT									
13 Electricity WT	8,026		8,026	3,724	58,828		58,828	49,541	
14 Electricity TD	1,005	1,512	507CR	894	16,312	18,144	1,832CR	14,652	18,144
575400 Bus Servies Proj Exp									
16 Bus Servies Proj Exp	11,239	11,239		11,239	134,872	134,868	4	134,872	134,868
575480 Heat - Oil/Gas WT									
13 Heat - Oil/Gas WT	926	1,412	486CR	619	8,084	6,531	1,553	4,923	6,531
14 Heat - Oil/Gas TD	1,005	918	87	870	7,635	4,540	3,095	6,231	4,540
575490 Injuries and Damages									
16 Injuries and Damages					100		100	114	
575500 Janitorial WT									
13 Janitorial WT	898	972	74CR	848	10,117	10,790	673CR	10,491	10,790
14 Janitorial TD	449	440	9	424	5,058	5,280	222CR	5,284	5,280
575545 Lab Supplies WT									
13 Lab Supplies WT	3,836	2,730	1,106	2,366	34,105	32,760	1,345	33,878	32,760
575560 Lobbying Expenses									
16 Lobbying Expenses					340		340		
575620 Office & Admin Supplies SS									
11 Office & Admin Supplies SS		315	315CR		66	3,780	3,714CR	998	3,780
13 Office & Admin Supplies WT								147	
14 Office & Admin Supplies TD	77	620	543CR	107	5,652	7,440	1,788CR	2,213	7,440
575625 Overnight Shipping AG									
16 Overnight Shipping AG	455	308	147	220	2,312	3,696	1,384CR	2,030	3,696

TAW_R_CADDR1#086attachment
Page 10 of 29

American Water Works Company
Tennessee-American Water-Co 26
Total Company (USGAAP)
Analysis of Income Month & YTD
For the Period Ending 12/31/2010

Description	December Actual	December Plan	December Variance	December Prior Year	Yr to Date December Actual	Yr to date December Plan	Yr to date December Variance	Yr to date December Prior Year	Annual Forecast
00026 Tennessee-American Water Co.									
P21 Miscellaneous									
575640 Penalties Nondeduct									
16 Penalties Nondeduct					20,230		20,230	26,936	
575680 Research & Development Exp									
16 Research & Development Exp	966	970	4CR	966	11,596	11,640	44CR	11,596	11,640
575710 Security Service AG									
16 Security Service AG	12,283	9,764	2,519	10,838	242,804	117,168	125,636	146,701	117,168
575715 Software Licenses & Support									
16 Software Licenses & Support	457	2,677	2,220CR	217	4,893	32,127	27,234CR	2,937	32,127
575740 Telephone WT									
13 Telephone WT	2,219	3,875	1,656CR	2,504	25,700	46,500	20,800CR	35,135	46,500
14 Telephone TD	1,240	2,100	860CR	1,390	14,770	25,200	10,430CR	21,752	25,200
575741 Cell Phone TD									
14 Cell Phone TD					2CR		2CR		
575780 Trash Removal WT									
13 Trash Removal WT	308	285	23	261	3,505	3,420	85	3,065	3,420
14 Trash Removal TD	130	128	2	115	1,471	1,536	65CR	1,329	1,536
575790 Trustee Fees AG									
16 Trustee Fees AG	2,167	500	1,667		4,936	6,000	1,064CR	2,656	6,000
575820 Uniforms SS									
11 Uniforms SS								160	
13 Uniforms WT	1,035	520	515	343	4,630	6,240	1,610CR	5,782	6,240
14 Uniforms TD		125	125CR		75	1,500	1,425CR	105	1,500
575998 PCard Undistributed									
16 PCard Undistributed				23CR					
P21 Miscellaneous	254,824	154,444	100,380	147,014	2,147,418	2,077,828	69,590	1,914,112	2,077,828
P25 Maintenance Expense									
620000 Material and Supplies									
21 Mat and Sup Maint SS	13,777	14,918	1,141CR	11,242	149,905	202,161	52,256CR	174,139	202,161
23 Mat and Sup Maint WT	1,191	633	558	568	86,268	104,173	17,905CR	103,893	104,173
24 Mat and Sup Maint TD	18,211	27,733	9,522CR	19,568	302,698	332,796	30,098CR	247,753	332,796
26 Mat and Sup Maint AG	156	200	44CR		747	2,400	1,653CR	648	2,400
635000 Contr Svc-Other Maint WT									
23 Contr Svc-Other Maint WT				3,068	9,915	25,885	15,970CR	24,590	25,885
24 Contr Svc-Other Maint TD	160		160		380	22,000	21,620CR		22,000
26 Contr Svc-Other Maint AG		250	250CR		2,555	3,000	445CR	642	3,000
675000 Misc Maint WT									
23 Misc Maint WT								703	
24 Misc Maint TD					387		387	2,084CR	
2435 Misc Maint TD Meters	2,066	1,025	1,041		29,946	14,175	15,771	22,244	14,175
26 Misc Maint AG	141CR	7,965	8,106CR	3,930	69,395	138,421	69,026CR	53,944	138,421
675250 Comp Equip Hardware AG									
26 Comp Equip Hardware AG					330		330		
675450 Office Equipment AG									
26 Office Equipment AG					435		435		
675650 Paving/Backfill TD									
24 Paving/Backfill TD	37,725	66,633	28,908CR	30,359	505,898	799,600	293,702CR	316,305	799,600
P25 Maintenance Expense	73,145	119,357	46,212CR	68,735	1,158,859	1,644,611	485,752CR	942,777	1,644,611
P27 Depreciation									
680110 Depr Exp-General									
Depr Exp-General	400,511	389,840	10,671	367,813	4,522,609	4,343,261	179,348	4,330,698	4,343,261
680120 Depr Exp-Amort CIAC Tax									
Depr Exp-Amort CIAC Tax	4,160CR		4,160CR	4,024CR	49,150CR		49,150CR	46,954CR	
680125 Depr Exp-Amort CIAC Non Tax									
Depr Exp-Amort CIAC Non Tax	9,690CR		9,690CR	9,422CR	115,412CR		115,412CR	107,245CR	
P27 Depreciation	386,661	389,840	3,179CR	354,367	4,358,047	4,343,261	14,786	4,176,499	4,343,261
P28 Amortization									
575110 Cost of Removal Depr. Expense									
26 Cost of Removal Depr. Expen	24,696	25,000	304CR	21,146	259,720	300,000	40,280CR	247,748	300,000
680300 Amortization of UPAA									
Amortization of UPAA	16,841		16,841		16,841		16,841		
680520 Amort-Capital Leases									
Amort-Capital Leases	8,836	10,750	1,914CR	8,836	106,033	129,000	22,967CR	106,033	129,000
680540 Amort-Reg Asset AFUDC									
Amort-Reg Asset AFUDC	1,883		1,883	1,793	22,597		22,597	21,521	
680620 Amort-Reg Asset									
Amort-Reg Asset	98		98	98	1,176		1,176	1,176	
P28 Amortization	52,354	35,750	16,604	31,873	406,367	429,000	22,633CR	376,478	429,000
P29 General Taxes									
685100 Utility Reg Assessment Fee									

TAW_R_CADDR1#086attachment
Page 11 of 29

American Water Works Company
Tennessee-American Water-Co 26
Total Company (USGAAP)
Analysis of Income Month & YTD
For the Period Ending 12/31/2010

Description	December Actual	December Plan	December Variance	December Prior Year	Yr to Date December Actual	Yr to date December Plan	Yr to date December Variance	Yr to date December Prior Year	Annual Forecast
Utility Reg Assessment Fee	9,404	6,178	3,226	6,037	112,849	74,132	38,717	72,440	74,132
685200 Property Taxes									
Property Taxes	168,344	234,115	65,771CR	99,136CR	2,540,647	2,809,379	268,732CR	2,449,087	2,809,379
685320 FUTA									
FUTA	29	608	579CR	56	5,265	7,295	2,030CR	3,628	7,295
685325 FICA									
FICA	35,899	32,135	3,764	33,659	395,630	385,624	10,006	378,542	385,624
685350 SUTA									
SUTA	55	1,060	1,005CR	123	12,550	12,715	165CR	15,801	12,715
685430 Other Taxes and Licenses									
Other Taxes and Licenses	27,000	27,934	934CR	22,428	299,222	335,213	35,991CR	335,928	335,213
685440 Gross Receipts Tax									
Gross Receipts Tax	57,266	70,546	13,280CR	60,599	707,185	846,551	139,366CR	785,761	846,551
P29 General Taxes	297,997	372,576	74,579CR	23,766	4,073,348	4,470,909	397,561CR	4,041,187	4,470,909
P30 State Income Taxes									
690210 SIT-Current									
SIT-Current	59,047CR	1,123	60,170CR	17,355	96,812	68,087	28,725	111,384	68,087
690220 SIT-Prior Year Adj									
002 SIT-PrYr Adj Over Accr	85,837CR		85,837CR	128,560CR	81,192CR		81,192CR	352,505CR	
690720 Def SIT-Pr Yr Adj									
002 Def SIT-PY Adj Liab	74,911		74,911	175,209	72,544		72,544	302,751	
690730 Def SIT-Reg Asset/Liab									
001 Def SIT-Reg Asset	5,571		5,571	5,220	66,851		66,851	62,640	
002 Def SIT-Reg Liab	85		85	84	1,016		1,016	1,010	
690750 Def SIT-Other									
002 Def SIT-Other Liab	30,921CR		30,921CR	9,428CR	46,163		46,163	32,874	
P30 State Income Taxes	95,238CR	1,123	96,361CR	59,880	202,194	68,087	134,107	158,154	68,087
P31 Federal Income Taxes									
690110 FIT-Current									
FIT-Current	164,022CR	42,587	206,609CR	60,833	1,006,604CR	288,042	1,294,646CR	79,545CR	288,042
690120 FIT-Prior Year Adj									
002 FIT-PrYr Adj Over Accr	1,396,942		1,396,942	1,047,360CR	1,291,923		1,291,923	946,979CR	
690620 Def FIT-Pr Yr Adj									
002 Def FIT-PY Adj Liab	1,347,525CR		1,347,525CR	1,064,538	1,244,473CR		1,244,473CR	1,023,063	
690630 Def FIT-Reg Asset/Liab									
001 Def FIT-Reg Asset	46,612		46,612	44,845	559,345		559,345	538,140	
002 Def FIT-Reg Liab	2,903CR		2,903CR	2,902CR	34,831CR		34,831CR	34,825CR	
690650 Def FIT-Other									
002 Def FIT-Other Liab	290,595CR		290,595CR	20,925CR	1,721,729		1,721,729	805,827	
695220 ITC Restored - 3%									
ITC Restored - 3%	258CR		258CR	258CR	3,096CR		3,096CR	3,096CR	
695230 ITC Restored - 4%									
ITC Restored - 4%	397CR		397CR	397CR	4,764CR		4,764CR	4,764CR	
695240 ITC Restored - 10%									
ITC Restored - 10%	5,709CR		5,709CR	5,709CR	68,508CR		68,508CR	68,508CR	
P31 Federal Income Taxes	367,855CR	42,587	410,442CR	92,665	1,210,721	288,042	922,679	1,229,313	288,042
P39 Interest Income									
710500 Int Inc-Inside									
AW46 Int Inc-Inside AW46	25CR		25CR		43CR		43CR		
P39 Interest Income	25CR		25CR		43CR		43CR		
P40 AFUDC Equity									
705100 AFUDC - Equity									
AFUDC - Equity	12,578	34,671CR	47,249	9,108CR	192,453CR	187,071CR	5,382CR	93,264CR	187,071CR
P40 AFUDC Equity	12,578	34,671CR	47,249	9,108CR	192,453CR	187,071CR	5,382CR	93,264CR	187,071CR
P42 M&J Misc Income									
715111 M&J Revenues-Outside									
M&J Revenues-Outside	900CR		900CR	3,504CR	48,772CR		48,772CR	49,053CR	
716121 M&J Expenses-Outside									
M&J Expenses-Outside	2,474CR		2,474CR	7,778	38,416		38,416	56,835	
P42 M&J Misc Income	3,374CR		3,374CR	4,274	10,356CR		10,356CR	7,782	
P48 Misc Other Deductions									
760100 Donations Deduct									
Donations Deduct	2,050		2,050	7,000	78,112		78,112	60,863	
760200 Other Income Deductions									
Other Income Deductions				340	1,690		1,690	1,335	
P48 Misc Other Deductions	2,050		2,050	7,340	79,802		79,802	62,198	

American Water Works Company
Tennessee-American Water-Co 26
Total Company (USGAAP)
Analysis of Income Month & YTD
For the Period Ending 12/31/2010

Description	December Actual	December Plan	December Variance	December Prior Year	Yr to Date December Actual	Yr to date December Plan	Yr to date December Variance	Yr to date December Prior Year	Annual Forecast
00026 Tennessee-American Water Co.									
P50 State Income Taxes									
780100 SIT-Other Inc & Ded Curr									
SIT-Other Inc & Ded Curr	88	299CR	387	755CR	4,511CR	2,080CR	2,431CR	4,549CR	2,080CR
P50 State Income Taxes	88	299CR	387	755CR	4,511CR	2,080CR	2,431CR	4,549CR	2,080CR
P51 Federal Income Taxes									
790100 FIT-Oth Inc & Ded-curr									
FIT-Oth Inc & Ded-curr	441	1,505CR	1,946	3,800CR	22,712CR	10,509CR	12,203CR	22,901CR	10,509CR
P51 Federal Income Taxes	441	1,505CR	1,946	3,800CR	22,712CR	10,509CR	12,203CR	22,901CR	10,509CR
P56 Interest on LTD									
810100 Int LTD-Outside Reg									
Int LTD-Outside Reg	46,912		46,912	46,912	562,939		562,939	562,939	
810300 Int Cap Lease-Outside									
Int Cap Lease-Outside	4,440		4,440	5,883	56,893		56,893	77,768	
810400 Int LTD-Inside									
AW46 Int LTD-Inside AW46	240,308	353,603	113,295CR	214,187	2,627,158	4,241,328	1,614,170CR	2,079,922	4,241,328
P56 Interest on LTD	291,660	353,603	61,943CR	266,982	3,246,990	4,241,328	994,338CR	2,720,629	4,241,328
P57 Amort Debt Exp									
820100 Amort Debt Disc & Exp									
Amort Debt Disc & Exp	314	750	436CR	314	3,773	19,120	15,347CR	3,848	19,120
820110 Amort Debt Exp Inside									
AW46 Amort DExp Inside AW46	3,469		3,469	2,474	31,100		31,100	18,036	
P57 Amort Debt Exp	3,783	750	3,033	2,788	34,873	19,120	15,753	21,884	19,120
P58 Interest on Bank Debt									
830100 Interest STD Inside									
AW46 Interest STD Inside		12,858	12,858CR	1,262	14,503	388,628	374,125CR	105,304	388,628
P58 Interest on Bank Debt		12,858	12,858CR	1,262	14,503	388,628	374,125CR	105,304	388,628
P59 Other Interest Exp									
840000 Other Interest Expense									
Other Interest Expense								4,295	
P59 Other Interest Exp								4,295	
P60 AFUDC Debt									
850000 AFUDC Debt									
AFUDC Debt	15,904	18,424CR	34,328	6,180CR	123,392CR	118,746CR	4,646CR	64,783CR	118,746CR
P60 AFUDC Debt	15,904	18,424CR	34,328	6,180CR	123,392CR	118,746CR	4,646CR	64,783CR	118,746CR
P64 Preferred Dividends									
860100 Div Dec Pref Stk-Outside									
Div Dec Pref Stk-Outside	5,757	17,270	11,513CR	5,757	69,080	69,080		69,272	69,080
P64 Preferred Dividends	5,757	17,270	11,513CR	5,757	69,080	69,080		69,272	69,080
P69 Common Dividends									
860220 Div Decl Com Stk In									
AW02 Div Decl Com Stk In-AW02	550,169		550,169	825,254	962,796		962,796	1,237,881	
P69 Common Dividends	550,169		550,169	825,254	962,796		962,796	1,237,881	
00026 Tennessee-American Water Co.	1,017,165	771,456	245,709	696,810	333,951CR	597,804CR	263,853	246,757CR	597,804CR

* * * * *

Tennessee-American Water Company
Instructions for filing
Form FAE 170
Tennessee Franchise and Excise Tax Return
for the year ended December 31, 2010

* * * * *

Signature . . .
The original return should be signed and dated on page one by an authorized officer of the corporation.

Overpayment . . .
This return shows an overpayment of $ 66,030. We have applied it as follows:

Amount applied to 2011 estimated tax.		66,030.
Total overpayment	$	66,030.

Filing . . .
The original return should be filed on or before October 17, 2011 with the following:

Tennessee Department of Revenue
Andrew Jackson St. Office Bldg., 500 Deaderick St.
Nashville, TN 37242

To document the timely filing of your tax return(s), we suggest that it be mailed by either registered or certified mail with return receipt requested and sender's receipt postmarked.

0Y5111 2.000

TENNESSEE DEPARTMENT OF REVENUE
FRANCHISE, EXCISE TAX RETURN

Please do not staple

FAE 170 1062

Taxable Year	Account No.	FEIN or SSN
Beginning: 01/01/2010 Ending: 12/31/2010	317434603	62-0529095

Due Date: 10/17/2011

CHECK APPROPRIATE BLOCK(S):

a.	X	Tennessee Domestic Corporation	j.		Single Member LLC/Division of parent (see instructions)
b.		Foreign Corporation	k.		LP
c.		S Corporation	l.		LLP
d.		Insurance Company	m.		RLLP
e.		LLC	n.		PRLLP
f.		PLLC	o.		Business Trust
g.		Single Member LLC/individual	p.		Not-For-Profit
h.		Single Member LLC/corporation	q.		Other _____
i.		Single Member LLC/general partnership			

AMENDED RETURN, please check the box at right. ☐

FINAL RETURN for termination or withdrawal, please check box at right. Include copy of federal return ☐

Application of Public Law 86-272 to Excise Tax, please check box at right. ☐

Payment for this return was sent via EFT, please check the box at right. ☐

Taxpayer has made an election to calculate net worth per the provisions of T.C.A. 67-4-2103 (g)-(i), please check the box at right. ☐

Tennessee-American Water Company

PO Box 5600, ATTN: Income Tax

Cherry Hill

NJ 08003

Enter the principal business activity code (NAICS) listed in federal IRC instructions that best describes the principal business activity in Tennessee. 221300

Date Tennessee Operations Began: 2/19/1969

If you use a paid preparer and do not want forms mailed to you next year, check box at right. ☐

SCHEDULE A - COMPUTATION OF FRANCHISE TAX

		DOLLARS	CENTS
1. Total net worth from Schedule F1, Line 5 or Schedule F2, Line 3	(1)	106629554	
2. Total real & tangible personal property from Schedule G, Line 15	(2)	153068220	
3. **Franchise tax** (25¢ per $100.00 or major fraction thereof on the greater of Lines 1 or 2; **minimum** $100.00)	(3)	382671	line8

SCHEDULE B - COMPUTATION OF EXCISE TAX

4. Income subject to excise tax from Schedule J, Line 32	(4)	-6266651	
5. Excise tax (6.5% of Line 4)	(5)	NONE	
6. Add: Recapture of tax credit from Schedule T, Part 2	(6)	1849	
7. **Net excise tax** due (Line 5 plus Line 6)	(7)	1849	line9

SCHEDULE C - COMPUTATION OF TOTAL TAX DUE OR OVERPAYMENT

8. Total Franchise and Excise taxes - Add lines 3 and 7	(8)	384520	
9. Deduct: Total credit from Schedule D, Line 7 (cannot exceed Line 8)	(9)	101216	
10. Subtotal: Line 8 less Line 9 (if Line 9 exceeds Line 8, enter 0 here)	(10)	283304	
11. Deduct: Total payments from Schedule E, Line 7	(11)	349334	
12. Penalty (5% for each 30-day period of delinquency not to exceed 25%; minimum penalty is $15)	(12)		
13. Interest (7.25% per annum on taxes unpaid by the due date)	(13)		
14. Penalty on estimated franchise, excise tax payments	(14)		
15. Interest on estimated franchise, excise tax payments	(15)		
16. **Total amount due (overpayment)** - Add lines 10, 12, 13, 14, and 15, less Line 11	(16)	-66030	

If **overpayment** reported on Line 16, complete A and/or B:

A. [X] Credit to next year's tax $ 66030 B. [ ] Refund $ _____

POWER OF ATTORNEY - Check YES if this taxpayer's signature certifies that this tax preparer has the authority to execute this form on behalf of the taxpayer and is authorized to receive and inspect confidential tax information and to perform any and all acts relating to respective tax matters. ☐ YES

Under penalties of perjury, I declare that I have examined this report, and to the best of my knowledge and belief, it is true, correct, and complete.

Taxpayer's Signature	Date	Title
		215-448-5000
Tax Preparer's Signature: Jack M. R	Preparer's SSN: P01219387	Date: 10/07/2011
Preparer's Address: Two Commerce Square, Ste 4000	City: Philacdlphiz	State: PA ZIP: 19103

RV-R0011001

FOR OFFICE USE ONLY ▶ ☐☐☐☐☐☐ ☐☐☐☐☐☐☐☐☐☐

Remit amount on Line 16, payable to:
TENNESSEE DEPARTMENT OF REVENUE
Andrew Jackson State Office Building
500 Deaderick Street, Nashville, TN 37242

INTERNET (10-10)

17031531743460320100101201012310120000000000000000000000000000000004

Electronic Return Acknowledgement

Tax Year : 2010 **Return No :** zzzzz

Taxpayer : American Water Works Company, Inc & Subs / Federal Return

ID No : 236239

Return Identification Number	:	23623920110535000000
Return Type	:	1120
Filing Type Description	:	Federal Extension
Tax Period Begin Date	:	1/1/2010
Tax Period End Date	:	12/31/2010
Return Status	:	Accepted
Transmission Date and Timestamp	:	02/22/2011 11:38:55
IRS Received Date	:	1/1/1900
IRS Processed Date	:	02/22/2011

Form **7004** (Rev. December 2008)
Department of the Treasury
Internal Revenue Service

Application for Automatic Extension of Time To File Certain Business Income Tax, Information, and Other Returns

▶ File a separate application for each return.
▶ See separate instructions.

OMB No. 1545-0233

Type or Print

File by the due date for the return for which an extension is requested. See instructions.

Name: American Water Works Company, Inc & Subs

Identifying number: 51-0063696

Number, street, and room or suite no. (If P.O. box, see instructions.): PO Box 5600, ATTN: Income Tax

City, town, state, and ZIP code (If a foreign address, enter city, province or state, and country (follow the country's practice for entering postal code)): Cherry Hill, NJ 08003

Note. See instructions before completing this form.

Part I **Automatic 5-Month Extension** Complete if Filing Form 1065, 1041, or 8804

1a Enter the form code for the return that this application is for (see below) . . . . . [ ][ ]

Application Is For:	Form Code	Application Is For:	Form Code
Form 1065	09	Form 1041 (estate)	04
Form 8804	31	Form 1041 (trust)	05

Part II **Automatic 6-Month Extension** Complete if Filing Other Forms

b Enter the form code for the return that this application is for (see below) . . . . . [1][2]

Application Is For:	Form Code	Application Is For:	Form Code
Form 706-GS(D)	01	Form 1120-PC	21
Form 706-GS(T)	02	Form 1120-POL	22
Form 1041-N	06	Form 1120-REIT	23
Form 1041-QFT	07	Form 1120-RIC	24
Form 1042	08	Form 1120S	25
Form 1065-B	10	Form 1120-SF	26
Form 1066	11	Form 3520-A	27
Form 1120	12	Form 8612	28
Form 1120-C	34	Form 8613	29
Form 1120-F	15	Form 8725	30
Form 1120-FSC	16	Form 8831	32
Form 1120-H	17	Form 8876	33
Form 1120-L	18	Form 8924	35
Form 1120-ND	19	Form 8928	36
Form 1120-ND (section 4951 taxes)	20		

2 If the organization is a foreign corporation that does not have an office or place of business in the United States, check here . . . . . ▶ [ ]

3 If the organization is a corporation and is the common parent of a group that intends to file a consolidated return, check here . . . . . ▶ [X]
If checked, attach a schedule, listing the name, address, and Employer Identification Number (EIN) for each member covered by this application. See Statement 1

Part III **All Filers Must Complete This Part**

4 If the organization is a corporation or partnership that qualifies under Regulations section 1.6081-5, check here . . . . . ▶ [ ]

5 a The application is for calendar year 20 _____, or tax year beginning 01/01, 2010, and ending 12/31, 2010

b **Short tax year.** If this tax year is less than 12 months, check the reason:
[ ] Initial return [ ] Final return [ ] Change in accounting period [ ] Consolidated return to be filed

6	Tentative total tax	6	NONE
7	**Total** payments and credits (see instructions)	7	NONE
8	**Balance due.** Subtract line 7 from line 6. **Generally, you must deposit this amount using the Electronic Federal Tax Payment System (EFTPS), a Federal Tax Deposit (FTD) Coupon, or Electronic Funds Withdrawal (EFW)** (see instructions for exceptions)	8	NONE

For Privacy Act and Paperwork Reduction Act Notice, see separate Instructions.

Form **7004** (Rev. 12-2008)

JSA
0X0916 1.000

COMPANIES TO BE INCLUDED IN THE CONSOLIDATED FEDERAL INCOME TAX RETURN
OF AMERICAN WATER WORKS COMPANY, INC. AND AFFILIATED SUBSIDIARIES

YEAR - 01/01/10-12/31/10

	COMPANY	Employer Identification Number
1	AAET, Inc.	22-3259128
2	ACUS Coporation	74-1939504
3	American Lake Water Company	06-1396121
4	American Water Capital Corp	22-3732448
5	American Water Engineering, Inc	76-0654501
6	American Water Enterprises Holding, Inc.,	76-0605357
7	American Water Enterprises, Inc.	22-3169459
8	American Water Industrial Operations, Inc.,	74-2177717
9	American Water Industrials, Inc.,	76-0656917
10	American Water Operations and Maintenance, Inc	98-0165919
11	American Water Resources, Inc.,	54-0912221
12	American Water Resources Holdings, Inc.	Applied For
13	American Water Resources of Texas, Inc.	Applied For
14	American Water Services CDM, Inc.,	91-1745331
15	American Water (USA), Inc.,	98-0165920
16	American Water Works Company, Inc.,	51-0063696
17	American Water Works Service Company, Inc	23-1340234
18	Applied Wastewater Services, Inc.,	22-2711356
19	Applied Water Management of Delaware Inc.	20-1553646
20	Applied Water Management, Inc.,	22-3608285
21	Arizona-American Water Company	86-0096580
22	Bluefield Valley Water Works Company	66-6022466
23	California-American Water Company	51-0104148
24	E'Town Properties Inc.,	22-2817018
25	Edison Water Company	22-3519296
26	Environmental Management Company	43-1205270
27	Hawaii-American Water Company	99-0108667
28	Hydro-Aerobics, Inc.	95-3870533
29	Illinois-American Water Company	51-0105894
30	Indiana-American Water Company, Inc.	35-0936102
31	Iowa-American Water Company	42-0735216
32	Kentucky-American Water Company	61-0485002
33	Laurel Oak Properties Corporation	20-1022964
34	Liberty Water Company	22-3596293
35	Long Island Water Corporation	11-1516966
36	Maryland-American Water Company	52-0265025
37	Michigan-American Water Company	38-1657784
38	Missouri-American Water Company	44-0578460
39	Mobile Residuals Management (USA), Inc.	98-0183794
40	New Jersey-American Water Company, Inc	22-1546642
41	New Mexico-American Water Company, Inc.	85-0344576
42	Ohio-American Water Company	31-4399620
43	Pennsylvania-American Water Company, Inc,	25-1008096
44	Philip Automated Management Controls, Inc.	98-0165914
45	PWT Waste Solutions, Inc.	63-1047291
46	Rialto Water Services, Inc.	27-2388901
47	Tennessee-American Water Company	62-0529095
48	Texas-American Water Company	20-4368657
49	TWNA, Inc.	06-1548192
50	UESG Holdings, Inc.	20-0863050
51	United Water Virginia, Inc	54-1016694
52	Utility Management and Engineering, Inc	22-3239760
53	Virginia-American Water Company	54-0119650
54	West Virginia-American Water Company	55-0307487

Mailing address for all above companies is:
PO Box 5600
ATTN: Income Tax Department
131 Woodcrest Road
Cherry Hill, NJ 08003

Statement 1

Schedule D - SCHEDULE OF CREDITS

1. Gross Premiums tax credit (cannot exceed Schedule C, Line 8)	(1)		
2. Tennessee Income Tax (cannot exceed Schedule B, Line 5)	(2)		
3. Green Energy Tax Credit/Carbon Charge Credit/Brownfield Property Credit/Relocation Expense Credits (attach schedule)	(3)		
4. Industrial Machinery Credit from Schedule T, Line 11	(4)	101216	
5. Jobs Tax Credit from Schedule X, Line 16	(5)		
6. Jobs Tax Credit computed in accordance with T.C.A. Section 67-4-2109 (b)(2) from Schedule X, Line 21	(6)		
7. Total Credit - Add lines 1 through 6 (Enter here and on Schedule C, Line 9)	(7)		101216

Schedule E - SCHEDULE OF PAYMENTS

1. Overpayment from previous year if available	(1)	8799	
2. First quarterly estimated payment	(2)	80535	
3. Second quarterly estimated payment	(3)	80000	
4. Third quarterly estimated payment	(4)	80000	
5. Fourth quarterly estimated payment	(5)	100000	
6. Extension payment	(6)		
7. Total payments - Add lines 1 through 6 (Enter here and on Schedule C, Line 11)	(7)		349334

COMPUTATION OF FRANCHISE TAX

Schedule F1 - NON-CONSOLIDATED NET WORTH

1. Net Worth (total assets less total liabilities)	(1)	52794960
2. Indebtedness to or guaranteed by parent or affiliated corporation See Statement 1	(2)	55643896
3. Total lines 1 and 2	(3)	108438856
4. Ratio (Schedules N, O, P, or R if applicable or 100%)	(4)	98.3315 %
5. Total - Line 3 multiplied by Line 4 (Enter here and on Schedule A, Line 1)	(5)	106629554

Schedule F2 - CONSOLIDATED NET WORTH

1. Consolidated Net Worth (total assets less total liabilities)	(1)	
2. Ratio (Schedule 170NC or 170SF)	(2)	%
3. Total - Line 1 multiplied by Line 2 (Enter here and on Schedule A, Line 1)	(3)	

NOTE: Schedule F2 is to be completed only if the consolidated net worth election has been made.

Schedule G - DETERMINATION OF REAL AND TANGIBLE PROPERTY

BOOK VALUE OF PROPERTY OWNED - Cost less accumulated depreciation		In Tennessee
1. Land	(1)	677000
2. Buildings, leaseholds, and improvements	(2)	152364002
3. Machinery, equipment, furniture, and fixtures	(3)	
4. Automobiles and trucks	(4)	
5. Prepaid supplies and other tangible personal property (Attach schedule)	(5)	
6. Share of partnership real and tangible property provided that the partnership does not file a return (Attach schedule)	(6)	
7. Inventories and work in progress	(7)	
a. Deduct exempt inventory in excess of $30 million (§67-4-2108(a)(6)(B))	(7a)	( )
8. a. Deduct value of certified pollution control equipment (Include copy of certificate (§67-5-604)) and b. equipment used to produce electricity at a Certified Green Energy Production Facility	(8)	( )
9. Deduct exempt required capital investments (T.C.A. Section 67-4-2108(a)(6)(G))	(9)	( )
10. SUBTOTAL - Add lines 1 through 7, less Line 7a through Line 9	(10)	153041002

Rental Value of Property Used but not Owned Net Annual Rental Paid for:	(A) In Tennessee	(B)		(C)
11. Real property	1779	x8	(11)	14232
12. Machinery & equipment used in manufacturing & processing		x3	(12)	
13. Furniture, office machinery, and equipment	6493	x2	(13)	12986
14. Delivery or mobile equipment		x1	(14)	
15. TENNESSEE TOTAL - Add lines 10-14 (Enter total here and on Schedule A, Line 2)			(15)	153068220

TAXABLE YEAR	TAXPAYER NAME	ACCOUNT NO/FEIN/SSN
01/01/2010 - 12/31/2010	Tennessee-American Water Company	317434603

COMPUTATION OF EXCISE TAX

Schedule J-1 - - COMPUTATION OF NET EARNINGS FOR ENTITIES TREATED AS PARTNERSHIPS

1.	Ordinary Income or Loss from Federal Form 1065, Line 22 plus any intangible expense to an affiliated business entity deducted for federal tax purposes (1)	
	Additions:	
2.	Additional income items specifically allocated to partners, including guaranteed payments to partners (Fed 1065 - Sch K) (2)	
3.	Any net loss or expense received from a "pass-through" entity subject to the excise tax, or any net loss or expense distributed to a publicly traded REIT (include schedule of entities and FEINs) (3)	
4.	Total - Add lines 1, 2, and 3 (4)	
	Deductions:	
5.	Additional expense items specifically allocated to partners (Fed 1065 -Sch K) (5)	
6.	Amount subject to self-employment taxes distributable or paid to each partner or member net of medical insurance payments previously deducted to determine Ordinary Income (Loss) on Form 1065 (If negative, enter zero) (Include on Schedule K, Line 3) (6)	
7.	Amount of contribution, not previously deducted, to qualified pension or benefit plans of any partner or member, including all IRC 401 plans (Include on Schedule K, Line 3) (7)	
8.	Any net gain or income received from a "pass-through" entity subject to the excise tax, or any net gain or income distributed to a publicly traded REIT (include schedule of entities and FEINs) (8)	
9.	Total deductions - Add lines 5 through 8 (9)	( )
10.	Total - Line 4 less Line 9 (Enter here and on Schedule J, Line 1) (10)	

Schedule J-2 - - COMPUTATION OF NET EARNINGS FOR A SINGLE MEMBER LLC FILING AS AN INDIVIDUAL

	Additions:	
1.	Business Income from Form 1040, Schedule C plus any intangible expense to an affiliated business entity (1)	
2.	Business Income from Form 1040, Schedule D plus any intangible expense to an affiliated business entity (2)	
3.	Business Income from Form 1040, Schedule E plus any intangible expense to an affiliated business entity (3)	
4.	Business Income from Form 1040, Schedule F plus any intangible expense to an affiliated business entity (4)	
5.	Business Income from Form 4797 (5)	
6.	Other: Form _____ , Schedule _____ (6)	
7.	Any net loss or expense received from a "pass-through" entity subject to the excise tax (include schedule of entities and FEINs) (7)	
8.	Total - Add lines 1 through 7 (8)	
	Deductions:	
9.	Amount subject to self-employment taxes distributable or paid to the single member (If negative, enter zero) (Include on Schedule K, Line 3) (9)	
10.	Any net gain or income received from a "pass-through" entity subject to the excise tax (include schedule of entities and FEINs) (10)	
11.	Total deductions - Add lines 9 and 10 (11)	( )
12.	Total - Line 8 less Line 11 (Enter here and on Schedule J, Line 1) (12)	

Schedule J-3 - - COMPUTATION OF NET EARNINGS FOR ENTITIES TREATED AS SUBCHAPTER S CORPORATIONS

1.	Ordinary Income or Loss from Federal Form 1120S, Line 21 plus any intangible expense to an affiliated business entity deducted for federal tax purposes (1)	
	Additions:	
2.	Income items to extent includable in federal income were it not for "S" status election (Fed 1120S - Schedule K) (2)	
3.	Any net loss or expense received from a "pass-through" entity subject to the excise tax, or any net loss or expense distributed to a publicly traded REIT (include schedule of entities and FEINs) (3)	
4.	Total - Add lines 1, 2 and 3 (4)	
	Deductions:	
5.	Expense items to extent includable in federal expenses were it not for "S" status election (Fed 1120S - Schedule K) (5)	
6.	Any net gain or income received from a "pass-through" entity subject to the excise tax, or any net gain or income distributed to a publicly traded REIT (include schedule of entities and FEINs) (6)	
7.	Total deductions - Add lines 5 and 6 (7)	( )
8.	Total - Line 4 less Line 7 (Enter here and on Schedule J, Line 1) (8)	

Schedule J-4 - - COMPUTATION OF NET EARNINGS FOR ENTITIES TREATED AS CORPORATIONS AND "OTHER" ENTITIES

Enter the amount of income (loss) from the applicable federal return to Schedule J, Line 1

1.	Federal Form 1120 - Line 28 (Taxable income or loss before net operating loss deduction and special deductions) plus any intangible expense to an affiliated business entity deducted for federal tax purposes (1)	-2787041
2.	Federal Form 990-T, Line 30 (unrelated business taxable income) (2)	
3.	Other: Form _____ , Schedule _____ (3)	
	Additions:	
4.	Any net loss or expense received from a "pass-through" entity subject to the excise tax, or any net loss or expense distributed to a publicly traded REIT (include schedule of entities and FEINs) (4)	
	Deductions:	
5.	Any net gain or income received from a "pass-through" entity subject to the excise tax, or any net gain or income distributed to a publicly traded REIT (include schedule of entities and FEINs) (5)	( )
6.	Total - Lines 1 through 4 less Line 5 (Enter here and on Schedule J, Line 1) (6)	-2787041

Schedule J - COMPUTATION OF NET EARNINGS SUBJECT TO EXCISE TAX

1.	Federal income or loss (Enter amount from Schedule J-1, J-2, J-3, or J-4)	(1)	-2787041
	ADDITIONS:		
2.	Any depreciation under the provisions of IRC Section 168 not permitted for excise tax purposes due to Tennessee permanently decoupling from federal bonus depreciation and any expense/deprecation deducted as a result of "safe harbor" lease elections. (attach schedule)	(2)	8479538
3.	Any deduction for domestic production activities under the provisions of IRC Section 199	(3)	
4.	Any gain on the sale of an asset sold within twelve months after the date of distribution to a nontaxable entity	(4)	
5.	Tennessee excise tax expense (to the extent reported for federal purposes)	(5)	2161
6.	Gross premiums tax deducted in determining federal income and used as an excise tax credit	(6)	
7.	Interest income on obligations of states and their political subdivisions, less allowable amortization	(7)	
8.	Depletion not based on actual recovery of cost	(8)	
9.	Contribution carryover from prior period(s)	(9)	NONE
10.	Capital gains offset by capital loss carryover or carryback	(10)	
11.	Excess fair market value over book value of property donated	(11)	
12.	Excess rent paid, accrued, or incurred for property owned by an affiliate. T.C.A. Section 67-4-2006(b)(1)(N)	(12)	
13.	Total additions - Add lines 2 through 12	(13)	8481699
	DEDUCTIONS:		
14.	Any depreciation under the provisions of IRC Section 168 permitted for excise tax purposes due to Tennessee permanently decoupling from federal bonus depreciation	(14)	4814067
15.	Any excess gain (or loss) from the basis adjustment resulting from Tennessee permanently decoupling from federal bonus depreciation	(15)	
16.	Any loss on the sale of an asset sold within twelve months after the date of distribution to a nontaxable entity	(16)	
17.	Dividends received from corporations, at least 80% owned (attach schedule)	(17)	
18.	Contributions in excess of amount allowed by federal government	(18)	NONE
19.	Donations to Qualified Public School Support Groups and nonprofit organizations	(19)	
20.	Portion of current year's capital loss not included in federal taxable income	(20)	
21.	Any expense other than income taxes, not deducted in determining federal taxable income for which a credit against the federal income tax is allowable	(21)	
22.	Any income included for federal tax purposes and any depreciation or other expense that could have been deducted for "safe harbor" lease elections. (attach schedule)	(22)	
23.	Nonbusiness earnings - Schedule M, Line 8	(23)	
24.	Intangible expense to an affiliated business entity (Intangible expense disclosure form MUST be completed to avoid the adjustment provided in T.C.A. Section 67-4-2006(d)(3))	(24)	
25.	Intangible income from an affiliated business entity if the corresponding intangible expense has not been disclosed or has been disallowed	(25)	
26.	TOTAL deductions - Add lines 14 through 25	(26)	(4814067)
	COMPUTATION OF TAXABLE INCOME		
27.	Total Business Income (Loss) - Add lines 1 and 13, less Line 26 (If loss, complete Schedule K)	(27)	880591
28.	Apportionment Ratio (Schedules N, O, P, or R if applicable or 100%)	(28)	98.3315 %
29.	Apportioned business income (Loss) (Line 27 multiplied by Line 28)	(29)	865898
30.	Add: Nonbusiness earnings directly allocated to Tennessee (From Schedule M, Line 9)	(30)	
31.	Deduct: Loss carryover from prior years (From Schedule U)	(31)	(7132549)
32.	Subject to excise tax (6.5%) (Line 29 plus Line 30, less Line 31) (enter here and on Schedule B, Line 4)	(32)	-6266651

Schedule K - DETERMINATION OF LOSS CARRYOVER AVAILABLE - See Rule 1320-6-1-.21 of Departmental Rules and Regulations

1.	Net loss from Schedule J, Line 27	(1)	
	ADD:		
2.	Amounts reported on Schedule J, lines 17 and 23	(2)	
3.	Amounts reported on Schedule J-1, lines 6 and 7, and Schedule J-2, Line 9	(3)	
4.	Reduced loss - Add lines 1 through 3 (if net amount is positive, enter "0")	(4)	
5.	Excise Tax ratio (Schedules N, O, P, or R if applicable or 100%)	(5)	%
6.	Current year loss carryover available (Line 4 multiplied by Line 5)	(6)	

Schedule L - FEDERAL INCOME REVISIONS

Year	1. Original Net Income on Federal Return	2. Net Income Corrected	3. Increase (Decrease) in Net Income	4. Increase (Decrease) Affecting Excise Tax

APPORTIONMENT SCHEDULES FOR TAXPAYERS DOING BUSINESS OUTSIDE THE STATE OF TENNESSEE

Franchise and excise tax ratios are obtained by using the arithmetical average of the following ratios. If a factor's denominator (everywhere value) is zero, that factor is to be eliminated entirely and the average is to be computed from the remaining factor or factors.

SCHEDULE N - APPORTIONMENT - STANDARD (Manufacturers, retailers, wholesalers, etc)

Property	In Tennessee		Total Everywhere	
NOTE: USE ORIGINAL COST OF ASSETS	a. Beginning of Taxable year	b. End of Taxable year	a. Beginning of Taxable year	b. End of Taxable year
1. Land, buildings, leaseholds, and improvements	210845359	221840860	211517722	222513223
2. Machinery, equipment, furniture, and fixtures				
3. Automobiles and trucks				
4. Inventories and work in progress				
5. Prepaid supplies and other property				
6. Share of partnership property (if partnership is not taxable)				
7. Excise tax total (Lines 1 through 6)	a. 210845359	b. 221840860	a. 211517722	b. 222513223
8. Less exempt inventory (see §67-4-2111(b)(1))	( )	( )	( )	( )
9. Franchise tax total (Line 7 minus Line 8)	a. 210845359	b. 221840860	a. 211517722	b. 222513223
10. Excise tax average value (add Line 7(a) & (b), divide by 2)		216343110		217015473
11. Franchise tax average value (add Line 9(a) & (b), divide by 2)		216343110		217015473
12. Add: Rented property (rent paid X 8)		66176		66176

NOTE: Double Weighted Sales Factor	a. In Tennessee	b. Total Everywhere	c. Franchise Ratio (Col. a ÷ Col. b)	d. Excise Ratio (Col. a ÷ Col. b)
13. Excise Tax property factor (Line 10 plus Line 12)	216409286	217081649		99.6903 %
14. Franchise Tax property factor (Line 11 plus Line 12)	216409286	217081649	99.6903 %	
15. Payroll factor	5235586	5235586	100.0000 %	100.0000 %
16. Sales factor - (Business Gross Receipts)	37339042	38566275	96.8179 %	96.8179 %
Sales factor - (Business Gross Receipts)	37339042	38566275	96.8179 %	96.8179 %
17. Total Ratios			393.3261 %	393.3261 %
18. Apportionment Ratio (Line 17 divided by 4) (Enter Franchise Ratio to Sch. F1, Line 4. Enter Excise ratio to Sch. J, Line 28)			98.3315 %	98.3315 %

SCHEDULE O - APPORTIONMENT - COMMON CARRIERS (Railroads, motor carriers, pipelines and barges)

	In Tennessee	Total Everywhere	Ratio
1. Total franchise mileage (odometer miles)			%
2. Tennessee intrastate receipts - Interstate gross receipts everywhere			%
3. Total Ratios	XXXXX	XXXXX	%
4. Apportionment ratio (Line 3 divided by two; transfer ratio to Schedule F1, Line 4 and Schedule J, Line 28)			%

SCHEDULE P - APPORTIONMENT - AIR CARRIERS

	In Tennessee	Total Everywhere	Ratio
1. Originating revenue			%
2. Airmiles flown (Include in Tennessee column only airmiles flown on flights either originating from or ending in Tennessee or both)			%
3. Total Ratios	XXXXX	XXXXX	%
4. Apportionment Ratio (Line 3 divided by two; transfer ratio to Schedule F1, Line 4 and Schedule J, Line 28)			%

SCHEDULE R - APPORTIONMENT - AIR EXPRESS CARRIERS

	In Tennessee	Total Everywhere	Ratio
1. Originating revenue			%
2. Airmiles flown and groundmiles traveled (include in Tennessee column only airmiles flown on flights either originating from or ending in Tennessee or both. Include only groundmiles traveled with respect to actual common carriage of persons or property for hire)			%
3. Total Ratios	XXXXX	XXXXX	%
4. Apportionment Ratio (Line 3 divided by two; transfer ratio to Schedule F1, Line 4 and Schedule J, Line 28)			%

TENNESSEE DEPARTMENT OF REVENUE
INDUSTRIAL MACHINERY TAX CREDIT

TAXABLE YEAR	TAXPAYER NAME	ACCOUNT NO./FEIN/SSN
12/31/2010	Tennessee-American Water Company	317434603

Franchise and excise taxes may be reduced by a credit on industrial machinery purchased during the tax period covered by the return and located in Tennessee. The credit is generally computed at 1% of the purchase price of qualified industrial machinery. The credit taken on any return cannot exceed 50% of the current year's franchise and excise tax liability, but any unused credit may be carried forward 15 years under T.C.A. Section 67-4-2009(4).

SCHEDULE T (FORM FAE 170) - SCHEDULE OF INDUSTRIAL MACHINERY

PART 1 TAX CREDIT COMPUTATION

1.	Purchase price of machinery	(1)	10121643
2.	Percentage allowed (Generally 1%, see note below)	(2)	1.%
3.	Original credit (Line 1 multiplied by Line 2)	(3)	101216
4.	Credit available from prior year(s) (From Schedule V)	(4)	
5.	Total credit available (Add lines 3 and 4)	(5)	101216
6.	Franchise and Excise Tax liability before any credits (From Schedule A, Line 3 plus Schedule B, Line 5)	(6)	382671
7.	Limitation on Credit (50% of line 6)	(7)	191336
8.	Franchise and Excise Tax liability before any credits (From Schedule A, Line 3 plus Schedule B, Line 5)	(8)	382671
9.	Credits from Schedule D, Lines 1, 2, 3, and 6	(9)	
10.	Tax before Industrial Machinery Credit (Line 8 less Line 9)	(10)	382671
11.	Amount available in Current Year (Least of Lines 5, 7, or 10; transfer to Schedule D, Line 4)	(11)	101216

PART 2 RECAPTURE OF TAX CREDIT

In the event that any industrial machinery is sold or removed and credit has been taken against franchise and/or excise taxes, the following formula is to be used to recapture the tax credit taken for each item of machinery:

Credit taken on purchase of machinery X percentage of useful life remaining at time of sale or removal = Amount of credit to be recaptured.

Total amount of recapture to be used to increase franchise and excise tax liability (Transfer to Schedule B, Line 6) . . . $ 1849

Note: The percentage allowed on Part 1, Line 2 above is 1%, unless the taxpayer has met the requirements of Tenn. Code Ann. §67-4-2009(4)(I) and has been approved by the Commissioner of Revenue for an enhanced rate based on the investment amount. The statutory minimum investment requirements and applicable rates are shown on the following chart:

Minimum Required Capital Investment	Rate of Credit
$100,000,000	3%
$250,000,000	5%
$500,000,000	7%
$1,000,000,000	10%

SCHEDULE U and V - LOSS CARRYOVER/INDUSTRIAL MACHINERY CREDIT CARRYOVER

NOTE: SCHEDULES U AND V ARE NOT REQUIRED TO BE FILED WITH THE RETURN. These schedules may be used as a worksheet to compute the amount of net operating loss carryover and \ or industrial machinery credit carryover available.

IMPORTANT INFORMATION APPLICABLE TO LOSS CARRYOVER

1. Any net operating loss incurred for fiscal years ending on or after 1-15-84 may be carried forward fifteen (15) years as a net operating loss carryover.
2. COMBINED RETURN - UNITARY GROUP OF FINANCIAL INSTITUTIONS:
   Any net operating loss incurred by a member of the unitary group which has been apportioned to Tennessee in a year prior to filing a combined return may be carried forward seven (7) years as a net operating loss carryover by the unitary group. A net operating loss incurred by a unitary group of financial institutions computed on a combined basis may be carried forward fifteen (15) years by the unitary group.
   Reference: Section 67-4-2006(c), Tennessee Code Annotated.

SCHEDULE U - SCHEDULE OF LOSS CARRYOVER

Year	Period Ended (MM/YY)	For Original Return or As Amended	Used In Prior Year(s)	Expired	Loss Carryover Available
1	12/08	8751584	1619035	NONE	7132549
2					
3					
4					
5					
6					
7					
8					
9					
10					
11					
12					
13					
14					
15					
Total Amount (Transfer to Schedule J, Line 31)					7132549

SCHEDULE V - SCHEDULE OF INDUSTRIAL MACHINERY CREDIT CARRYOVER

IMPORTANT INFORMATION APPLICABLE TO INDUSTRIAL MACHINERY CREDIT CARRYOVERS

Any unused credit incurred for fiscal years ending on or after 3-15-82 may be carried forward in any tax period for up to fifteen (15) years.
Reference: Section 67-4-2009(4)(c), Tennessee Code Annotated.


Year	Period Ended (MM/YY)	For Original Return or As Amended	Used In Prior Year(s)	Expired	Industrial Machinery Credit Carryover Available
1					
2					
3					
4					
5					
6					
7					
8					
9					
10					
11					
12					
13					
14					
15					
Total Amount (Transfer to Schedule T, Line 4)					

Tennessee-American Water Company 62-0529095

Tennessee Franchise & Excise Tax Return, Page 2 Detail

Sch F, Ln 2 - Indebtedness to or Guaranteed by Parent or Affiliate

Interco Rec/Pay	1,896.
Bonds Inside	54,622,000.
Current Portion LTD - In	1,020,000.
Total	55,643,896.

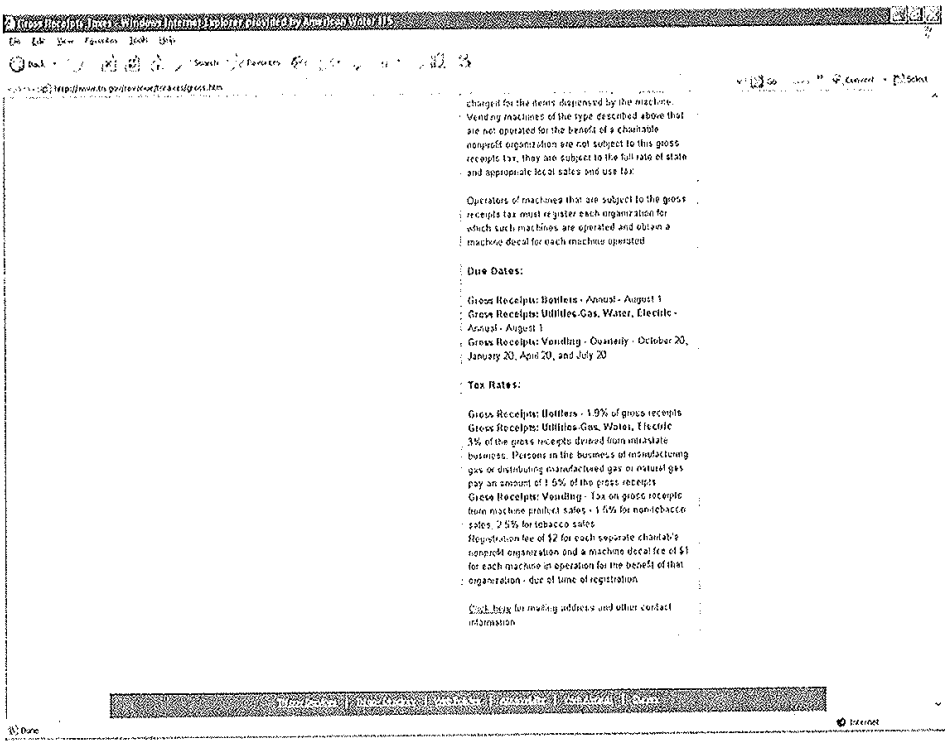

charged for the items dispensed by the machine.
Vending machines of the type described above that are not operated for the benefit of a charitable nonprofit organization are not subject to this gross receipts tax, they are subject to the full rate of state and appropriate local sales and use tax.

Operators of machines that are subject to the gross receipts tax must register each organization for which such machines are operated and obtain a machine decal for each machine operated.

Due Dates:

Gross Receipts: Bottlers - Annual - August 1
Gross Receipts: Utilities-Gas, Water, Electric - Annual - August 1
Gross Receipts: Vending - Quarterly - October 20, January 20, April 20, and July 20

Tax Rates:

Gross Receipts: Bottlers - 1.9% of gross receipts
Gross Receipts: Utilities-Gas, Water, Electric 3% of the gross receipts derived from intrastate business. Persons in the business of manufacturing gas or distributing manufactured gas or natural gas pay an amount of 1.5% of the gross receipts
Gross Receipts: Vending - Tax on gross receipts from machine product sales - 1.6% for nontobacco sales, 2.5% for tobacco sales
Registration fee of $2 for each separate charitable nonprofit organization and a machine decal fee of $1 for each machine in operation for the benefit of that organization - due at time of registration.

Click here for mailing address and other contact information

4310 **Disbursement Request**

Whse or Dept . 26001
Order Date . . _____
Cancel Date. . _____
Order Number . _____ OC

Action Code. . . A

Supplier 26000018
Ship To. . . . . _____
Buyer. . . . . _____
Carrier. . . . . _____

V55401 Shipping Handling Information

Order- 272895 Type- OC Print Before N O

Requeste
Promised TENNESSEE AMERICAN WATER
Order Ta ANNUAL GROSS RECEIPTS RETURN 2010 AMENDED
Order Pl STACEY ARBELO GEN TAX X25521

Tax Expl
Tax Rate
Certific

Requesto
Referenc
Delivery

F3=Exit F6=Copy Text F24=More Keys Opt: 1=Insert 9=Delete

F17=Order Address Information **F24=More Keys**

4310 See Memo Disbursement Request

Whse or Dept . 26001
Order Date . . 10/25/11
Cancel Date. .
Order Number . 272895 OC

Action Code. . . C

Supplier . . . . 26000018 Tennessee Department of Revenue
Ship To. . . . . 50070055 Tennessee American Water Co
Buyer. . . . . .
Carrier. . . . . .

Requested. . . . 10/25/11 Hold Code. . . Pricing Group. .
Promised Deliver 10/25/11 FOB/Hndlg Code 3 Print Message. .
Order Taken By . Payment Terms. DUR Approval Route . TAX-XX
Order Placed By. ARBELOSM Cost Rule. . .

Tax Expl Code. . Eval. Receipt. . N
Tax Rate/Area. . Snd Mthd/Pay Ins
Certificate. . .

Requestor Phone.
Reference. . . .
Delivery Instr .

F17=Order Address Information F24=More Keys

For additional information, contact the Taxpayer Services Division in one of our Department of Revenue Offices:

Chattanooga	Jackson	Johnson City	Knoxville	Memphis	Nashville
(423) 634-6266	(901) 423-5747	(423) 854-5321	(423) 594-6100	(901) 537-2904	(615) 741-2594
Suite 350	Suite 340	204 High Point Drive	Room 606	Suite 418	3rd Floor
State Office Building	Lowell Thomas Building		State Office Building	White Station Tower	Andrew Jackson Building
540 McCallie Avenue	225 Martin Luther King Blvd.		531 Henley Street	5050 Poplar Avenue	500 Deaderick Street
					Nashville Regional Office
					(615) 360-0430
					1321 Murfreesboro Road

Tennessee residents can also call our statewide toll free number at 1-800-342-1003.
Out-of-state callers must dial (615) 741-2594

GENERAL REQUIREMENTS

The law governing gas, water, electric power and light companies states that:

(a) (1) Each person engaged in the business of furnishing or distributing gas, water, or electric current, whether to a dealer, consumer, municipality or other customer, shall, for the privilege of doing such business, pay to the state for state purposes an amount equal to the tax rate specified on the front of the return multiplied by the gross receipts derived from intrastate business in the state.

(2) Persons engaged in the business of manufacturing gas or of distributing manufactured gas or natural gas shall, in lieu of the foregoing, pay an amount equal to the tax rate specified on the front of the return multiplied by the gross receipts derived from intrastate business in this state, which payment shall be subject to the same provisions, restrictions and credits hereinafter provided in T.C.A. §67-4-405.

(b) This tax does not apply to cities or other political subdivisions of the state owning and operating gas companies, water companies or power plants, nor does it apply to any governmental agency of the United States.

(c) The gross receipts tax is levied for the privilege of engaging in intrastate commerce carried on wholly within this state and not a part of interstate commerce.

(d) A credit is allowed against the gross receipts tax for the franchise and excise taxes paid by gas, water, and electric companies during the calendar year in which the gross receipts tax becomes due.

(e) The tax hereby imposed shall be administered and collected in accordance with T.C.A. §67-4-301 et seq.

(f) Each person engaged in the business of furnishing or distributing electric current or water shall be exempt from the above tax upon gross receipts up to the amount of five thousand dollars ($5,000).

DELINQUENT FILING - (PENALTY AND INTEREST)

Unless this return and tax are mailed to the Department of Revenue on or before August 1 or the 10th day of the following month (if filing monthly), penalty & interest will be assessed as required by §67-1-804 T.C.A.

INSTRUCTIONS

Lines 8 & 9 - Total credit cannot exceed line 7. A credit is allowed for franchise and excise taxes paid when final reports of both gross receipts taxes and franchise and excise taxes have been filed covering the corresponding tax base p[illegible]. Additional instructions for these lines are available upon request.

Line 15 - Taxpayers who file the return and make the first quarterly payment on or before August 1st have t[illegible] equal additional installments: Nov. 1, Feb. 1, and May 1. However, such quarterly payments m[illegible] on each such payment at the effective rate per annum from August 1 to date of payment. Anyone v[illegible] quarterly installment coupons by a separate mailing.

NOTICE TO TAXPAYER

If quarterly installments are not paid by the due date, penalty will be assessed for late payment at the rat[illegible] for each 30 days (or portion thereof) that the installment remains unpaid subsequent to the due date, up t[illegible]

This return shall be accompanied by schedule listing of total gross receipts derived from interstate busin[illegible] sale of appliances, water taps, pole rentals, and other sources fully identified.

35,809,592.00 +
5,000.00 -
35,804,592.00 *

35,804,592.00 x
0.03 =
1,074,137.76 *

1,074,137.76 +
382,671.00 -
1,849.00 -
689,617.76 *

689,617.76 +
689,602.00 -
15.76 *

TENNESSEE AMERICAN WATER COMPANY
DOCKET NO. 12-00049
FIRST DISCOVERY REQUEST OF THE
CONSUMER ADVOCATE AND PROTECTION DIVISION

Responsible Witness: Linda C. Bridwell

Question:

87. Provide the 2010 and 2011 American Water federal income tax returns and all supporting schedules.

Response:

Please see the attached returns and schedules for 2010, which are confidential and have been provided in a sealed envelope.

The 2011 returns are not completed.

TENNESSEE AMERICAN WATER COMPANY
DOCKET NO. 12-00049
FIRST DISCOVERY REQUEST OF THE
CONSUMER ADVOCATE AND PROTECTION DIVISION

Responsible Witness: Linda C. Bridwell

Question:

88. Provide the amounts by JDE account for the balance of CWIP at December 31, 2011. Include in your response the forecasted in service dates and retirement dates by amount by JDE account for the balance of CWIP at December 31, 2011.

Response:

Please refer to the attachment. Retirement dates have not been forecasted for any of these assets.

Tennessee American Water
Docket 12-00046
CAD DR1 088

CWIP by Account & Project Type as of December 31, 2011

Account	CS	DV	IP	RP	Grand Total	In Service Dates
340315	$2,986,788.46				$2,986,788.46	Portions in August 2012 & June 2013
304200				$54,127.81	$54,127.81	January 2012
304300			$205,555.20	$0.00	$205,555.20	April 2012
304500				$78,750.06	$78,750.06	January 2012
320200				$2,503.47	$2,503.47	January 2012
330003				$0.00	$0.00	
330100			$0.00	$13,285.47	$13,285.47	No Date Listed.
331001		$42,838.41	$0.00	$425,997.01	$468,835.42	January 2012
331210		$93.00		$8.92	$101.92	No Date Listed.
331350			$25,538.48		$25,538.48	September 2013
333000		$7.50		$158,807.65	$158,815.15	January 2012
334100				$35,822.33	$35,822.33	January 2012
334200				$41,109.03	$41,109.03	January 2012
335000		$1,200.64		$12,099.17	$13,299.81	January 2012
339600				$1,135.01	$1,135.01	No Date Listed.
340200				$45,904.28	$45,904.28	January 2012
Grand Total	$2,986,788.46	$44,139.55	$231,093.68	$869,550.21	$4,131,571.90	

TENNESSEE AMERICAN WATER COMPANY
DOCKET NO. 12-00049
FIRST DISCOVERY REQUEST OF THE
CONSUMER ADVOCATE AND PROTECTION DIVISION

Responsible Witness: Linda C. Bridwell

Question:

89. Provide the information for Plant in Service and Accumulated Depreciation by JDE account in the following format as of December 31, 2011:

(1) JDE Acct #	(2) Account Description	(3) Plant in Service Balance	(4) Accu. Depr. Balance	(5) Depreciation Rate	(6) Net Book Value

Response:

Please see attached schedule.

TENNESSEE AMERICAN WATER COMPANY
DOCKET NO. 12-00049
FIRST DISCOVERY REQUEST OF THE
CONSUMER ADVOCATE AND PROTECTION DIVISION
TAW_R_CADDR1#089_073012

(1)	(2)	(3)	(4)	(5)	(6)
		Plant in Service	Acc Depr	Depreciation	Net
JDE Acct #	Account Description	Balance	Balance	Rate	Book Value
304100	Struct & Imp SS	$79,923.78	$3,620.14	1.98%	$76,303.64
304200	Struct & Imp P	4,740,128.33	1,437,121.52	1.98%	3,303,006.81
304300	Struct & Imp WT	4,666,443.27	1,625,197.64	4.11%	3,041,245.63
304301	Struct & Imp WT Depr Pntn	1,692,026.09	1,999,974.86	12.06%	(307,948.77)
304310	Struct & Imp WT Wste Hand	81,252.33	0.00	0.00%	81,252.33
304330	Struct & Imp WT Ctrl Plt	30,858.41	0.00	0.00%	30,858.41
304400	Struct & Imp TD	1,546,496.39	455,846.97	2.13%	1,090,649.42
304500	Struct & Imp AG	466,150.61	15,280.50	1.13%	450,870.11
304600	Struct & Imp Offices	142,379.52	131,276.95	1.13%	11,102.57
304700	Struct & Imp Store,Shop,G	312,642.38	292,276.29	0.73%	20,366.09
304800	Struct & Imp Misc	654,997.99	614,517.29	0.49%	40,480.70
306000	Lake, River & Other Intak	489,122.97	267,097.52	0.83%	222,025.45
309000	Supply Mains	603,834.40	122,523.39	1.87%	481,311.01
310000	Power Generation Equip	374,059.63	138,898.20	12.33%	235,161.43
311200	Pump Equip Electric	5,591,508.01	2,825,583.60	2.45%	2,765,924.41
311300	Pump Equip Diesel	119,296.31	62,601.96	2.50%	56,694.35
311500	Pump Equip Other	248,307.80	97,457.04	1.83%	150,850.76
311520	Pumping Equipment SS	306,977.56	7,535.54	2.45%	299,442.02
320100	WT Equip Non-Media	14,952,863.85	9,853,887.75	1.09%	5,098,976.10
320200	WT Equip Filter Media	1,210,266.36	195,403.80	33.69%	1,014,862.56
330000	Dist Reservoirs & Standpi	6,718,450.33	2,168,358.93	2.08%	4,550,091.40
330003	Dist Res & Stand Orig Rep	3,727,493.35	1,678,437.76	11.08%	2,049,055.59
330100	Elevated Tanks & Standpip	1,900,254.35	701,216.58	2.74%	1,199,037.77
330200	Ground Level Facilities	24,416.15	255.99	2.74%	24,160.16
330300	Below Grade Facilities	18,647.76	318.87	2.74%	18,328.89
330400	Clearwell	680,783.96	239,917.98	1.65%	440,865.98
331001	TD Mains Not Classified b	1,931,804.98	336,555.36	1.25%	1,595,249.62
331100	TD Mains 4in & Less	5,890,991.98	987,607.34	1.25%	4,903,384.64
331200	TD Mains 6in to 8in	1,457.83	492.04	1.25%	965.79
331210	TD Mains 6in to 10in (TN)	67,091,512.78	14,953,346.82	1.25%	52,138,165.96
331300	TD Mains 10in to 16in	9,816,243.13	2,475,015.41	1.25%	7,341,227.72
331350	TD Mains 12in & Grtr (TN)	26,993,469.69	5,556,411.42	1.25%	21,437,058.27
331400	TD Mains 18in & Grtr	651,993.85	166,751.19	1.25%	485,242.66
333000	Services	22,524,170.76	8,134,281.65	1.11%	14,389,889.11
334100	Meters	4,508,616.46	1,607,249.89	7.47%	2,901,366.57
334110	Meters Bronze Case	4,486,283.83	740,955.10	7.23%	3,745,328.73
334130	Meters Other	8,534.40	1,650.59	7.23%	6,883.81
334131	Meters Other-Rem Rdr Unts	17,906.89	4,348.39	7.23%	13,558.50
334200	Meter Installations	11,230,117.95	1,684,167.74	2.73%	9,545,950.21
335000	Hydrants	8,214,565.30	2,332,185.15	2.30%	5,882,380.15
339200	Other P/E SS	8,526.30	6,734.23	4.68%	1,792.07
339600	Other P/E CPS	294,153.30	(72,952.12)	10.00%	367,105.42
340100	Office Furniture & Equip	503,475.63	384,464.57	1.39%	119,011.06
340200	Comp & Periph Equip	116,978.07	142,252.62	2.19%	(25,274.55)
340210	Comp & Periph Mainframe	647,177.57	667,244.29	2.19%	(20,066.72)
340220	Comp & Periph Personal	532,820.42	216,956.24	2.19%	315,864.18
340230	Comp & Periph Other	384,571.32	124,132.09	2.19%	260,439.23
340240	Comp & Periph Capital Lea	22,167.52	823.40	2.19%	21,344.12
340300	Computer Software	415,068.94	447,956.39	1.83%	(32,887.45)
340310	Comp Software Mainframe	3,545,334.04	3,865,320.02	1.83%	(319,985.98)
340320	Comp Software Personal	171,120.14	189,203.94	1.83%	(18,083.80)
340330	Comp Software Other	14,221.83	15,606.93	1.83%	(1,385.10)
340400	Data Handling Equipment	15,283.88	13,287.07	4.94%	1,996.81
340500	Other Office Equipment	43,933.79	27,481.80	1.39%	16,451.99
341100	Trans Equip Lt Duty Trks	1,064,164.26	593,672.36	16.00%	470,491.90
341200	Trans Equip Hvy Duty Trks	1,451,631.70	654,199.37	16.62%	797,432.33
341300	Trans Equip Autos	342,180.18	176,673.40	11.38%	165,506.78
341400	Trans Equip Other	456,304.83	112,542.26	7.24%	343,762.57
342000	Stores Equipment	43,392.21	43,171.50	4.00%	220.71
343000	Tools,Shop,Garage Equip	1,261,202.29	597,369.84	6.89%	663,832.45
344000	Laboratory Equipment	397,897.29	375,928.23	1.01%	21,969.06
345000	Power Operated Equipment	287,052.93	294,478.89	7.03%	(7,425.96)
346100	Comm Equip Non-Telephone	351,790.36	318,092.00	4.21%	33,698.36
346190	Remote Control & Instrume	174,973.50	24,451.00	4.21%	150,522.50
346200	Comm Equip Telephone	90,325.01	73,638.38	3.51%	16,686.63
347000	Misc Equipment	1,102,699.27	421,292.12	6.33%	681,407.15
348000	Other Tangible Property	4,918.13	5,158.75	5.10%	(240.62)
	Sub-total	$228,490,616.43	$73,634,804.73		$154,855,811.70
	Land	672,432.97			
	Cap lease asset	1,590,500.00			
	Total Utility Plant in Service	$230,753,549.40			

TENNESSEE AMERICAN WATER COMPANY
DOCKET NO. 12-00049
FIRST DISCOVERY REQUEST OF THE
CONSUMER ADVOCATE AND PROTECTION DIVISION

Responsible Witness: Linda C. Bridwell

Question:

90. Refer to the Company's response to Minimum Filing Requirement 51 regarding historic monthly plant additions and retirements. Provide this same monthly information on plant additions and retirements for 2008, 2009, 2010, and 2011.

Response:

Plant additions and retirements for 2009, 2010 and 2011 were provided in the Company's response to Minimum Filing Requirement 51. Please see attached which provides 2008 monthly information on plant additions and retirements.

Tennessee American Water Company
TRA-01-Q090 Attachment
2008 Additions & Retirements

Sum of Amount			Month/Year											
Funding Project	**Plant Accoun**	**Addition / Retir**	**Jan-08**	**Feb-08**	**Mar-08**	**Apr-08**	**May-08**	**Jun-08**	**Jul-08**	**Aug-08**	**Sep-08**	**Oct-08**	**Nov-08**	**Dec-08**	**Grand Total**
00000026 - Conversion Funding Project	**331001**	Addition	(257,484.26)												(257,484.26)
	331210	Addition Adj	0.00												0.00
	331350	Addition Adj	0.00												0.00
	333000	Addition Adj	(0.00)												(0.00)
	340100	Retirement			(7,160.25)										(7,160.25)
	340320	Retirement			(1,362.06)										(1,362.06)
	340500	Retirement			(2,860.18)										(2,860.18)
00000026 - Conversion Funding Project Total			**(257,484.26)**		**(11,382.49)**										**(268,866.75)**
26020003 - CHAT-Design Eastridge Tank	**331350**	Addition			1,219.49										1,219.49
26020003 - CHAT-Design Eastridge Tank Total					**1,219.49**										**1,219.49**
2602000A - CHAT-Invest Item A	**334100**	Addition											1,024.41		1,024.41
2602000A - CHAT-Invest Item A Total													**1,024.41**		**1,024.41**
2602000E - CHAT-Invest Item E	**340300**	Addition												1,037.24	1,037.24
2602000E - CHAT-Invest Item E Total														**1,037.24**	**1,037.24**
2602000H - CHAT-Invest Item H	**344000**	Addition											859.61		859.61
2602000H - CHAT-Invest Item H Total													**859.61**		**859.61**
2602000R - CHAT-Retirements	**331001**	Addition									0.00			0.00	0.00
		Retirement	(1,735.00)							(12.37)					(1,747.37)
	331100	Addition											9,431.77		9,431.77
		Retirement								(2,855.28)					(2,855.28)
	331210	Addition											(1,066.84)		(1,066.84)
		Retirement								(21,240.94)					(21,240.94)
	331350	Retirement								(112.47)					(112.47)
	335000	Retirement								(675.03)					(675.03)
	341100	Retirement	(35,891.32)							(47,221.90)					(83,113.22)
	341200	Retirement												(22,469.00)	(22,469.00)
2602000R - CHAT-Retirements Total			**(37,626.32)**							**(72,117.99)**	**0.00**		**8,364.93**	**(22,469.00)**	**(123,848.38)**
26020080 - Developer/Govt. Contributions	**331210**	Addition	2,371.98				34,295.00			0.00	34,280.00				70,946.98
	333000	Addition	60.00	20,213.00		(1,606.50)	15,966.90		0.00	0.00	0.00				34,633.40
	335000	Addition		3,091.40		(247.50)	(24.18)				4,000.00				6,819.72
26020080 - Developer/Govt. Contributions Total			**2,431.98**	**23,304.40**		**(1,854.00)**	**50,237.72**		**0.00**	**0.00**	**38,280.00**				**112,400.10**
26020081 - CHAT-Network-Replace/Renewal	**331100**	Addition			0.00										0.00
	331210	Addition	48.08	(4,005.83)	44,233.96		0.00						(964.66)		39,311.55
	331350	Addition	24.71			(0.00)					0.00				24.71
	333000	Addition	0.68		(63,254.57)								964.66		(62,289.23)
	335000	Addition		4,005.83	19,020.61										23,026.44
26020081 - CHAT-Network-Replace/Renewal Total			**73.47**	**0.00**	**(0.00)**	**(0.00)**	**0.00**				**0.00**		**0.00**		**73.47**
26020084 - Hydrants New	**335000**	Addition	(3.57)		0.00										(3.57)
26020084 - Hydrants New Total			**(3.57)**		**0.00**										**(3.57)**
26020086 - Services New	**333000**	Addition	0.00												0.00
26020086 - Services New Total			**0.00**												**0.00**
26020087 - Meters - Replacement	**334100**	Addition									6,791.45	0.00		58.21	6,849.66
26020087 - Meters - Replacement Total											**6,791.45**	**0.00**		**58.21**	**6,849.66**
26020088 - Meters New	**334100**	Addition	(7.42)			0.00						9,443.33	5,989.17	2,435.20	17,860.28
	334200	Addition									0.00				0.00
	335000	Addition												274.78	274.78
26020088 - Meters New Total			**(7.42)**			**0.00**					**0.00**	**9,443.33**	**5,989.17**	**2,709.98**	**18,135.06**
26020089 - ITS Equipment & Systems	**340220**	Addition				0.00			0.00						0.00
	340230	Addition							0.00						0.00

Tennessee American Water Company
TRA-01-Q090 Attachment
2008 Additions & Retirements

Sum of Amount			Month/Year											
Funding Project	**Plant Accoun**	**Addition / Retir**	**Jan-08**	**Feb-08**	**Mar-08**	**Apr-08**	**May-08**	**Jun-08**	**Jul-08**	**Aug-08**	**Sep-08**	**Oct-08**	**Nov-08**	**Dec-08**	**Grand Total**
26020089 - ITS Equipment & Systems	**340300**	Addition												1,904.48	1,904.48
26020089 - ITS Equipment & Systems Total						**0.00**			**0.00**					**1,904.48**	**1,904.48**
26020092 - Tools and Equipment	**334100**	Addition												442.66	442.66
	334131	Addition												934.37	934.37
	343000	Addition	0.00			0.00							(6,626.85)		(6,626.85)
	344000	Addition												2,123.00	2,123.00
	345000	Addition												789.10	789.10
26020092 - Tools and Equipment Total			**0.00**			**0.00**							**(6,626.85)**	**4,289.13**	**(2,337.72)**
26020093 - Process Plant - Replacement	**304200**	Addition				0.00									0.00
	304300	Addition				0.00									0.00
	311200	Addition	(31,143.02)												(31,143.02)
	311500	Addition							(13,556.55)						(13,556.55)
	311520	Addition							13,556.55				5,789.14		19,345.69
	311530	Addition	31,143.02												31,143.02
	347000	Addition	39.12												39.12
26020093 - Process Plant - Replacement Total			**39.12**			**0.00**			**0.00**				**5,789.14**		**5,828.26**
26020096 - Tank Rehabilitation/Painting	**320200**	Addition									(2,722.53)				(2,722.53)
	330003	Addition	(151.96)			(0.00)		1.29		(1,760.00)	(601.26)				(2,511.93)
26020096 - Tank Rehabilitation/Painting Total			**(151.96)**			**(0.00)**		**1.29**		**(1,760.00)**	**(3,323.79)**				**(5,234.46)**
26020303 - CHAT-River Front Pipeline	**331210**	Addition												15.67	15.67
	331350	Addition												34.33	34.33
26020303 - CHAT-River Front Pipeline Total														**50.00**	**50.00**
26020402 - Construct 1.0 MG Tank - Hill	**330100**	Addition											3,274.00		3,274.00
26020402 - Construct 1.0 MG Tank - Hill Total													**3,274.00**		**3,274.00**
26020501 - TN DOT Relocations	**331100**	Addition											19,613.40		19,613.40
	331210	Addition								3,216.71		13,767.81	52,618.78	4,974.47	74,577.77
	331300	Addition											1,144.16		1,144.16
	331350	Addition											140,059.72		140,059.72
	333000	Addition								2,058.56		8,810.80	9,475.09	3,183.45	23,527.90
	335000	Addition								820.09		3,510.09	3,774.74	1,268.24	9,373.16
26020501 - TN DOT Relocations Total										**6,095.36**		**26,088.70**	**226,685.89**	**9,426.16**	**268,296.11**
26020703 - SCADA EQUIPMENT & SYSTEMS	**340210**	Addition	0.00												0.00
	346190	Addition	26,391.71			0.00	0.00	(12.60)							26,379.11
26020703 - SCADA EQUIPMENT & SYSTEMS Total			**26,391.71**			**0.00**	**0.00**	**(12.60)**							**26,379.11**
26020704 - SECURITY EQUIPMENT & SYSTEMS	**347000**	Addition									11,563.90	7.82		508.04	12,079.76
26020704 - SECURITY EQUIPMENT & SYSTEMS Total											**11,563.90**	**7.82**		**508.04**	**12,079.76**
26029511 - CHAT-Install Main in ROW	**311520**	Transfer				31,143.02									31,143.02
	311530	Transfer				(31,143.02)									(31,143.02)
26029511 - CHAT-Install Main in ROW Total						**0.00**									**0.00**
26029612 - CHAT-Customer Service System	**334100**	Addition											42.97		42.97
26029612 - CHAT-Customer Service System Total													**42.97**		**42.97**
26029804 - CHAT-Replace Lkt Mtn Supp Mai	**331210**	Addition										21,464.75	7,839.70	5,095.51	34,399.96
26029804 - CHAT-Replace Lkt Mtn Supp Mai Total												**21,464.75**	**7,839.70**	**5,095.51**	**34,399.96**
DV-2602-1 - Projects Funded by Others	**331100**	Addition	17,087.75		16,266.29	2,789.50	(145.20)	1,446.96			250.00			3,161.66	40,856.96
		Retirement							(527.88)	(767.19)					(1,295.07)
	331210	Addition	664,125.96	17,389.69	94,251.91	113,850.08	42,678.79	20,048.22	46,075.57	127,565.16	92,744.01	62,040.64	4,691.96	131,318.24	1,416,780.23
		Retirement							(1,418.85)	(3,324.81)		(158.49)		(4,411.33)	(9,313.48)
	331350	Addition	402.52		70,520.70	46,716.55	(1,196.07)			(5,910.82)			66,955.43	50,135.79	227,624.10
	333000	Addition	6,341.36			13,903.76	7,491.46	6,033.12	(5,065.88)	2,620.87	19,967.13	5,438.82	(1,346.70)	6,163.94	61,547.88

Tennessee American Water Company
TRA-01-Q090 Attachment
2008 Additions & Retirements

Sum of Amount			Month/Year												
Funding Project	**Plant Accoun**	**Addition / Retir**	**Jan-08**	**Feb-08**	**Mar-08**	**Apr-08**	**May-08**	**Jun-08**	**Jul-08**	**Aug-08**	**Sep-08**	**Oct-08**	**Nov-08**	**Dec-08**	**Grand Total**
DV-2602-1 - Projects Funded by Others	**335000**	Addition	6,207.62	7,229.50	7,055.45	44,515.82	6,218.80	(425.23)	13,120.99	21,557.97	9,370.77	6,604.40	6,482.38	16,941.68	144,880.15
		Retirement							(2,905.39)			(1,028.43)		(400.00)	(4,333.82)
DV-2602-1 - Projects Funded by Others Total			**694,165.21**	**24,619.19**	**188,094.35**	**221,775.71**	**55,047.78**	**27,103.07**	**49,278.56**	**141,741.18**	**122,331.91**	**72,896.94**	**76,783.07**	**202,909.98**	**1,876,746.95**
DV-2604-1 - Projects Funded by Others	**331210**	Addition	210.26			(3,372.46)									(3,162.20)
	333000	Addition	4.78			562.08									566.86
	335000	Addition	23.89			2,810.38									2,834.27
DV-2604-1 - Projects Funded by Others Total			**238.93**			**(0.00)**									**238.93**
IP-2602-10 - Rehab of Aldrich Units #3 and #4	**304200**	Addition												1,324,431.98	1,324,431.98
IP-2602-10 - Rehab of Aldrich Units #3 and #4 Total														**1,324,431.98**	**1,324,431.98**
RP-2602-A1 - Mains - New	**331100**	Addition			13,283.40		0.00	71.84						17,500.43	30,855.67
	331210	Addition	160.39		27,829.62	8,342.63	(2,352.93)	(275.93)	12,265.31			0.00			45,969.09
	333000	Addition												1,077.92	1,077.92
	335000	Addition	15.46				2,054.01								2,069.47
RP-2602-A1 - Mains - New Total			**175.85**		**41,113.02**	**8,342.63**	**(298.92)**	**(204.09)**	**12,265.31**			**0.00**		**18,578.35**	**79,972.15**
RP-2602-B1 - Mains - Replaced / Restored	**331001**	Retirement								(429.31)					(429.31)
	331100	Addition	803.78		17,557.44		(140.48)		1,183.79	18,491.59		1,357.34		68.03	39,321.49
		Retirement						(485.72)	(5,511.18)	(550.46)	(1,964.40)	(2,744.21)		(745.81)	(12,001.78)
	331210	Addition	32,736.63	52,672.94	54,181.25	91,592.72	60,663.91	98,808.22	206,601.85	2,127.19	22,391.25	30,426.53	137,143.87	81,368.07	870,714.43
		Retirement							(83.65)	(43,129.26)		(930.34)		(1,421.40)	(45,564.65)
	331350	Addition	43,734.95	(40,981.60)	6,790.28	214,668.40	47,258.92	10,727.65	(71,425.39)						210,773.21
		Retirement								(22.49)		(52.11)		(664.55)	(739.15)
	333000	Addition	17.37			778.02		(0.18)							795.21
	334100	Retirement							(18.57)						(18.57)
	335000	Addition	755.80	677.05	1,017.03	398.97	422.39	8,364.43	74,402.33	12,652.14	897.37	4,688.45	4,247.02	4,202.08	112,725.06
		Retirement								(5,774.69)		(675.03)			(6,449.72)
RP-2602-B1 - Mains - Replaced / Restored Total			**78,048.53**	**12,368.39**	**79,546.00**	**307,438.11**	**108,204.74**	**117,414.40**	**205,149.18**	**(16,635.29)**	**21,324.22**	**32,070.63**	**141,390.89**	**82,806.42**	**1,169,126.22**
RP-2602-C1 - Mains - Unscheduled	**331001**	Retirement			(3.84)										(3.84)
	331100	Addition	437.23	3,037.19		11,736.62	(9,709.22)	2,698.24	1,682.86	736.87	397.81	(4,142.14)	28,669.32	9,316.51	44,861.29
		Retirement			(106.43)				(1,594.63)	(185.11)	(452.83)	(57.75)		(2,735.43)	(5,132.18)
	331210	Addition	67,894.85	12,694.34		(12,736.44)	539.62	5,225.32	3,880.49	1,796.82	1,673.74	8,685.01	(10,483.09)	18,487.75	97,658.41
		Retirement			1,718.95					(246.70)	(1,365.99)	(924.53)			(818.27)
	331350	Addition	4,103.58	7,390.72		370.61	461.93	5,009.00	3,067.62	1,292.28	645.80	1,400.32	(162.65)	10,523.74	34,102.95
		Retirement			261.56						(213.04)		(379.56)		(331.04)
	333000	Addition	1.48			1,616.30									1,617.78
	335000	Addition	566.10			14,012.91		(0.45)							14,578.56
		Retirement								(675.03)					(675.03)
RP-2602-C1 - Mains - Unscheduled Total			**73,003.24**	**23,122.25**	**1,870.24**	**15,000.00**	**(8,707.67)**	**12,932.11**	**7,036.34**	**2,719.13**	**685.49**	**4,960.91**	**17,644.02**	**35,592.57**	**185,858.63**
RP-2602-D1 - Mains - Relocated	**331210**	Addition						0.00						60,929.63	60,929.63
	331350	Addition	244.39		27,847.82		(221.76)	(1,054.65)					(198,630.23)	21,564.20	(150,250.23)
RP-2602-D1 - Mains - Relocated Total			**244.39**		**27,847.82**		**(221.76)**	**(1,054.65)**					**(198,630.23)**	**82,493.83**	**(89,320.60)**
RP-2602-E1 - Hydrants, Valves, and Manholes-New	**331210**	Addition	3.60										56,166.29		56,169.89
	335000	Addition	54.53		4,432.73	397.85	2,064.98	3,978.19	(0.00)		0.00		(56,166.29)		(45,238.01)
	347000	Addition				3,835.13	(32.59)		0.00						3,802.54
RP-2602-E1 - Hydrants, Valves, and Manholes-New Total			**58.13**		**4,432.73**	**4,232.98**	**2,032.39**	**3,978.19**	**(0.00)**		**0.00**		**0.00**		**14,734.42**
RP-2602-F1 - Hydrants, Valves, and Manholes-Rep	**331100**	Addition	348.84	329.64	201.31	1,293.05	1,807.27	362.63	382.71	163.91	187.23	2,431.23	539.38	725.40	8,772.60
		Retirement									(2,076.52)				(2,076.52)
	331210	Addition	769.40	1,591.02	730.96	1,634.58	3,750.07	1,793.83	2,425.29	834.78	766.00	1,494.69	132.12	299.46	16,222.20
		Retirement									(3,822.00)				(3,822.00)
	331350	Addition						590.27	622.98	214.41	175.79	1,770.21	156.50	354.67	3,884.83

Tennessee American Water Company
TRA-01-Q090 Attachment
2008 Additions & Retirements

Sum of Amount			Month/Year												
Funding Project	**Plant Accoun**	**Addition / Retir**	**Jan-08**	**Feb-08**	**Mar-08**	**Apr-08**	**May-08**	**Jun-08**	**Jul-08**	**Aug-08**	**Sep-08**	**Oct-08**	**Nov-08**	**Dec-08**	**Grand Total**
RP-2602-F1 - Hydrants, Valves, and Manholes-Rep	**331350**	Retirement									(1,217.70)				(1,217.70)
	335000	Addition	4,724.56	9,711.00	5,449.50	3,982.33	18,020.72	16,040.63	9,250.92	3,368.36	5,512.33	30,752.58	476.09	38,253.98	145,543.00
		Retirement			(8,037.71)				(6,035.42)	(2,387.77)	(25,346.54)			(1,638.04)	(43,445.48)
RP-2602-F1 - Hydrants, Valves, and Manholes-Rep Total			**5,842.80**	**11,631.66**	**(1,655.94)**	**6,909.96**	**23,578.06**	**18,787.36**	**6,646.48**	**2,193.69**	**(25,821.41)**	**36,448.71**	**1,304.09**	**37,995.47**	**123,860.93**
RP-2602-G1 - Services and Laterals - New	**333000**	Addition	96,660.15	62,111.62	67,280.06	63,374.88	47,677.52	76,941.09	80,000.10	11,359.50	102,937.17	44,160.00	56,679.15	103,057.54	812,238.78
	334200	Addition								13,739.44					13,739.44
RP-2602-G1 - Services and Laterals - New Total			**96,660.15**	**62,111.62**	**67,280.06**	**63,374.88**	**47,677.52**	**76,941.09**	**80,000.10**	**25,098.94**	**102,937.17**	**44,160.00**	**56,679.15**	**103,057.54**	**825,978.22**
RP-2602-H1 - Services and Laterals - Replaced	**331100**	Retirement									(5,750.70)				(5,750.70)
	333000	Addition	15,975.96	2,060.11	2,333.21	18,448.08	26,041.08	800.36	28,348.22	8,149.74	7,082.10	7,294.43	3,763.21	20,174.00	140,470.50
		Retirement			(174,535.88)					(82.69)	(2,184.14)		(2,817.29)		(179,620.00)
RP-2602-H1 - Services and Laterals - Replaced Total			**15,975.96**	**2,060.11**	**(172,202.67)**	**18,448.08**	**26,041.08**	**800.36**	**28,348.22**	**8,067.05**	**(852.74)**	**7,294.43**	**945.92**	**20,174.00**	**(44,900.20)**
RP-2602-I1 - Meters - New	**334100**	Addition		10,560.47			1,524.49	(1,524.49)	693.97	(676.64)	7,451.00	630.96	(1,583.69)	1,782.54	18,858.61
	334110	Addition	2,410.32	52,177.70	11,125.33	72,787.73	15,783.08	21,415.75	34,685.67	14,649.77	12,626.84	9,649.93	30,035.12	33,935.51	311,282.75
	334131	Addition	3.90			0.00									3.90
	334200	Addition	73,677.91	(51,246.37)	23,514.82	(299.92)	56,289.90	47,683.67	63,310.05	34,420.07	38,002.13	27,941.12	3,784.77	87,034.34	404,112.49
RP-2602-I1 - Meters - New Total			**76,092.13**	**11,491.80**	**34,640.15**	**72,487.81**	**73,597.47**	**67,574.93**	**98,689.69**	**48,393.20**	**58,079.97**	**38,222.01**	**32,236.20**	**122,752.39**	**734,257.75**
RP-2602-J1 - Meters - Replaced	**334100**	Retirement			(45,225.79)					(30.43)				(191,307.99)	(236,564.21)
	334110	Addition	239,301.91	78,905.79	(328,855.55)	202,290.82	257,954.12	49,050.69	43,702.95	6,503.89	106,140.70	6,802.57	25,005.48	19,895.48	706,698.85
	334200	Addition	18,218.20	7,248.64	328,855.55		28,667.25	(27,891.58)	4,705.49	917.60	11,179.11	705.89	(17,421.22)	3,656.49	358,841.42
		Retirement			(19,103.67)						(1,617.29)				(20,720.96)
RP-2602-J1 - Meters - Replaced Total			**257,520.11**	**86,154.43**	**(64,329.46)**	**202,290.82**	**286,621.37**	**21,159.11**	**48,408.44**	**7,391.06**	**115,702.52**	**7,508.46**	**7,584.26**	**(167,756.02)**	**808,255.10**
RP-2602-K1 - ITS Equipment and Systems	**339600**	Addition								8,383.27	(321.32)				8,061.95
	340200	Retirement								(26,151.59)					(26,151.59)
	340220	Addition	11.76					733.66			0.00	8,639.50		11,040.76	20,425.68
		Retirement								(6,595.06)					(6,595.06)
	340230	Addition			27,216.50		(68.56)	2,345.58		79,755.38	0.00		(0.00)		109,248.90
		Retirement								(17,883.92)					(17,883.92)
	346200	Addition						0.00		10,977.17	(420.75)				10,556.42
RP-2602-K1 - ITS Equipment and Systems Total			**11.76**		**27,216.50**		**(68.56)**	**3,079.24**		**48,485.25**	**(742.07)**	**8,639.50**	**(0.00)**	**11,040.76**	**97,662.38**
RP-2602-L1 - SCADA Equipment and Systems	**346190**	Addition							7,209.50		0.00			47,312.83	54,522.33
RP-2602-L1 - SCADA Equipment and Systems Total									**7,209.50**		**0.00**			**47,312.83**	**54,522.33**
RP-2602-M1 - Security Equipment and Systems	**304500**	Addition	2,834.70			11.12					0.00				2,845.82
RP-2602-M1 - Security Equipment and Systems Total			**2,834.70**			**11.12**					**0.00**				**2,845.82**
RP-2602-N1 - Offices and Operations Centers	**304100**	Addition	7,419.89		2,242.50	0.00		(27.19)							9,635.20
	304200	Retirement									(1,000.00)				(1,000.00)
	304500	Addition			4,596.90	0.00		(39.06)							4,557.84
	304600	Addition								6,386.45	3,800.59		0.00		10,187.04
		Retirement									(1,571.43)				(1,571.43)
	340100	Addition	3.10		0.00					(4,019.04)					(4,015.94)
RP-2602-N1 - Offices and Operations Centers Total			**7,422.99**		**6,839.40**	**0.00**		**(66.25)**		**2,367.41**	**1,229.16**		**0.00**		**17,792.71**
RP-2602-O1 - Vehicles	**341100**	Addition											78,197.55		78,197.55
	341200	Addition	496,561.44	(102,312.81)		0.00	(2,608.08)		0.00						391,640.55
	341300	Addition									17,547.25				17,547.25
	341400	Addition	83,694.88			0.00									83,694.88
	345000	Retirement												(30,989.00)	(30,989.00)
RP-2602-O1 - Vehicles Total			**580,256.32**	**(102,312.81)**		**0.00**	**(2,608.08)**		**0.00**		**17,547.25**		**78,197.55**	**(30,989.00)**	**540,091.23**
RP-2602-P1 - Tools and Equipment	**304800**	Retirement										(2,575.09)			(2,575.09)
	340100	Addition	0.00												0.00
	341400	Addition								9,628.49		0.00			9,628.49

Tennessee American Water Company
TRA-01-Q090 Attachment
2008 Additions & Retirements

Sum of Amount			Month/Year												
Funding Project	**Plant Accoun**	**Addition / Retir**	**Jan-08**	**Feb-08**	**Mar-08**	**Apr-08**	**May-08**	**Jun-08**	**Jul-08**	**Aug-08**	**Sep-08**	**Oct-08**	**Nov-08**	**Dec-08**	**Grand Total**
RP-2602-P1 - Tools and Equipment	**343000**	Addition	48,845.83		0.00			6,941.07	6,655.65	16,561.42	6,901.09	34,093.37	3,799.48	0.00	123,797.91
RP-2602-P1 - Tools and Equipment Total			**48,845.83**		**0.00**			**6,941.07**	**6,655.65**	**26,189.91**	**6,901.09**	**31,518.28**	**3,799.48**	**0.00**	**130,851.31**
RP-2602-Q1 - Process Plant - Facilities and Equi	**304100**	Addition						29,427.54	8,318.79				0.00		37,746.33
	304200	Addition						3,117.71	9,329.09	0.00			0.00		12,446.80
		Retirement									(884.35)				(884.35)
	304300	Addition						5,184.33		0.00					5,184.33
		Retirement									(2,586.00)				(2,586.00)
	304400	Addition								740.92	0.00				740.92
	311200	Retirement						(2,551.42)	(9,154.25)						(11,705.67)
	311520	Addition				10,131.34	0.00	(81.17)	0.00			5,427.01		943.24	16,420.42
		Transfer	49,098.24												49,098.24
	311530	Addition	48.80												48.80
		Transfer	(49,098.24)												(49,098.24)
	320100	Addition	78.69				355,753.59	(183,335.64)	0.00	0.00					172,496.64
		Retirement							(5,370.50)						(5,370.50)
	330000	Retirement							(181.30)						(181.30)
	330100	Addition				6,888.04	28.99	(55.96)							6,861.07
	331350	Retirement												(1,587.78)	(1,587.78)
	333000	Retirement							(4,624.72)						(4,624.72)
	335000	Retirement							(835.79)						(835.79)
	344000	Addition			4,788.03	0.00		6,747.00		0.00					11,535.03
		Retirement									(1,275.80)				(1,275.80)
	346190	Addition				0.00								(1,364.37)	(1,364.37)
	347000	Addition			4,908.84	83.63	(42.19)	0.00			0.00				4,950.28
RP-2602-Q1 - Process Plant - Facilities and Equi Total			**127.49**		**9,696.87**	**17,103.01**	**355,740.39**	**(141,547.61)**	**(2,518.68)**	**740.92**	**(4,746.15)**	**5,427.01**	**0.00**	**(2,008.91)**	**238,014.34**
RP-2602-R1 - Capitalized Tank Rehabilitation / P	**330003**	Addition	4,478.36	353.94			(3.01)							0.00	4,829.29
	330200	Addition							3,598.93						3,598.93
RP-2602-R1 - Capitalized Tank Rehabilitation / P Total			**4,478.36**	**353.94**			**(3.01)**		**3,598.93**					**0.00**	**8,428.22**
RP-2603-E1 - Hydrants, Valves, and Manholes-New	**335000**	Addition	0.66			0.00									0.66
RP-2603-E1 - Hydrants, Valves, and Manholes-New Total			**0.66**			**0.00**									**0.66**
RP-2603-P1 - Tools and Equipment	**343000**	Addition								(4,661.96)					(4,661.96)
RP-2603-P1 - Tools and Equipment Total										**(4,661.96)**					**(4,661.96)**
RP-2603-Q1 - Process Plant - Facilities and Equi	**311200**	Retirement							(12,761.04)						(12,761.04)
	311520	Addition		41,056.49							0.00				41,056.49
	344000	Addition	8,194.02				(69.62)		0.00						8,124.40
RP-2603-Q1 - Process Plant - Facilities and Equi Total			**8,194.02**	**41,056.49**			**(69.62)**		**(12,761.04)**		**0.00**				**36,419.85**
Grand Total			**1,683,860.31**	**195,961.47**	**240,226.07**	**935,561.11**	**1,016,800.90**	**213,827.02**	**538,006.68**	**224,307.86**	**467,887.97**	**346,151.48**	**471,177.37**	**1,891,001.94**	**8,224,770.18**

TENNESSEE AMERICAN WATER COMPANY
DOCKET NO. 12-00049
FIRST DISCOVERY REQUEST OF THE
CONSUMER ADVOCATE AND PROTECTION DIVISION

Responsible Witness: Gary M. VerDouw

Question:

91. Provide the amount of FAS 71 regulatory assets and liabilities and the amount of FAS 109 regulatory assets and liabilities at December 31, 2011, by JDE account for TAWC.

Response:

Please refer to the attachment.

TENNESSEE AMERICAN WATER COMPANY
DOCKET NO. 12-00049
FIRST DISCOVERY REQUEST OF THE
CONSUMER ADVOCATE AND PROTECTION DIVISION
TAW_R_CADDR1#091_073012

	At 12/31/11
FAS 71 Reg Assets	
174100 Deferred Vacation Pay	$33,155.83
186426 DDA-FAS 112 Costs	24,894.00
186030 Reg Asset-AFUDC-Eq-CWIP	63,935.06
186035 Reg Asset-AFUDC-Equity	1,153,803.94
186040 Reg Asset-Plt Flow-Diff	2,744,633.48
186045 Reg Asset-Other	1,083,596.07
186051 Reg Asset-St Tax Chg	2,845,171.00
186055 Reg Asset-Accum Amort	(270,362.06)
256211 Reg Liab-Exc Def AFUDC FIT	(410,663.75)
256220 Reg Liab-Deficit Def FIT	482,663.00
256232 Reg Liab-Exc Def Depr SIT	226,349.92
256310 Reg Liab-ITC Gross-Up 3%	(15,960.11)
256311 Reg Liab-ITC Gross-Up 4%	(44,315.20)
256312 Reg Liab-ITC Gross-Up 10%	(413,943.19)
186431 DDA-Depreciation Study	3,912.84
181111 Unamort Debt Exp NoIAS	33,180.82
181121 Unamort Debt AW46 NoIAS	892,057.22
186432 DDA-Cost of Service Study	23,861.92
186702 DDN-Asset Premium	50,523.92
186453 DDA-Management Study	159,827.37
183280 DEF-Customer Service Project	155,343.43
183281 DEF-Financial Services Project	58,203.84
182000 Deferred Rate Proceedings	688,414.76
Total	$9,568,284.11
FAS 71 Reg Liabilities	
185125 RWIP Permits	$5,133.00
185125.21 RWIP Permits	9,268.00
185150 RWIP M & S and Purchases	14,724.58
185150.21 RWIP M & S and Purchases	5,067.94
185150.31 RWIP M & S and Purchases	2,274.16
185200 RWIP Co Labor	283,792.00
185200.21 RWIP Co Labor	404,988.66
185200.31 RWIP Co Labor	13,857.15
185250 RWIP Co Labor OH	171,483.16
185250.21 RWIP Co Labor OH	326,715.02
185250.31 RWIP Co Labor OH	48,140.95
185260 RWIP Indirect Labor	17.52
185260.21 RWIP Indirect Labor	70,759.43
185260.31 RWIP Indirect Labor	14,426.06
185275 RWIP Contracted Services	704,755.87
185275.21 RWIP Contracted Services	111,351.28
185275.31 RWIP Contracted Services	526,362.84
185280.21 RWIP Retainage	240.00
185280.31 RWIP Retainage	5,500.00
185300 RWIP Paving	37,411.17
185300.21 RWIP Paving	23,931.02
185315 RWIP Salvage	(125.40)
185315.31 RWIP Salvage	(36,994.40)
185320.21 RWIP Scrap Meters	(110,544.87)
185340 RWIP Sale	(4,000.00)
185950 RWIP Reg Liab Reclass	(177,243.17)
185999 RWIP Clear Removal & Salvage	(1,208,460.90)
185999.21 RWIP Clear Removal & Salvag	(781,464.55)
185999.31 RWIP Clear Removal & Salvag	(461,366.52)
256250 Reg Liab-Cost of Removal	(1,986,595.27)
256250 RWIP Reg Liab-Cost of Removal RW	177,243.17
256335 Reg Liab-Gain on Debt Exting	(259,180.29)
256330 Reg Liab-Pension Tracker	(1,023,224.58)
256332 Reg Liab-SerCo Pension Tracker	(268,215.17)
Total	($3,359,972.14)
FAS 109 Reg Assets/Liabilities	
186030 Reg Asset-AFUDC-Eq-CWIP	$63,935.06
186035 Reg Asset-AFUDC-Equity	1,153,803.94
186040 Reg Asset-Plt Flow-Diff	2,744,633.48
186045 Reg Asset-Other	1,083,596.07
186051 Reg Asset-St Tax Chg	2,845,171.00
186055 Reg Asset-Accum Amort	(270,362.06)
256211 Reg Liab-Exc Def AFUDC FIT	(410,663.75)
256220 Reg Liab-Deficit Def FIT	482,663.00
256232 Reg Liab-Exc Def Depr SIT	226,349.92
256310 Reg Liab-ITC Gross-Up 3%	(15,960.11)
256311 Reg Liab-ITC Gross-Up 4%	(44,315.20)
256312 Reg Liab-ITC Gross-Up 10%	(413,943.19)
Total	$7,444,908.16

TENNESSEE AMERICAN WATER COMPANY
DOCKET NO. 12-00049
FIRST DISCOVERY REQUEST OF THE
CONSUMER ADVOCATE AND PROTECTION DIVISION

Responsible Witness: Linda C. Bridwell

Question:

92. Provide the actual and or forecasted Customer Advances for Construction by JDE account, by month from January 2011 through November 2013.

Response:

For the breakdown by month from January 2012 through November 2013, please refer to Exhibit RB-10-Customer Advances-LCB. For January 2011 through December 2011 please refer to the attachment.

Tennessee American Water
2011 Advances Activity By Month

Business Unit	Obj Account	Description	Jan	Feb	Mar	Apr	May	Jun	Jul	Aug	Sep	Oct	Nov	Dec	Grand Total
260200	252170	Adv for Const-NT WIP	$0	($57,375)	($0)	($12,736)	($11,306)	$11,271	($134,377)	($22,181)	$0	$0	$0	$88,528	($138,176)
	252270	Adv for Const-Tax WIP	($0)	($6,169)	$11,133	($2,171)	$245	($0)	($18,434)	($2,875)		$203		$11,763	($6,304)
260205	252120	Adv for Const-NT Ext	$59,868	$68,056	$41,650	$11,673	($11,730)	$72,965	($63,606)	$25,987	$3,943	$55,556	$26,545	($35,928)	$254,977
	252150	Adv for Const-NT Hydrants	$4,293	$1,392	$2,712	$503	$899	$4,777		$1,610	$528	$4,643	$1,814	$2,446	$25,617
	252230	Adv for Const-Tax Services	$1,109	$1,396	($10,502)	$632	($6,169)	$8,888		$496		$4,052	$398	($4,041)	($3,742)
	252999	Adv for Const-Cur Portion Recl			$0									($300,000)	($300,000)
		Adv for Const-Current Portion			$0									$300,000	$300,000
260300	252170	Adv for Const-NT WIP								$0					$0
260305	252120	Adv for Const-NT Ext								$1,657					$1,657
Grand Total			$65,270	$7,299	$44,993	($2,098)	($28,061)	$97,901	($216,417)	$4,693	$4,471	$64,454	$28,756	$62,768	$134,028

TENNESSEE AMERICAN WATER COMPANY
DOCKET NO. 12-00049
FIRST DISCOVERY REQUEST OF THE
CONSUMER ADVOCATE AND PROTECTION DIVISION

Responsible Witness: Gary M. VerDouw

Question:

93. Provide the total number of TAWC customer calls received by the 24/7 call center from October 2010 through December 2011; provide the total number of TAWC customer call received by the 24/7 call center between the hours of 5 PM to 8 AM Monday through Friday from October 2010 through December 2011; and provide the total number of TAWC customer calls received by the 24/7 call center on Saturday and Sunday from October 2010 through December 2011. Identify in each response the number of customer calls by call center, Alton, Illinois and Pensacola, Florida.

Response:

The total number of TAW customer calls received by the call center between October 10, 2010 through December 31, 2011 were 262,632.

We do not retain data by interval beyond 30 days due to the large volume of data storage that would be required. Therefore, the data containing the total number of TAW customer call received between the hours of 5 PM to 8 AM Monday through Friday from October 2010 through December 2011 is not available.

Additionally, we do not retain daily data beyond 12 months due to the large volume of data storage that would be required. Therefore, the requested data containing the total number of TAWC customer calls received by the 24/7 call center on Saturday and Sunday from October 2010 through December 2011 is not available. However, the Saturday and Sunday data from July 2011 through December 2011 is available. The total number of TAW customer calls into the call center during that period is 8,516 (with 5,258 calls received on Saturdays and 3,258 calls received on Sundays).

The American Water Customer Service Center operates as one center in two locations. Separate data for calls received is not available for the Alton, IL and Pensacola, FL locations.

TENNESSEE AMERICAN WATER COMPANY
DOCKET NO. 12-00049
FIRST DISCOVERY REQUEST OF THE
CONSUMER ADVOCATE AND PROTECTION DIVISION

Responsible Witness: Donald J. Petry

Question:

94. Provide a historical and a forecast summary of Total Gallons of Water Treated; Total Gallons of Water Billed; and Total Gallons of Water Unaccounted For, by month for the period October 2010 through November 2013. Identify in your response the actual month amounts and the forecasted month amounts.

Response:

Please see attached schedule.

Consumer Advocate and Protection Division Data Request
TAW_R_CADDRI#094

	Actual Jan-10	Actual Feb-10	Actual Mar-10	Actual Apr-10	Actual May-10	Actual Jun-10	Actual Jul-10	Actual Aug-10	Actual Sep-10	Actual Oct-10	Actual Nov-10	Actual Dec-10	Actual FY 10
Water Treated	1,122,659	974,293	1,058,439	1,078,629	1,144,240	1,186,685	1,290,979	1,277,115	1,236,104	1,208,797	1,048,060	1,088,720	13,714,720
Water Billed	785,067	714,729	744,337	802,426	780,334	908,846	992,069	985,873	1,026,306	953,910	805,221	790,312	10,289,430
Water Unaccounted For	337,592	259,564	314,102	276,203	363,906	277,839	298,910	291,242	209,798	254,887	242,839	298,408	3,425,290

	Actual Jan-11	Actual Feb-11	Actual Mar-11	Actual Apr-11	Actual May-11	Actual Jun-11	Actual Jul-11	Actual Aug-11	Actual Sep-11	Actual Oct-11	Actual Nov-11	Actual Dec-11	Actual FY 11
Water Treated	1,065,803	989,724	1,070,730	1,034,553	1,143,844	1,240,740	1,280,122	1,368,139	1,161,198	1,117,300	1,012,846	1,023,934	13,508,933
Water Billed	758,467	716,779	742,065	745,683	813,423	1,008,800	952,102	1,086,320	1,062,205	859,842	729,212	709,117	10,184,015
Water Unaccounted For	307,336	272,945	328,665	288,870	330,421	231,940	328,020	281,819	98,993	257,458	283,634	314,817	3,324,918

	Actual Jan-12	Actual Feb-12	Actual Mar-12	Actual Apr-12	Actual May-12	Actual Jun-12	Budget Jul-12	Budget Aug-12	Budget Sep-12	Budget Oct-12	Budget Nov-12	Budget Dec-12	Forecast FY 12
Water Treated	1,041,164	969,286	1,058,024	1,078,192	1,213,967	1,233,099	1,267,817	1,193,922	1,202,972	1,154,983	1,059,581	1,096,515	13,569,522
Water Billed	770,295	698,125	735,978	800,776	903,886	951,426	964,542	908,279	914,860	878,326	805,862	833,499	10,165,854
Water Unaccounted For	270,868	271,160	321,741	277,416	310,081	281,673	303,275	285,643	288,112	276,657	253,719	263,017	3,403,362

	Budget Jan-13	Budget Feb-13	Budget Mar-13	Budget Apr-13	Budget May-13	Budget Jun-13	Budget Jul-13	Budget Aug-13	Budget Sep-13	Budget Oct-13	Budget Nov-13	Budget Dec-13	Budget FY 13
Water Treated	1,029,287	883,428	1,021,162	1,022,106	1,202,496	1,148,026	1,218,805	1,149,983	1,059,313	1,075,332	1,047,106	1,068,494	12,925,540
Water Billed	754,163	680,999	736,895	790,742	873,696	904,729	981,285	905,849	900,243	856,380	784,828	811,007	9,980,814
Water Unaccounted For	275,124	202,429	284,268	231,364	328,800	243,297	237,521	244,134	159,070	218,952	262,279	257,487	2,944,726

TENNESSEE AMERICAN WATER COMPANY
DOCKET NO. 12-00049
FIRST DISCOVERY REQUEST OF THE
CONSUMER ADVOCATE AND PROTECTION DIVISION

Responsible Witness: Linda C. Bridwell

Question:

95. Provide the 2012 and 2013 budget for AWWSC. Include in your response a written narrative describing the budgeting guidelines and procedures employed by AWWSC.

Response:

Service Company budgets are prepared from July through September each year and are produced by looking at 12 month historical data by Service Company object account and forecasting for the budget period using estimated percentages for merit increases and other known cost increases for the budget year. The budget is prepared using Hyperion system software, which is used for input of the costs by Service Company business unit, and also prepares the allocated costs by business partner.

There are five areas of focus (listed below).

- Workforce Planning – Labor & certain labor related object accounts are adjusted based on corporate guidance.
- Non Labor Expense – based on historical data and adjusted for other known costs
- Capital Program – based on project managers input (monthly spend & in-service dates)
- Balance Sheet
- Allocation to Business Partners – based on historical data and adjusted according to business unit owner advice. Business partners – FP&A leads approve the process (not allocation rates)

Please refer to attachment which contains the total Service Company budgeted income statements for 2012 and 2013 along with the general corporate budget assumptions supplied for each of the budget years.

Tennessee American Water Company
Consumer Advocate & Protection Division
Response to CAPD 01-095

Docket N0. 12-00049
Response to CAPD 01-095

American Water Works Service Company

Total Budget Income Statement - 2012 & 2013

	FY12 Year Total	FY13 YearTotal
Salaries & Wages	**128,402,581**	**132,008,274**
Pensions	**13,314,206**	**11,873,676**
Group insurances	**19,591,210**	**18,999,725**
Other benefits	**8,053,989**	**11,259,215**
Total employee related	**169,361,985**	**174,140,890**
Contracted services	**69,636,752**	**38,606,956**
Building maintenance and services	**1,839,557**	**1,845,960**
Telecommunication expenses	**4,787,338**	**5,212,332**
Postage printing and stationery	**669,121**	**706,786**
Office supplies & expenses	**3,815,317**	**3,054,855**
Advertising & marketing expenses	**87,133**	**110,633**
Employee related expense travel & entertainment	**11,891,291**	**9,923,614**
Miscellaneous expenses	**(2,977,132)**	**(2,968,950)**
Rents	**8,712,584**	**9,059,196**
Transportation	**498,656**	**475,469**
Operating supplies & services	**98,960,618**	**66,026,851**
Insurance other than group	**2,164,234**	**2,164,183**
Maintenance service & supplies	**10,684,865**	**12,133,857**
Total operation and maintenance	**281,171,702**	**254,465,782**
Depreciation and Amortization	33,473,608	28,586,567
General taxes	10,331,404	11,339,948
Total operating expenses net	**324,976,714**	**294,392,297**
Operating income (loss)	**(324,976,714)**	**(294,392,297)**
Interest net	2,466,744	2,394,305
Total other income (expenses)	**(2,466,744)**	**(2,394,305)**
Income (loss) before income taxes	(327,443,457)	(296,786,602)
Income (loss) from continuing operations	(327,443,457)	(296,786,602)
Net income (loss)	**(327,443,457)**	**(296,786,602)**

Tennessee American Water Company **Docket N0. 12-00049**
Consumer Advocate & Protection Division **Response to CAPD 01-095**
Response to CAPD 01-095

American Water Works Service Company
2012 and 2013 General Budget Assumptions

Global Assumption Data			
Account #	Description	2012	2013
GA0009	Bonus Calculation (as a % of target)	100.00%	100.00%
GA0002	Merit Increase-Salary	2.50%	3.00%
Input	Merit Increase-Hourly Non-Union	2.50%	3.00%
Input	Alton Union Increase November	3.25%	3.25%
Input	Pensacola Union Increase March	3.50%	3.50%
GA0004	Group Insurance (Per person/Yr)	11,288	12,135
			7.50%
	Group Insurance (Per person/Month)	$941	$1,011
GA0028	401K - Before 2006 (<= 12/31/05)	2.50%	2.50%
GA0029	401K - After 2005 (> 12/31/05)	3.00%	3.00%
GA0030	401K - Max Contribution Limit	15,500	15,500
GA0031	401K - Before 12/31/2005 Participation	72.00%	72.00%
GA0032	401K - After 12/31/2005 Participation	65.00%	65.00%
GA0033	DCP	5.25%	5.25%
GA0034	DCP - Max Eligible Wages	250,000	255,000
GA0035	DCP Participation	100.00%	100.00%
GA0036	FUTA	0.80%	0.80%
GA0037	FUTA Limit	7,000	7,000
GA0005	FICA	6.20%	6.20%
GA0006	FICA Limit	115,000	119,600
GA0007	FICA Medicare	1.45%	1.45%
GA0001	Inflation Rate	1.30%	1.20%
GA0003	Vacancy Factor / YR (Labor)	2.00%	2.00%

Note: these percentages are general corporate guidelines, actual percentages used by business units may vary depending on specific business unit projected increases

TENNESSEE AMERICAN WATER COMPANY
DOCKET NO. 12-00049
FIRST DISCOVERY REQUEST OF THE
CONSUMER ADVOCATE AND PROTECTION DIVISION

Responsible Witness: Gary M. VerDouw

Question:

96. Provide the number of customers and the amount of revenue received for the Water Line Protection Plan, as well as the Sewer Line Protection Plan (separately stating each by plan) for the twelve months ended December 31, 2011. Include in your response the account and company, e.g. American Water Resources, for which the revenue is recorded.

Response:

The number of customers and the amount of revenue received for the Water Line Protection Plan and the Water & Sewer Line Protection Plan (Combination Plan) for the twelve months ended December 31, 2011 are below. TAWC revenues are recorded in account 403001 – Other Revenue – Intercompany.

Plan	Customers	Revenue
Water Line Protection Plan	7,843	$42,116
Water/Sewer Line Protection Plan	2,433	$13,116

TENNESSEE AMERICAN WATER COMPANY
DOCKET NO. 12-00049
FIRST DISCOVERY REQUEST OF THE
CONSUMER ADVOCATE AND PROTECTION DIVISION

Responsible Witness: Gary M. VerDouw

Question:

97. Provide the number of customers and the amount of revenue received for the In Home Plumbing Protection Plan for the twelve months ended December 31, 2011. Include in your response the account and company, e.g. American Water Resources, for which the revenue is recorded.

Response:

The number of customers enrolled in the Water Line/Sewer Line/In Home Plumbing Protection Plan (Bundle Plan) was 501, and the amount of revenue received was $917 for the twelve months ended December 31, 2011. TAWC revenues are recorded in account 403001 – Other Revenue – Intercompany.

TENNESSEE AMERICAN WATER COMPANY
DOCKET NO. 12-00049
FIRST DISCOVERY REQUEST OF THE
CONSUMER ADVOCATE AND PROTECTION DIVISION

Responsible Witness: Gary M. VerDouw

Question:

98. Provide the total revenues and total costs (separately stating each) incurred for the Water Line Protection Plan, Sewer Line Protection Plan, In Home Plumbing Protection Plan, and all mixes of the Plans for the twelve months ended December 31, 2011. Include in your response the account and company, e.g. American Water Resources, for which the costs and/or revenues are recorded. Also, provide documentation for costs by labor, overheads, and other.

Response:

Please see the below table for the total revenues recorded by TAWC for the Water Line Protection Plan, the Water/Sewer Line Protection Plan (Combination Plan) and the Water Line/Sewer Line/In Home Plumbing Protection Plan (Bundle Plan) for the twelve months ended December 31, 2011. TAWC revenues are recorded in account 403001 – Other Revenue – Intercompany.

	Plan	Revenue
T	Water Line Protection Plan	$42,116
h	Water/Sewer Line Protection Plan	$13,116
e	Water/Sewer Line Protection Plan & In Home Plumbing	$917
r		$56,149

There were no costs incurred by TAWC for the Water Line Protection Plan, the Water/Sewer Line Protection Plan (Combination Plan) and the Water Line/Sewer Line/In Home Plumbing Protection Plan (Bundle Plan) for the twelve months ended December 31, 2011.

TENNESSEE AMERICAN WATER COMPANY
DOCKET NO. 12-00049
FIRST DISCOVERY REQUEST OF THE
CONSUMER ADVOCATE AND PROTECTION DIVISION

Responsible Witness: Gary M. VerDouw

Question:

99. Please provide, in Microsoft Excel or comparable format with formulas intact, the detailed general ledgers as of December 31, 2011 for TAWC and AWWSC.

Response:

Please refer to the attachment. Due to the voluminous nature of this attachment, the information is only provided electronically.